


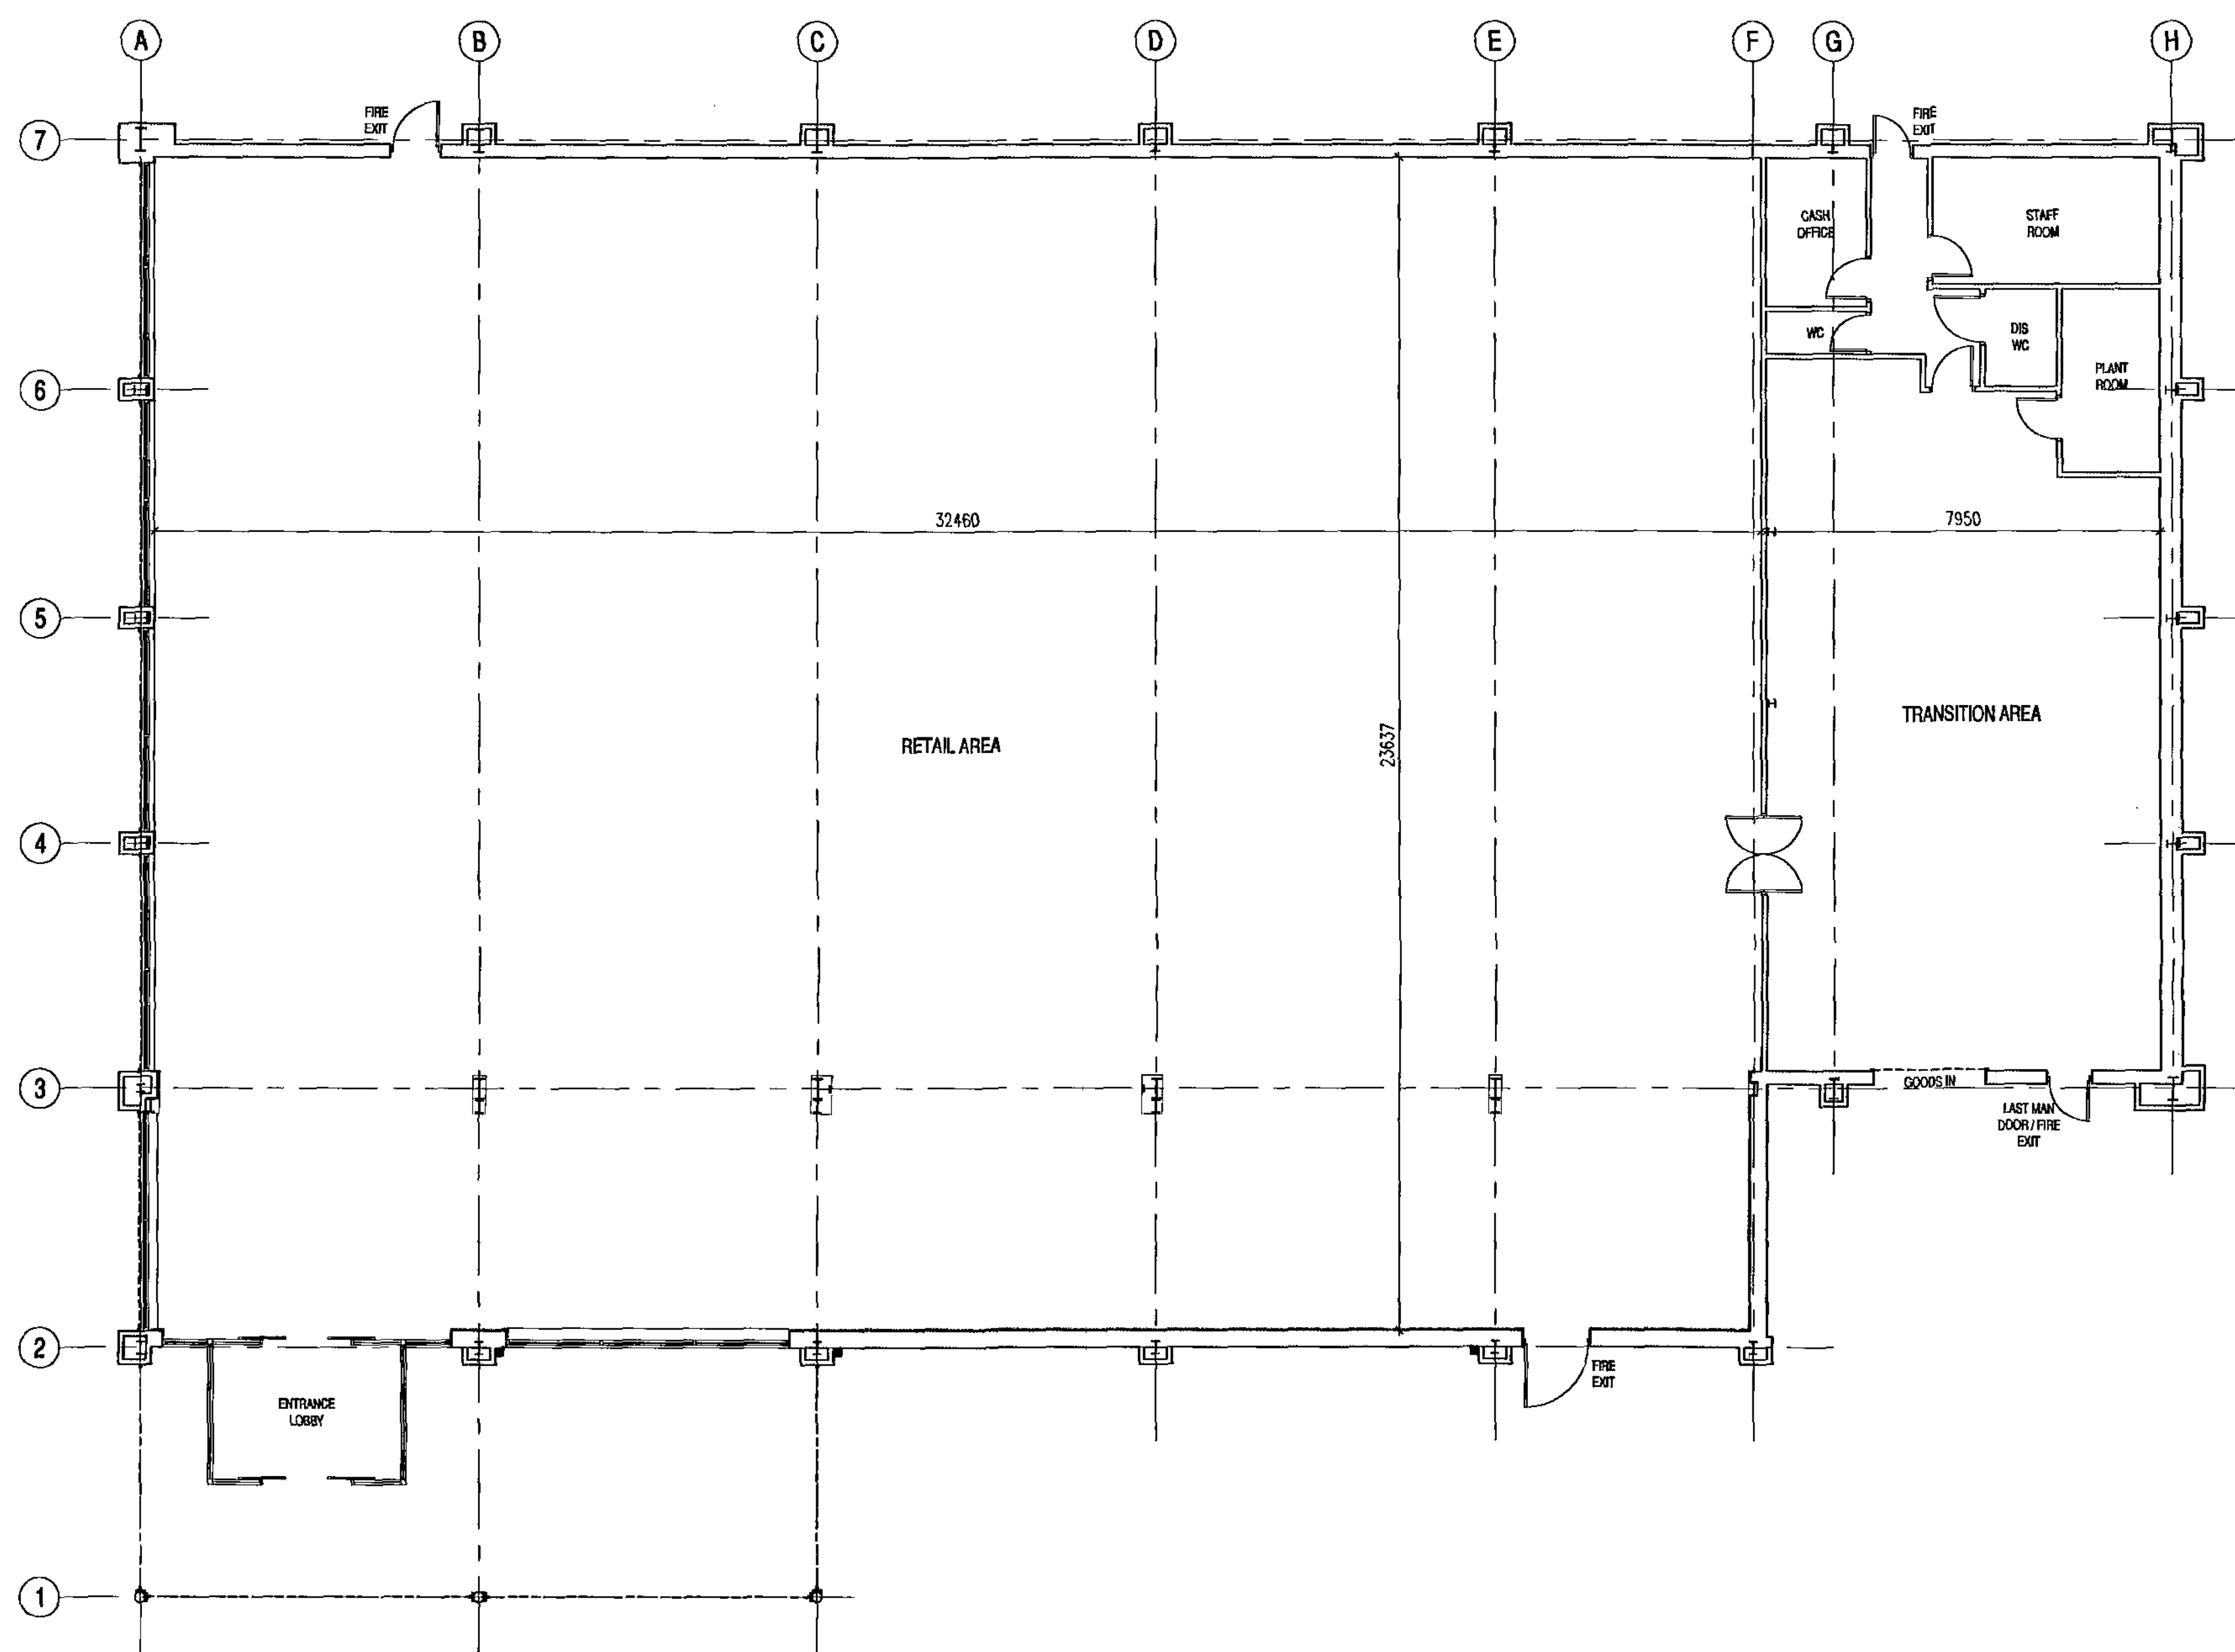

EXISTING FLOOR PLAN

NOTE: All dimensions to be checked on site to suit existing conditions and matching through with existing wall positions and grids etc.

Schedule of areas :-

	m ²	sq'
Retail:	766	8,246
Transition:	146	1,576
Total:	912	9,822

NETTO

Planning

REV.	DATE	AMENDMENT



Design & Management Ltd


1 Airport West Lancaster Way Leeds LS19 7ZA
Tel: 0113 202 9444 Fax: 0113 202 9333 E-mail: mail@wpldm.co.uk

PROJECT TITLE
Proposed Site Redevelopment
High Street
Goldthorpe
for
Netto Foodstores Limited

DRAWING TITLE
Existing Store Plan

PROJECT No: 6969	DRAWING No: 02	REVISION: -
SCALE: A1@1:100	DATE: Jul'10	DRAWN BY: SSL

CHECKED BY:	DATE:
-------------	-------

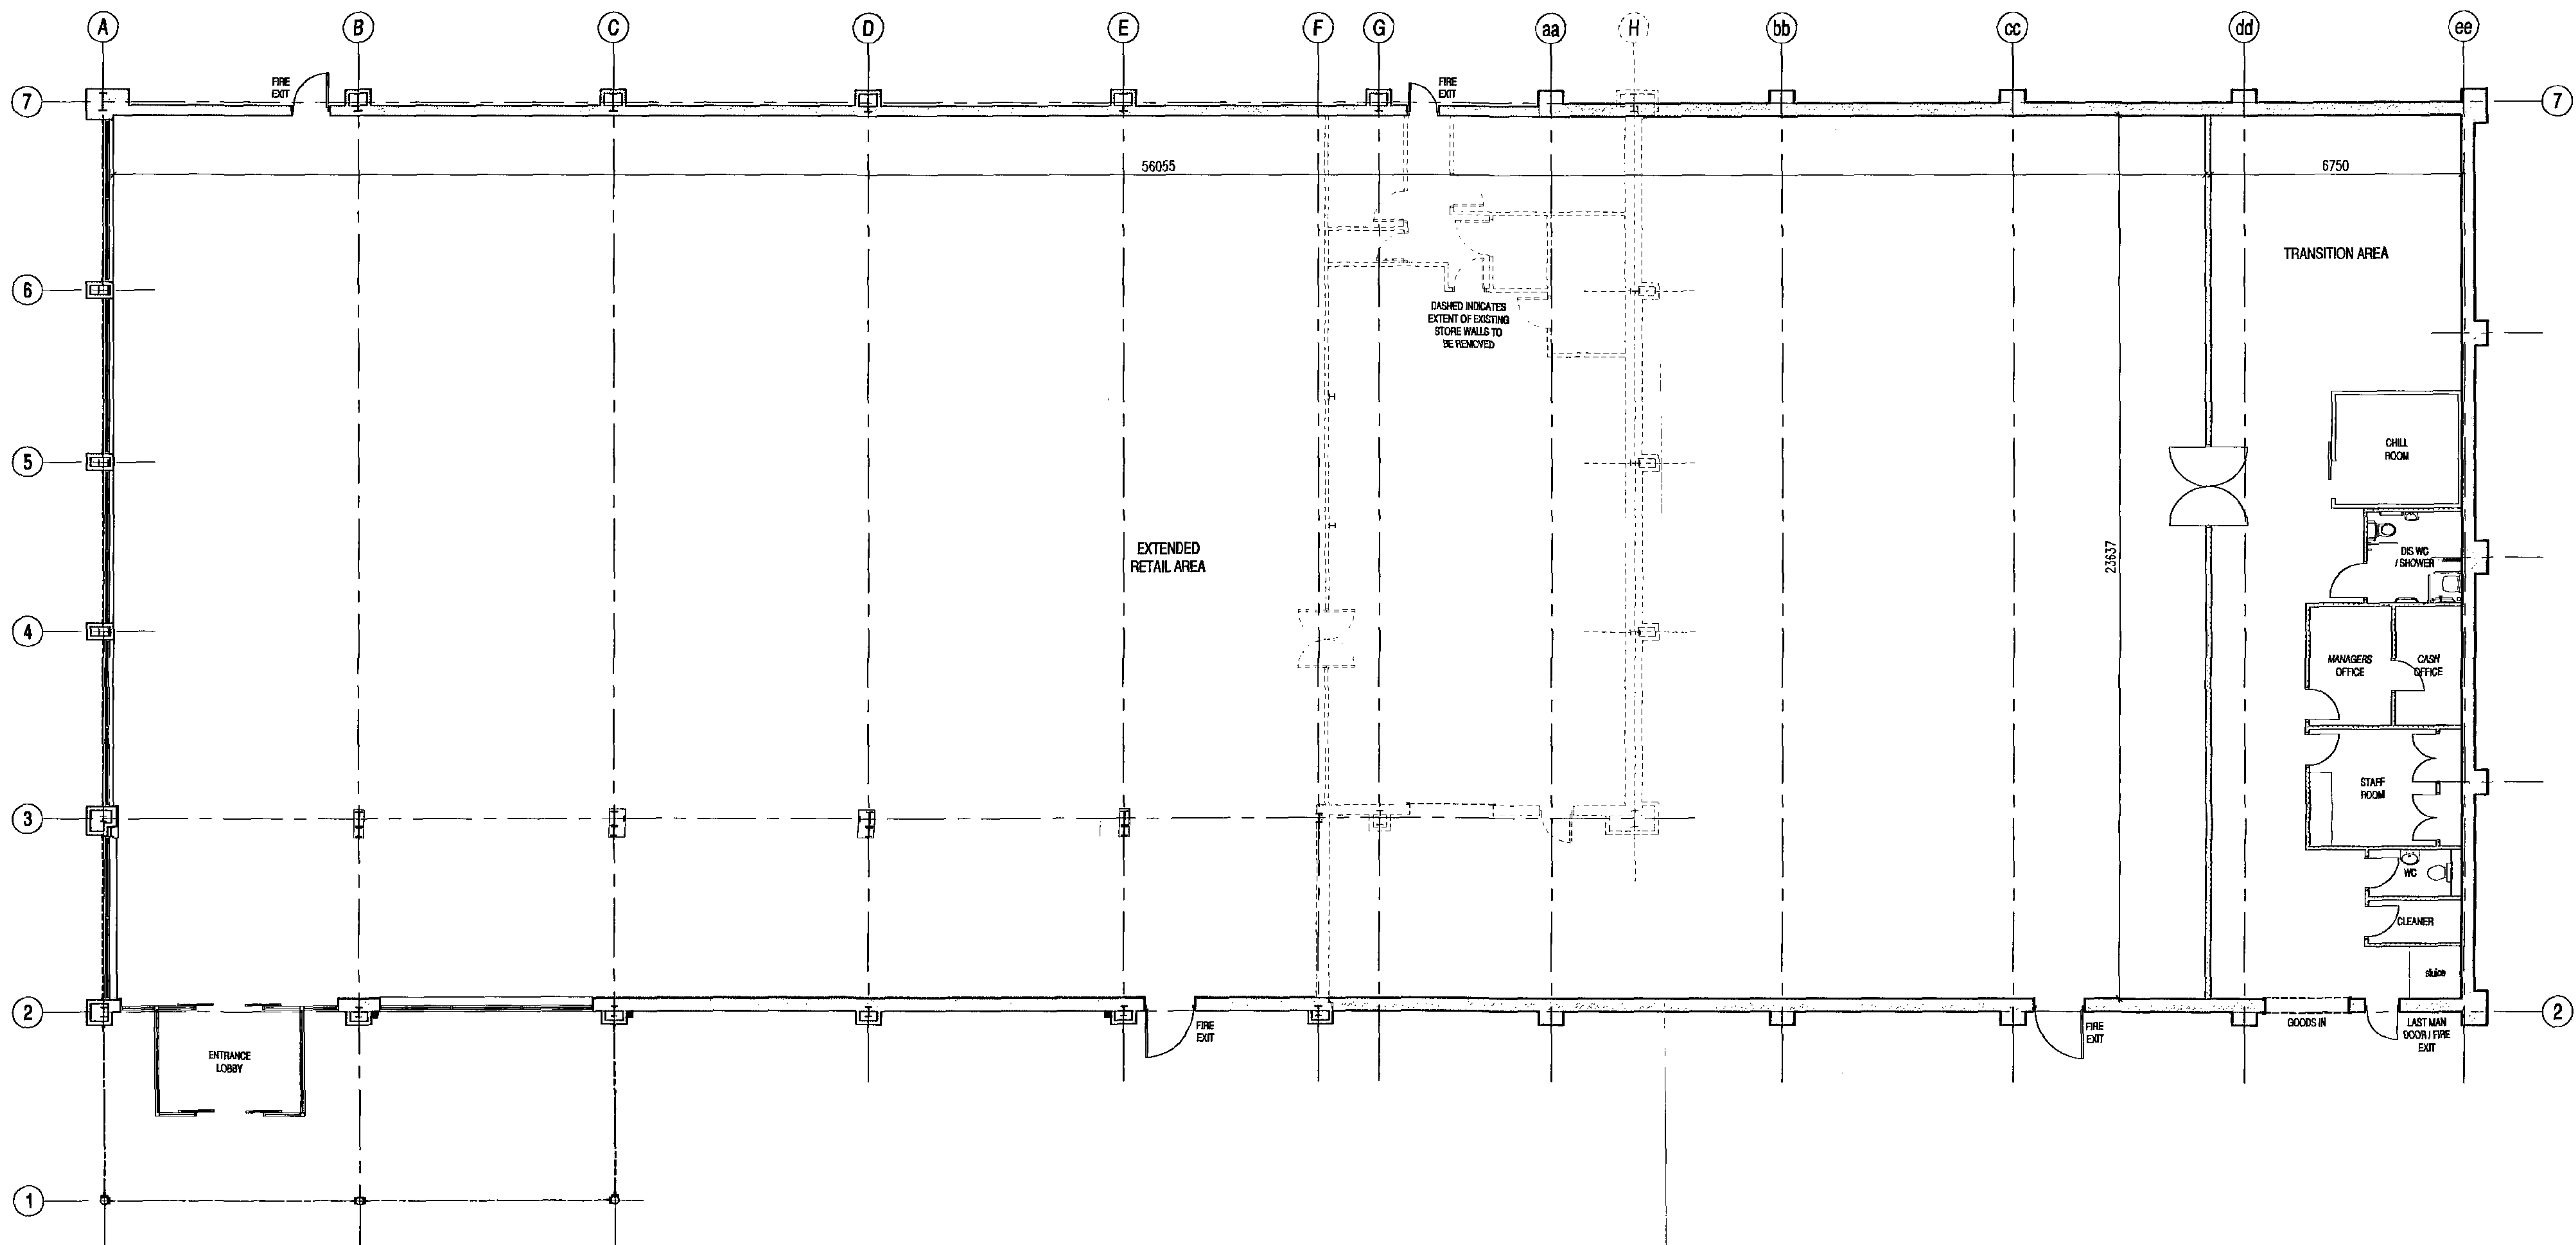

PROPOSED FLOOR PLAN

NOTE: All dimensions to be checked on site to suit existing conditions and matching through with existing wall positions and grids etc.

Schedule of areas :-

	m ²	sq
Retail:	1,325	14,262
Transition:	160	1,717
Total:	1485	15,979

NETTO

Planning

REV.	DATE	AMENDMENT






Design & Management Ltd

1 Airport West Lancaster Way Leeds LS19 7ZA
Tel: 0113 202 9444 Fax: 0113 202 9333 E-mail: mail@wpldm.co.uk

PROJECT TITLE
Proposed Site Redevelopment
High Street
Goldthorpe
for
Netto Foodstores Limited

DRAWING TITLE
Proposed Store Plan


PROJECT No: 6969	DRAWING No: 05	REVISION: -
SCALE: A1@1:100	DATE: Jul'10	DRAWN BY: SSL
CHECKED BY:	DATE:	

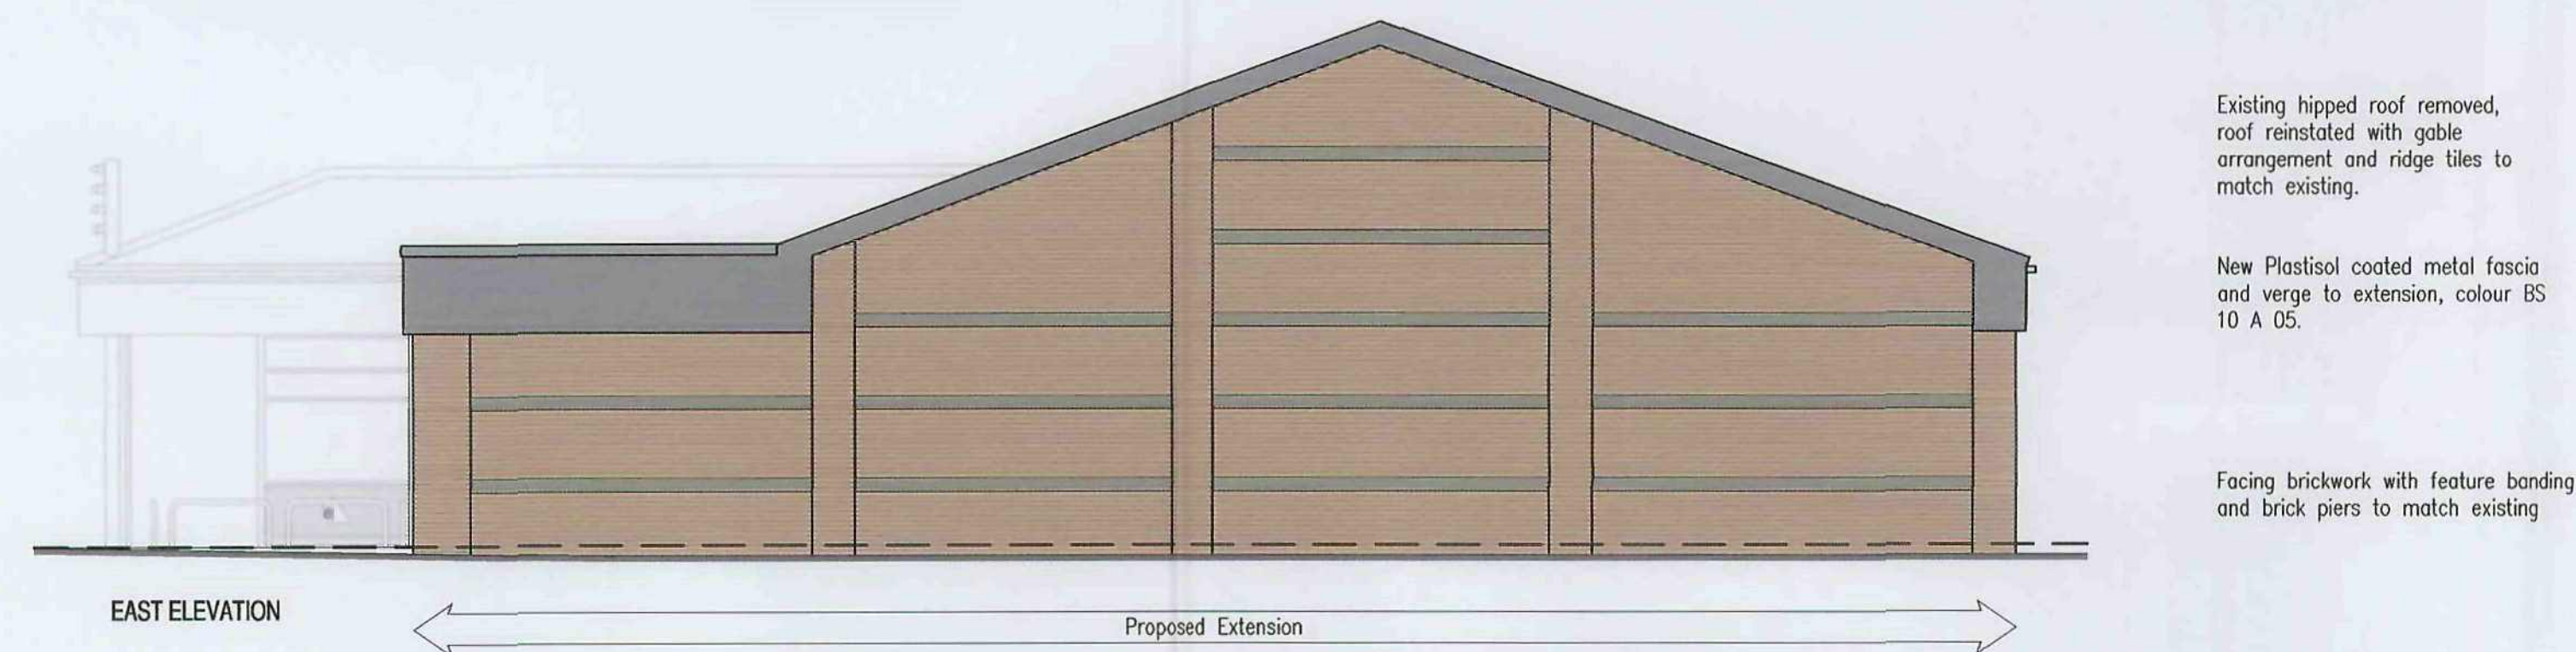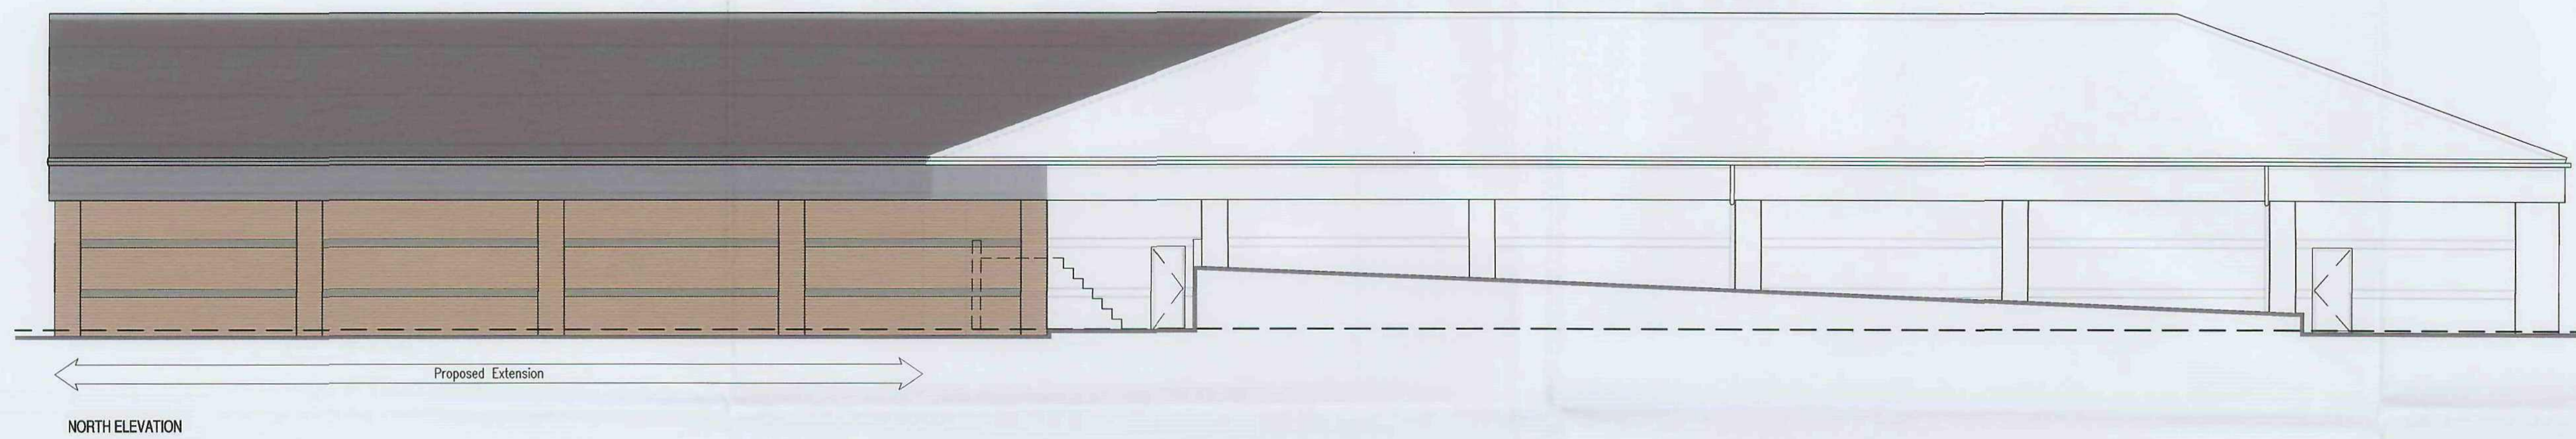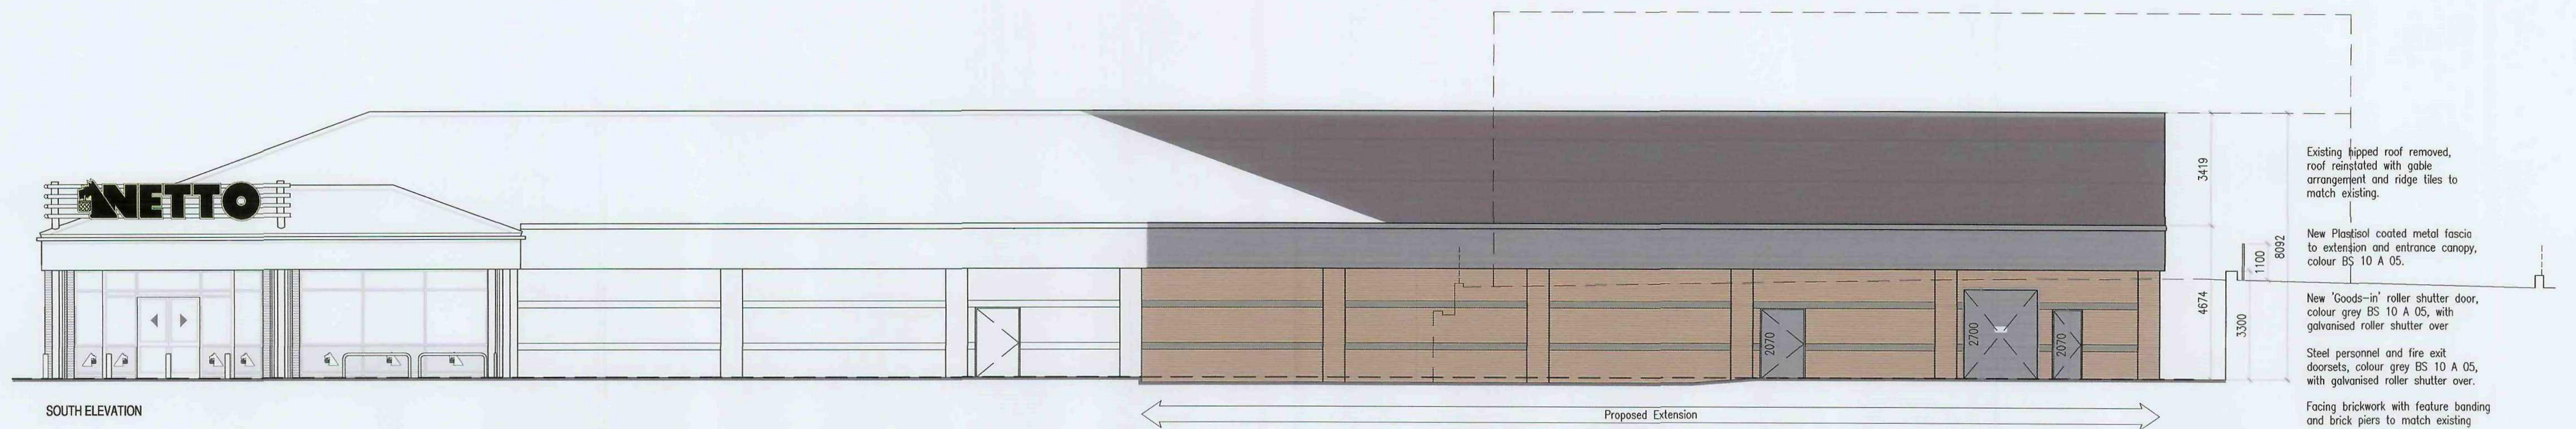

NETTO

Planning

REV. DATE AMENDMENT

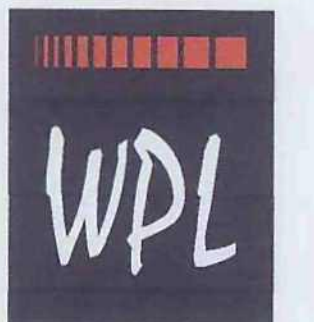


Design & Management Ltd

1 Airport West Lancaster Way Leeds LS19 7ZA
Tel: 0113 202 9444 Fax: 0113 202 9333 E-mail: mail@wpldm.co.uk

PROJECT TITLE
Proposed Site Redevelopment
High Street
Goldthorpe
for
Netto Foodstores Limited

DRAWING TITLE
Proposed Elevations


PROJECT No: 6969	DRAWING No: 06	REVISION: -
SCALE: A1@1:100	DATE: Jul'10	DRAWN BY: SSL
CHECKED BY:	DATE:	

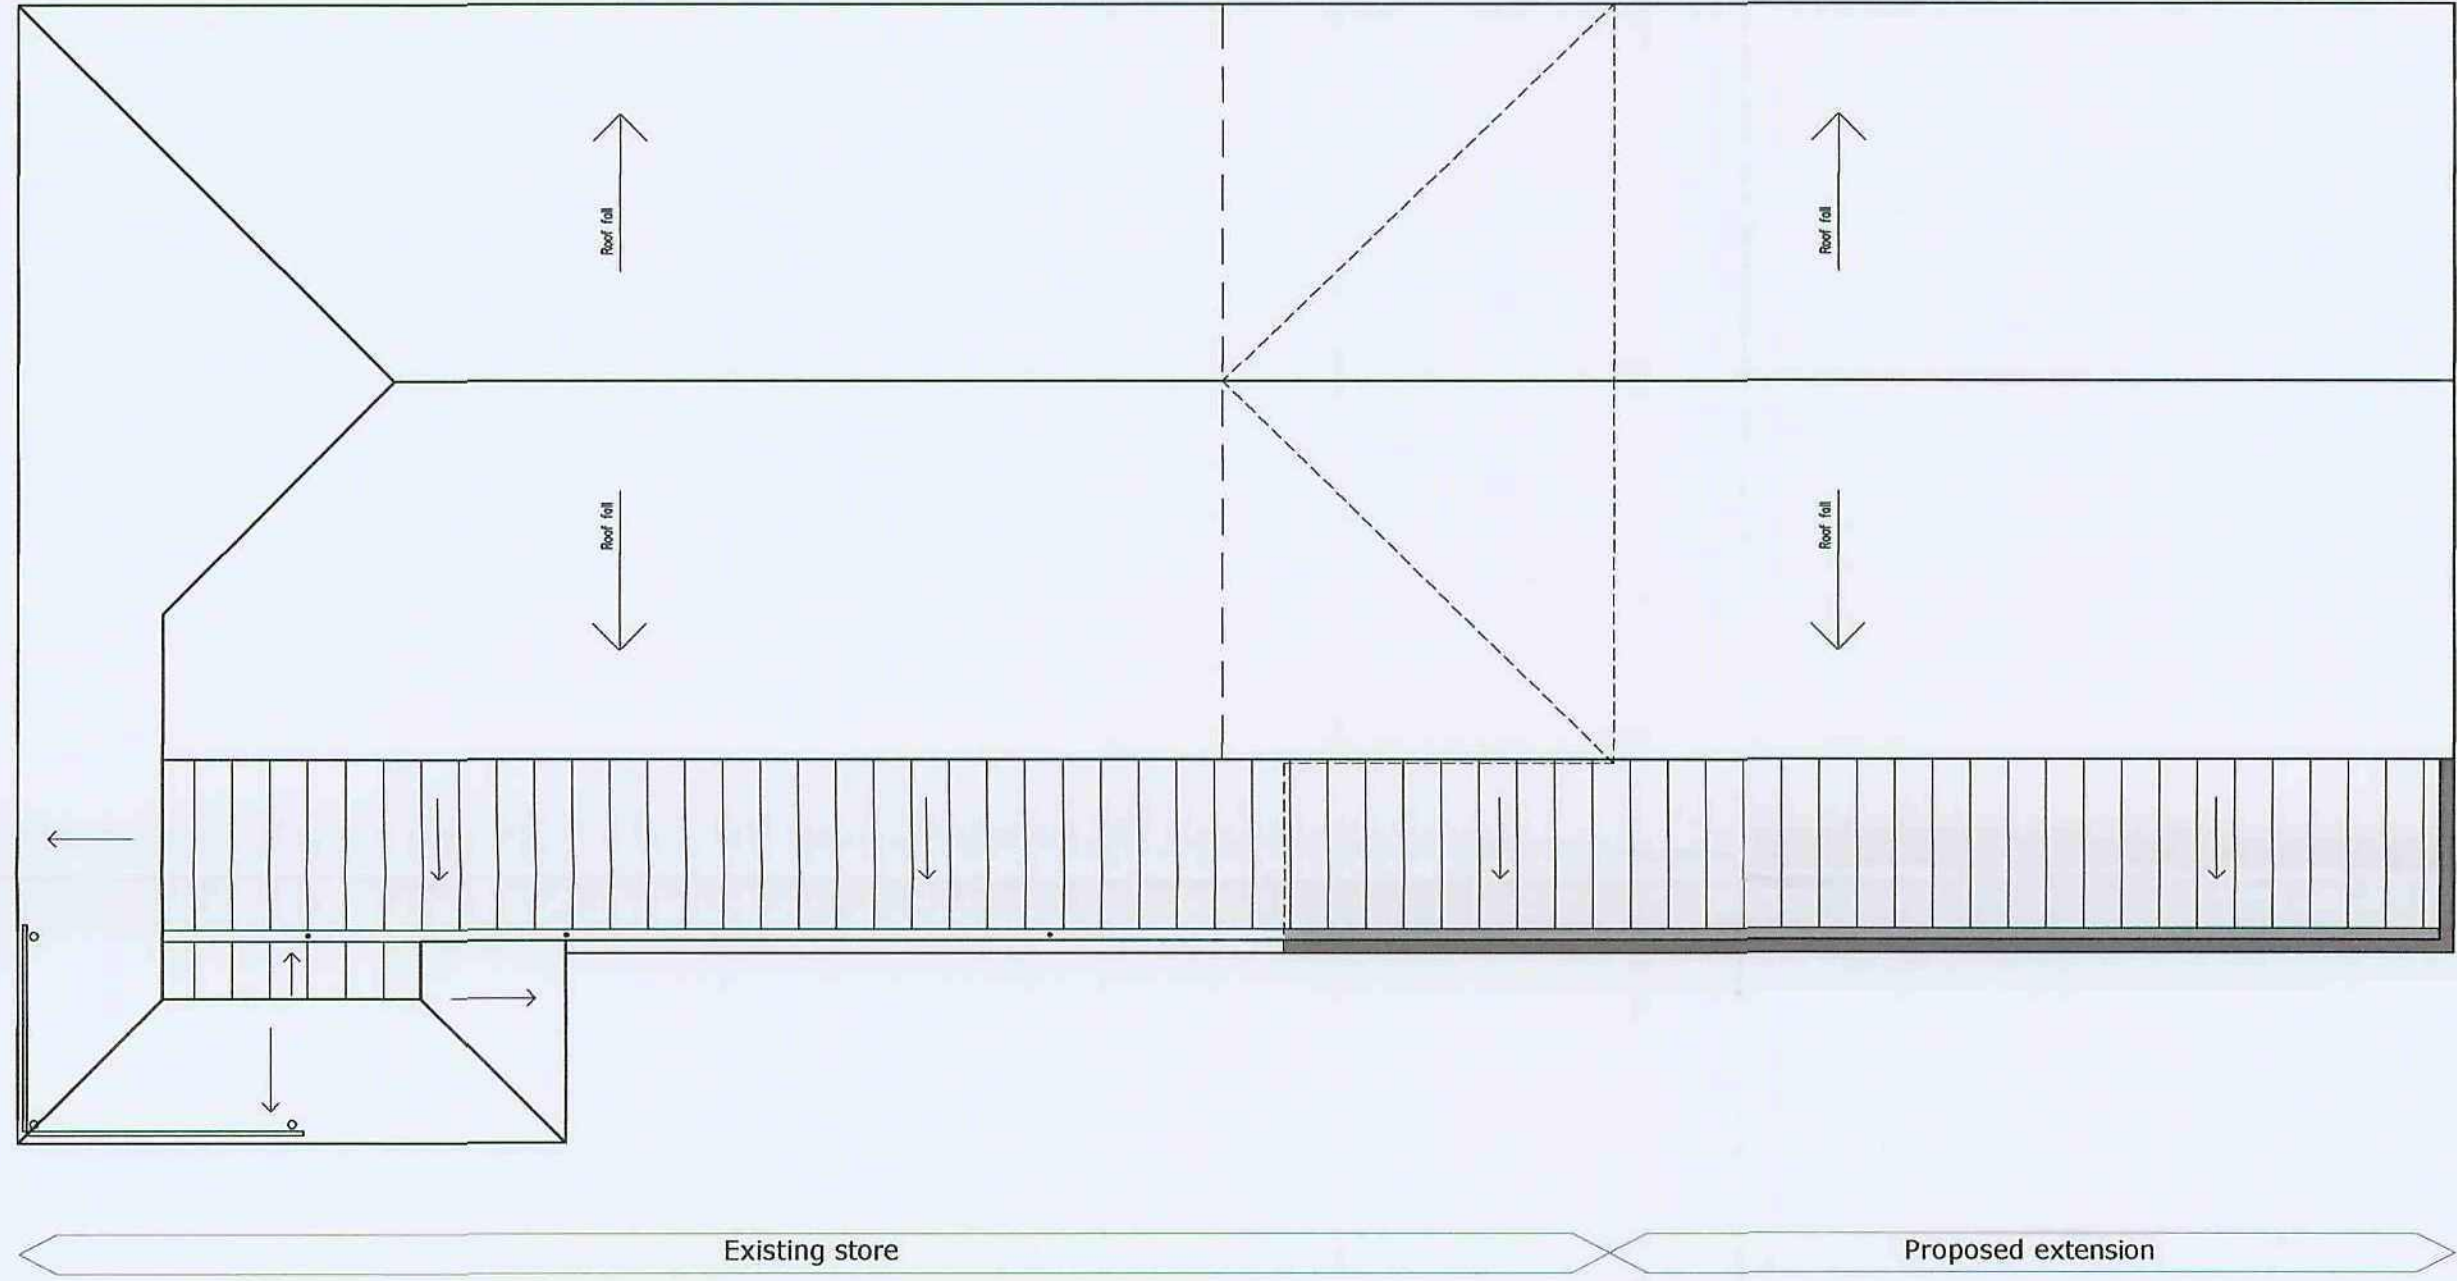

Proposed Roof Plan



Planning

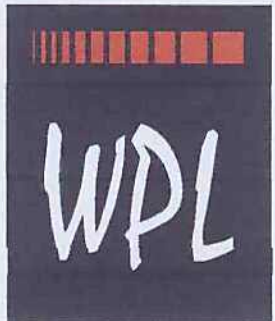REV.	DATE	AMENDMENT
 Design & Management Ltd 1 Airport West Lancaster Way Leeds LS19 7ZA Tel: 0113 202 9444 Fax: 0113 202 9333 E-mail: mail@wpldm.co.uk		
PROJECT TITLE		
Proposed Site Redevelopment High Street Goldthorpe for Netto Foodstores Limited		
DRAWING TITLE		
Proposed Roof Plan		
PROJECT No:	DRAWING No:	REVISION:
6969	07	-
SCALE:	DATE:	DRAWN BY:
A2@1:200	Jul'10	SSL
CHECKED BY:		DATE:

