

Notes:

PLANNING DRAWINGS, NOT TO BE USED FOR BUILDING REGULATIONS OR CONSTRUCTION PURPOSES

0 5m

Revision:--


Revision List:

Project Name: The Laithe, Haigh Lane


Drawing Title: Plans - Proposed

Drawing Number: 1049/TP/006


Scale: 1:100@A3

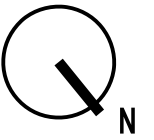


Date: Feb 12

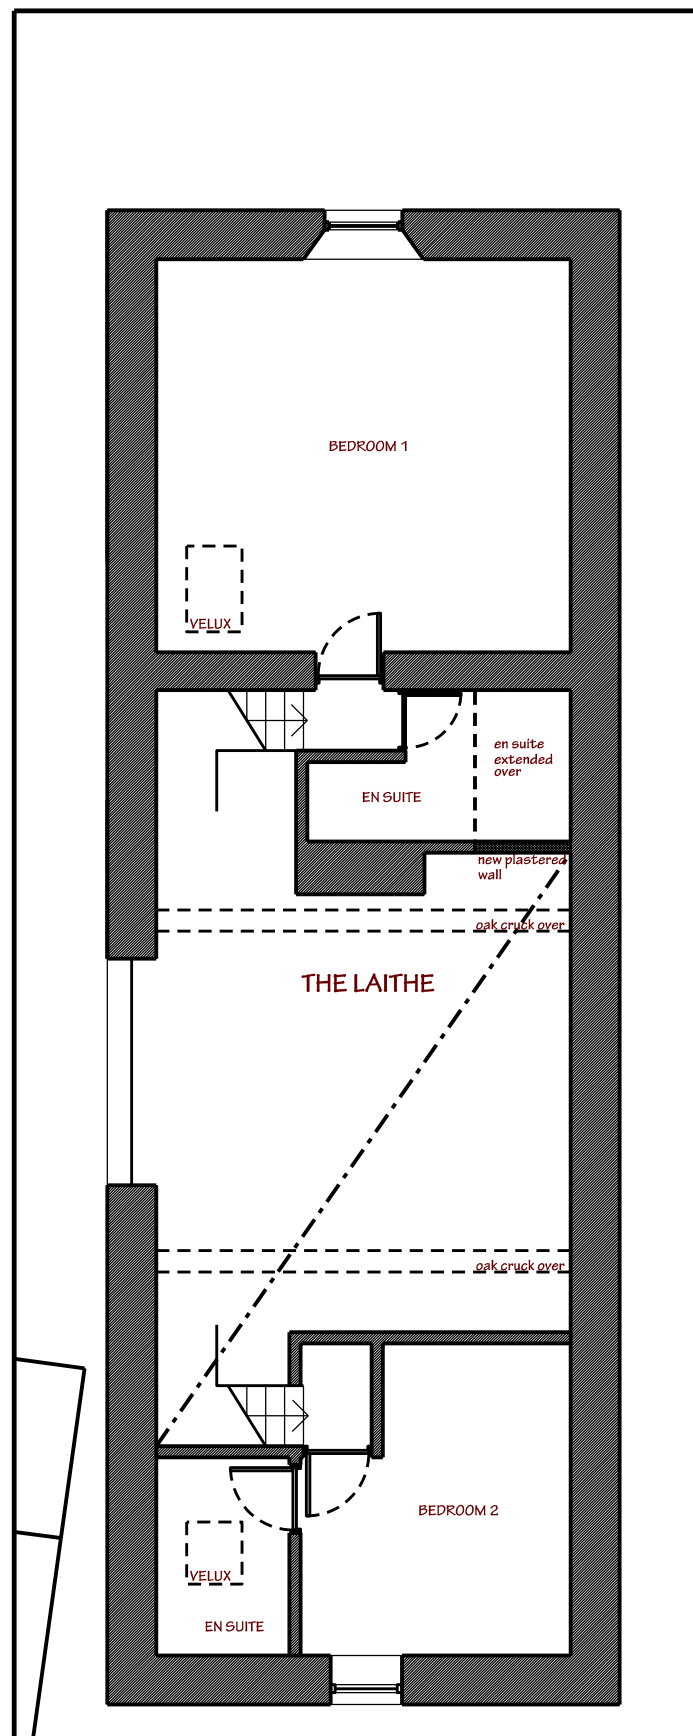

First Floor Plan - Proposed

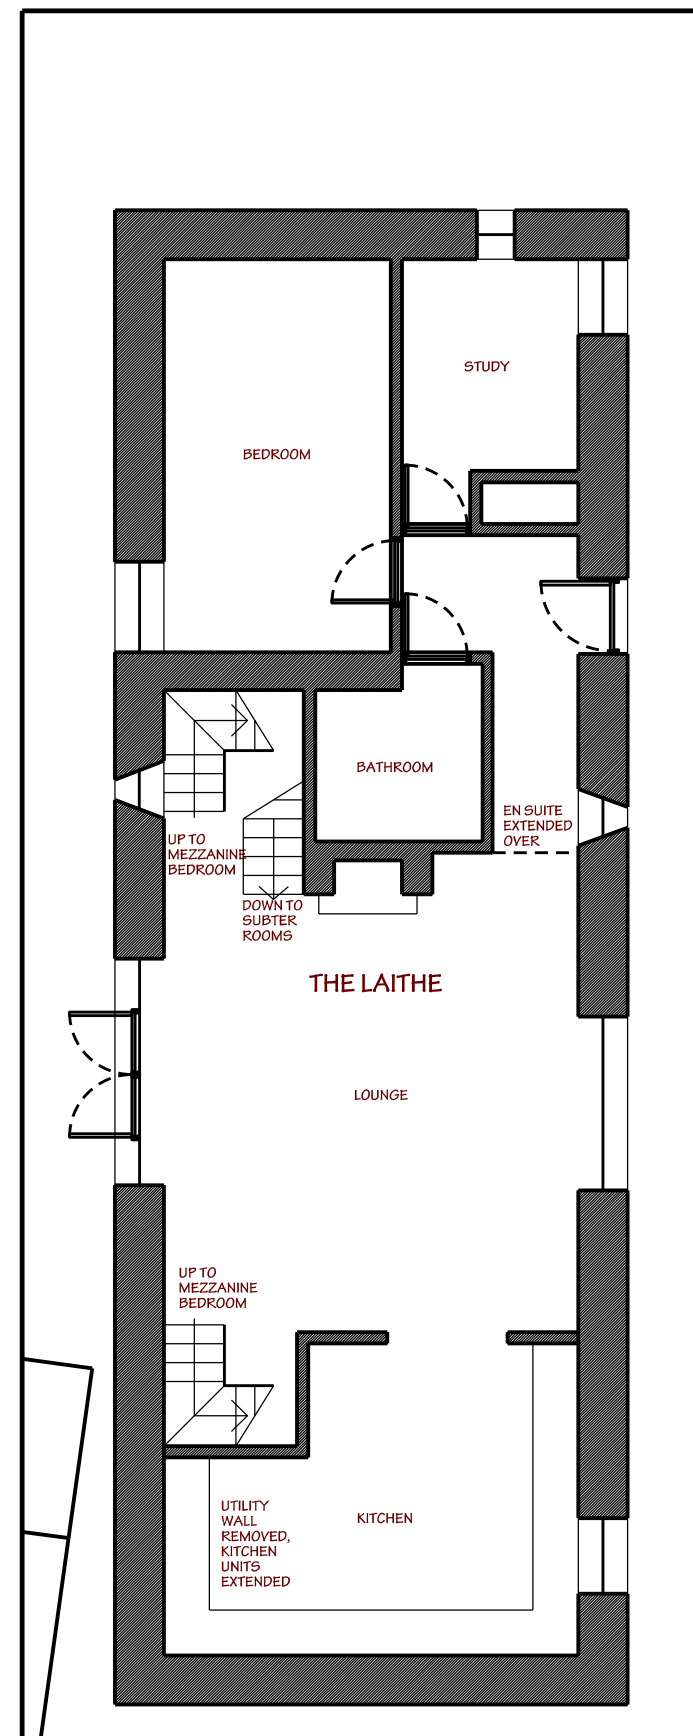

Ground Floor Plan - Proposed

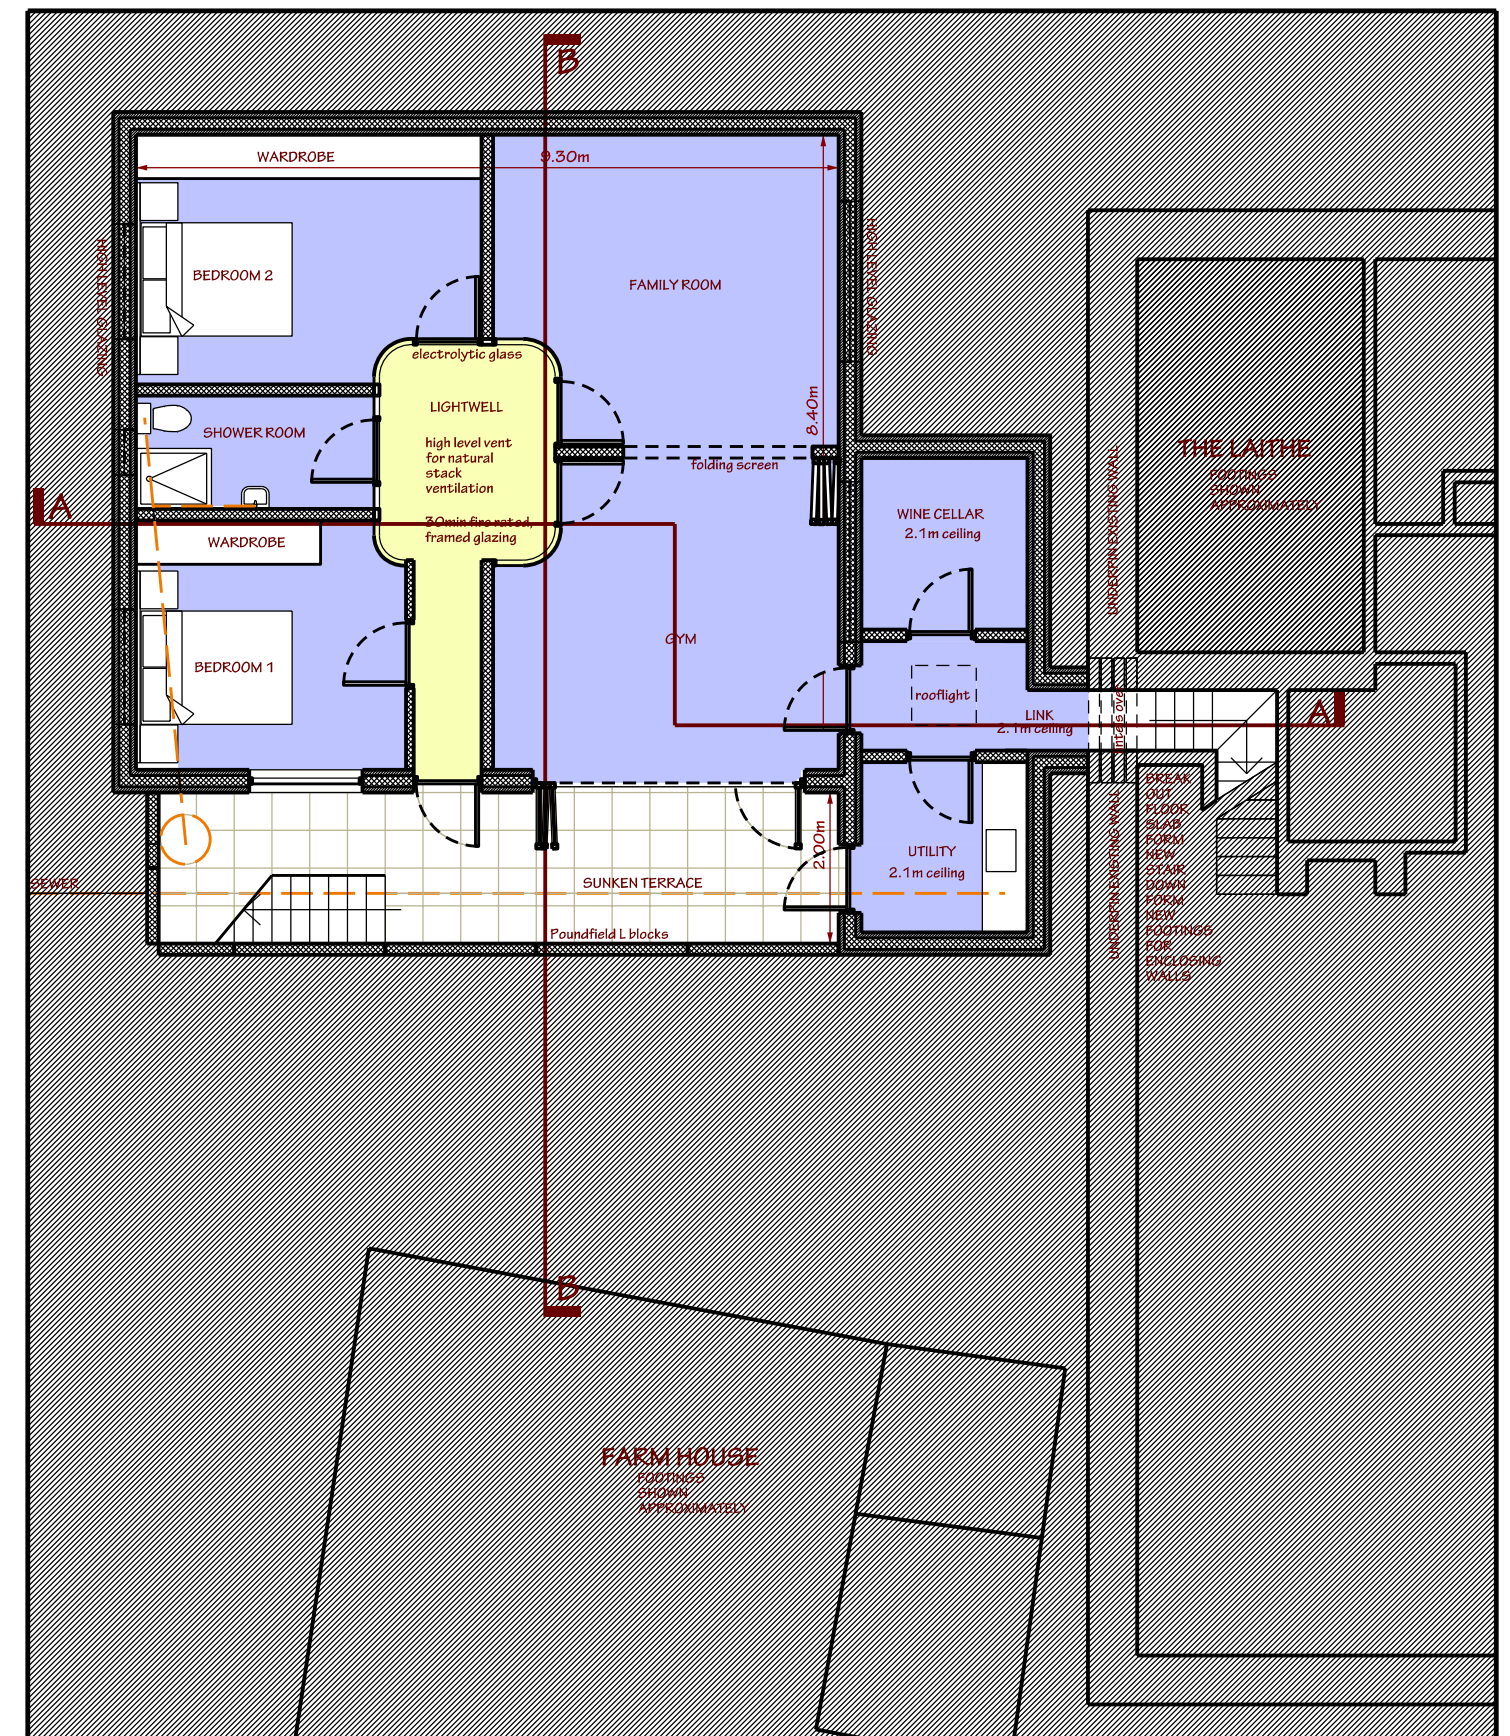

Basement Plan - Proposed