




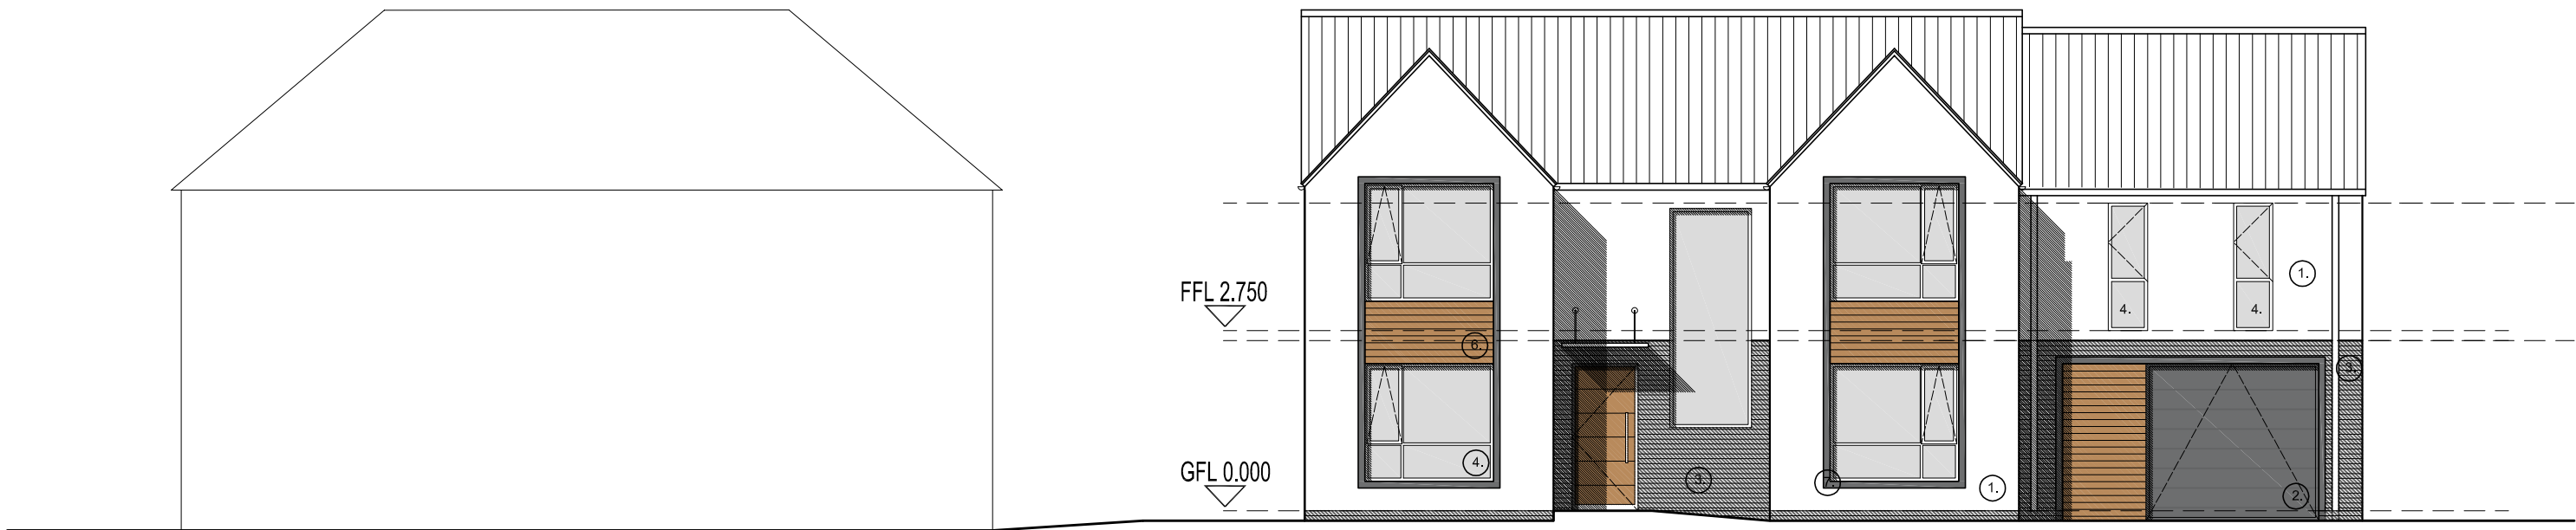


FRONT ELEVATION
SCALE 1:100

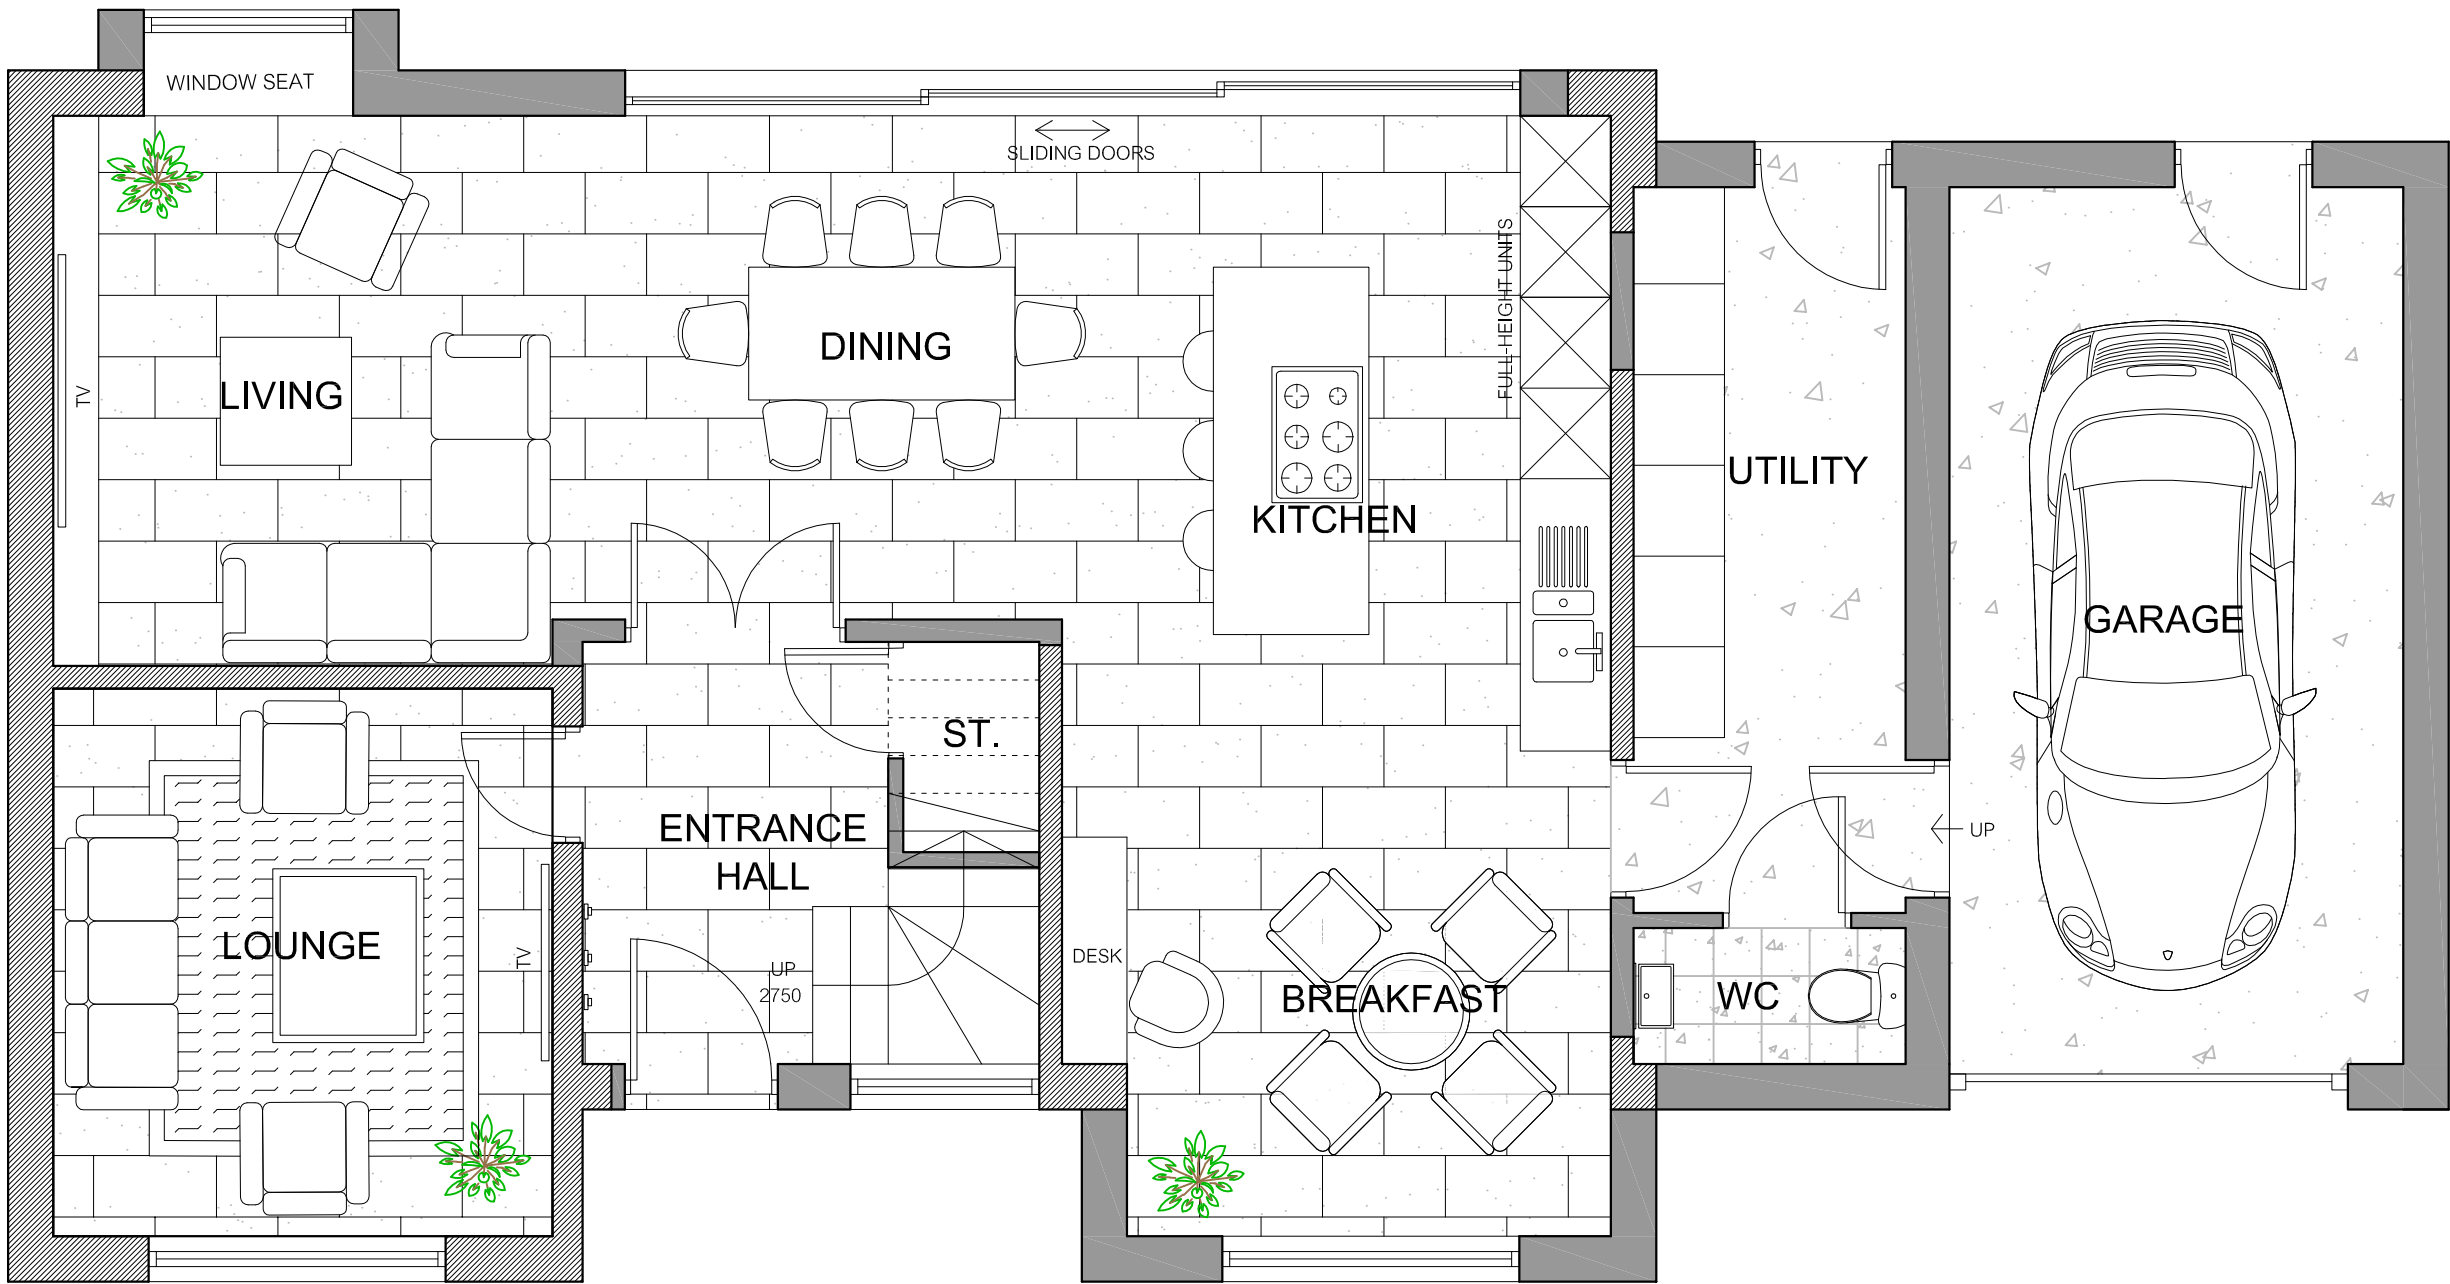

SIDE ELEVATION
SCALE 1:100

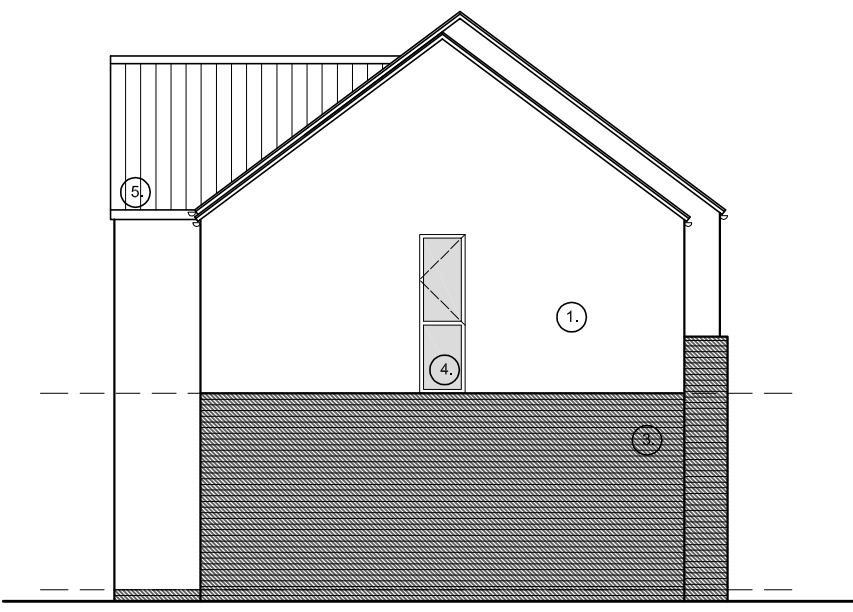

REAR ELEVATION
SCALE 1:100

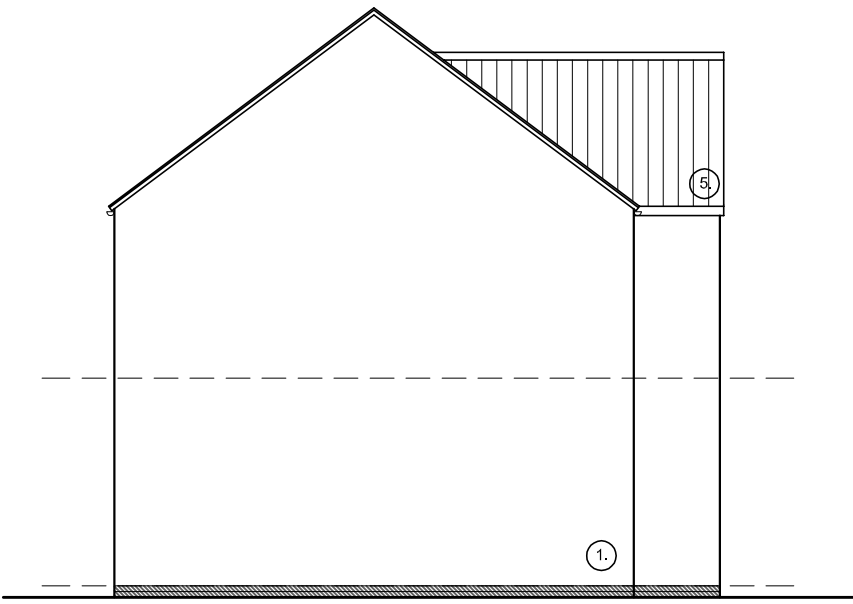

SIDE ELEVATION
SCALE 1:100

MATERIALS KEY

- 1 RENDER
- 2 GREY CLADDING
- 3 BRICK
- 4 ALUMINIUM WINDOWS
- 5 TILES
- 6 CEDAR CLADDING
- 7 METAL FLASHING

CODA
Bespoke

Sheffield - Manchester

www.codastudios.co.uk

0114 2794931

hello@codastudios.co.uk

James Shaw	Client
Well House Lane	Job
Proposed Plans and Elevations	Title
DRAWN: RG	CHECKED: AH
DATE: 07/2018	SCALE: A3 ISSUE: A1 ISSUE: AS SHOWN
REVISION: B	DRAWING STATUS: PLANNING
DRAWING NUMBER: 2734-003	

© COPYRIGHT - EXISTS ON THE DESIGNS AND INFORMATION SHOWN ON THIS DRAWING

The Contractor must verify all dimensions on site before making shop drawings or commencing work of any kind. No dimensions to be scaled from this drawing.

Architect to be notified of any discrepancies in dimensions immediately.