



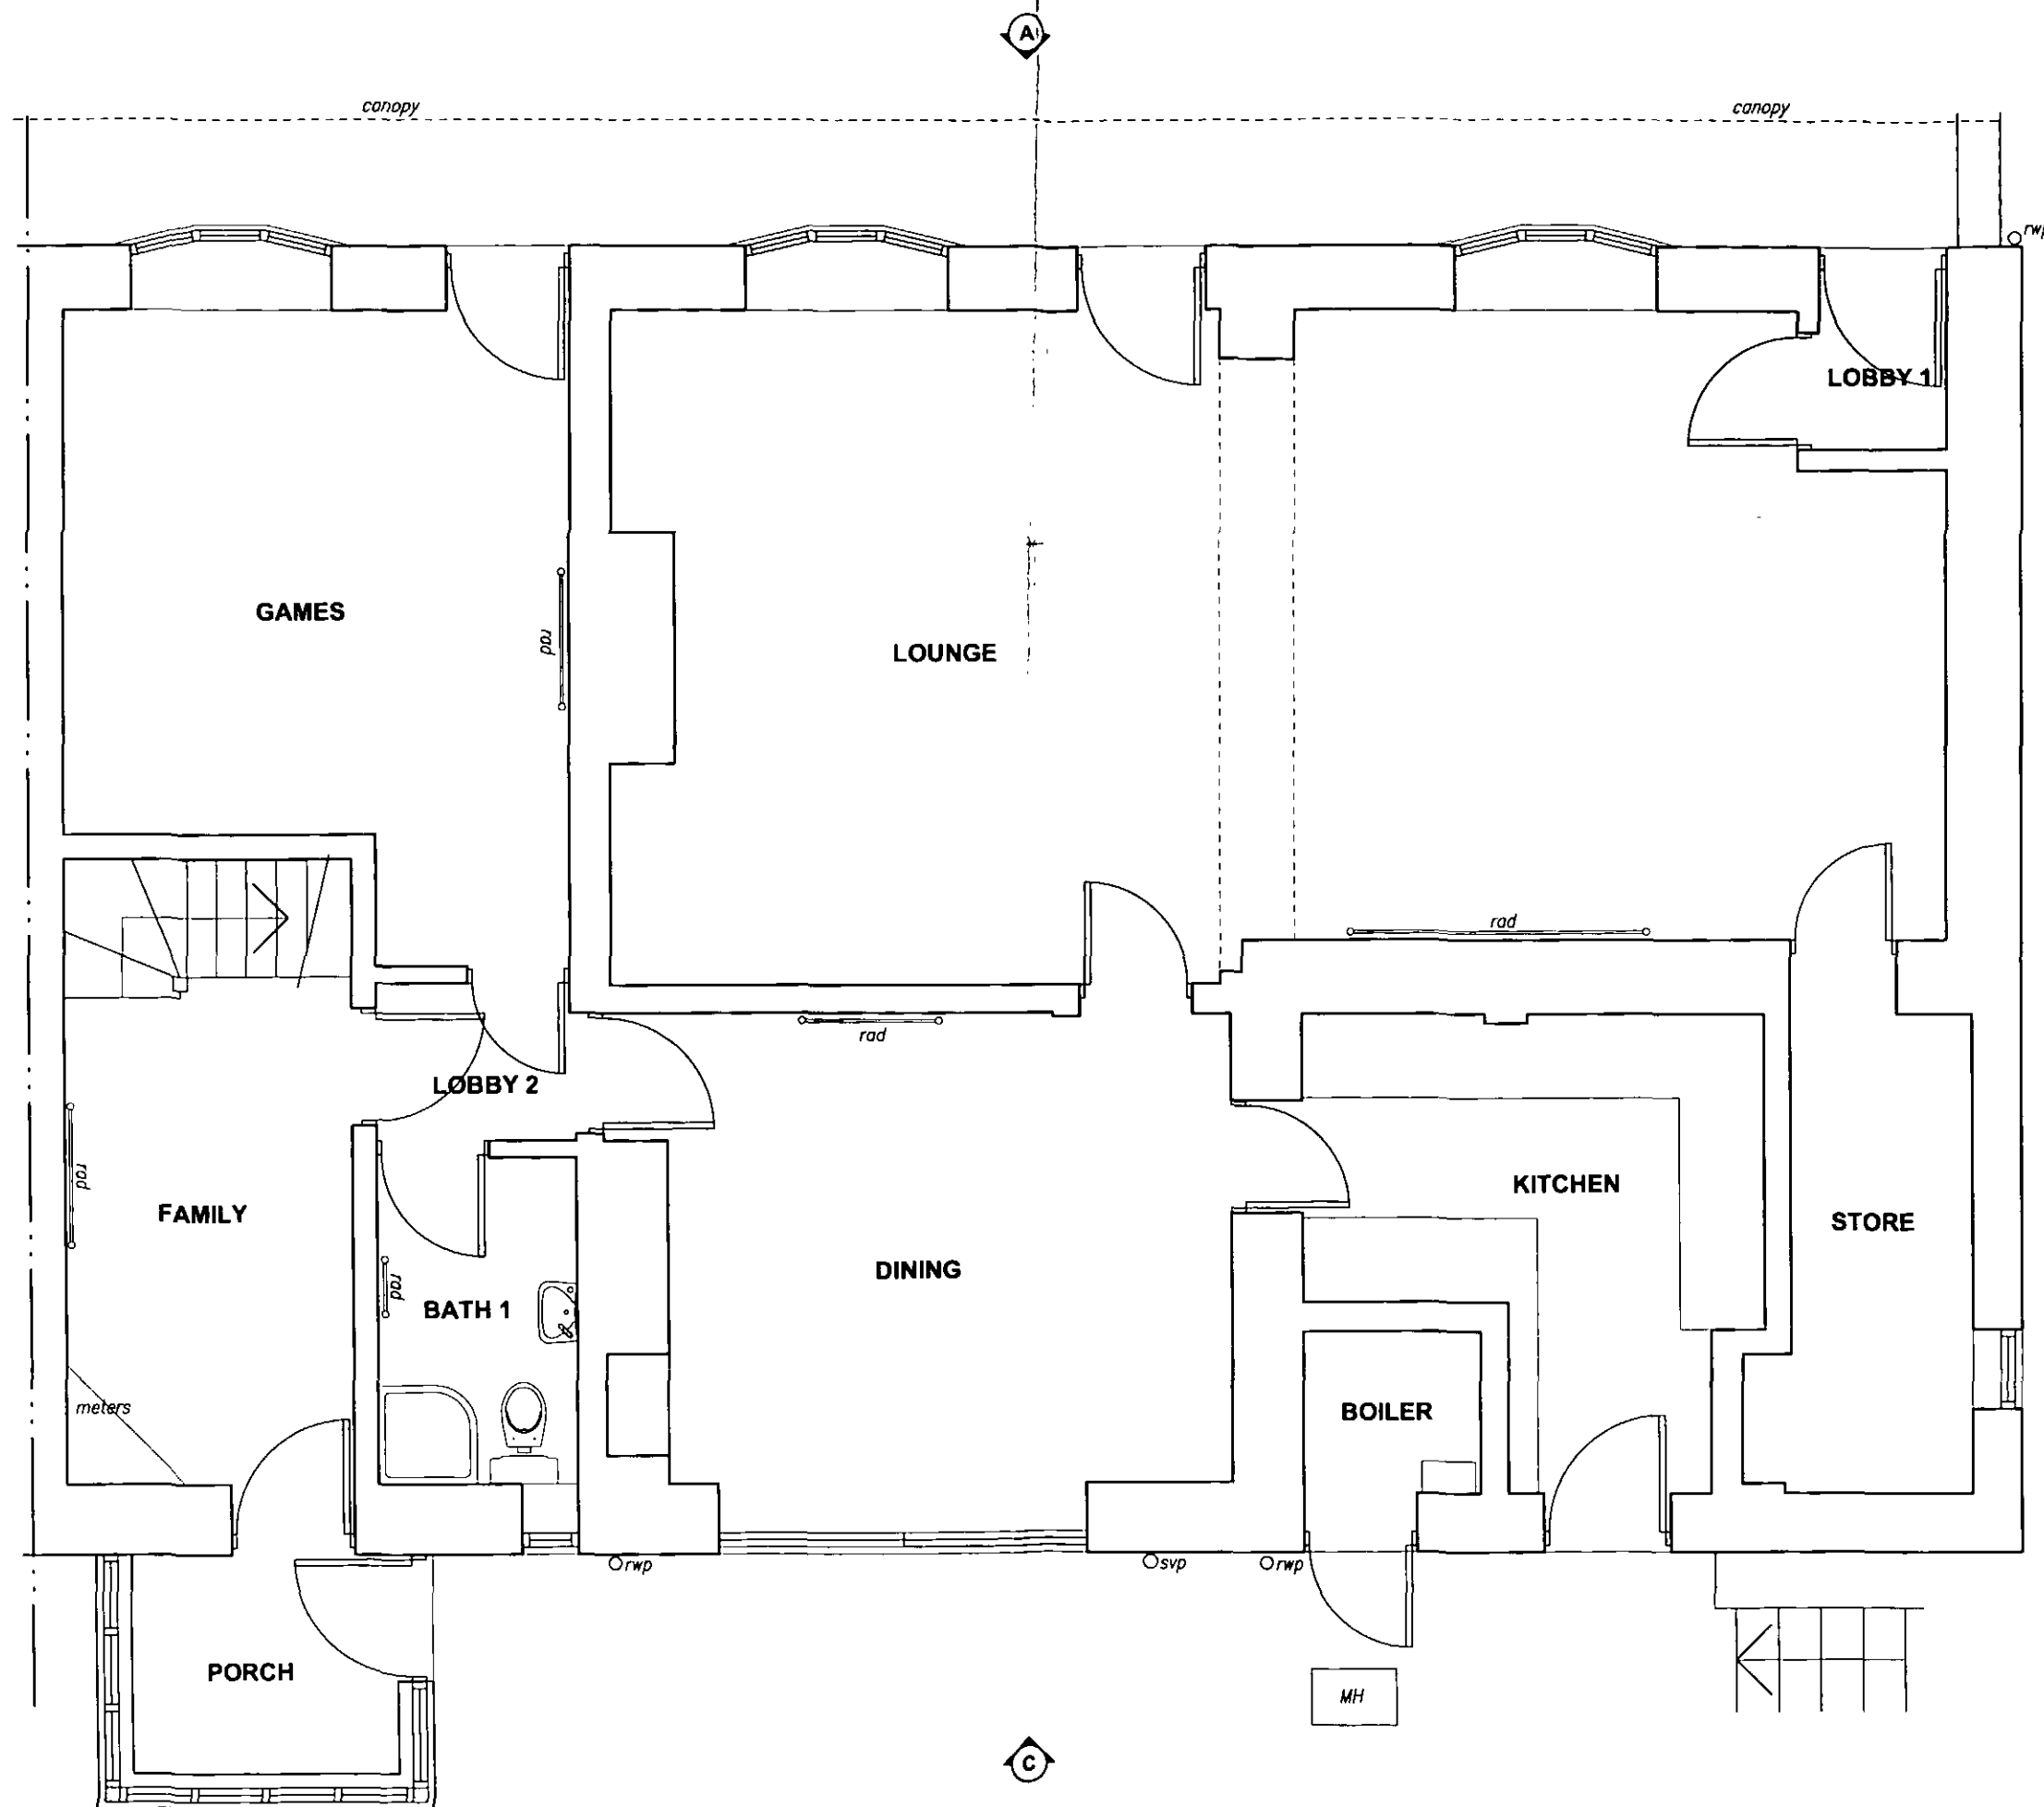

EXISTING GROUND FLOOR PLAN (1:50)

33 Poplar Terrace, Crane Moor Road, S35 7AT	SCHEME INFORMATION Existing Combined Dwelling Sub-Divided into Dual Occupancy Dwelling	CONTENT Existing Ground Floor Plan	DRAWING NO. 01	R/Y -	SCALE 1:50	DATE June 2012
---	--	---------------------------------------	-------------------	----------	---------------	-------------------

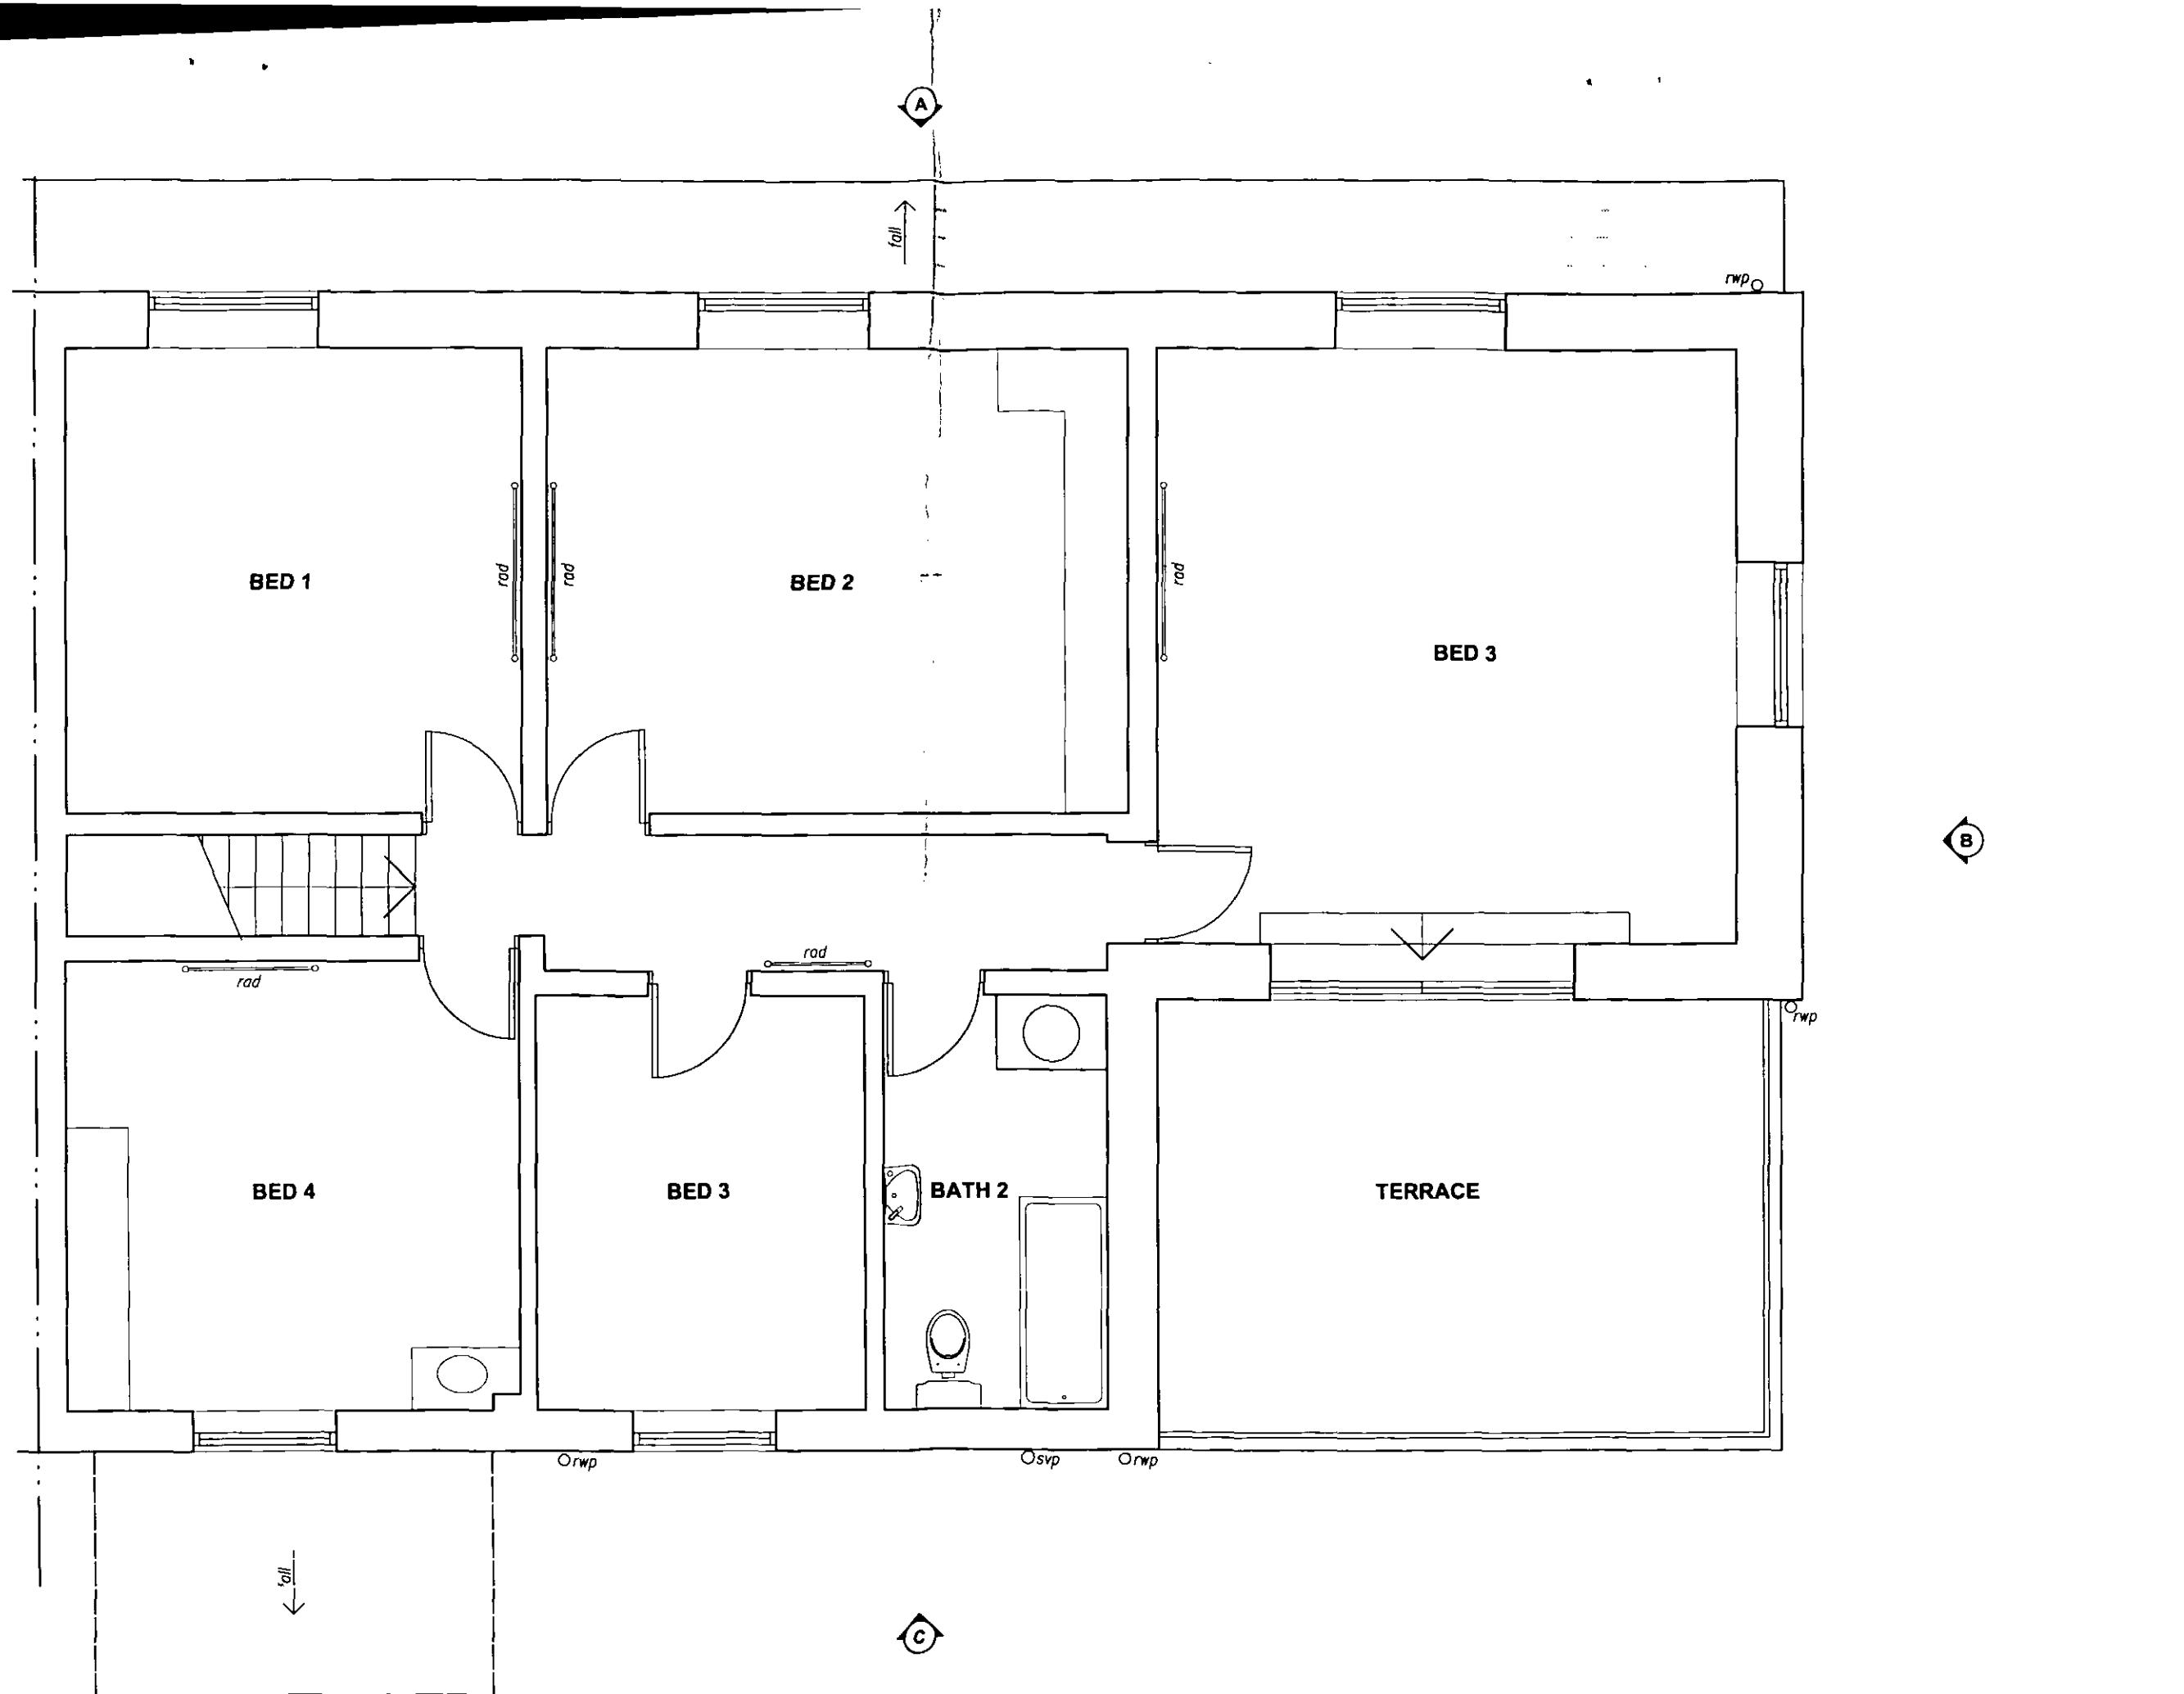


EXISTING FIRST FLOOR PLAN (1:50)

33 Poplar Terrace, Crane Moor Road, S35 7AT	SCHEME INFORMATION Existing Combined Dwelling Sub-Divided into Dual Occupancy Dwelling	CONTENT Existing First Floor Plan	DRAWING NO 02	REV -	SCALE 1:50	DATE June 2012
---	--	--------------------------------------	------------------	----------	---------------	-------------------




EXISTING ELEVATION A: front (1:100)

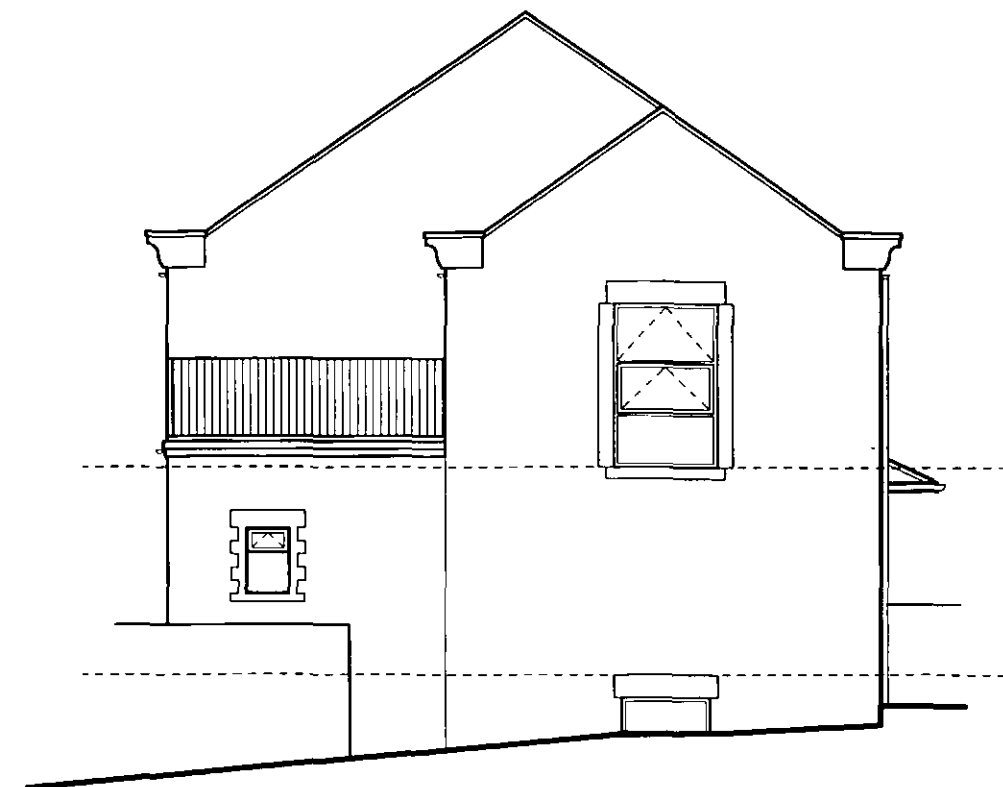

EXISTING ELEVATION B: side (1:100)




EXISTING ELEVATION C: rear (1:100)

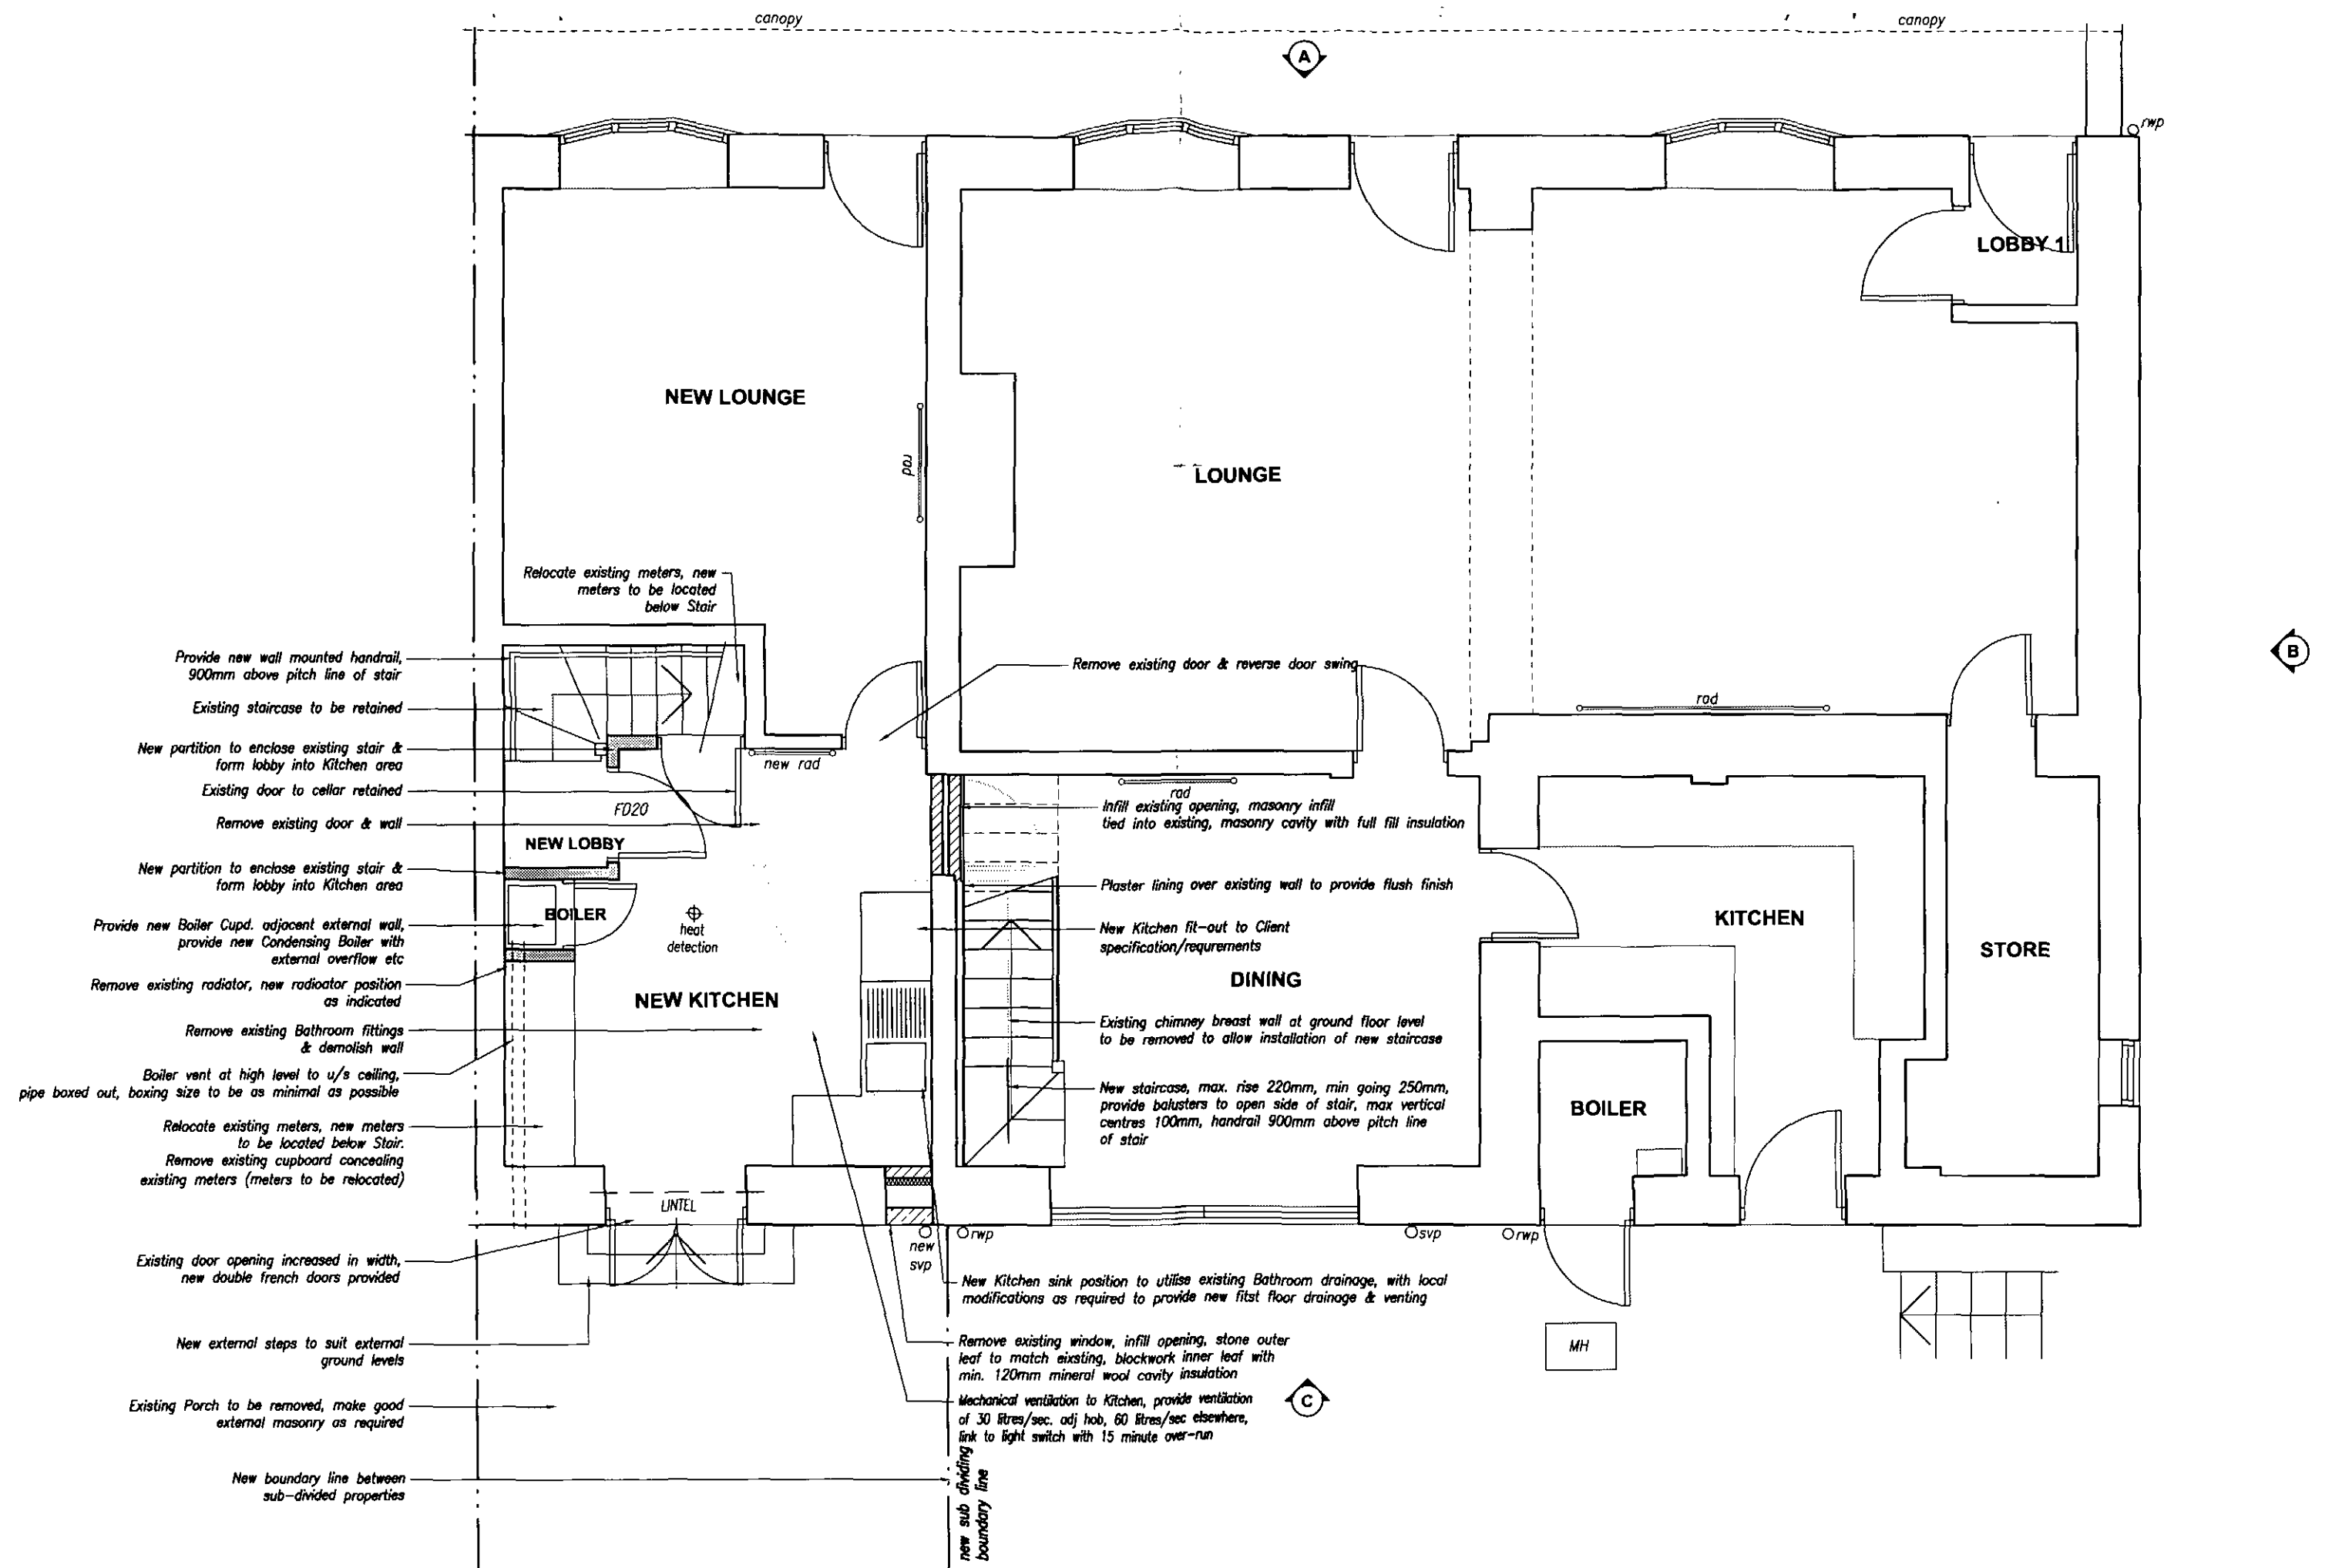

PROPOSED GROUND FLOOR PLAN (1:50)

33 Poplar Terrace, Crane Moor Road, S35 7AT	SCHEME INFORMATION Existing Combined Dwelling Sub-Divided into Dual Occupancy Dwelling	CONTENT Proposed Ground Floor Plan	DRAWING NO 04	REV -	SCALE 1:50 DATE Oct 2012
---	---	---------------------------------------	------------------	----------	-----------------------------------

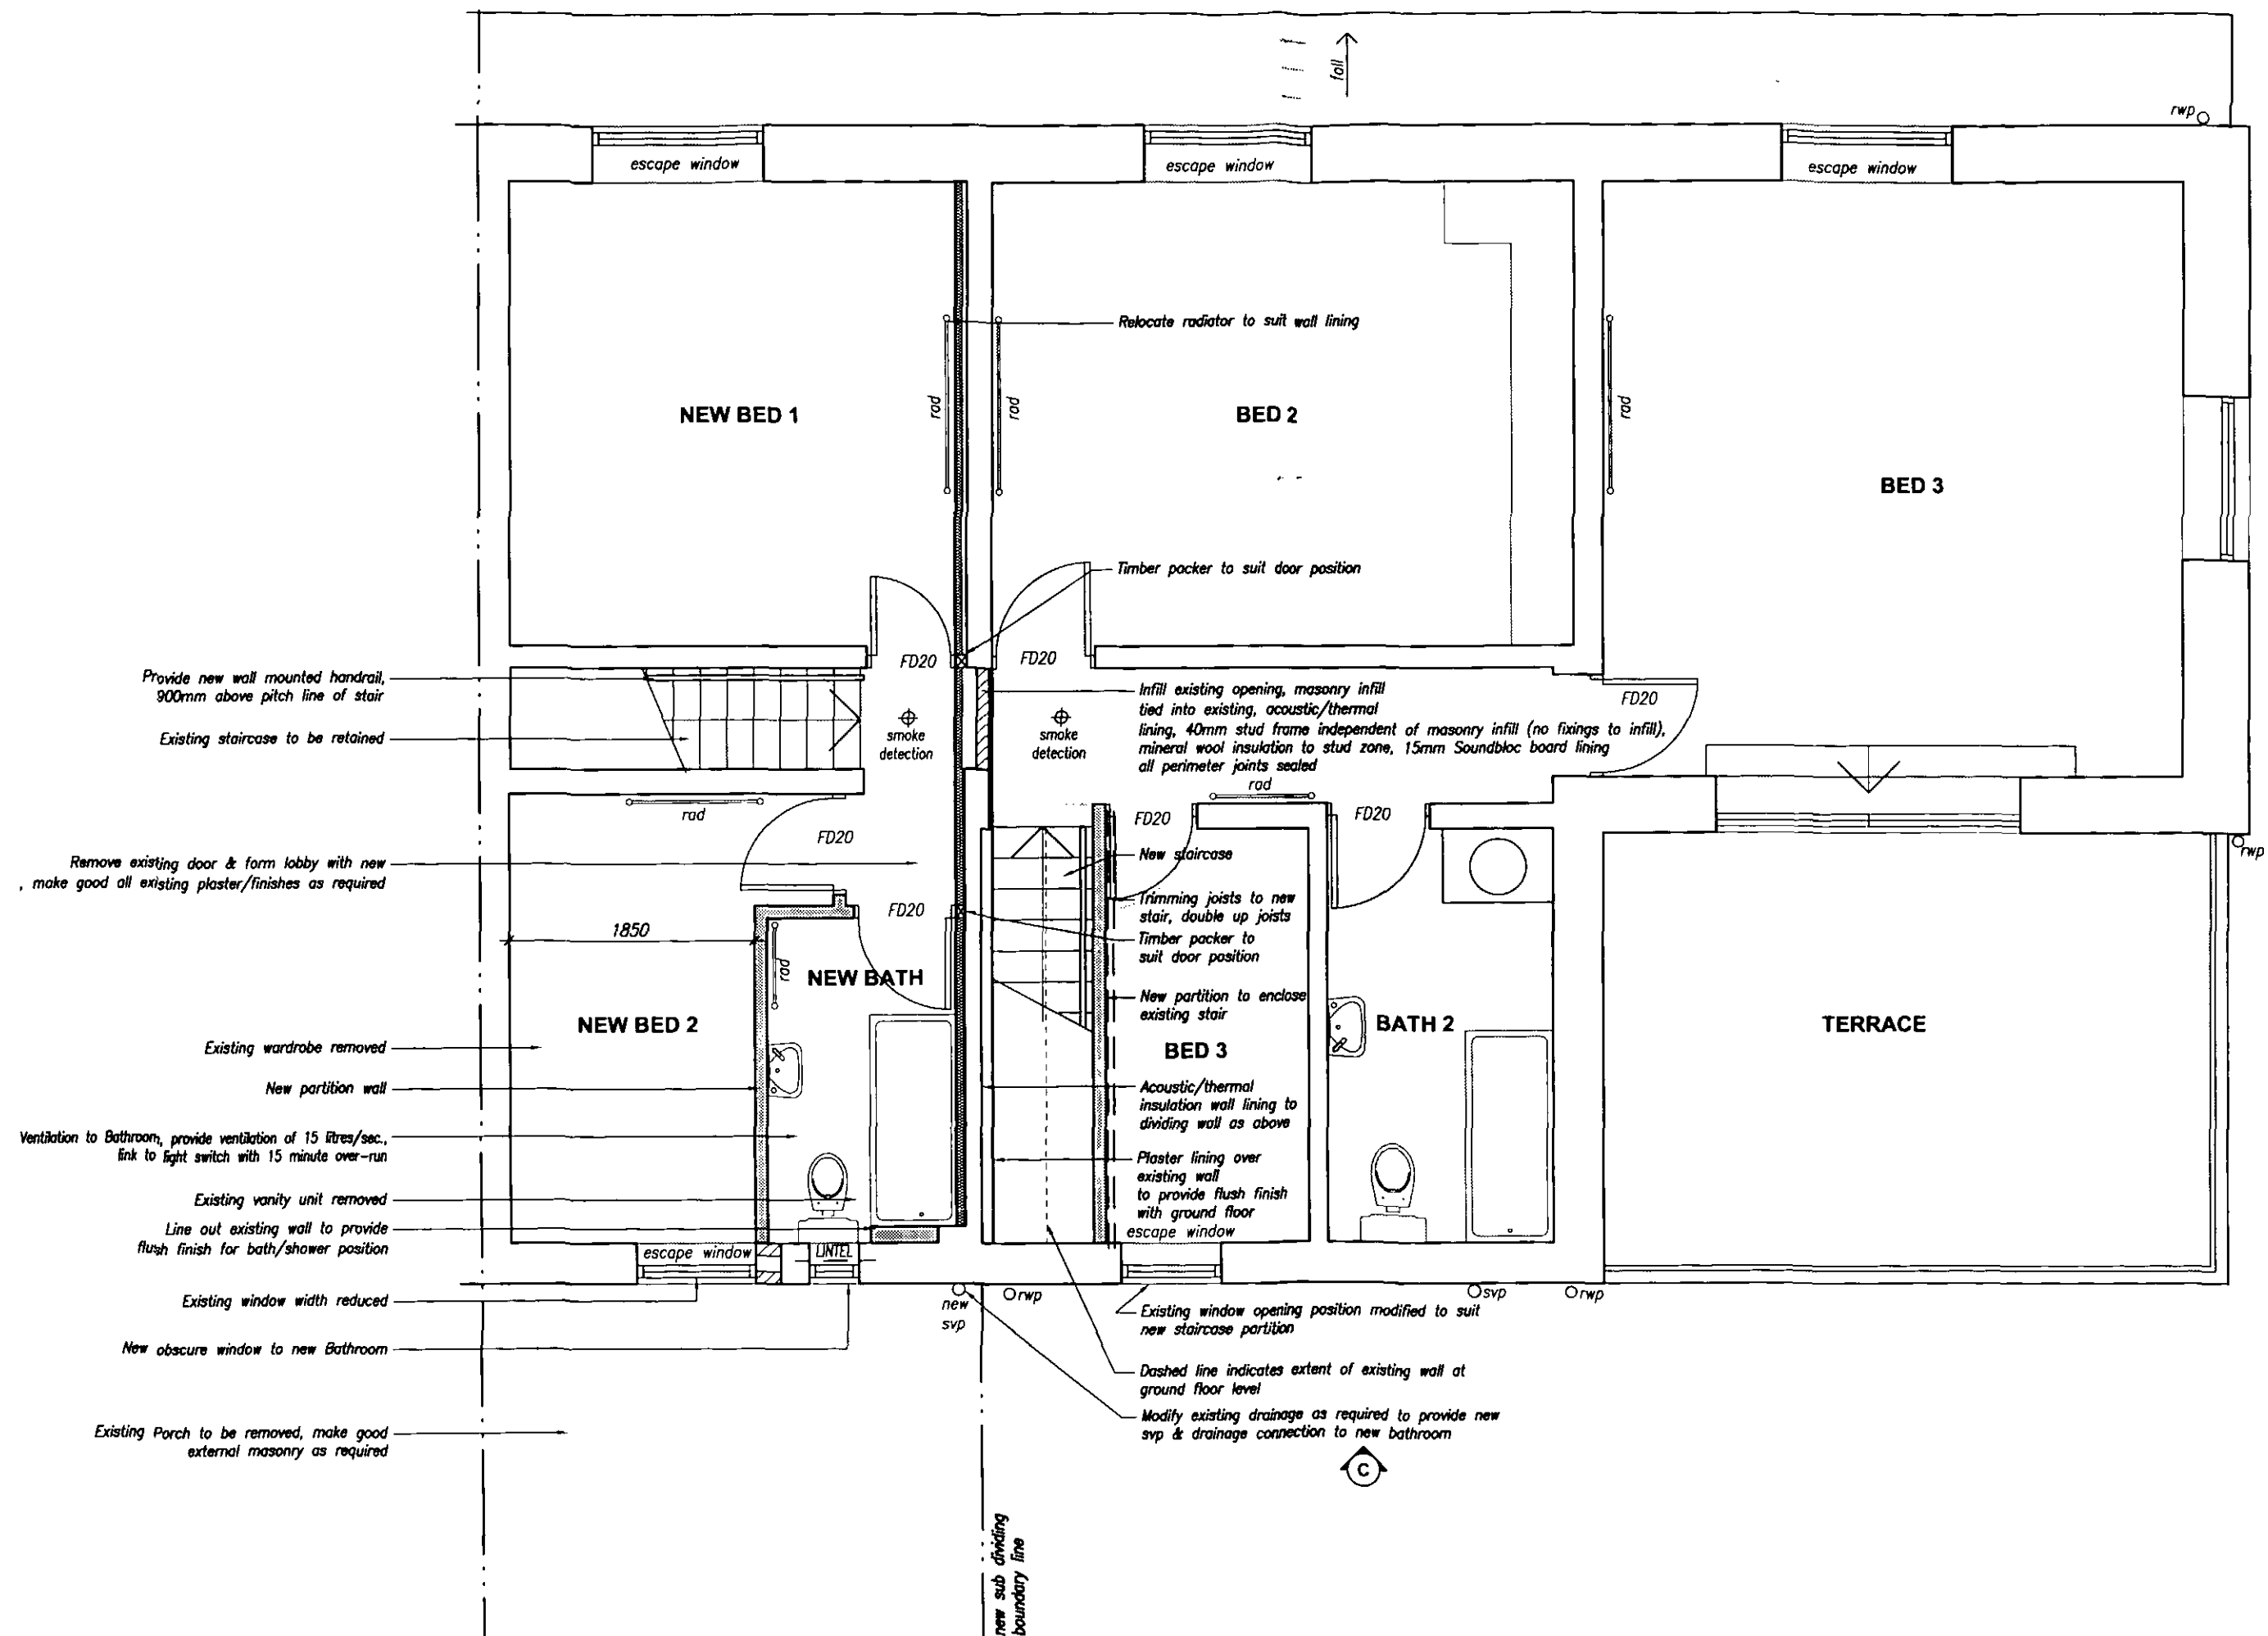


PROPOSED FIRST FLOOR PLAN (1:50)


33 Poplar Terrace, Crane Moor Road, S35 7AT	SCHEME INFORMATION Existing Combined Dwelling Sub-Divided into Dual Occupancy Dwelling	CONTENT Proposed First Floor Plan	DRAWING NO. 05	REV -	SCALE 1:50	DATE Oct 2012
---	--	--------------------------------------	-------------------	----------	---------------	------------------



EXISTING ELEVATION A: front (1:100)

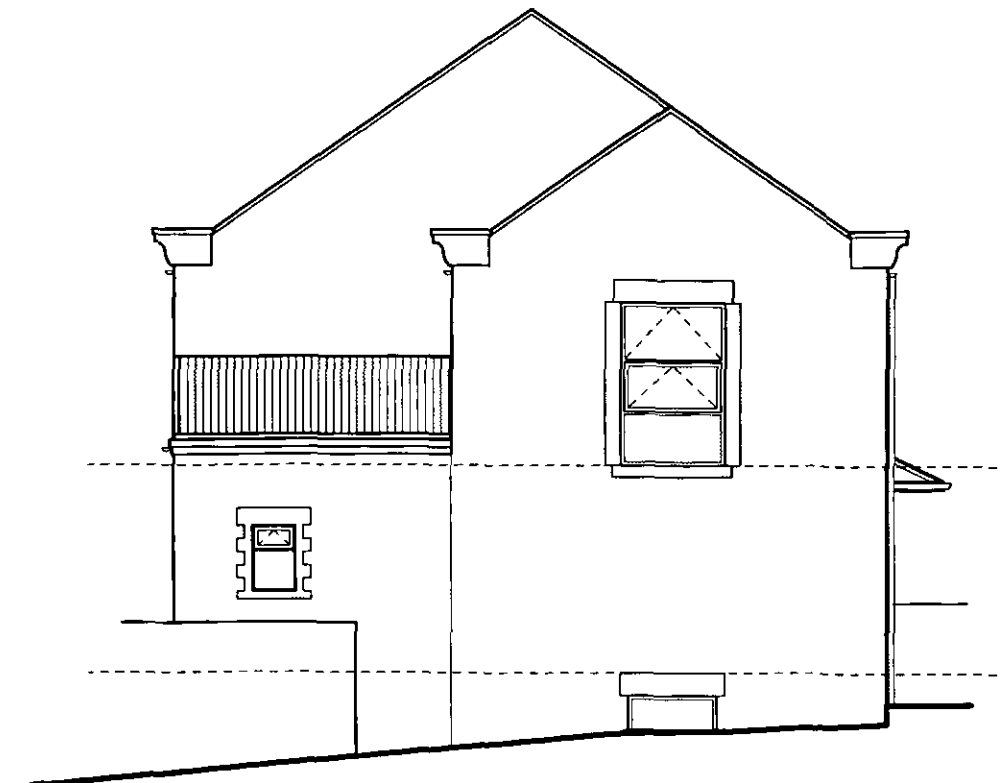

EXISTING ELEVATION B: side (1:100)

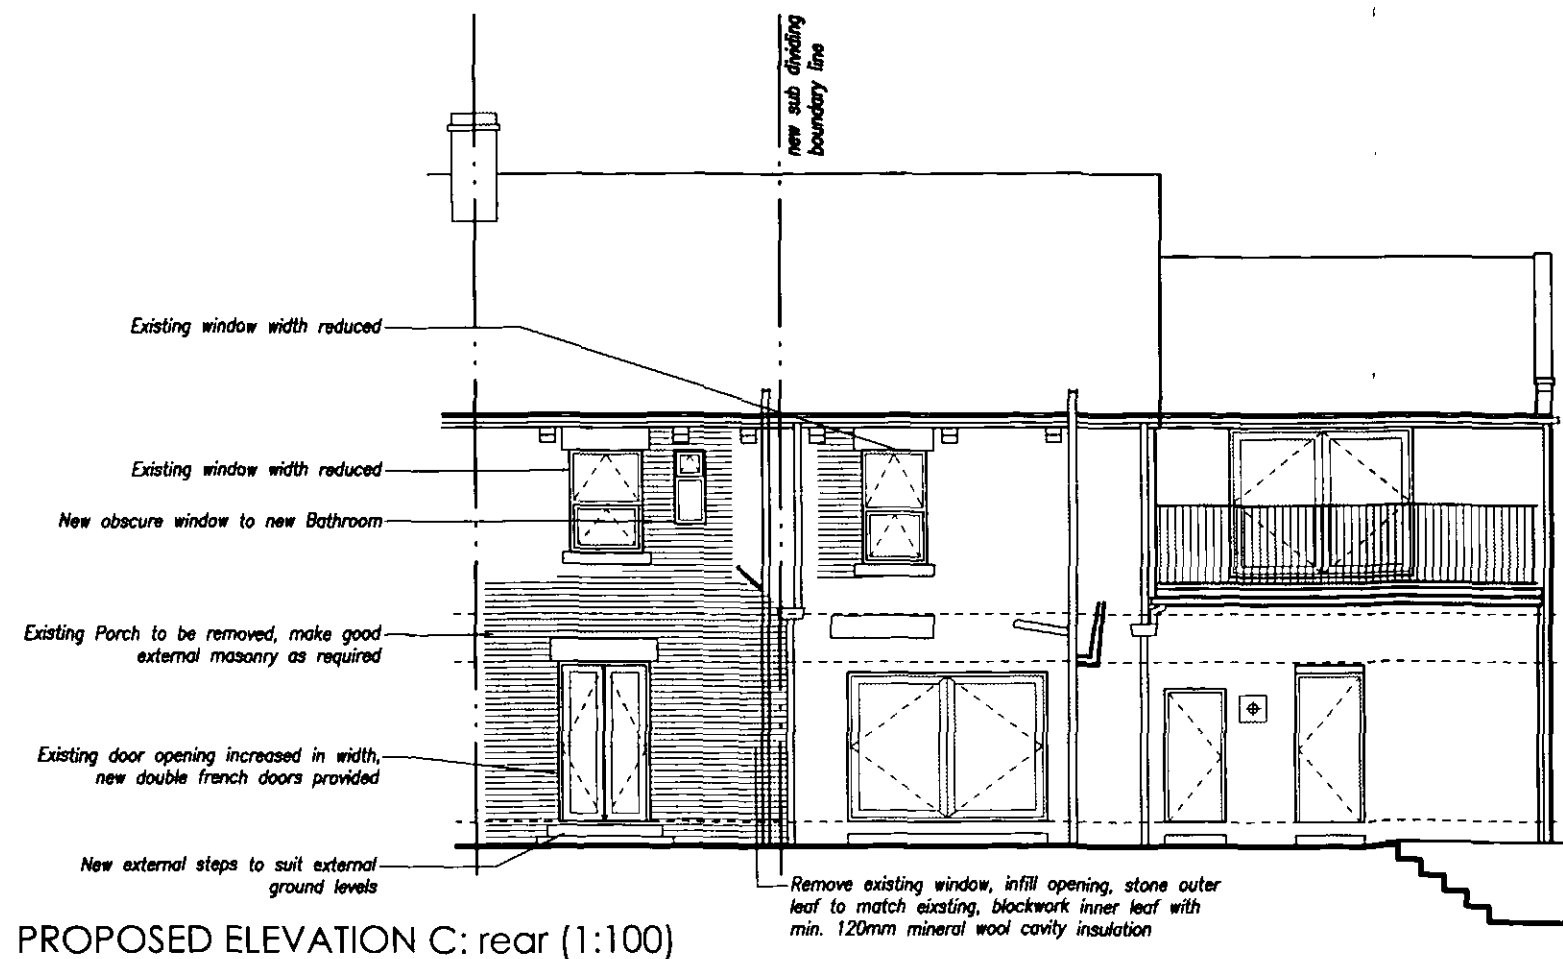

PROPOSED ELEVATION C: rear (1:100)