



0m 1m 2m 3m 4m 5m 0m 1m 10m

SCALE (1:100)


GROUND FLOOR PLAN
& SITE LAYOUT

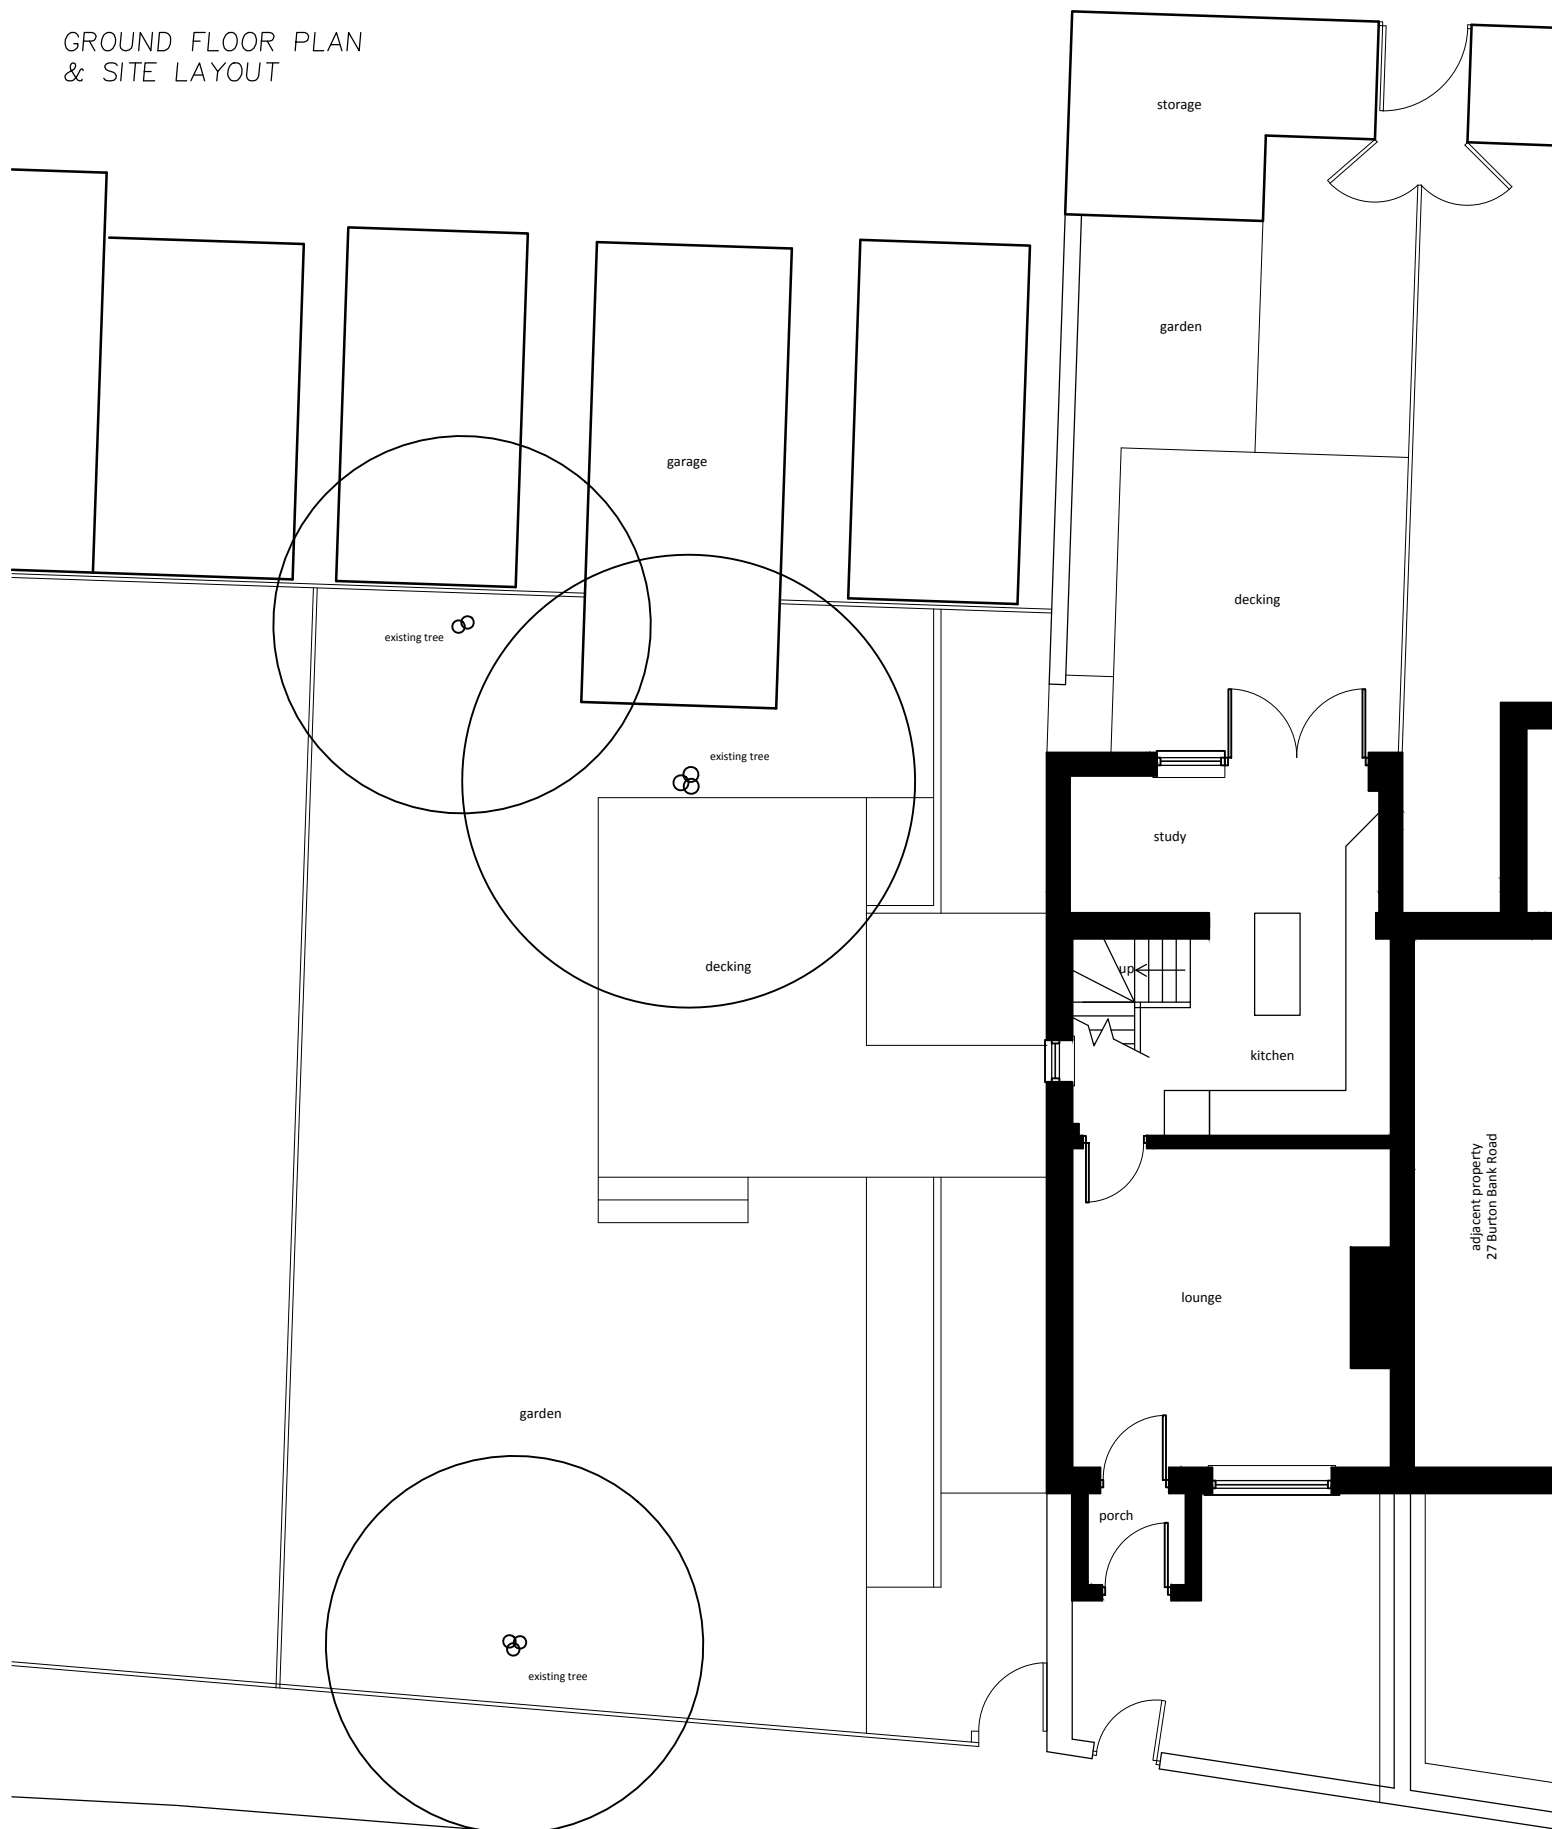


BURTON BANK ROAD

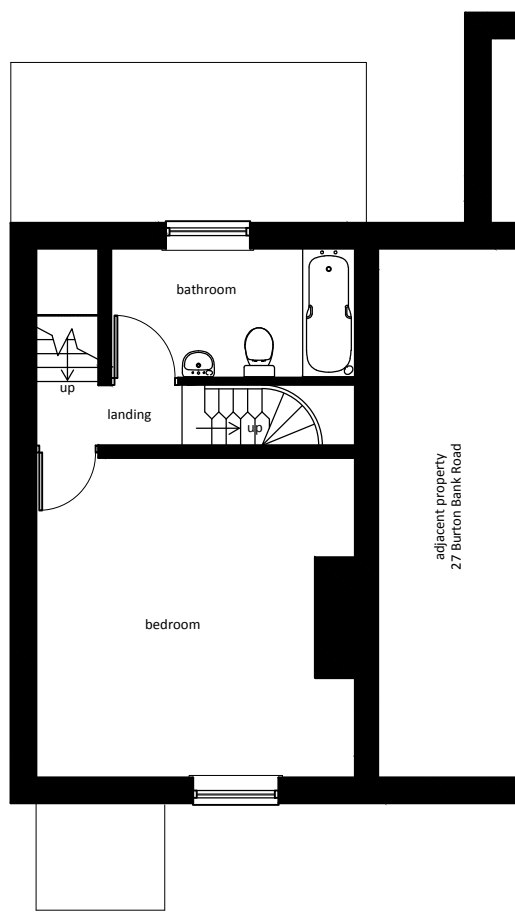

FIRST FLOOR PLAN

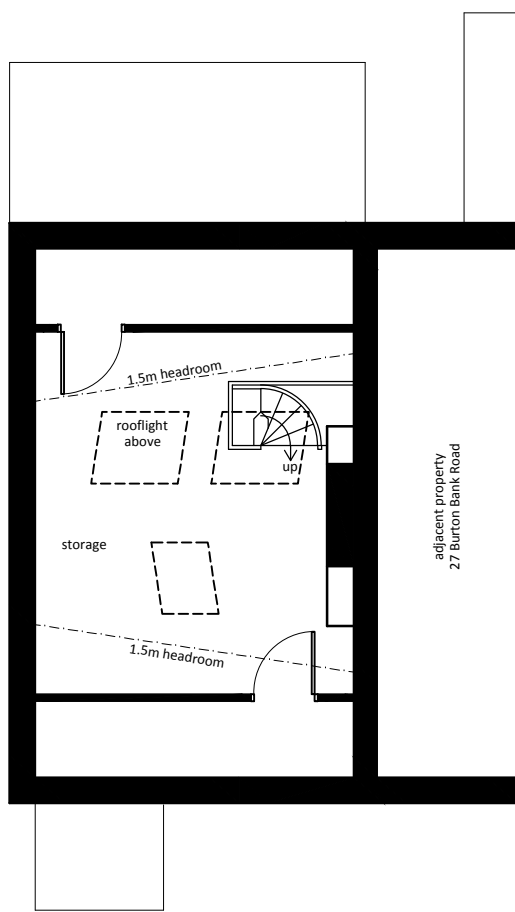


SECOND FLOOR PLAN

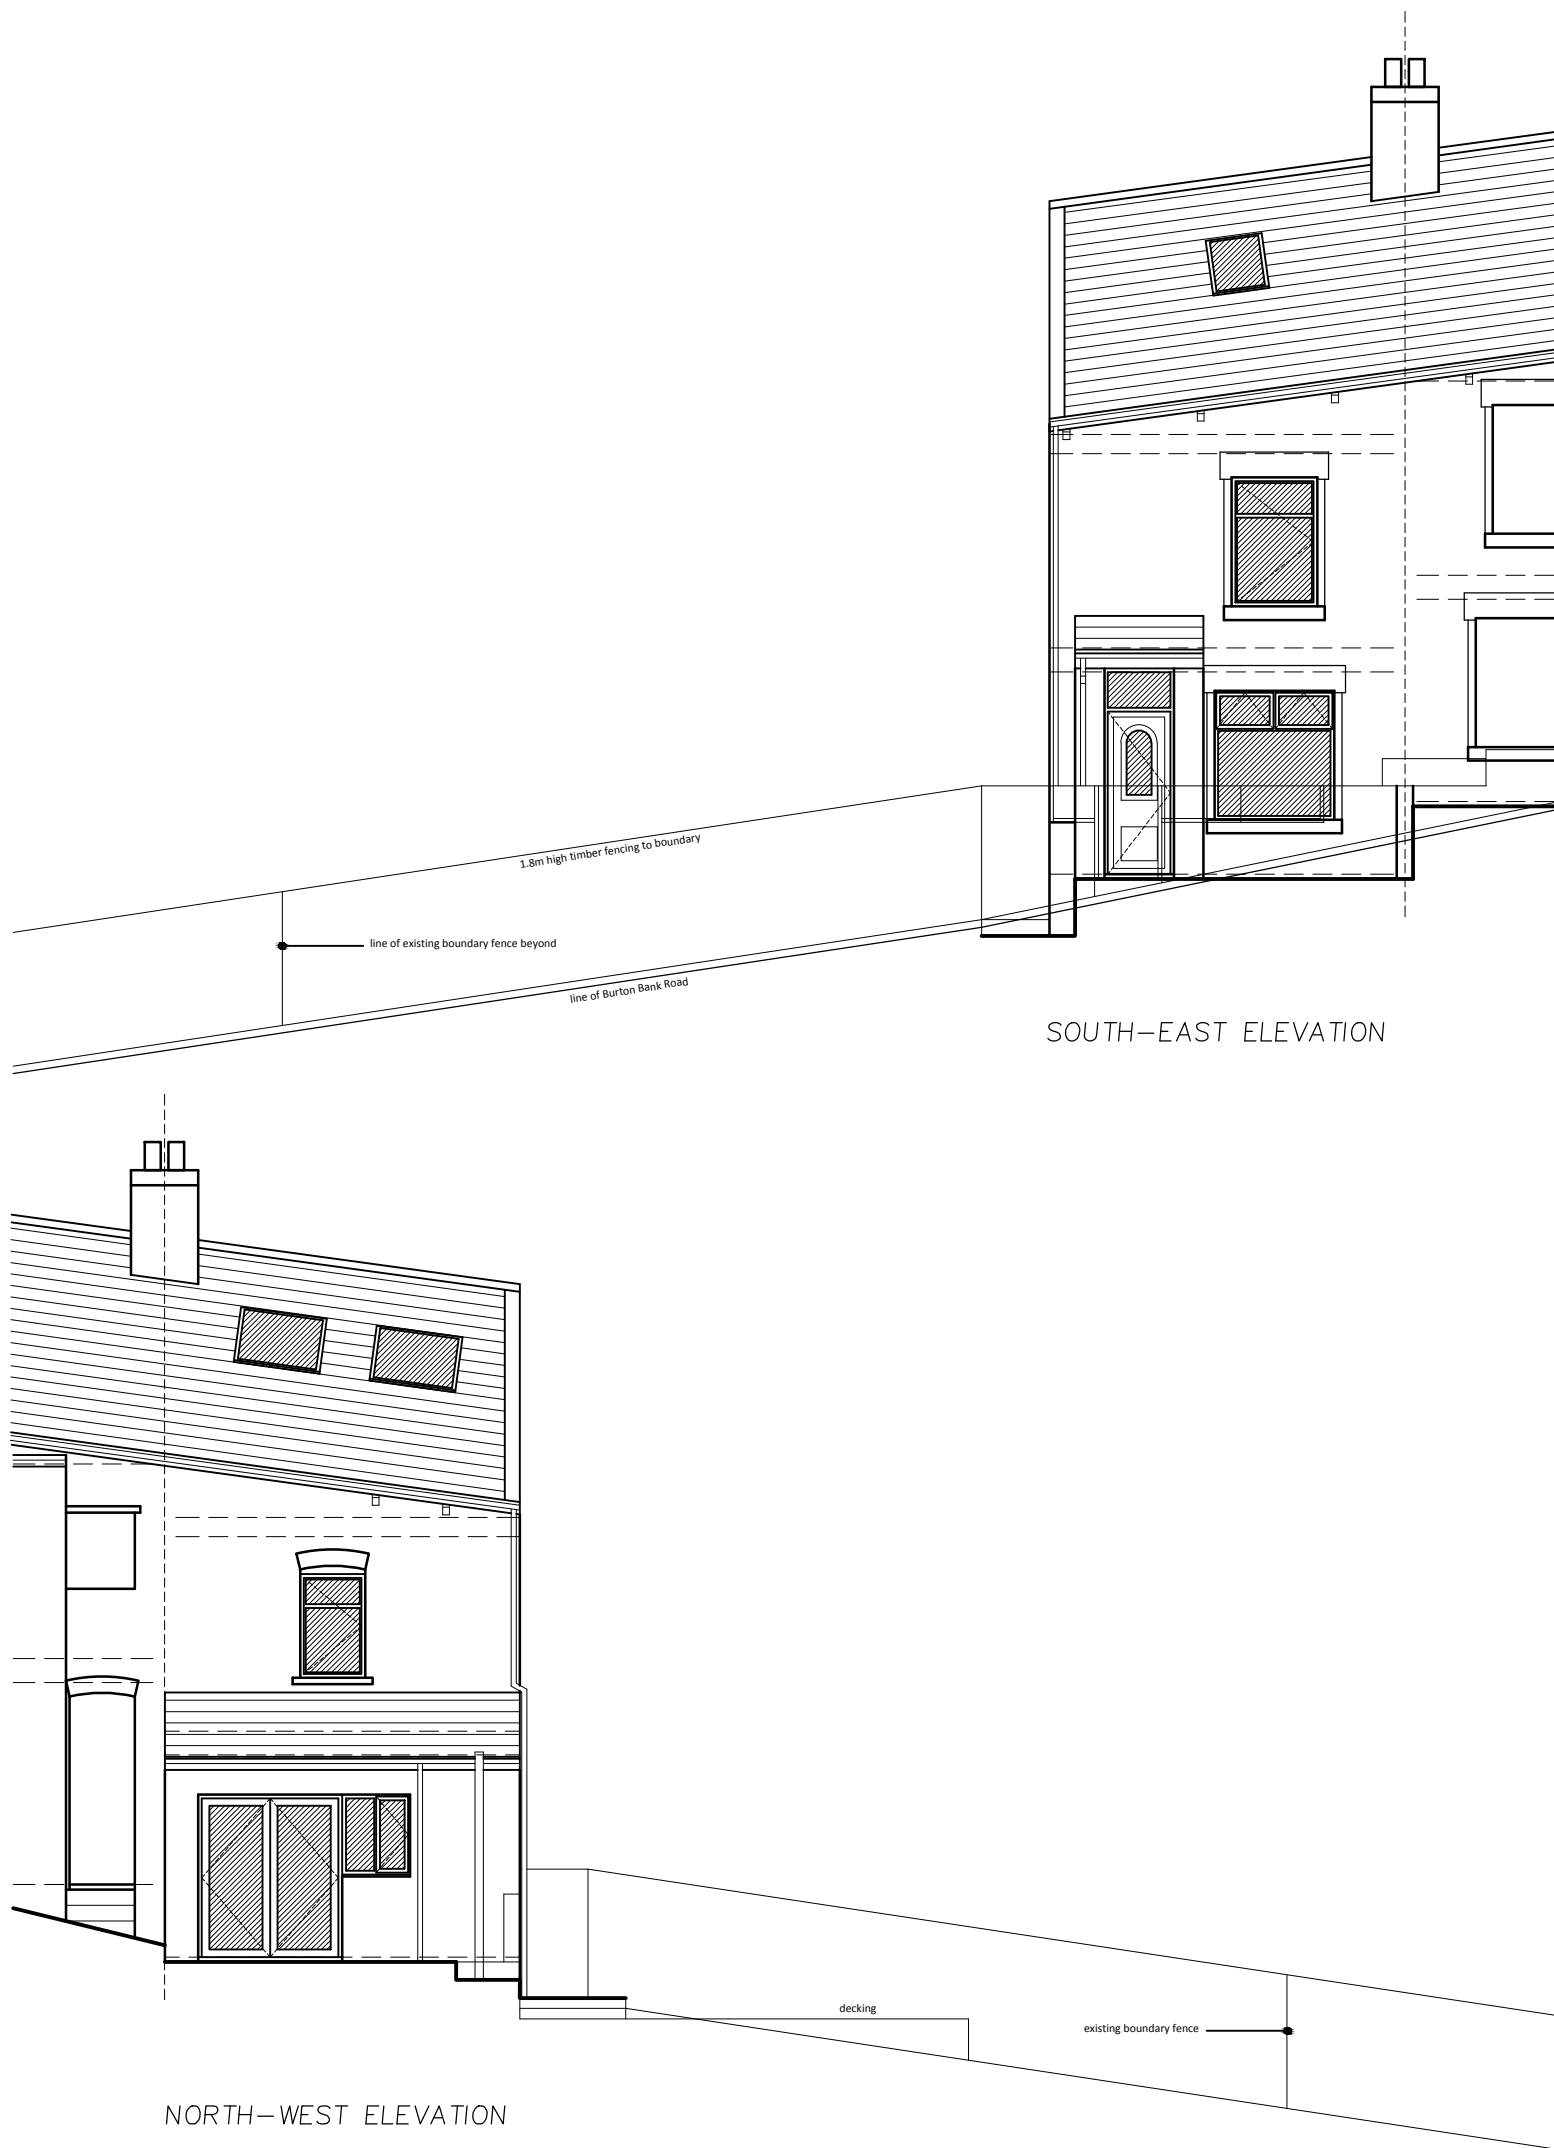


SOUTH-EAST ELEVATION


NORTH-WEST ELEVATION

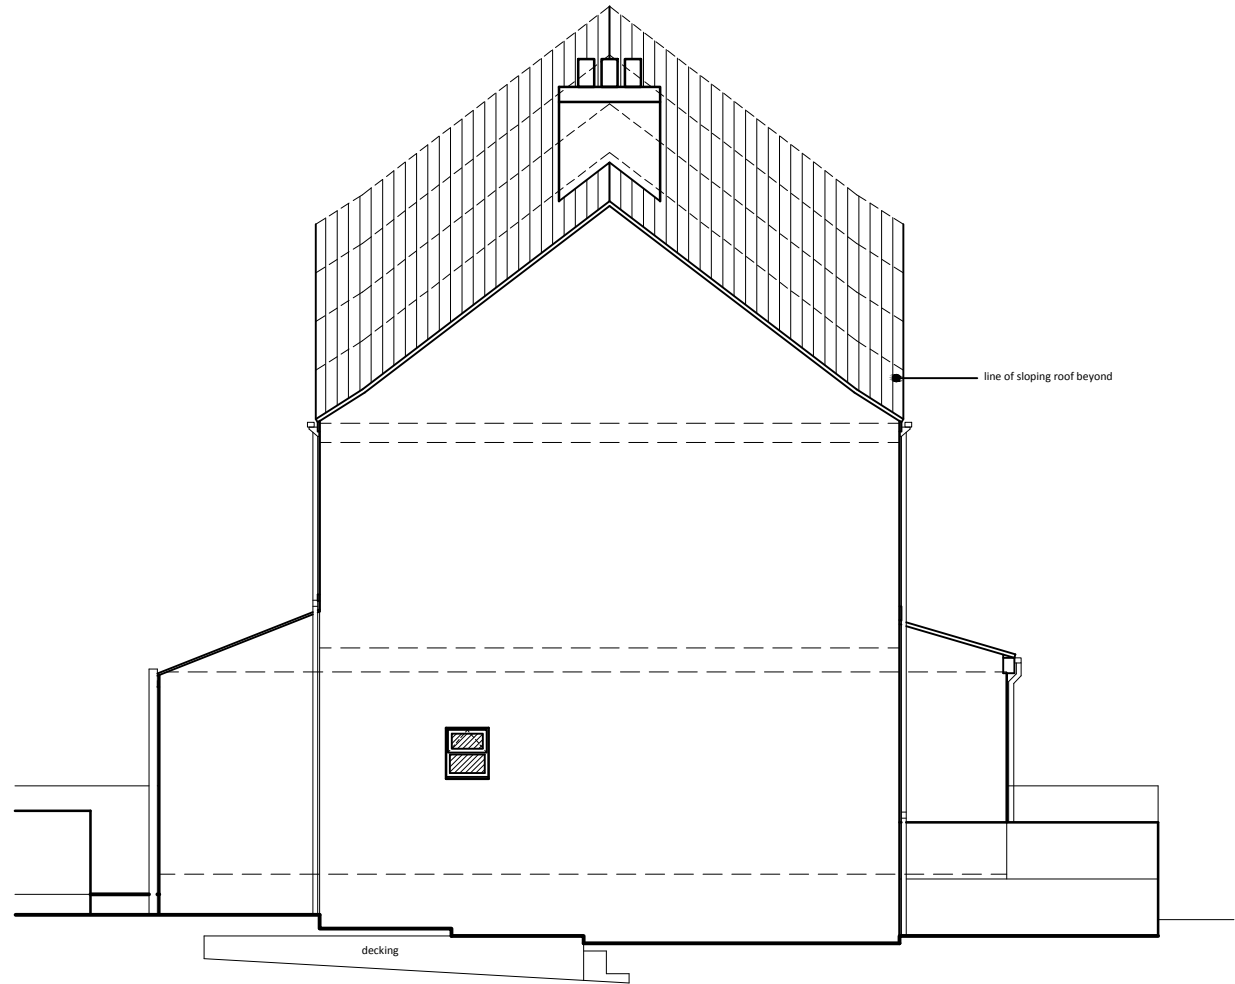

SOUTH-WEST ELEVATION

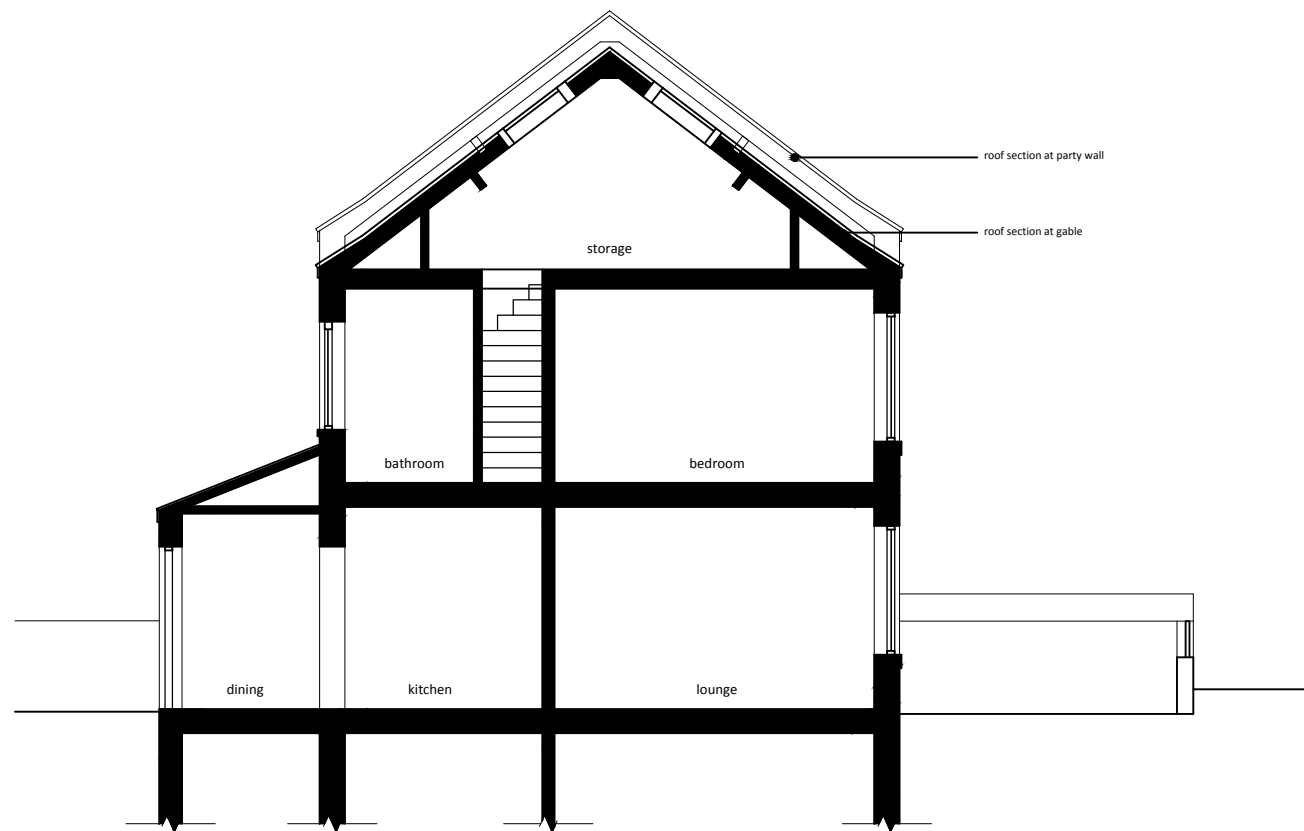

SECTION

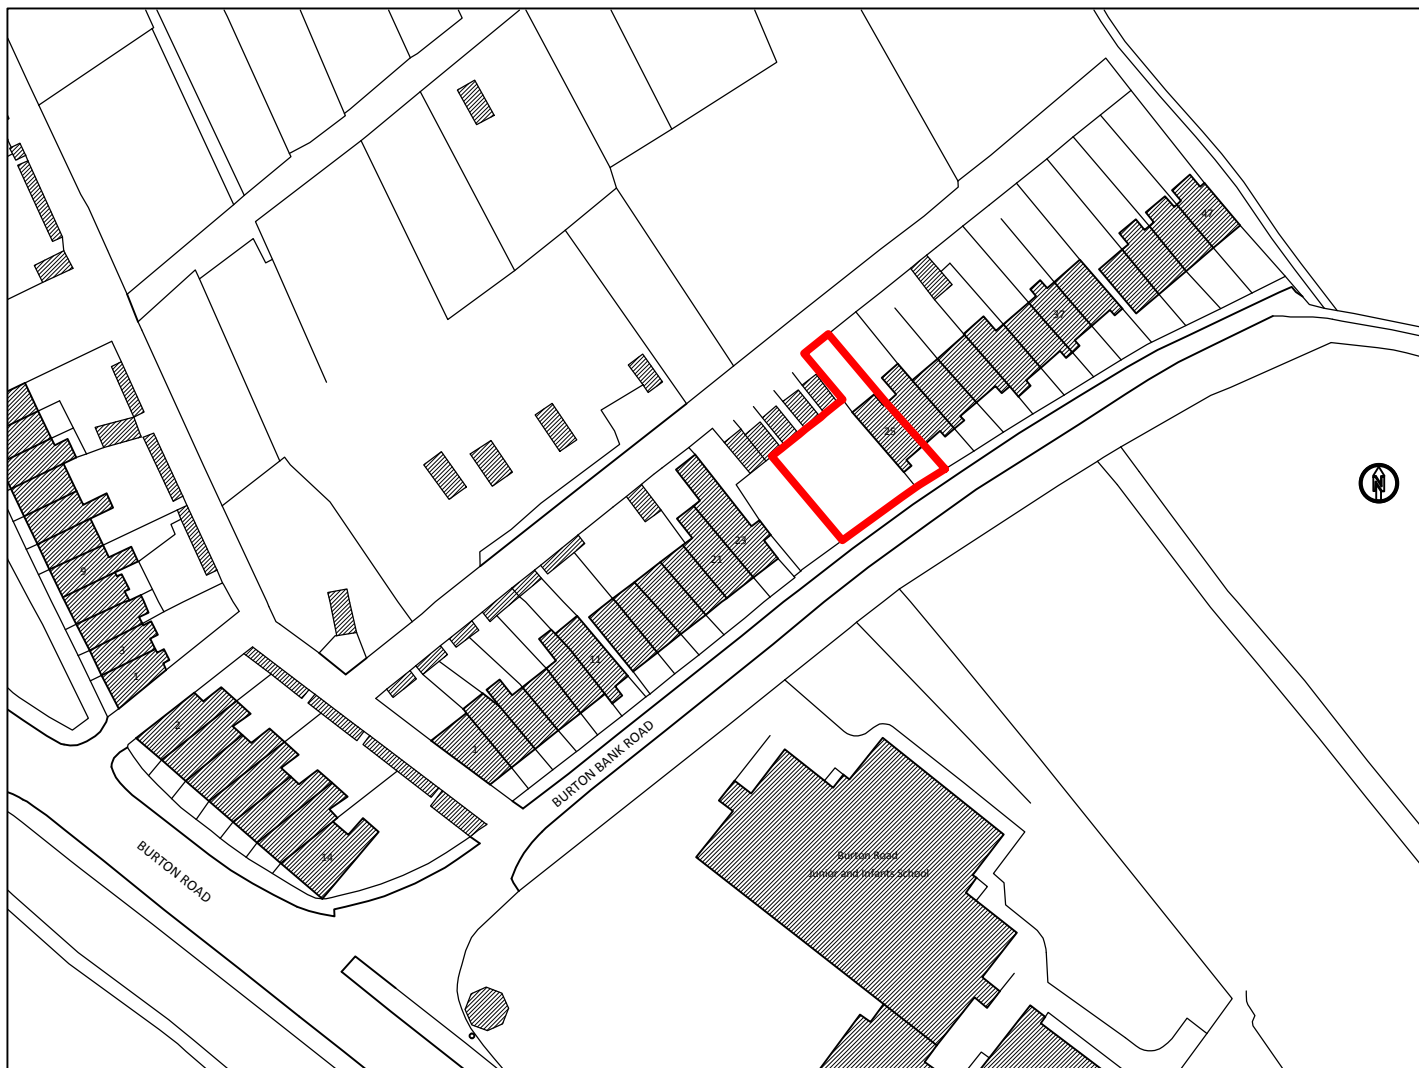

SITE LOCATION PLAN

SCALE 1:1000

Notes

1. Do not scale drawing. If in doubt contact DMS Architecture Ltd
2. All dimensions are in millimeters unless noted otherwise
3. Not for construction unless otherwise shown
4. When appropriate, this drawing to be read in conjunction with project specific Designers Risk Assessments, produced in accordance with requirements of Regulation 13 of the Construction (Design and Management) Regulations 2007
5. The design shown on this drawing is the property of DMS Architecture Ltd and is not to be used or the drawing copied, communicated or disclosed, in whole or in part, except in accordance with a contract, licence or agreement in writing with DMS Architecture Ltd

B	04.04.11	Position of existing trees added	MS	--
A	22.03.11	Minor amendments to second floor plan and elevations	MS	--
REV.	DATE	DESCRIPTION	DRN.	CKD.

DMS
ARCHITECTURE

PUDJIZ HILLAM LANE BURTON SALMON LEEDS LS25 5JQ
Tel: 01977 556926 | 07805 940413 (DM) | 07805 929098 (MS)
E-mail: mail@dmsarchitecture.co.uk www.dmsarchitecture.co.uk

PROJECT
MR & MRS ASHWORTH
PROPOSED EXTENSION
25 BURTON BANK ROAD,
MONK BRETTON, BARNSELEY, S71 2AB

TITLE
SITE LOCATION PLAN,
EXISTING FLOOR PLANS & ELEVATIONS

STAGE
PLANNING

JOB No. 1032	DWG No. 100-001	REV. B
SCALE 1:100 @ A1	DATE MARCH 2011	
DRAWN MS	CHECKED --	

BSI REGISTERED FS 56715 UKAS QUALITY MANAGEMENT