



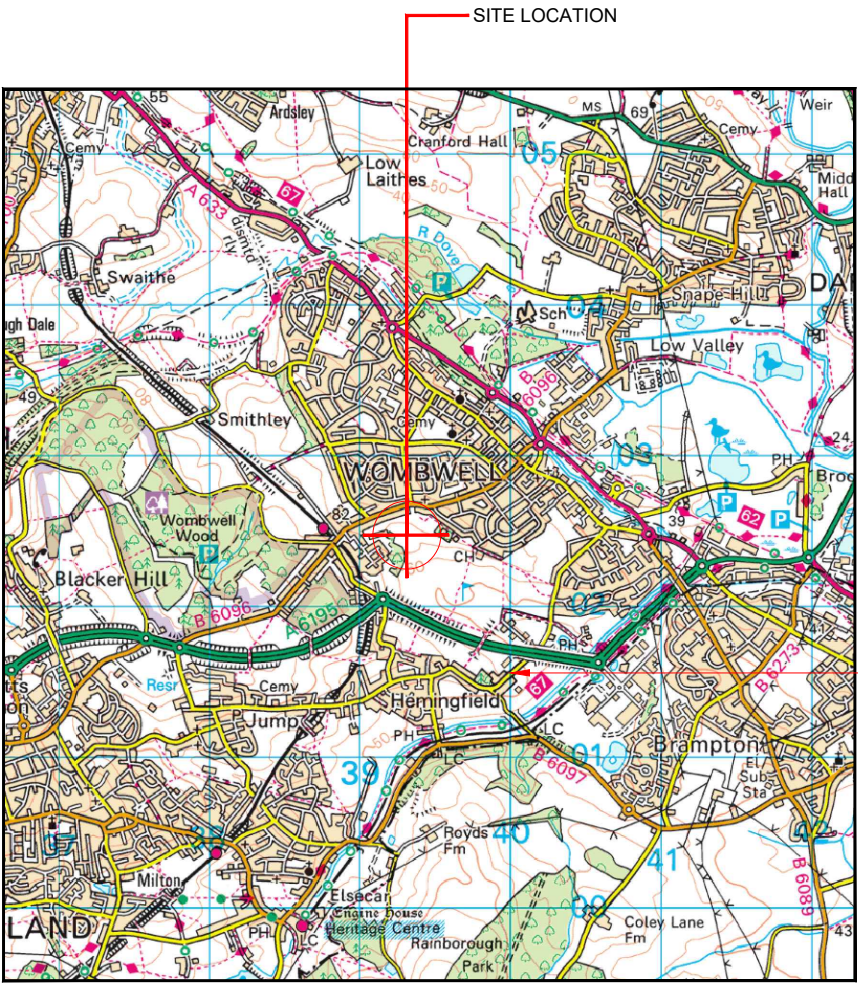

Reproduced by permission of Ordnance Survey on behalf of the Controller of Her Majesty's Stationery Office All rights reserved. © Crown Copyright licence no. 100031673

SITE AREA PLAN
Scale 1:50,000

 


SITE PHOTOGRAPH



NOTE:
PEDESTRIAN ACCESS
ROUTE FROM HOUGH
LANE. NO VEHICULAR
ACCESS


NARROW DIRT TRACK
ALONGSIDE FENCE -
HEAVILY OVERGROWN.
PEDESTRIAN ACCESS
ONLY

CONSTRUCTION (VEHICULAR)
ACCESS IS FROM BEECH HOUSE
ROAD, ROUTE LENGTH ~1550m.
ROUTE PASSES THROUGH A6195
UNDERPASS. CRANE AND
DELIVERY SURVEY REQUIRED.
TRACKWAY EXTENT IS
DEPENDENT ON GROUND
CONDITIONS/TIME OF YEAR.
THERE IS NO VEHICULAR ACCESS
FROM HOUGH LANE (PEDESTRIAN
ACCESS ONLY). SEE DRG 002A.

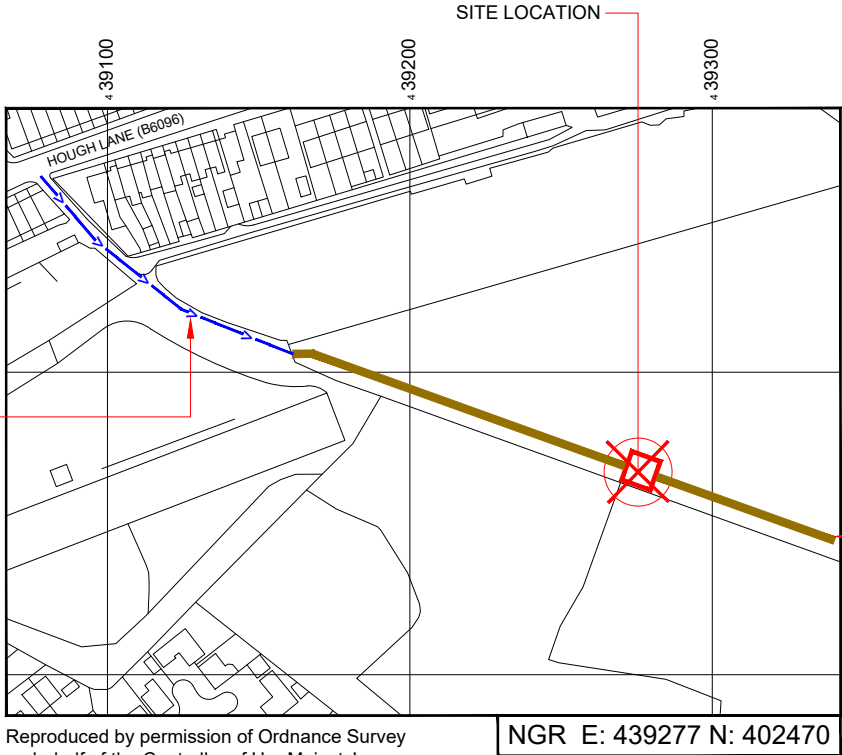

Reproduced by permission of Ordnance Survey
on behalf of the Controller of Her Majesty's
Stationery Office All rights reserved. © Crown
Copyright licence no. 100031673

SITE LOCATION PLAN
Scale 1:2500

 

GOOGLE MAPS QR CODE

GOOGLE MAP - Hyperlink to map of the site

GOOGLE STREETVIEW - Hyperlink to streetview of the site

NOTES:

1. ALL DIMENSIONS IN MM UNLESS OTHERWISE NOTED.

From M1 junction 36 take the A6195 towards Wombwell. At the seventh roundabout take the first exit onto the B6096. The pedestrian access track is on the right hand side after 1.5km. The site is located in the field straight ahead.

Site Boundary:



Access Route To Site:



Access Route:



Master:	MBNL / EE / H3G:	Project:	Purpose of Issue:	Issue:
M001	MBNL	NTQ	Planning	A
Date:	01/08/22	Revision / Upgrade Description:		
Drawn:	J. BOOTE	First Issue		
Checked:	J. STOCKDALE			
Approved:	J. STOCKDALE			



Hutchison 3G UK Limited
Star House, 20 Grenfell Road
Maidenhead, SL6 1EH
Tel: 01628 765 000
Fax: 01628 765 001
H3G Base Station Information line:
0845 6043000
Available 8am-8pm Monday to Friday



Hatfield Business Park
Hatfield
Hertfordshire
AL10 9BW
Tel: 01707 315000
Fax: 01707 319001



Mobile Broadband Network Limited
Sixth Floor, Thames Tower, Station Road, Reading, RG1 1LX

Design Consultant & Principal Contractor:



WHP Telecoms
Unit 1 Maple Park,
Low Fields Avenue, Leeds
LS12 6HH

Tel: 01133023550
e-mail: info@whptelecoms.com

Site Name:
LAND OFF WOOD STREET 1

Site ID:
1546640

Address:
LAND OFF WOOD STREET,
WOMBWELL,
BARNSELY,
SOUTH YORKSHIRE,
S73 0LH

Title:
002 SITE LOCATION PLAN

Project:
NTQ

Purpose of Issue:
GENERAL ARRANGEMENT


EE Cell ID: 79668	MBNL Cell ID: BAR120	3UK Cell ID: S0936
----------------------	-------------------------	-----------------------

Master Drawing No: 1546640_BAR120_79668_S0936_M001	Issue: A
---	-------------



SITE LOCATION

UNDERPASS

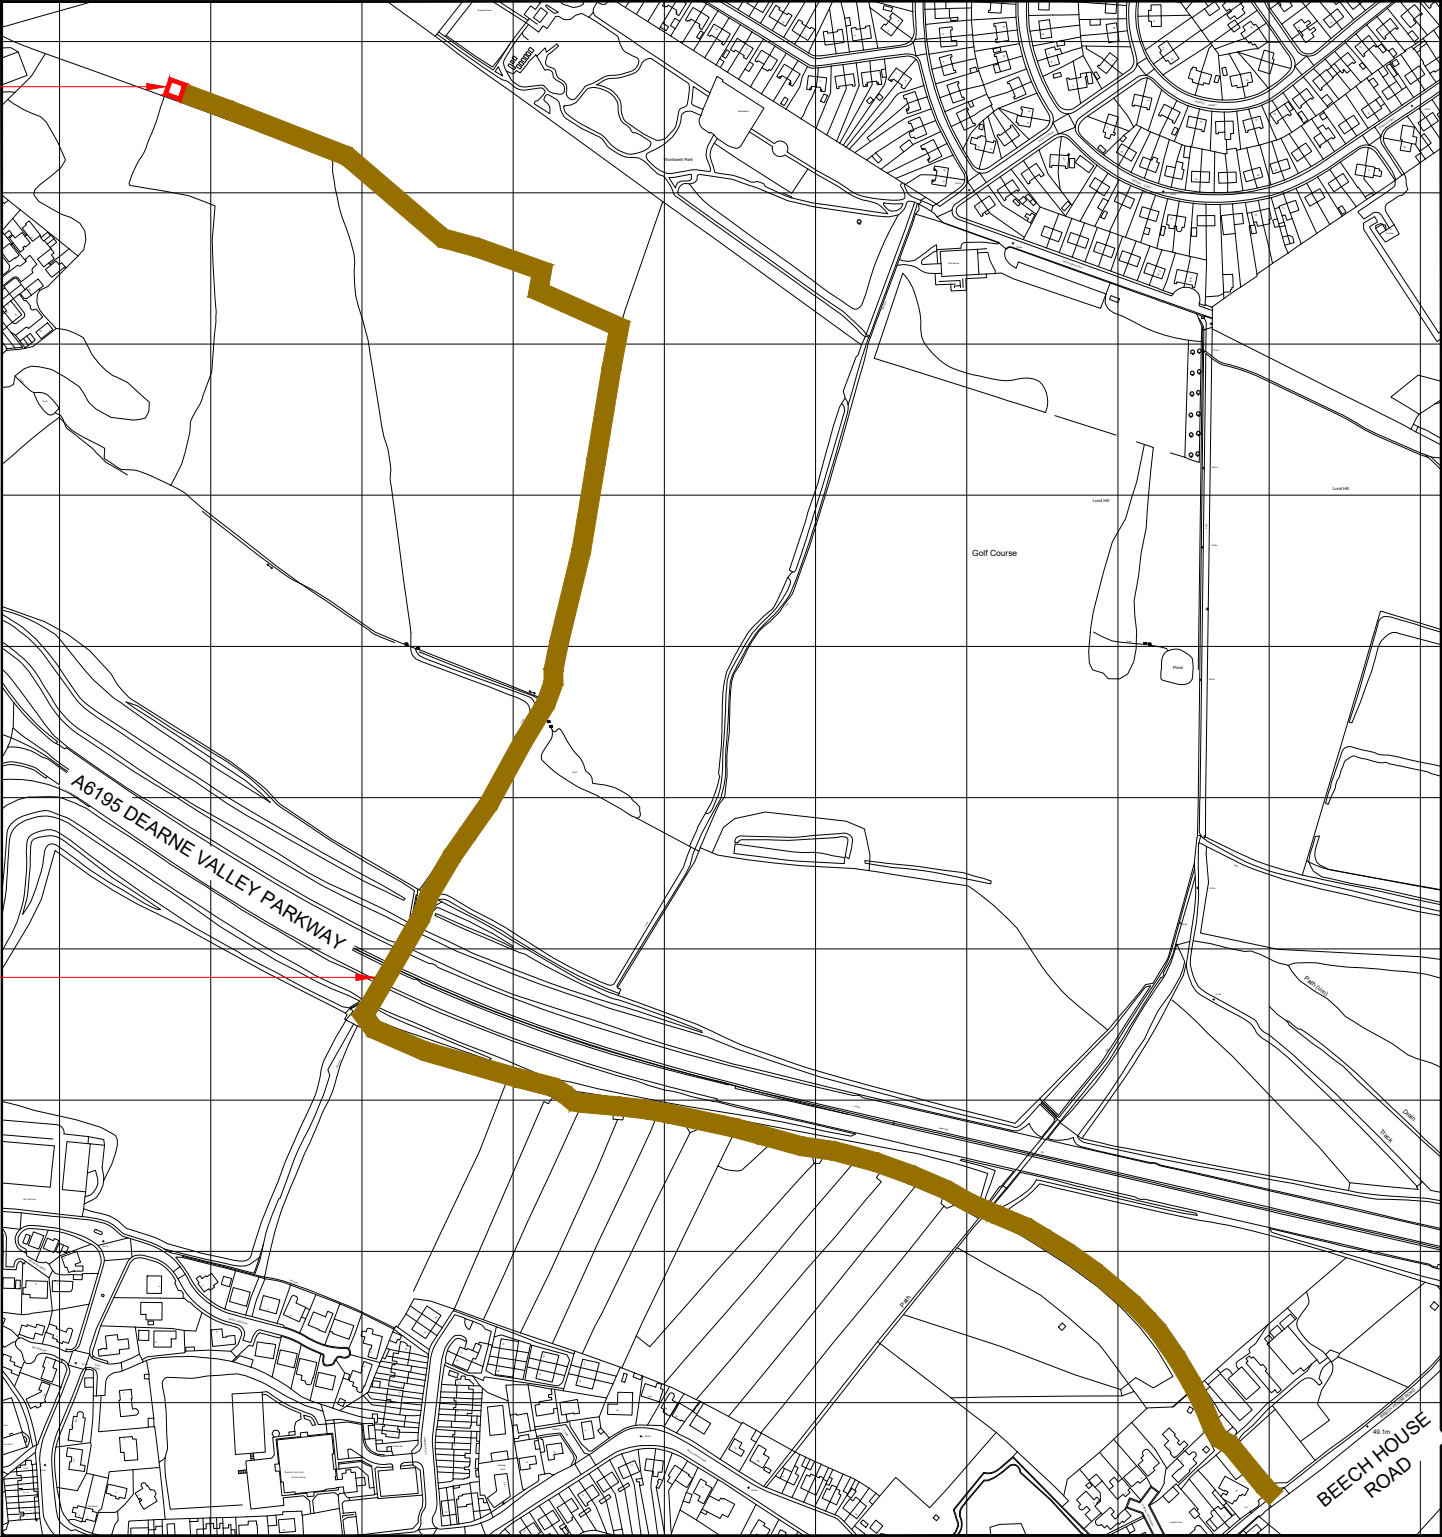

NOTE:
CONSTRUCTION (VEHICULAR)
ACCESS IS FROM BEECH HOUSE
ROAD, ROUTE LENGTH ~1550m.
ROUTE PASSES THROUGH A6195
UNDERPASS. CRANE AND
DELIVERY SURVEY REQUIRED.
TRACKWAY EXTENT IS
DEPENDENT ON GROUND
CONDITIONS/TIME OF YEAR.
THERE IS NO VEHICULAR ACCESS
FROM HOUGH LANE (PEDESTRIAN
ACCESS ONLY). SEE DRG 002A.

Reproduced by permission of Ordnance Survey on behalf of
the Controller of Her Majesty's Stationery Office
All rights reserved. © Crown Copyright licence no. 100031673

NGR E: 439277 N: 402470



SITE LOCATION PLAN
SCALE 1:5000

NOTES:

1. ALL DIMENSIONS IN MM UNLESS OTHERWISE NOTED.

Site Boundary:



Access Route To Site:



Access Route:



Master:	MBNL / EE / H3G:	Project:	Purpose of Issue:	Issue:
M001	MBNL	NTQ	Planning	A
Date:	01/08/22	Revision / Upgrade Description:		
Drawn:	J. BOOTE	First Issue		
Checked:	J. STOCKDALE			
Approved:	J. STOCKDALE			



Hutchison 3G UK Limited
Star House, 20 Grenfell Road
Maidenhead, SL6 1EH
Tel: 01628 765 000
Fax: 01628 765 001

H3G Base Station Information line:
0845 6043000
Available 8am-8pm Monday to Friday



Hatfield Business Park
Hatfield
Hertfordshire
AL10 9BW

Tel: 01707 315000
Fax: 01707 319001



Mobile Broadband Network Limited
Sixth Floor, Thames Tower, Station Road, Reading, RG1 1LX

Design Consultant & Principal Contractor:



WHP Telecoms
Unit 1 Maple Park,
Low Fields Avenue, Leeds
LS12 6HH

Tel: 01133023550
e-mail: info@whptelecoms.com

Site Name:

LAND OFF WOOD STREET 1

Site ID:

1546640

Address:

LAND OFF WOOD STREET,
WOMBWELL,
BARNSELY,
SOUTH YORKSHIRE,
S73 0LH

Title:

002A VEHICULAR ACCESS PLAN

Project:

NTQ

Purpose of Issue:

GENERAL ARRANGEMENT

EE Cell ID:

79668

MBNL Cell ID:

BAR120

3UK Cell ID:


S0936

Master Drawing No:

1546640_BAR120_79668_S0936_M001

Issue:

A

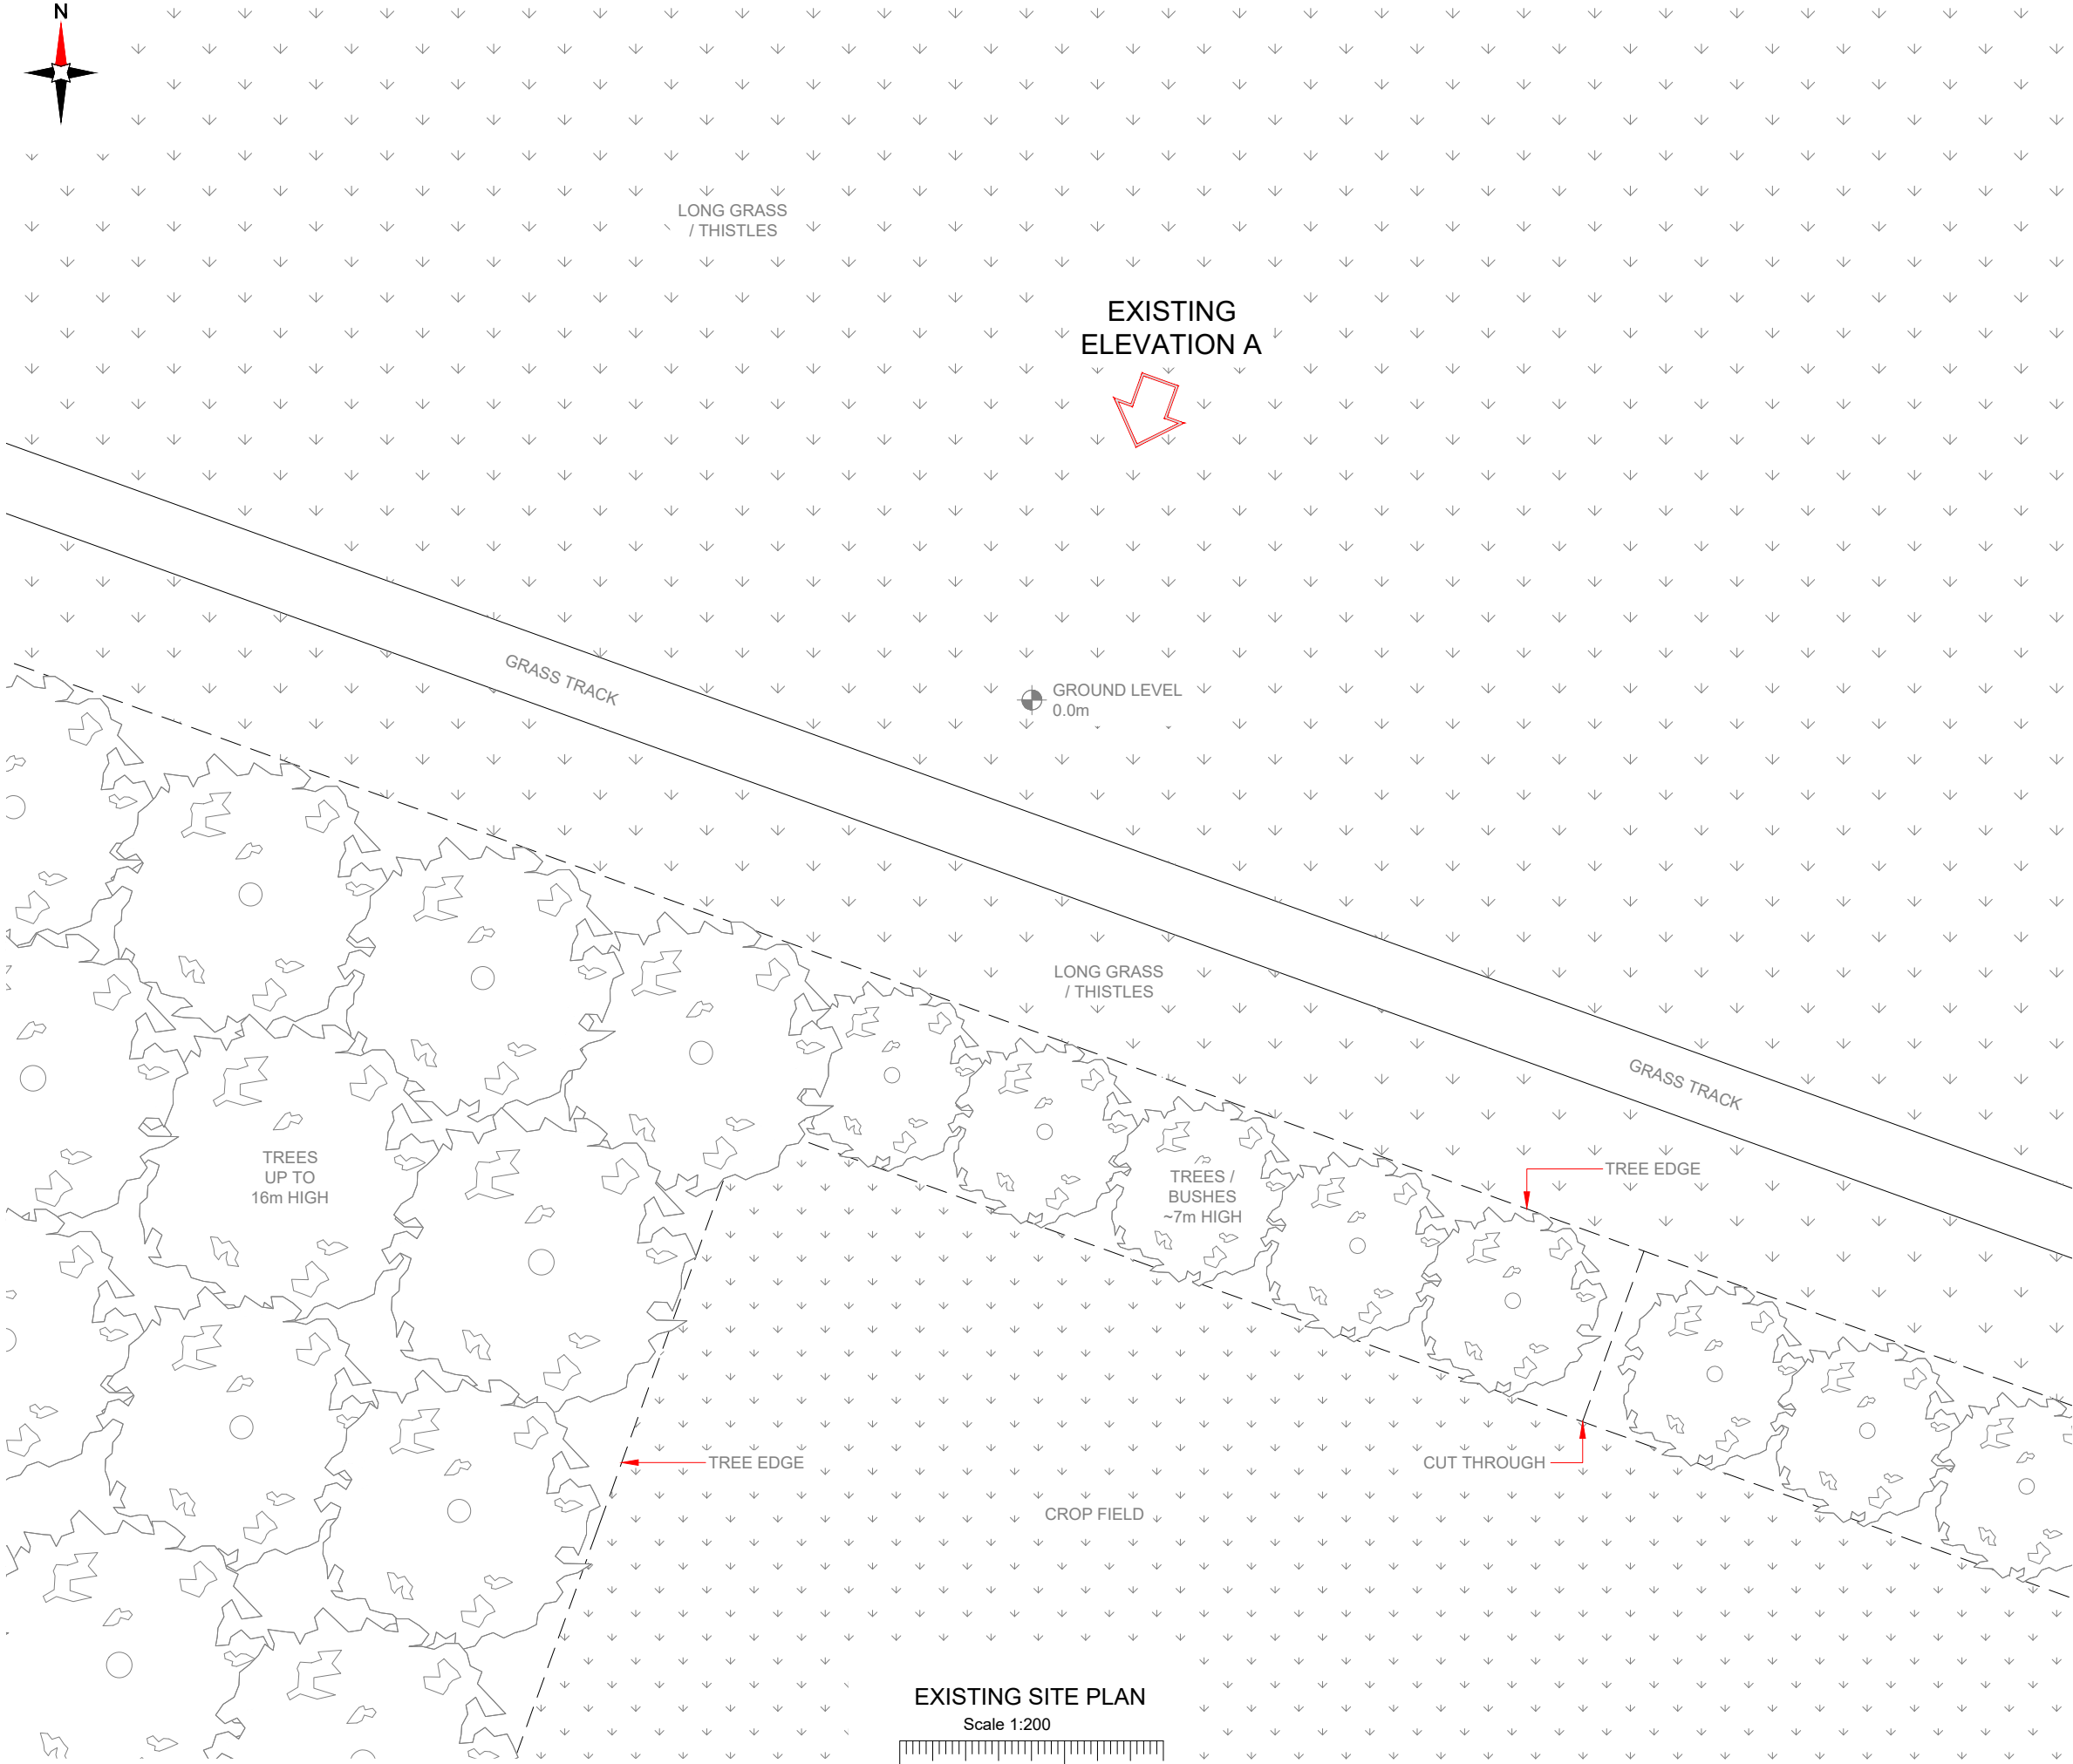


100mm

50mm

10mm

EXISTING SITE PLAN

Scale 1:200

 

NOTES:

1. ALL DIMENSIONS IN MM UNLESS OTHERWISE NOTED.

Master:	MBNL / EE / H3G:	Project:	Purpose of Issue:	Issue:
M001	MBNL	NTQ	Planning	A
Date:	01/08/22	Revision / Upgrade Description:		
Drawn:	J. BOOTE	First Issue		
Checked:	J. STOCKDALE			
Approved:	J. STOCKDALE			



Hutchison 3G UK Limited
Star House, 20 Grenfell Road
Maidenhead, SL6 1EH
Tel: 01628 765 000
Fax: 01628 765 001

H3G Base Station Information line:
0845 6043000
Available 8am-8pm Monday to Friday



Hatfield Business Park
Hatfield
Hertfordshire
AL10 9BW

Tel: 01707 315000
Fax: 01707 319001



Mobile Broadband Network Limited
Sixth Floor, Thames Tower, Station Road, Reading, RG1 1LX

Design Consultant & Principal Contractor:



WHP Telecoms
Unit 1 Maple Park,
Low Fields Avenue, Leeds
LS12 6HH

Tel: 01133023550
e-mail: info@whptelecoms.com

Site Name:
LAND OFF WOOD STREET 1

Site ID:
1546640

Address:
LAND OFF WOOD STREET,
WOMBWELL,
BARNSELY,
SOUTH YORKSHIRE,
S73 0LH

Title:
100 EXISTING SITE PLAN

Project:
NTQ

Purpose of Issue:
GENERAL ARRANGEMENT


EE Cell ID:	MBNL Cell ID:	3UK Cell ID:
79668	BAR120	S0936

Master Drawing No:	Issue:
1546640_BAR120_79668_S0936_M001	A

100mm

50mm

10mm

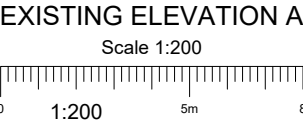

- NOTES:
- ALL DIMENSIONS IN MM UNLESS OTHERWISE NOTED.

Master: M001	MBNL / EE / H3G: MBNL	Project: NTQ	Purpose of Issue: Planning	Issue: A
Date: 01/08/22	Revision / Upgrade Description: First Issue			
Drawn: J. BOOTE				
Checked: J. STOCKDALE				
Approved: J. STOCKDALE				
	Hutchison 3G UK Limited Star House, 20 Grenfell Road Maidenhead, SL6 1EH Tel: 01628 765 000 Fax: 01628 765 001 H3G Base Station Information line: 0845 6043000 Available 8am-8pm Monday to Friday		Hatfield Business Park Hatfield Hertfordshire AL10 9BW Tel: 01707 315000 Fax: 01707 319001	
		Mobile Broadband Network Limited Sixth Floor, Thames Tower, Station Road, Reading, RG1 1LX		
Design Consultant & Principal Contractor:				
		WHP Telecoms Unit 1 Maple Park, Low Fields Avenue, Leeds LS12 6HH Tel: 01133023550 e-mail: info@whptelecoms.com		
Site Name:				
LAND OFF WOOD STREET 1				
Site ID:				
1546640				
Address:				
LAND OFF WOOD STREET, WOMBWELL, BARNSELEY, SOUTH YORKSHIRE, S73 0LH				
Title:				
150 EXISTING ELEVATION A				
Project:				
NTQ				
Purpose of Issue:				
GENERAL ARRANGEMENT				
EE Cell ID: 79668		MBNL Cell ID: BAR120		3UK Cell ID: S0936
Master Drawing No: 1546640_BAR120_79668_S0936_M001				Issue: A



LONG GRASS
/ THISTLES

PROPOSED
ELEVATION A



GRASS TRACK

PROPOSED 24No. RRU'S, 8No. BOB'S
& 18No. PASSIVE ROUTERS FIXED
TO REAR OF GANTRY POLES

PROPOSED 450 WIDE O/H CABLE LADDER &
DROPPERS ON 3.0m HIGH SUPPORT POSTS

PROPOSED 25m HIGH FLI CYPRESS TREE ON
6.5x6.5x1.2m DEEP CONCRETE BASE WITH 6No.
ANTENNA APERTURES AT 0°/120°/240° & 2No.
600Ø DISHES. MHA'S & ACTIVE ROUTERS TO BE
FIXED TO SUPPORT POLES BELOW ANTENNAS

PROPOSED MBNL MK5B LINK A/C
CABINET ON CONCRETE BASE

PROPOSED DUCT FOR INCOMING TX SUPPLY

PROPOSED DUCT FOR INCOMING
DNO 3-PHASE 100A SUPPLY

S.O.P.
FIELD
CORNER

GROUND LEVEL
0.0m

SITE PROVIDER WILL DIVERT GRASS TRACK
AROUND PROPOSED COMPOUND AS SHOWN.
TRACK IS USED BY PRIVATE HORSE RIDERS
AND PUBLIC (DESPITE BEING PRIVATE LAND)

PROPOSED 2.4m HIGH MESH PANEL FENCE
(CLEARVU 44) TOPPED WITH RAZOR WIRE COIL
(O/A = 3.1m) C/W 3m WIDE DOUBLE GATES

PROPOSED STONE CHIPPINGS COMPOUND FINISH

PROPOSED H3G 2No. UNILATERAL
CABINETS ON CONCRETE BASE

PROPOSED EE 3No. UNILATERAL
CABINETS ON CONCRETE BASE

PROPOSED MBNL FURO
CABINET ON CONCRETE BASE

LONG GRASS
/ THISTLES

TREE EDGE

TREES /
BUSHES
~7m HIGH

TREES
UP TO
16m HIGH


TREE EDGE

CUT THROUGH

CROP FIELD

PROPOSED MAX CONFIG SITE PLAN

Scale 1:200

 

NOTES:

1. ALL DIMENSIONS IN MM UNLESS OTHERWISE NOTED.

SHARED CONFIGURATION SITE

RF CONFIG

H3b

Master:	MBNL / EE / H3G:	Project:	Purpose of Issue:	Issue:
M001	MBNL	NTQ	Planning	A
Date:	01/08/22	Revision / Upgrade Description:		
Drawn:	J. BOOTE	First Issue		
Checked:	J. STOCKDALE			
Approved:	J. STOCKDALE			



Hutchison 3G UK Limited
Star House, 20 Grenfell Road
Maidenhead, SL6 1EH
Tel: 01628 765 500
Fax: 01628 765 501

H3G Base Station Information line:
0845 6043000
Available 8am-8pm Monday to Friday



Hatfield Business Park
Hatfield
Hertfordshire
AL10 9BW
Tel: 01707 315000
Fax: 01707 319001



Mobile Broadband Network Limited
Sixth Floor, Thames Tower, Station Road, Reading, RG1 1LX

Design Consultant & Principal Contractor:



WHP Telecoms
Unit 1 Maple Park,
Low Fields Avenue, Leeds
LS12 6HH

Tel: 01133023550
e-mail: info@whptelecoms.com

Site Name:
LAND OFF WOOD STREET 1

Site ID:
1546640

Address:
LAND OFF WOOD STREET,
WOMBWELL,
BARNSELY,
SOUTH YORKSHIRE,
S73 0LH

Title: 215 PROPOSED MAX CONFIGURATION
SITE PLAN

Project:
NTQ

Purpose of Issue:
GENERAL ARRANGEMENT

EE Cell ID: 79668	MBNL Cell ID: BAR120	3UK Cell ID: S0936
----------------------	-------------------------	-----------------------

Master Drawing No:
1546640_BAR120_79668_S0936_M001

Issue:
A



Issue: