




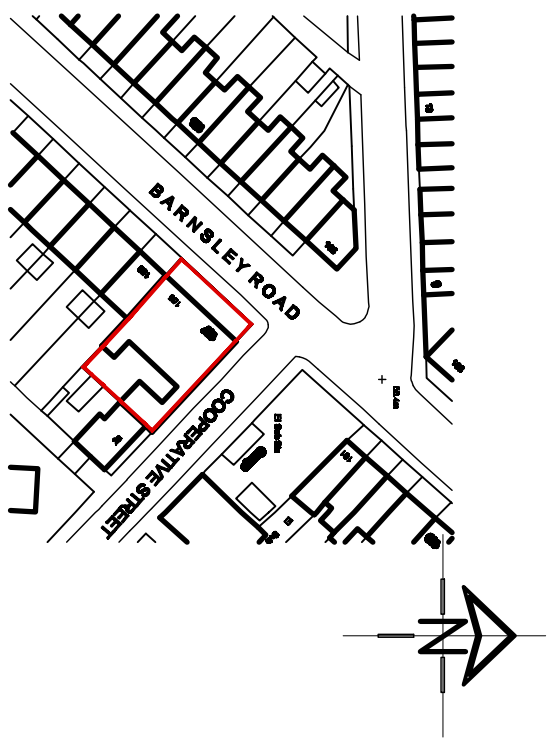


LOCATION PLAN
SCALE 1:1250

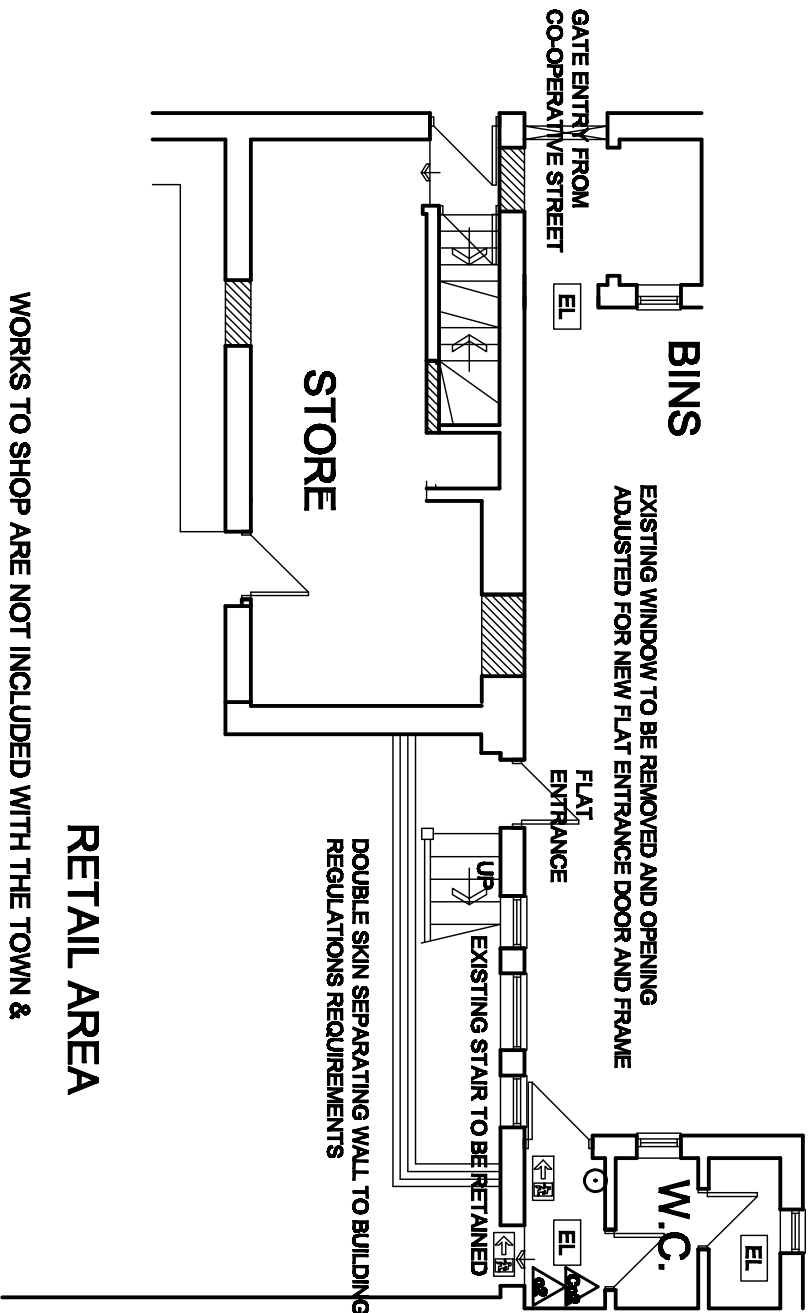

GROUND FLOOR PLAN
AS PROPOSED

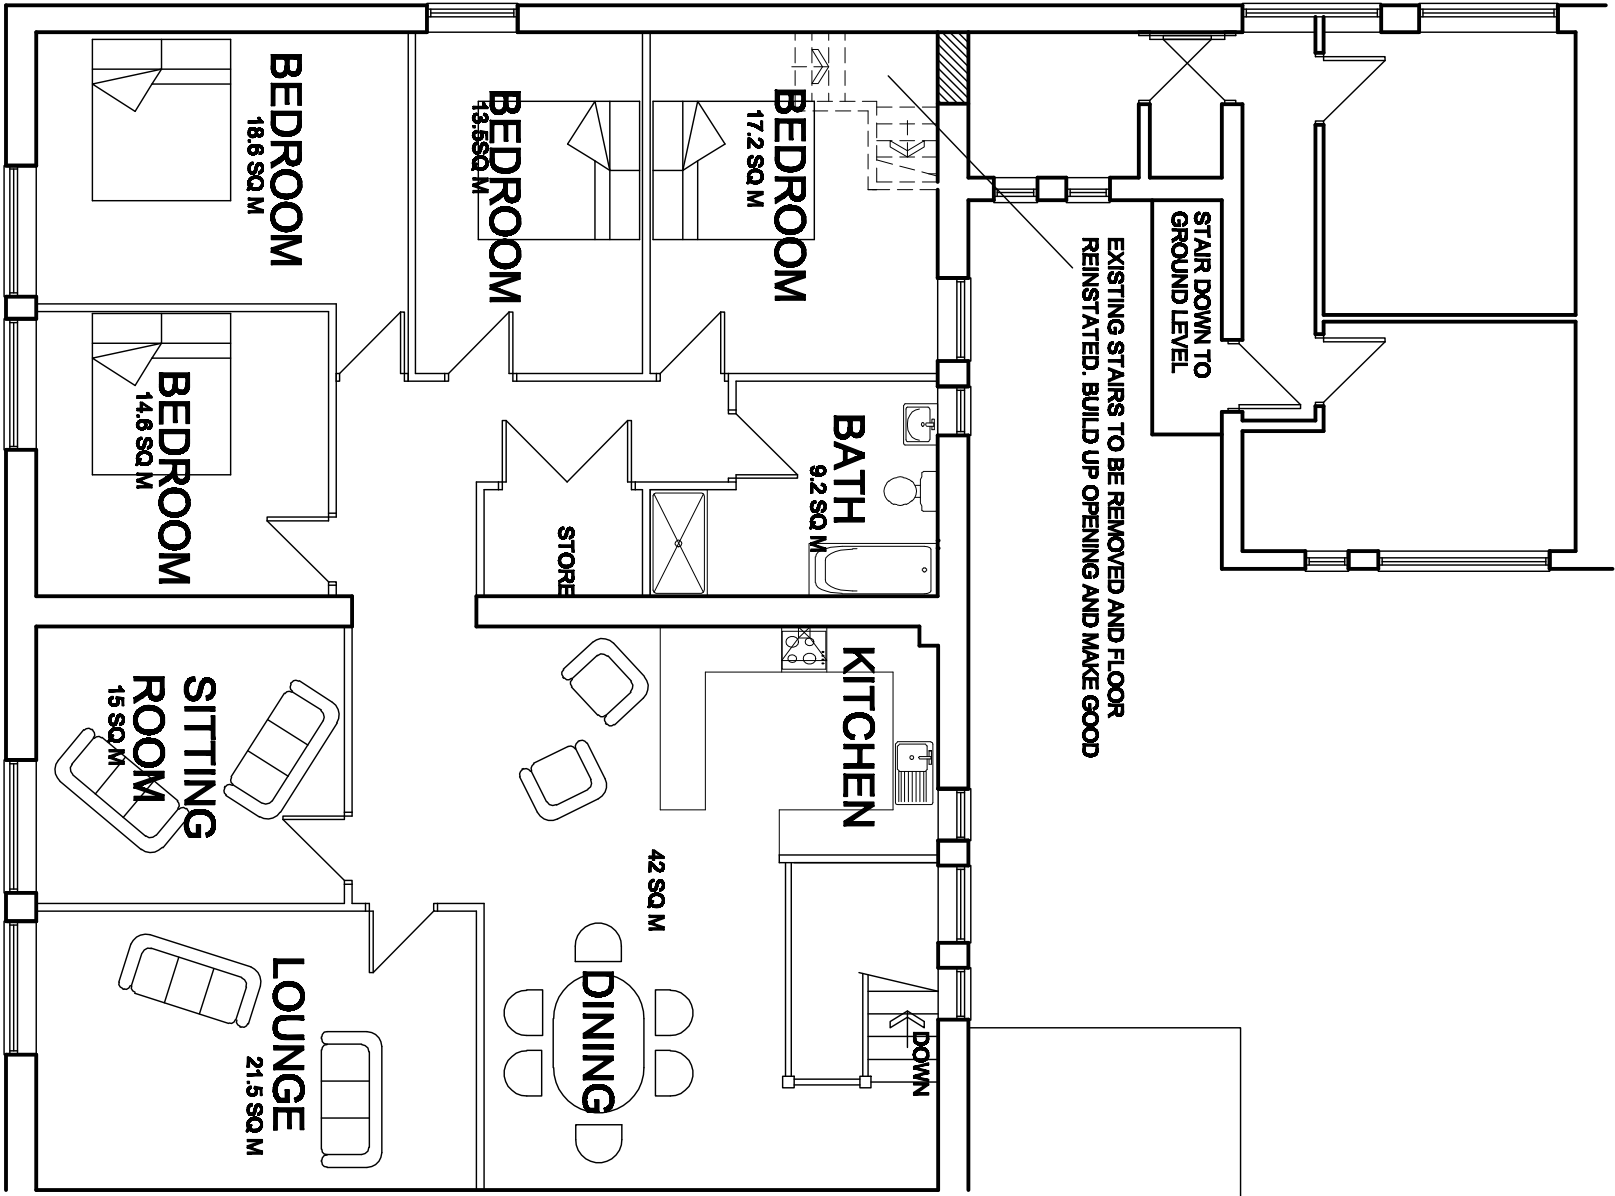

FIRST FLOOR PLAN
AS PROPOSED

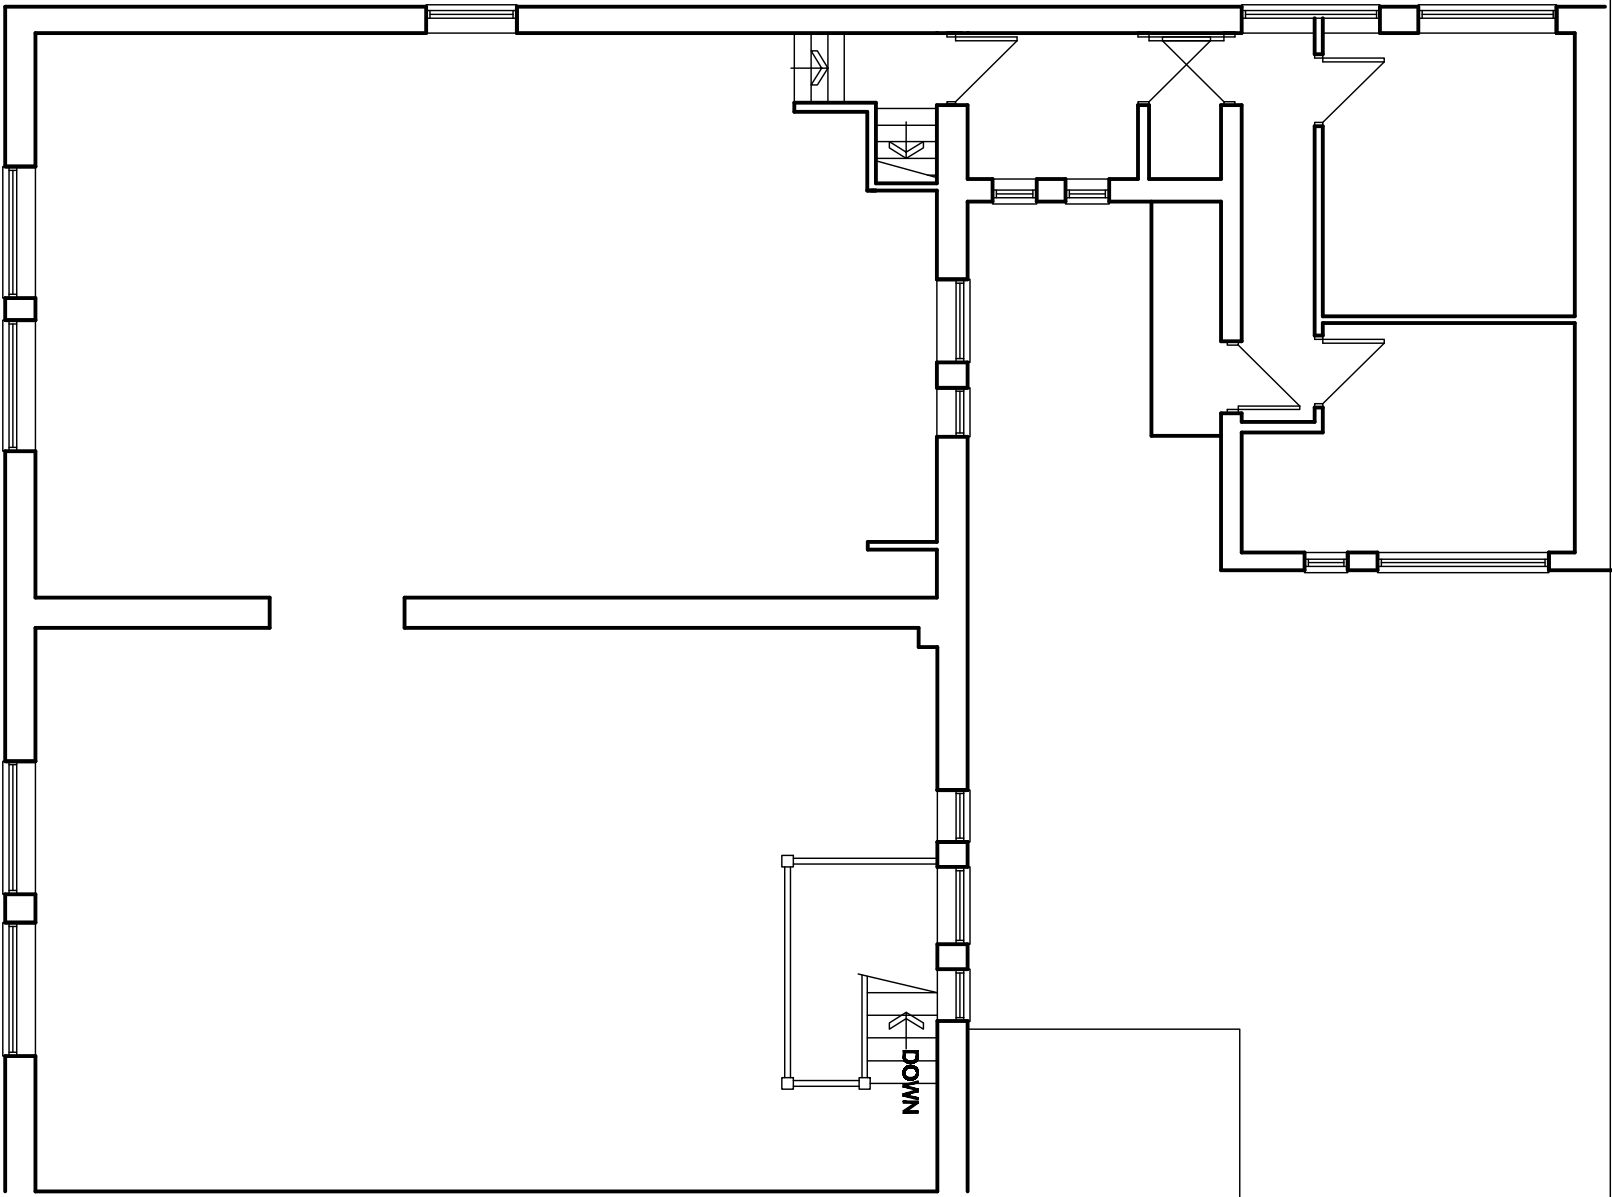

FIRST FLOOR PLAN
AS EXISTING

White Agus Partnership		PROVINCENCE VILLA, 42 BACONVILLE STREET, BARNSELEY, S70 2DB		Phone: 01228 209442 Fax: 01228 283000 Email: info@whiteaguspартnership.co.uk Web: www.whiteaguspартnership.co.uk	
Project: PROPOSED CHANGE OF USE 155-157 BARNSELEY ROAD CUDWORTH, BARNSELEY, S72 8UT		Client: MR M. SINGH		SURVEYORS AND BUILDING DESIGN CONSULTANTS	
Drawing Title: PLANS	Date: NOV 2012	Scale: 1:100 @ A2	Ref: 12487	Dwg. No. 03	Rev.
Date Suff. Description	Date Suff. Description				