

Notes:

PLANNING DRAWINGS - THIS DRAWING SHOULD NOT BE USED FOR ANY OTHER PURPOSES THAN THAT SPECIFIED HERE

COPYRIGHT - THIS DRAWING MAY NOT BE REPRODUCED OR MODIFIED IN WHOLE OR PART BY ANY PERSON OR ORGANISATION WITHOUT THE ARCHITECTS CONSENT. ISUING COPIES TO THIRD PARTIES MAY NOT BE DONE WITHOUT THE ARCHITECTS CONSENT

Revision:--

Revision List:


0 5m

Project/ Client: 10, Five Acres / Housley


Drawing Title: Plans - Proposed

Drawing Number:2000/TP/005

Scale at A3: 1:100

 


Date: Jun 15

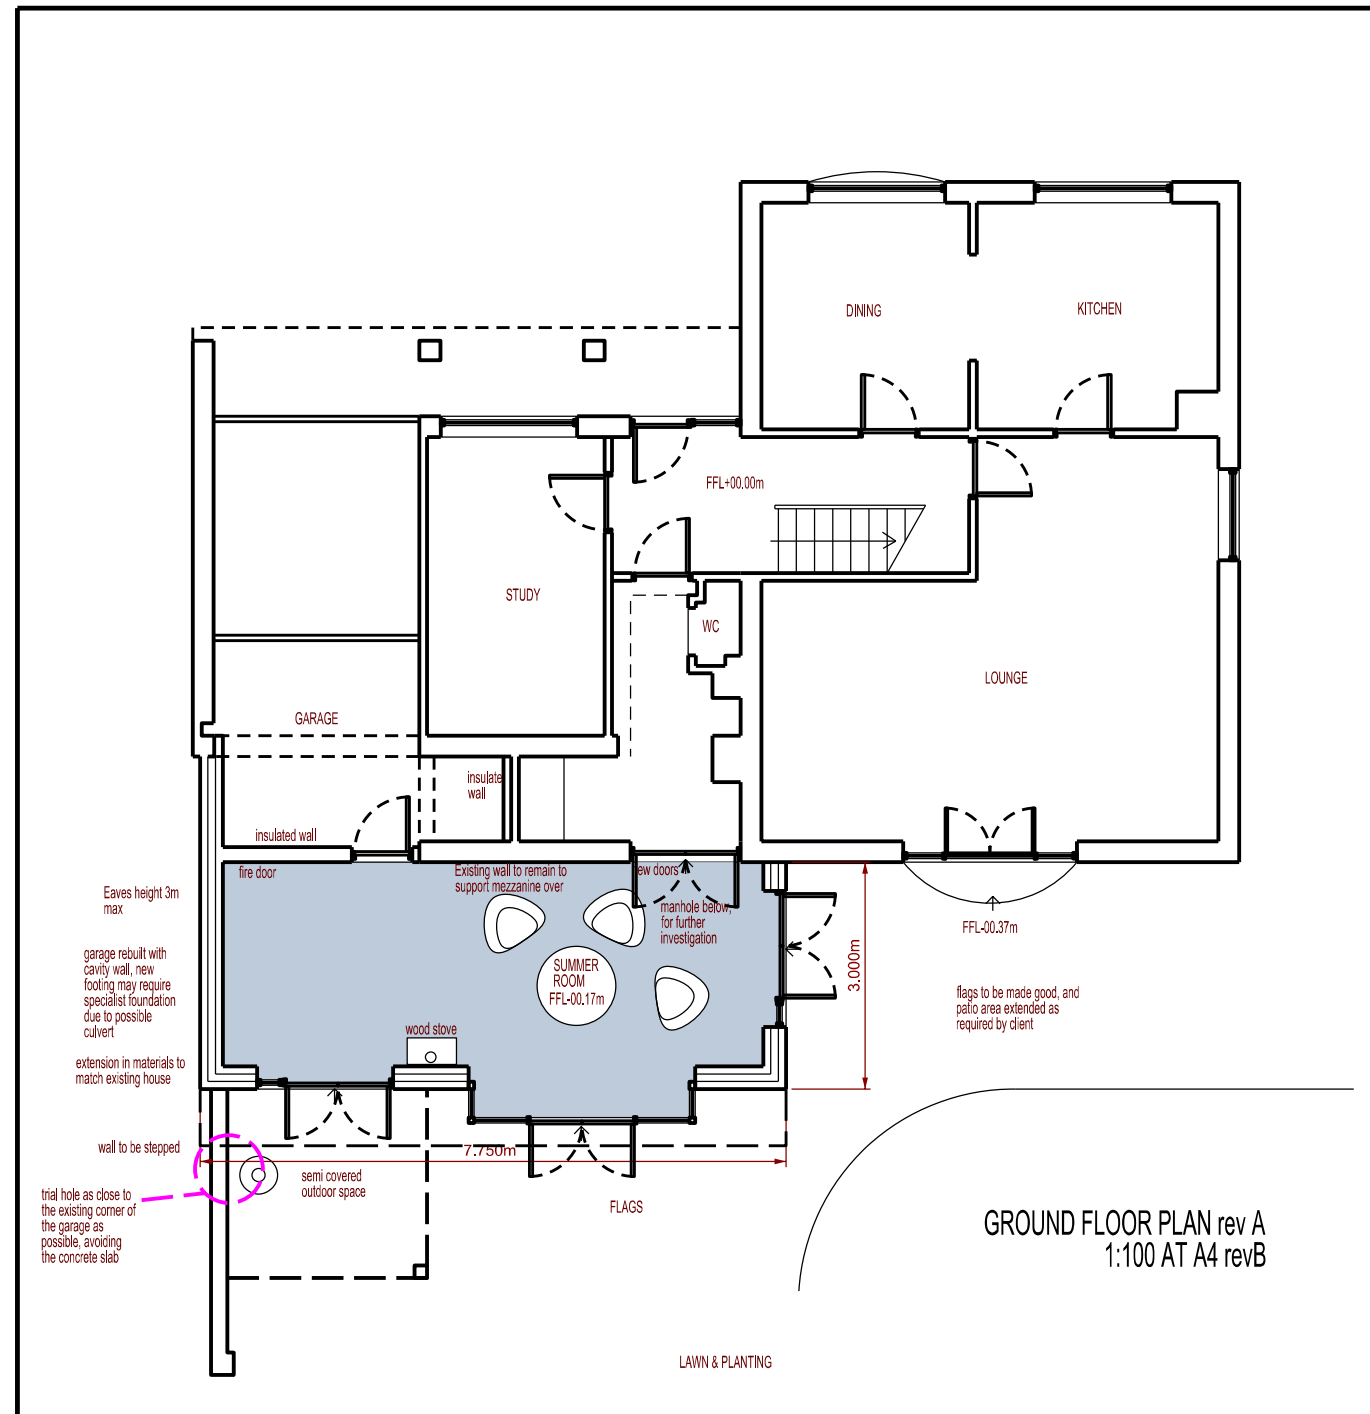

GROUND FLOOR PLAN rev A
1:100 AT A4 revB

Ground Floor Plan - Proposed

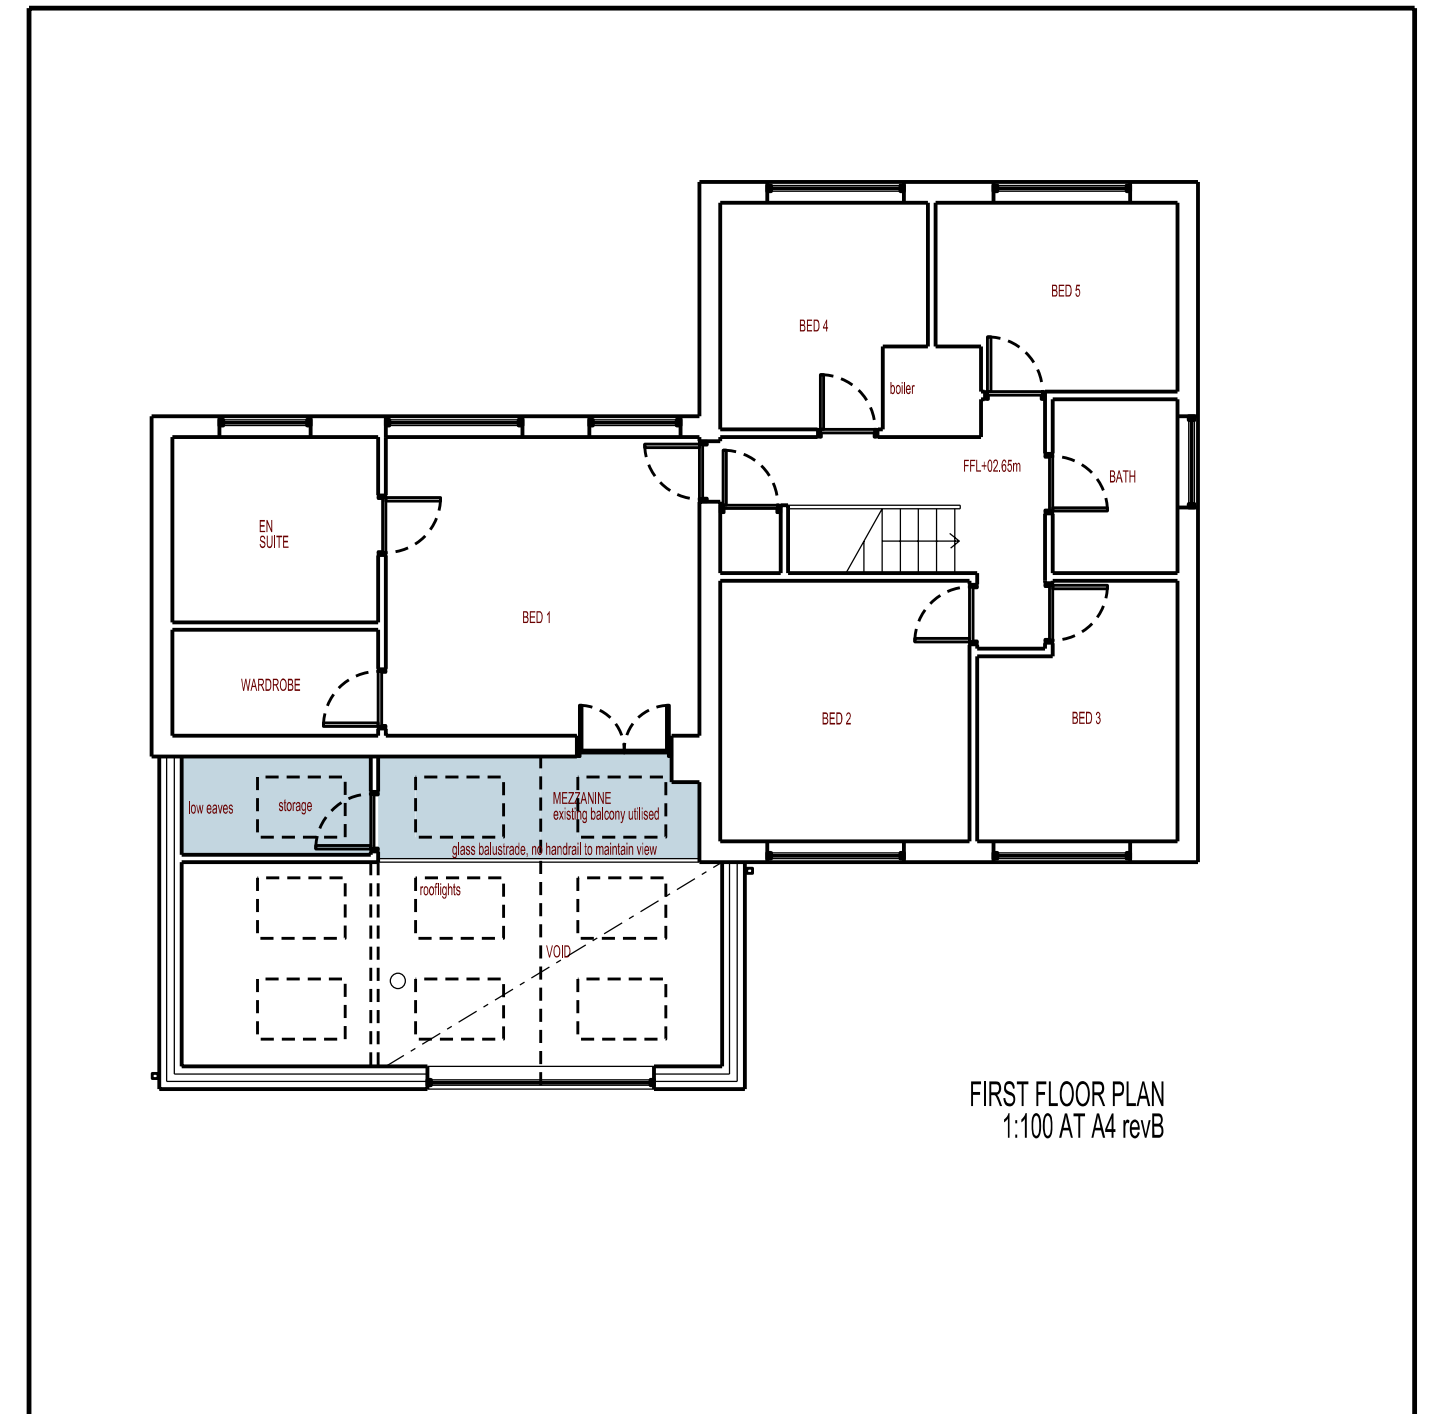

FIRST FLOOR PLAN
1:100 AT A4 revB

First Floor Plan - Proposed