

Presentation for  
**POPEYES**

Barnsley  
(Externals)

**NIS SIGNS**

**NIS Signs (Leicester) Ltd**


51 Marlow Rd, Leicester, LE3 2BQ

☎ 0116 270 6228


@ info@signs-nis.co.uk

🌐 www.signs-nis.co.uk


**NIS SIGNS**

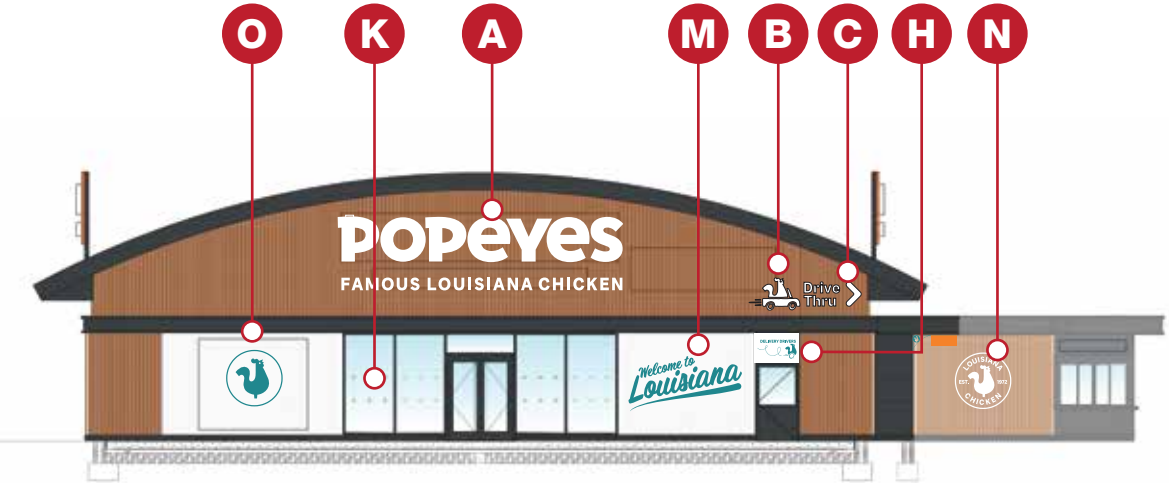


Front Elevation

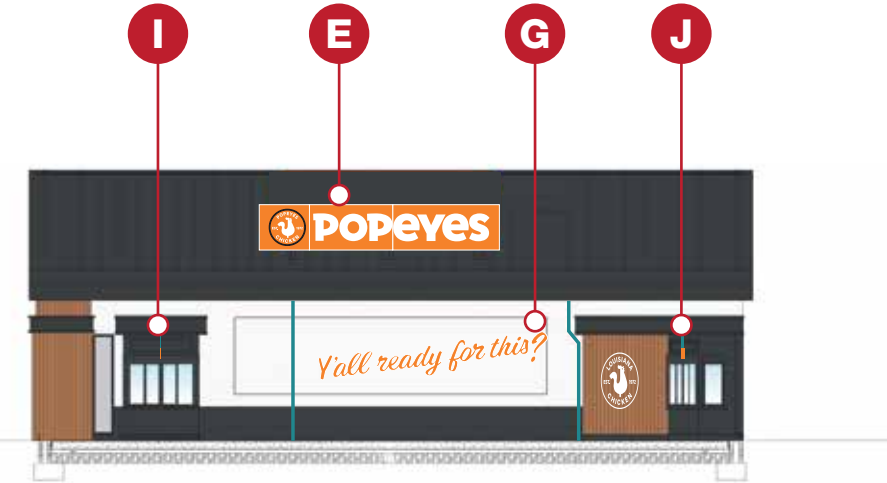


Side Elevation

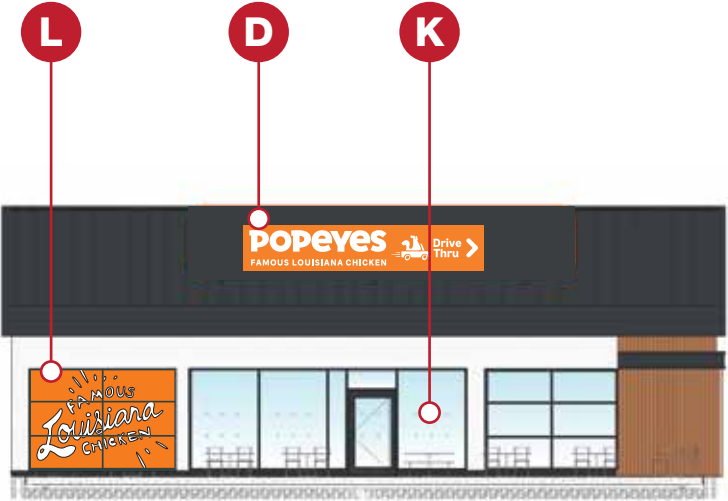

Side Elevation

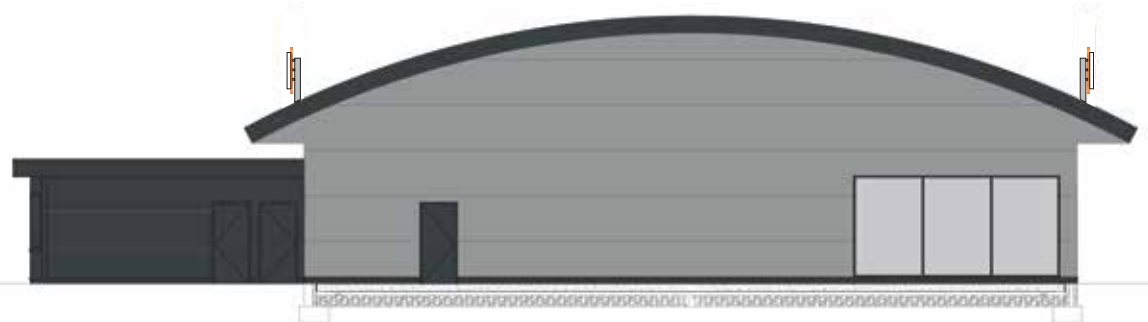

Rear Elevation

 

**NIS SIGNS**

NIS Signs (Leicester) Ltd  
51 Marlow Rd, Leicester, LE3 2BQ

☎ 0116 270 6228  
@ info@signs-nis.co.uk  
🌐 www.signs-nis.co.uk

Client: Popeyes

Address: The Peel Centre  
Harborough Hill Road  
Barnsley  
S71 1BQ

Drawing no: 23-123 - Popeyes, Barnsley

Job location: Jobs/Popeyes/Barnsley

Drawn by: AH


Rev: 23

Date: 07/03/23

Revision notes:

- 16) Updates to files - AH 18/07/23
- 17) Dims. for window graphics confirmed - AH 01/08/23
- 18) Directional signs updated - JE 03/08/23
- 19) External signs/graphics revised - AH 03/08/23
- 20) External signs/graphics revised - AH 17/08/2
- 21) Roof signs revised - AH 18/08/23
- 22) Highway signs locations added - AH 22/08/23
- 23) Location plans combined - AH 22/08/23

All site dimensions to be verified prior to manufacture.  
Do not scale from this drawing, Copyright 2023.  
This document is the property of NIS Signs  
and must not be used, reproduced or disclosed  
to any persons without the written consent of NIS Signs.

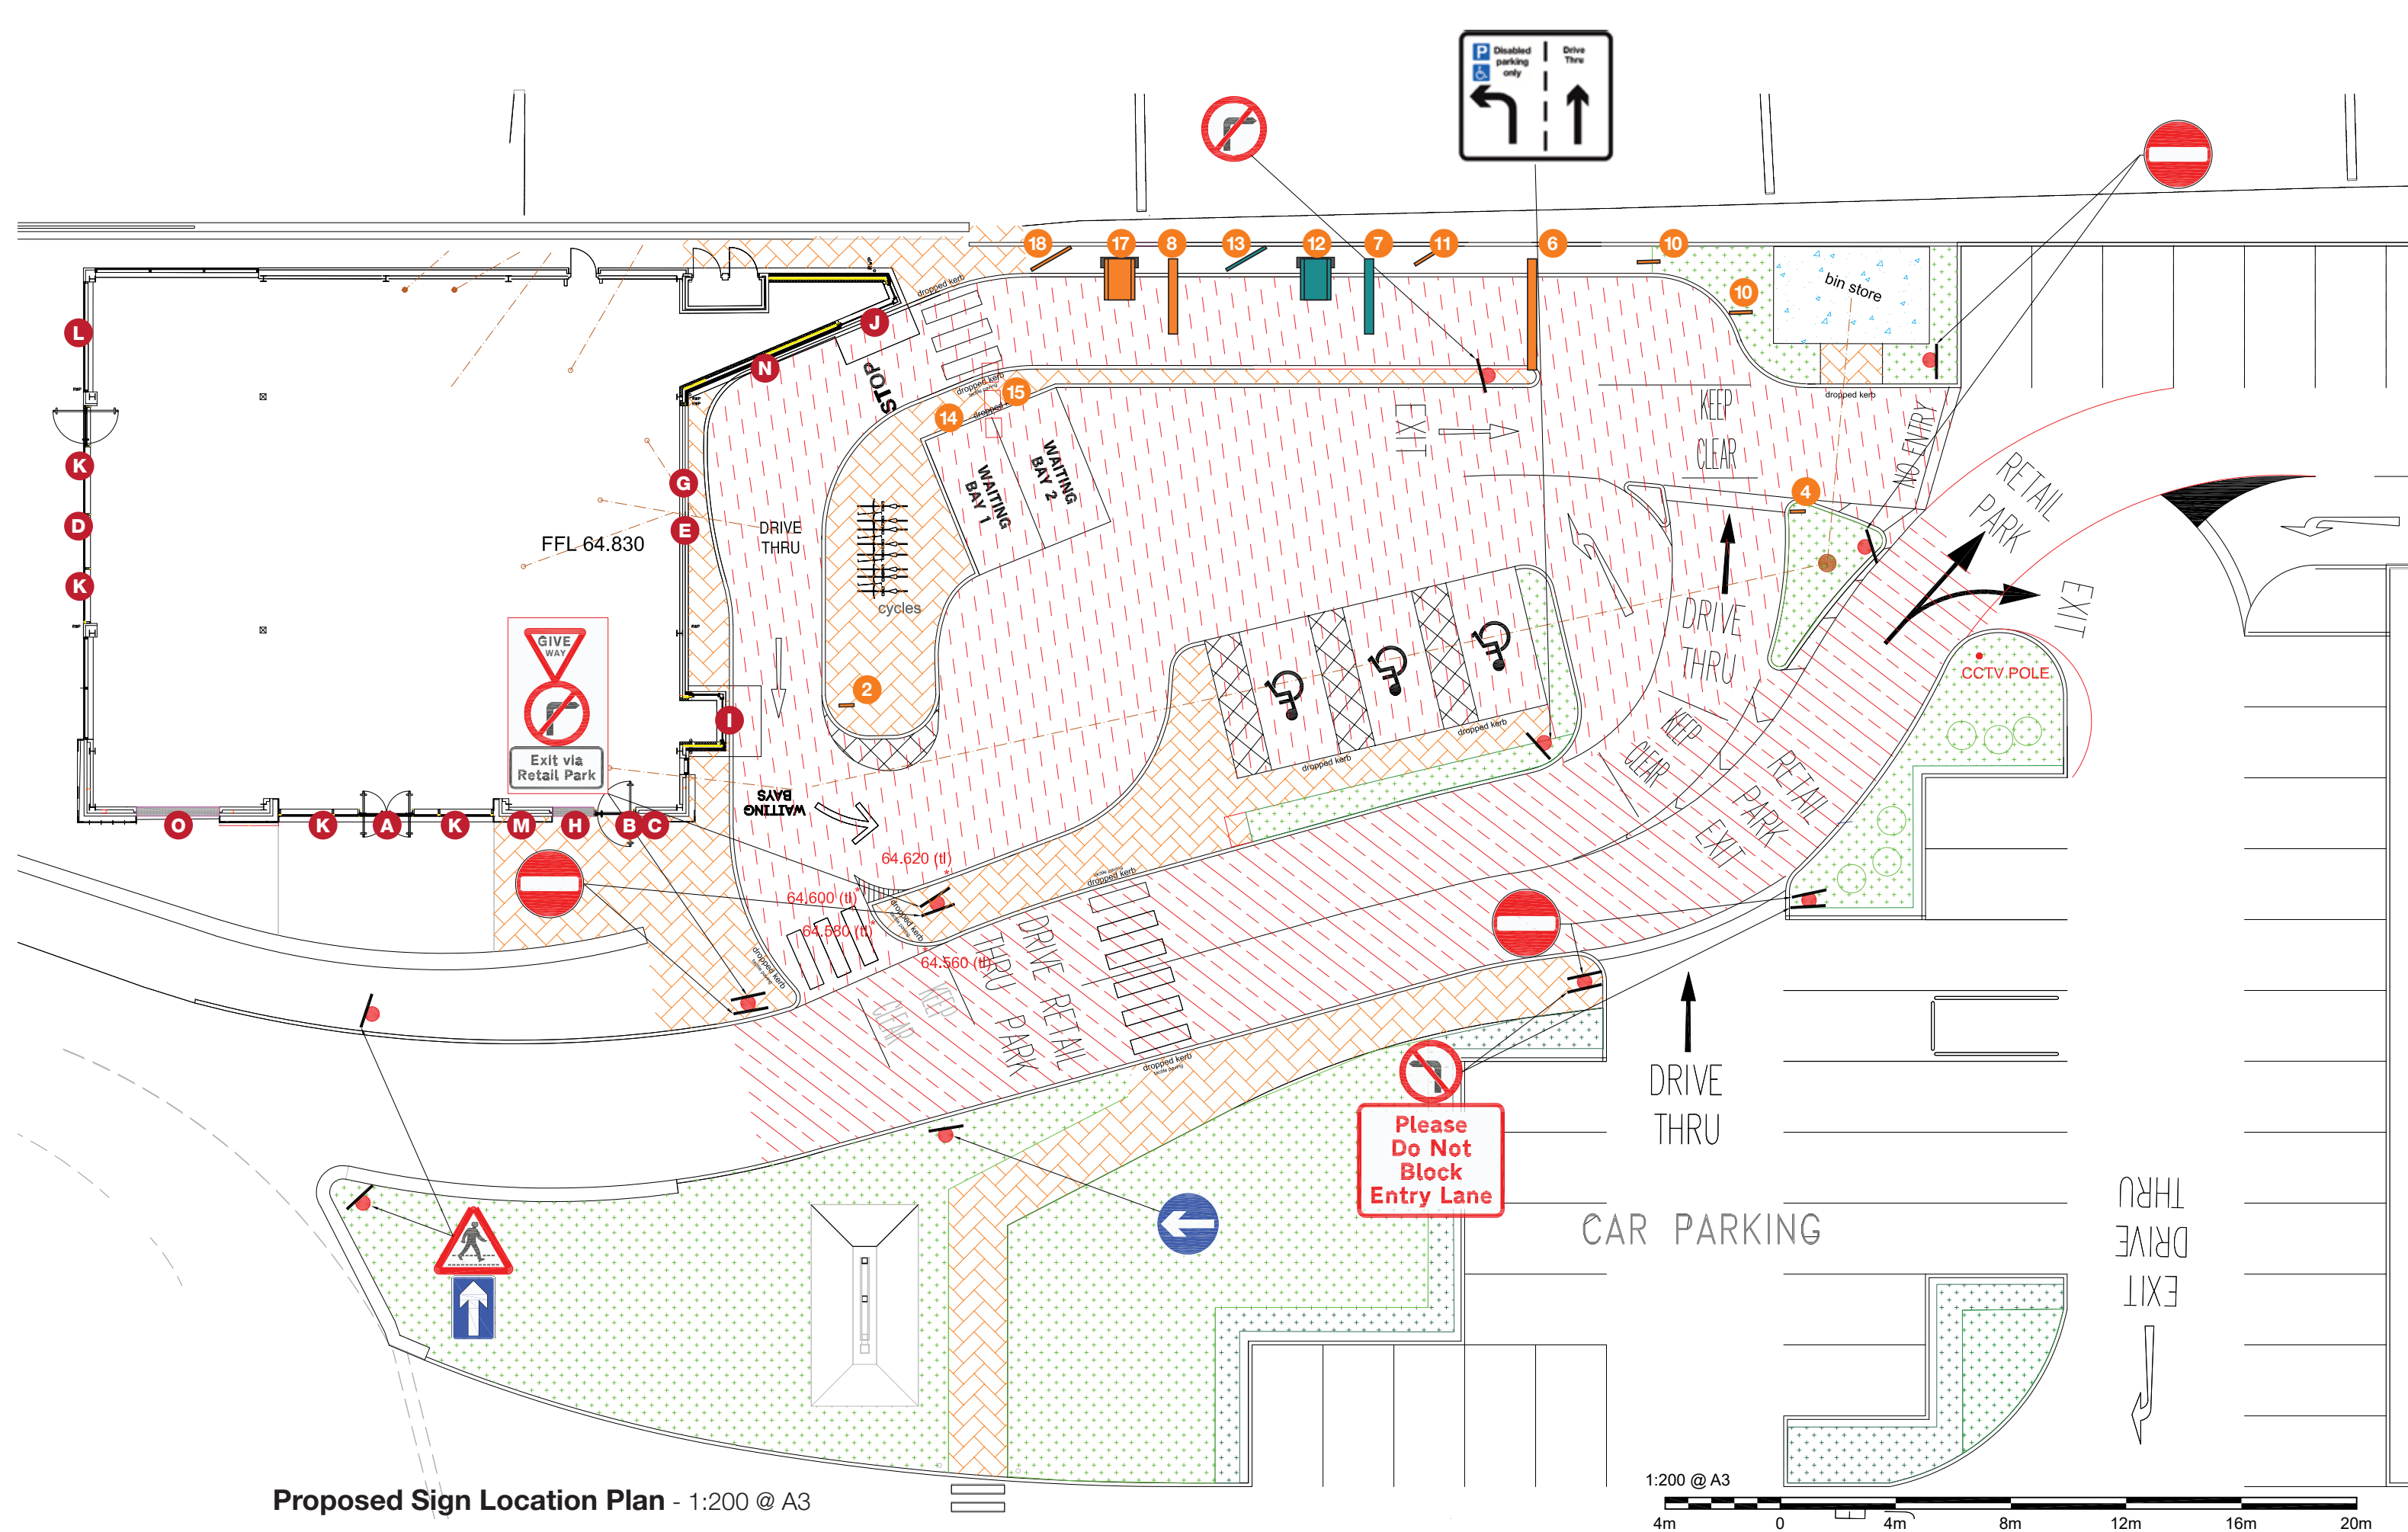

Proposed Sign Location Plan - 1:200 @ A3

**NIS SIGNS**

NIS Signs (Leicester) Ltd  
51 Marlow Rd, Leicester, LE3 2BQ

☎ 0116 270 6228  
@ info@signs-nis.co.uk  
🌐 www.signs-nis.co.uk

Client: Popeyes

Address: The Peel Centre  
Harborough Hill Road  
Barnsley  
S71 1BQ

Drawing no: 23-123 - Popeyes, Barnsley

Job location: Jobs/Popeyes/Barnsley

Drawn by: AH

Rev: 23

Date: 07/03/23

Revision notes:

- 16) Updates to files - AH 18/07/23
- 17) Dims. for window graphics confirmed - AH 01/08/23
- 18) Directional signs updated - JE 03/08/23
- 19) External signs/graphics revised - AH 03/08/23
- 20) External signs/graphics revised - AH 17/08/2
- 21) Roof signs revised - AH 18/08/23
- 22) Highway signs locations added - AH 22/08/23
- 23) Location plans combined - AH 22/08/23

All site dimensions to be verified prior to manufacture.  
Do not scale from this drawing, Copyright 2023.  
This document is the property of NIS Signs  
and must not be used, reproduced or disclosed  
to any persons without the written consent of NIS Signs.

KEY (Building)

- A

Fascia Letters



B

DT Logos



C

DT Chevron & Letters



D

Roof Tablet



E

Roof Tablet



G

Wall Graphic



H

Delivery Drivers



I

Collect Here



J

Pay Here



K

Window manifestations



L

Window graphics



M

Welcome to Louisiana



N

Popeyes Stamp



O


Chicken Stamp



KEY

- 2

Wayfinding

 


4

Wayfinding



6

Height Restrictor

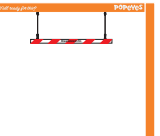

7

Guide Post



8

Guide Post



10

10

Pre-Reader Menu


- 11

Pre-Reader Menu



12

Order Canopy



13

DT Double Menu



14

Waiting Bay



15

Waiting Bay



17


Order Canopy



18

DT Double Menu



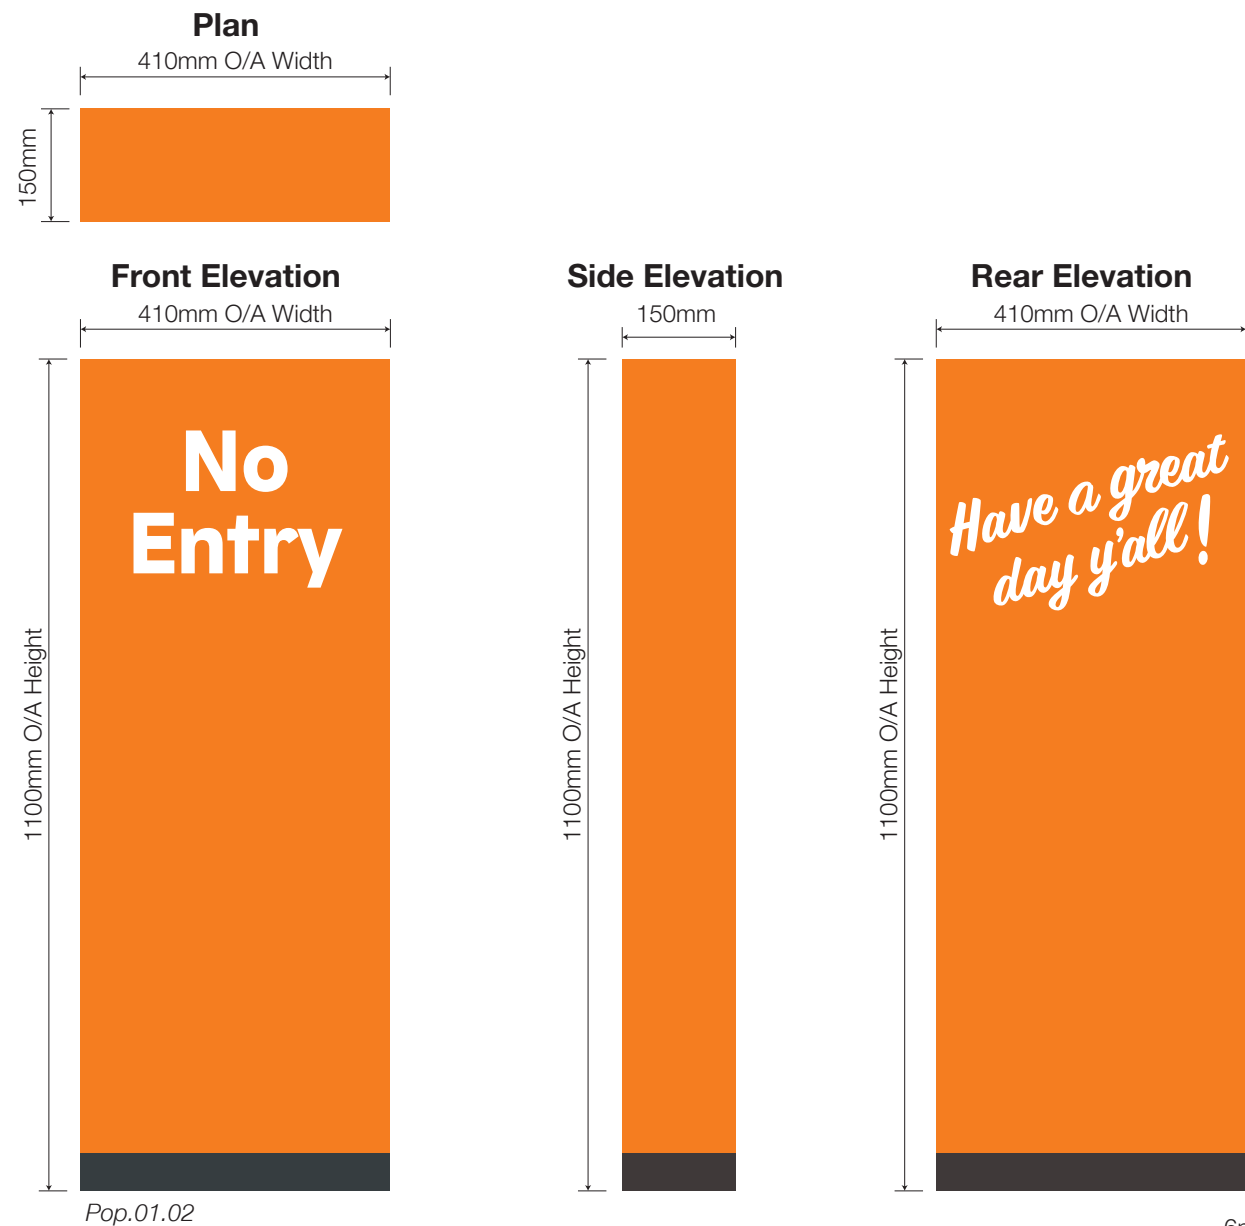

**2 Pop.01 Wayfinding - 1:10 @ A3**

1 Off, Free standing non-illuminated directional. Consisting of a box section internal framework with base plate to accept 2mm aluminium cloaking panels. Face/rear panels finished semi-gloss Pastel Orange, RAL 2003 & semi-gloss Anthracite Grey, RAL 7016 with face applied reflective vinyl graphics.





Pastel Orange, RAL 2003



Anthracite Grey, RAL 7016

**Note:**All powdercoating with 60% shine

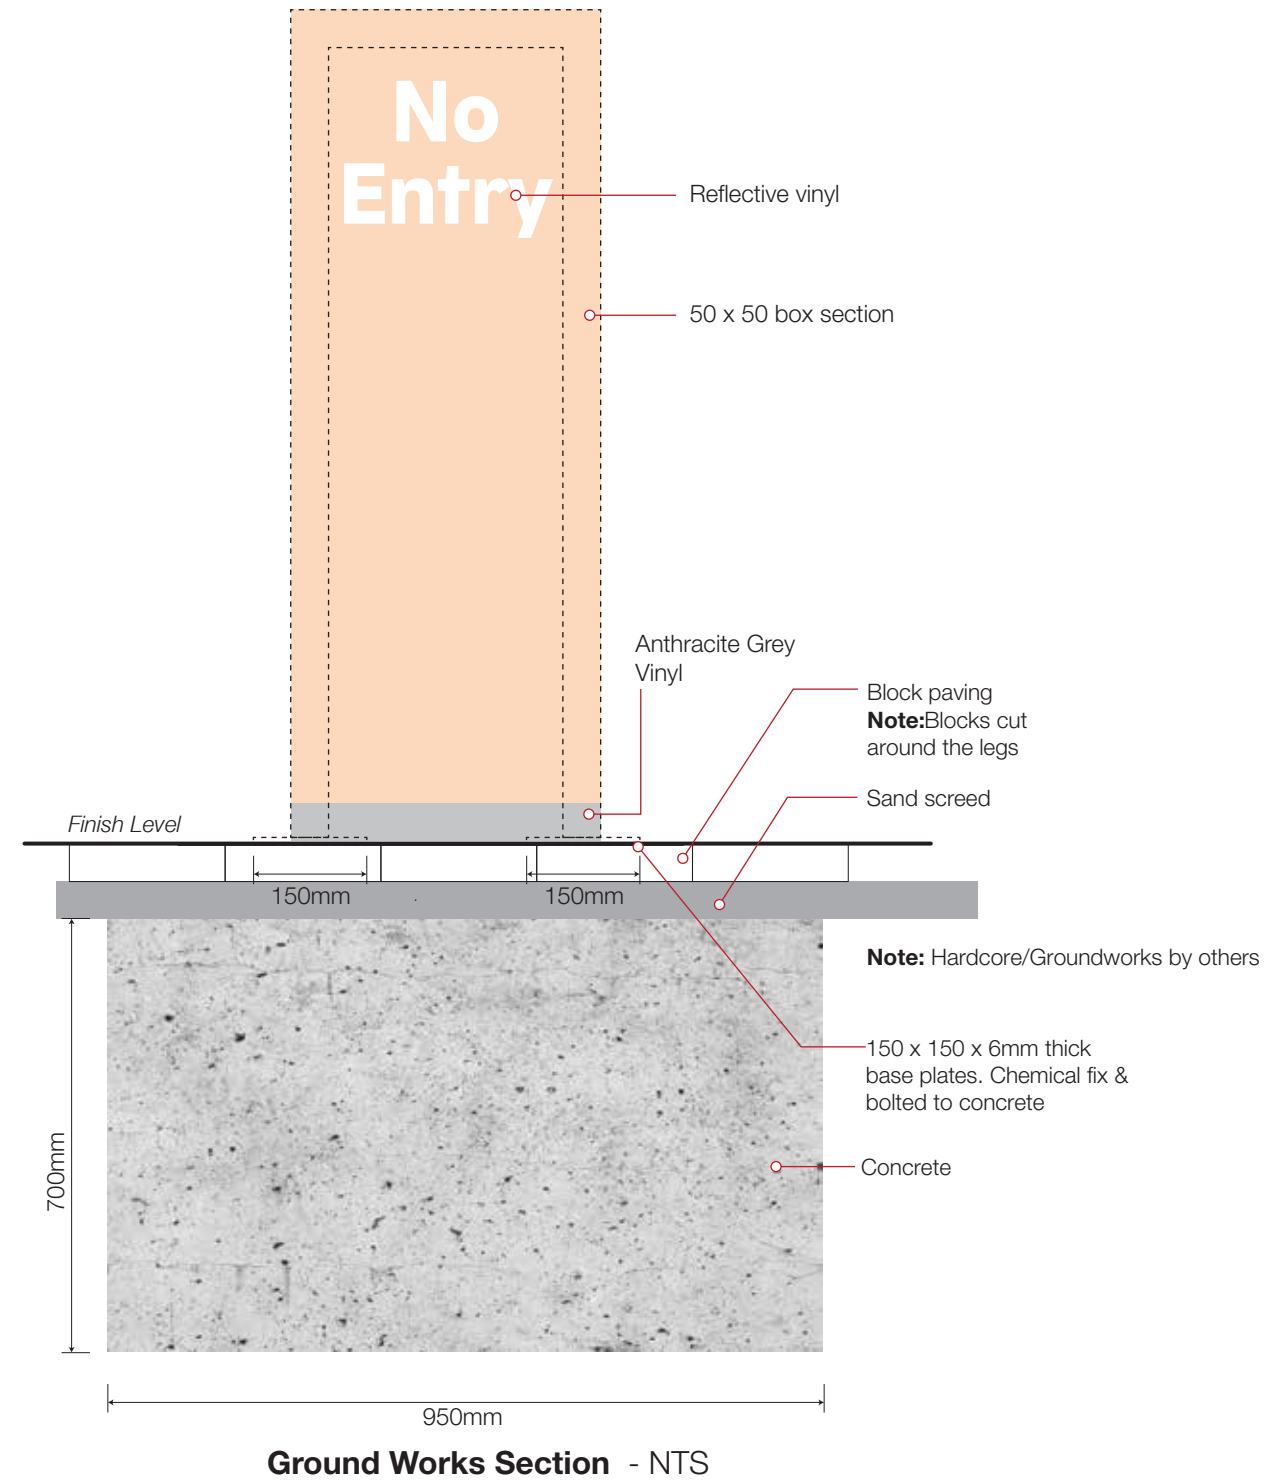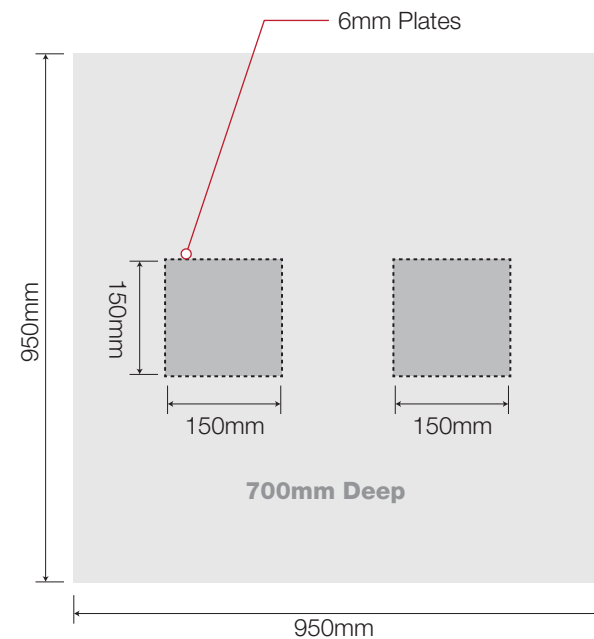

**NIS SIGNS**

NIS Signs (Leicester) Ltd  
51 Marlow Rd, Leicester, LE3 2BQ

☎ 0116 270 6228  
@ info@signs-nis.co.uk  
🌐 www.signs-nis.co.uk

**Client:** Popeyes

**Address:** The Peel Centre  
Harborough Hill Road  
Barnsley  
S71 1BQ

**Drawing no:** 23-123 - Popeyes, Barnsley

**Job location:** Jobs/Popeyes/Barnsley

**Drawn by:** AH


**Rev:** 23

**Date:** 07/03/23

**Revision notes:**

16) Updates to files - AH 18/07/23  
17) Dims. for window graphics confirmed - AH 01/08/23  
18) Directional signs updated - JE 03/08/23  
19) External signs/graphics revised - AH 03/08/23  
20) External signs/graphics revised - AH 17/08/2  
21) Roof signs revised - AH 18/08/23  
22) Highway signs locations added - AH 22/08/23  
23) Location plans combined - AH 22/08/23

**All site dimensions to be verified prior to manufacture.**  
**Do not scale from this drawing, Copyright 2023.**  
**This document is the property of NIS Signs**  
**and must not be used, reproduced or disclosed**  
**to any persons without the written consent of NIS Signs.**


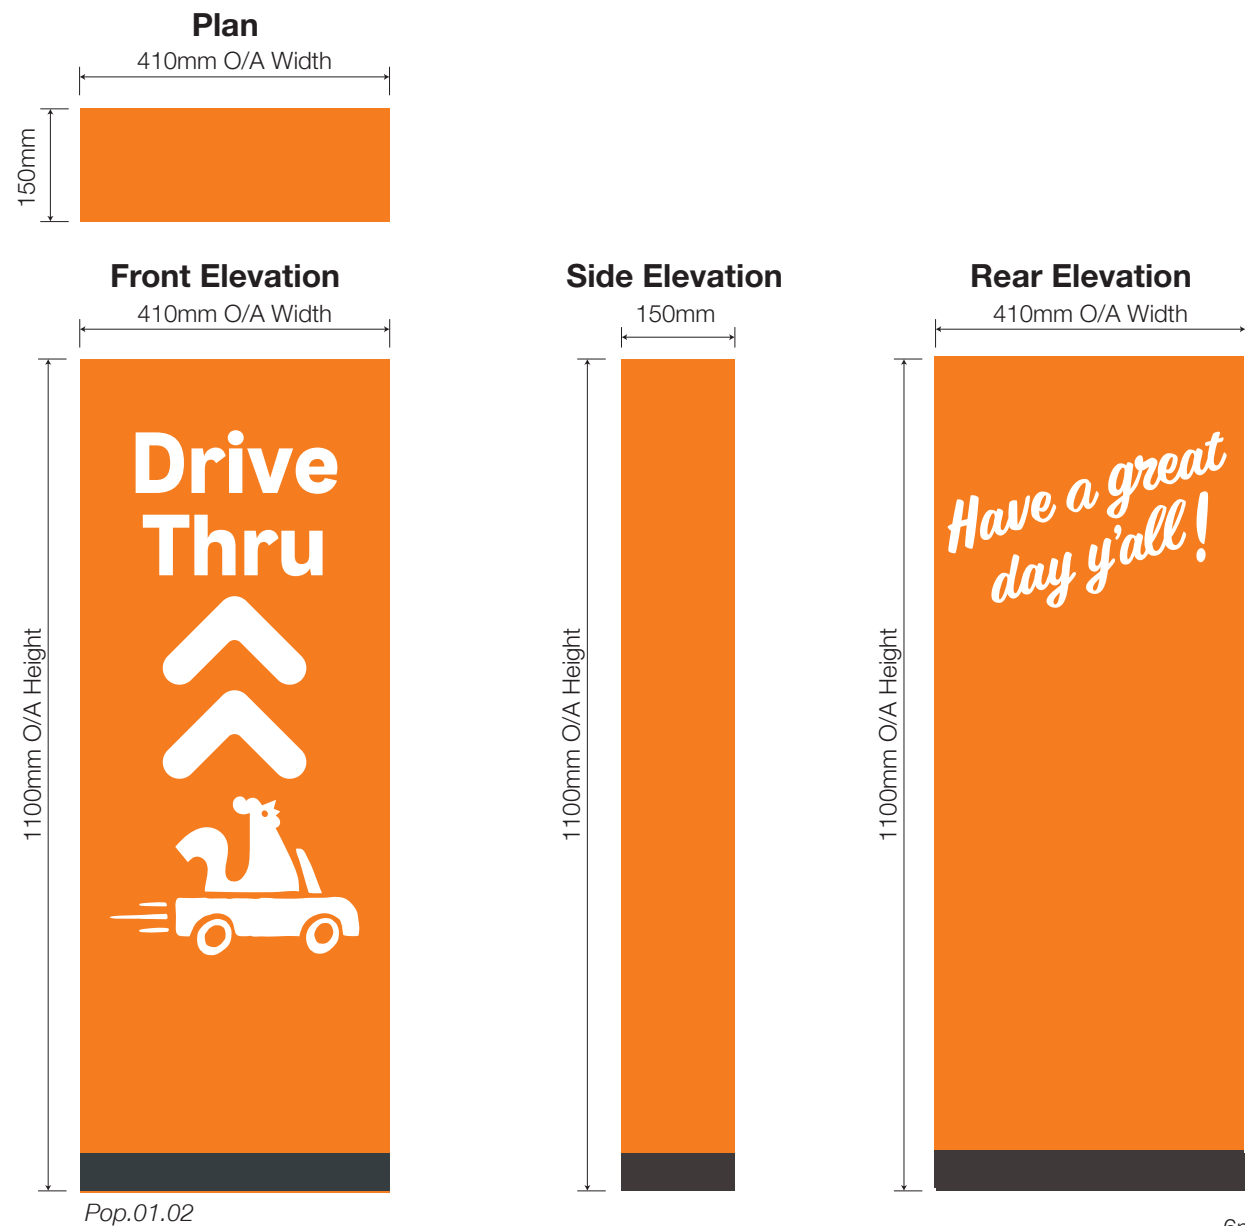


**4 Pop.01 Wayfinding - 1:10 @ A3**  
1 Off, Free standing non-illuminated directional.  
Consisting of a box section internal framework with base plate to accept 2mm aluminium cloaking panels. Face/rear panels finished semi-gloss Pastel Orange, RAL 2003 & semi-gloss Anthracite Grey, RAL 7016 with face applied reflective vinyl graphics.

 Pastel Orange, RAL 2003

 Anthracite Grey, RAL 7016

**Note:**All powdercoating with 60% shine

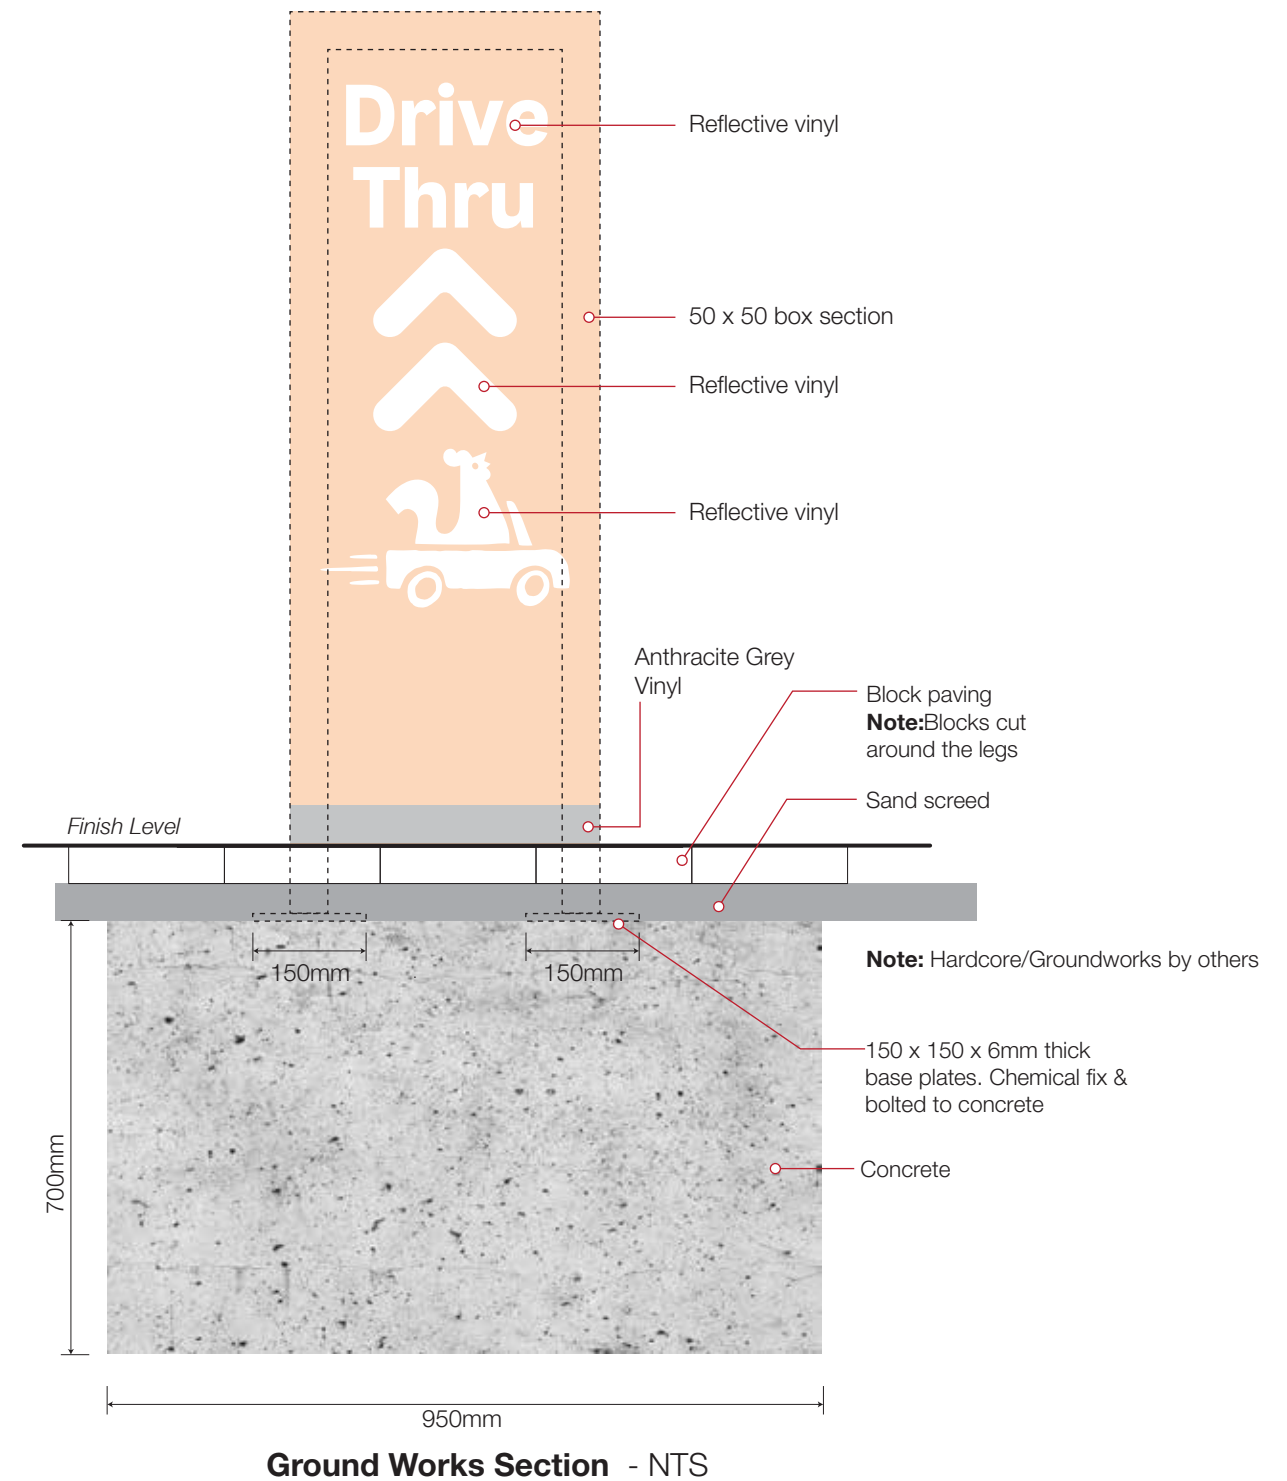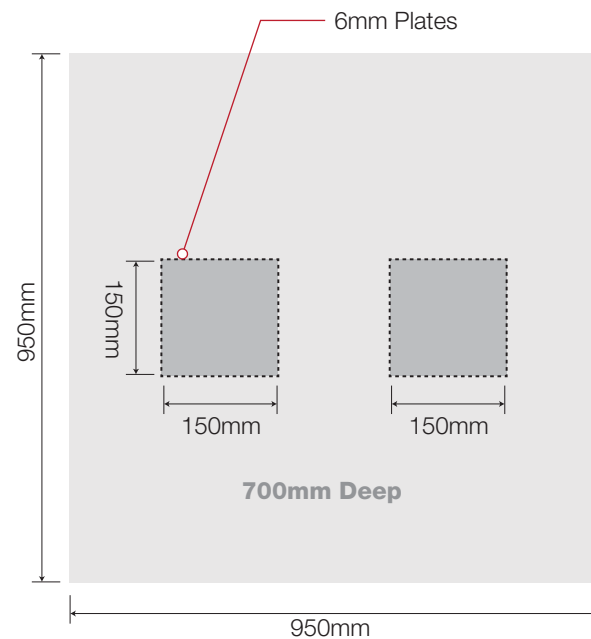

**NIS SIGNS**

NIS Signs (Leicester) Ltd  
51 Marlow Rd, Leicester, LE3 2BQ

☎ 0116 270 6228  
@ info@signs-nis.co.uk  
🌐 www.signs-nis.co.uk

**Client:** Popeyes

**Address:** The Peel Centre  
Harborough Hill Road  
Barnsley  
S71 1BQ

**Drawing no:** 23-123 - Popeyes, Barnsley

**Job location:** Jobs/Popeyes/Barnsley


**Drawn by:** AH

**Rev:** 23

**Date:** 07/03/23

**Revision notes:**  
16) Updates to files - AH 18/07/23  
17) Dims. for window graphics confirmed - AH 01/08/23  
18) Directional signs updated - JE 03/08/23  
19) External signs/graphics revised - AH 03/08/23  
20) External signs/graphics revised - AH 17/08/2  
21) Roof signs revised - AH 18/08/23  
22) Highway signs locations added - AH 22/08/23  
23) Location plans combined - AH 22/08/23

**All site dimensions to be verified prior to manufacture.**  
**Do not scale from this drawing, Copyright 2023.**  
**This document is the property of NIS Signs**  
**and must not be used, reproduced or disclosed**  
**to any persons without the written consent of NIS Signs.**

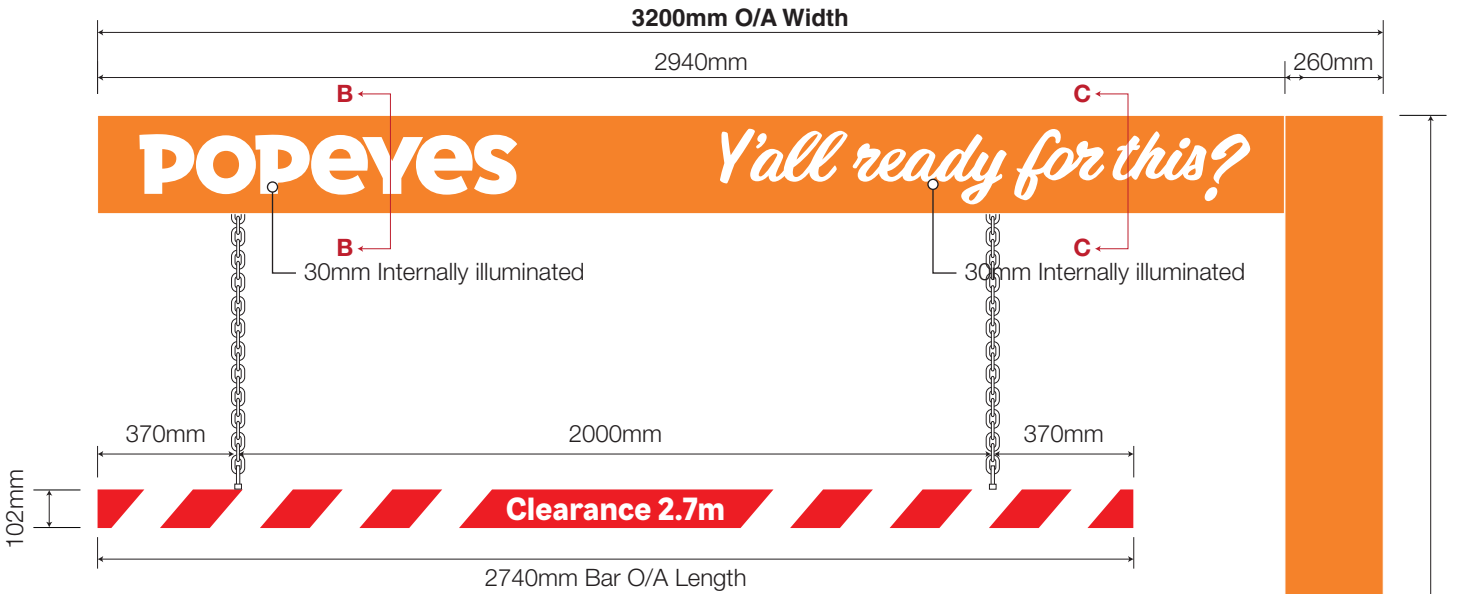


6 Pop.02 Height Restrictor - 1:20 @ A3


1 Off, Free standing height restrictor.  
Consisting of a internal folded aluminium box section frame work finished semi-gloss Pastel Orange, RAL 2003 c/w cladding panels finished semi-gloss RAL 2003 with 'Popeyes' as individual internally illuminated 30mm thk. letters mounted directly back to the horizontal bar and 'Y'all ready for this?' fret cut to the horizontal beam only, with backed up 3mm,050 and internally illuminated via Cool white ribbon LED's mounted within.  
Height restriction bar, capped at both ends finished semi-gloss Traffic Red, RAL 3020 with white reflective vinyl graphic strips. Hung by white chains and hooks attached to the framework.



Note:All powdercoating with 60% shine

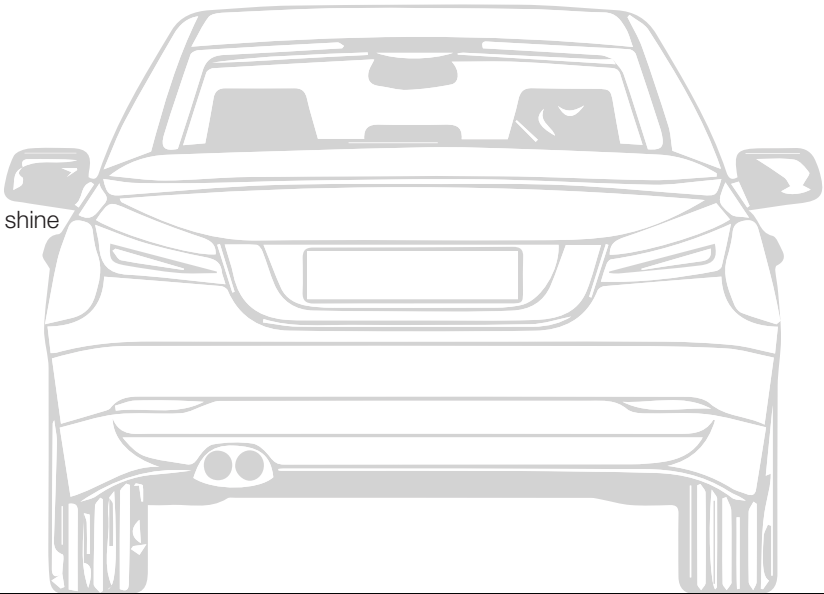

Section B-B - 1:10

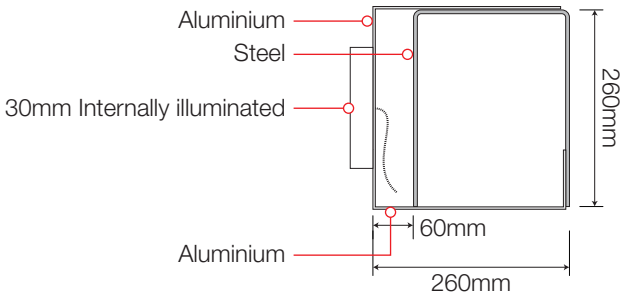


Pop.02.01


1:20 @ A3

400mm 0 400mm 800mm 1200mm 1600mm 2000mm


Section C-C - 1:10

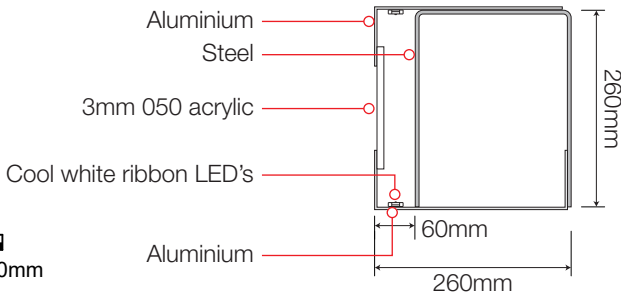


Side Elevation

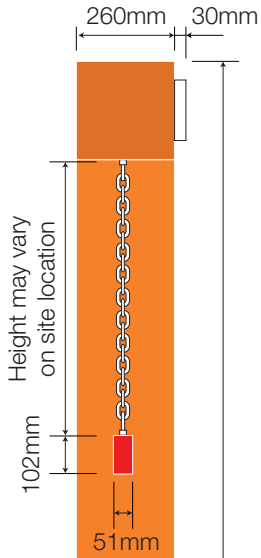

Sectional View A-A - 1:10

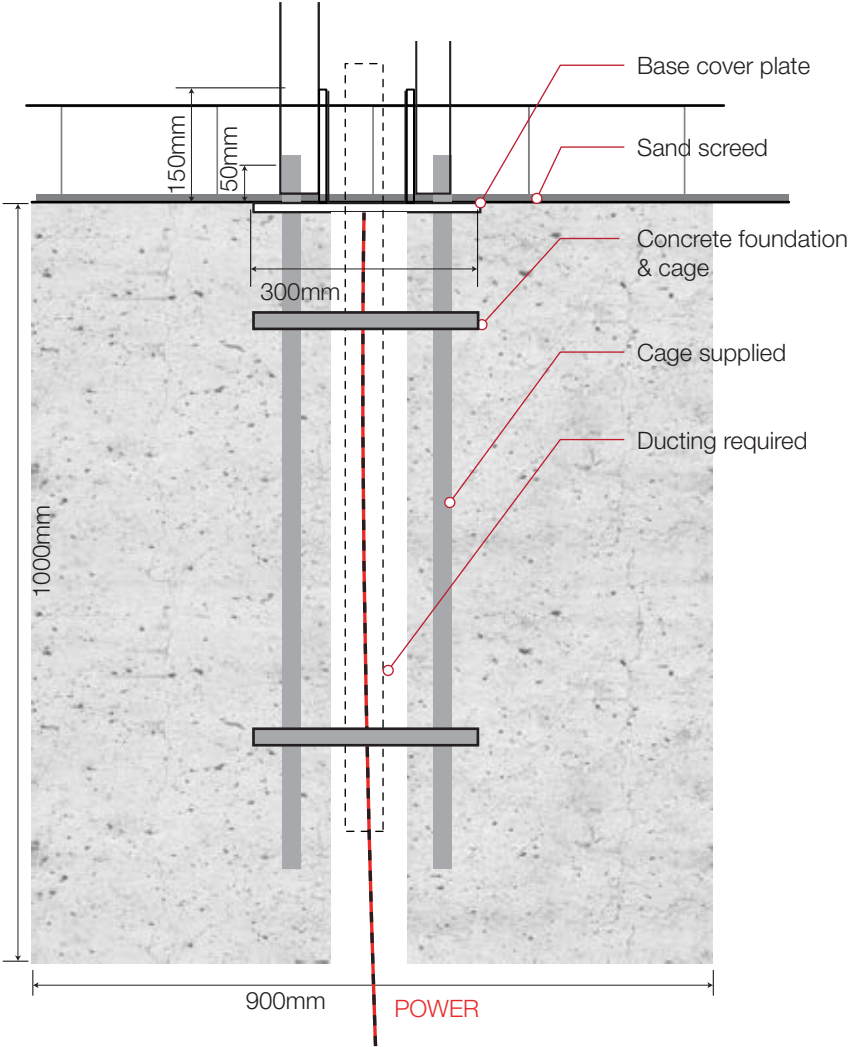

Plan - 1:10

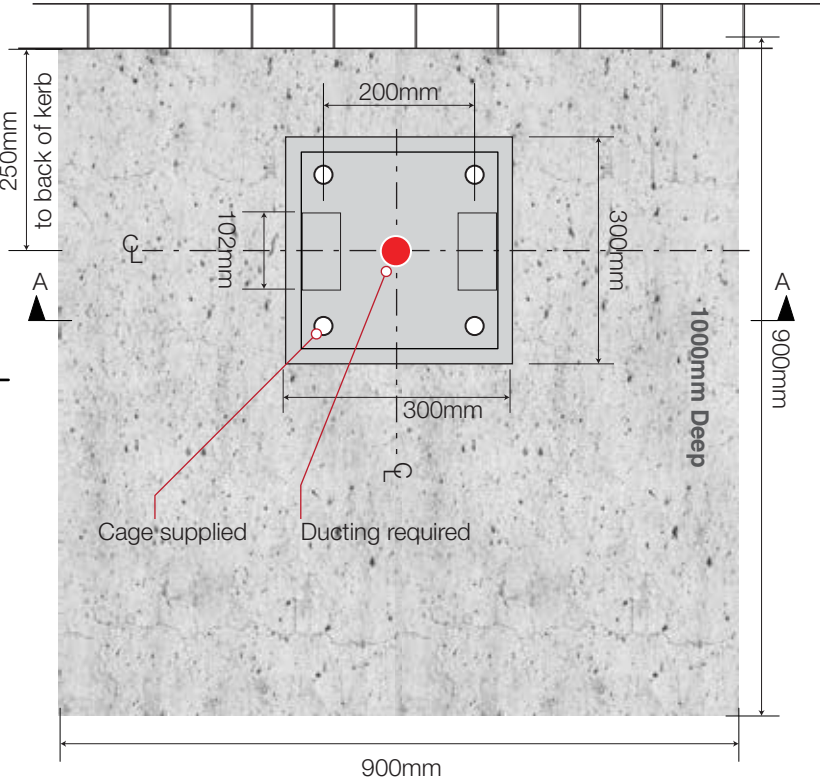

NIS SIGNS

NIS Signs (Leicester) Ltd  
51 Marlow Rd, Leicester, LE3 2BQ

0116 270 6228  
info@signs-nis.co.uk  
www.signs-nis.co.uk

Client: Popeyes

Address: The Peel Centre  
Harborough Hill Road  
Barnsley  
S71 1BQ

Drawing no: 23-123 - Popeyes, Barnsley

Job location: Jobs/Popeyes/Barnsley

Drawn by: AH

Rev: 23

Date: 07/03/23

Revision notes:

- 16) Updates to files - AH 18/07/23
- 17) Dims. for window graphics confirmed - AH 01/08/23
- 18) Directional signs updated - JE 03/08/23
- 19) External signs/graphics revised - AH 03/08/23
- 20) External signs/graphics revised - AH 17/08/2
- 21) Roof signs revised - AH 18/08/23
- 22) Highway signs locations added - AH 22/08/23
- 23) Location plans combined - AH 22/08/23

All site dimensions to be verified prior to manufacture.  
Do not scale from this drawing, Copyright 2023.  
This document is the property of NIS Signs  
and must not be used, reproduced or disclosed  
to any persons without the written consent of NIS Signs.





7 Pop.03.02 DT Guide Posts - 1:20 @ A3

1 Off, Free standing DT guide posts.  
Consisting of a box section internal framework with base plate to accept 3mm aluminium cloaking panels with a folded recess to accept cool white LED light channel running vertically with panels finished Turquoise Blue, RAL 5018.


Decorative poppy corner arc finished Turquoise Blue, RAL 5018 and fixed to the inside/underside of canopy framework.



Note: All powdercoating with 60% shine

 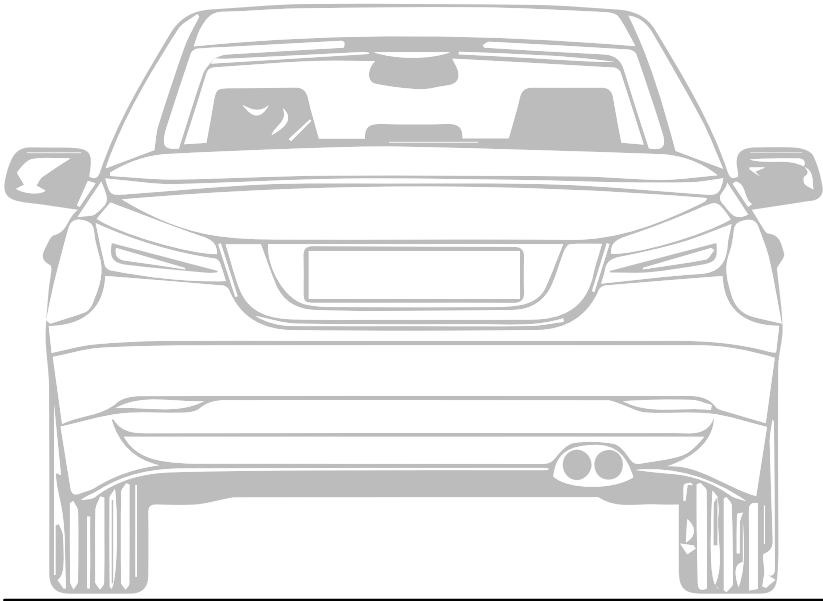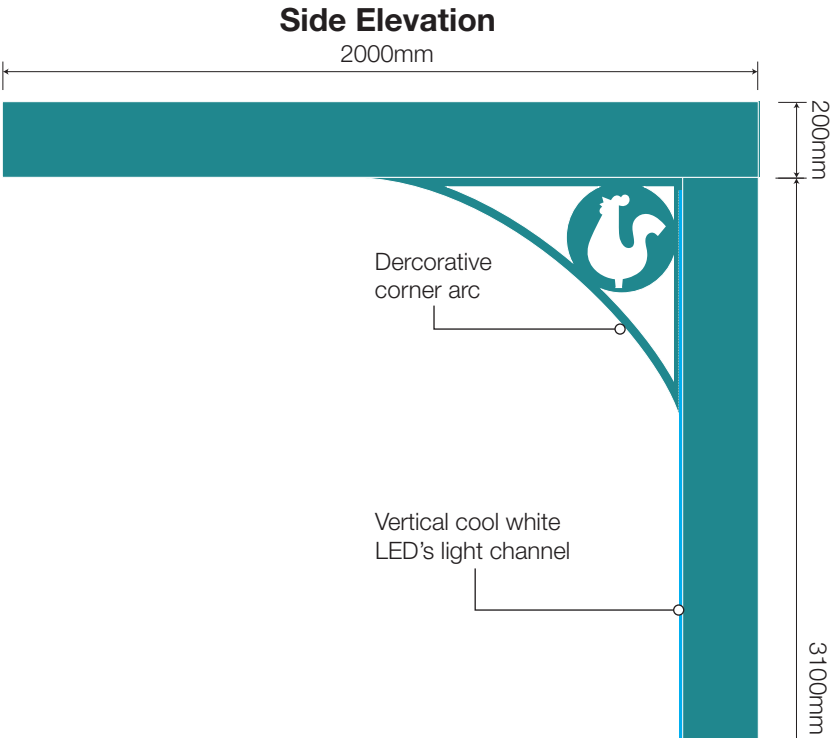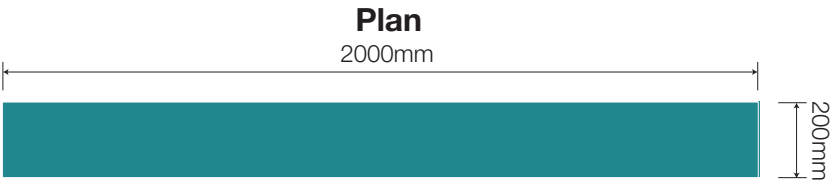


Front Elevation

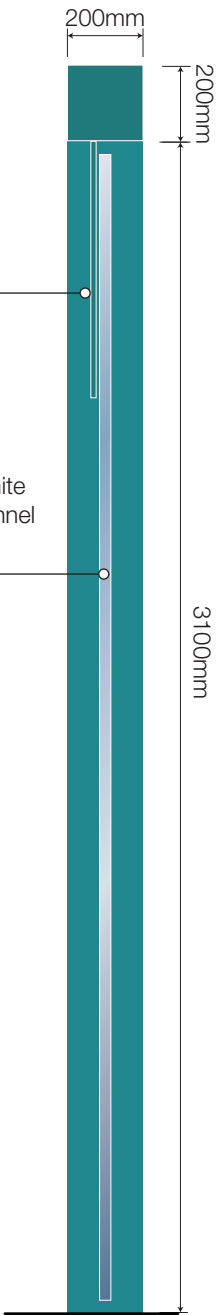


Rear Elevation



Sectional View A-A - 1:10

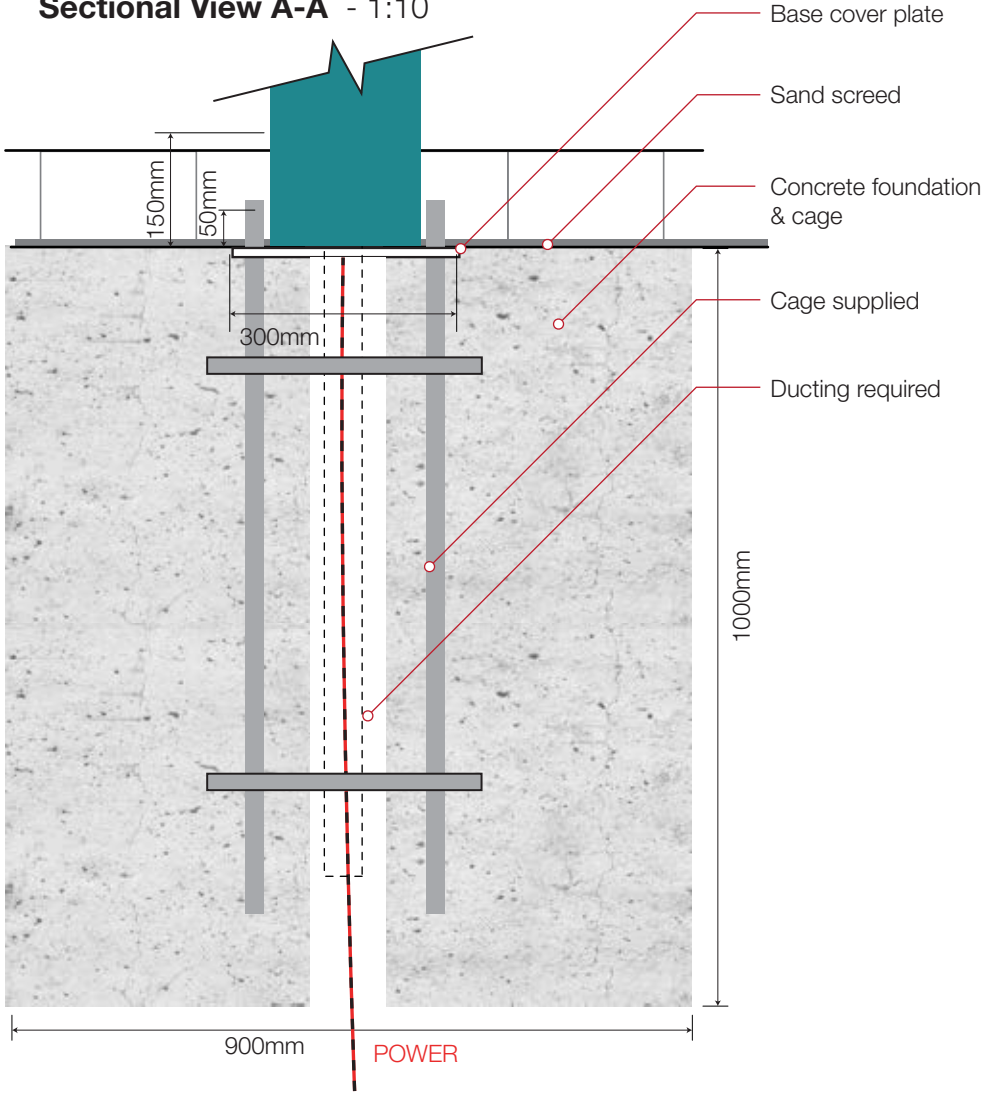

Plan - 1:10

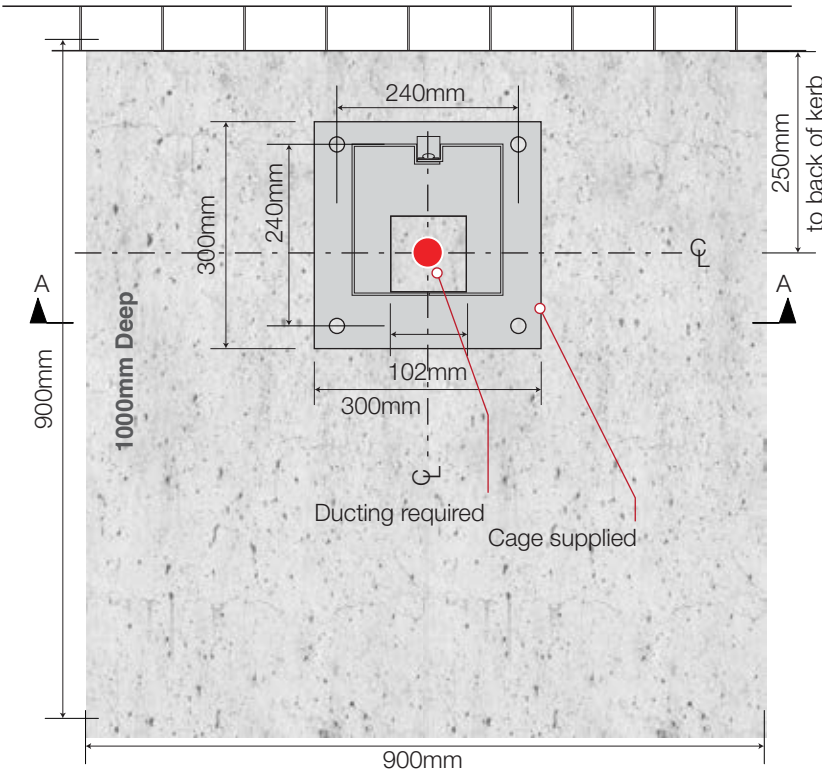

NIS SIGNS

NIS Signs (Leicester) Ltd  
51 Marlow Rd, Leicester, LE3 2BQ

0116 270 6228  
info@signs-nis.co.uk  
www.signs-nis.co.uk

Client: Popeyes

Address: The Peel Centre  
Harborough Hill Road  
Barnsley  
S71 1BQ

Drawing no: 23-123 - Popeyes, Barnsley

Job location: Jobs/Popeyes/Barnsley

Drawn by: AH







Rev: 23

Date: 07/03/23

Revision notes:

- 16) Updates to files - AH 18/07/23
- 17) Dims. for window graphics confirmed - AH 01/08/23
- 18) Directional signs updated - JE 03/08/23
- 19) External signs/graphics revised - AH 03/08/23
- 20) External signs/graphics revised - AH 17/08/2
- 21) Roof signs revised - AH 18/08/23
- 22) Highway signs locations added - AH 22/08/23
- 23) Location plans combined - AH 22/08/23

All site dimensions to be verified prior to manufacture.  
Do not scale from this drawing, Copyright 2023.  
This document is the property of NIS Signs  
and must not be used, reproduced or disclosed  
to any persons without the written consent of NIS Signs.

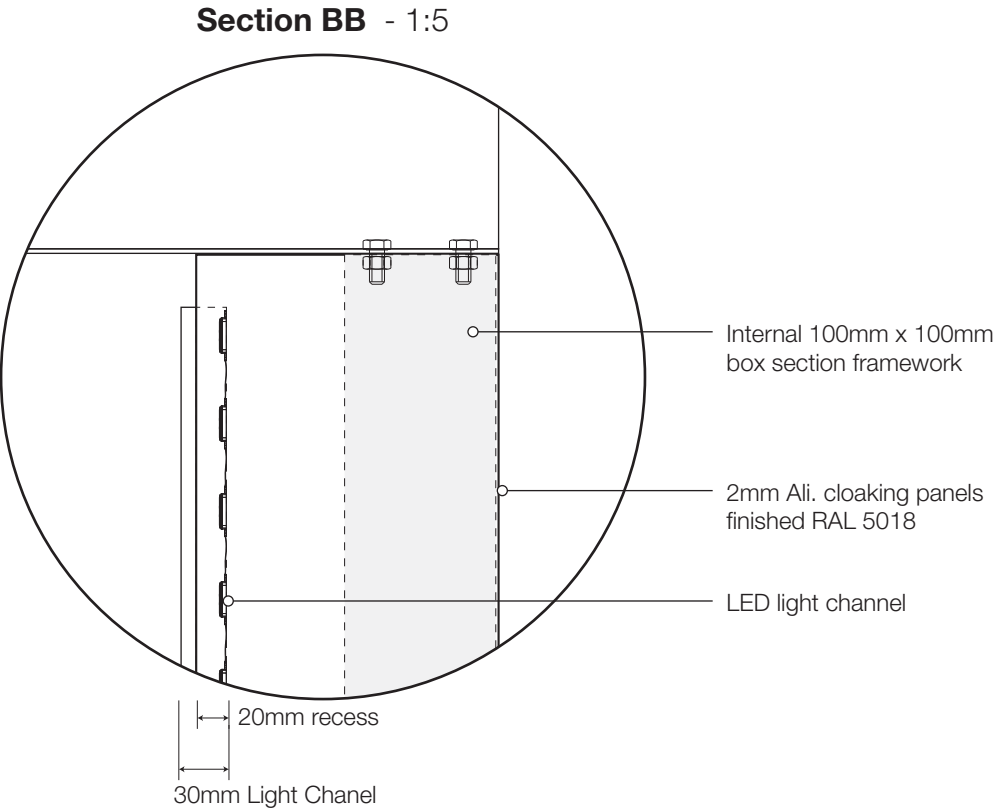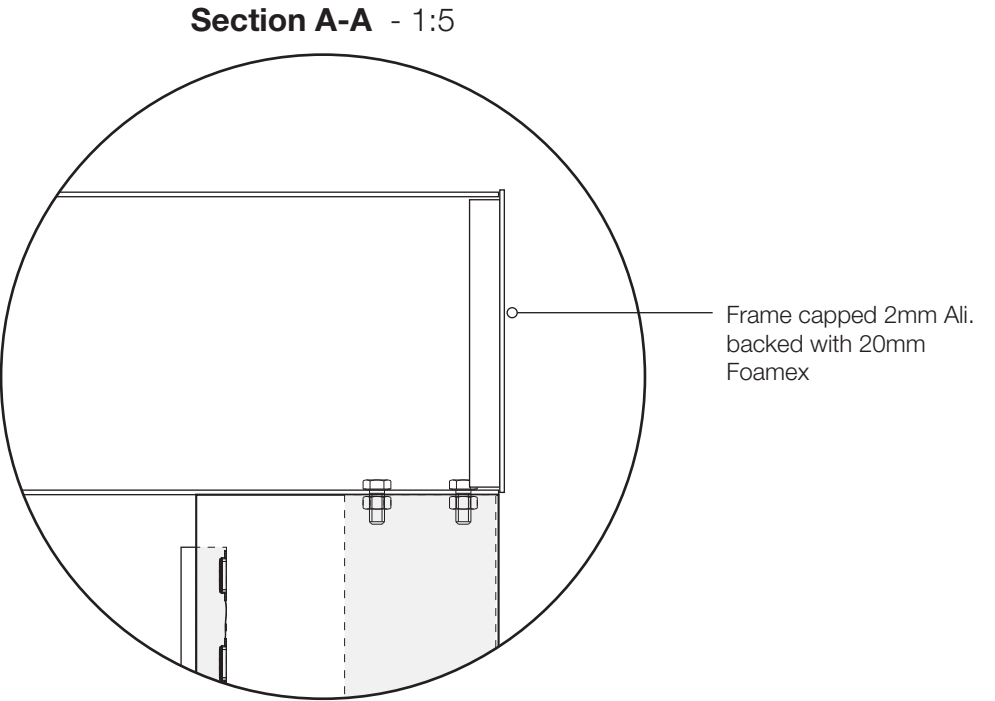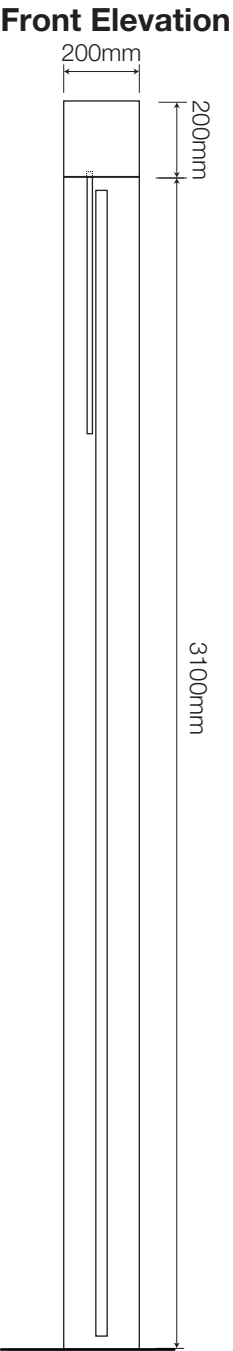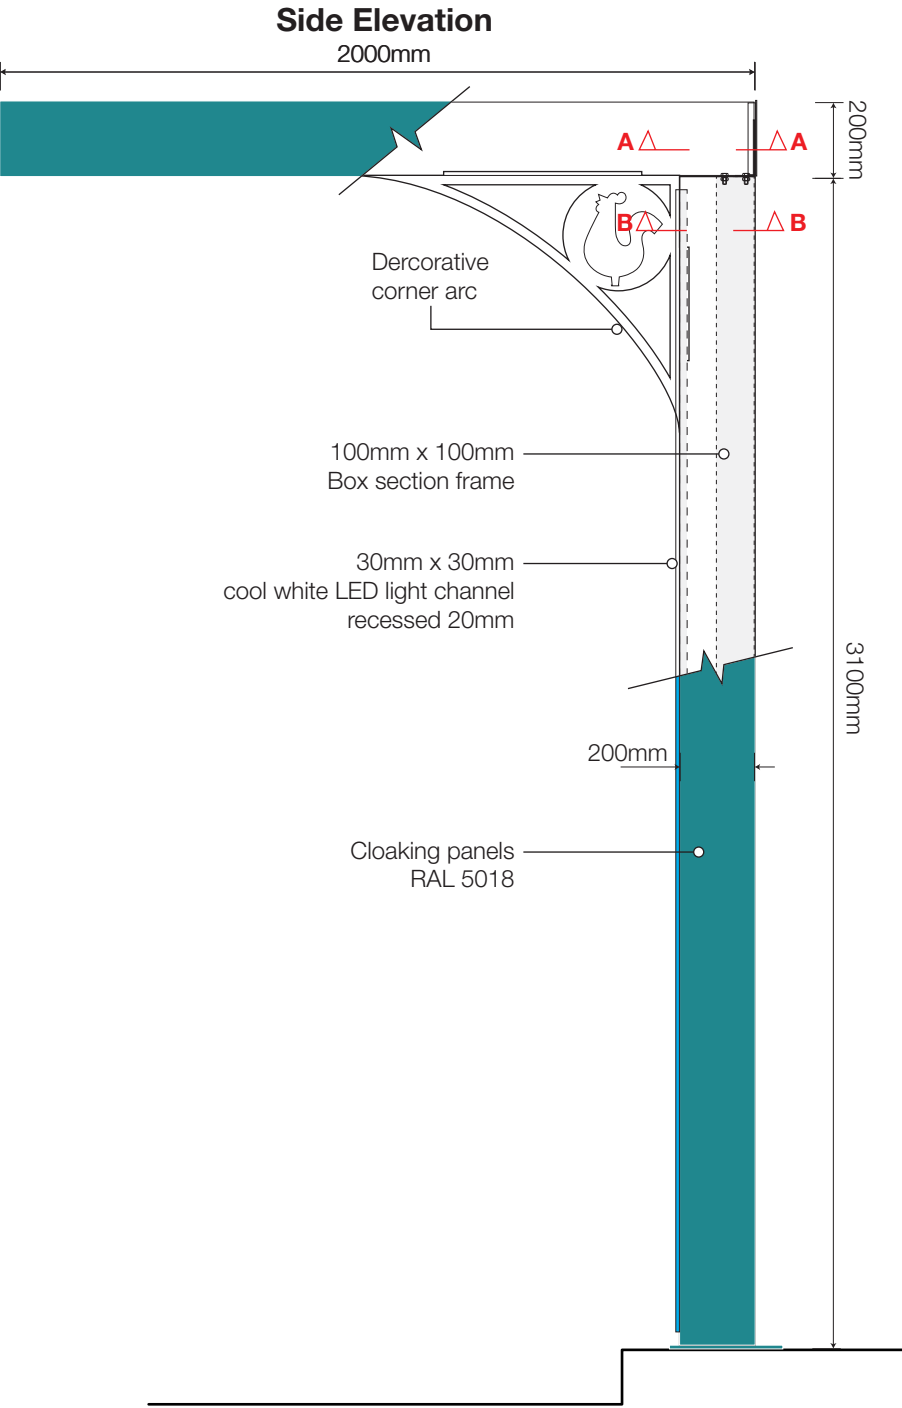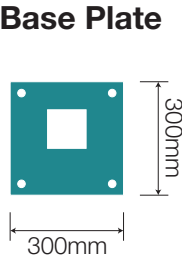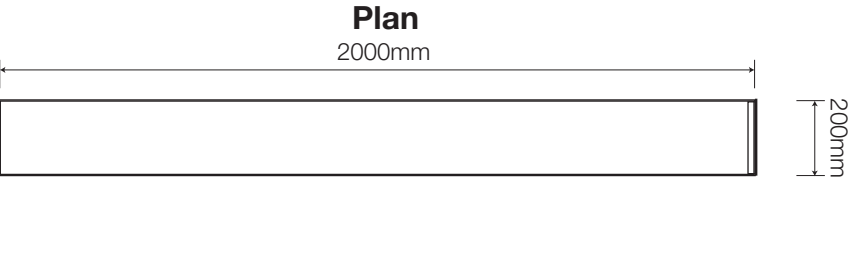

**NIS SIGNS**

NIS Signs (Leicester) Ltd  
51 Marlow Rd, Leicester, LE3 2BQ

☎ 0116 270 6228  
✉ info@signs-nis.co.uk  
🌐 www.signs-nis.co.uk

**Client:** Popeyes

**Address:** The Peel Centre  
Harborough Hill Road  
Barnsley  
S71 1BQ

**Drawing no:** 23-123 - Popeyes, Barnsley

**Job location:** Jobs/Popeyes/Barnsley

**Drawn by:** AH





**Rev:** 23

**Date:** 07/03/23

**Revision notes:**

- 16) Updates to files - AH 18/07/23
- 17) Dims. for window graphics confirmed - AH 01/08/23
- 18) Directional signs updated - JE 03/08/23
- 19) External signs/graphics revised - AH 03/08/23
- 20) External signs/graphics revised - AH 17/08/2
- 21) Roof signs revised - AH 18/08/23
- 22) Highway signs locations added - AH 22/08/23
- 23) Location plans combined - AH 22/08/23

All site dimensions to be verified prior to manufacture.  
Do not scale from this drawing, Copyright 2023.  
This document is the property of NIS Signs  
and must not be used, reproduced or disclosed  
to any persons without the written consent of NIS Signs.

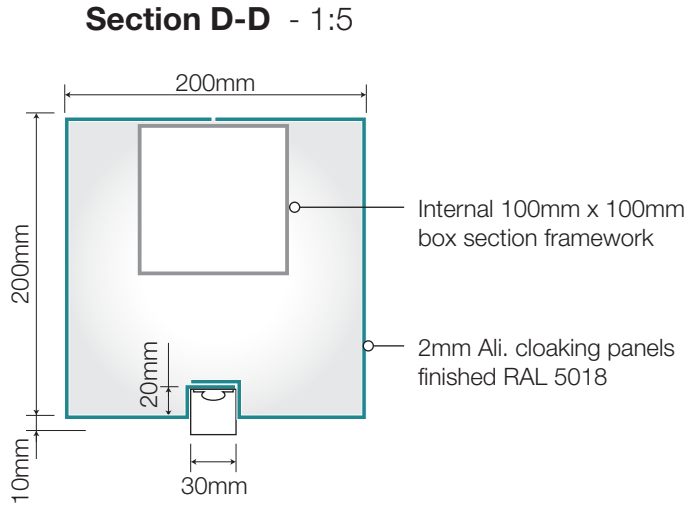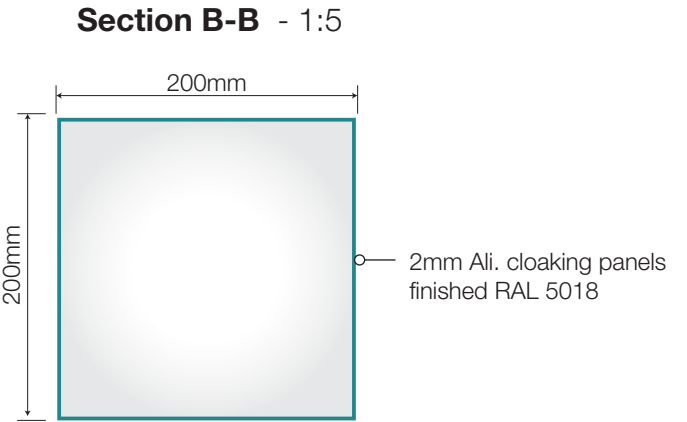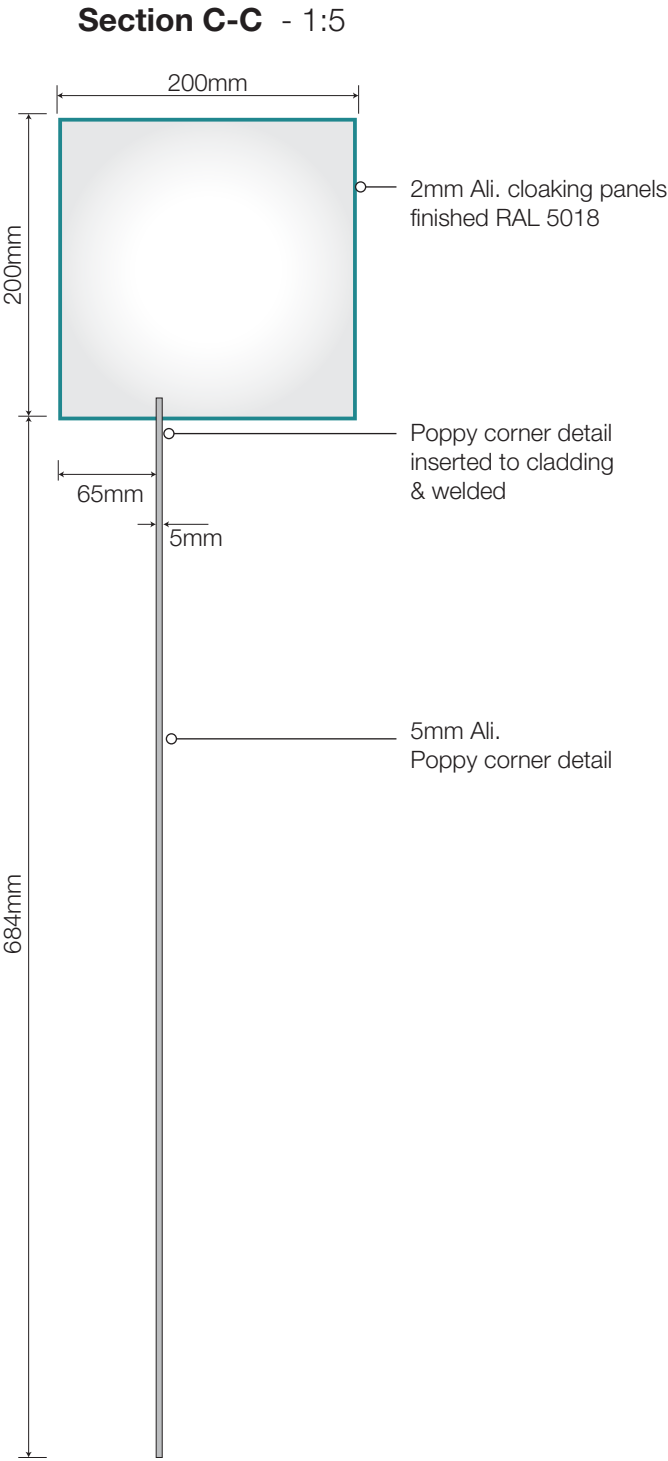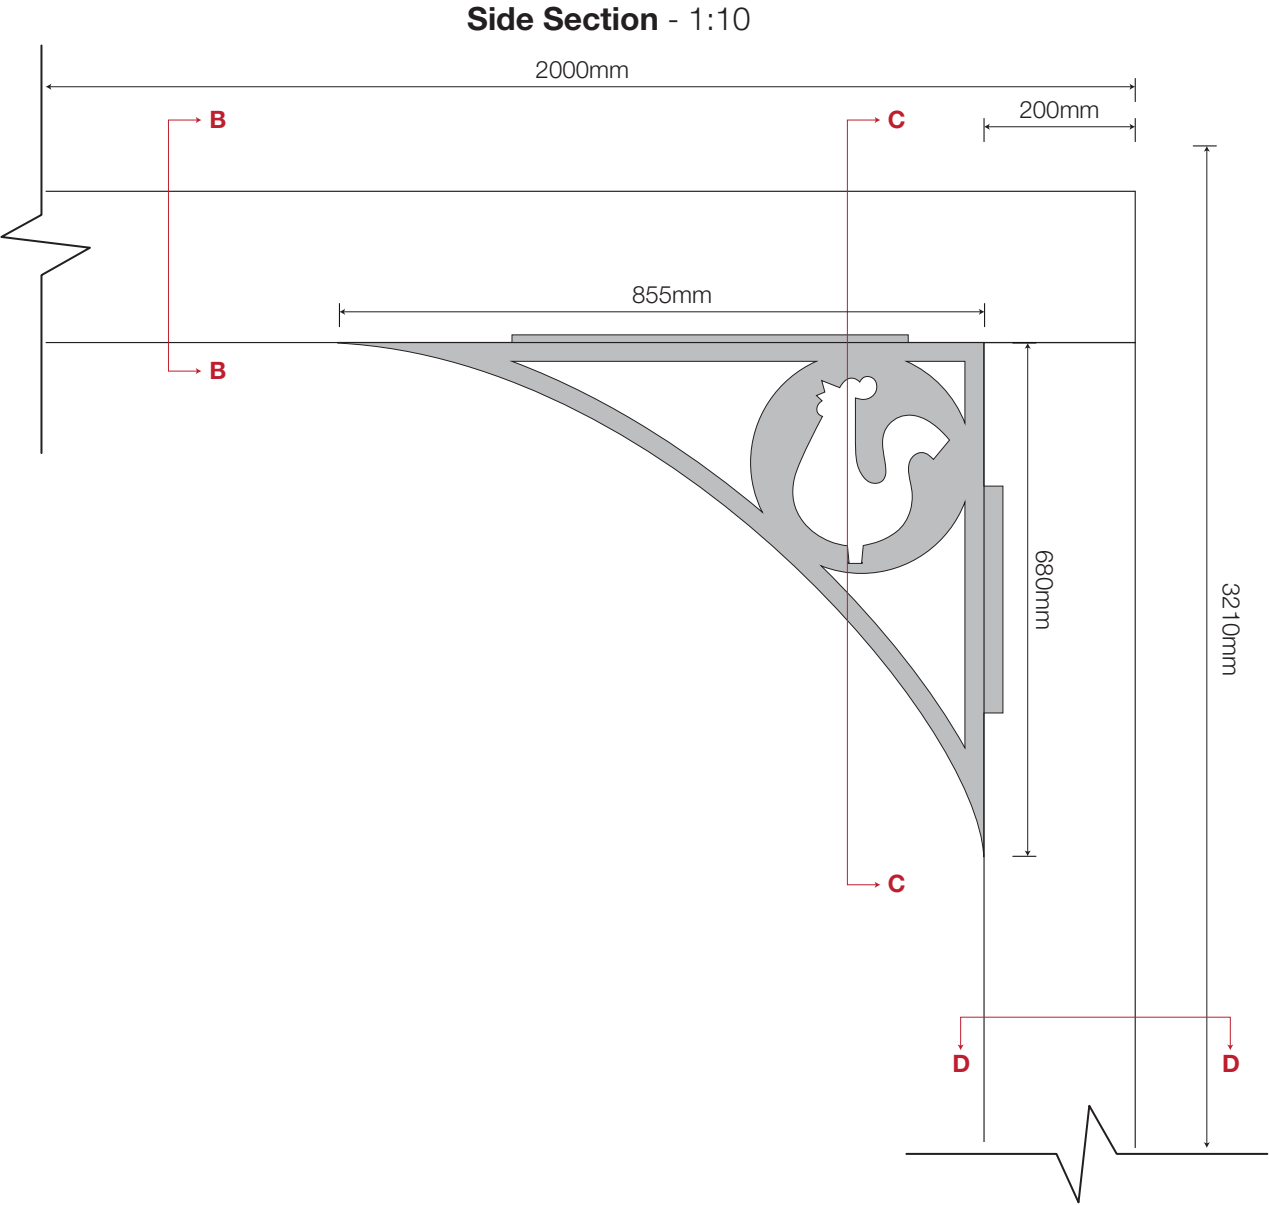

**NIS SIGNS**

NIS Signs (Leicester) Ltd  
51 Marlow Rd, Leicester, LE3 2BQ

☎ 0116 270 6228  
✉ info@signs-nis.co.uk  
🌐 www.signs-nis.co.uk

**Client:** Popeyes

**Address:** The Peel Centre  
Harborough Hill Road  
Barnsley  
S71 1BQ

**Drawing no:** 23-123 - Popeyes, Barnsley

**Job location:** Jobs/Popeyes/Barnsley

**Drawn by:** AH

**Rev:** 23

**Date:** 07/03/23

**Revision notes:**

- 16) Updates to files - AH 18/07/23
- 17) Dims. for window graphics confirmed - AH 01/08/23
- 18) Directional signs updated - JE 03/08/23
- 19) External signs/graphics revised - AH 03/08/23
- 20) External signs/graphics revised - AH 17/08/2
- 21) Roof signs revised - AH 18/08/23
- 22) Highway signs locations added - AH 22/08/23
- 23) Location plans combined - AH 22/08/23

All site dimensions to be verified prior to manufacture.  
Do not scale from this drawing, Copyright 2023.  
This document is the property of NIS Signs  
and must not be used, reproduced or disclosed  
to any persons without the written consent of NIS Signs.




8 Pop.03.02 DT Guide Posts - 1:20 @ A3

1 Off, Free standing DT guide posts.  
Consisting of a box section internal framework with base plate to accept 3mm aluminium cloaking panels with a folded recess to accept cool white LED light channel running vertically with panels finished Pastel Orange, RAL 2003.


Decorative poppy corner arc finished Pastel Orange, RAL 2003 and fixed to the inside/underside of canopy framework.



Note: All powdercoating with 60% shine

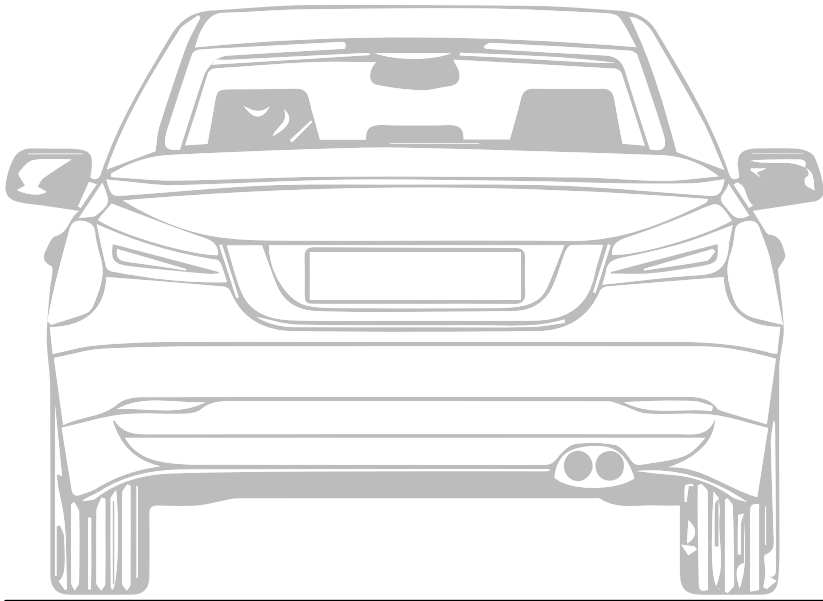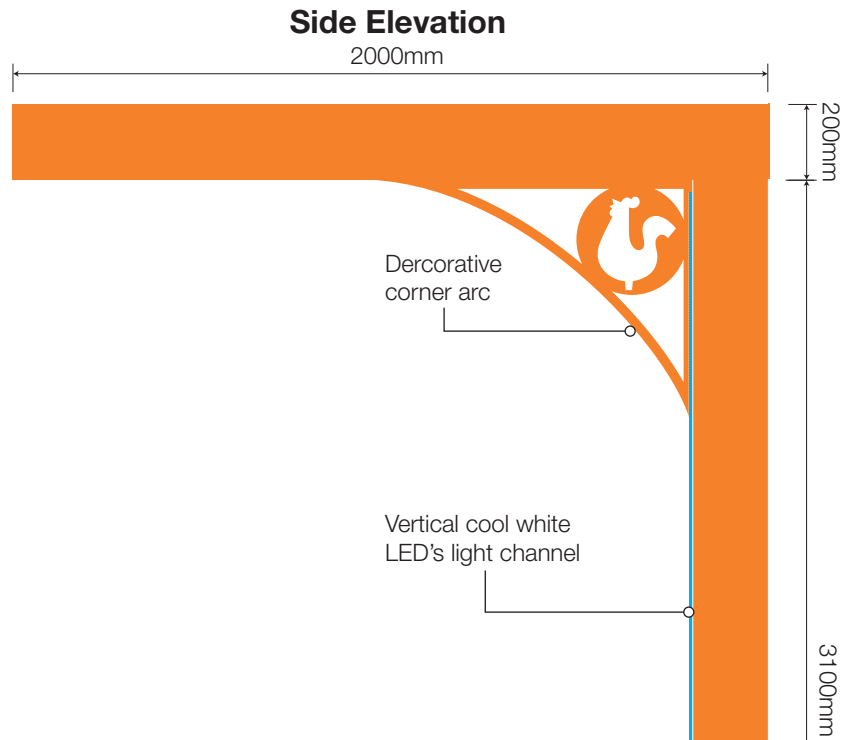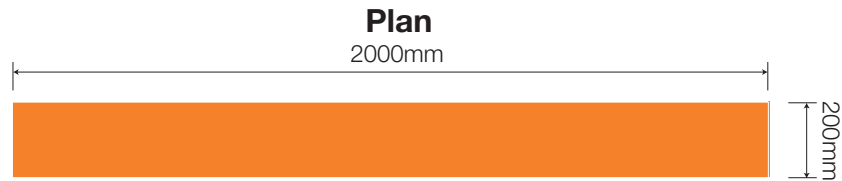


Front Elevation

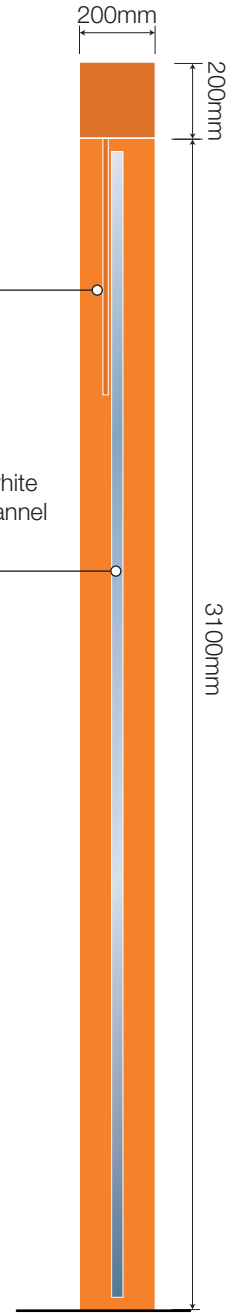


Rear Elevation



Sectional View A-A - 1:10

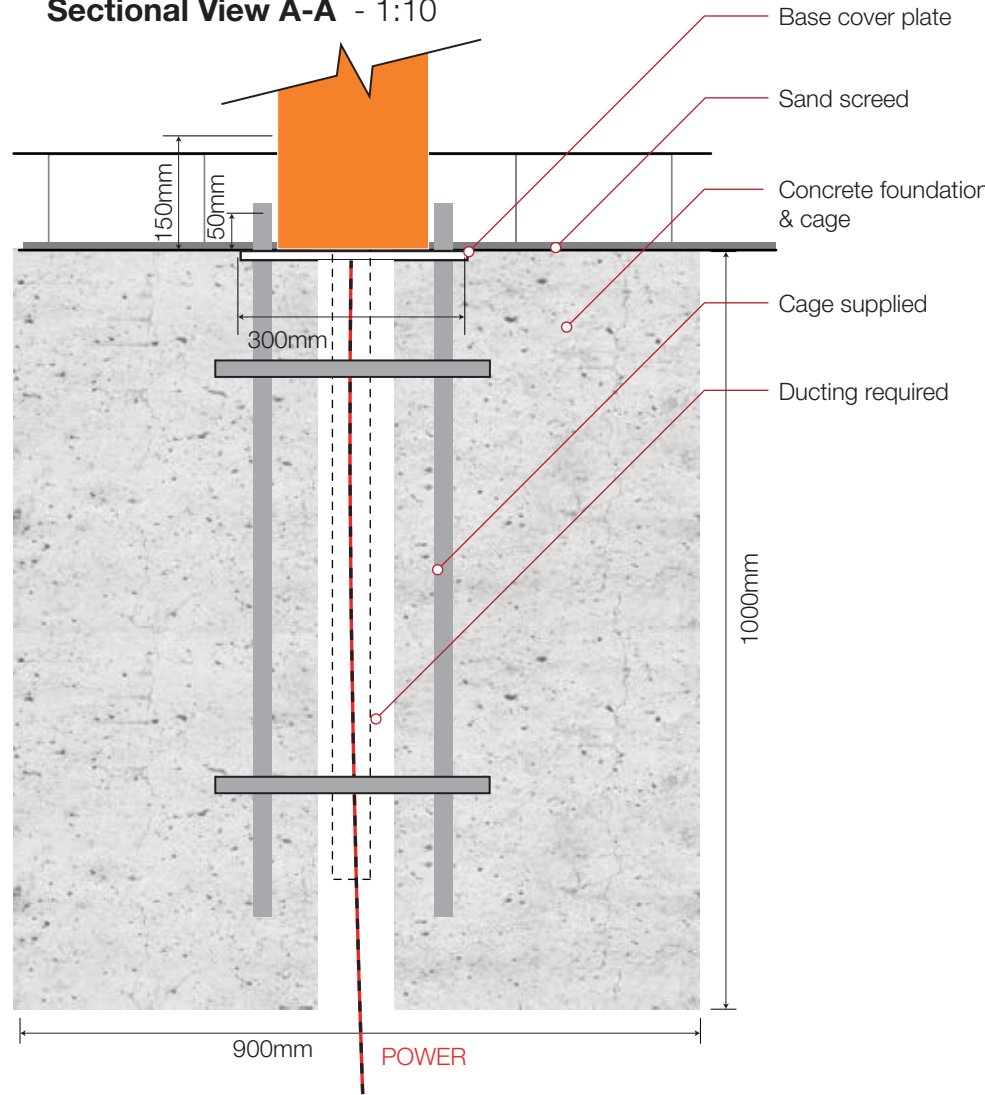

Plan - 1:10

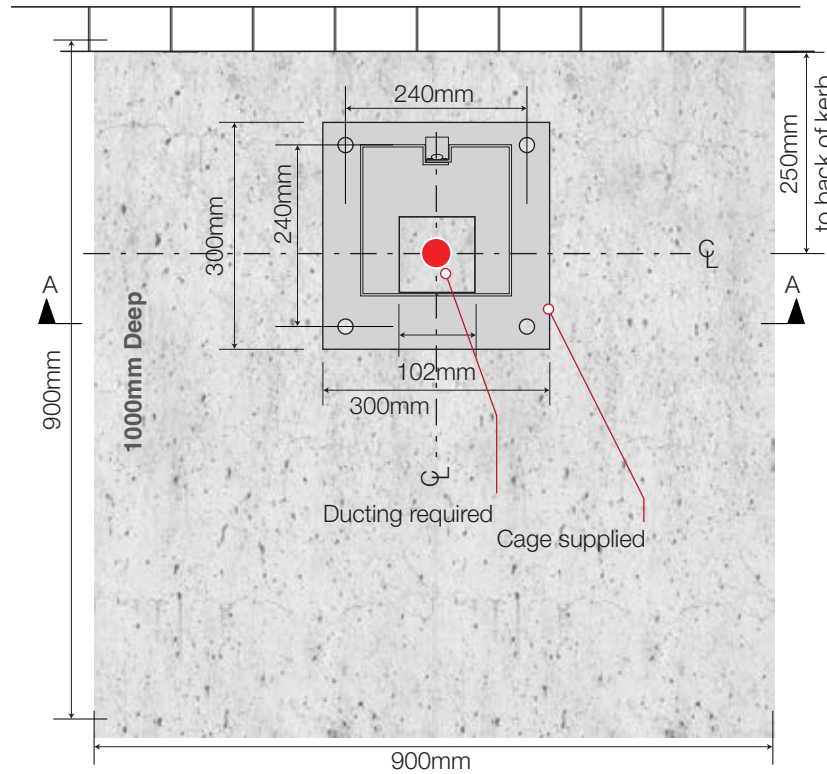

NIS SIGNS

NIS Signs (Leicester) Ltd  
51 Marlow Rd, Leicester, LE3 2BQ

0116 270 6228  
info@signs-nis.co.uk  
www.signs-nis.co.uk

Client: Popeyes

Address: The Peel Centre  
Harborough Hill Road  
Barnsley  
S71 1BQ

Drawing no: 23-123 - Popeyes, Barnsley

Job location: Jobs/Popeyes/Barnsley

Drawn by: AH







Rev: 23

Date: 07/03/23

Revision notes:

- 16) Updates to files - AH 18/07/23
- 17) Dims. for window graphics confirmed - AH 01/08/23
- 18) Directional signs updated - JE 03/08/23
- 19) External signs/graphics revised - AH 03/08/23
- 20) External signs/graphics revised - AH 17/08/2
- 21) Roof signs revised - AH 18/08/23
- 22) Highway signs locations added - AH 22/08/23
- 23) Location plans combined - AH 22/08/23

All site dimensions to be verified prior to manufacture.  
Do not scale from this drawing, Copyright 2023.  
This document is the property of NIS Signs  
and must not be used, reproduced or disclosed  
to any persons without the written consent of NIS Signs.

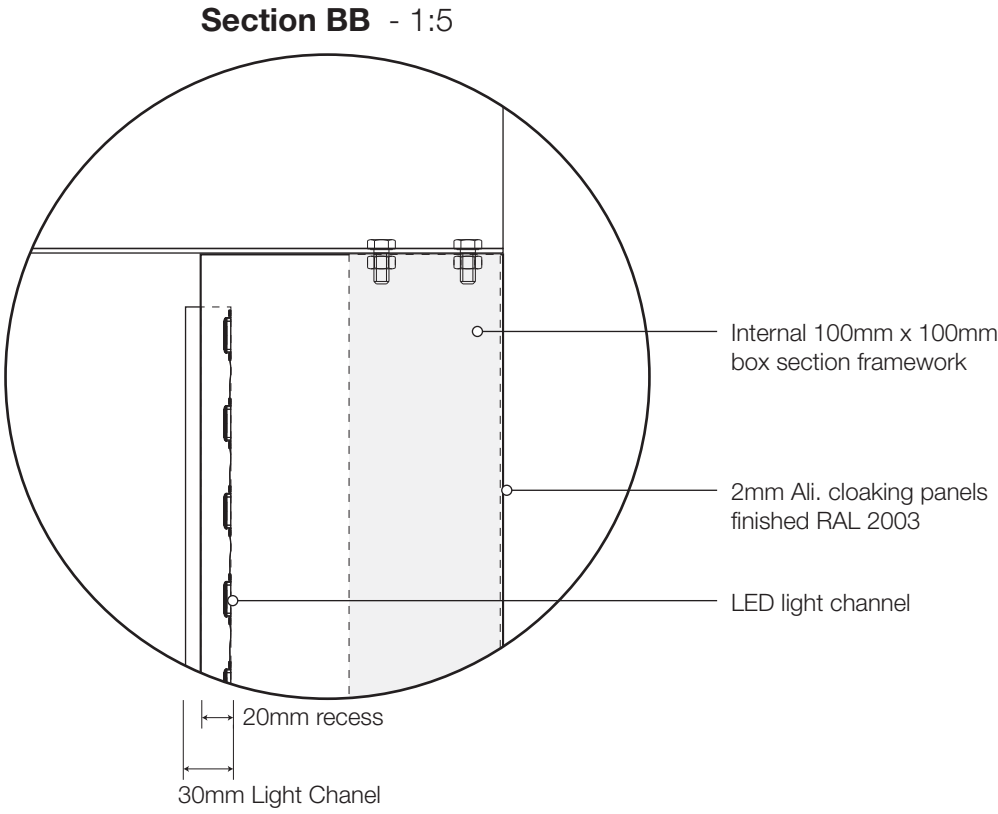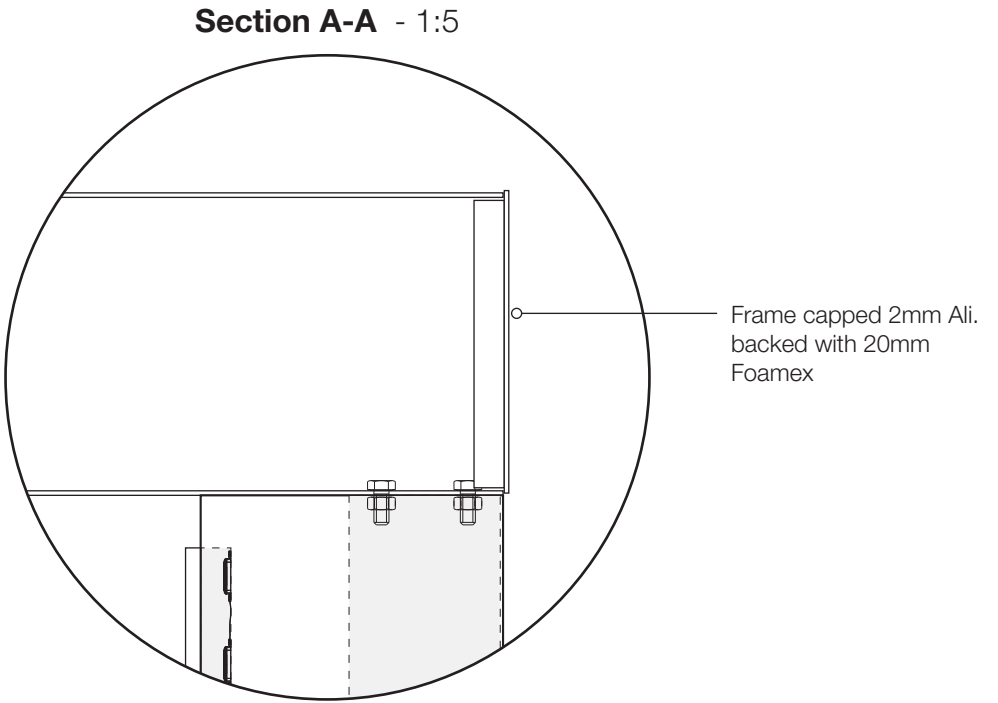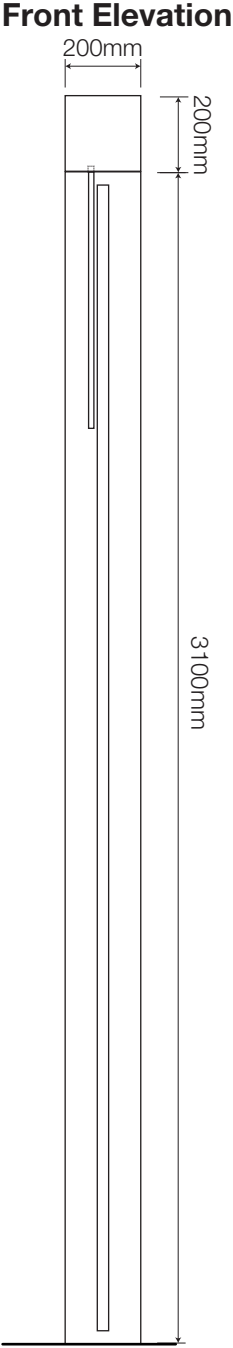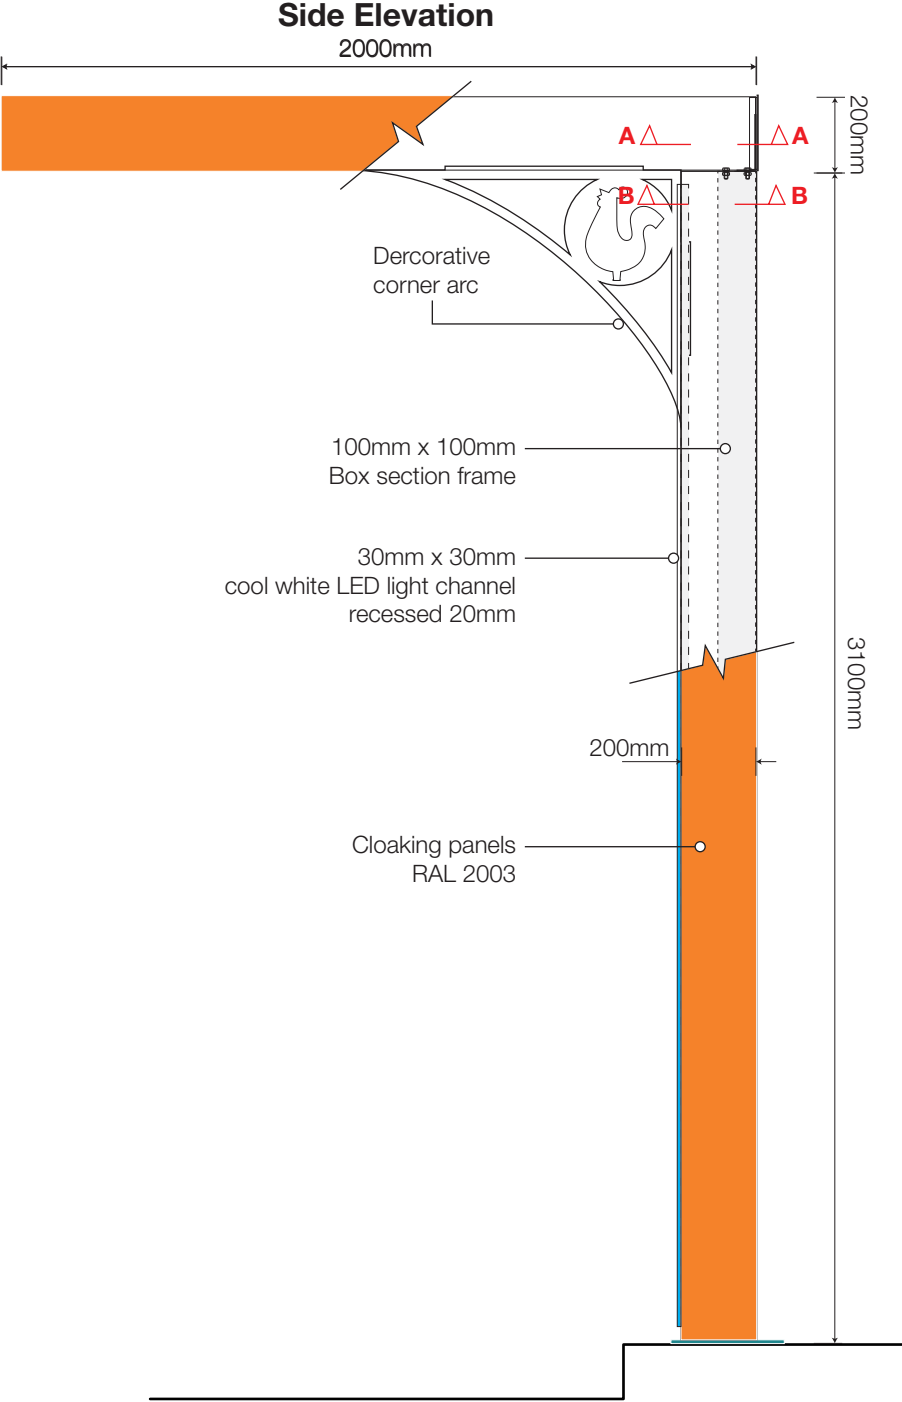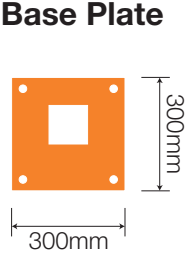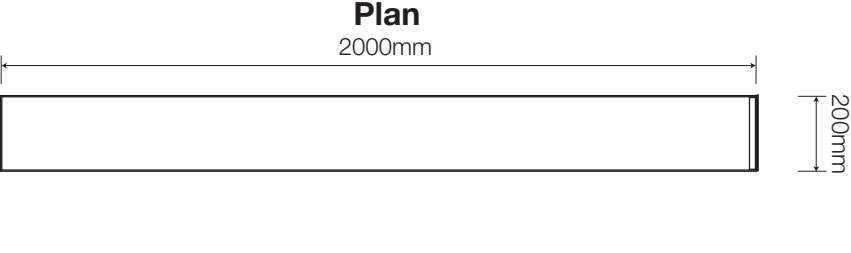

**NIS SIGNS**

NIS Signs (Leicester) Ltd  
51 Marlow Rd, Leicester, LE3 2BQ

☎ 0116 270 6228  
✉ info@signs-nis.co.uk  
🌐 www.signs-nis.co.uk

**Client:** Popeyes

**Address:** The Peel Centre  
Harborough Hill Road  
Barnsley  
S71 1BQ

**Drawing no:** 23-123 - Popeyes, Barnsley

**Job location:** Jobs/Popeyes/Barnsley

**Drawn by:** AH





**Rev:** 23



**Date:** 07/03/23

**Revision notes:**

- 16) Updates to files - AH 18/07/23
- 17) Dims. for window graphics confirmed - AH 01/08/23
- 18) Directional signs updated - JE 03/08/23
- 19) External signs/graphics revised - AH 03/08/23
- 20) External signs/graphics revised - AH 17/08/2
- 21) Roof signs revised - AH 18/08/23
- 22) Highway signs locations added - AH 22/08/23
- 23) Location plans combined - AH 22/08/23

All site dimensions to be verified prior to manufacture.  
Do not scale from this drawing, Copyright 2023.  
This document is the property of NIS Signs  
and must not be used, reproduced or disclosed  
to any persons without the written consent of NIS Signs.

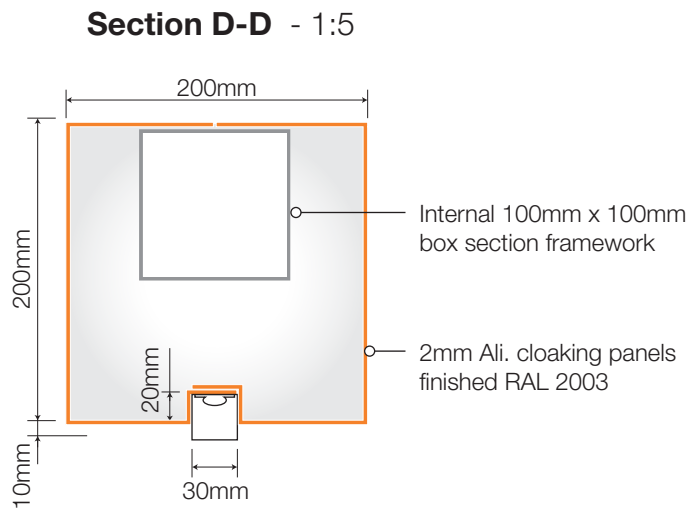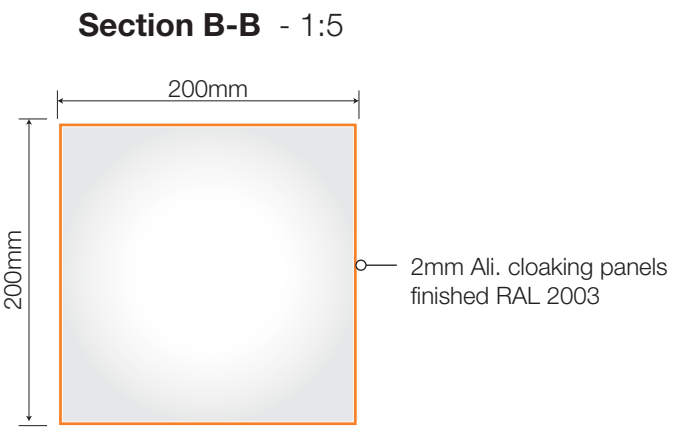
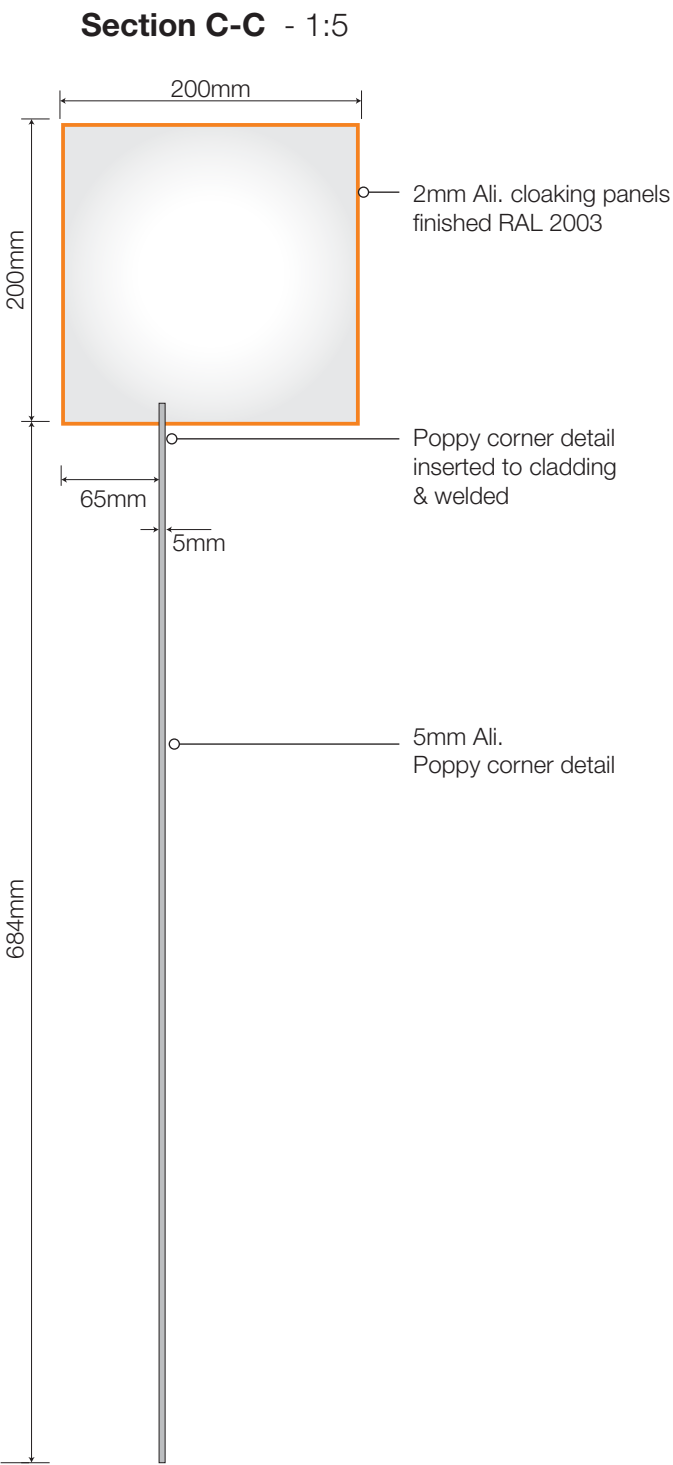
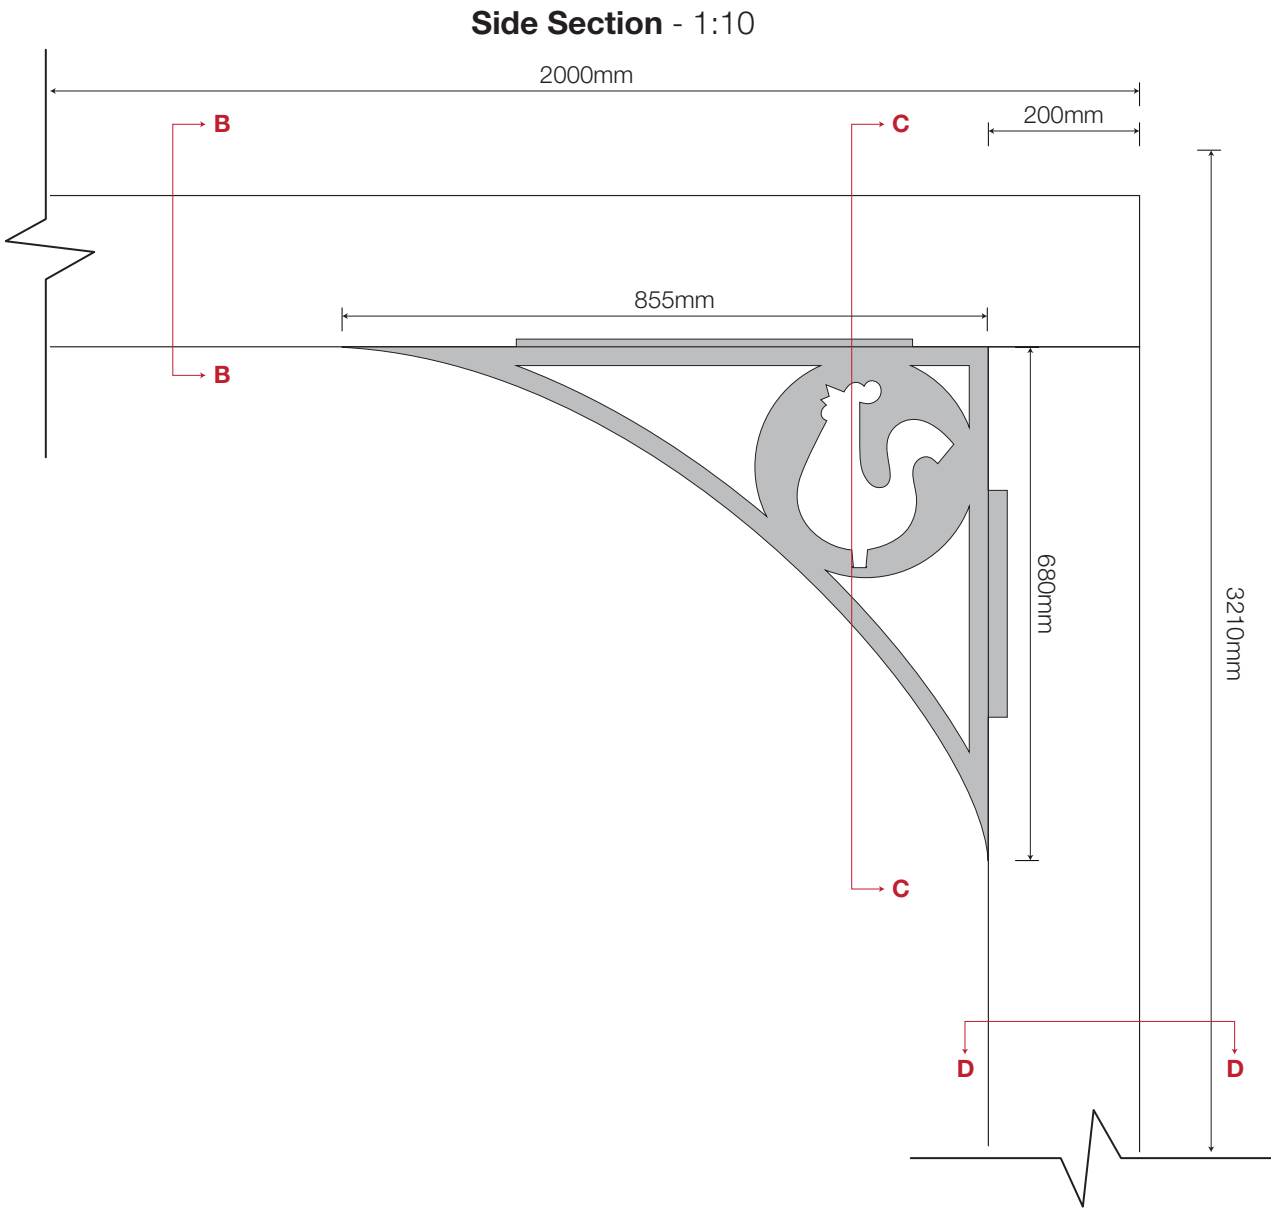


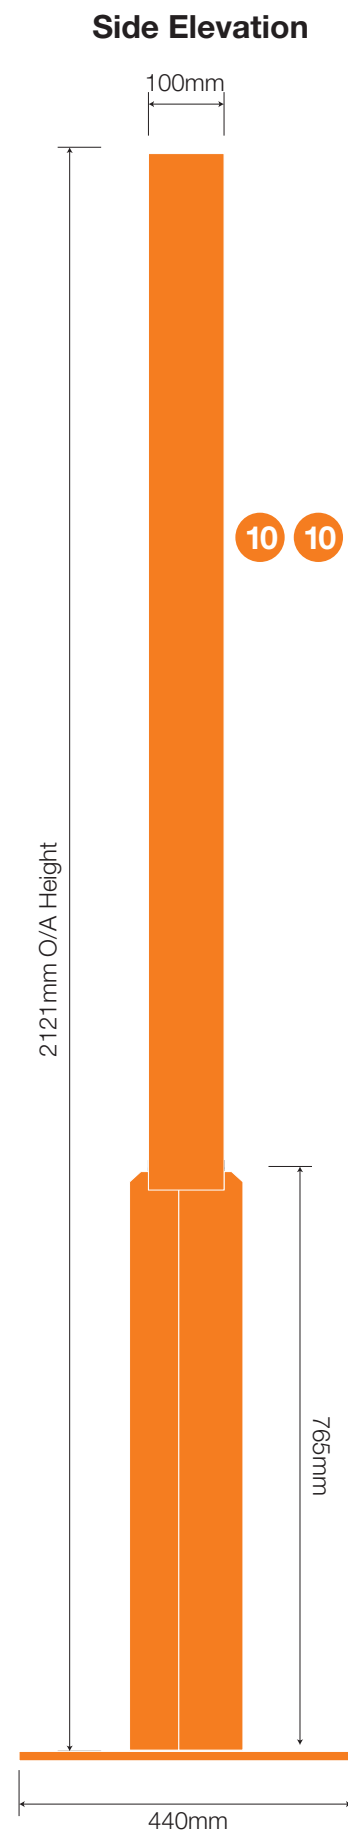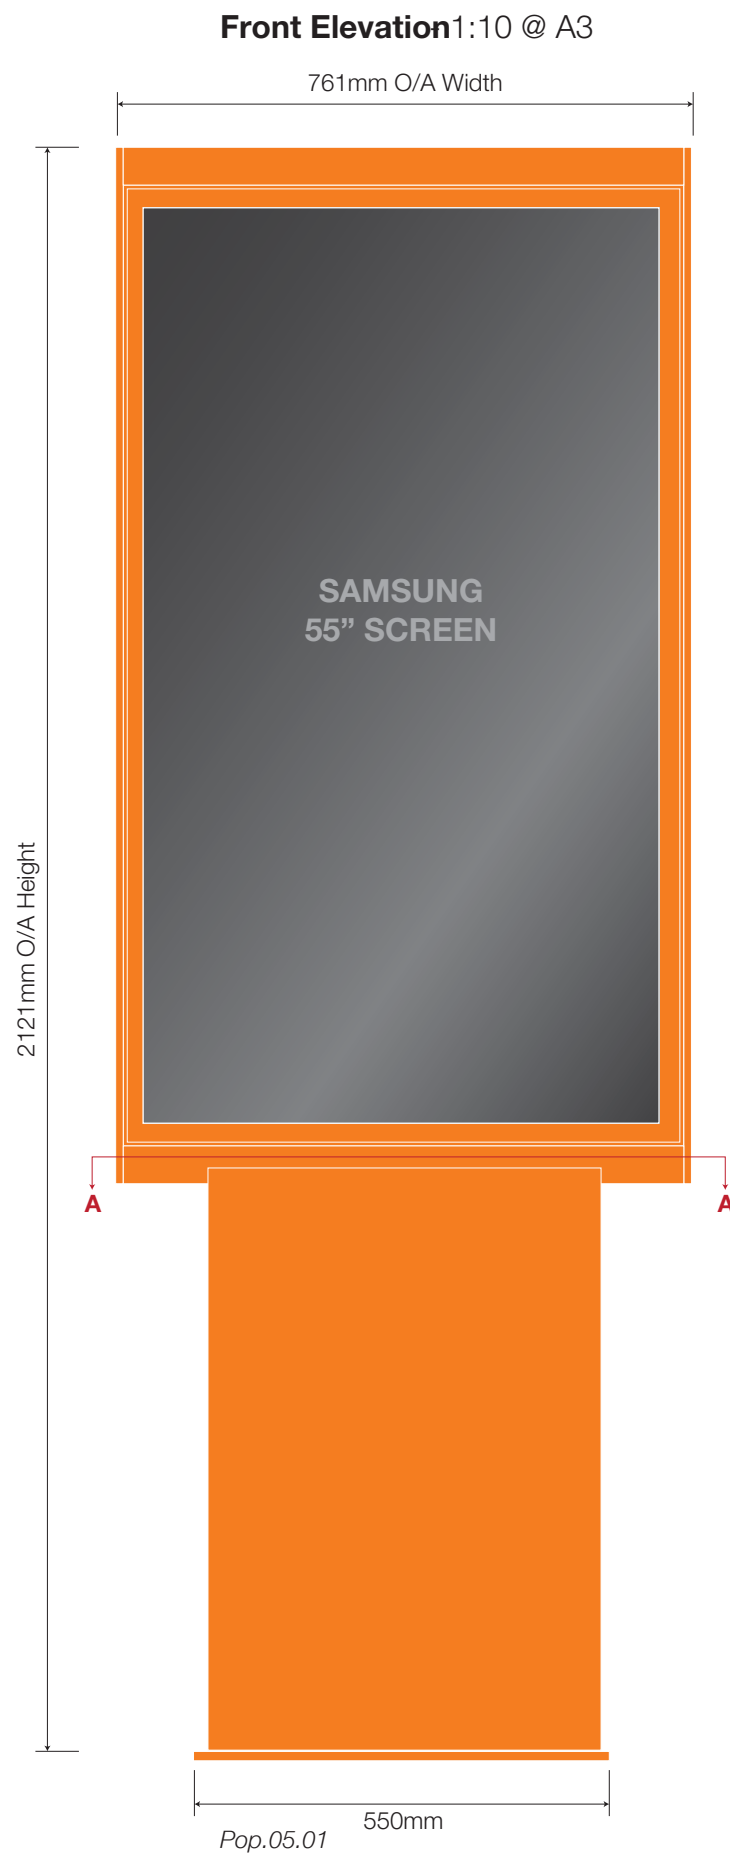

**10 10 11 Pop.05 DT Pre-Reader Menu - 1:10 @ A3**  
3 Off, Free standing DT pre-reader menu.  
Consisting of a Mild steel frame, Base and cladding finished semi-gloss Pastel Orange, RAL 2003 and to Contain a 55" Samsung Screen.



**Note:** All powdercoating with 60% shine

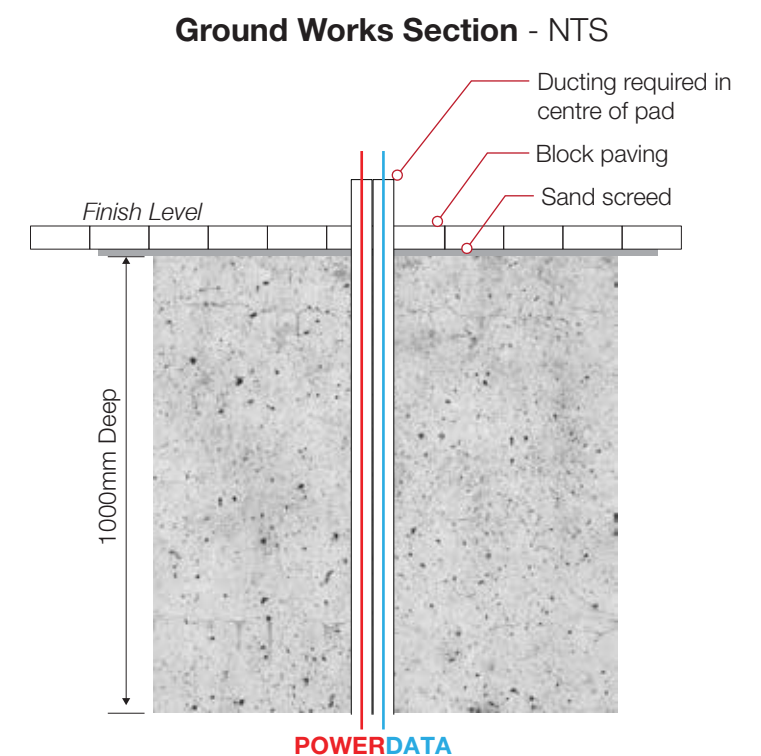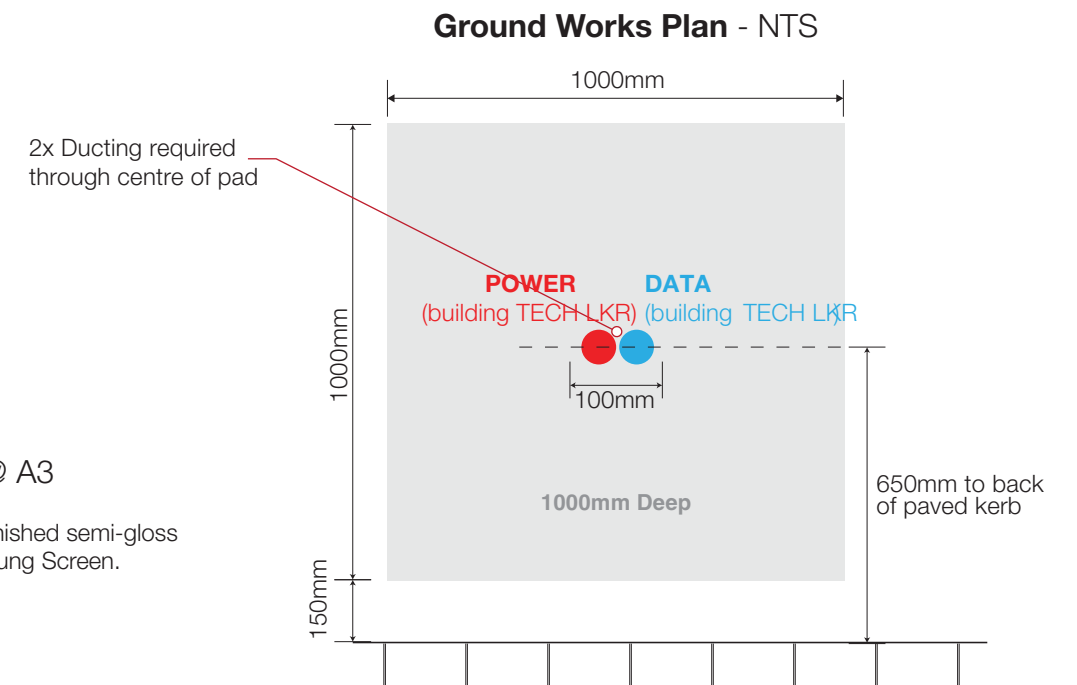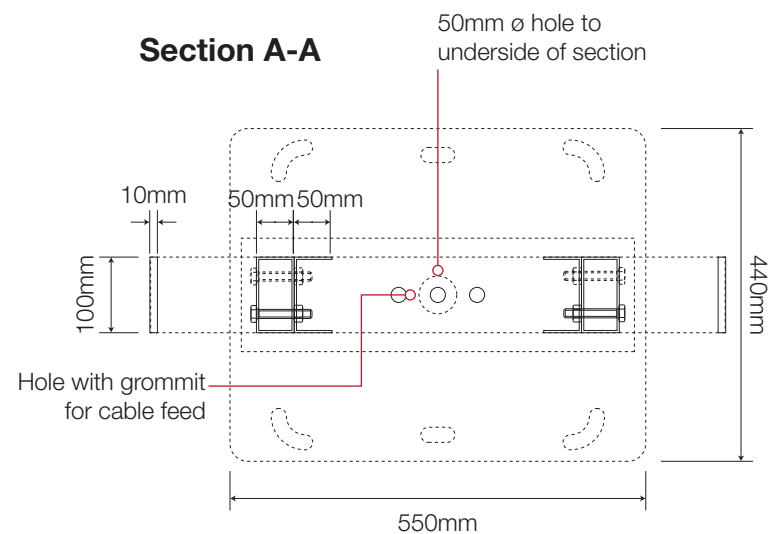


12 Pop.06 Order Canopy - 1:20 @ A3

1 Off, Free standing order canopy.  
Consisting of a box section internal framework with base plate to accept 3mm aluminium cloaking panels with a folded recess to accept cool white LED light channels with panels finished Turquoise Blue, RAL 5018. 'Order Here' /o 30mm 050 acrylic letters with returns sprayed White then Black then finished Satin, Traffic White RAL 9016 with Cool white ribbon LED's for face illumination.

'L' shaped vertical fins finished Turquoise Blue, RAL 5018 land fixed to the inside of canopy framework and base plate.

Panels to be finished Turquoise Blue, RAL 5018 with base/cover plate finished Anthracite Grey, RAL 7016.




Fabricated Orange aluminium rain panel mounted on and set above the horizontal beams at a slight angle and folded over the edge so water falls in one direction (as indicated).

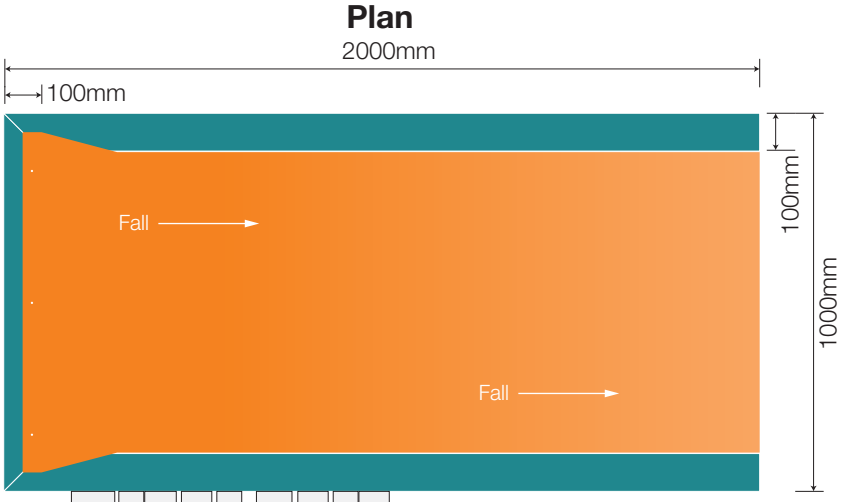


Note:All powdercoating with 60% shine

- Pastel Orange, RAL 2003
- Anthracite Grey, RAL 7016
- Turquoise Blue, RAL 5018

Ground Works Section - 1:20

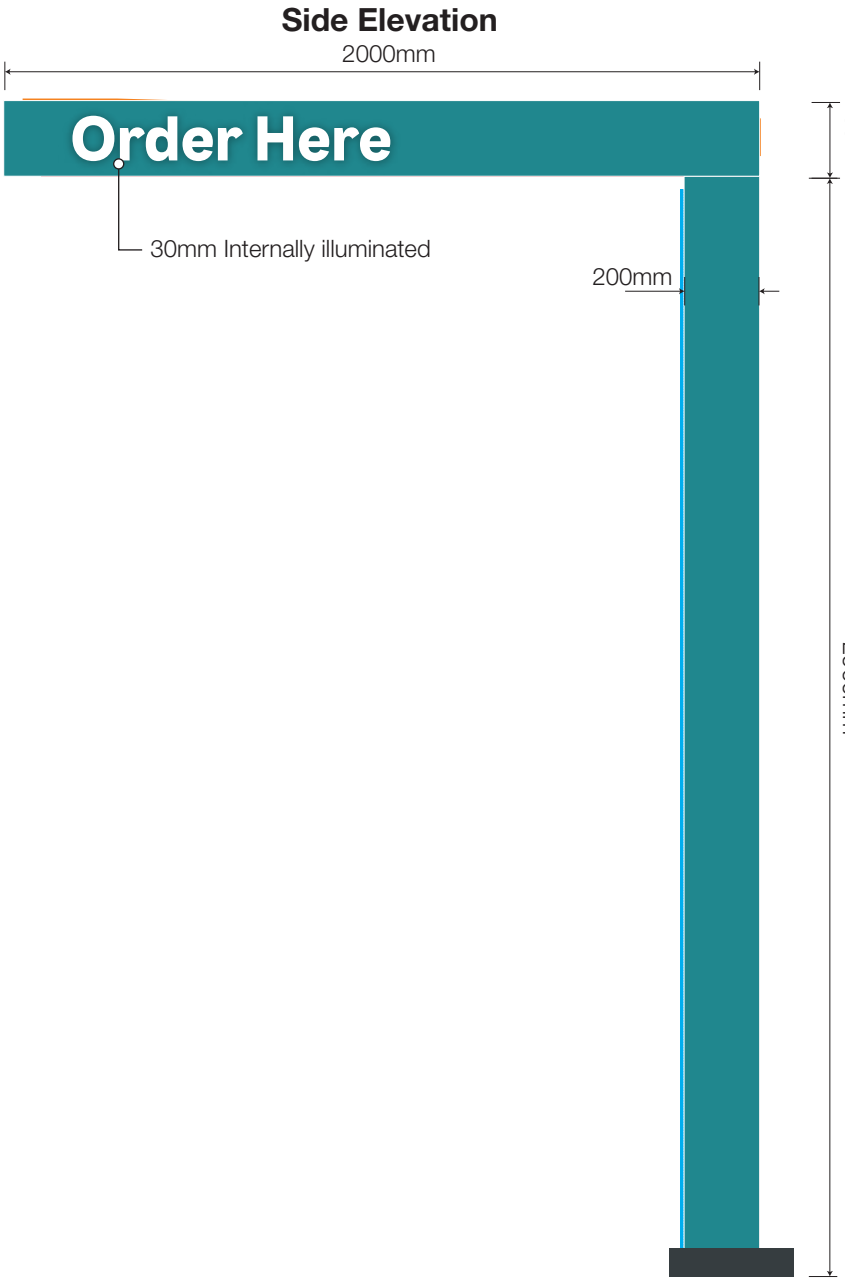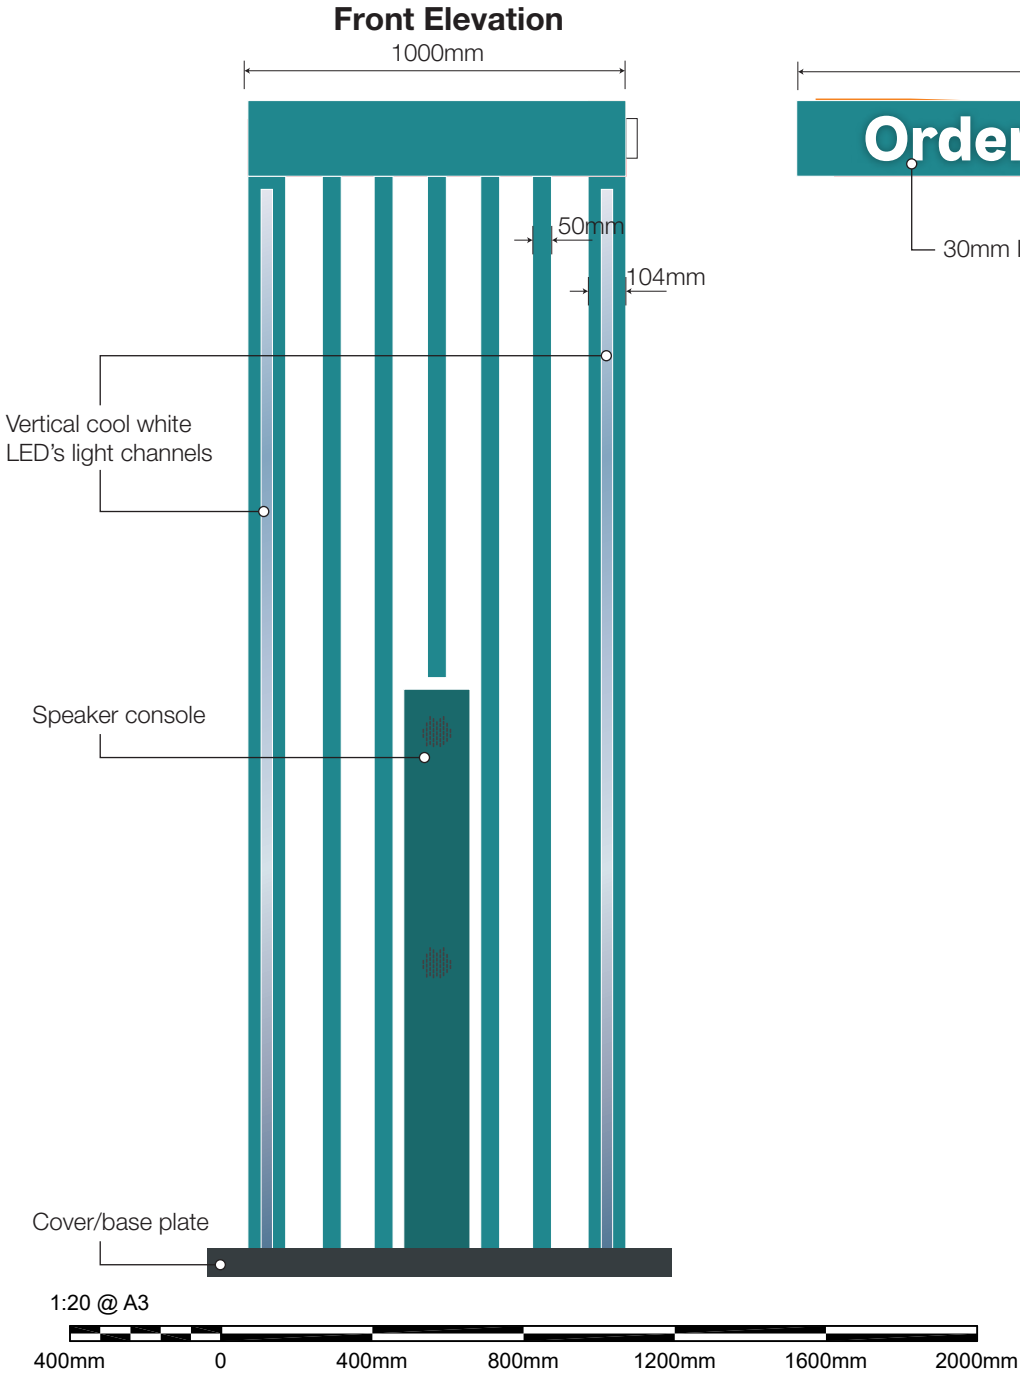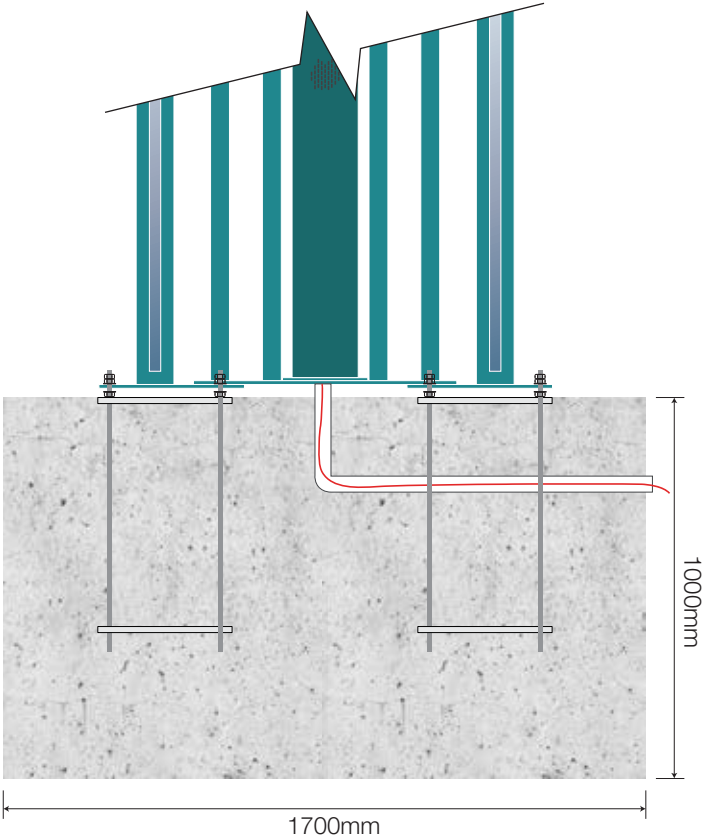

Ground Works Plan - 1:20

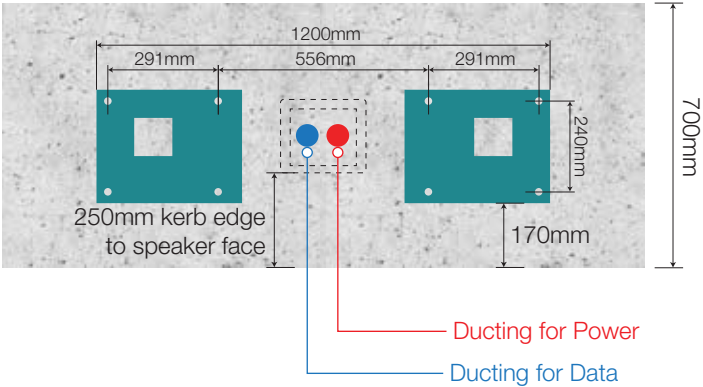

NIS SIGNS

NIS Signs (Leicester) Ltd  
51 Marlow Rd, Leicester, LE3 2BQ

0116 270 6228  
info@signs-nis.co.uk  
www.signs-nis.co.uk

Client: Popeyes

Address: The Peel Centre  
Harborough Hill Road  
Barnsley  
S71 1BQ

Drawing no: 23-123 - Popeyes, Barnsley

Job location: Jobs/Popeyes/Barnsley

Drawn by: AH


Rev: 23

Date: 07/03/23



Revision notes:

- 16) Updates to files - AH 18/07/23
- 17) Dims. for window graphics confirmed - AH 01/08/23
- 18) Directional signs updated - JE 03/08/23
- 19) External signs/graphics revised - AH 03/08/23
- 20) External signs/graphics revised - AH 17/08/2
- 21) Roof signs revised - AH 18/08/23
- 22) Highway signs locations added - AH 22/08/23
- 23) Location plans combined - AH 22/08/23



All site dimensions to be verified prior to manufacture.  
Do not scale from this drawing, Copyright 2023.  
This document is the property of NIS Signs  
and must not be used, reproduced or disclosed  
to any persons without the written consent of NIS Signs.

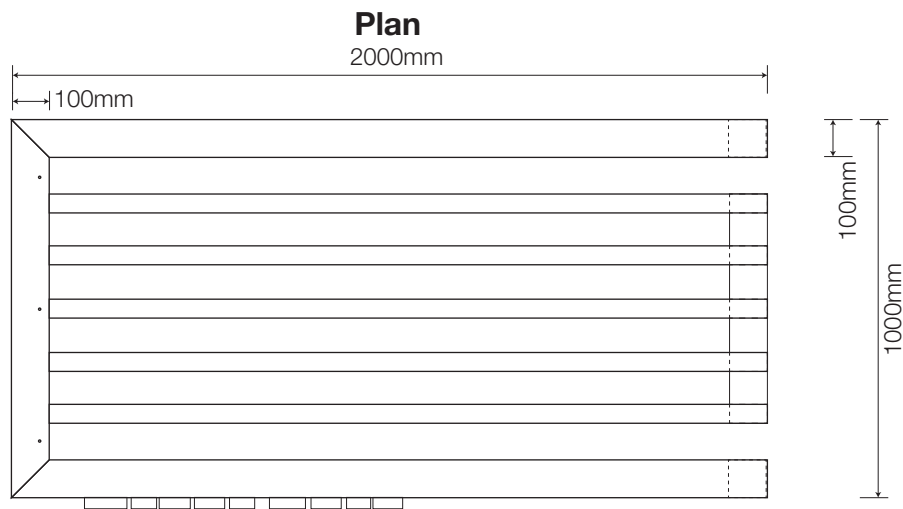


**Base Plate**

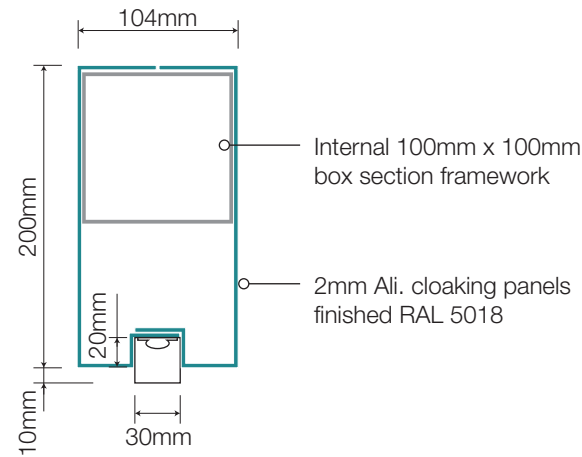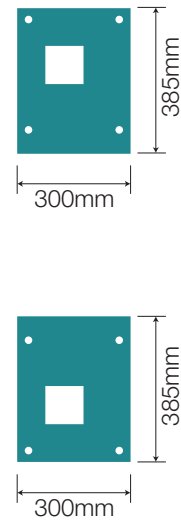


**Horizontal Section Detail - 1:5**

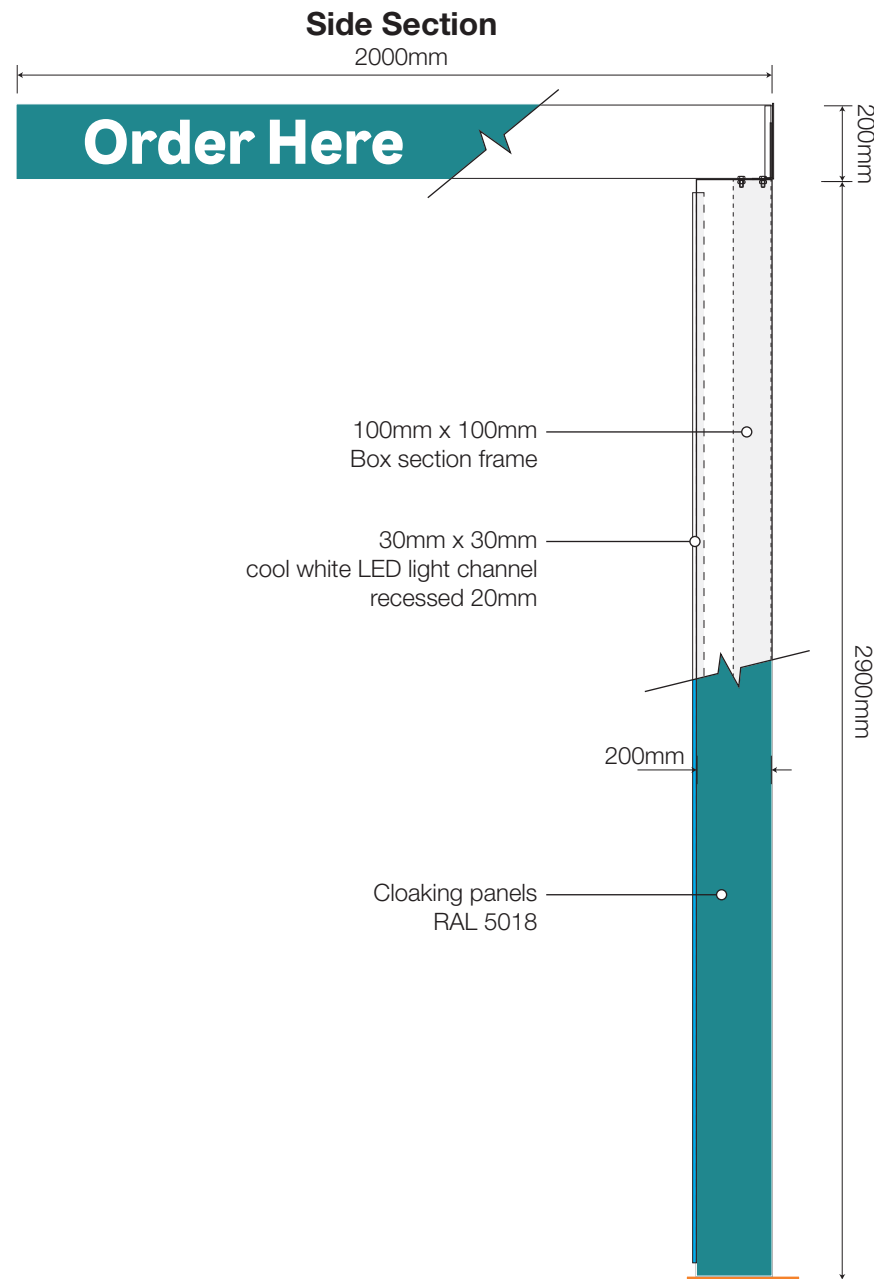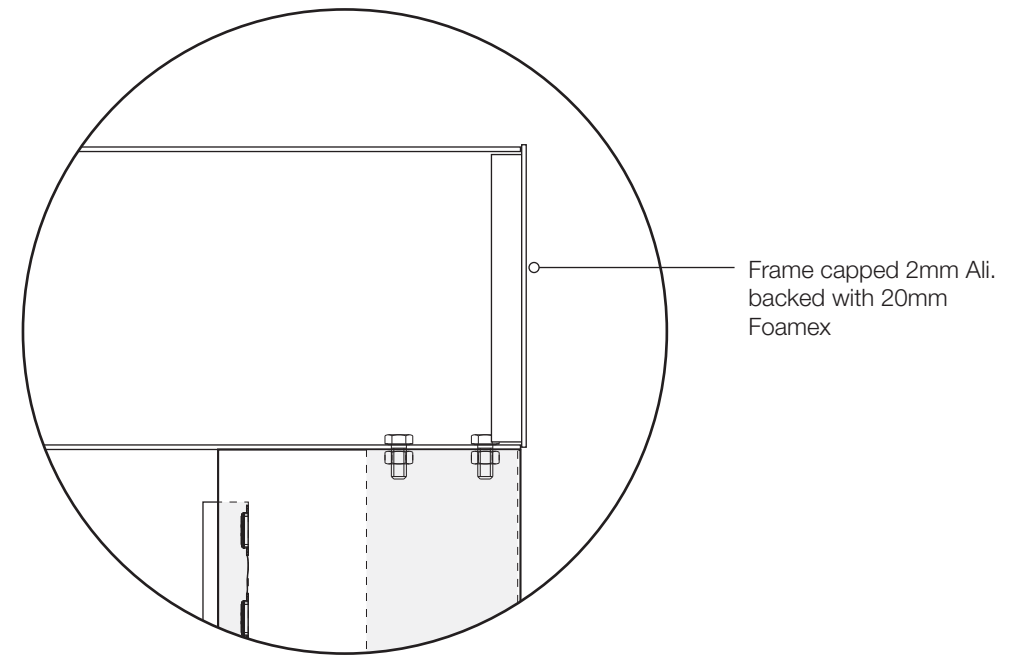

**Front Elevation**  
1000mm

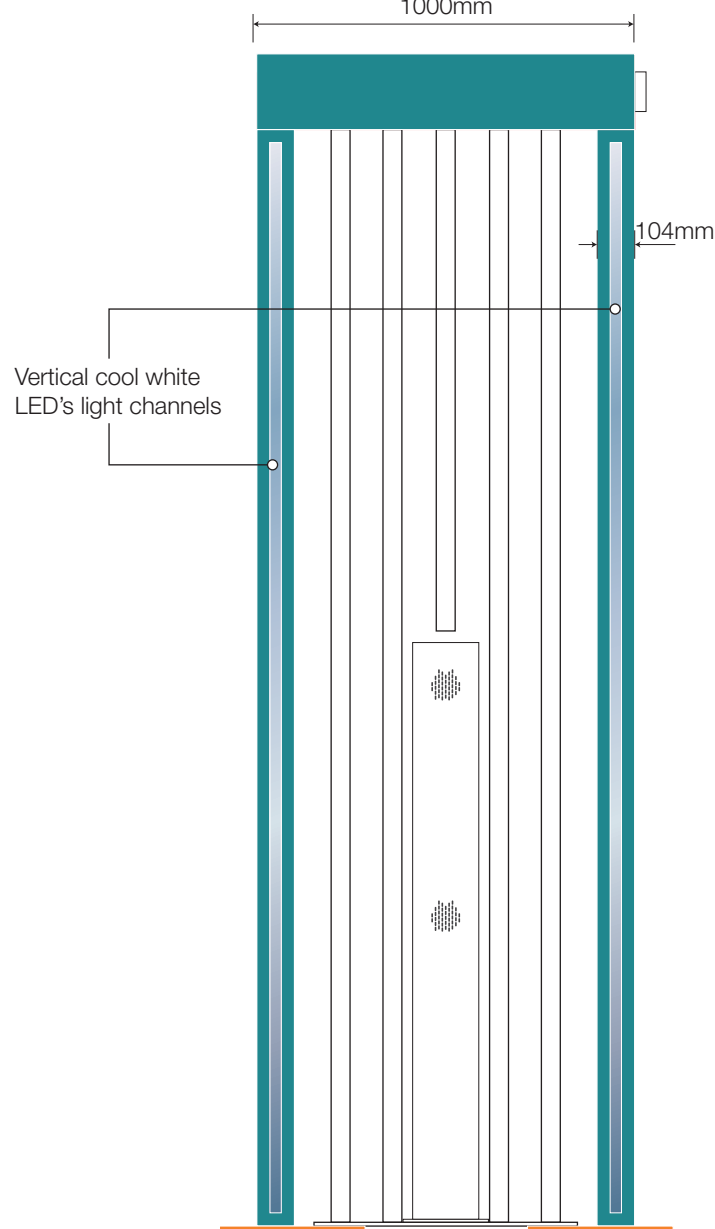

**Vertical Section Detail - 1:5**

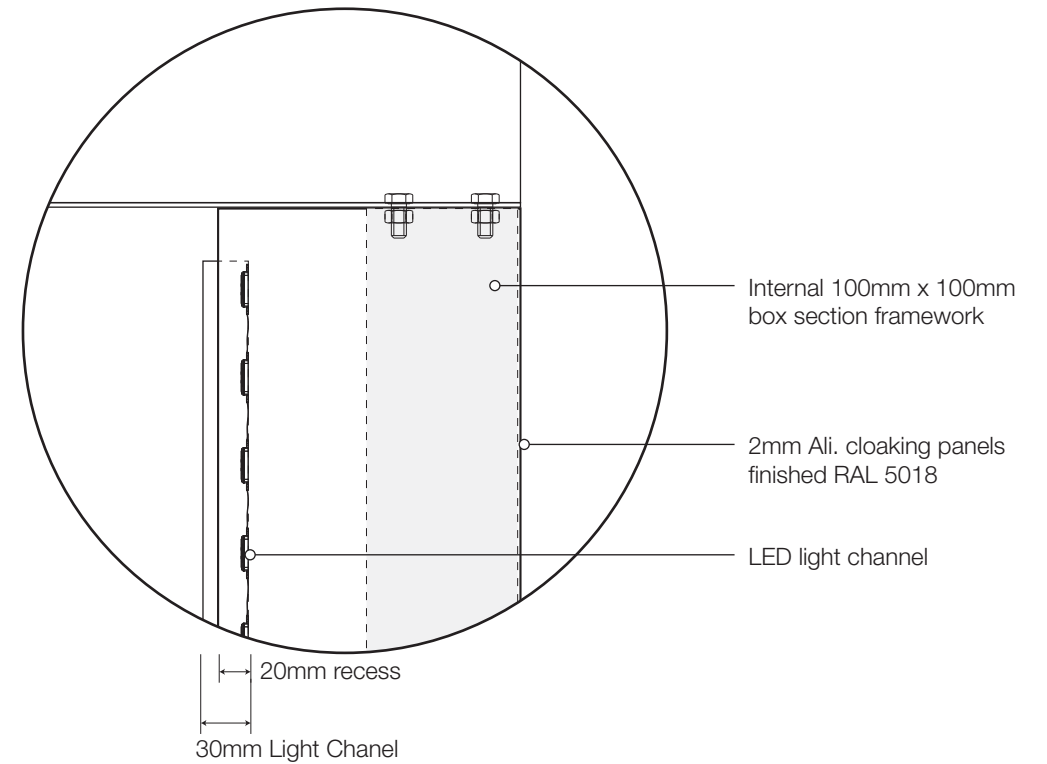

**NIS SIGNS**

NIS Signs (Leicester) Ltd  
51 Marlow Rd, Leicester, LE3 2BQ

☎ 0116 270 6228  
@ info@signs-nis.co.uk  
🌐 www.signs-nis.co.uk

**Client:** Popeyes

**Address:** The Peel Centre  
Harborough Hill Road  
Barnsley  
S71 1BQ

**Drawing no:** 23-123 - Popeyes, Barnsley

**Job location:** Jobs/Popeyes/Barnsley

**Drawn by:** AH


**Rev:** 23

**Date:** 07/03/23


**Revision notes:**

16) Updates to files - AH 18/07/23  
17) Dims. for window graphics confirmed - AH 01/08/23  
18) Directional signs updated - JE 03/08/23  
19) External signs/graphics revised - AH 03/08/23  
20) External signs/graphics revised - AH 17/08/23  
21) Roof signs revised - AH 18/08/23  
22) Highway signs locations added - AH 22/08/23  
23) Location plans combined - AH 22/08/23


All site dimensions to be verified prior to manufacture.  
Do not scale from this drawing, Copyright 2023.  
This document is the property of NIS Signs  
and must not be used, reproduced or disclosed  
to any persons without the written consent of NIS Signs.

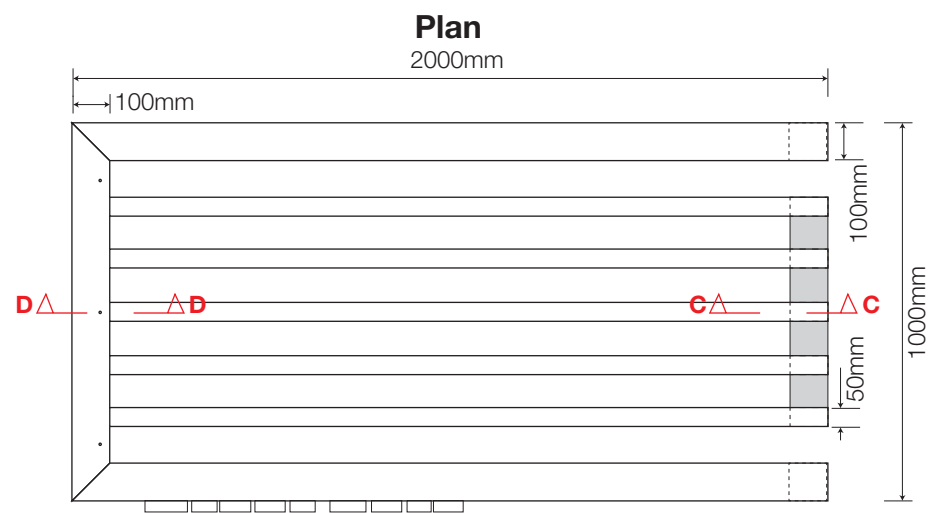



**Base Plate**

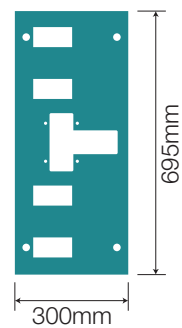


**'L' Fins Section C-C - 1:5**

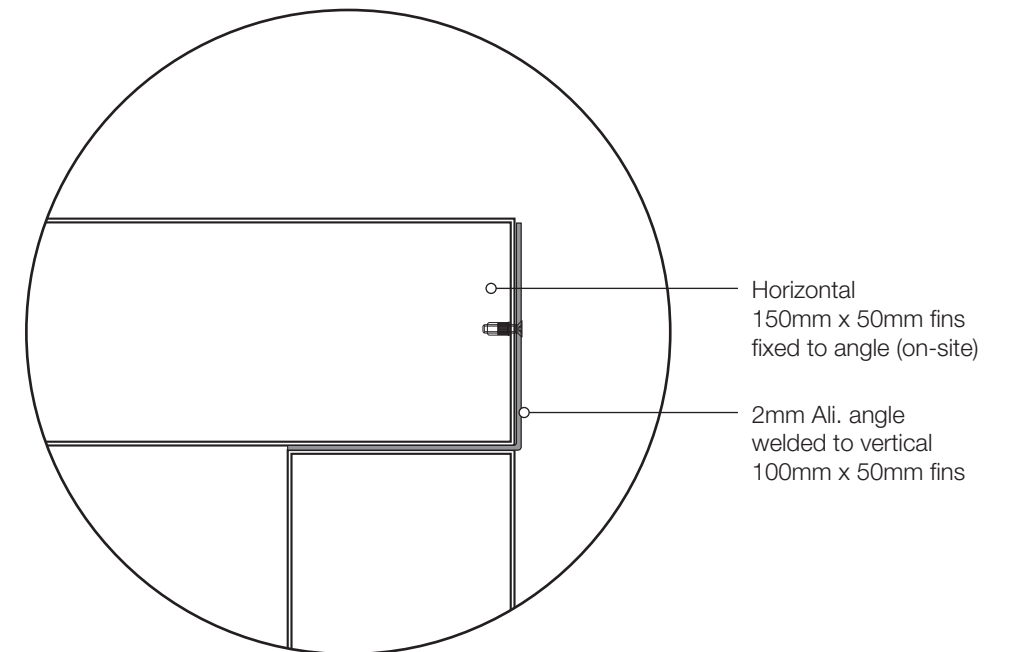

**'L' Fins Section D-D - 1:5**

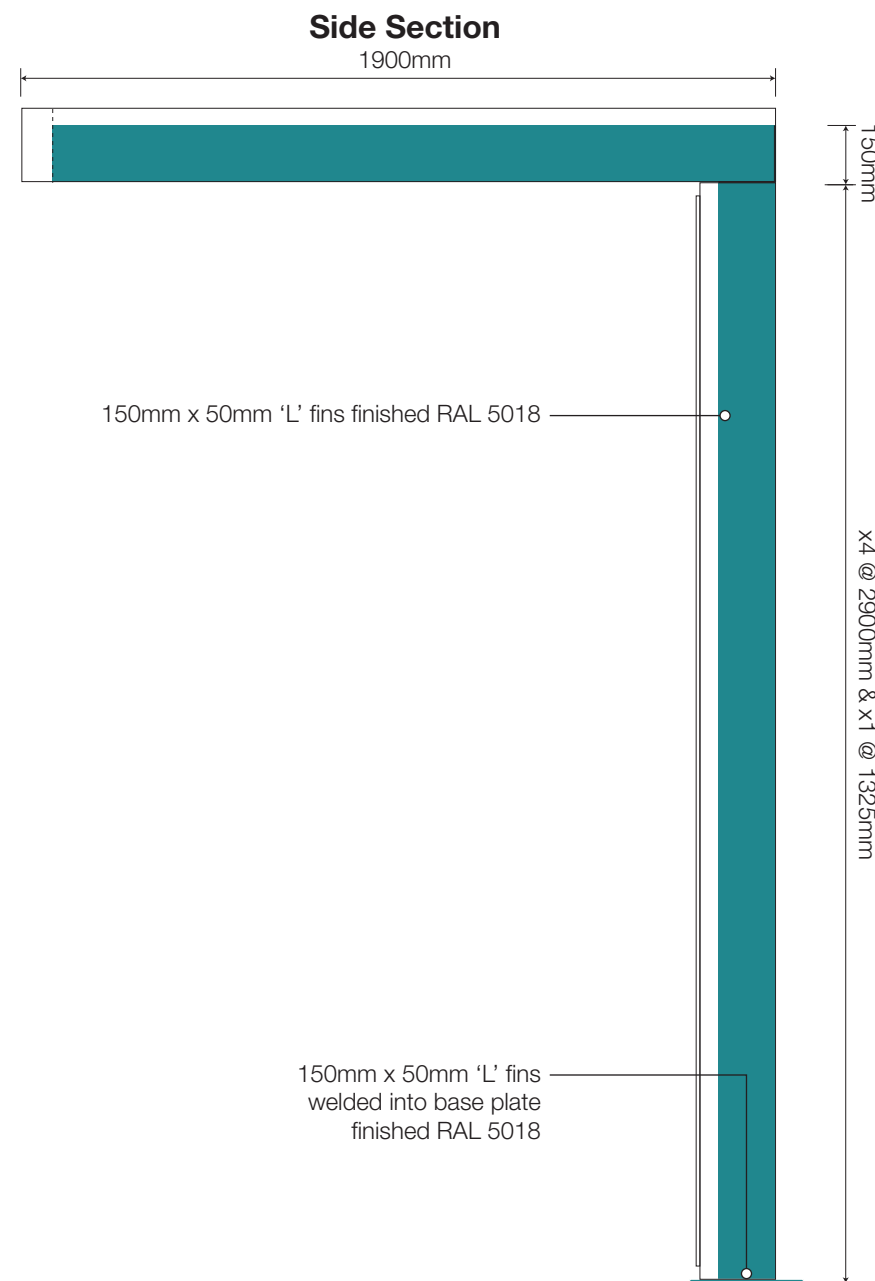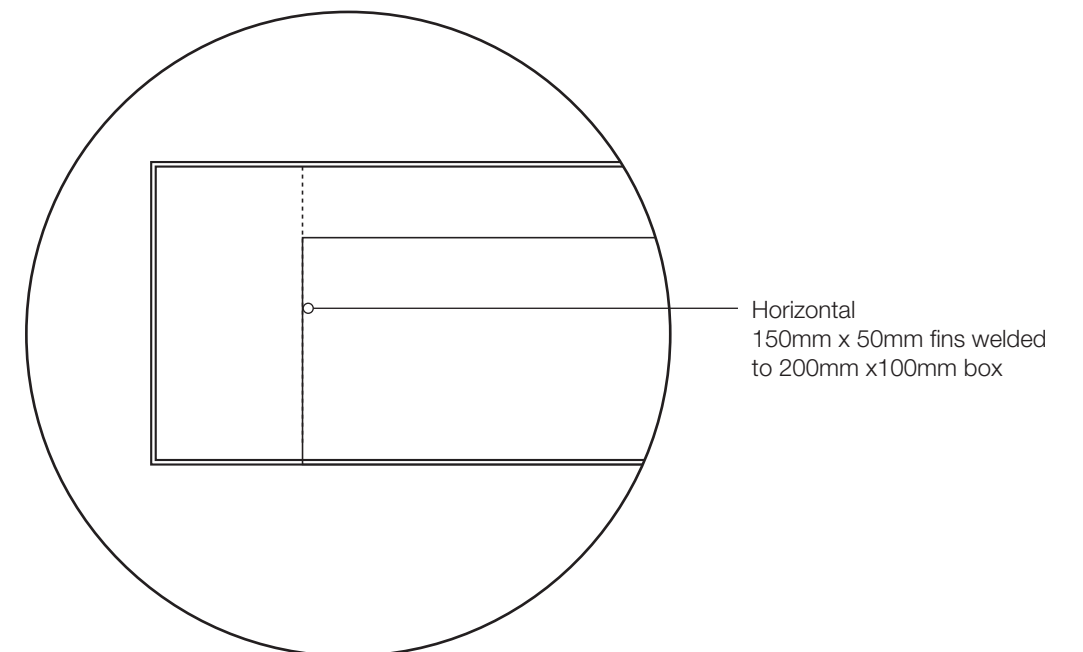

**Rear Elevation**

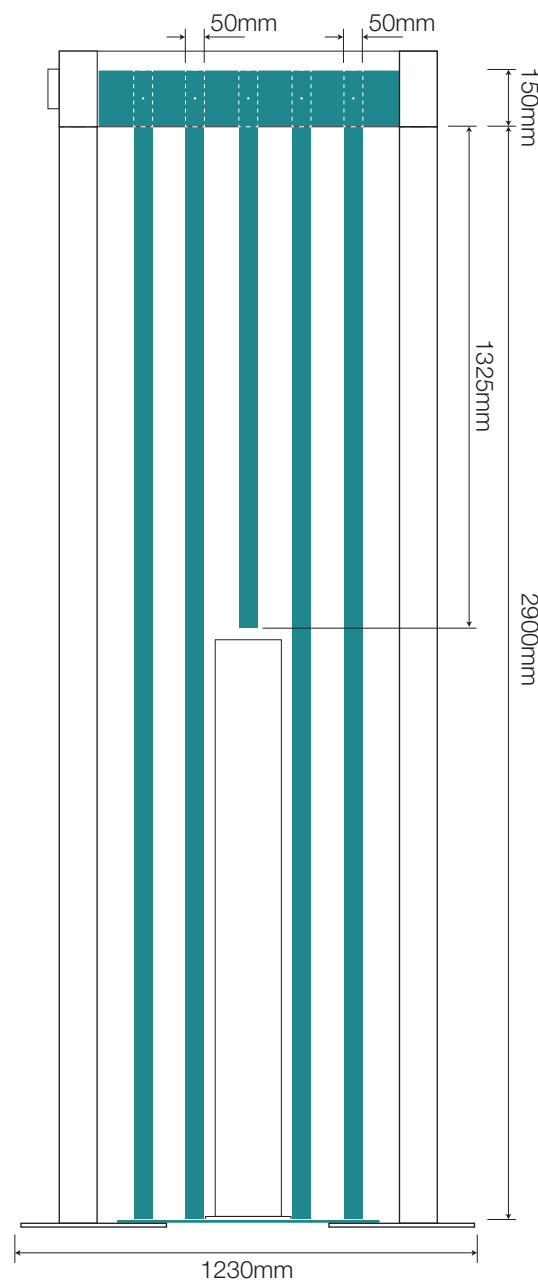

**NIS SIGNS**

NIS Signs (Leicester) Ltd  
51 Marlow Rd, Leicester, LE3 2BQ

☎ 0116 270 6228  
@ info@signs-nis.co.uk  
🌐 www.signs-nis.co.uk

**Client:** Popeyes

**Address:** The Peel Centre  
Harborough Hill Road  
Barnsley  
S71 1BQ

**Drawing no:** 23-123 - Popeyes, Barnsley

**Job location:** Jobs/Popeyes/Barnsley

**Drawn by:** AH



**Rev:** 23

**Date:** 07/03/23

**Revision notes:**

- 16) Updates to files - AH 18/07/23
- 17) Dims. for window graphics confirmed - AH 01/08/23
- 18) Directional signs updated - JE 03/08/23
- 19) External signs/graphics revised - AH 03/08/23
- 20) External signs/graphics revised - AH 17/08/23
- 21) Roof signs revised - AH 18/08/23
- 22) Highway signs locations added - AH 22/08/23
- 23) Location plans combined - AH 22/08/23

All site dimensions to be verified prior to manufacture.  
Do not scale from this drawing, Copyright 2023.  
This document is the property of NIS Signs  
and must not be used, reproduced or disclosed  
to any persons without the written consent of NIS Signs.

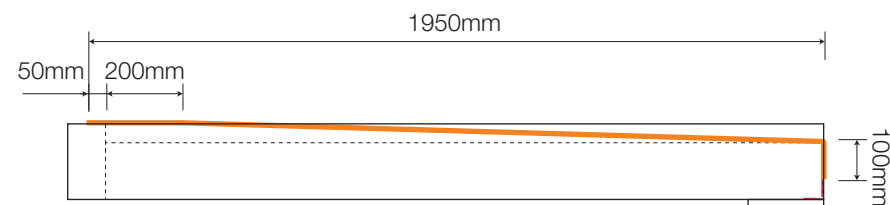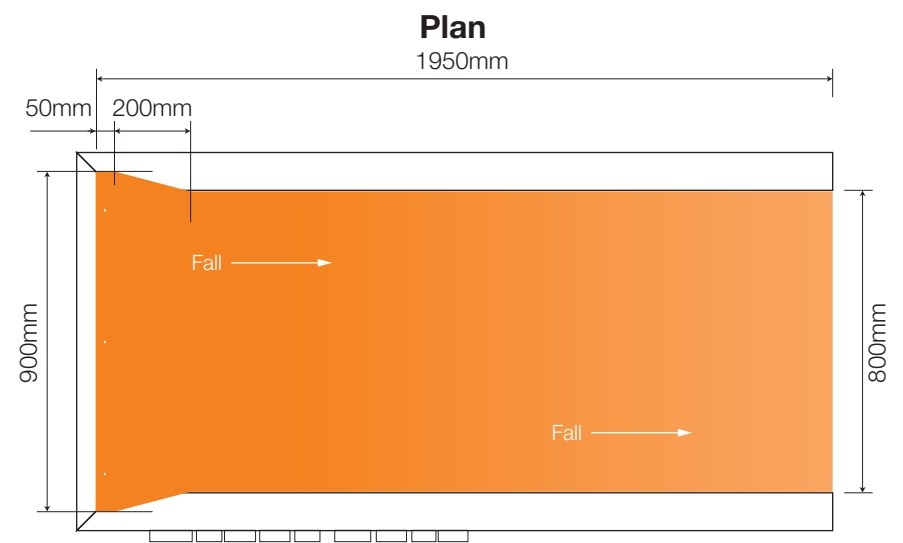

Side Elevation


**Rain Panel 1:20 @ A3**

Fabricated Pastel Orange, RAL 2003 aluminium rain panel mounted on and set above the horizontal beams at a slight angle and folded over the edge so water falls in one direction (as indicated).



Pastel Orange, RAL 2003

**Note:**All powdercoating with 60% shine

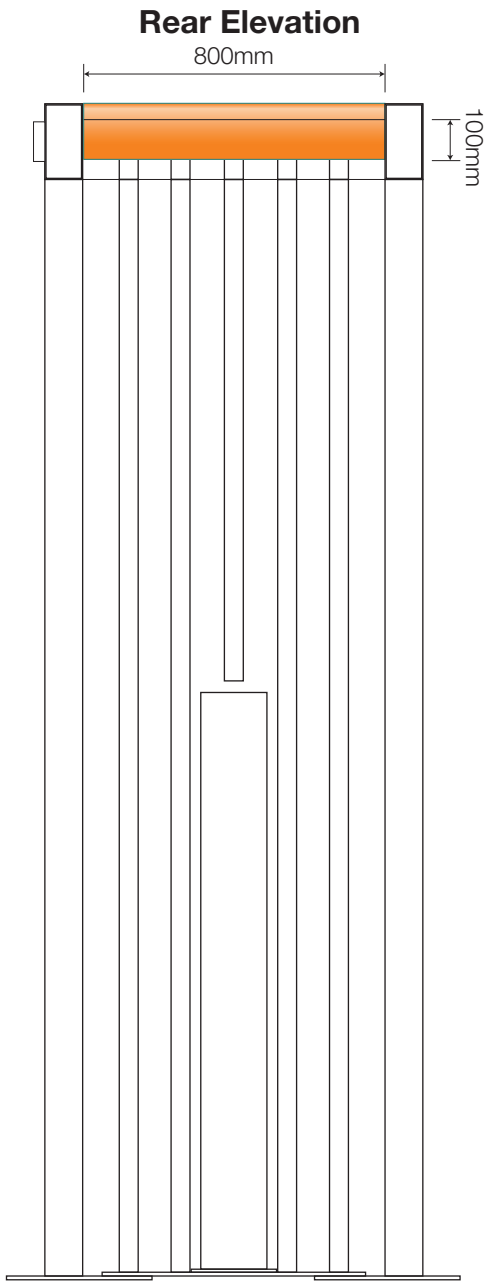

Rear Elevation

**NIS SIGNS**

NIS Signs (Leicester) Ltd  
51 Marlow Rd, Leicester, LE3 2BQ

☎ 0116 270 6228  
@ info@signs-nis.co.uk  
🌐 www.signs-nis.co.uk

**Client:** Popeyes

**Address:** The Peel Centre  
Harborough Hill Road  
Barnsley  
S71 1BQ

**Drawing no:** 23-123 - Popeyes, Barnsley

**Job location:** Jobs/Popeyes/Barnsley

**Drawn by:** AH

**Rev:** 23

**Date:** 07/03/23

**Revision notes:**  
16) Updates to files - AH 18/07/23  
17) Dims. for window graphics confirmed - AH 01/08/23  
18) Directional signs updated - JE 03/08/23  
19) External signs/graphics revised - AH 03/08/23  
20) External signs/graphics revised - AH 17/08/2  
21) Roof signs revised - AH 18/08/23  
22) Highway signs locations added - AH 22/08/23  
23) Location plans combined - AH 22/08/23

All site dimensions to be verified prior to manufacture.  
Do not scale from this drawing, Copyright 2023.  
This document is the property of NIS Signs  
and must not be used, reproduced or disclosed  
to any persons without the written consent of NIS Signs.

1493mm

2121mm

SAMSUNG  
55" SCREEN

SAMSUNG  
55" SCREEN

1370mm

Pop.07.01

550mm

Technical drawing of a vertical rectangular structure. The dimensions are as follows:

- Width: 100mm
- Height: 2121mm O/A Height
- Base Width: 440mm
- Base Height: 765mm

[illegible]

Finish Level

1000mm Deep

Ducting required in centre of pad

Block paving

Sand screed

**POWERDATA**

Consisting of a Mild steel frame, Base and cladding finished semi-gloss Turquoise Blue, RAL 5018 and to Contain two 55" Samsung Screens.



**Section A-A**

50mm  $\varnothing$  hole to underside of section

10mm

100mm

50mm 50mm

Hole with grommet for cable feed

550mm


440mm

A horizontal scale bar with alternating black and white segments. Below the bar, numerical labels are provided at intervals: 400mm, 0, 400mm, 800mm, 1200mm, 1600mm, and 2000mm.

Pop.11.01



Pop.11.02

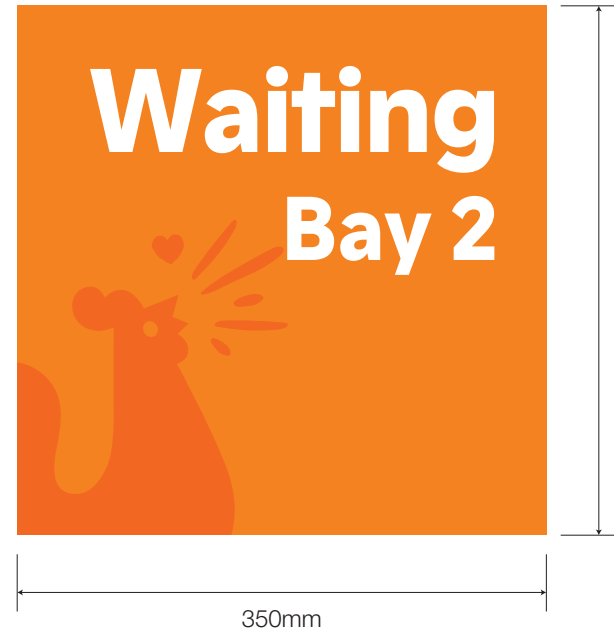

14 15

### Pop.11 Drive Thru Bay - 1:5 @ A3

2 Off, 3mm aluminium panels c/w a digitally printed graphic onto white reflective vinyl applied to the panel face and on the rear, channel for fixing to post finished semi-gloss Traffic White, RAL 9016. Panels fitted onto the 76mm dia. post with clips.  
Post finished Turquoise Blue, RAL 5018.





Traffic White, RAL 9016




Turquoise Blue, RAL 5018

**Note:**All powdercoating with 60% shine

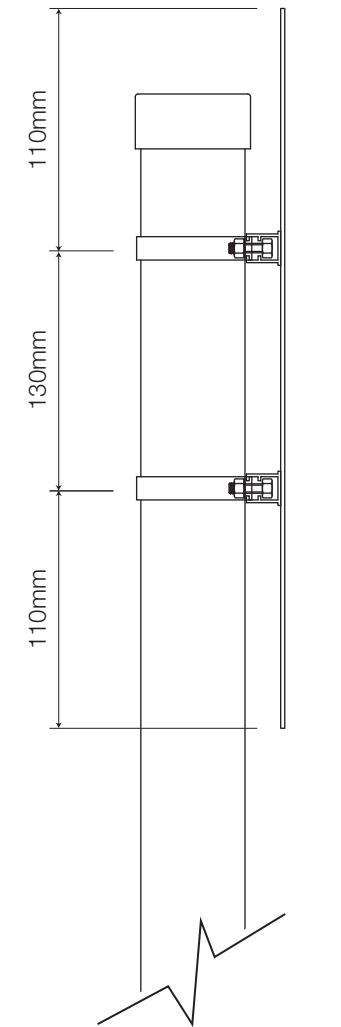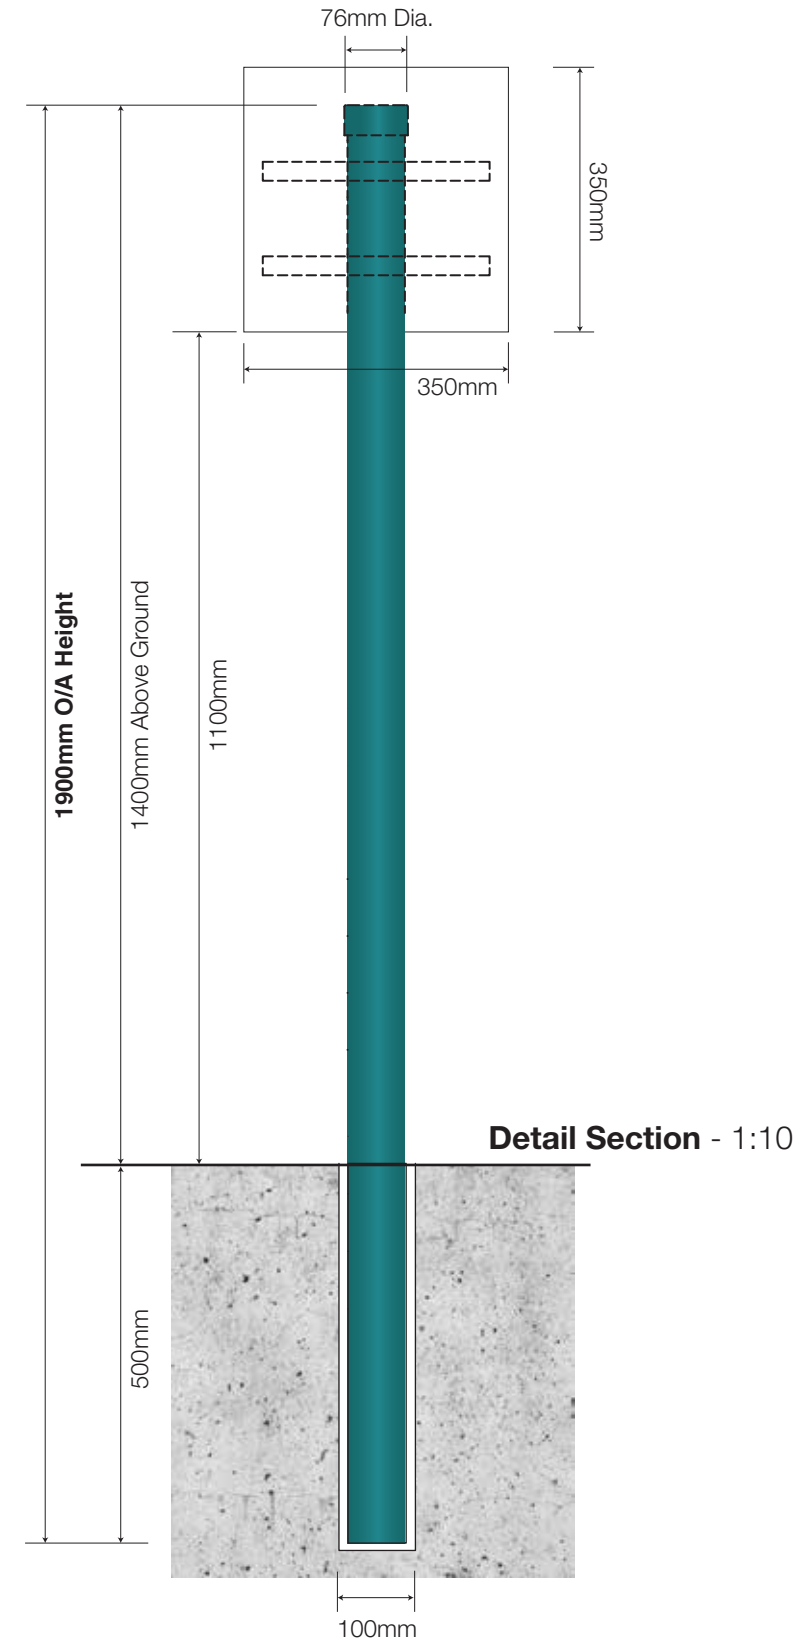

Side Section - NTS

 

**NIS SIGNS**

NIS Signs (Leicester) Ltd  
51 Marlow Rd, Leicester, LE3 2BQ

☎ 0116 270 6228

@ info@signs-nis.co.uk

🌐 www.signs-nis.co.uk

**Client:** Popeyes

**Address:** The Peel Centre  
Harborough Hill Road  
Barnsley  
S71 1BQ

**Drawing no:** 23-123 - Popeyes, Barnsley

**Job location:** Jobs/Popeyes/Barnsley

**Drawn by:** AH

**Rev:** 23

**Date:** 07/03/23

**Revision notes:**

- 16) Updates to files - AH 18/07/23
- 17) Dims. for window graphics confirmed - AH 01/08/23
- 18) Directional signs updated - JE 03/08/23
- 19) External signs/graphics revised - AH 03/08/23
- 20) External signs/graphics revised - AH 17/08/2
- 21) Roof signs revised - AH 18/08/23
- 22) Highway signs locations added - AH 22/08/23
- 23) Location plans combined - AH 22/08/23

All site dimensions to be verified prior to manufacture.  
Do not scale from this drawing, Copyright 2023.  
This document is the property of NIS Signs  
and must not be used, reproduced or disclosed  
to any persons without the written consent of NIS Signs.


17 Pop.06 Order Canopy - 1:20 @ A3

1 Off, Free standing order canopy.  
Consisting of a box section internal framework with base plate to accept 3mm aluminium cloaking panels with a folded recess to accept cool white LED light channels with panels finished Pastel Orange, RAL 2003. 'Order Here' /o 30mm 050 acrylic letters with returns sprayed White then Black then finished Satin, Traffic White RAL 9016 with Cool white ribbon LED's for face illumination.

'L' shaped vertical fins finished Pastel Orange, RAL 2003 land fixed to the inside of canopy framework and base plate.




Panels to be finished Pastel Orange, RAL 2003 with base/cover plate finished Anthracite Grey, RAL 7016.

Fabricated Turquoise aluminium rain panel mounted on and set above the horizontal beams at a slight angle and folded over the edge so water falls in one direction (as indicated).

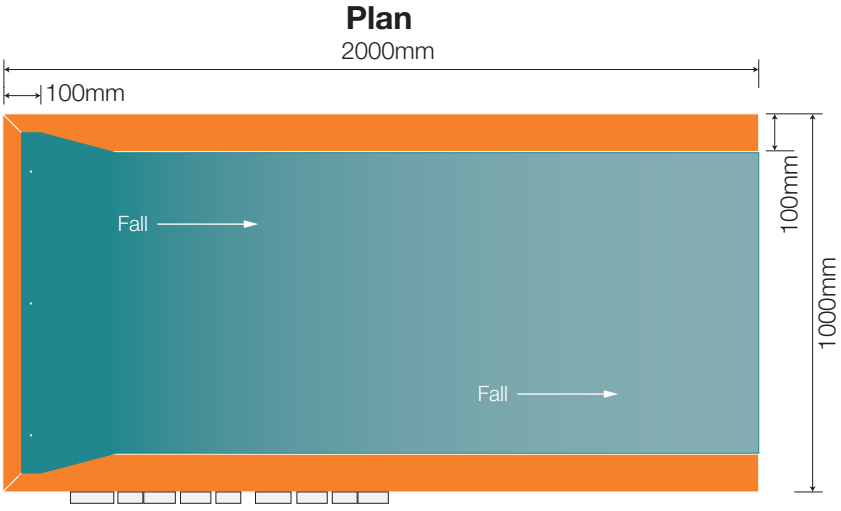


Note:All powdercoating with 60% shine


- Pastel Orange, RAL 2003
- Anthracite Grey, RAL 7016
- Turquoise Blue, RAL 5018

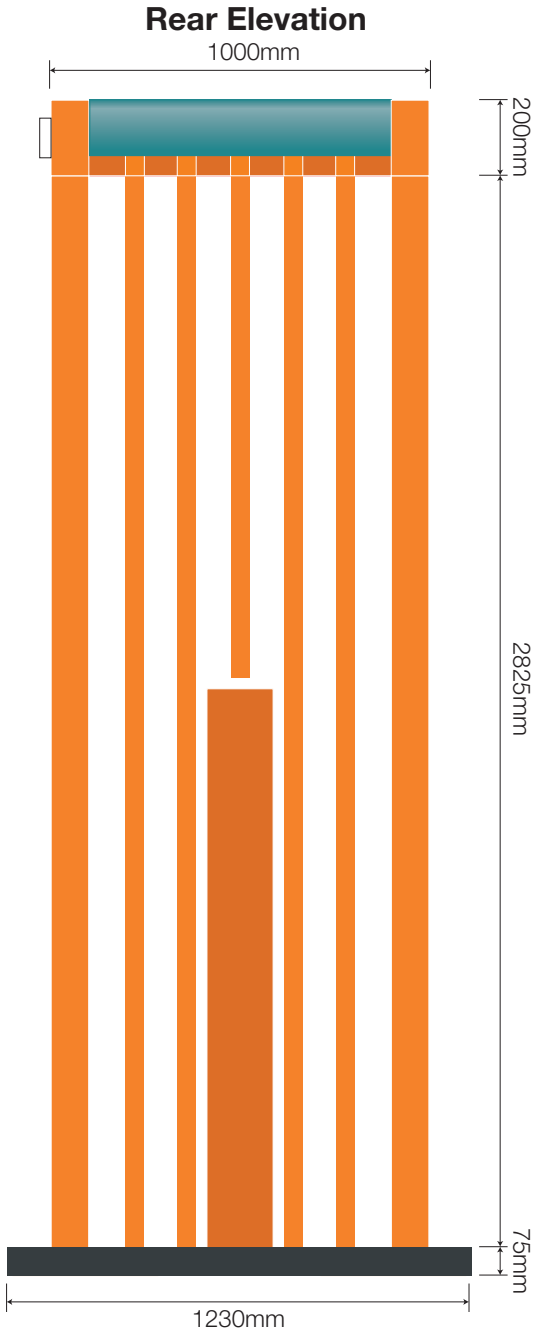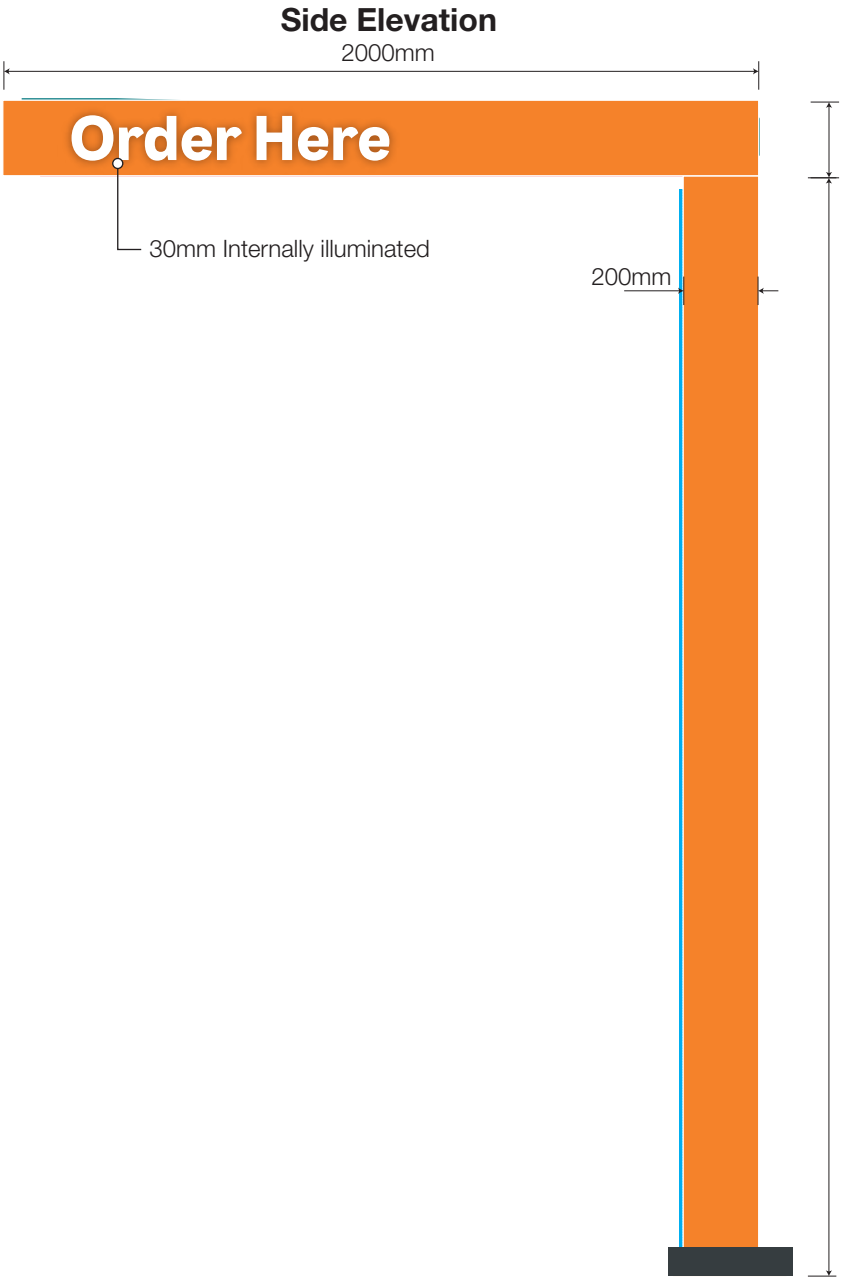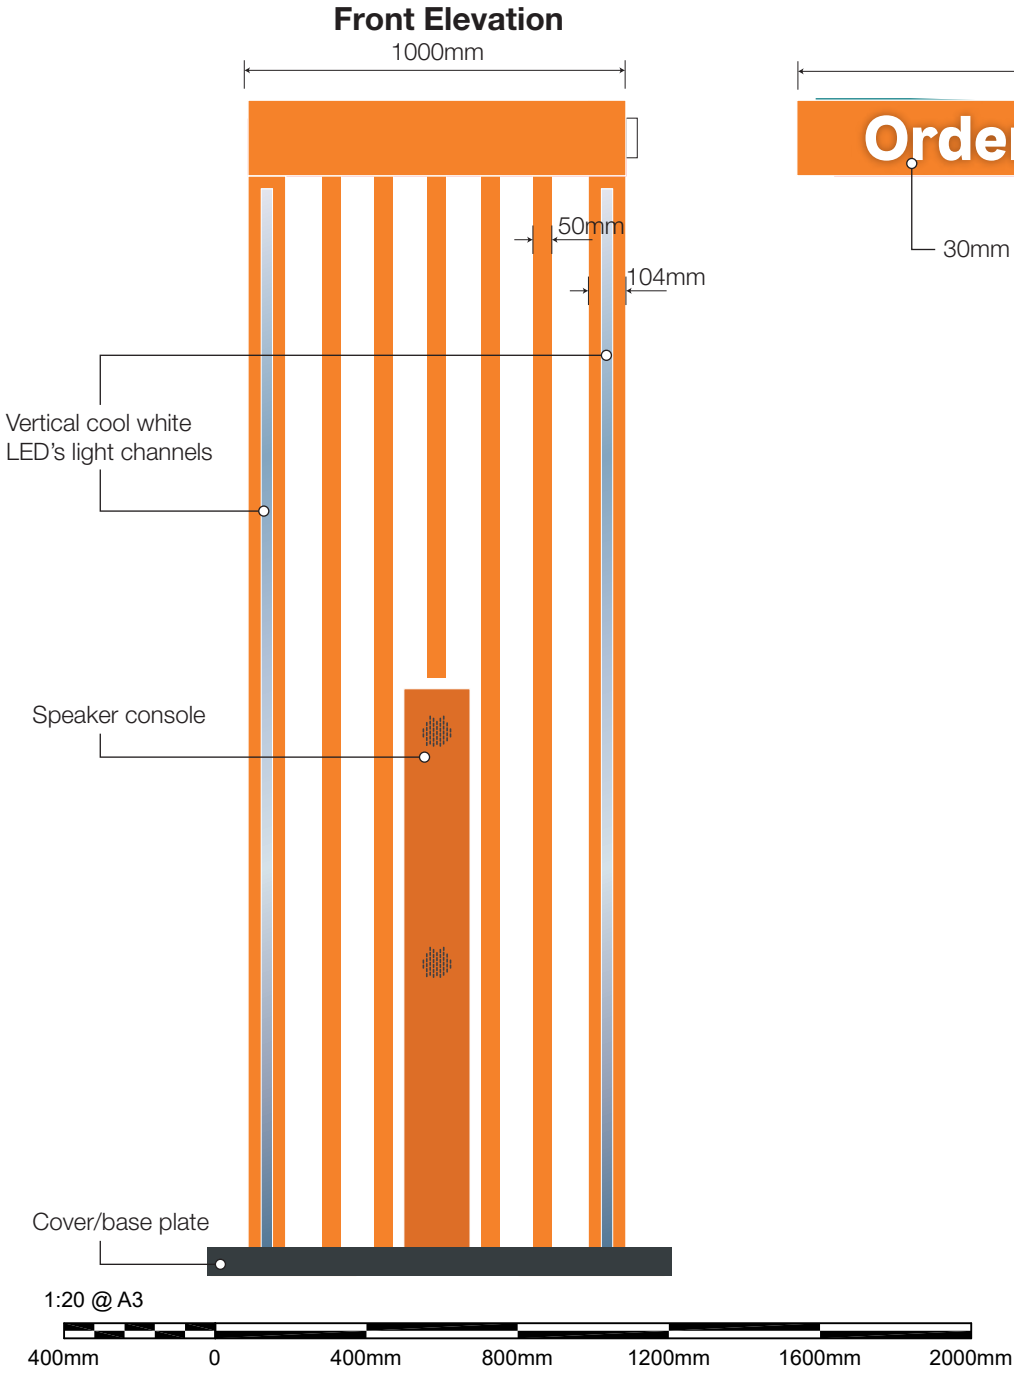

Ground Works Section - 1:20

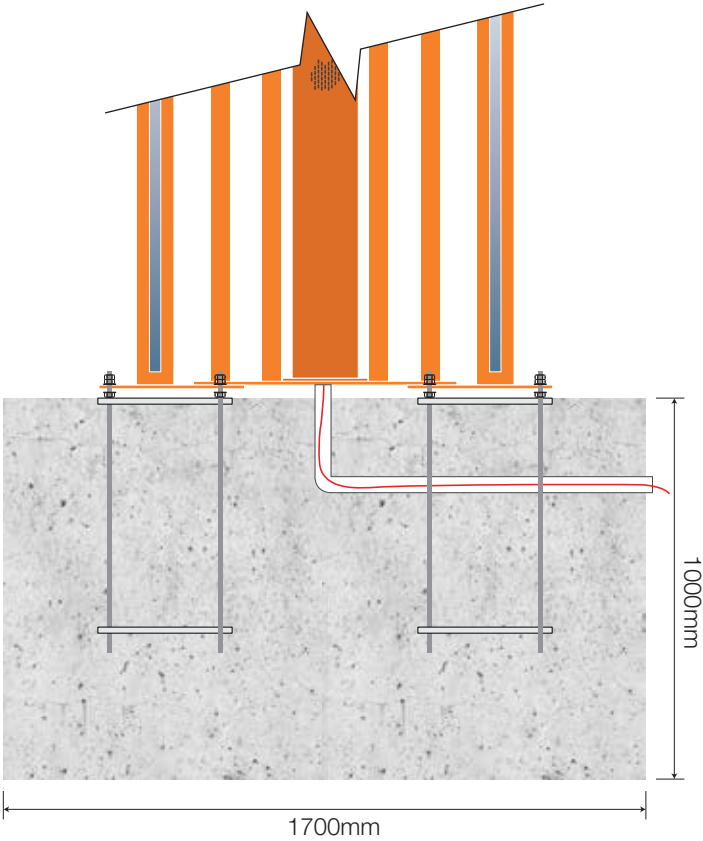

Ground Works Plan - 1:20

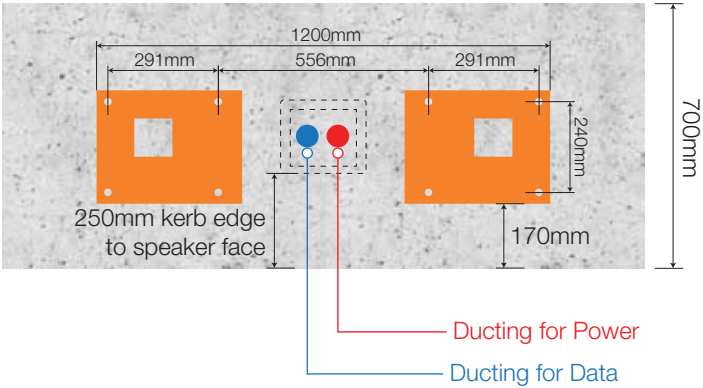

NIS SIGNS

NIS Signs (Leicester) Ltd  
51 Marlow Rd, Leicester, LE3 2BQ

0116 270 6228  
info@signs-nis.co.uk  
www.signs-nis.co.uk

Client: Popeyes

Address: The Peel Centre  
Harborough Hill Road  
Barnsley  
S71 1BQ

Drawing no: 23-123 - Popeyes, Barnsley

Job location: Jobs/Popeyes/Barnsley







Drawn by: AH

Rev: 23

Date: 07/03/23

Revision notes:  
16) Updates to files - AH 18/07/23  
17) Dims. for window graphics confirmed - AH 01/08/23  
18) Directional signs updated - JE 03/08/23  
19) External signs/graphics revised - AH 03/08/23  
20) External signs/graphics revised - AH 17/08/2  
21) Roof signs revised - AH 18/08/23  
22) Highway signs locations added - AH 22/08/23  
23) Location plans combined - AH 22/08/23

All site dimensions to be verified prior to manufacture.  
Do not scale from this drawing, Copyright 2023.  
This document is the property of NIS Signs  
and must not be used, reproduced or disclosed  
to any persons without the written consent of NIS Signs.

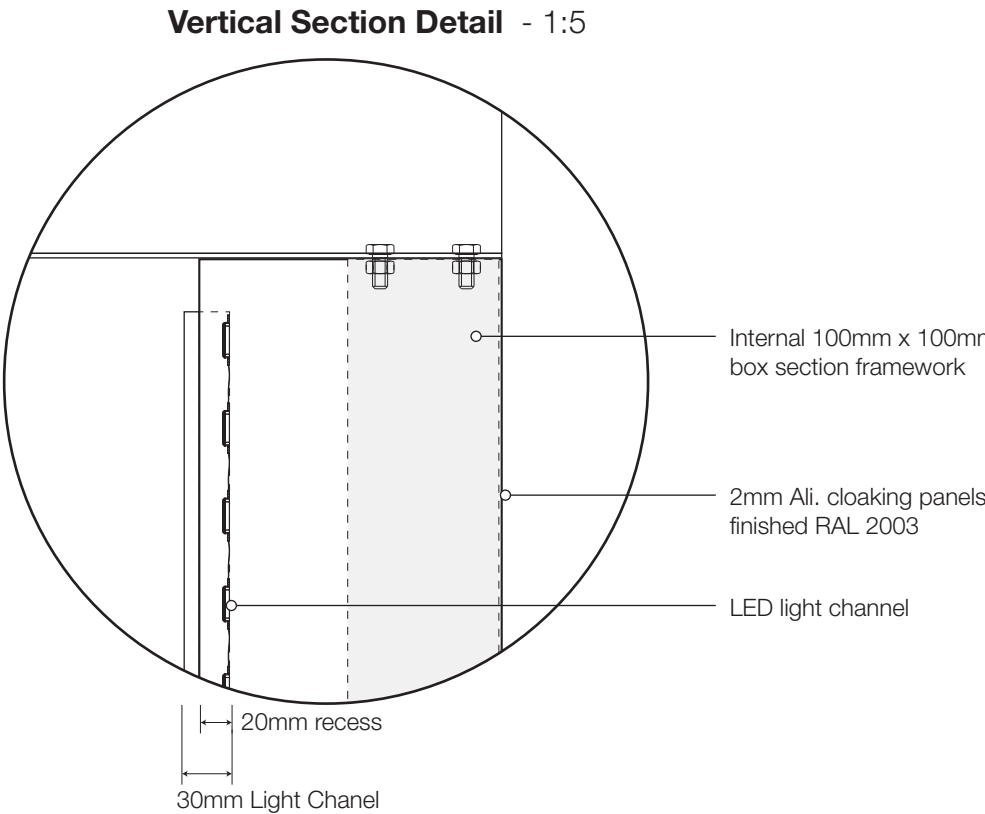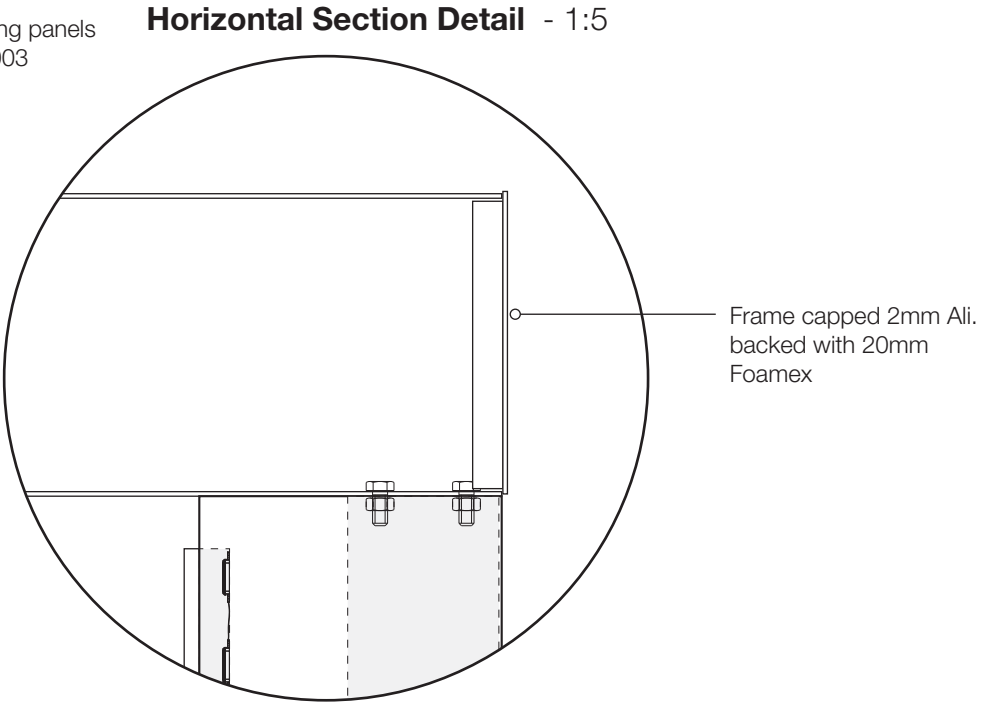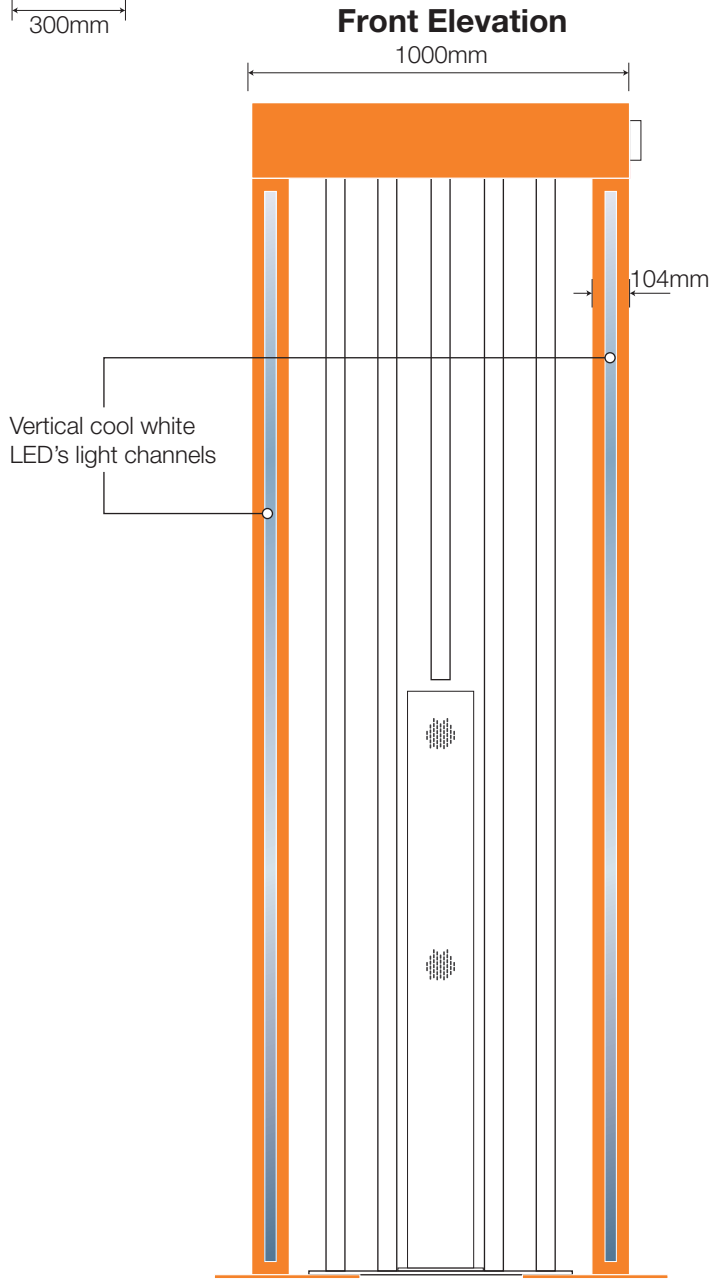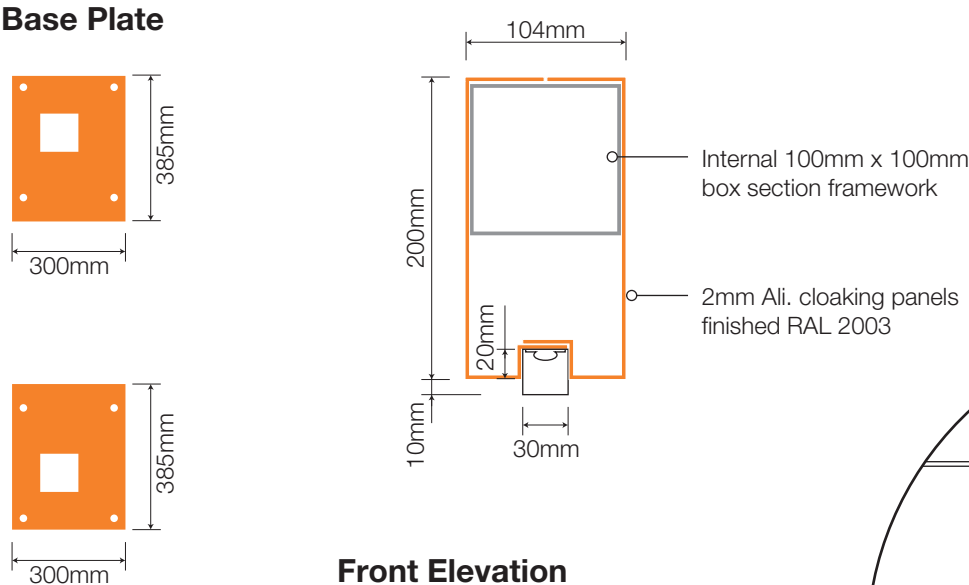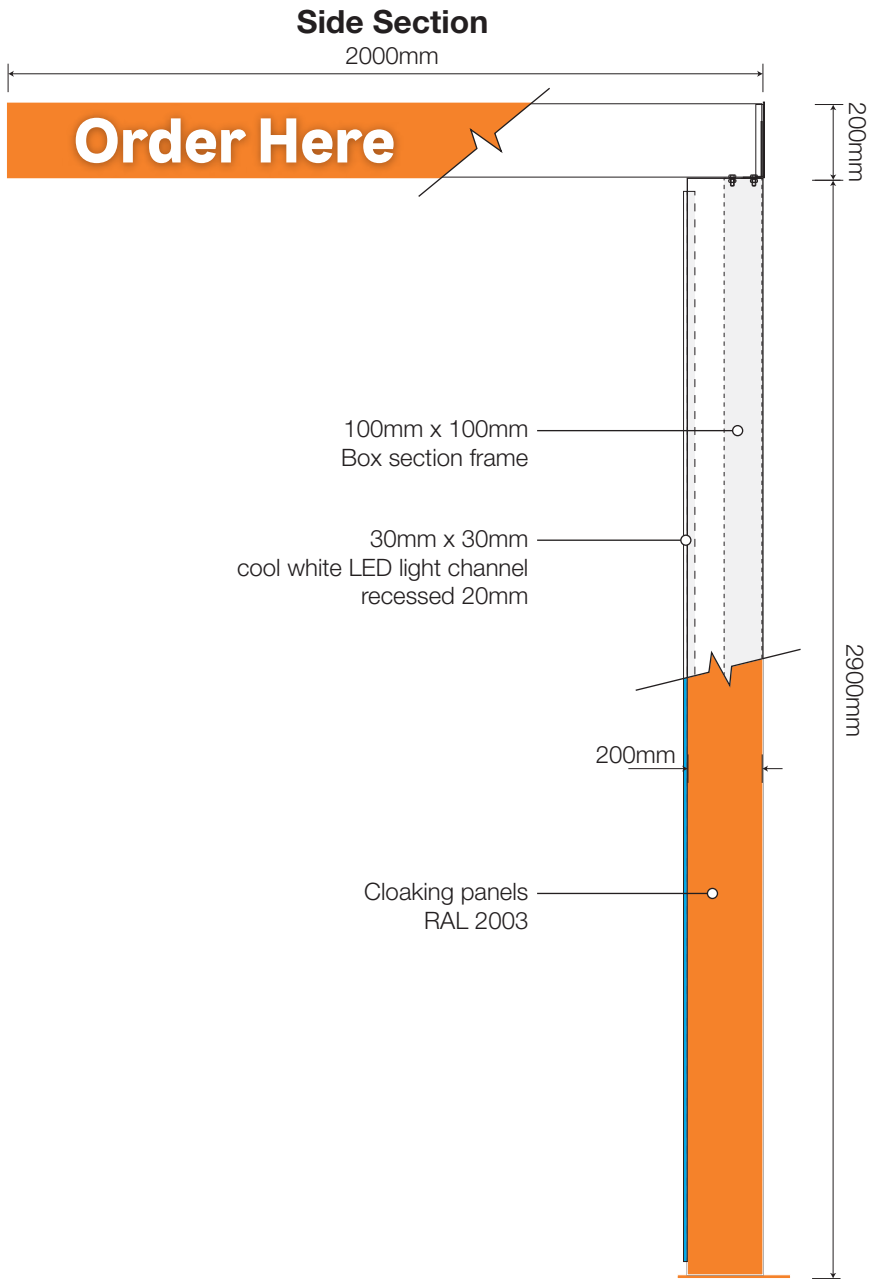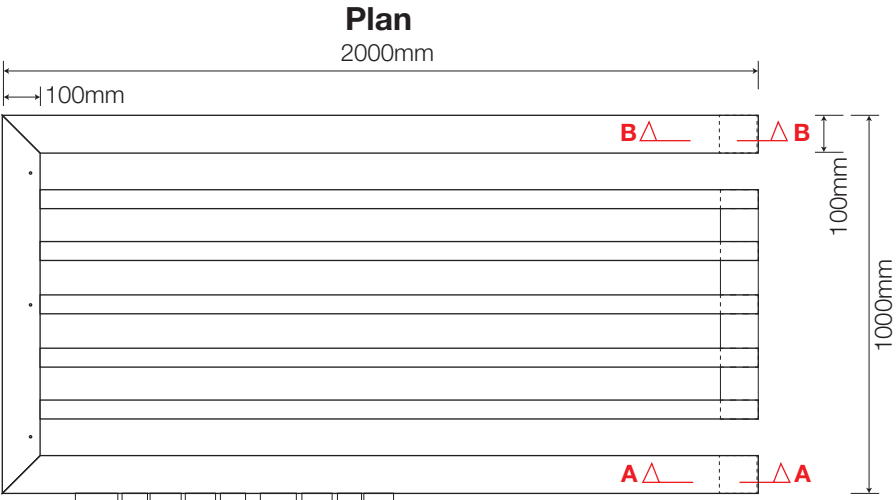

**NIS SIGNS**

NIS Signs (Leicester) Ltd  
51 Marlow Rd, Leicester, LE3 2BQ

☎ 0116 270 6228  
✉ info@signs-nis.co.uk  
🌐 www.signs-nis.co.uk

**Client:** Popeyes

**Address:** The Peel Centre  
Harborough Hill Road  
Barnsley  
S71 1BQ

**Drawing no:** 23-123 - Popeyes, Barnsley

**Job location:** Jobs/Popeyes/Barnsley

**Drawn by:** AH


**Rev:** 23

**Date:** 07/03/23


**Revision notes:**

- 16) Updates to files - AH 18/07/23
- 17) Dims. for window graphics confirmed - AH 01/08/23
- 18) Directional signs updated - JE 03/08/23
- 19) External signs/graphics revised - AH 03/08/23
- 20) External signs/graphics revised - AH 17/08/2
- 21) Roof signs revised - AH 18/08/23
- 22) Highway signs locations added - AH 22/08/23
- 23) Location plans combined - AH 22/08/23


All site dimensions to be verified prior to manufacture.  
Do not scale from this drawing, Copyright 2023.  
This document is the property of NIS Signs  
and must not be used, reproduced or disclosed  
to any persons without the written consent of NIS Signs.

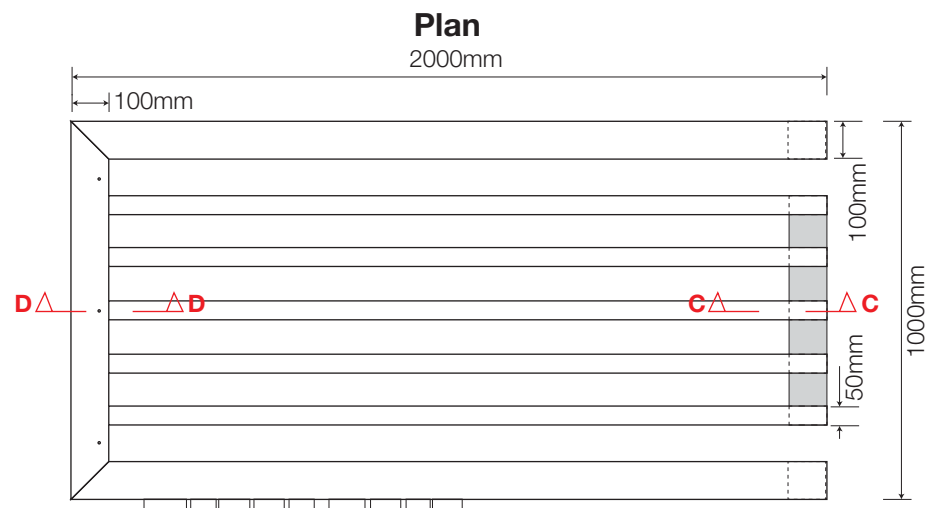


**Base Plate**

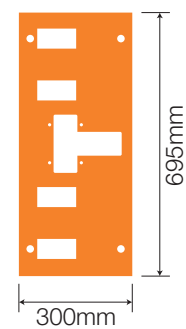


**'L' Fins Section C-C - 1:5**

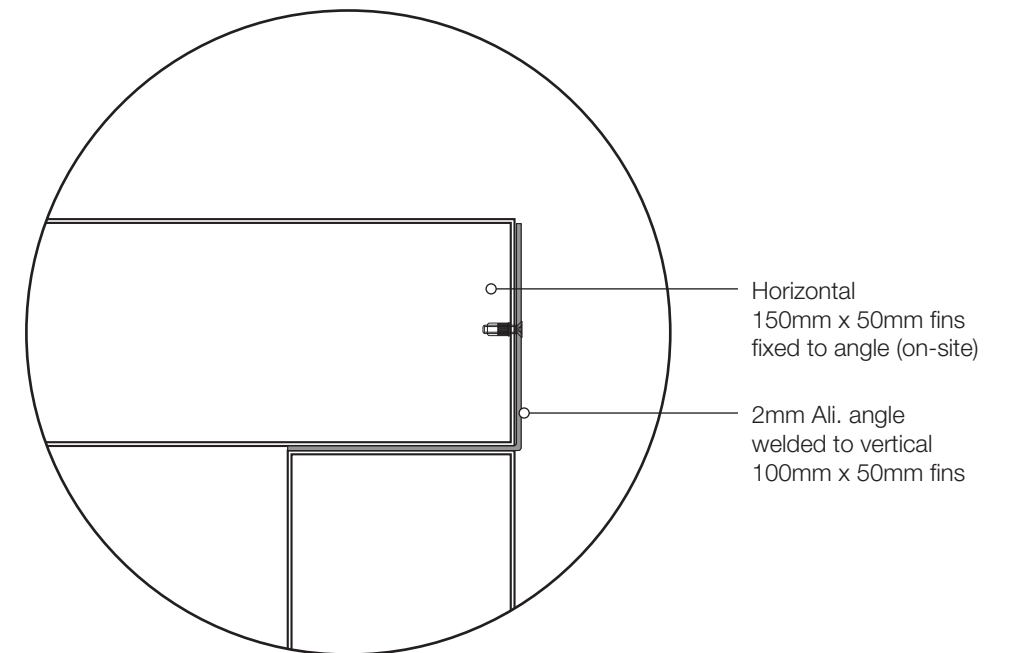


**Side Section**

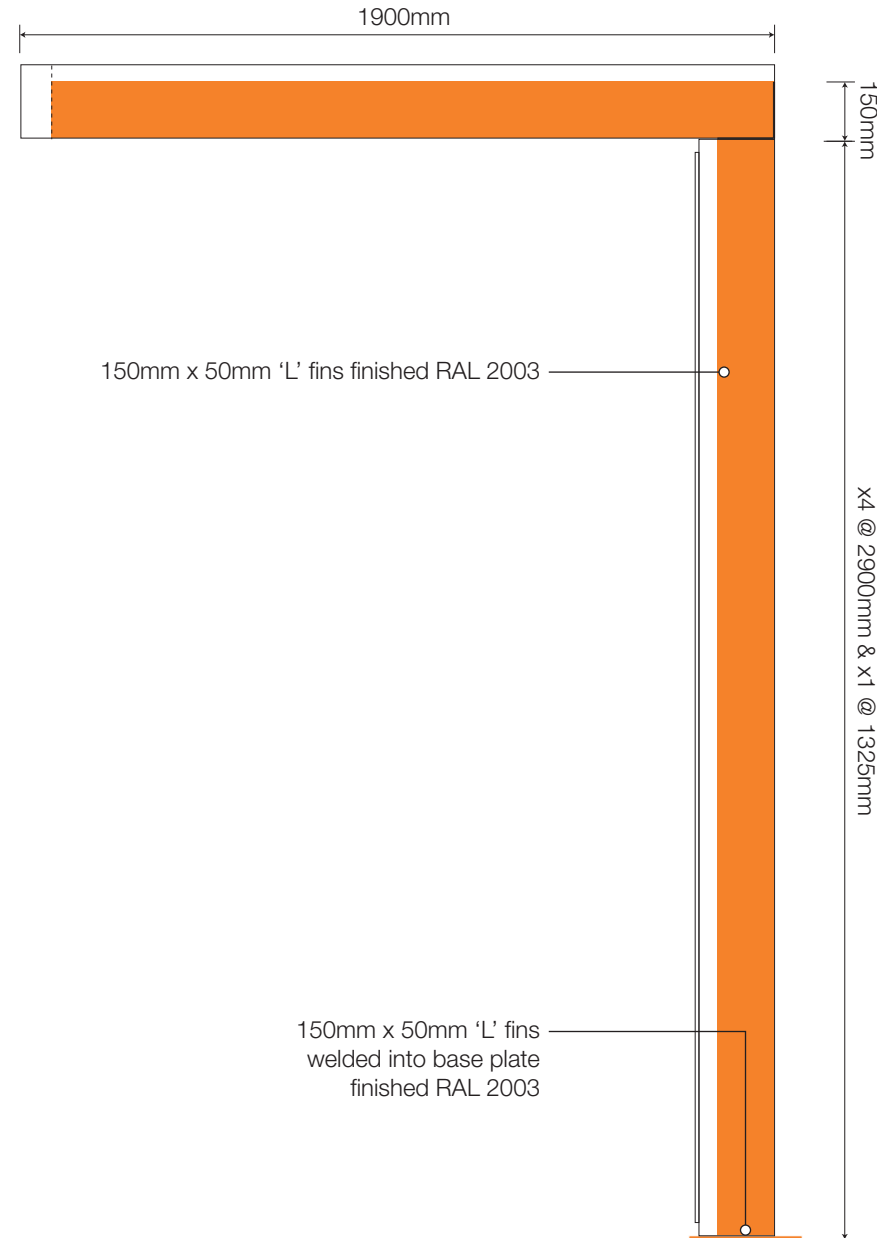

**Rear Elevation**

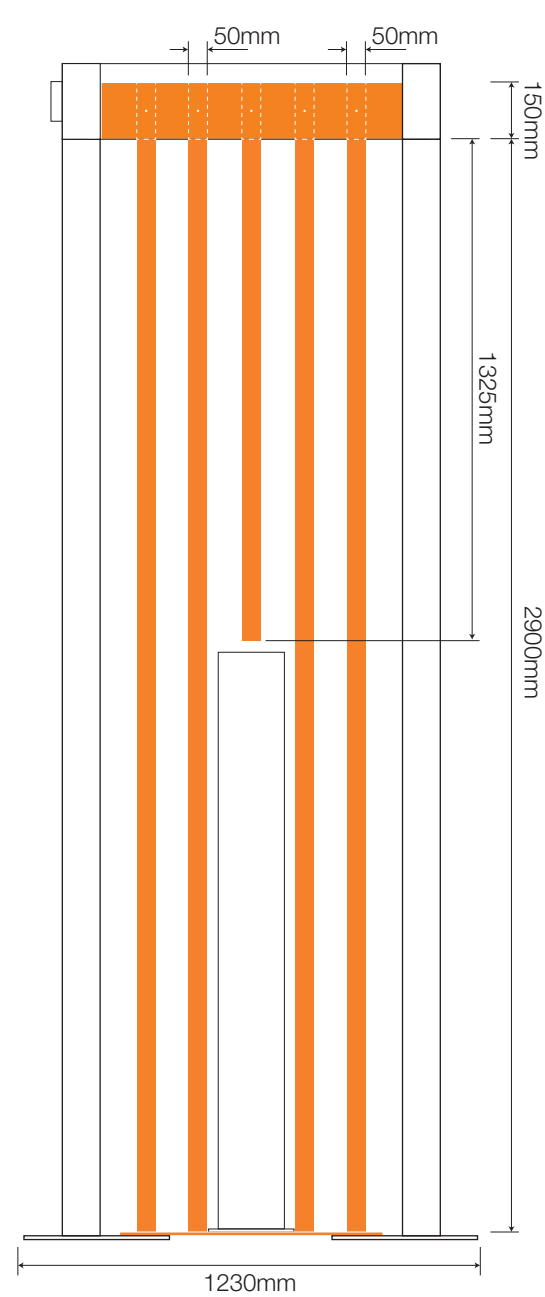

**'L' Fins Section D-D - 1:5**

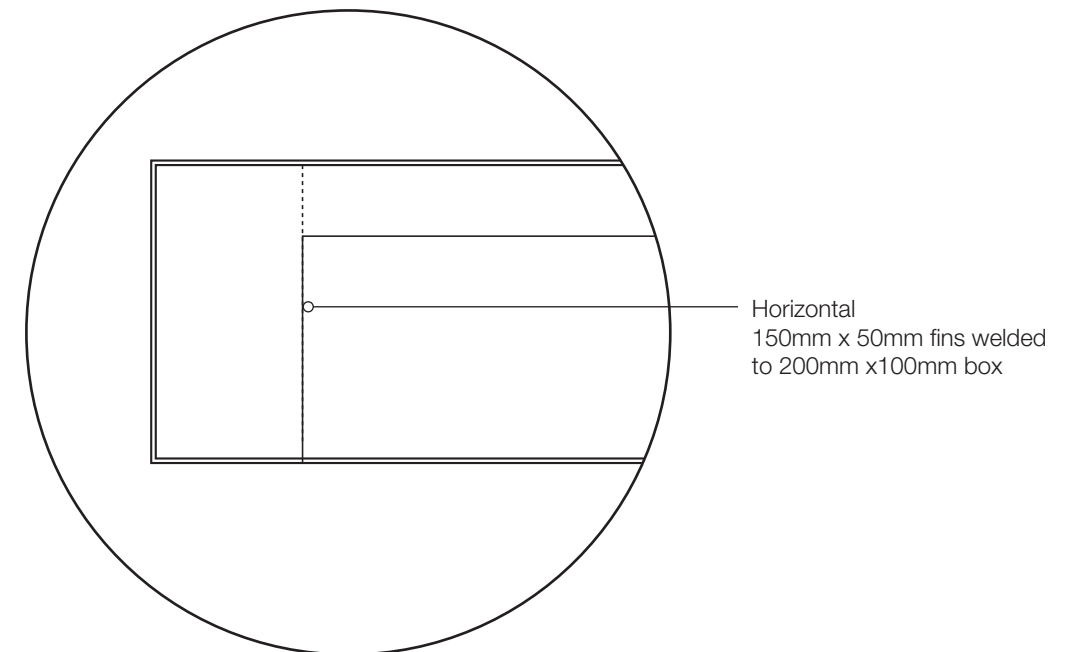

**NIS SIGNS**

NIS Signs (Leicester) Ltd  
51 Marlow Rd, Leicester, LE3 2BQ

0116 270 6228  
info@signs-nis.co.uk  
www.signs-nis.co.uk

**Client:** Popeyes

**Address:** The Peel Centre  
Harborough Hill Road  
Barnsley  
S71 1BQ

**Drawing no:** 23-123 - Popeyes, Barnsley

**Job location:** Jobs/Popeyes/Barnsley

**Drawn by:** AH



**Rev:** 23

**Date:** 07/03/23

**Revision notes:**


- 16) Updates to files - AH 18/07/23
- 17) Dims. for window graphics confirmed - AH 01/08/23
- 18) Directional signs updated - JE 03/08/23
- 19) External signs/graphics revised - AH 03/08/23
- 20) External signs/graphics revised - AH 17/08/23
- 21) Roof signs revised - AH 18/08/23
- 22) Highway signs locations added - AH 22/08/23
- 23) Location plans combined - AH 22/08/23

All site dimensions to be verified prior to manufacture.  
Do not scale from this drawing, Copyright 2023.  
This document is the property of NIS Signs  
and must not be used, reproduced or disclosed  
to any persons without the written consent of NIS Signs.

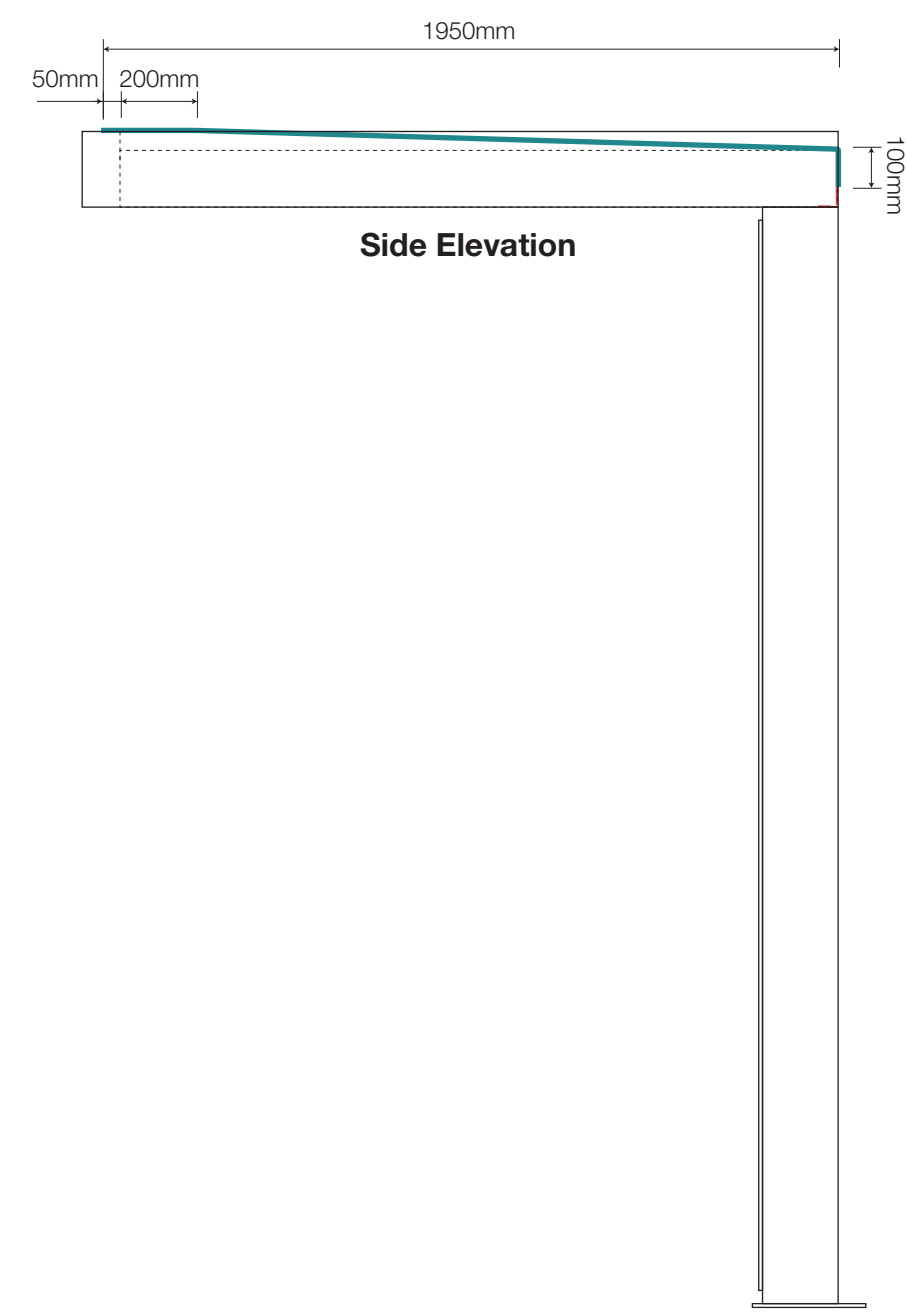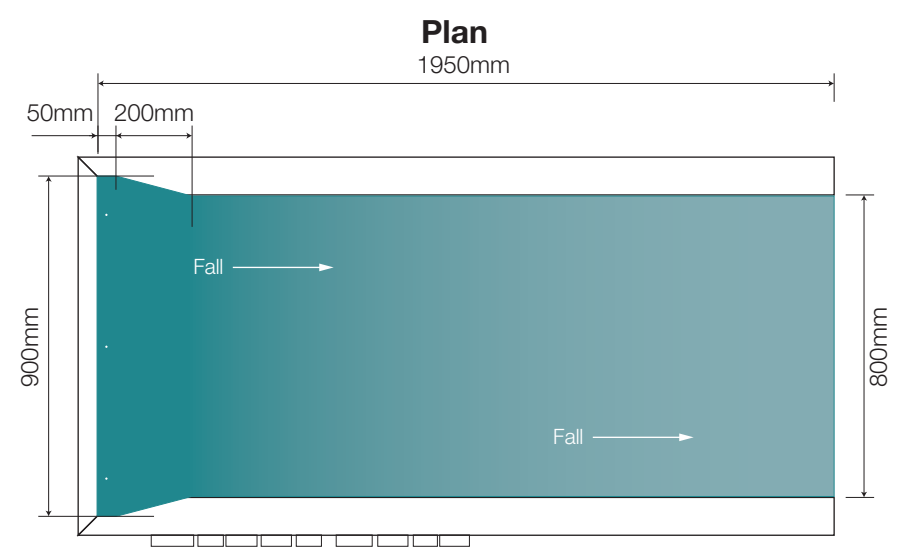

**Rain Panel 1:20 @ A3**  
Fabricated Turquoise Blue, RAL 5018 aluminium rain panel mounted on and set above the horizontal beams at a slight angle and folded over the edge so water falls in one direction (as indicated).

 Turquoise Blue, RAL 5018  
**Note:**All powdercoating with 60% shine

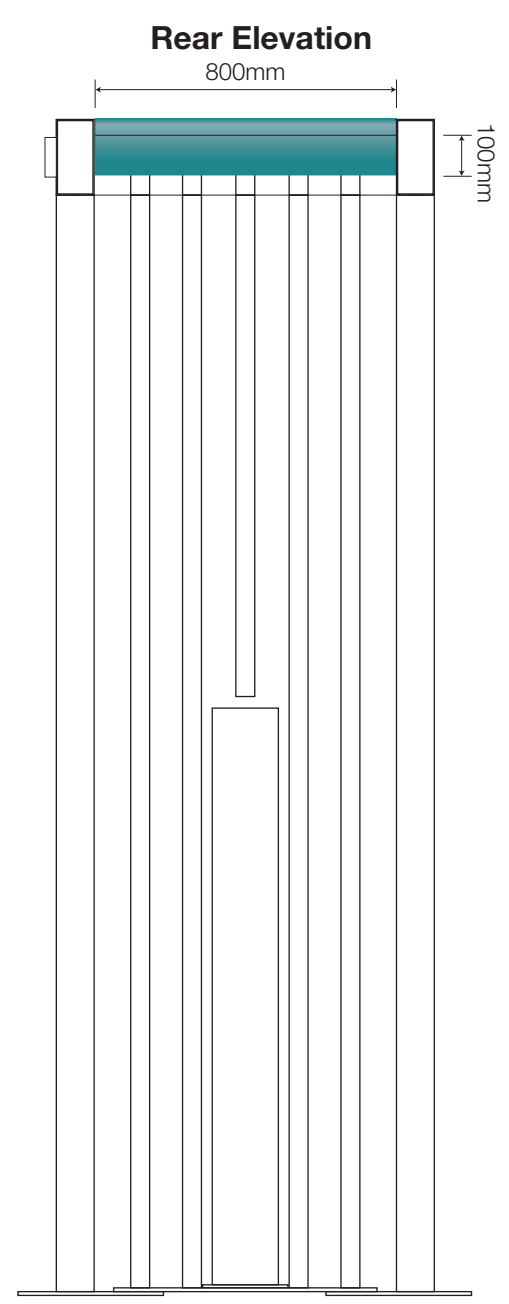


|                                                                         |  |                                        |         |                |
|-------------------------------------------------------------------------|--|----------------------------------------|---------|----------------|
| Client: Popeyes                                                         |  | Drawing no: 23-123 - Popeyes, Barnsley |         |                |
| Address: The Peel Centre<br>Harborough Hill Road<br>Barnsley<br>S71 1BQ |  | Job location: Jobs/Popeyes/Barnsley    |         |                |
|                                                                         |  | Drawn by: AH                           | Rev: 23 | Date: 07/03/23 |

|                 |                                                       |
|-----------------|-------------------------------------------------------|
| Revision notes: | 16) Updates to files - AH 18/07/23                    |
|                 | 17) Dims. for window graphics confirmed - AH 01/08/23 |
|                 | 18) Directional signs updated - JE 03/08/23           |
|                 | 19) External signs/graphics revised - AH 03/08/23     |
|                 | 20) External signs/graphics revised - AH 17/08/2      |
|                 | 21) Roof signs revised - AH 18/08/23                  |
|                 | 22) Highway signs locations added - AH 22/08/23       |
|                 | 23) Location plans combined - AH 22/08/23             |

All site dimensions to be verified prior to manufacture.  
Do not scale from this drawing, Copyright 2023.  
This document is the property of NIS Signs  
and must not be used, reproduced or disclosed  
to any persons without the written consent of NIS Signs.


Front Elevation1:20 @ A3

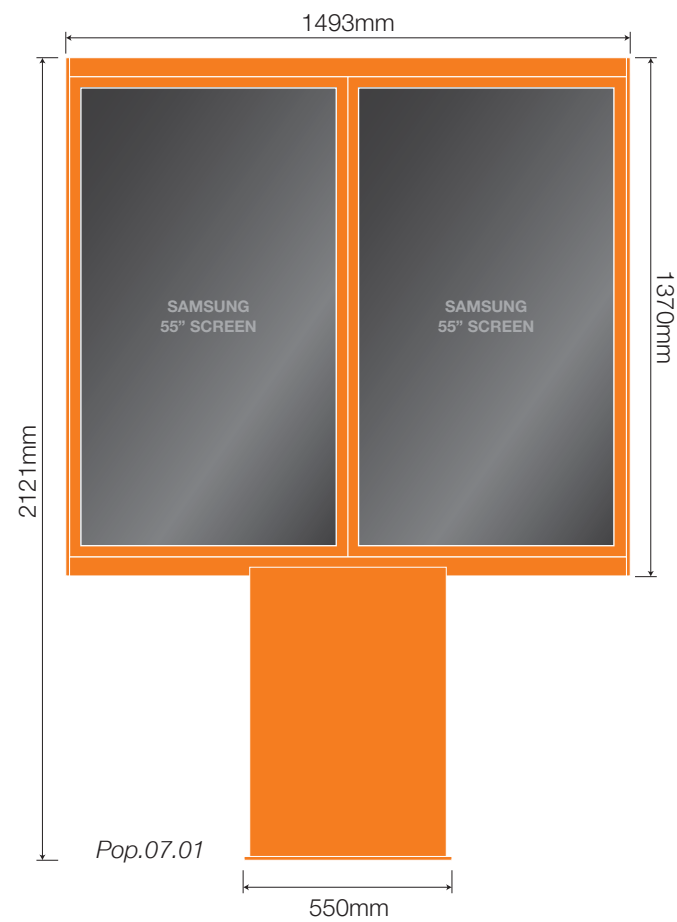


Side Elevation




Ground Works Plan - NTS

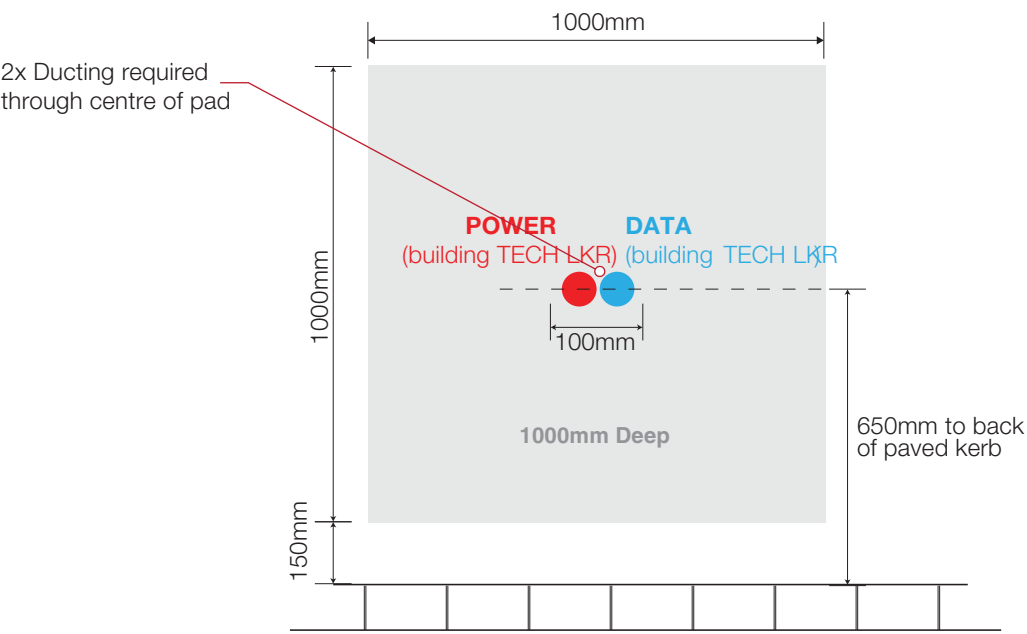


Ground Works Section - NTS

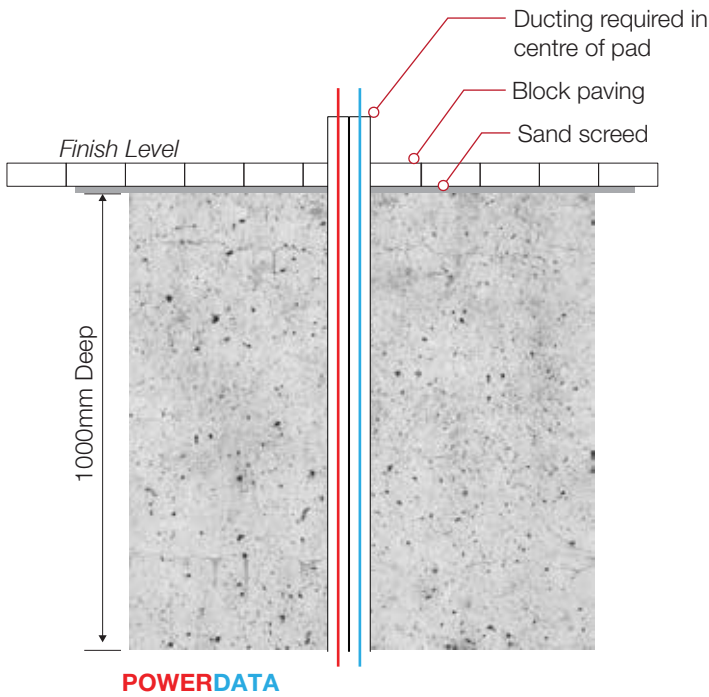

Section A-A

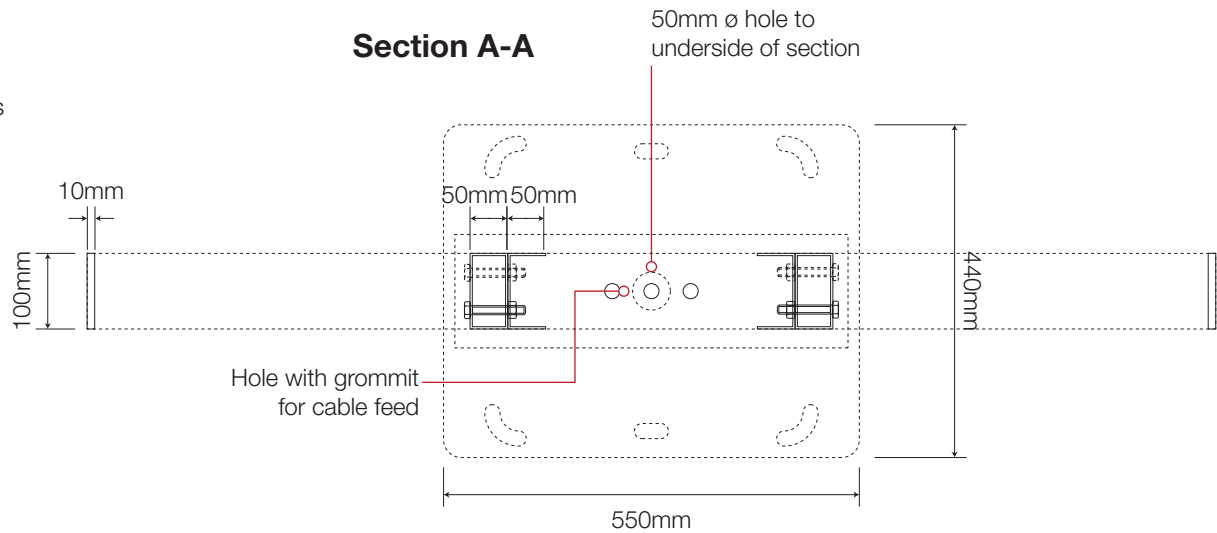

**18 Pop.07 DT Double Menu - 1:20 @ A3**  
1 Off, Free standing DT pre-reader menu.  
Consisting of a Mild steel frame, Base and cladding finished semi-gloss Pastel Orange, RAL 2003 and to Contain two 55" Samsung Screens.

 

**Note:**All powdercoating with 60% shine

1:20 @ A3



**NIS SIGNS**

NIS Signs (Leicester) Ltd  
51 Marlow Rd, Leicester, LE3 2BQ

☎ 0116 270 6228  
@ info@signs-nis.co.uk  
🌐 www.signs-nis.co.uk

**Client:** Popeyes

**Address:** The Peel Centre  
Harborough Hill Road  
Barnsley  
S71 1BQ

**Drawing no:** 23-123 - Popeyes, Barnsley

**Job location:** Jobs/Popeyes/Barnsley

**Drawn by:** AH

**Rev:** 23

**Date:** 07/03/23

**Revision notes:**

- 16) Updates to files - AH 18/07/23
- 17) Dims. for window graphics confirmed - AH 01/08/23
- 18) Directional signs updated - JE 03/08/23
- 19) External signs/graphics revised - AH 03/08/23
- 20) External signs/graphics revised - AH 17/08/2
- 21) Roof signs revised - AH 18/08/23
- 22) Highway signs locations added - AH 22/08/23
- 23) Location plans combined - AH 22/08/23

All site dimensions to be verified prior to manufacture.  
Do not scale from this drawing, Copyright 2023.  
This document is the property of NIS Signs  
and must not be used, reproduced or disclosed  
to any persons without the written consent of NIS Signs.

**A Main Fascia Letters - 1:50 @ A3**




Popeye letters c/o opal 5mm 050 acrylic faces with aluminium returns sprayed finished Satin, Traffic White RAL 9016. 10mm white foamex backs c/w cool white LED Modules for face illumination.

Famous Louisiana Chicken letters c/o opal 5mm 050 acrylic faces with aluminium returns finished Satin, Traffic White RAL 9016. 10mm white foamex backs c/w cool white LED Modules for face illumination.



Traffic White, RAL 9016

**Note:** All powdercoating with 60% shine

 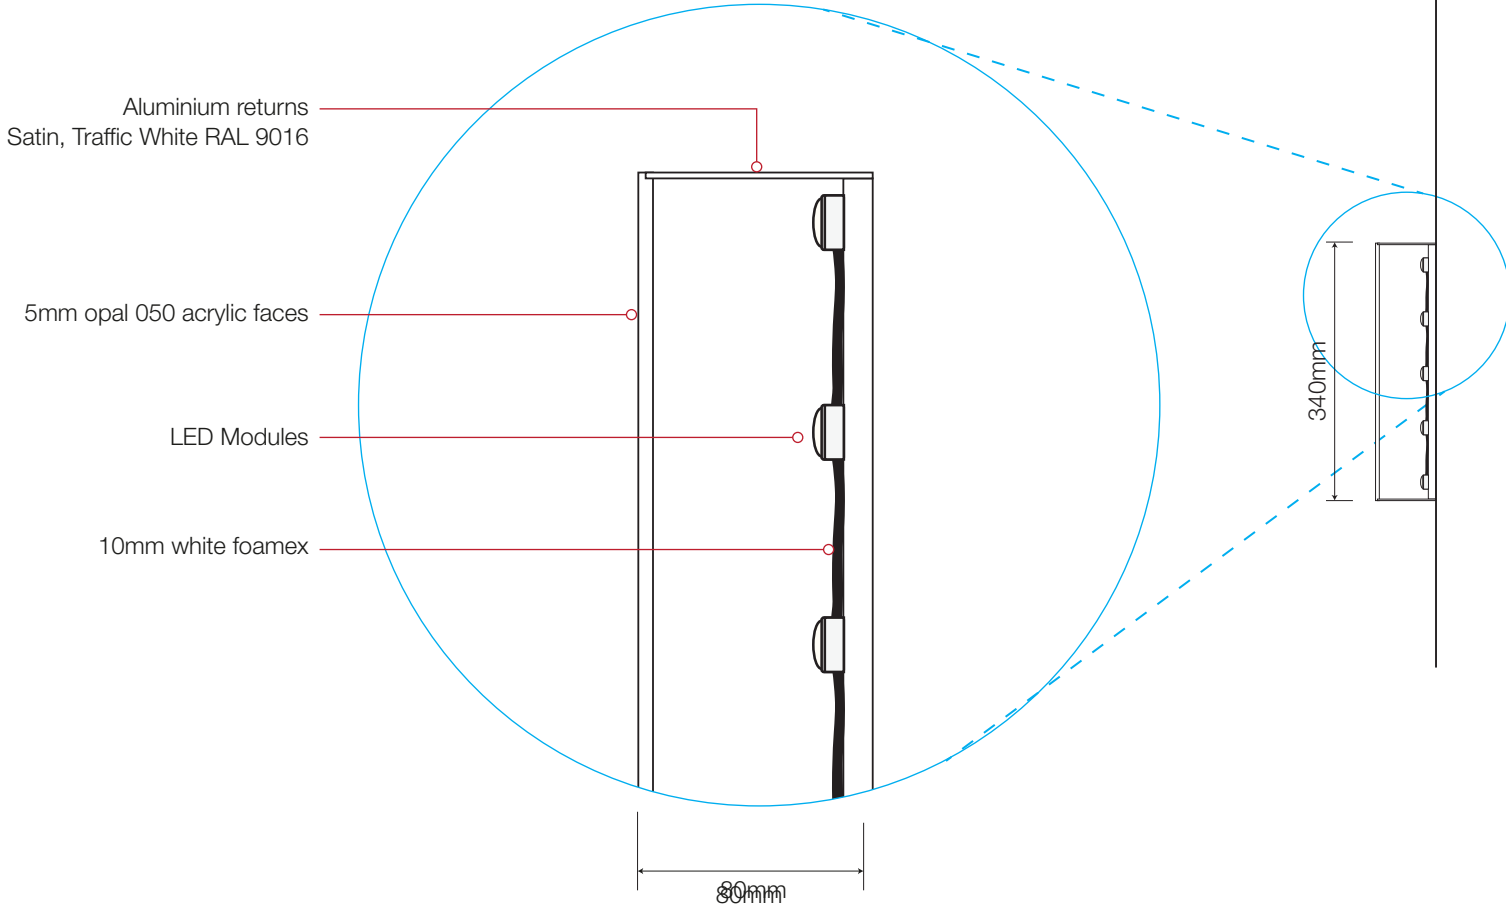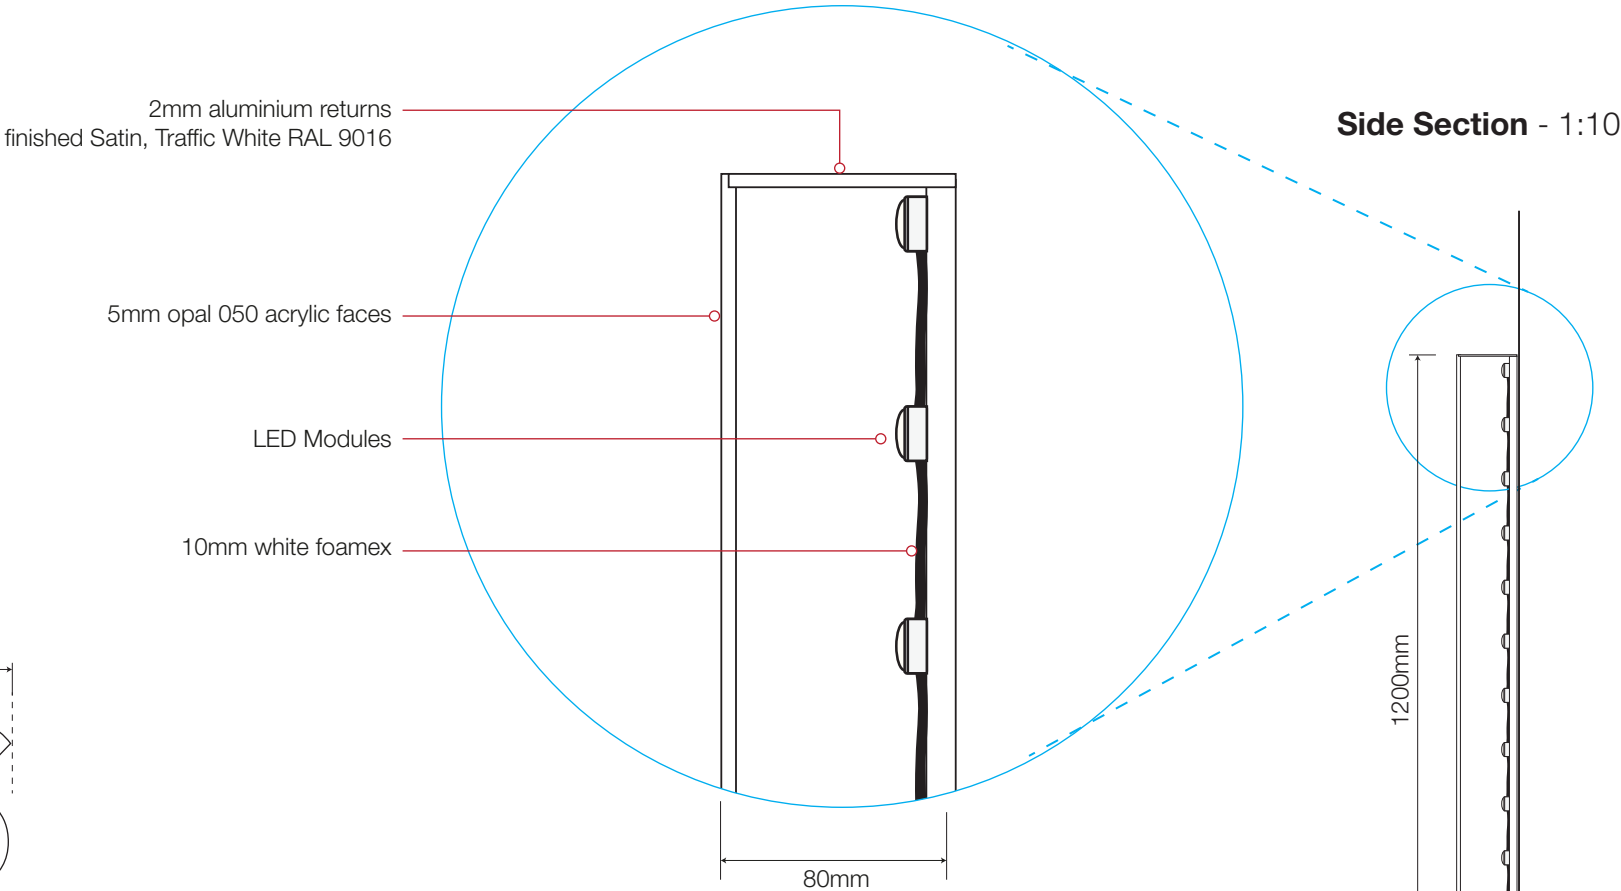

**NIS SIGNS**

NIS Signs (Leicester) Ltd  
51 Marlow Rd, Leicester, LE3 2BQ

☎ 0116 270 6228  
@ info@signs-nis.co.uk  
🌐 www.signs-nis.co.uk

**Client:** Popeyes

**Address:** The Peel Centre  
Harborough Hill Road  
Barnsley  
S71 1BQ

**Drawing no:** 23-123 - Popeyes, Barnsley

**Job location:** Jobs/Popeyes/Barnsley

**Drawn by:** AH

**Rev:** 23

**Date:** 07/03/23

**Revision notes:**  
16) Updates to files - AH 18/07/23  
17) Dims. for window graphics confirmed - AH 01/08/23  
18) Directional signs updated - JE 03/08/23  
19) External signs/graphics revised - AH 03/08/23  
20) External signs/graphics revised - AH 17/08/2  
21) Roof signs revised - AH 18/08/23  
22) Highway signs locations added - AH 22/08/23  
23) Location plans combined - AH 22/08/23

All site dimensions to be verified prior to manufacture.  
Do not scale from this drawing, Copyright 2023.  
This document is the property of NIS Signs  
and must not be used, reproduced or disclosed  
to any persons without the written consent of NIS Signs.

B

**Drive Thru Logos- 1:20 @ A3**

2 Off, DT Logos c/o opal 5mm 050 acrylic faces with aluminium returns finished Satin, Traffic White RAL 9016.  
10mm white foamex backs c/w cool white LED Modules for face illumination.



Traffic White, RAL 9016


C

**Drive Thru Chevron/Letters- 1:20 @ A3**

2 Off, Drive Thru & Chevron letters opal 5mm 050 acrylic faces with aluminium returns finished Satin, Traffic White RAL 9016.  
10mm white foamex backs c/w cool white LED Modules for face illumination.



Traffic White, RAL 9016

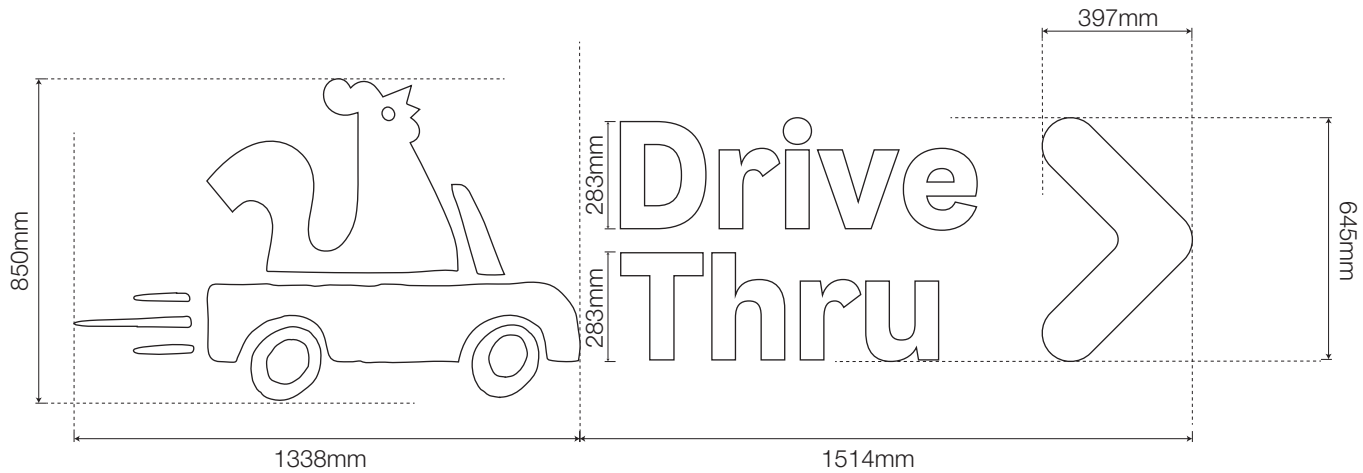

Aluminium returns  
Satin, Traffic White RAL 9016

5mm opal 050 acrylic faces

LED Modules

10mm white foamex

**Detail Section - NTS**



1:20 @ A3



**NIS SIGNS**

NIS Signs (Leicester) Ltd  
51 Marlow Rd, Leicester, LE3 2BQ

☎ 0116 270 6228  
✉ info@signs-nis.co.uk  
🌐 www.signs-nis.co.uk

**Client:** Popeyes

**Address:** The Peel Centre  
Harborough Hill Road  
Barnsley  
S71 1BQ

**Drawing no:** 23-123 - Popeyes, Barnsley

**Job location:** Jobs/Popeyes/Barnsley

**Drawn by:** AH

**Rev:** 23

**Date:** 07/03/23

**Revision notes:**

- 16) Updates to files - AH 18/07/23
- 17) Dims. for window graphics confirmed - AH 01/08/23
- 18) Directional signs updated - JE 03/08/23
- 19) External signs/graphics revised - AH 03/08/23
- 20) External signs/graphics revised - AH 17/08/2
- 21) Roof signs revised - AH 18/08/23
- 22) Highway signs locations added - AH 22/08/23
- 23) Location plans combined - AH 22/08/23

All site dimensions to be verified prior to manufacture.  
Do not scale from this drawing, Copyright 2023.  
This document is the property of NIS Signs  
and must not be used, reproduced or disclosed  
to any persons without the written consent of NIS Signs.

D

Roof Mounted Tablet - 1:50 @ A3

Roof monted tray c/o 2mm aluminium folded tray (to house convertors) finished semi-gloss Pastel Orange, RAL 2003. Roof brackets by others

Popeye letters c/o opal 5mm 050 acrylic faces with aluminium returns finished Satin, Traffic White RAL 9016. 10mm white foamex backs c/w cool white LED Modules for face illumination.

Famous Louisiana Chicken letters c/o opal 5mm 050 acrylic faces with aluminium returns finished Satin, Traffic White RAL 9016. 10mm white foamex backs c/w cool white LED Modules for face illumination.

DT Chevron/letters & Logo c/o opal 5mm 050 acrylic faces with aluminium returns finished Satin, Traffic White RAL 9016. 10mm white foamex backs c/w cool white LED Modules for face illumination.




Traffic White, RAL 9016





Pastel Orange, RAL 2003

**Note:**All powdercoating with 60% shine

Side Elevation

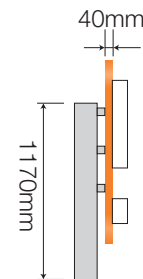


Front Elevation - 1:50 @ A3

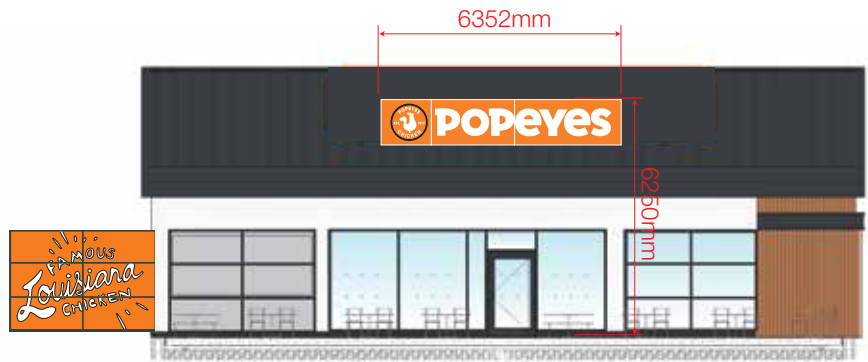
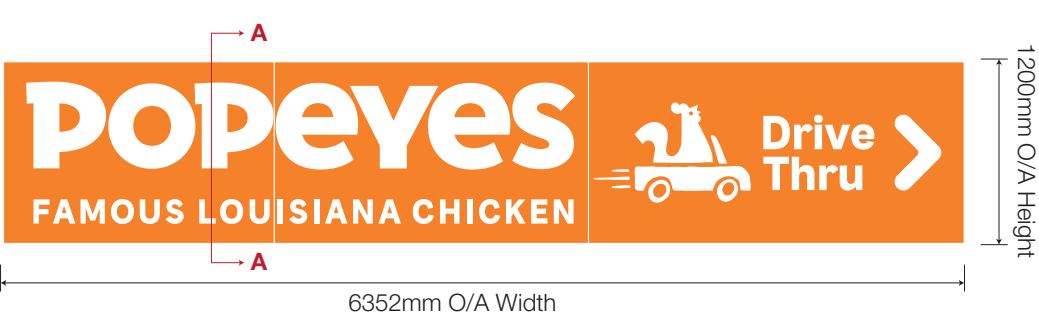


Side Elevation - 1:200 @ A3

1:50 @ A3

 

Sectional View A-A - NTS

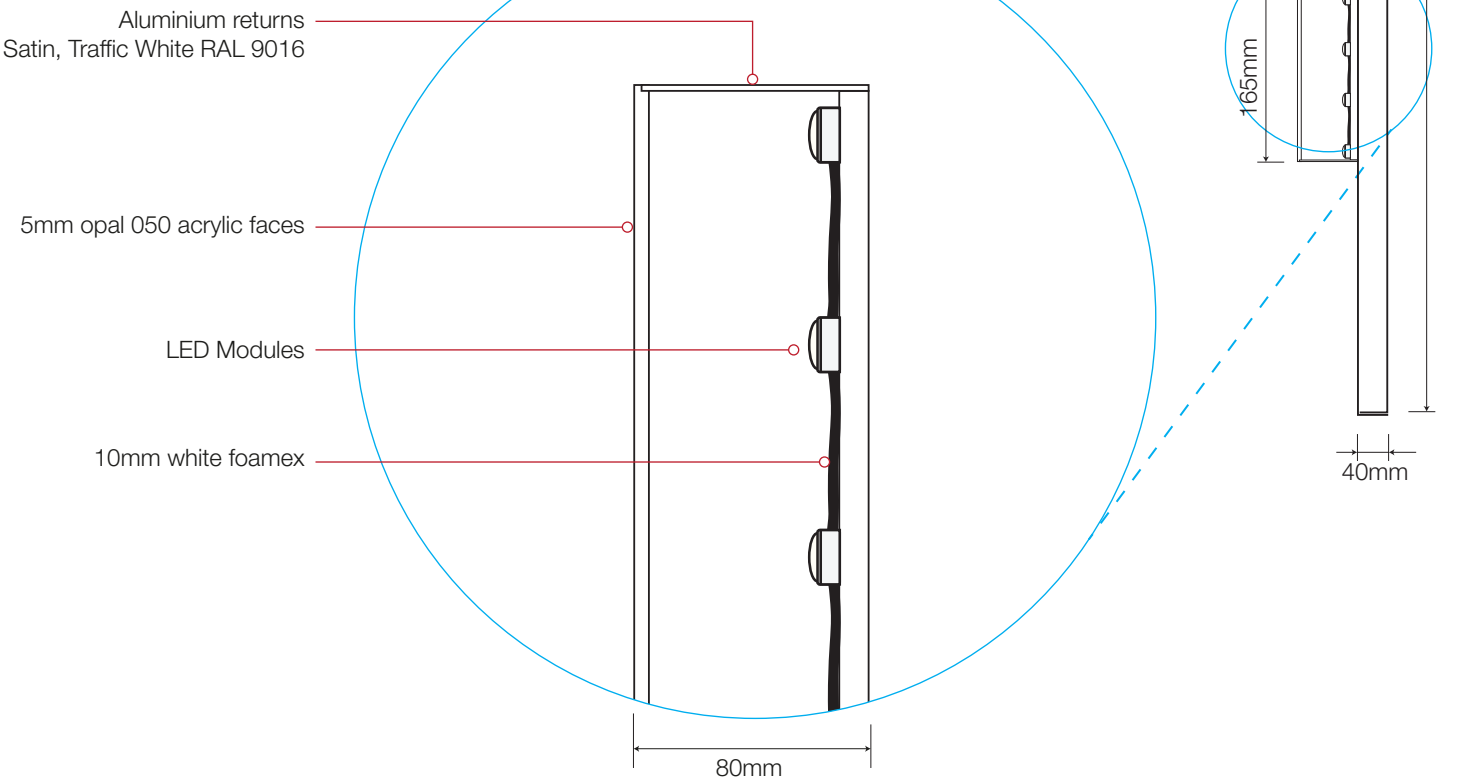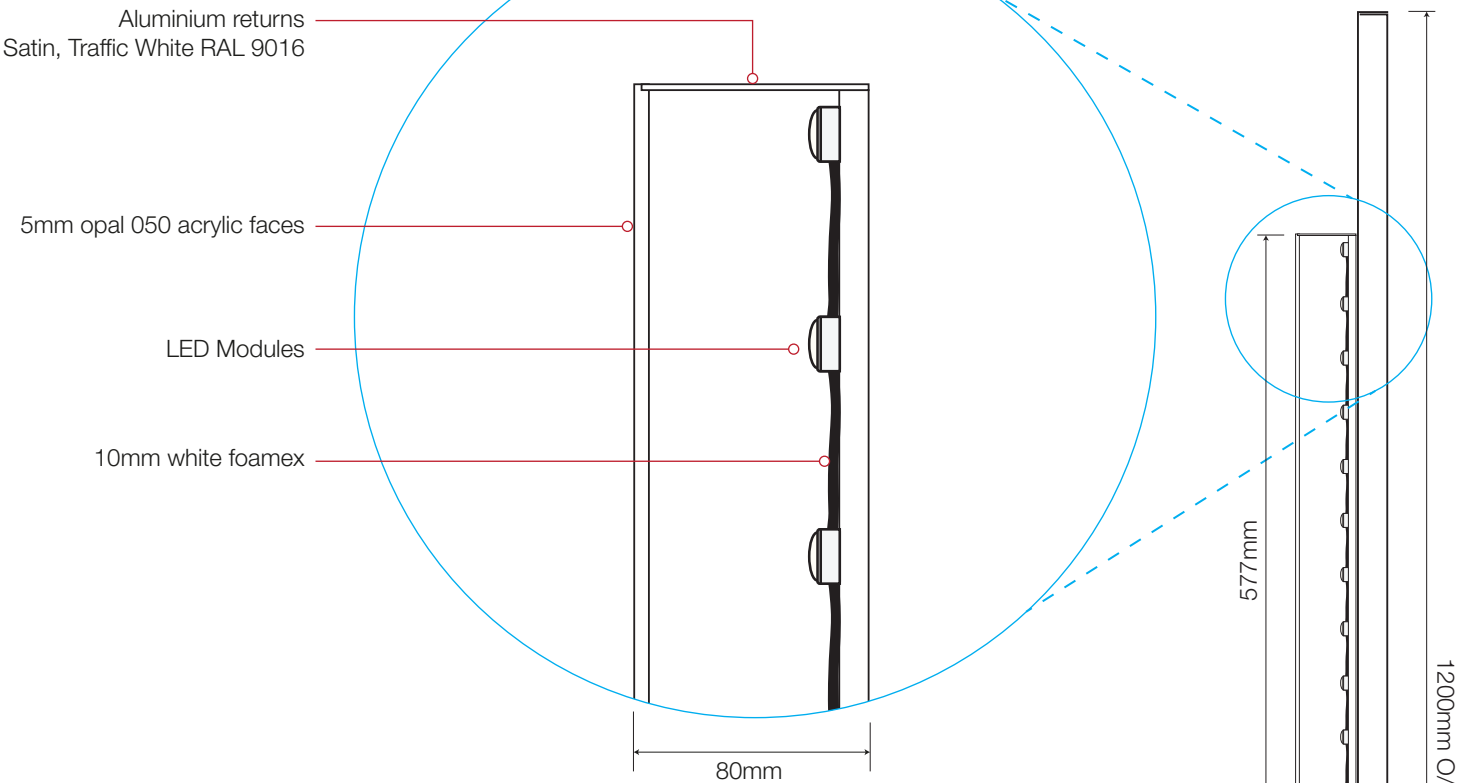

NIS SIGNS

NIS Signs (Leicester) Ltd  
51 Marlow Rd, Leicester, LE3 2BQ

☎ 0116 270 6228  
@ info@signs-nis.co.uk  
🌐 www.signs-nis.co.uk

Client: Popeyes

Address: The Peel Centre  
Harborough Hill Road  
Barnsley  
S71 1BQ

Drawing no: 23-123 - Popeyes, Barnsley

Job location: Jobs/Popeyes/Barnsley

Drawn by: AH

Rev: 23

Date: 07/03/23

Revision notes:

- 16) Updates to files - AH 18/07/23
- 17) Dims. for window graphics confirmed - AH 01/08/23
- 18) Directional signs updated - JE 03/08/23
- 19) External signs/graphics revised - AH 03/08/23
- 20) External signs/graphics revised - AH 17/08/2
- 21) Roof signs revised - AH 18/08/23
- 22) Highway signs locations added - AH 22/08/23
- 23) Location plans combined - AH 22/08/23

All site dimensions to be verified prior to manufacture.  
Do not scale from this drawing, Copyright 2023.  
This document is the property of NIS Signs  
and must not be used, reproduced or disclosed  
to any persons without the written consent of NIS Signs.

E

**Roof Mounted Tablet - 1:50 @ A3**

Roof monted tray c/o 2mm aluminium folded tray (to house convertors) finished semi-gloss Pastel Orange, RAL 2003. Roof brackets by others

Popeye letters c/o opal 5mm 050 acrylic faces with aluminium returns finished Satin, Traffic White RAL 9016. 10mm white foamex backs c/w cool white LED Modules for face illumination.

Popeyes Stamp c/o 1360mm Dia. 30mm Rim and return rings having Carc. Rim and return painted semi-gloss Pastel Orange, RAL 2003. Orange translucent vinyl to the opal acrylic face & illuminated by cool white LED's within the back tray.




Traffic White, RAL 9016





Pastel Orange, RAL 2003

**Note:** All powdercoating with 60% shine


**Side Elevation**

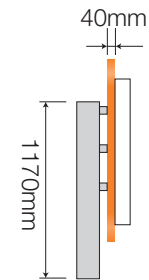

**Front Elevation - 1:50 @ A3**

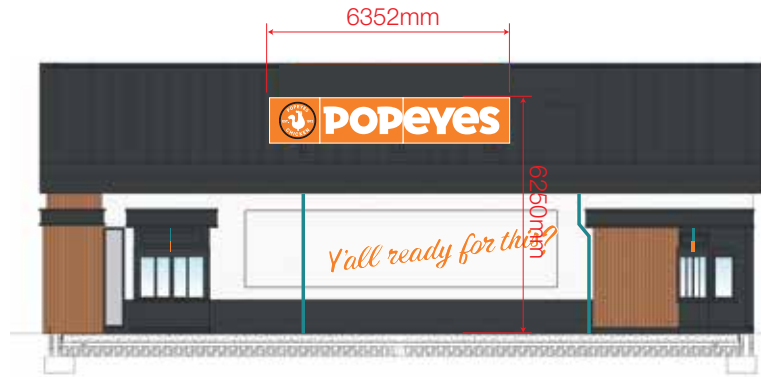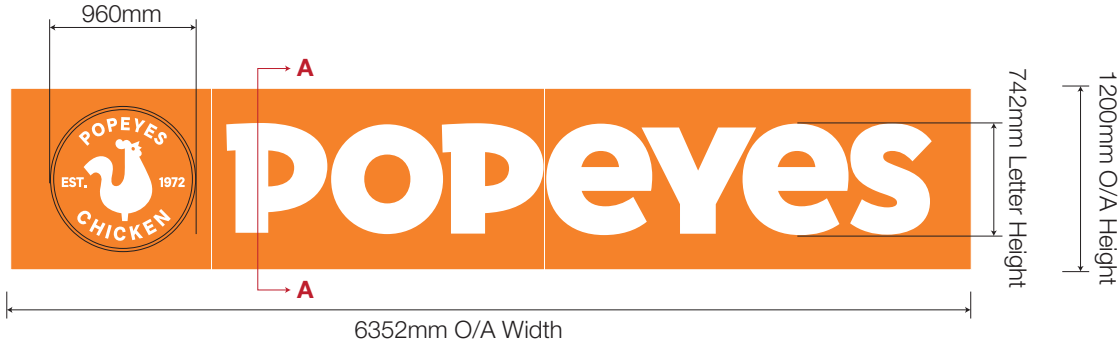


**Side Elevation - 1:200 @ A3**

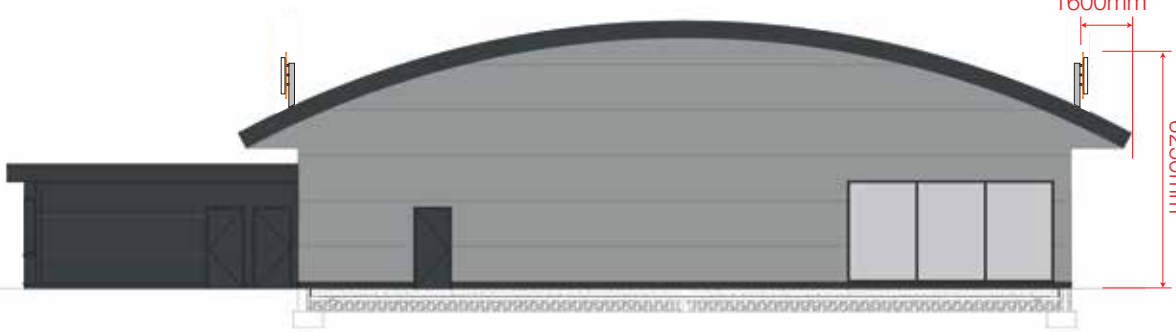

**Rear Elevation - 1:200 @ A3**

**Sectional View A-A - NTS**

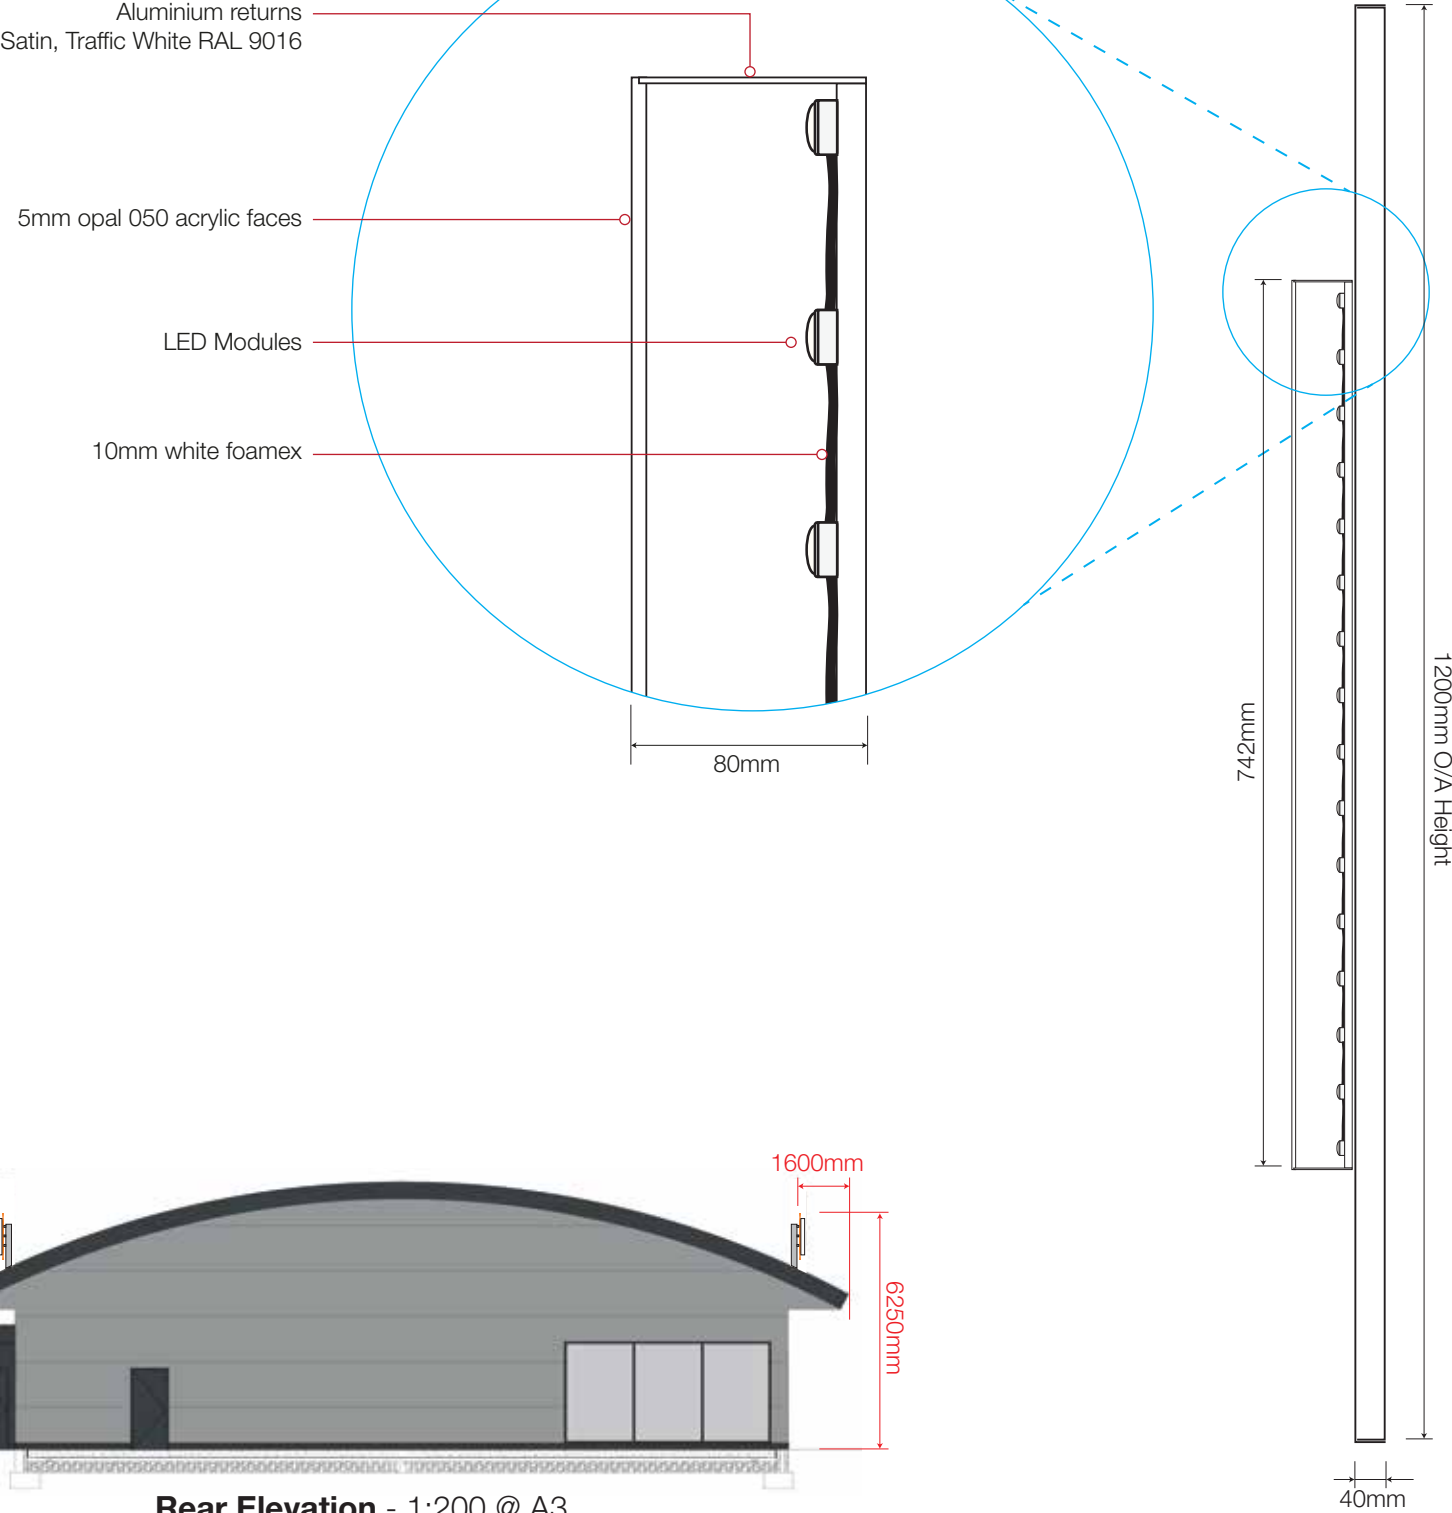

1:50 @ A3



**NIS SIGNS**

NIS Signs (Leicester) Ltd  
51 Marlow Rd, Leicester, LE3 2BQ

☎ 0116 270 6228  
@ info@signs-nis.co.uk  
🌐 www.signs-nis.co.uk

**Client:** Popeyes

**Address:** The Peel Centre  
Harborough Hill Road  
Barnsley  
S71 1BQ

**Drawing no:** 23-123 - Popeyes, Barnsley

**Job location:** Jobs/Popeyes/Barnsley

**Drawn by:** AH

**Rev:** 23

**Date:** 07/03/23

**Revision notes:**

- 16) Updates to files - AH 18/07/23
- 17) Dims. for window graphics confirmed - AH 01/08/23
- 18) Directional signs updated - JE 03/08/23
- 19) External signs/graphics revised - AH 03/08/23
- 20) External signs/graphics revised - AH 17/08/2
- 21) Roof signs revised - AH 18/08/23
- 22) Highway signs locations added - AH 22/08/23
- 23) Location plans combined - AH 22/08/23

All site dimensions to be verified prior to manufacture.  
Do not scale from this drawing, Copyright 2023.  
This document is the property of NIS Signs  
and must not be used, reproduced or disclosed  
to any persons without the written consent of NIS Signs.



**G Y'all Ready Graphic - 1:20 @ A3**  
Printed wall vinyl graphic c/w matt laminate.




**M Welcome To Louisiana - 1:20 @ A3**  
Digitally printed teal wall vinyl graphic c/w matt laminate.



**H Delivery Drivers - 1:20 @ A3**  
1 Off set, Digitally printed teal wall vinyl graphic c/w matt laminate.


 
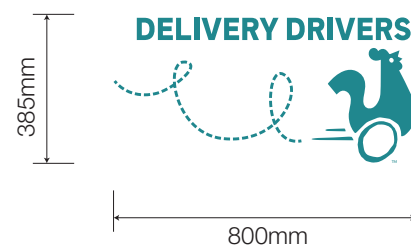


**N Popeyes Stamp - 1:20 @ A3**  
1 Off, Popeyes stamp c/o white 5mm 030 acrylic  
mounted directly back to the faux timber slatted wall.

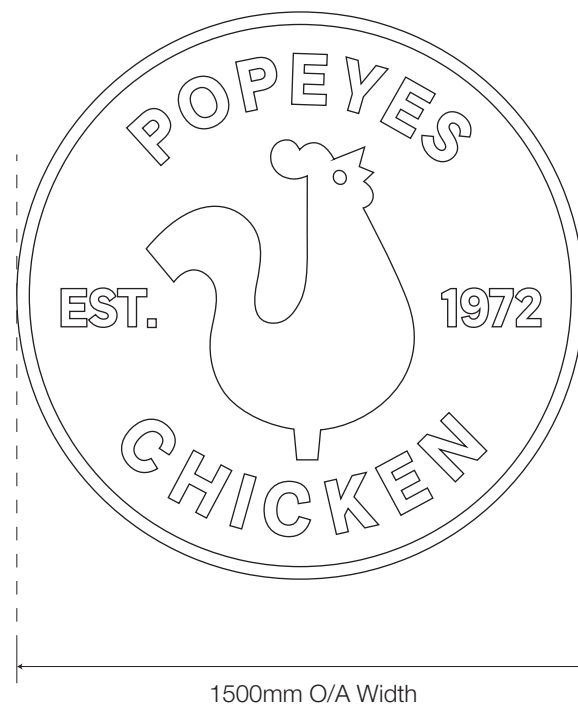

**O Chicken Stamp - 1:20 @ A3**  
1 Off, Chicken stamp c/o 5mm acrylic finished Teal  
mounted directly back to the faux timber slatted wall.



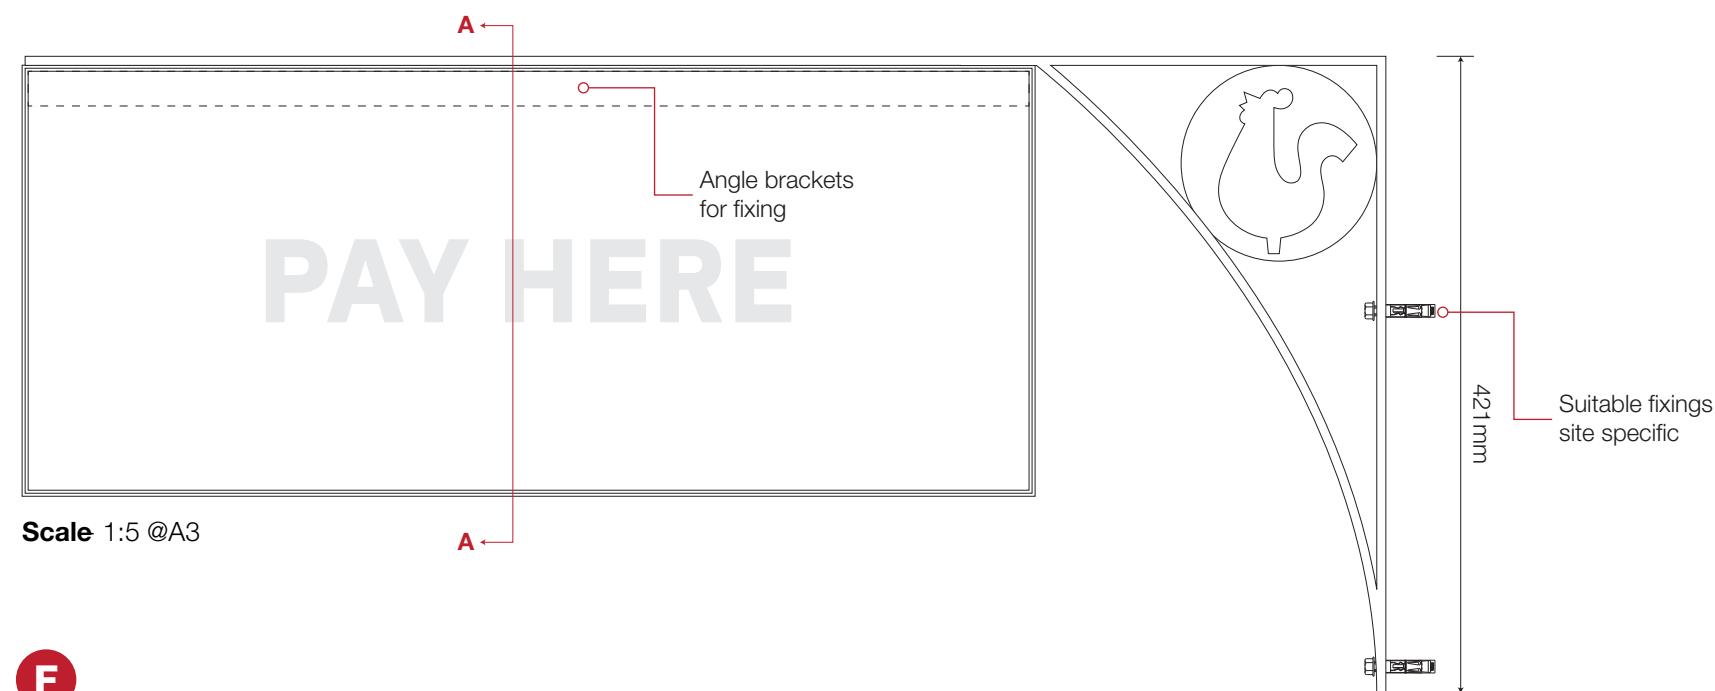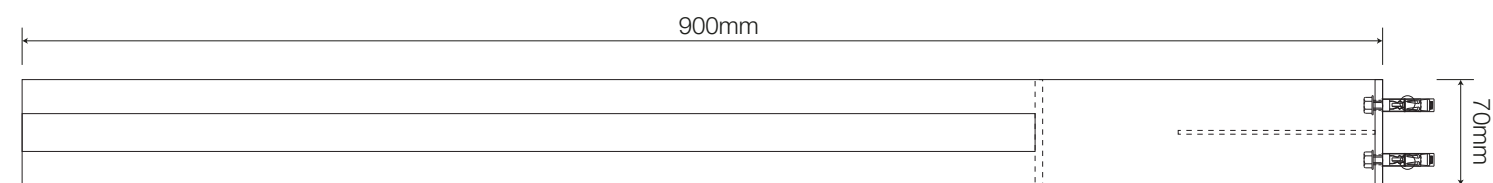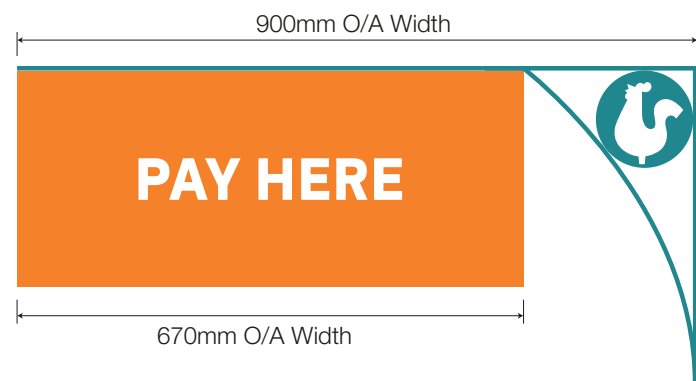


Scale 1:5 @A3




### Pay Here Hanging Sign - 1:10 @ A3



Folded aluminium trays finished Pastel Orange, RAL 2003 with reflective white vinyl Metamark MD-RF2 applied to the face. Panels fixed through the top return to a 25mm SHS hanging frame with 6mm aluminium ceiling plate finished Turquoise Blue, RAL 5018.

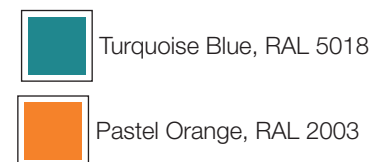

### Enlarged A-A

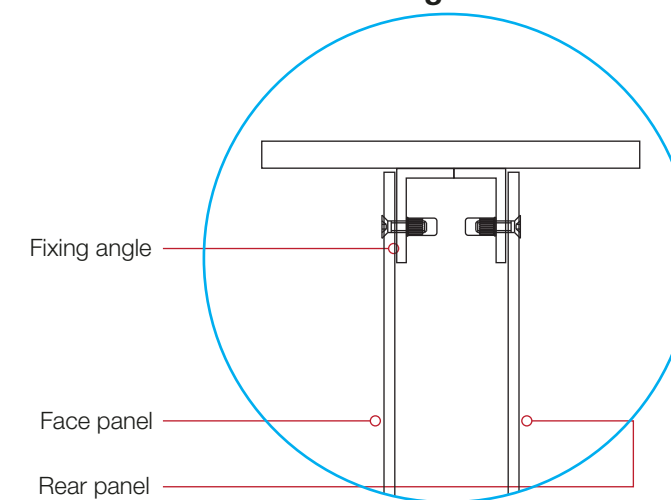

### A-A

 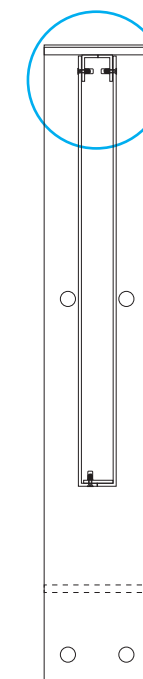

**NIS SIGNS**

NIS Signs (Leicester) Ltd  
51 Marlow Rd, Leicester, LE3 2BQ

☎ 0116 270 6228  
@ info@signs-nis.co.uk  
🌐 www.signs-nis.co.uk

Client: Popeyes

Address: The Peel Centre  
Harborough Hill Road  
Barnsley  
S71 1BQ

Drawing no: 23-123 - Popeyes, Barnsley

Job location: Jobs/Popeyes/Barnsley

Drawn by: AH



Rev: 23

Date: 07/03/23

#### Revision notes:

- 16) Updates to files - AH 18/07/23
- 17) Dims. for window graphics confirmed - AH 01/08/23
- 18) Directional signs updated - JE 03/08/23
- 19) External signs/graphics revised - AH 03/08/23
- 20) External signs/graphics revised - AH 17/08/2
- 21) Roof signs revised - AH 18/08/23
- 22) Highway signs locations added - AH 22/08/23
- 23) Location plans combined - AH 22/08/23

All site dimensions to be verified prior to manufacture.  
Do not scale from this drawing, Copyright 2023.  
This document is the property of NIS Signs  
and must not be used, reproduced or disclosed  
to any persons without the written consent of NIS Signs.


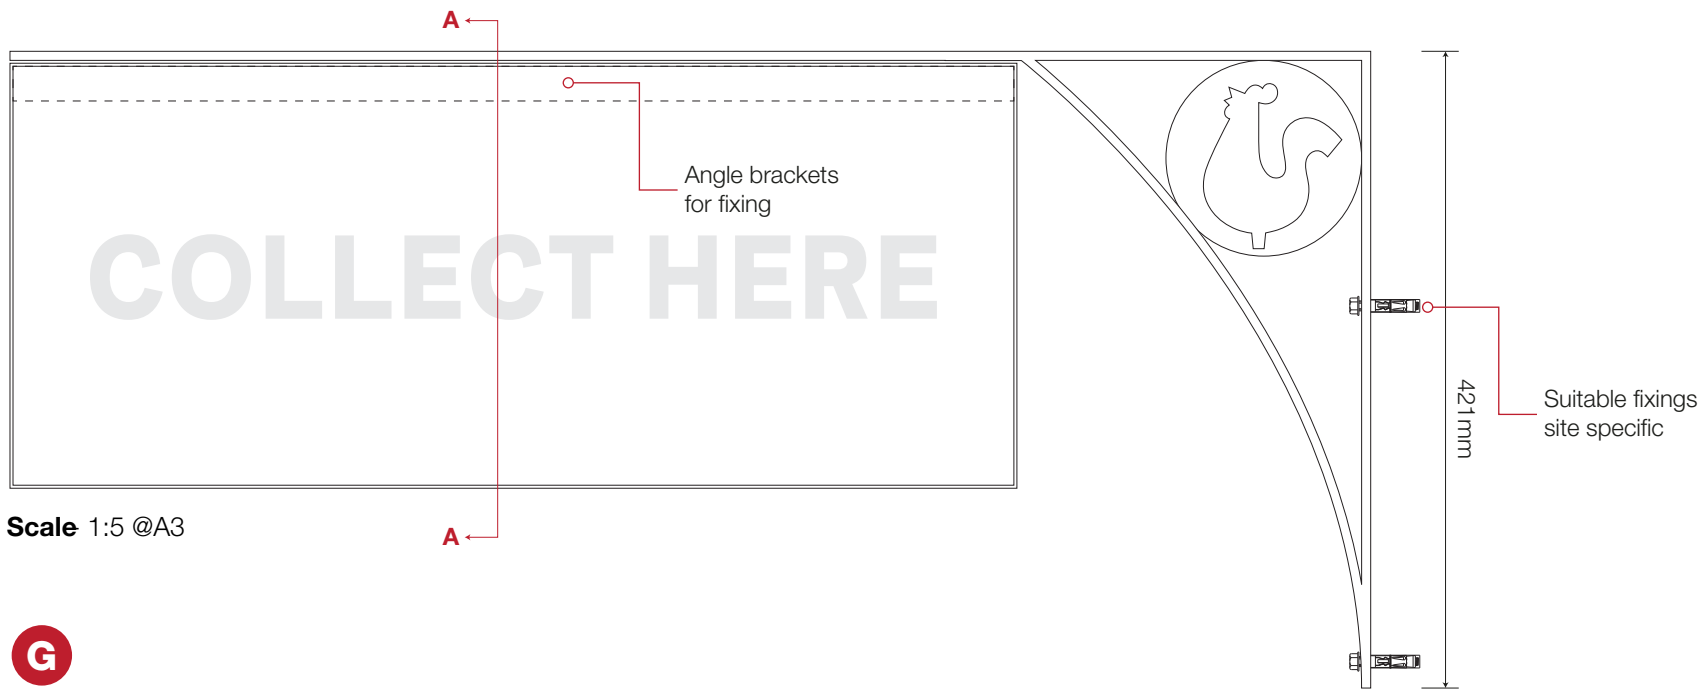
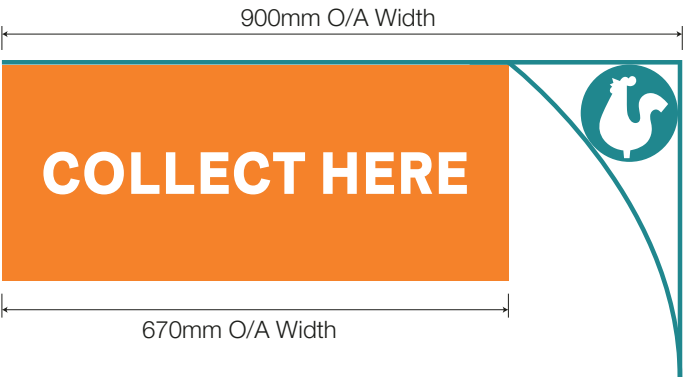


Scale 1:5 @A3



**Collect Here Hanging Sign - 1:10 @ A3**  
Folded aluminium trays finished Pastel Orange, RAL 2003 with reflective white vinyl Metamark MD-RF2 applied to the face. Panels fixed through the top return to a 25mm SHS hanging frame with 6mm aluminium ceiling plate finished Turquoise Blue, RAL 5018.

-  Turquoise Blue, RAL 5018
-  Pastel Orange, RAL 2003

 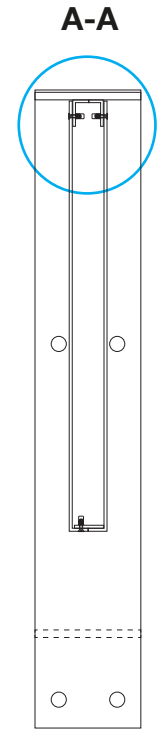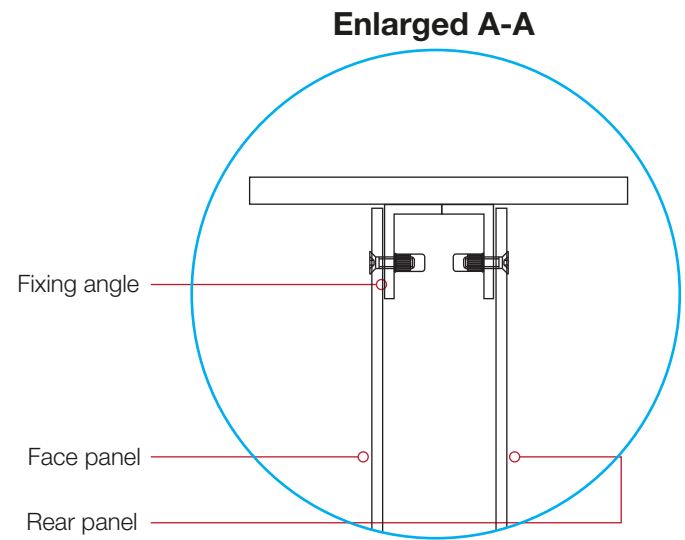


|   |                                                                         |  |                                        |         |                |   |   |
|---|-------------------------------------------------------------------------|--|----------------------------------------|---------|----------------|---|---|
| <div><div>NIS SIGNS</div><div>NIS Signs (Leicester) Ltd</div><div>51 Marlow Rd, Leicester, LE3 2BQ</div></div> <div><div>0116 270 6228</div><div>info@signs-nis.co.uk</div><div>www.signs-nis.co.uk</div></div> | Client: Popeyes                                                         |  | Drawing no: 23-123 - Popeyes, Barnsley |         |                | <div>Revision notes:</div> <div>16) Updates to files - AH 18/07/23</div> <div>17) Dims. for window graphics confirmed - AH 01/08/23</div> <div>18) Directional signs updated - JE 03/08/23</div> <div>19) External signs/graphics revised - AH 03/08/23</div> <div>20) External signs/graphics revised - AH 17/08/2</div> <div>21) Roof signs revised - AH 18/08/23</div> <div>22) Highway signs locations added - AH 22/08/23</div> <div>23) Location plans combined - AH 22/08/23</div> | <div>All site dimensions to be verified prior to manufacture.</div> <div>Do not scale from this drawing, Copyright 2023.</div> <div>This document is the property of NIS Signs</div> <div>and must not be used, reproduced or disclosed</div> <div>to any persons without the written consent of NIS Signs.</div> |
|   | Address: The Peel Centre<br>Harborough Hill Road<br>Barnsley<br>S71 1BQ |  | Job location: Jobs/Popeyes/Barnsley    |         |                |   |   |
|   |                                                                         |  | Drawn by: AH                           | Rev: 23 | Date: 07/03/23 |   |   |



**Poppy Manifestations - 1:2 @ A3**

2 sets @ 960mm  
8 sets @ 1300mm  
6 sets @ 1750mm  
Window manifestations c/o frosted vinyl (IP M5804)  
Install One set at 1400mm high from floor level, second set at 700mm from floor level.

**Note: Poppy icon to face/lead towards entrance.**

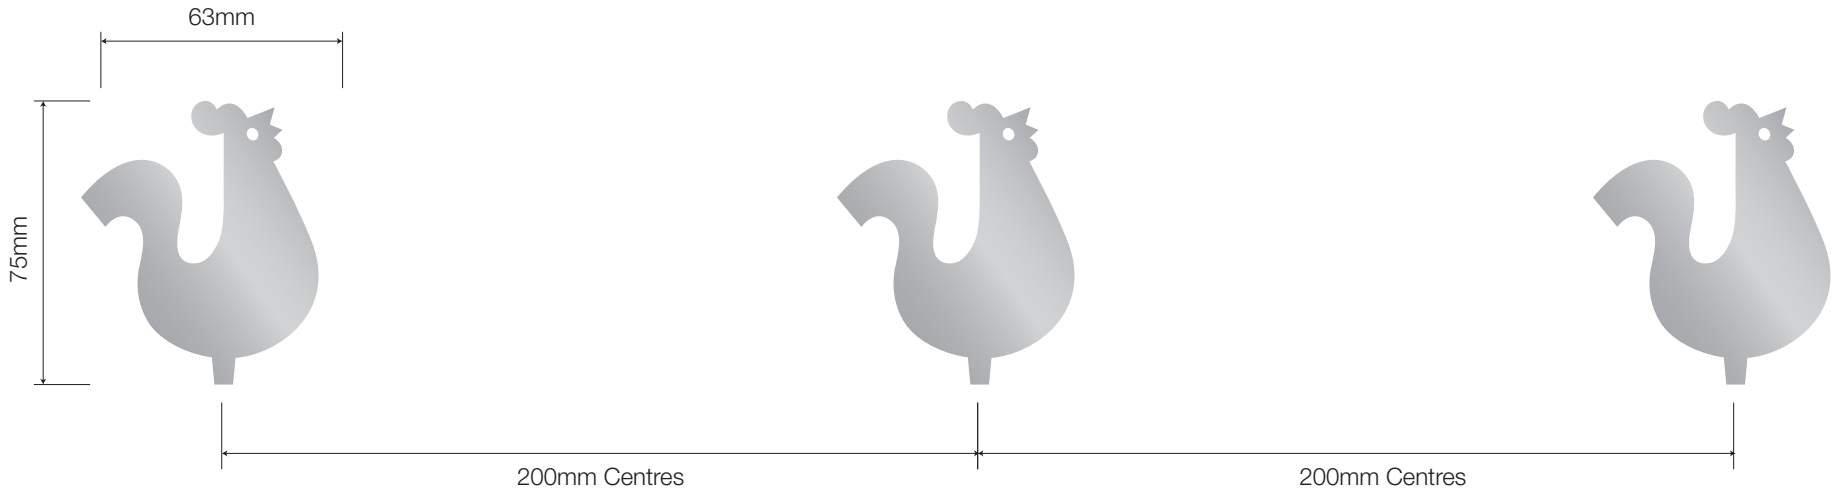

**NIS SIGNS**

NIS Signs (Leicester) Ltd  
51 Marlow Rd, Leicester, LE3 2BQ

☎ 0116 270 6228  
@ info@signs-nis.co.uk  
🌐 www.signs-nis.co.uk

**Client:** Popeyes

**Address:** The Peel Centre  
Harborough Hill Road  
Barnsley  
S71 1BQ

**Drawing no:** 23-123 - Popeyes, Barnsley

**Job location:** Jobs/Popeyes/Barnsley

**Drawn by:** AH

**Rev:** 23

**Date:** 07/03/23

**Revision notes:**

- 16) Updates to files - AH 18/07/23
- 17) Dims. for window graphics confirmed - AH 01/08/23
- 18) Directional signs updated - JE 03/08/23
- 19) External signs/graphics revised - AH 03/08/23
- 20) External signs/graphics revised - AH 17/08/2
- 21) Roof signs revised - AH 18/08/23
- 22) Highway signs locations added - AH 22/08/23
- 23) Location plans combined - AH 22/08/23

All site dimensions to be verified prior to manufacture.  
Do not scale from this drawing, Copyright 2023.  
This document is the property of NIS Signs  
and must not be used, reproduced or disclosed  
to any persons without the written consent of NIS Signs.



**Window Graphics**1:20 @A3

Face printed vinyl graphics onto white digital media c/w matt over laminate.



**Note:**Apply vinyls from centre mullion out.

1:20 @ A3



**NIS SIGNS**

NIS Signs (Leicester) Ltd  
51 Marlow Rd, Leicester, LE3 2BQ

☎ 0116 270 6228  
@ info@signs-nis.co.uk  
🌐 www.signs-nis.co.uk

**Client:** Popeyes

**Address:** The Peel Centre  
Harborough Hill Road  
Barnsley  
S71 1BQ

**Drawing no:** 23-123 - Popeyes, Barnsley

**Job location:** Jobs/Popeyes/Barnsley

**Drawn by:** AH

**Rev:** 23

**Date:** 07/03/23

**Revision notes:**


- 16) Updates to files - AH 18/07/23
- 17) Dims. for window graphics confirmed - AH 01/08/23
- 18) Directional signs updated - JE 03/08/23
- 19) External signs/graphics revised - AH 03/08/23
- 20) External signs/graphics revised - AH 17/08/2
- 21) Roof signs revised - AH 18/08/23
- 22) Highway signs locations added - AH 22/08/23
- 23) Location plans combined - AH 22/08/23

All site dimensions to be verified prior to manufacture.  
Do not scale from this drawing, Copyright 2023.  
This document is the property of NIS Signs  
and must not be used, reproduced or disclosed  
to any persons without the written consent of NIS Signs.






Portable Collect Bay Sign - 1:10 @A3

6 Off, Fabricated aluminium bay sign finished RAL 2003 pastel orange.  
Consisting of fabricated aluminium base with 76mm diameter post, a 3mm flat panel attached via signfix channel & clips.  
1 Off each, digitally printed graphic c/w matt laminate applied to the panel face.  
Rear handle and castors for portability.

**Note** base to be filled with sand to give extra stability.

 

**Note:**All powdercoating with 60% shine

 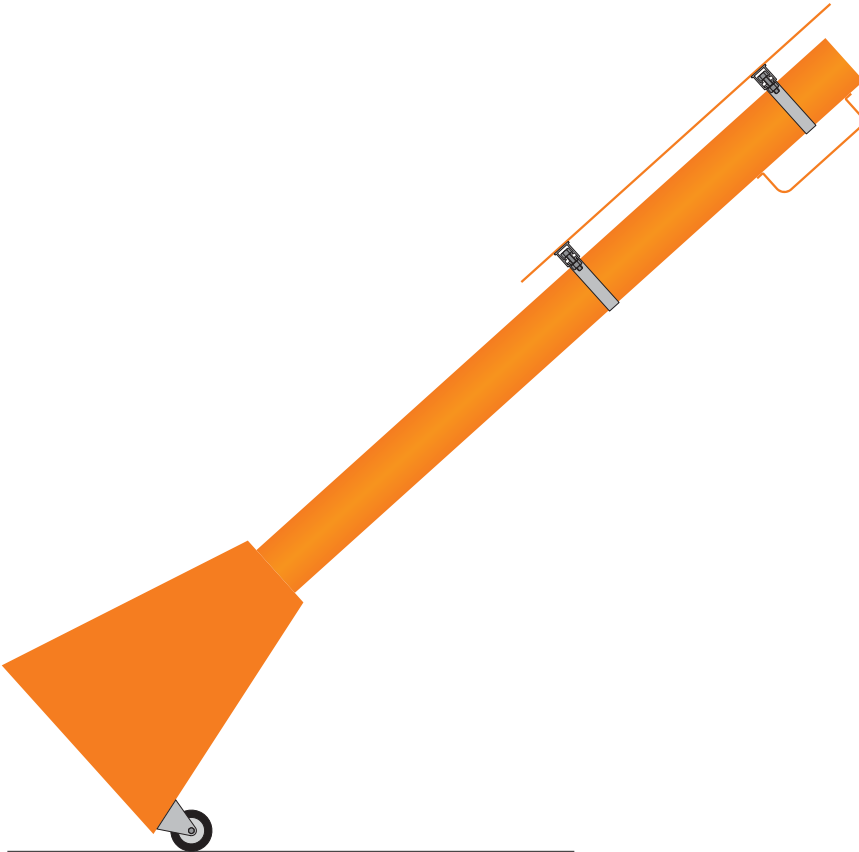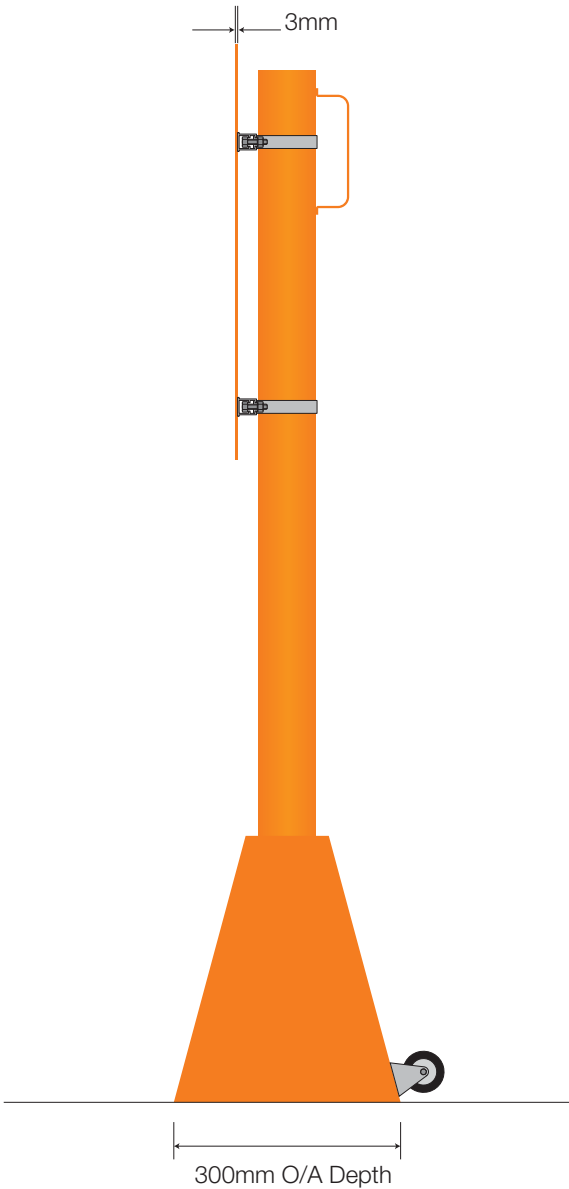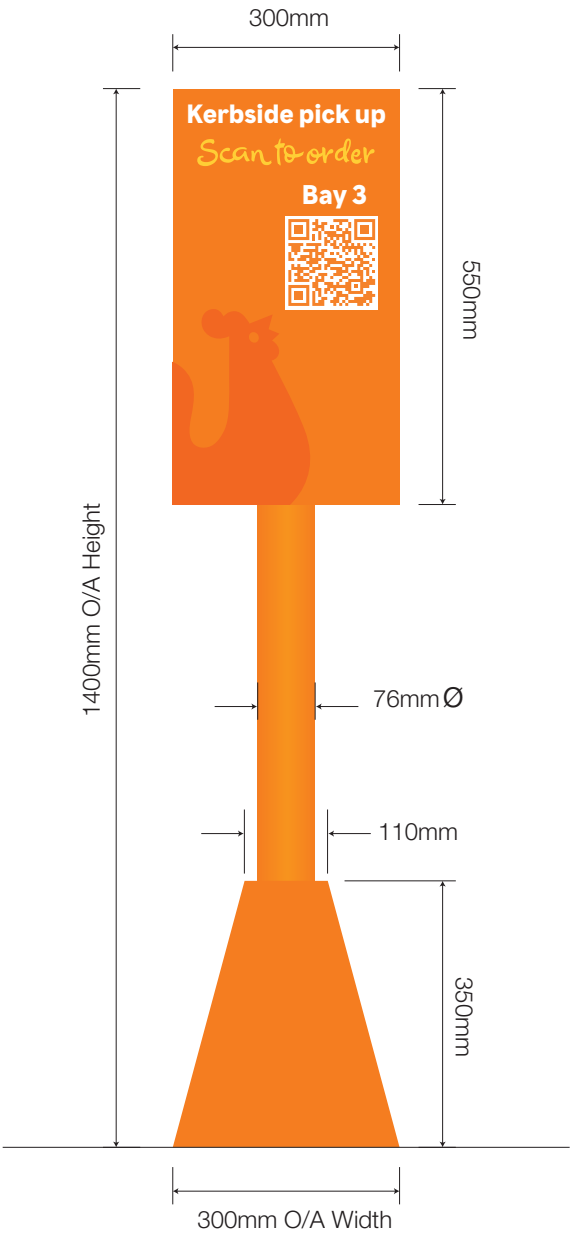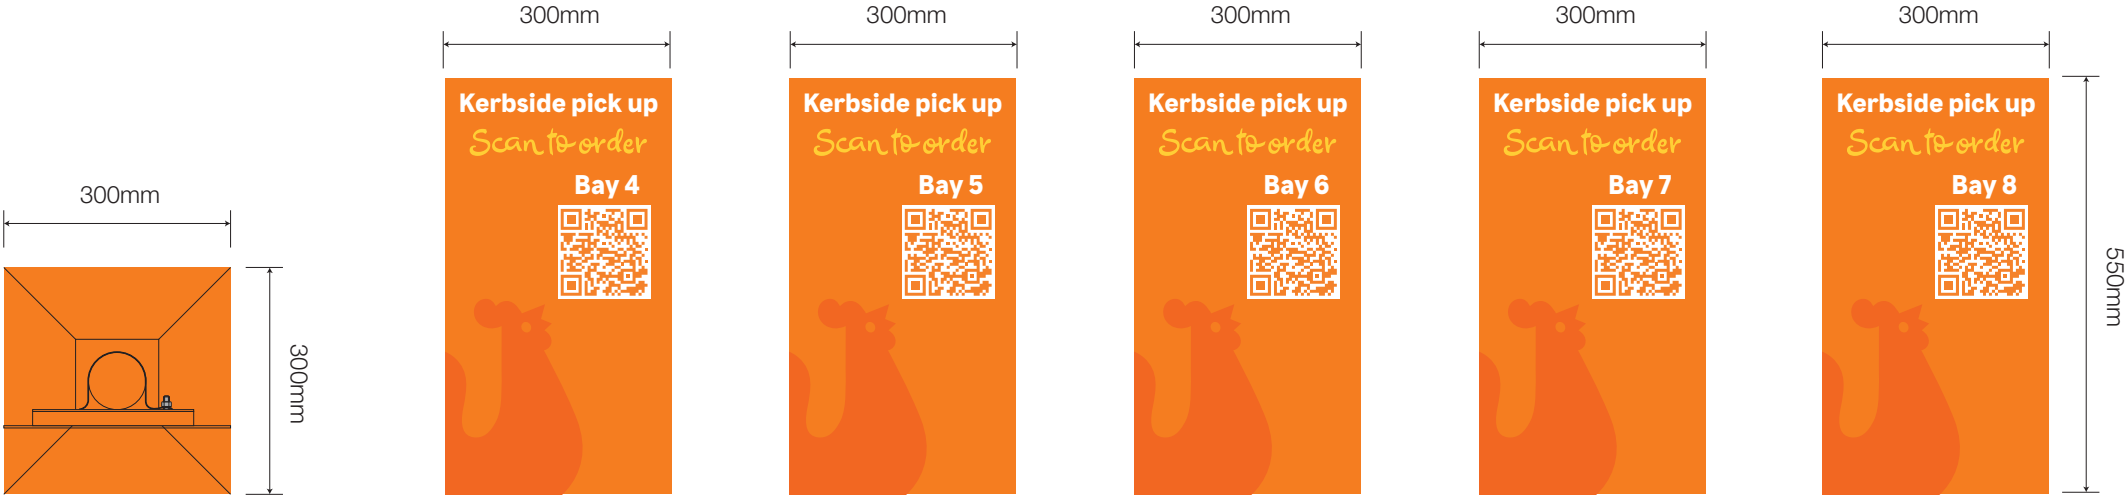

NIS SIGNS

NIS Signs (Leicester) Ltd  
51 Marlow Rd, Leicester, LE3 2BQ

☎ 0116 270 6228  
✉ info@signs-nis.co.uk  
🌐 www.signs-nis.co.uk

**Client:** Popeyes

**Address:** The Peel Centre  
Harborough Hill Road  
Barnsley  
S71 1BQ

**Drawing no:** 23-123 - Popeyes, Barnsley

**Job location:** Jobs/Popeyes/Barnsley

**Drawn by:** AH

**Rev:** 23

**Date:** 07/03/23

**Revision notes:**  
16) Updates to files - AH 18/07/23  
17) Dims. for window graphics confirmed - AH 01/08/23  
18) Directional signs updated - JE 03/08/23  
19) External signs/graphics revised - AH 03/08/23  
20) External signs/graphics revised - AH 17/08/2  
21) Roof signs revised - AH 18/08/23  
22) Highway signs locations added - AH 22/08/23  
23) Location plans combined - AH 22/08/23

All site dimensions to be verified prior to manufacture.  
Do not scale from this drawing, Copyright 2023.  
This document is the property of NIS Signs  
and must not be used, reproduced or disclosed  
to any persons without the written consent of NIS Signs.