





EXISTING
FRONT ELEVATION
SCALE 1:100

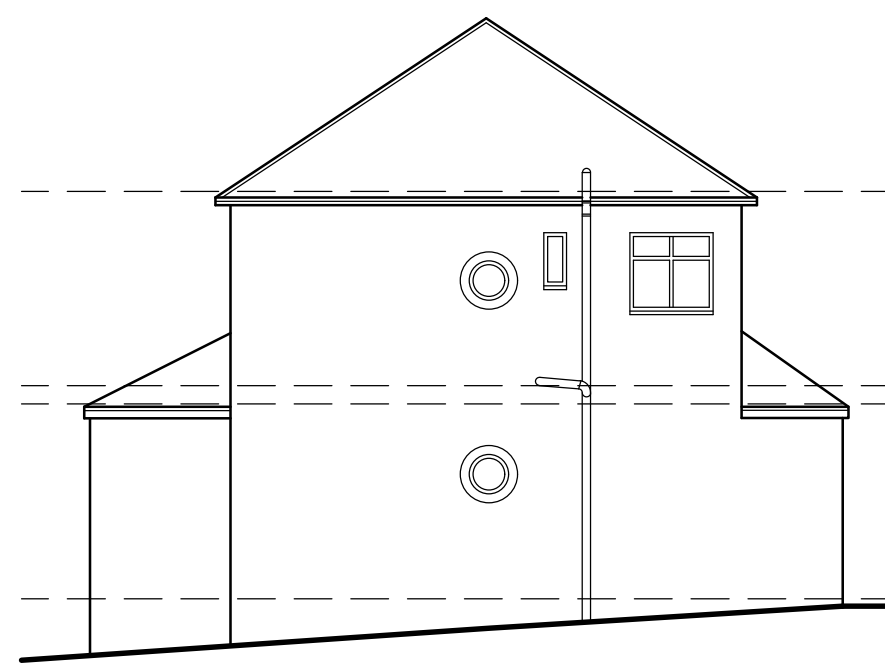



EXISTING
SIDE ELEVATION
SCALE 1:100




EXISTING
REAR ELEVATION
SCALE 1:100

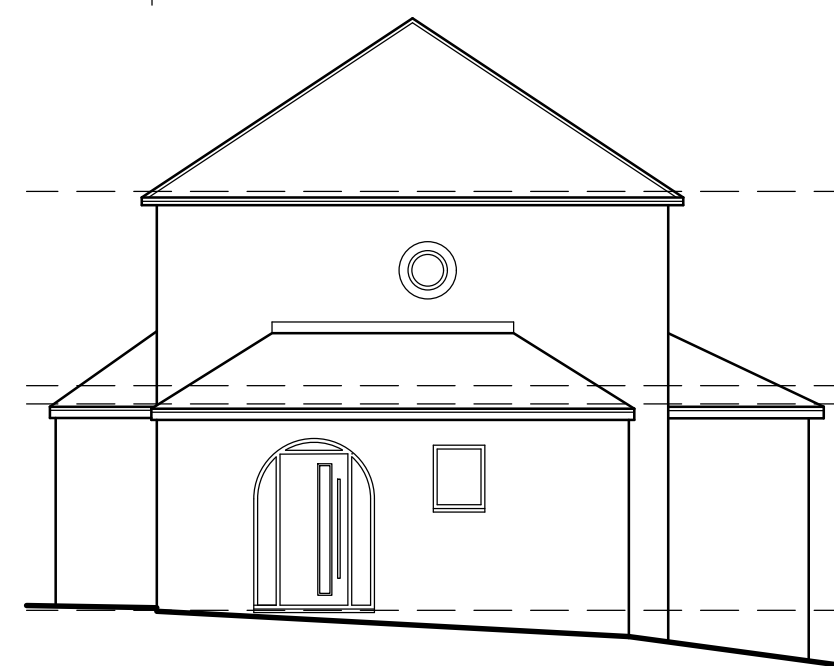


EXISTING
SIDE ELEVATION
SCALE 1:100

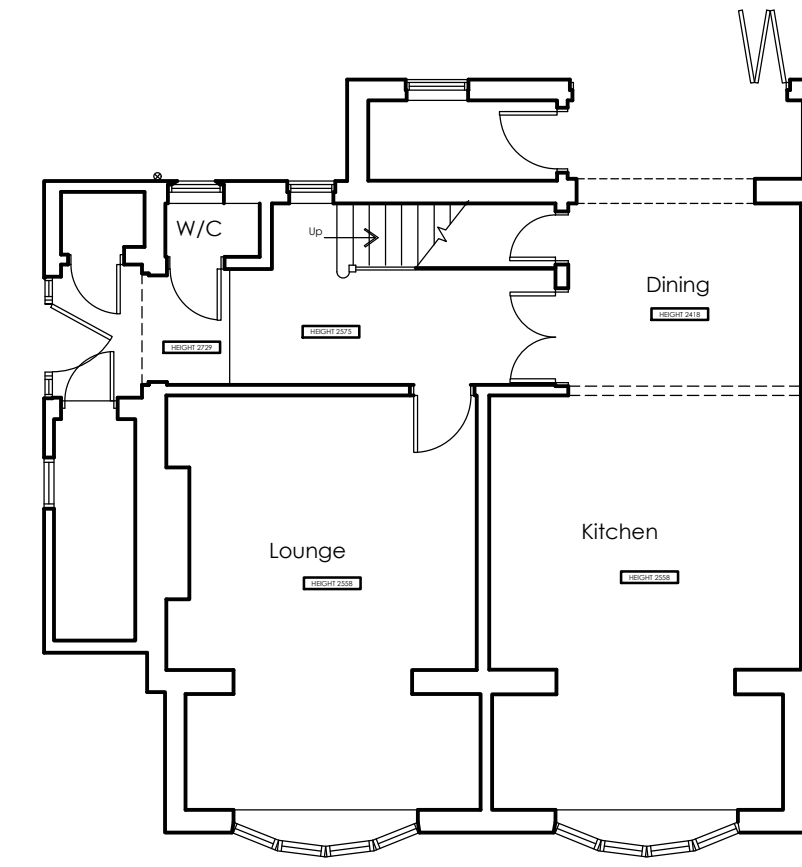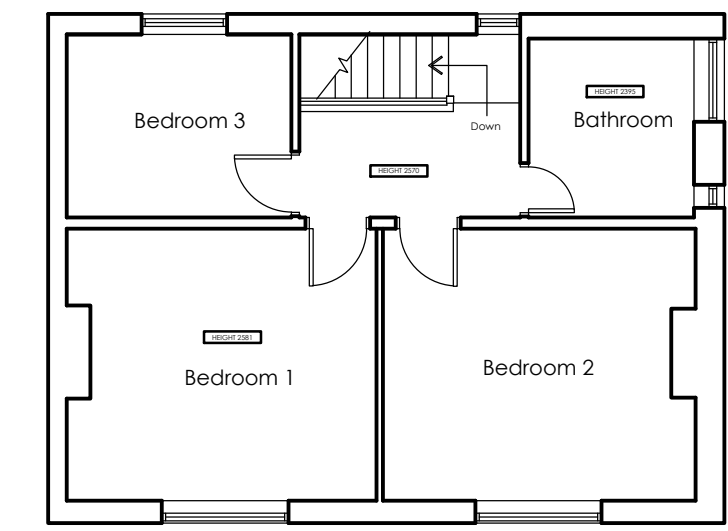

EXISTING
FLOOR PLANS
SCALE 1:100

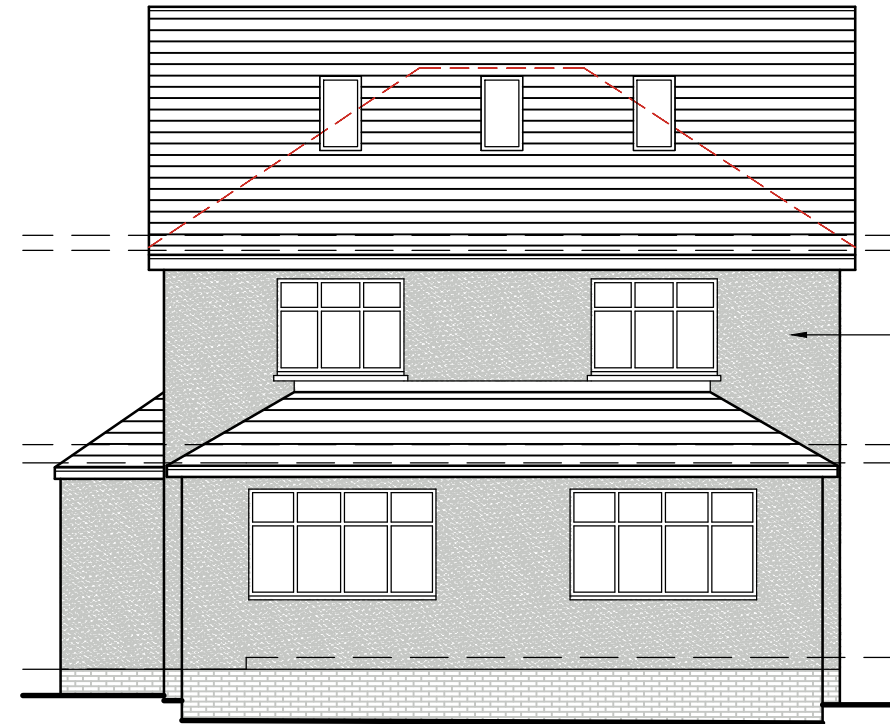


PROPOSED
FRONT ELEVATION
SCALE 1:100

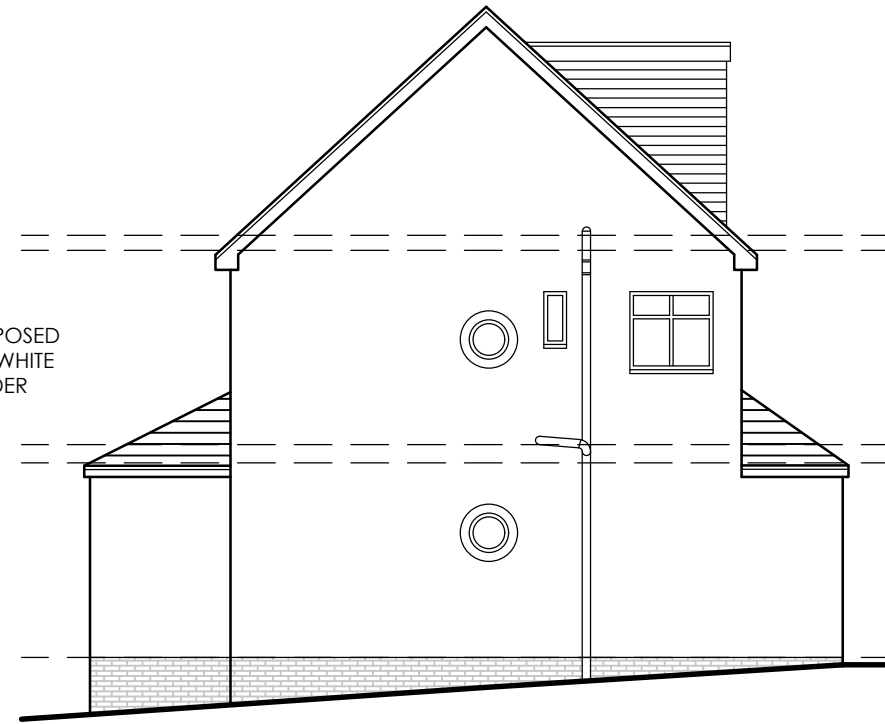

PROPOSED
SIDE ELEVATION
SCALE 1:100




PROPOSED
REAR ELEVATION
SCALE 1:100

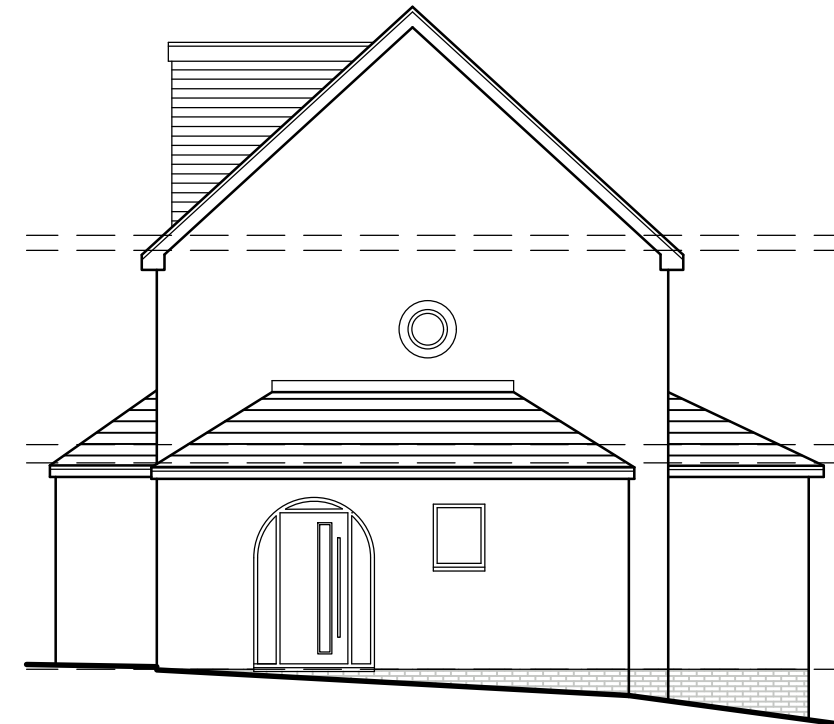


PROPOSED
SIDE ELEVATION
SCALE 1:100




LOCATION PLAN
SCALE 1:1250

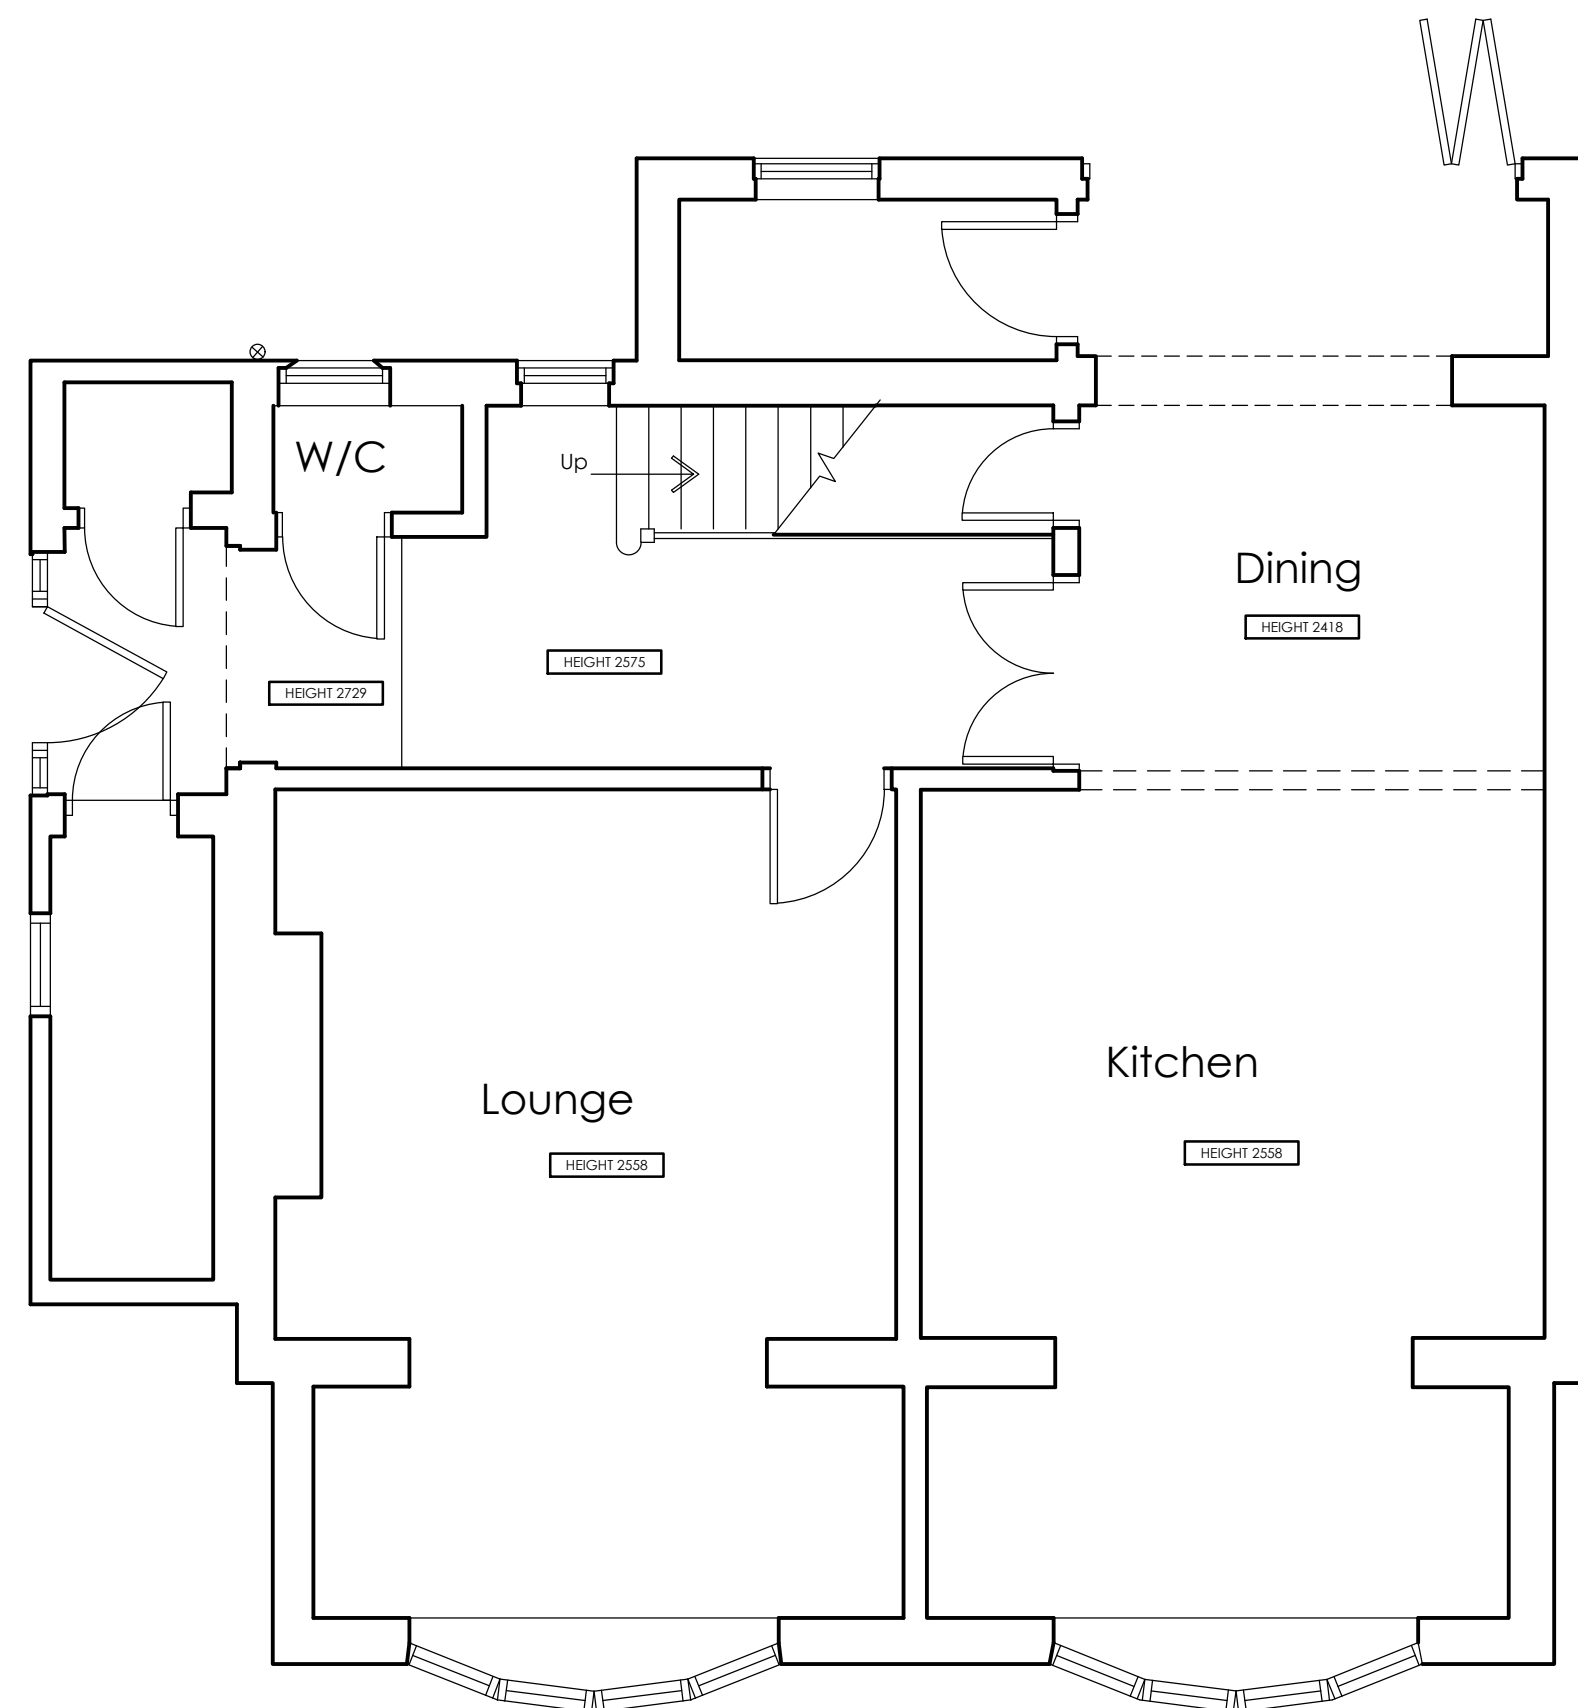

PROPOSED GROUND
FLOOR PLAN
SCALE 1:50

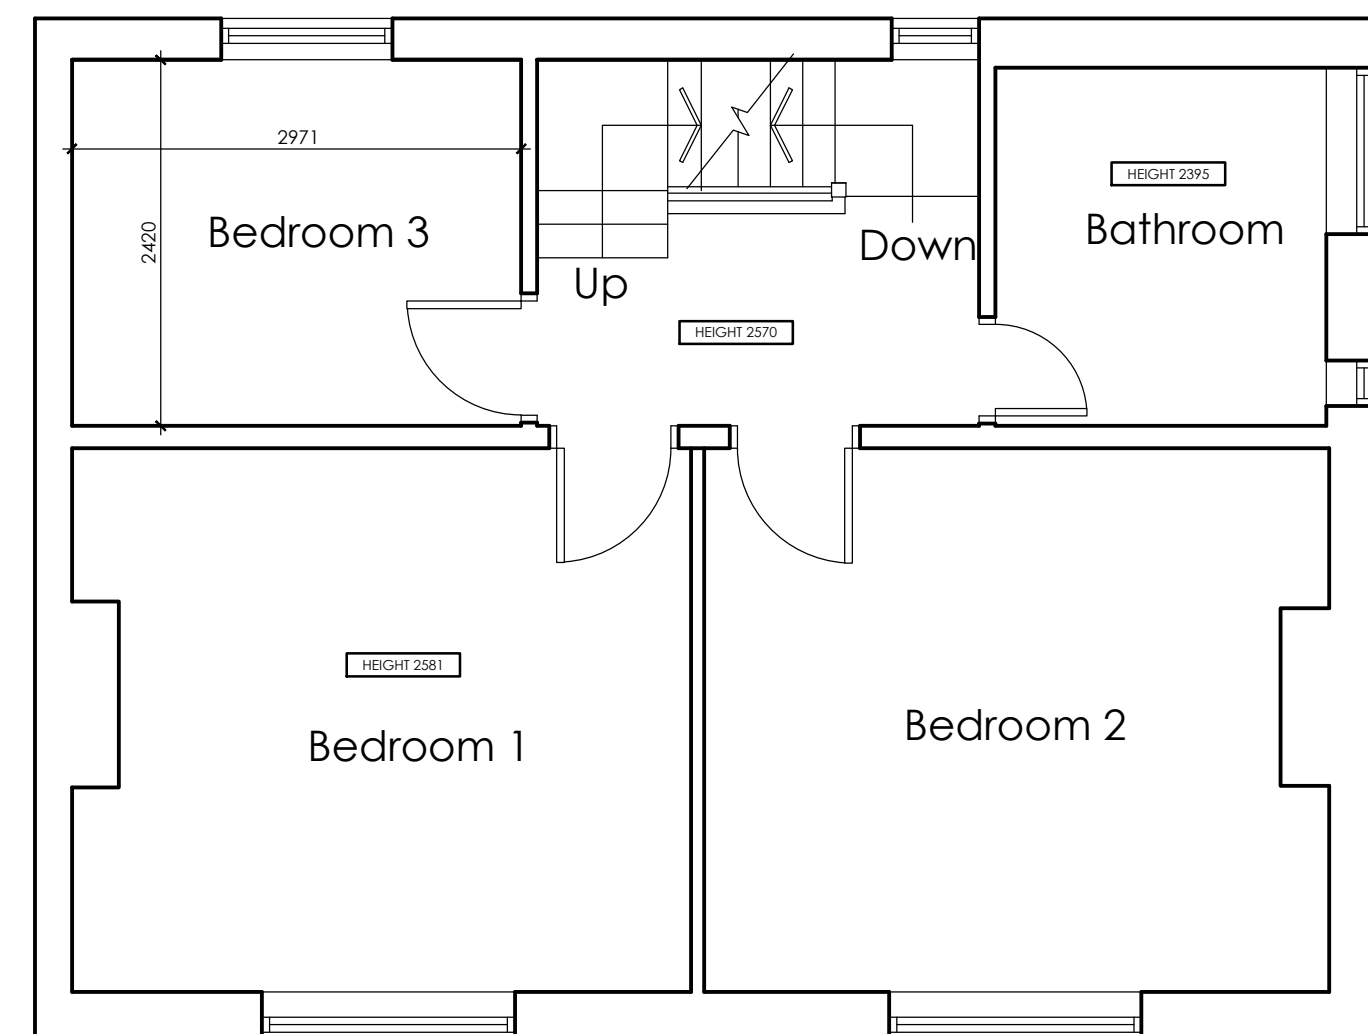

PROPOSED FIRST
FLOOR PLAN
SCALE 1:50

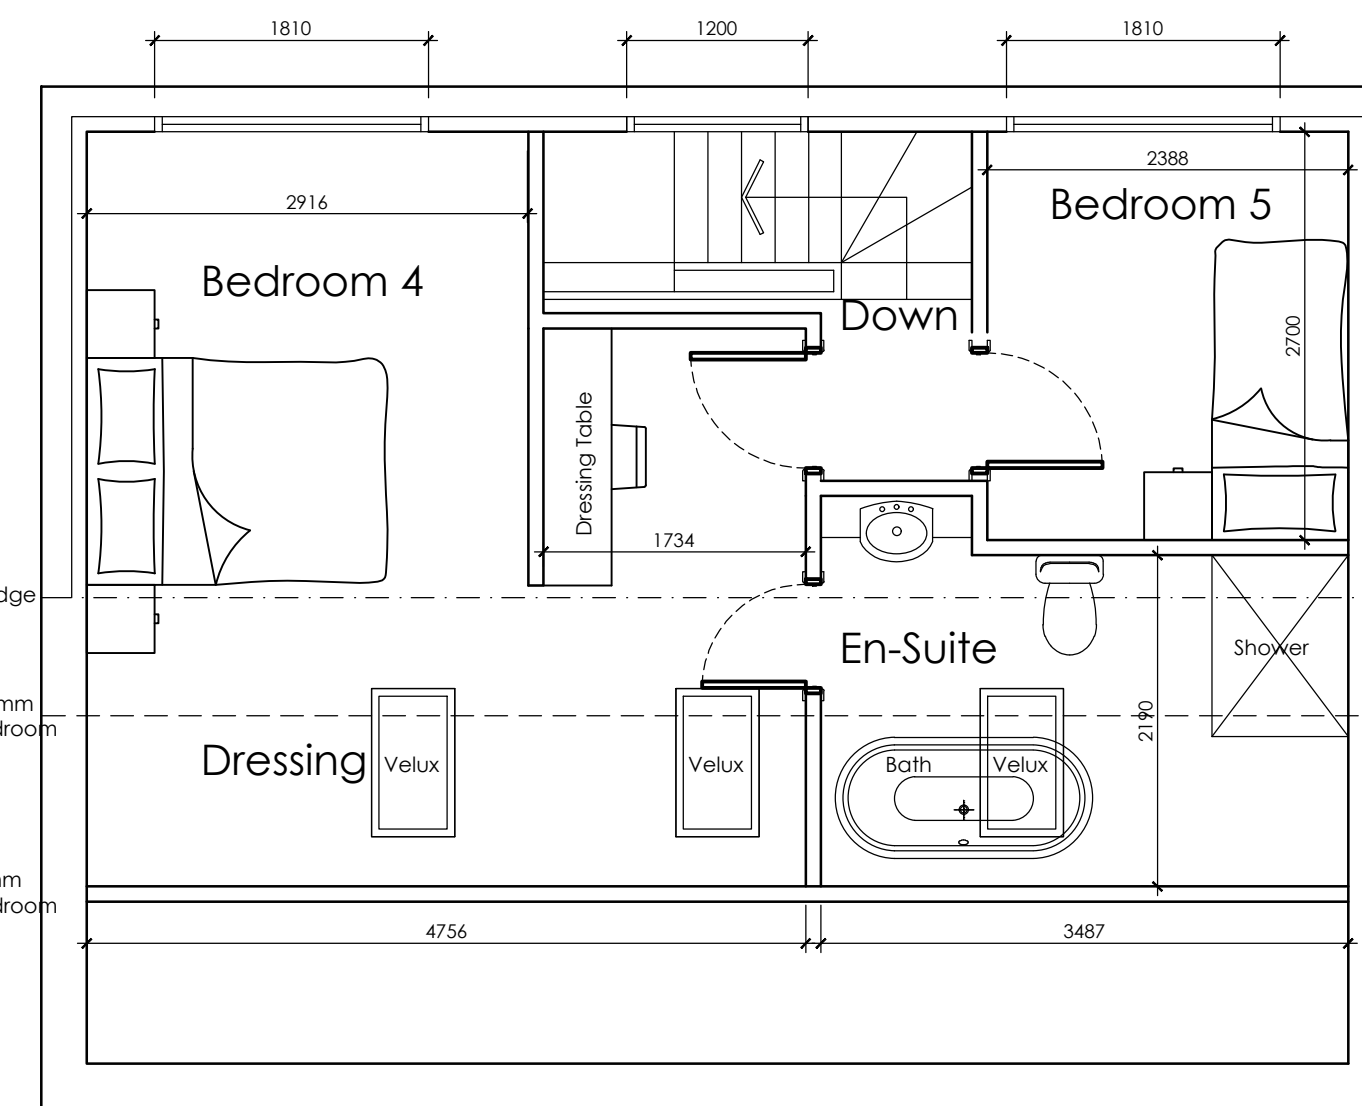

PROPOSED LOFT
FLOOR PLAN
SCALE 1:50



BLOCK PLAN
SCALE 1:500

<div><div></div><div><div>White Agus</div><div>Architectural Services</div></div></div>			<div>OFFICE ONE, DRILL HALL, 11 EASTGATE, BARNSELEY, S70 2EU</div>			<div>Phone: 01226 208482 Email: info@whiteagus.co.uk Web: www.whiteagus.co.uk</div>				
<div>Project. PROPOSED WORKS AT 19 DARTON LANE BARNSELEY S75 5AH</div>					<div>Client. MR MARK ROBERTS</div>					
<div>Drawing Title. PLANS AND ELEVATIONS</div>					<div>Date. MARCH 2024</div>		<div>Scale. 1:50 & 1:100 @ A1</div>			
					<div>Ref. 23-188</div>		<div>Dwg. No. 01</div>			
							<div>Rev. B</div>			
<div>Date</div>					<div>Date</div>		<div>Suffix</div>		<div>Description</div>	
<div>19/03/2024 21/03/2024</div>									<div>FLOOR PLAN REVISED RENDER ADDED</div>	