



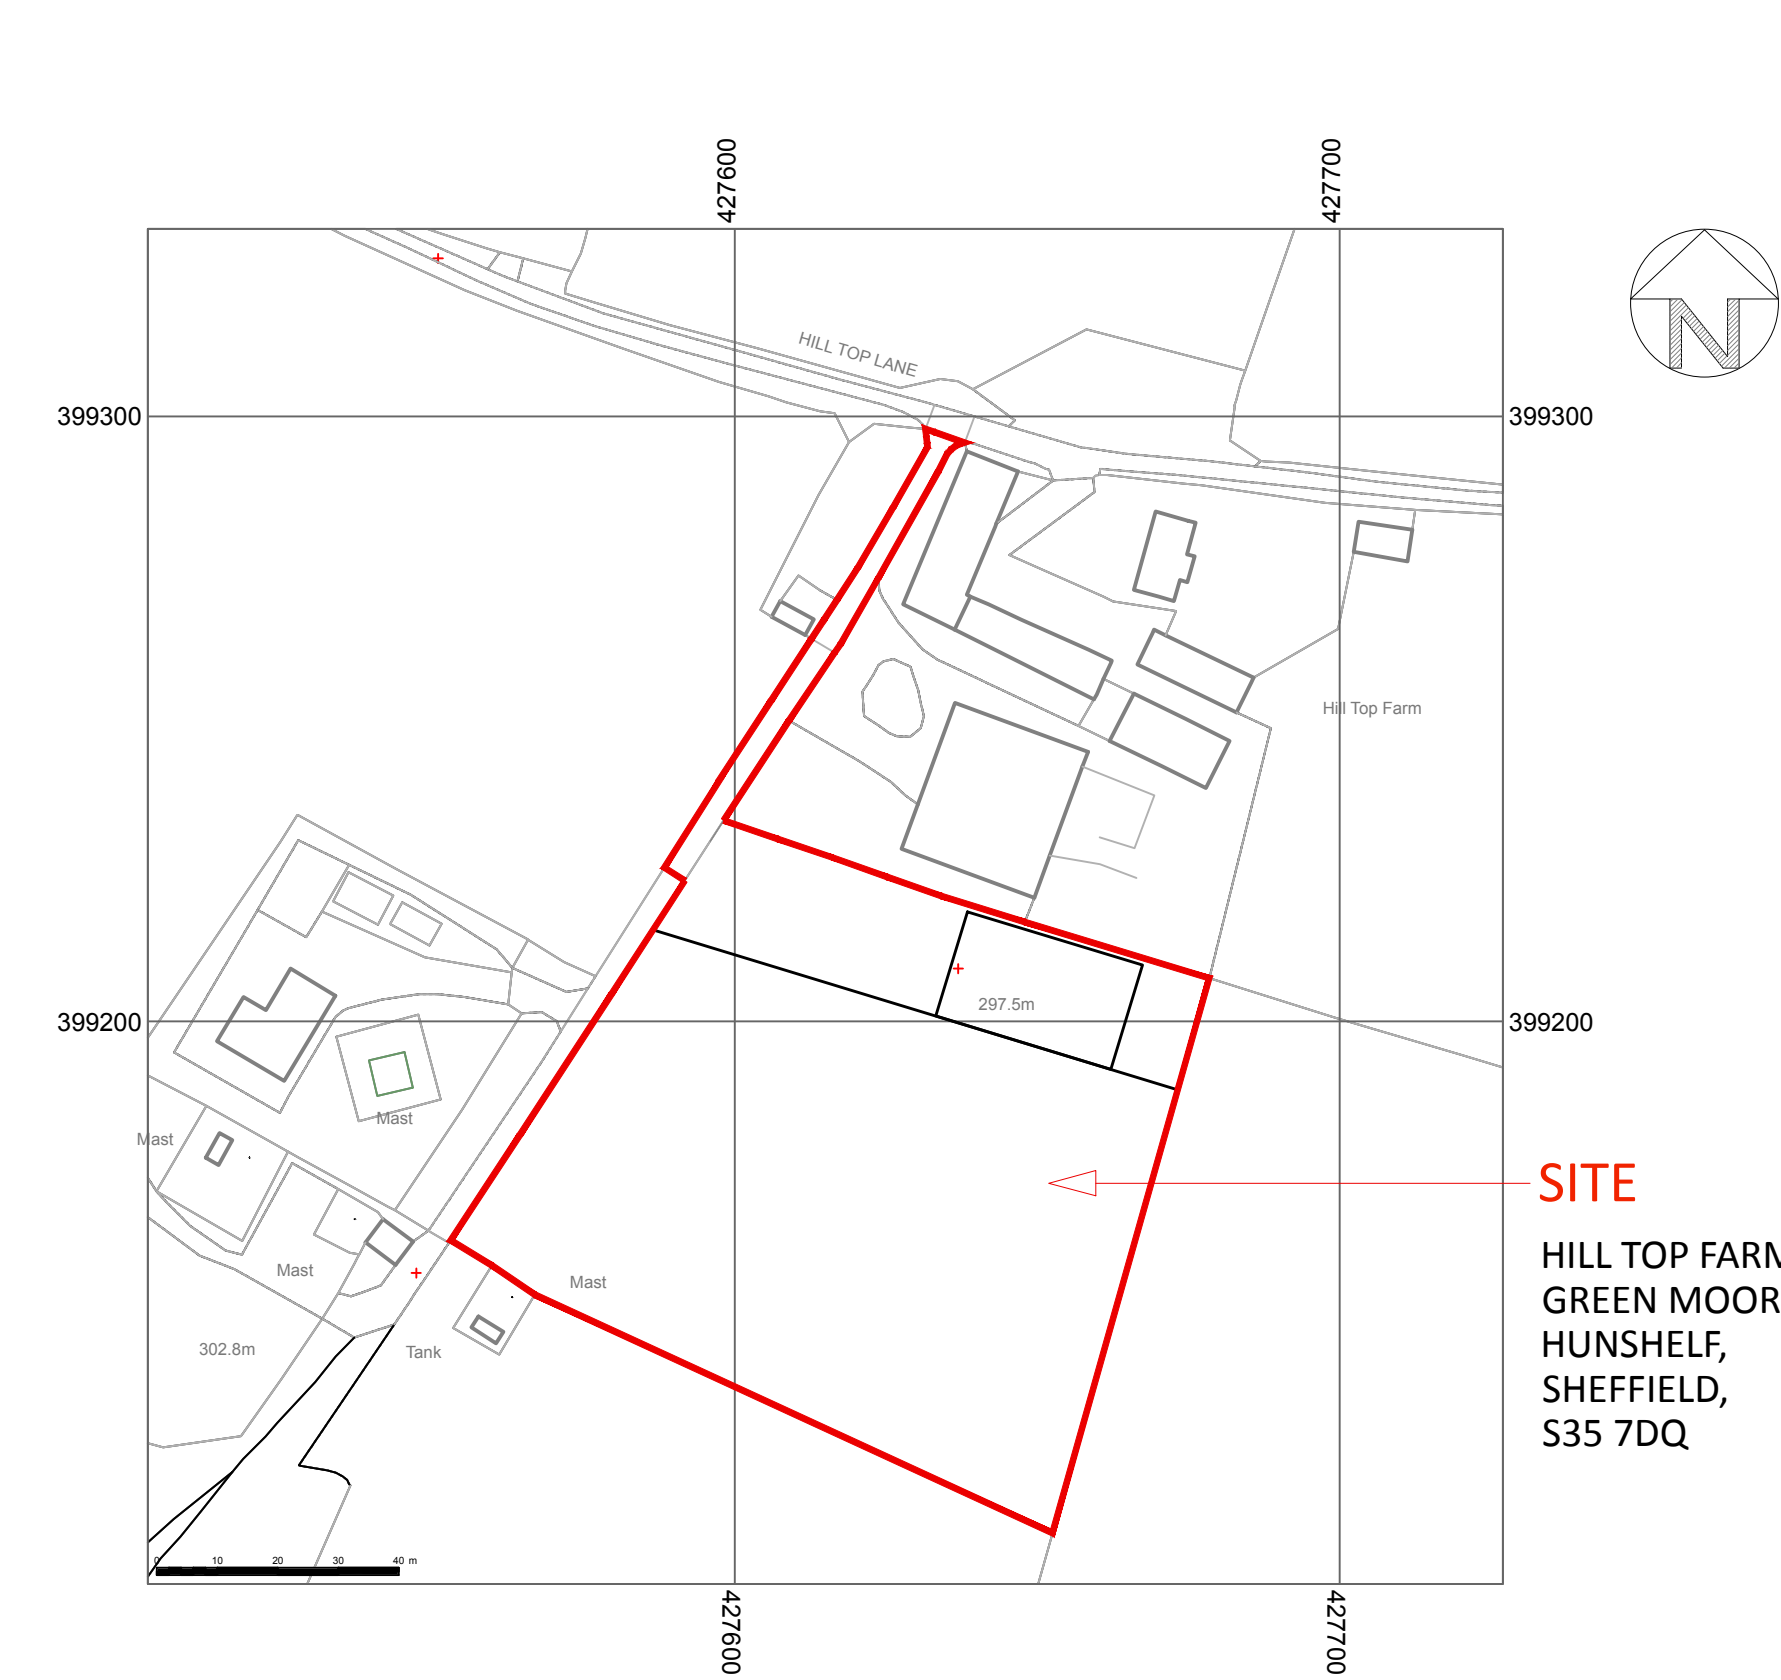


SITE LOCATION PLAN
SCALE - 1:1250

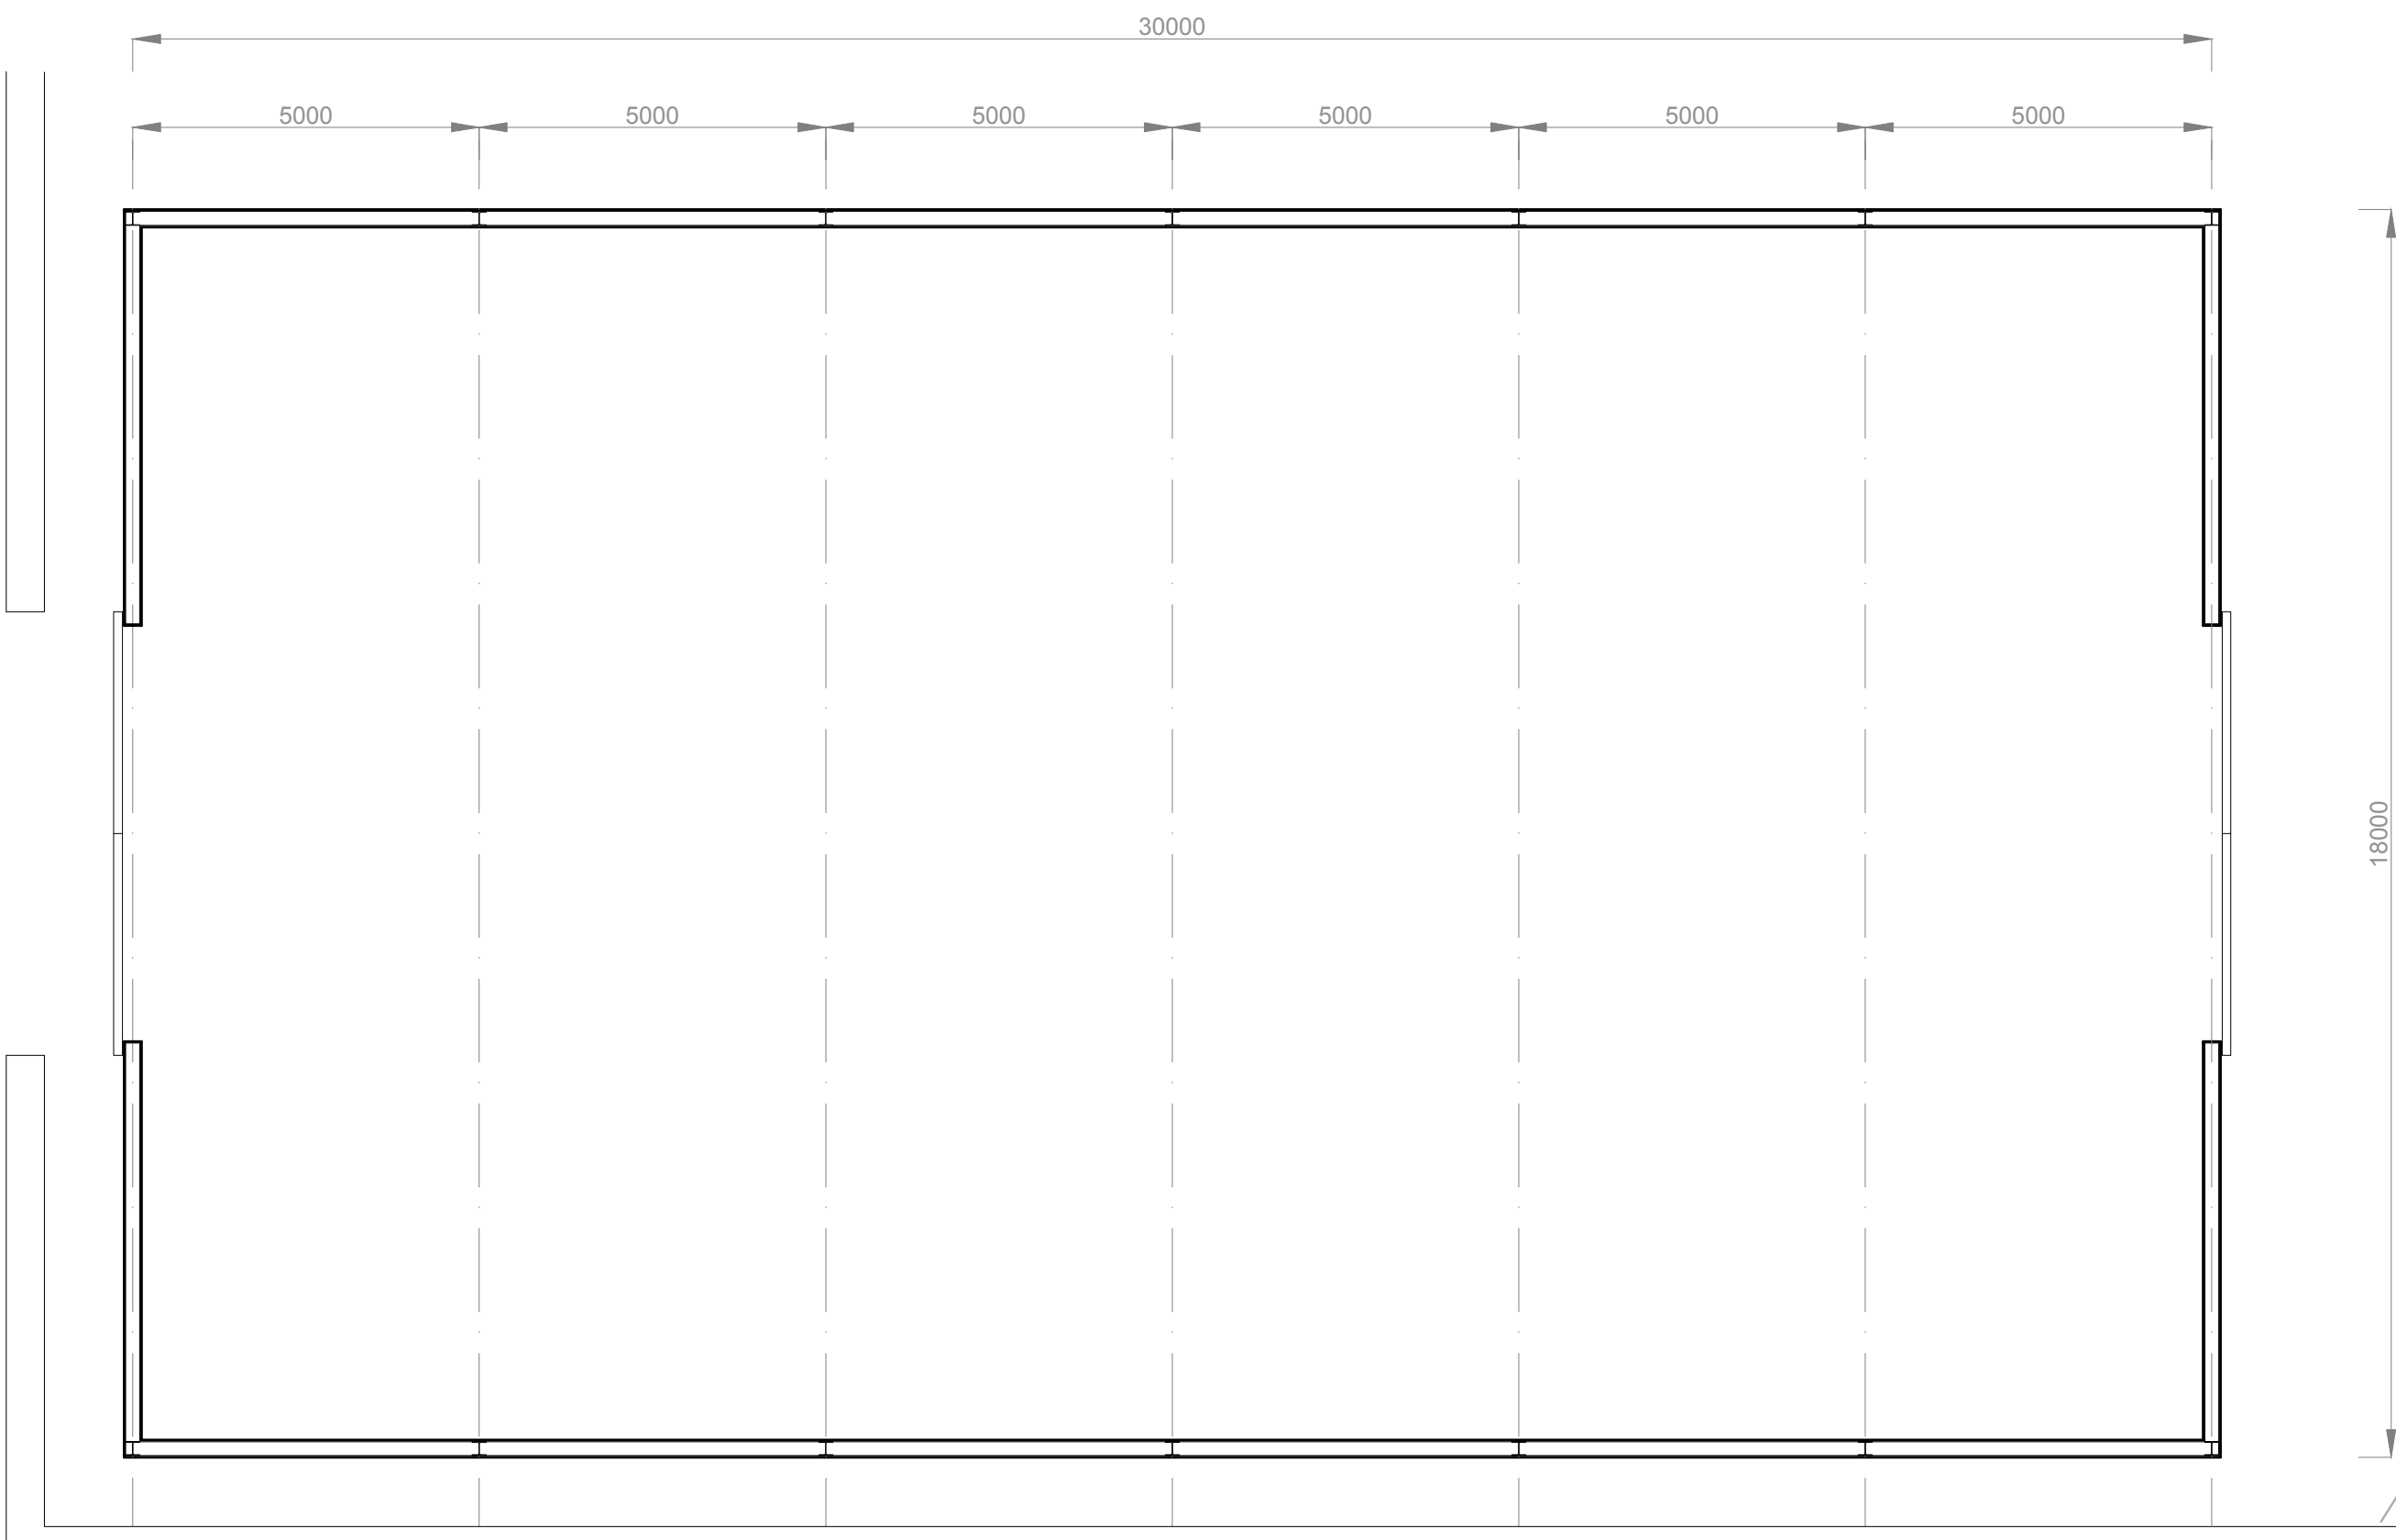


EXISTING GROUND FLOOR PLAN
SCALE - 1:100




SITE PLAN
SCALE - 1:500

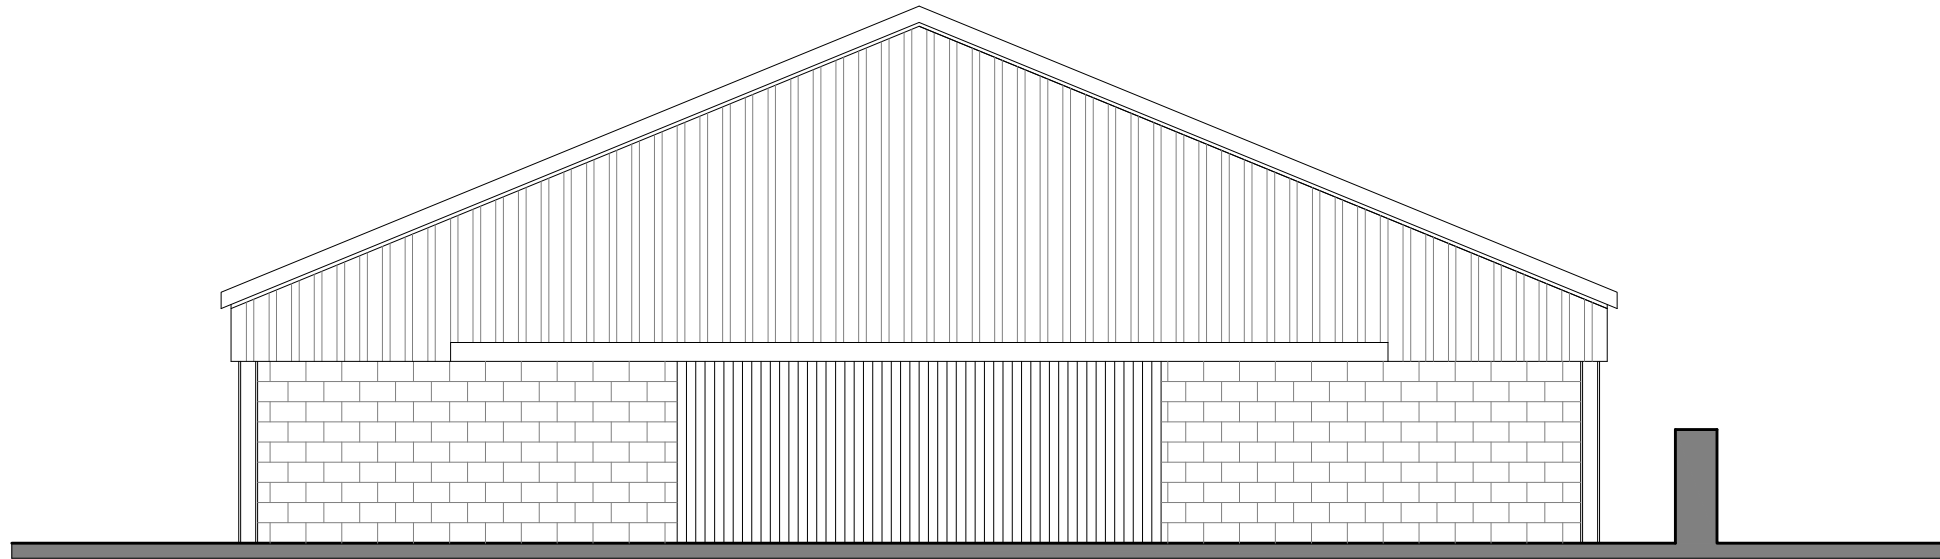


EXISTING END ELEVATION
SCALE - 1:100

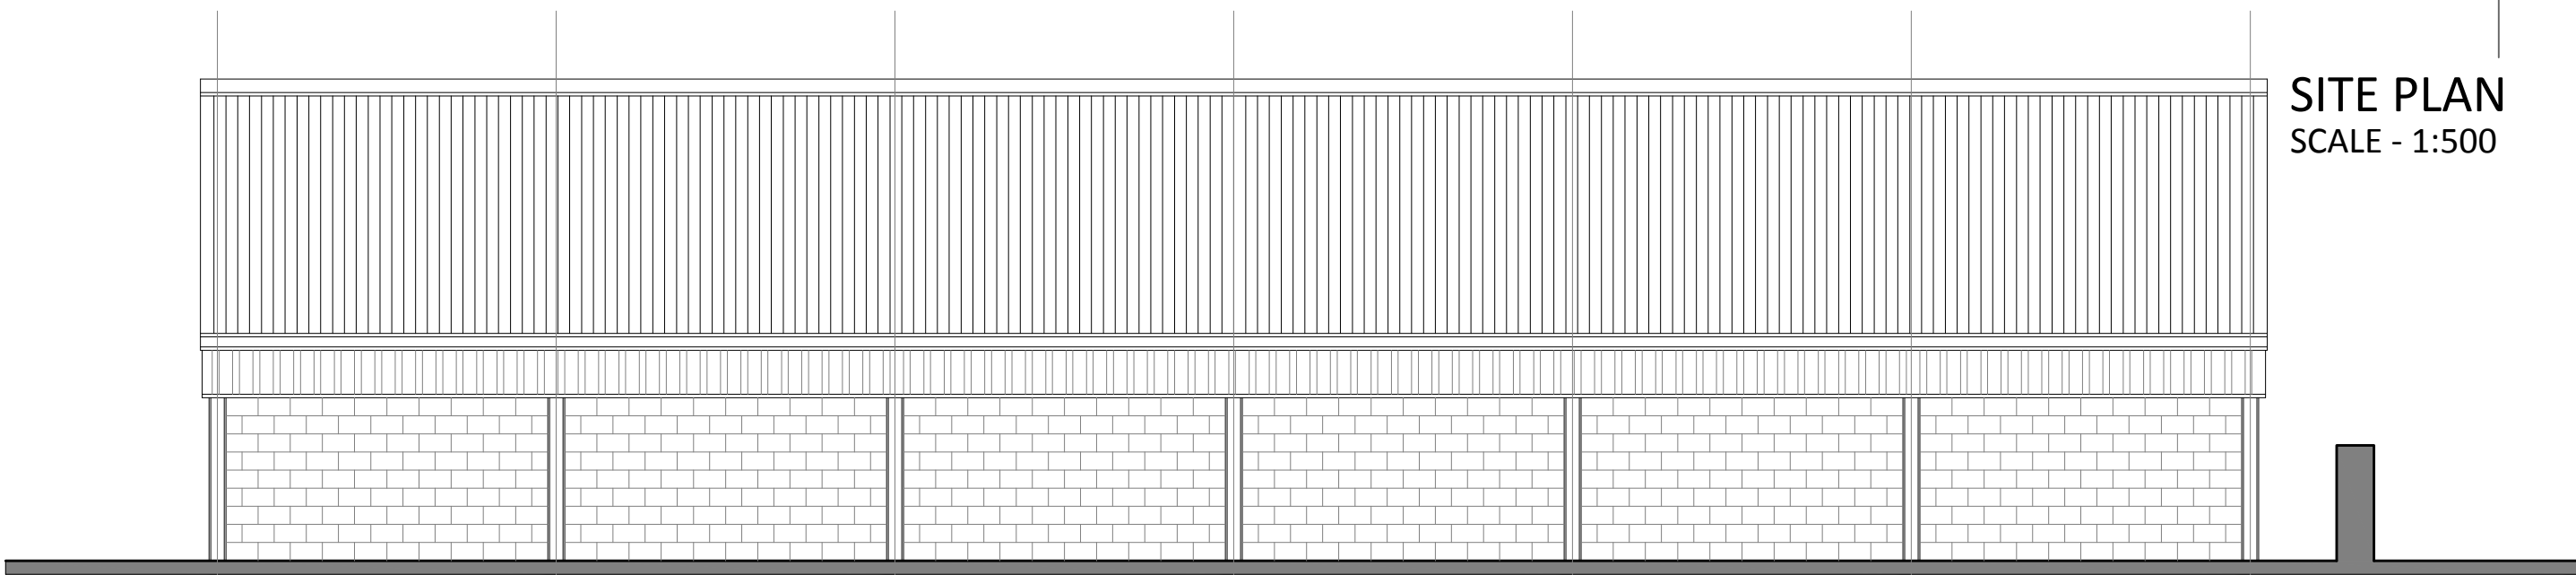

EXISTING LONGITUDINAL ELEVATION
SCALE - 1:100

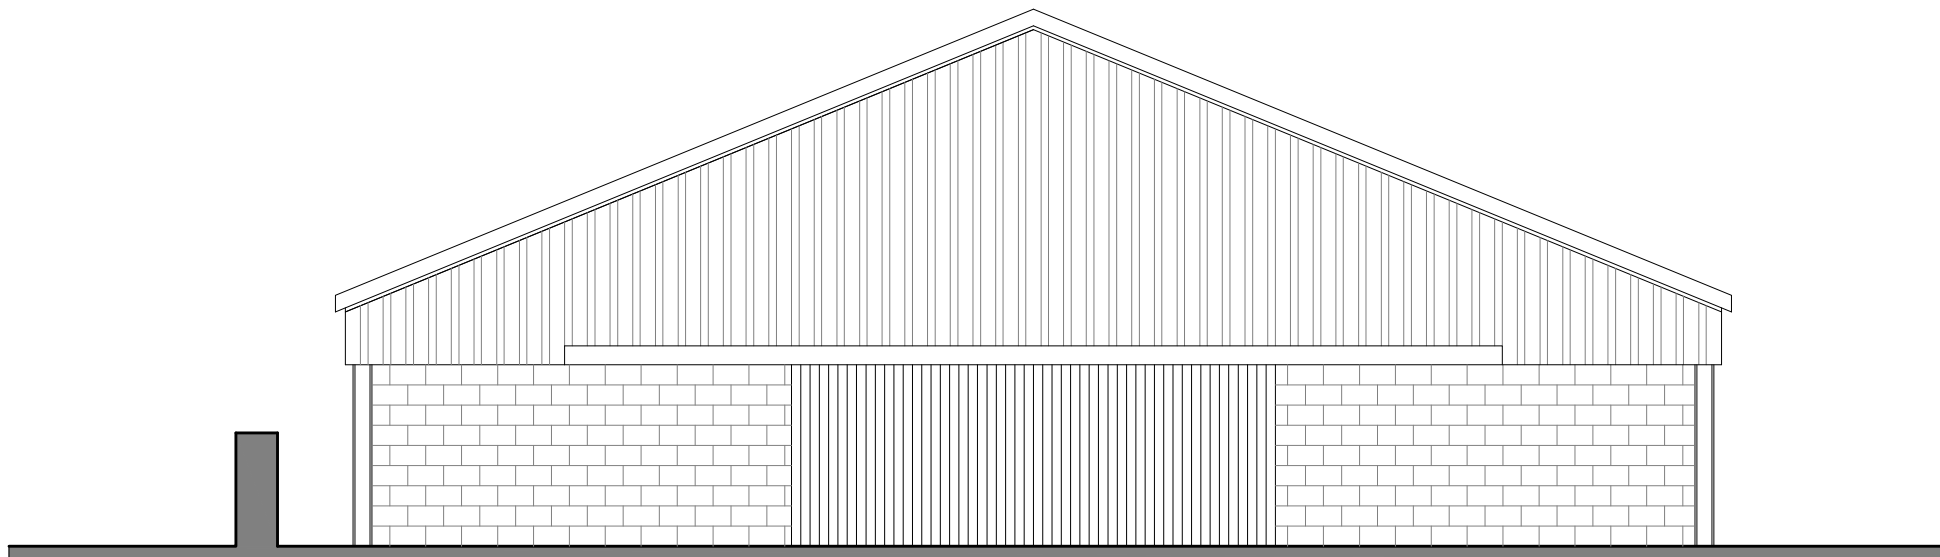

EXISTING END ELEVATION
SCALE - 1:100

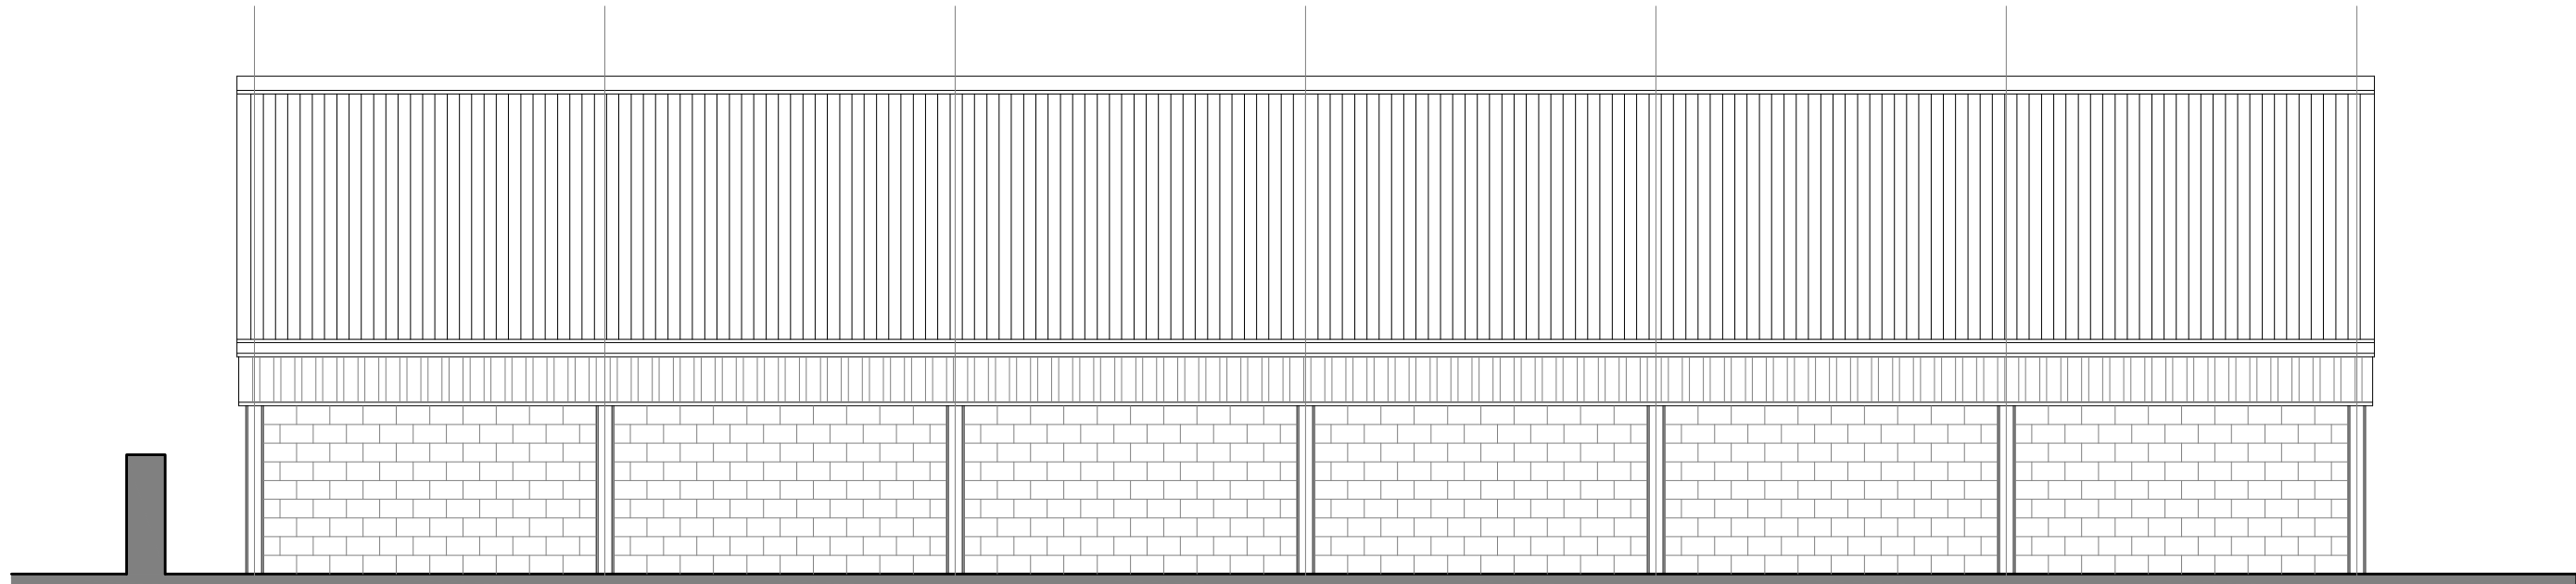

EXISTING LONGITUDINAL ELEVATION
SCALE - 1:100

Do not scale from this drawing. **DMA** Design Management Ltd must be notified immediately should any discrepancies be found. The contractor must check all dimensions on site before construction or manufacture of materials. This drawing or any portion of it may not be reproduced without the consent of **DMA** Design Management Ltd

NOTES

All efforts have been made in measuring existing site. However the contractor / builder is responsible, for checking & confirming all given dimensions on site prior to pricing & works.

Extent of boundary ownership confirmed by applicant.

Proposal -
Proposed extension to existing detached agricultural building.

Materials As Existing -
Walls - Concrete blockwork & yorkshire boarding on battens to outerleaf.
Doors - Vertical timber boarded doors.
Windows - N/A
Roof - Cement fibre profile sheeting.
Rainwater/Guttering - Aluminium profile guttering and downpipes to suit.

Materials As Proposed -
Walls - Concrete blockwork & yorkshire boarding on battens to outerleaf.
Doors - Vertical timber boarded doors.
Windows - N/A
Roof - Cement fibre profile sheeting.
Rainwater/Guttering - Aluminium profile guttering and downpipes to suit.

PLANNING ISSUE

A	Amended red line at planners request	Sept 2016	DMA	
Rev	Description	Date	By	App'd

DMA

DESIGN MANAGEMENT Ltd
6 New Hall Way,
Dialwood,
Flockton,
Wakefield,
WF4 4AX
Client
HILL TOP FARM

Project
HILL TOP FARM, GREEN MOOR,
HUNSHELF, SHEFFIELD, S35 7DQ
Drawing title
SITE, LOCATION PLAN, EXISTING
PLANS & ELEVATIONS

Drawn by DMA		Date AUG 16	App'd -
Drawing no EX-01	Project no 16/435	Scale @ A1 A.S	Rev A

© 2016 **DMA** Design Management Ltd