

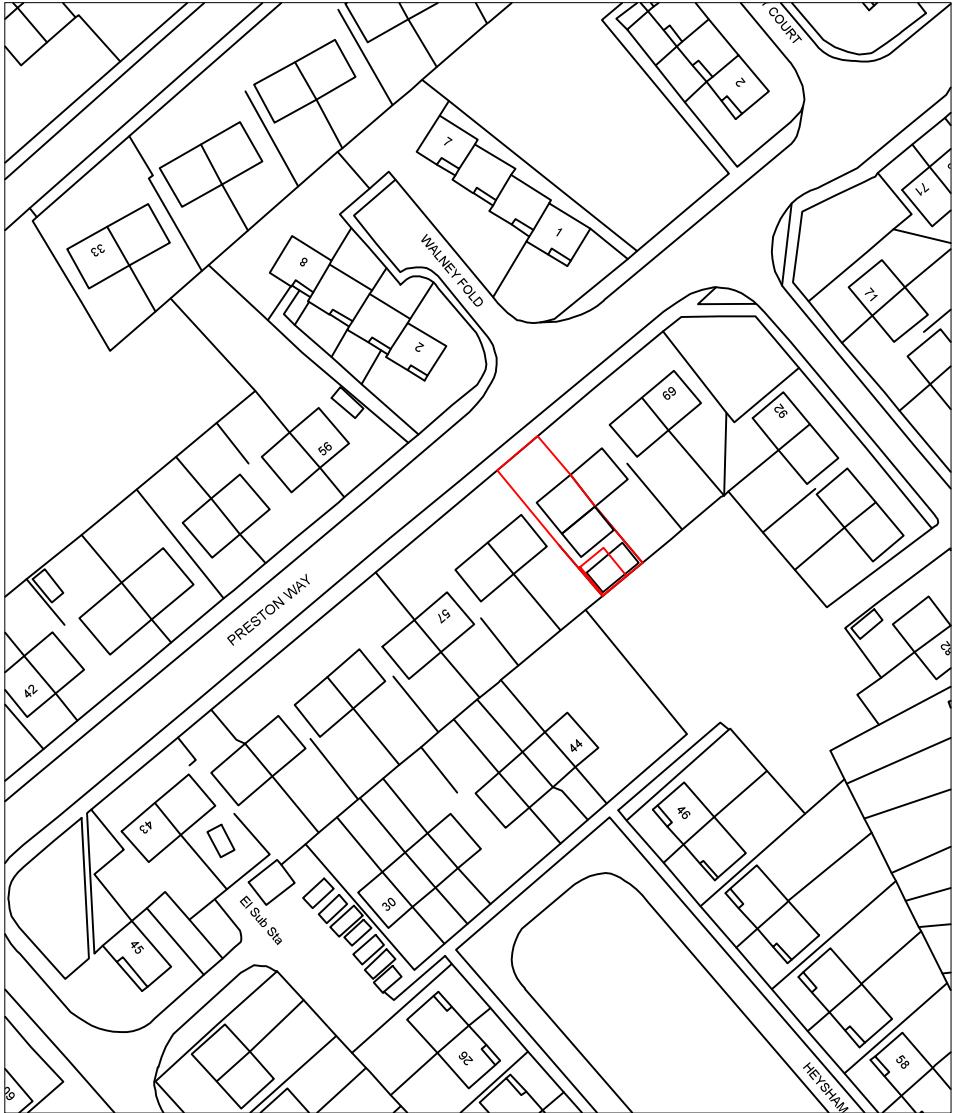


Drawing No.	Rev No.
MDN002 -001	

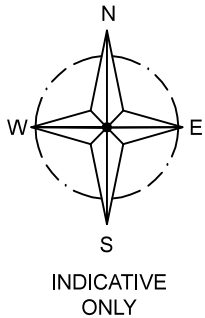

LOCATION PLAN
SCALE 1:1250 AT A3

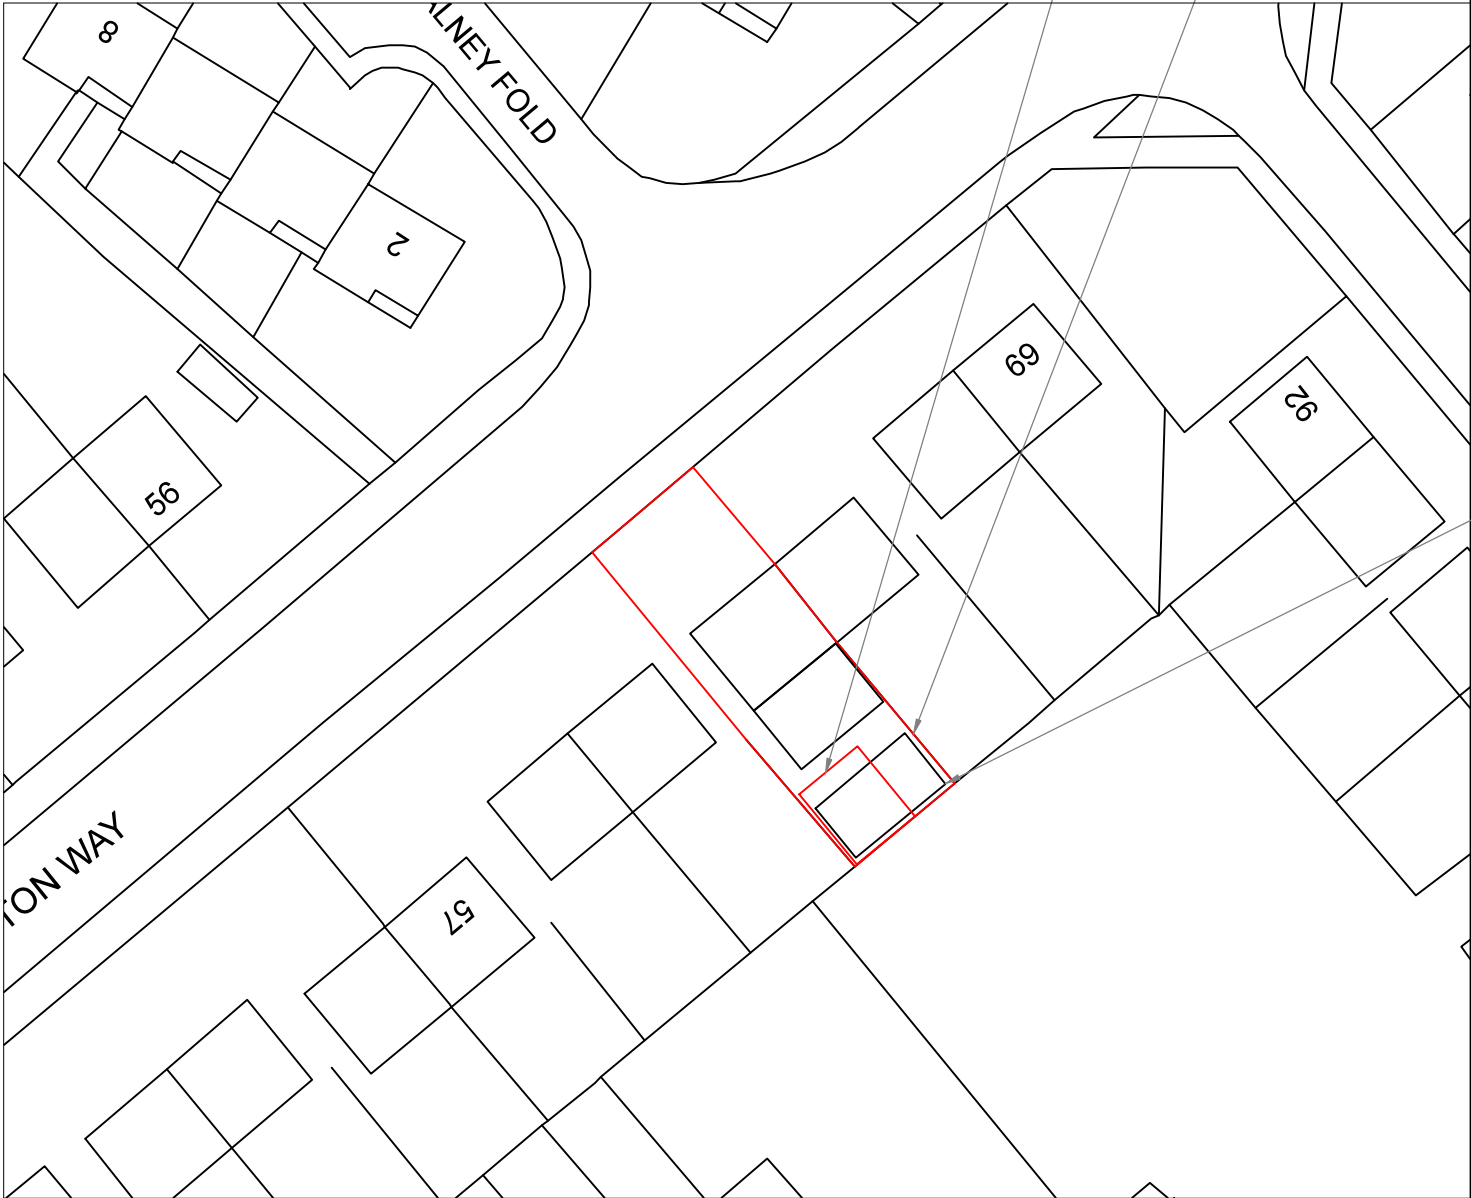

SITE PLAN
SCALE 1:500 AT A3

DO NOT SCALE: Contractor to check all dimensions and report any omissions or errors

NOTES

Rev

Description

By

Chk

App

Date

JRB DESIGNS Ltd
1 Saville Road
Cudworth
Barnsley
S72 8LT
Tel: 01226 383542
Fax: 01226 380078
Mob: 07970 541192
Email: john@jrbdesigns.co.uk

This drawing is copyright. © jrbdesigns Ltd.

Client

MR. D NAYLOR

Drawing Title

SITE PLANS

Address

63 PRESTON WAY
MONK BRETTON
BARNSLEY
S71 2RT

Project Title:

PROPOSED GARDEN STORE
WITH PLAYROOM ABOVE

Purpose of Issue:

PLANNING

Drawing Status

FIRST ISSUE

Scale at A3
AS SHOWN

Drawn By
JRB

Date
29/08/2018

Checked By

Date
29/08/2018

Approved By

Date
29/08/2018

Project No.
MDN002

Drawing No.
001

Revision
-

APPROVAL ☐ INFORMATION ☐ TENDER ☐ CONTRACT ☐ CONSTRUCTION ☐