



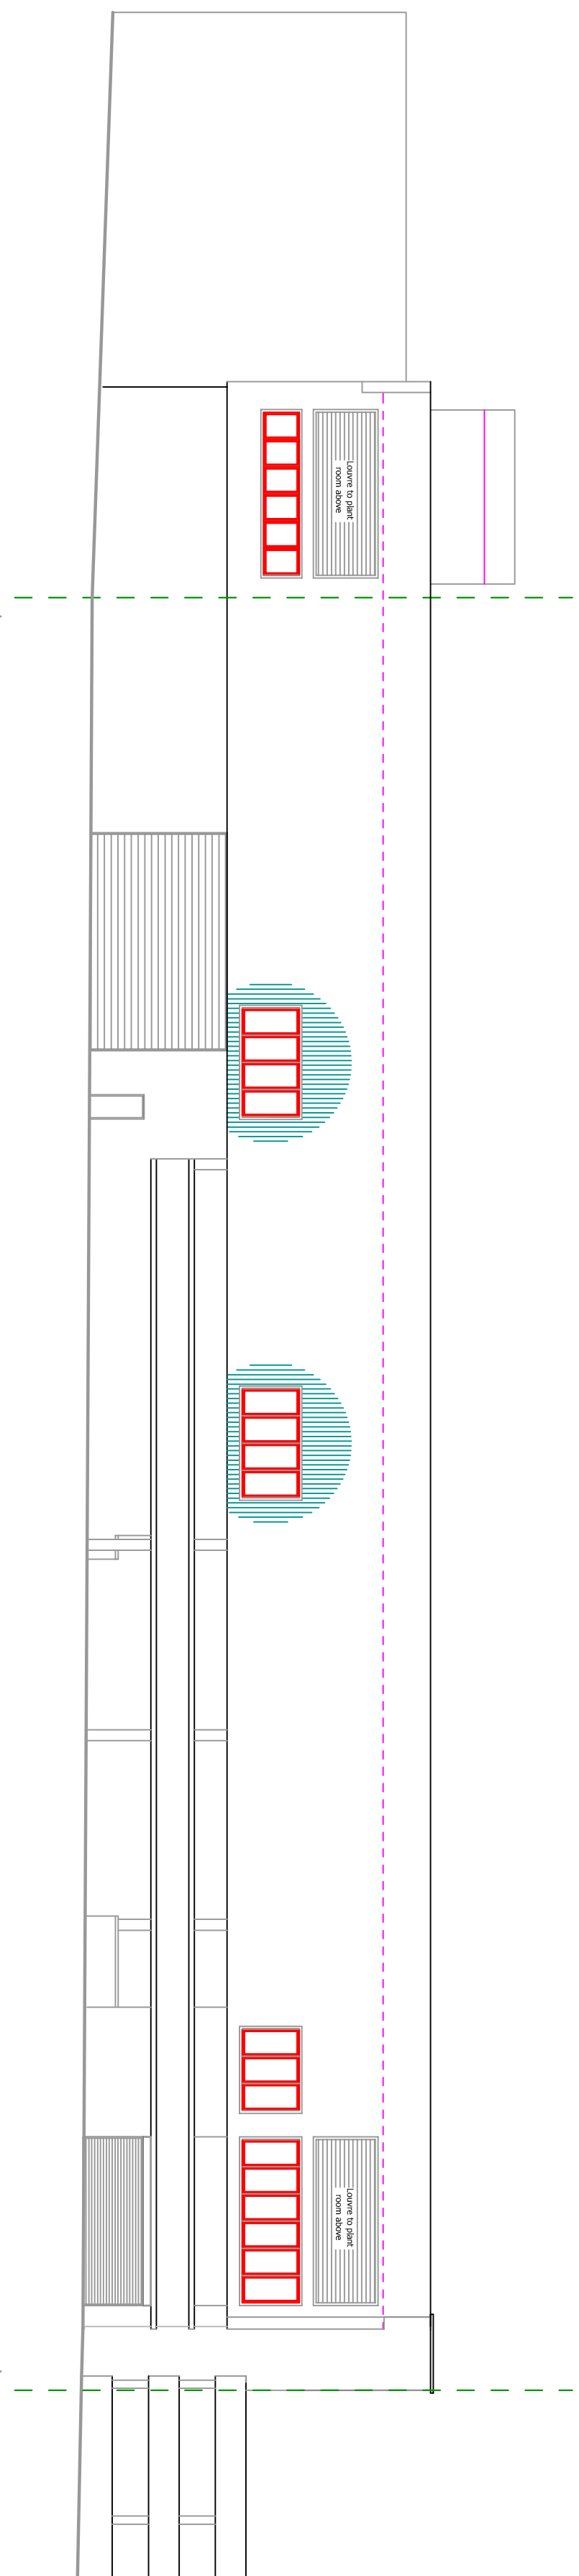


South Elevation

Extent of Ownership/ Application

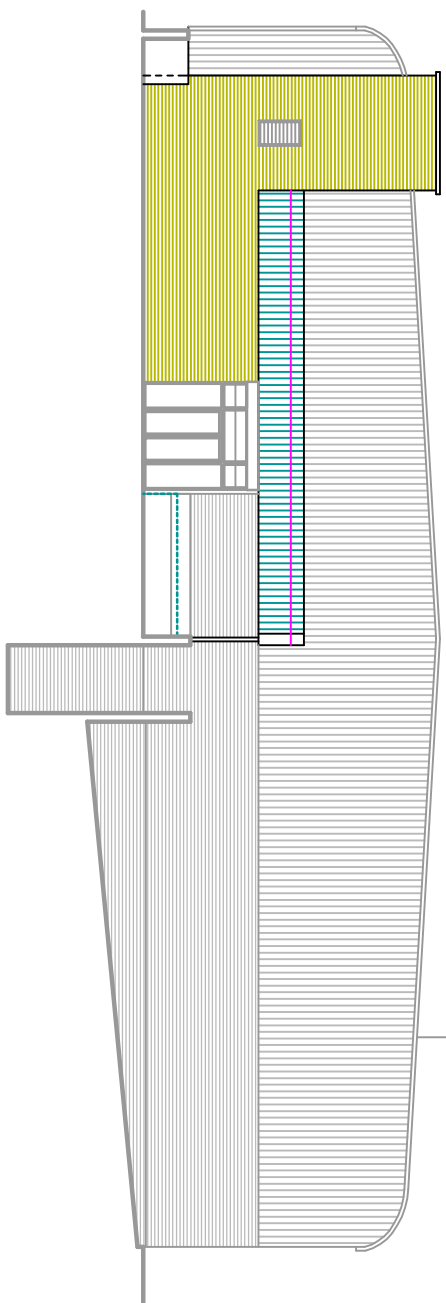


East Elevation

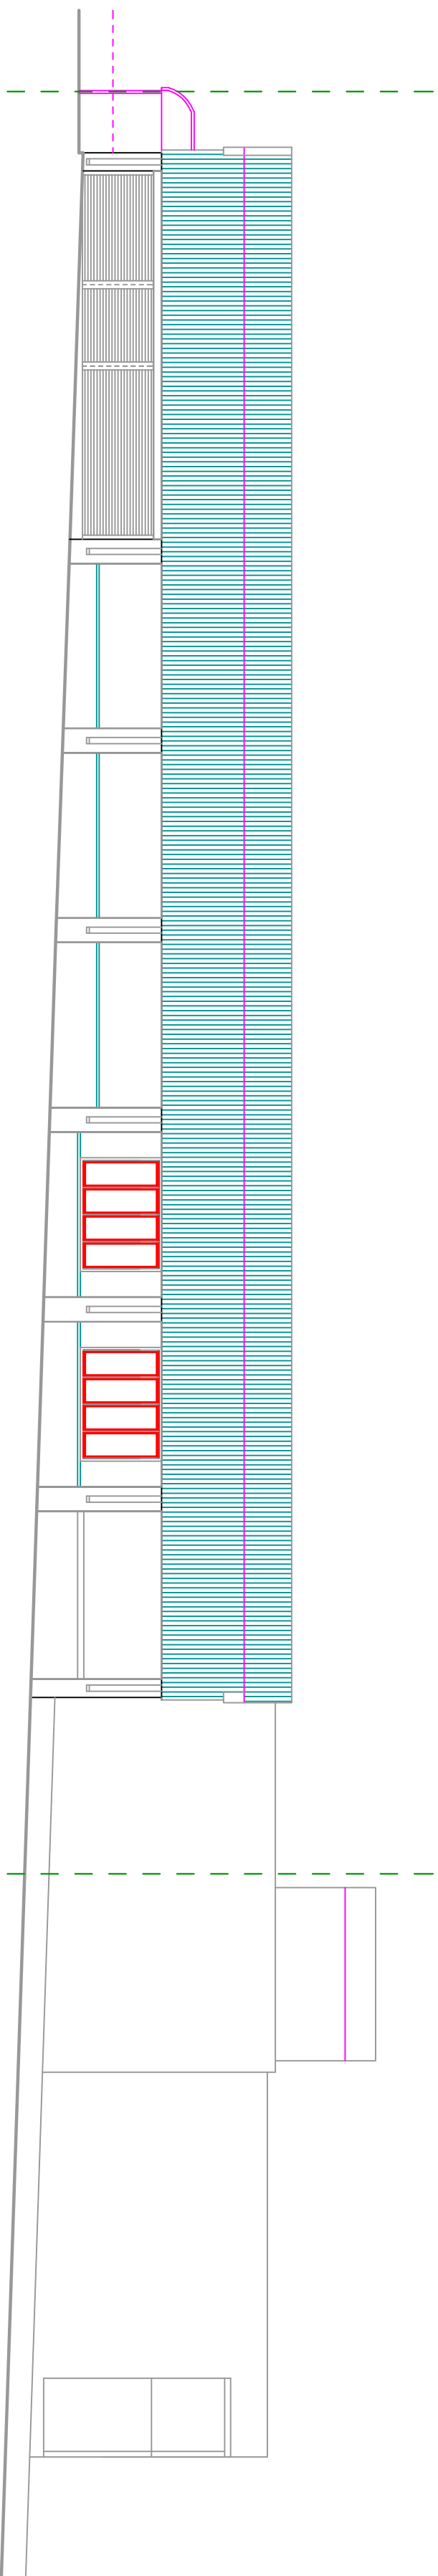


North Elevation

Extent of Ownership/ Application

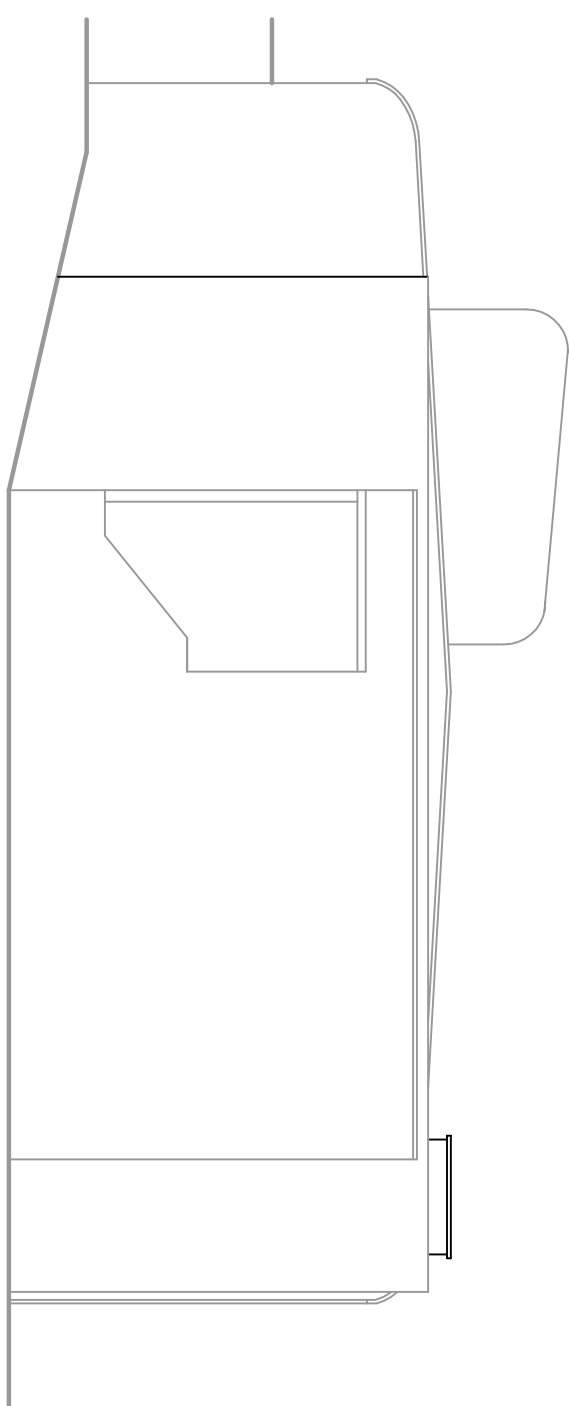

West Elevation

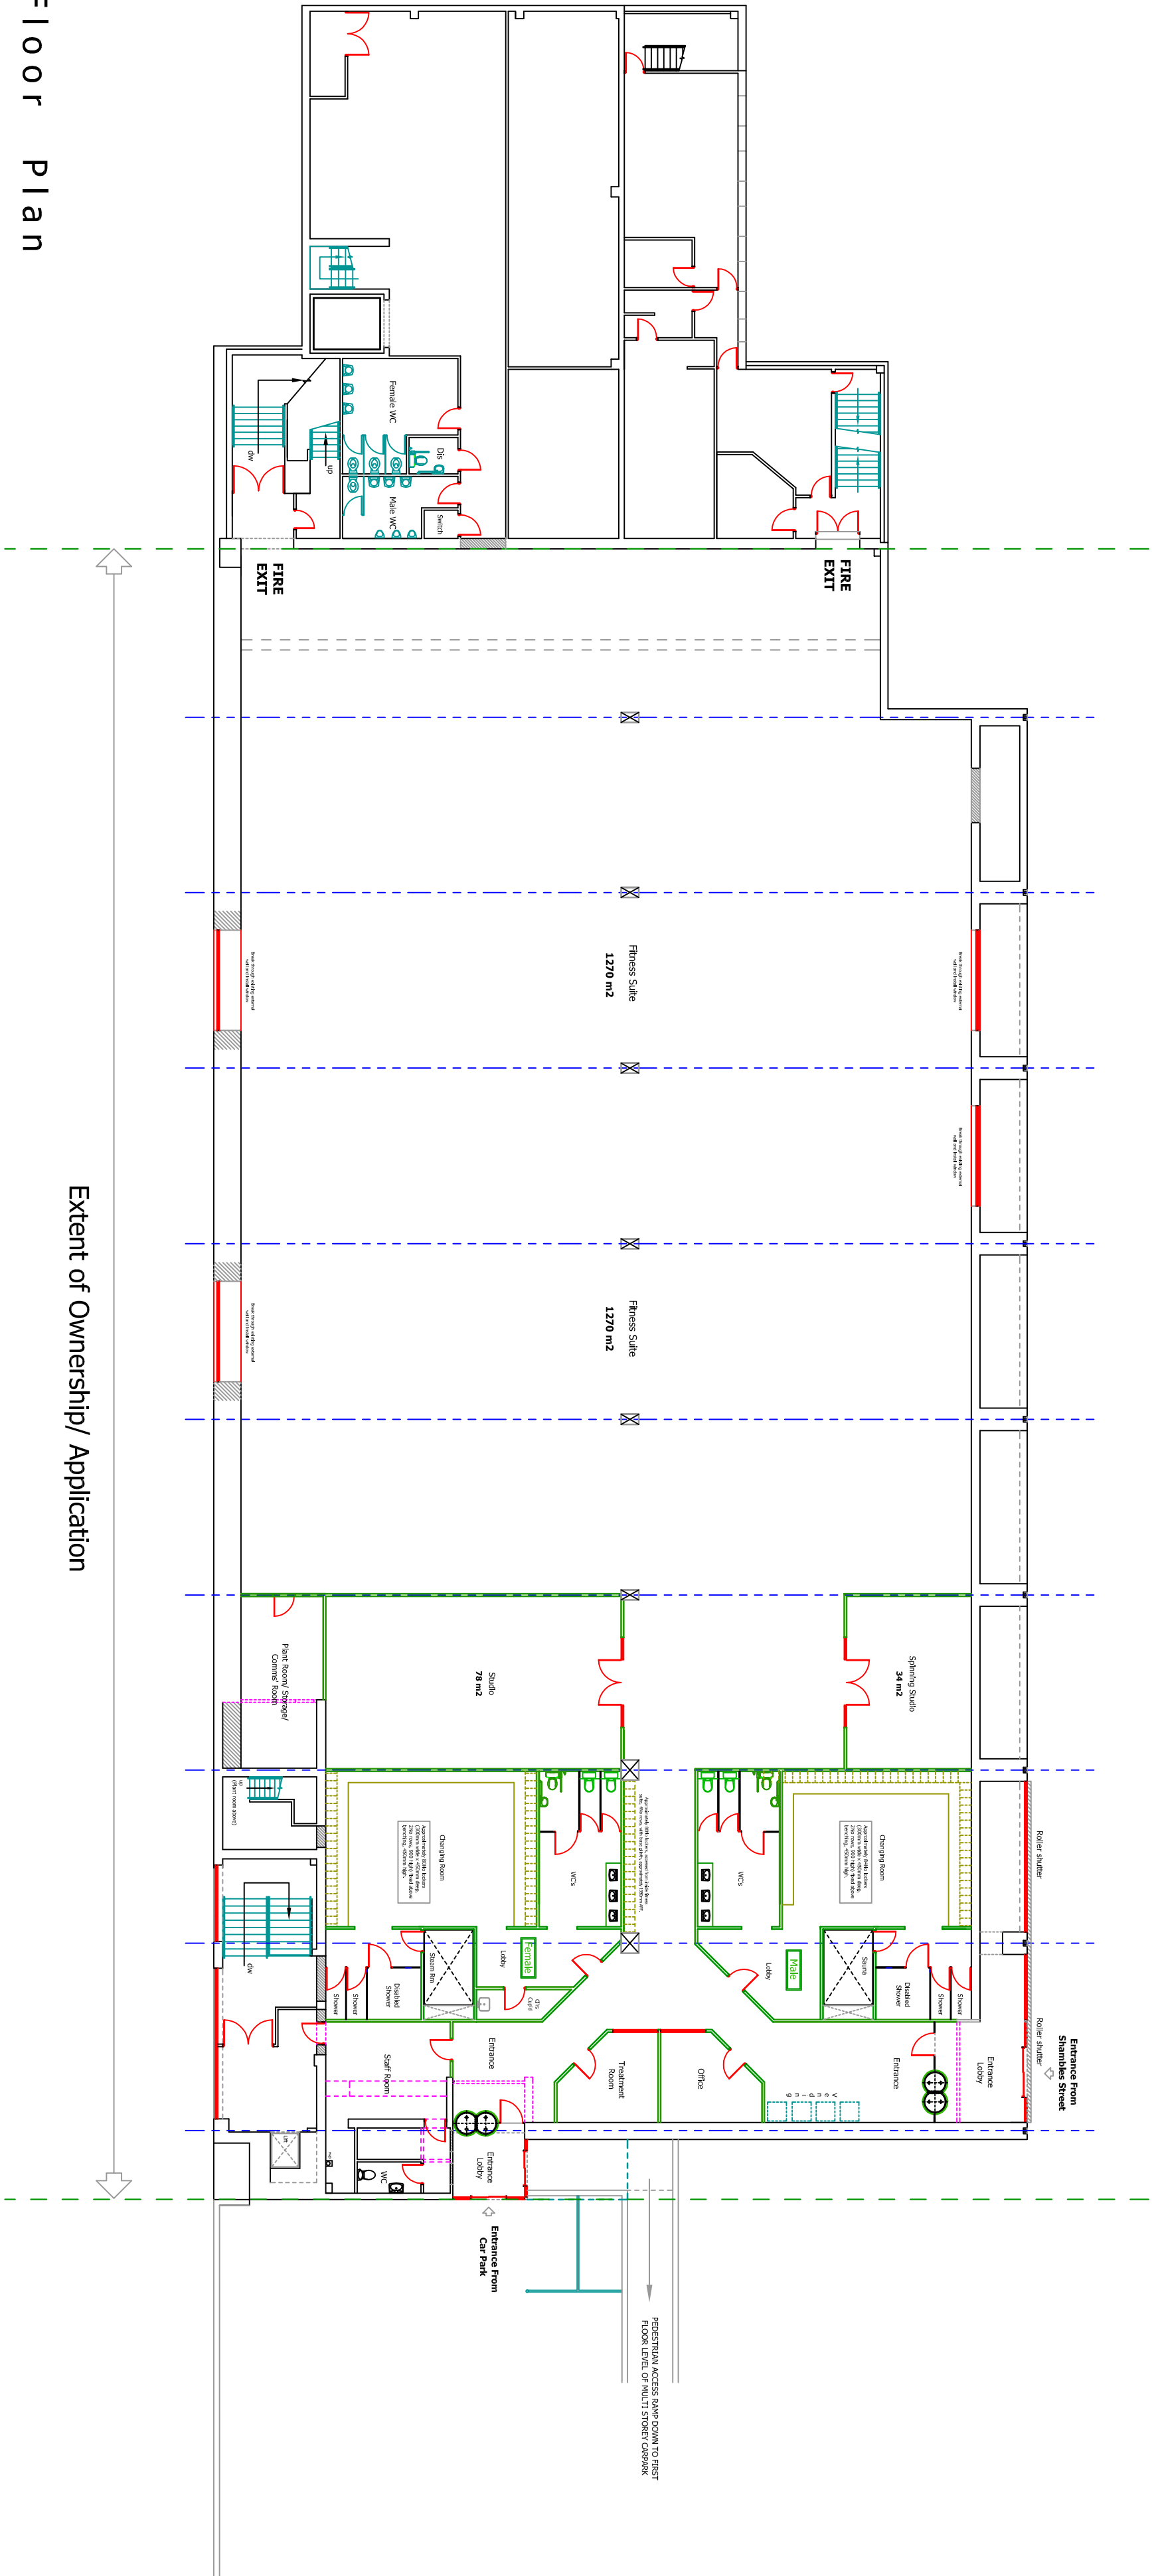

Floor Plan

Extent of Ownership/ Application

PROPOSED

REV. A: General Alterations 20.09.2011

John Taylor

Architects Ltd.
The Studio, 64 High West Road
Crook, Co. Durham, DL15 9NT
Tel/Fax: 01388 767124 / 01388 767010
E-mail: studio@jt-architects.co.uk

client
COMPETITION LINE (UK) LTD

drg. EXISTING LAYOUTS
Feasibility Study
Peel Parade
Barnsley

scale
1 : 200 @ A1

drg. no.
11 33 02A