




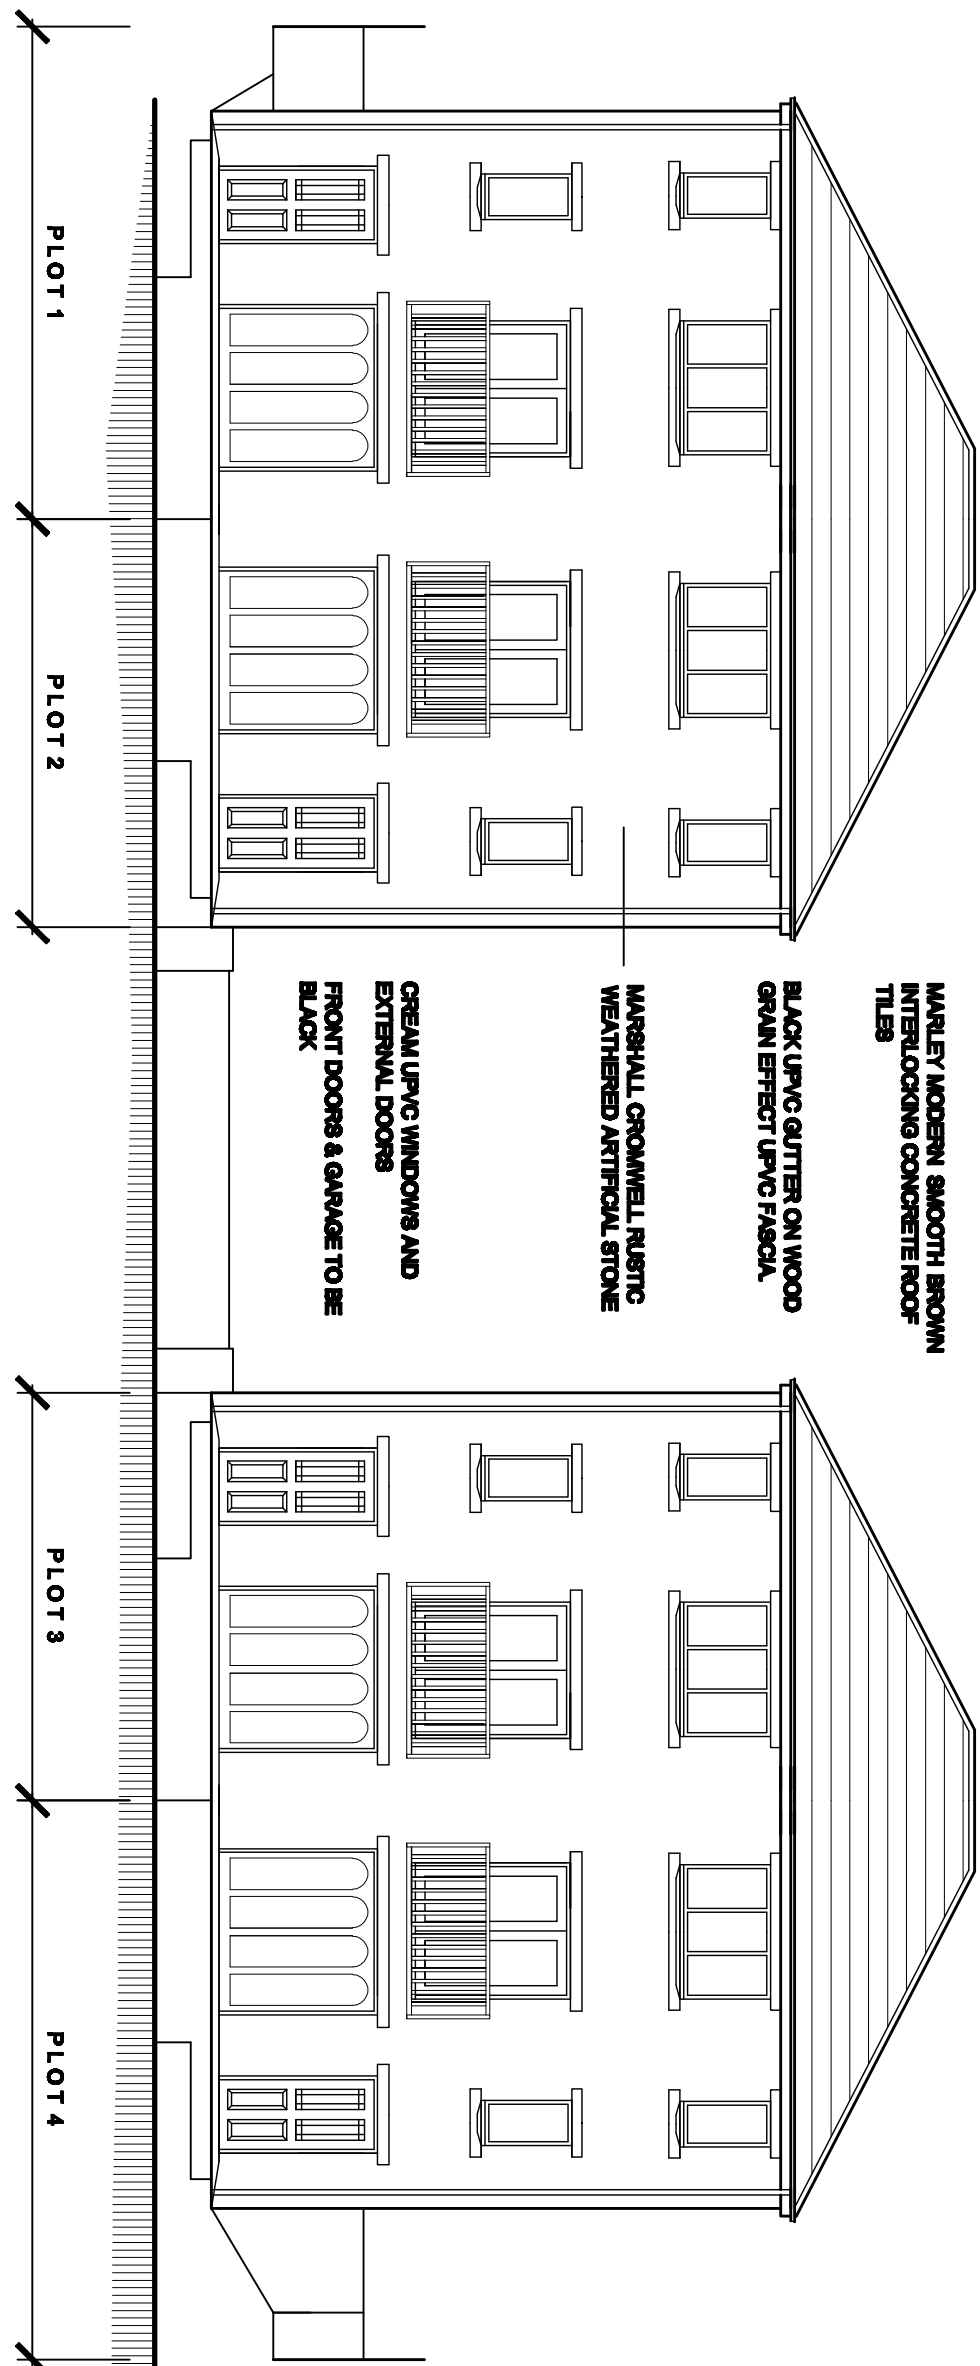


SOUTH ELEVATION FROM
NEW ROAD

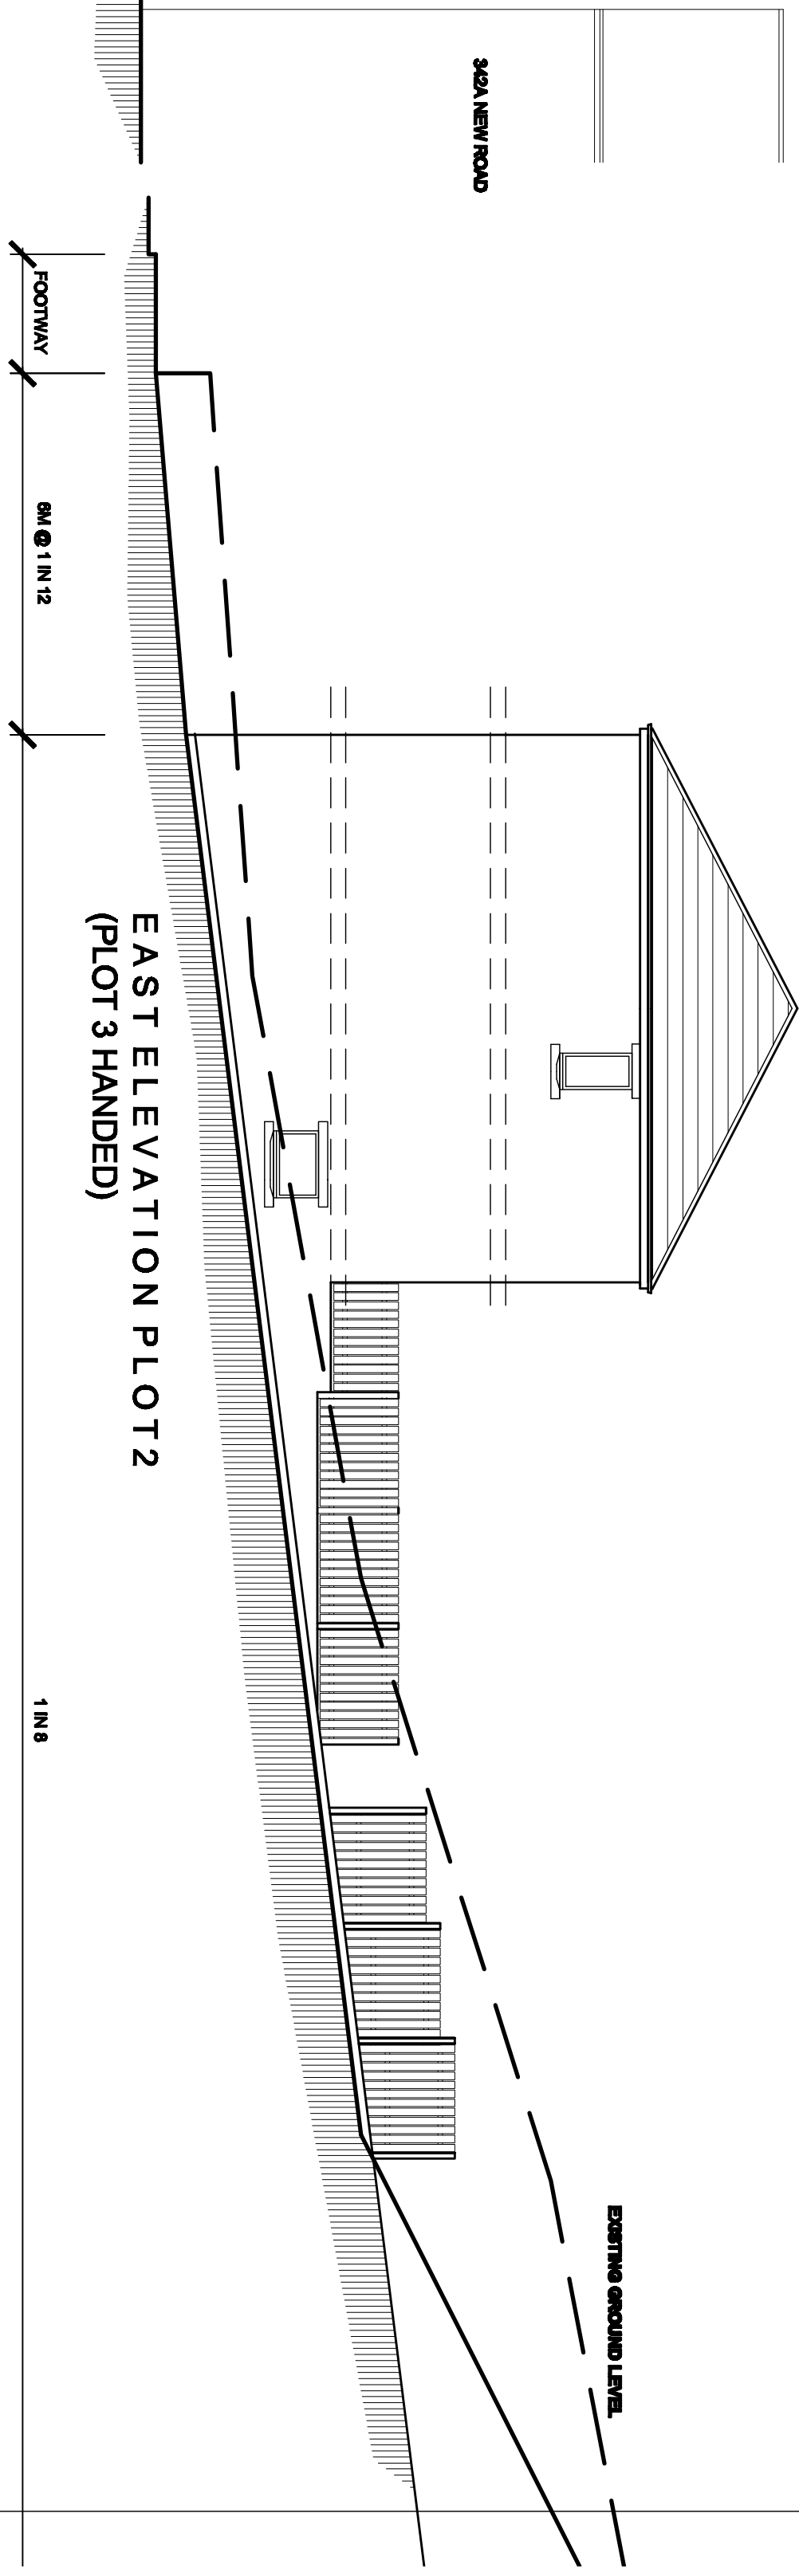


EAST ELEVATION PLOT 2
(PLOT 3 HANDED)

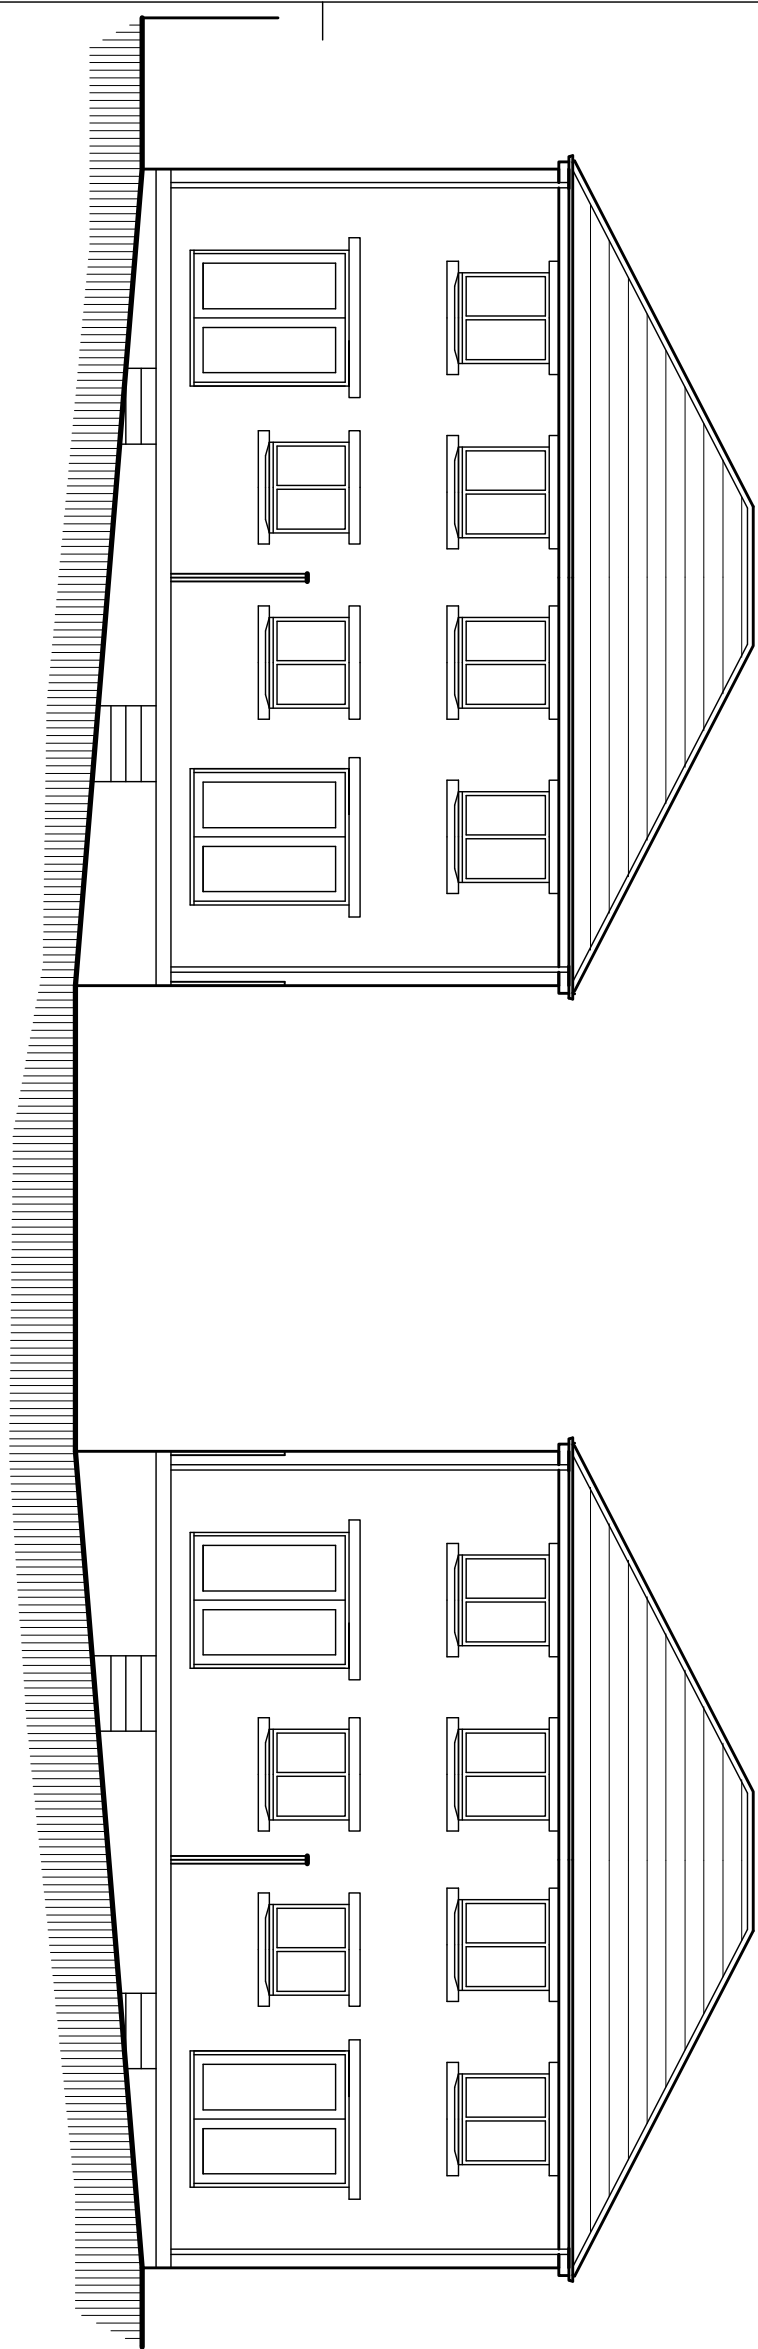


NORTH ELEVATIONS

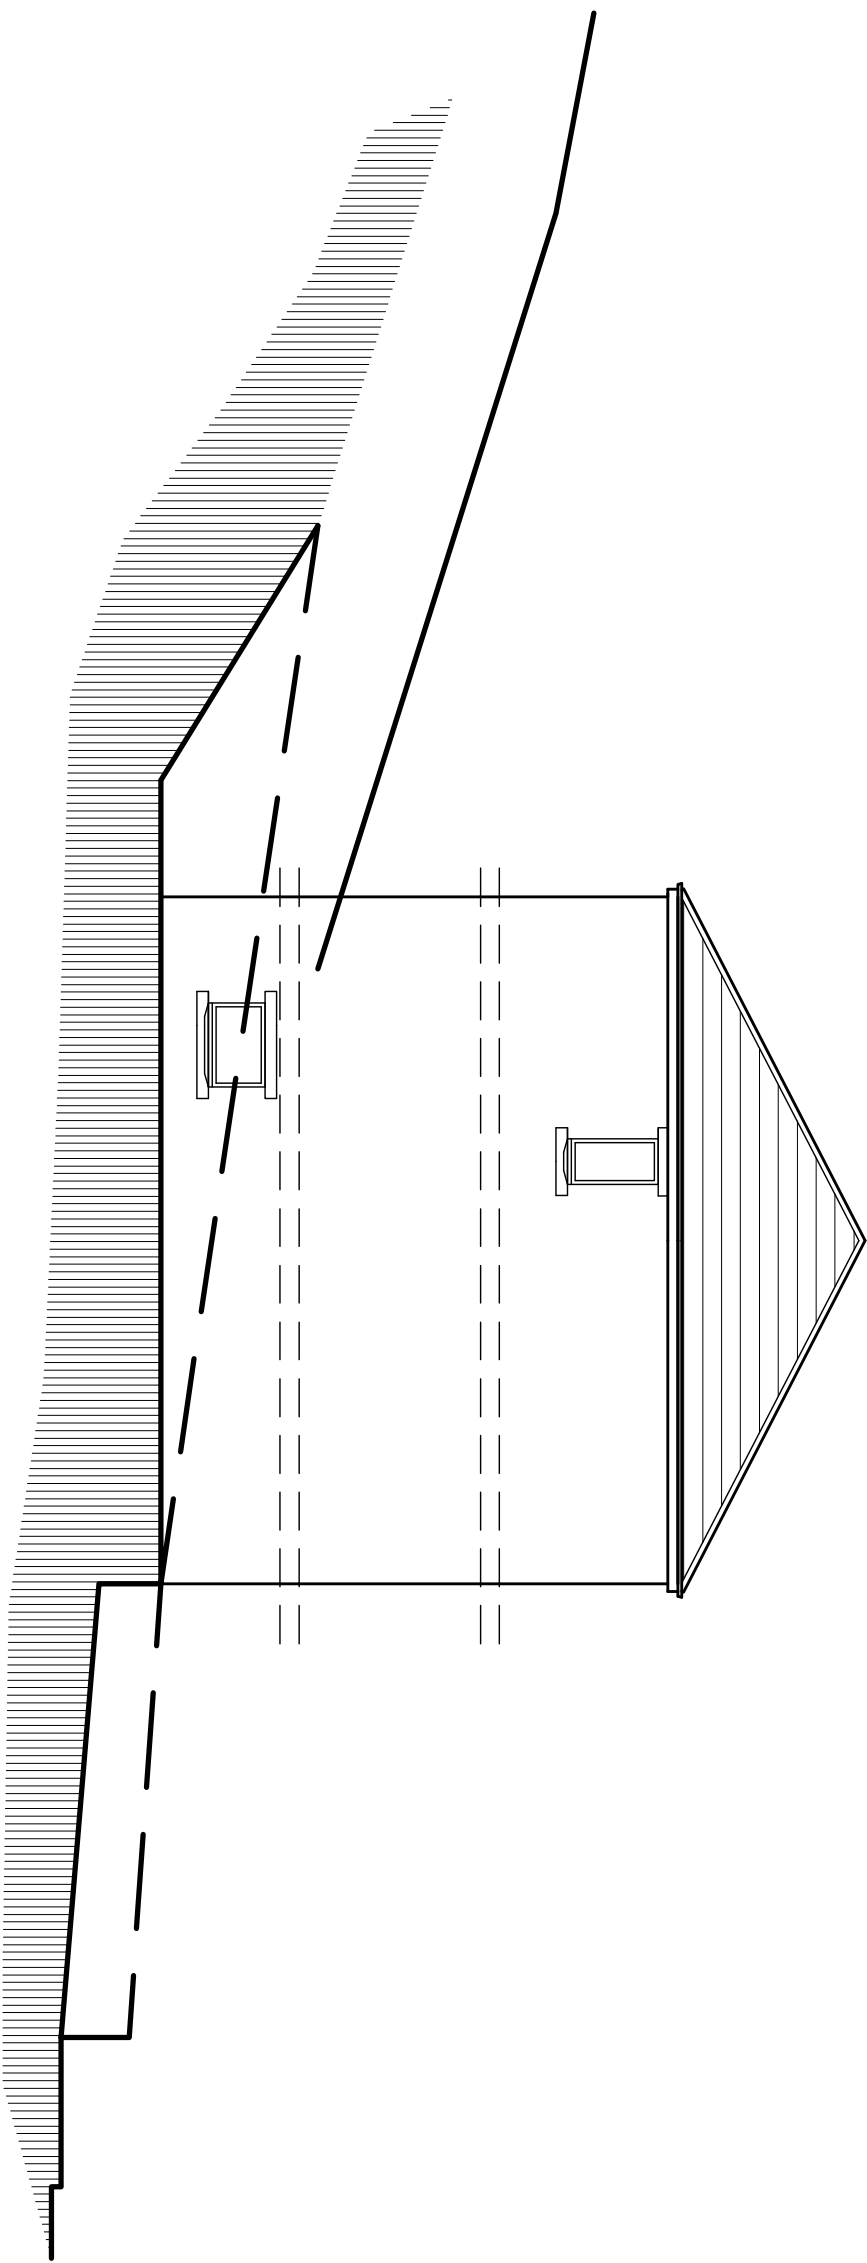


WEST ELEVATION PLOT 4
(PLOT 1 HANDED)

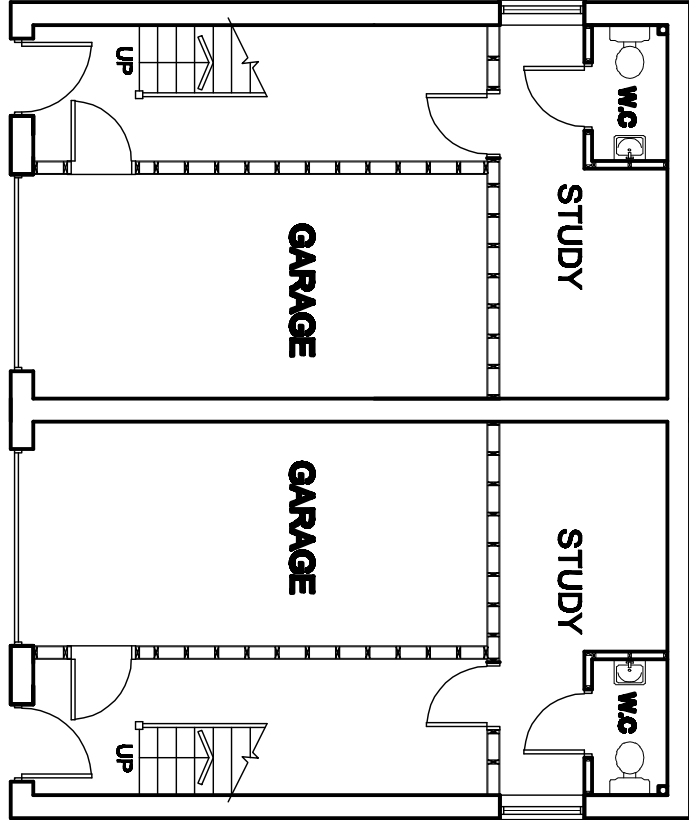

GROUND FLOOR PLAN

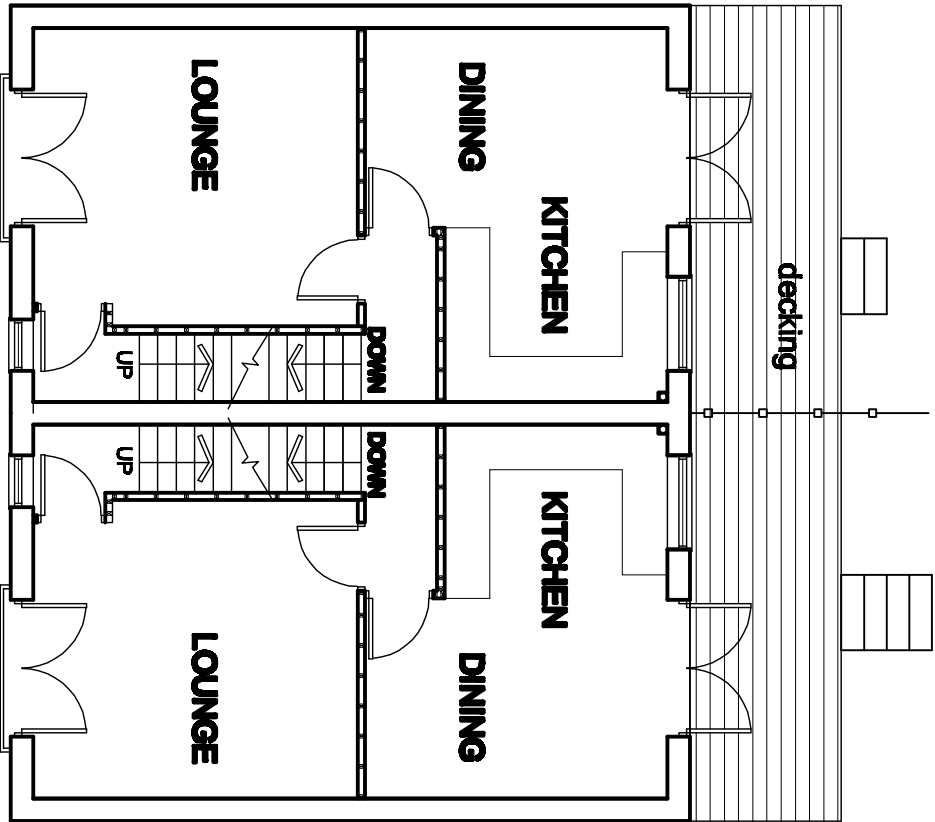

FIRST FLOOR PLAN

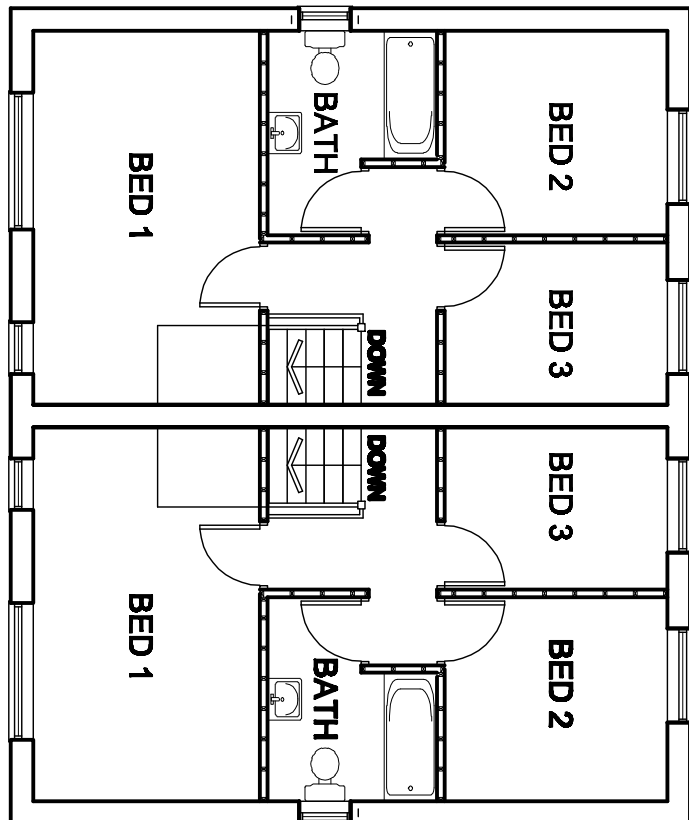

SECOND FLOOR PLAN

 White Aquas P A R T N E R S H I P ARCHITECTURAL SERVICES AND SURVEYORS				8 MORSTON BUSINESS PARK, WHALEY ROAD, BARNLEY GREEN, BARNLEY, 875 1HQ Phone: 01228 209482 Fax: 01228 283080 Email: info@whiteaquaspartnership.co.uk Web: www.whiteaquaspartnership.co.uk			
Project: RESIDENTIAL DEVELOPMENT ON LAND BETWEEN 342A & 344 NEW ROAD STAINCROSS, BARNLEY				Client: MASON BUILDING CONTRACTORS LTD			
Drawing Title: PLANS AND ELEVATIONS				Date: JULY 2013	Scale: 1:100 @ A1		
Date	Suffix	Description	Date	Suffix	Description	Ref.	Rev.
						13-033	01