
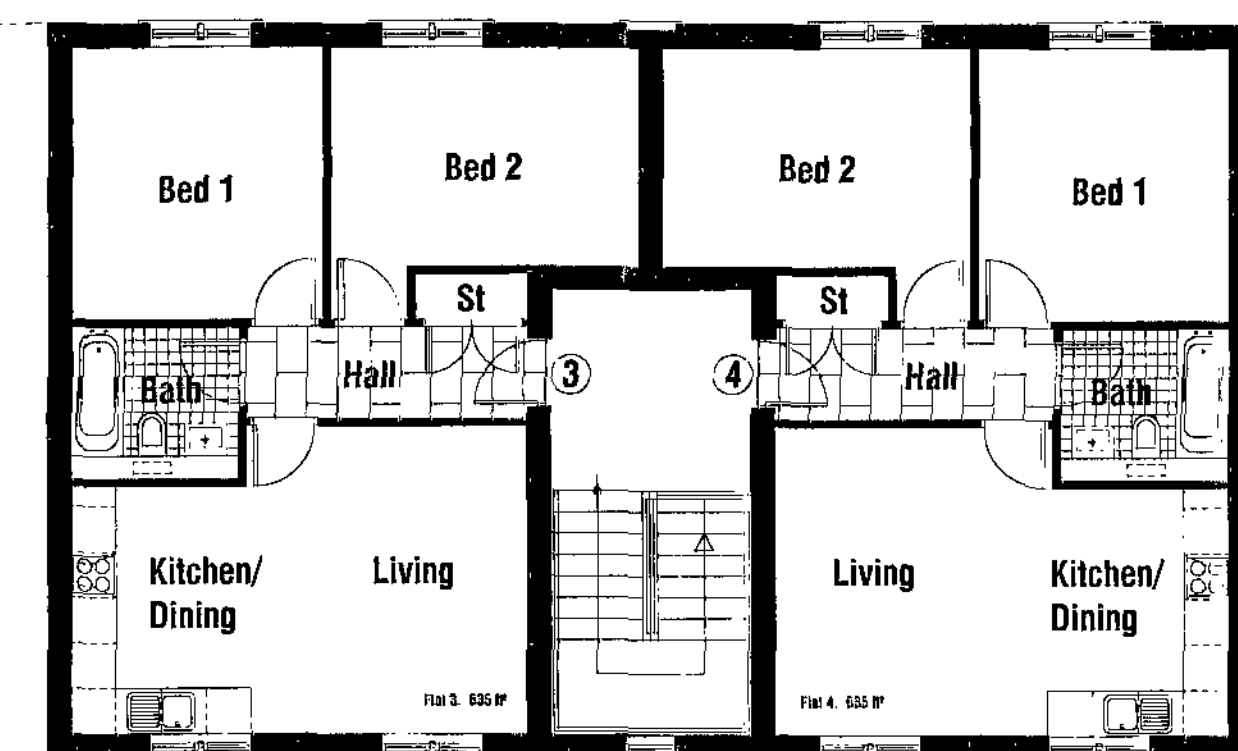
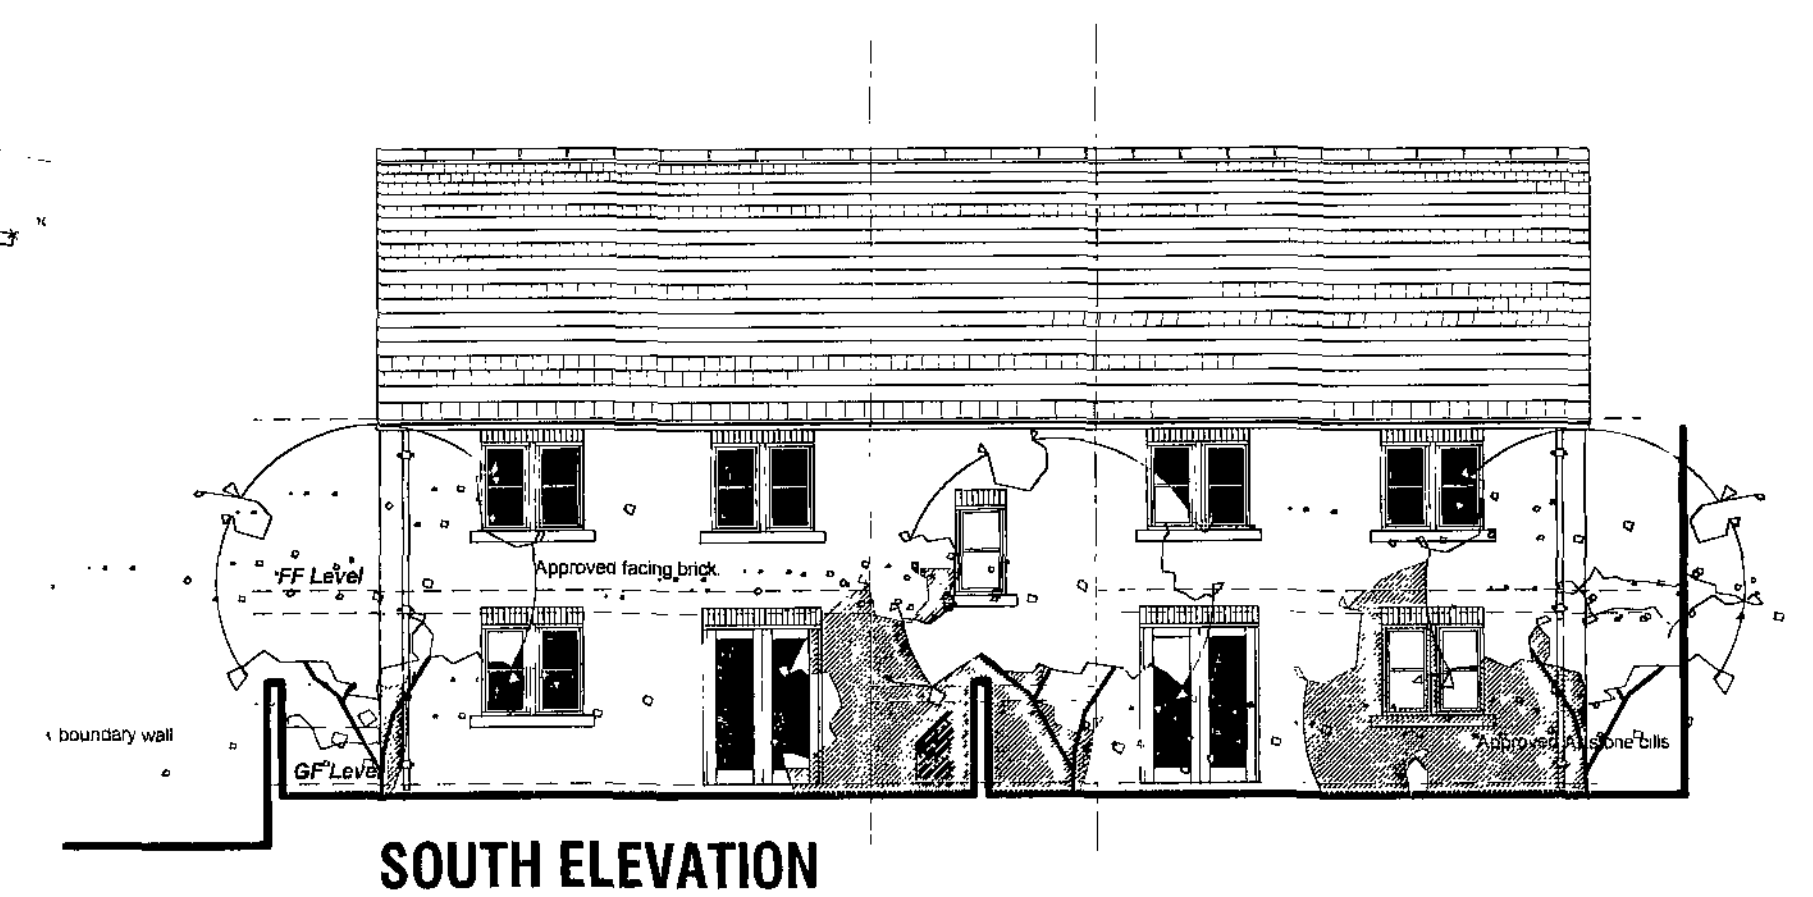


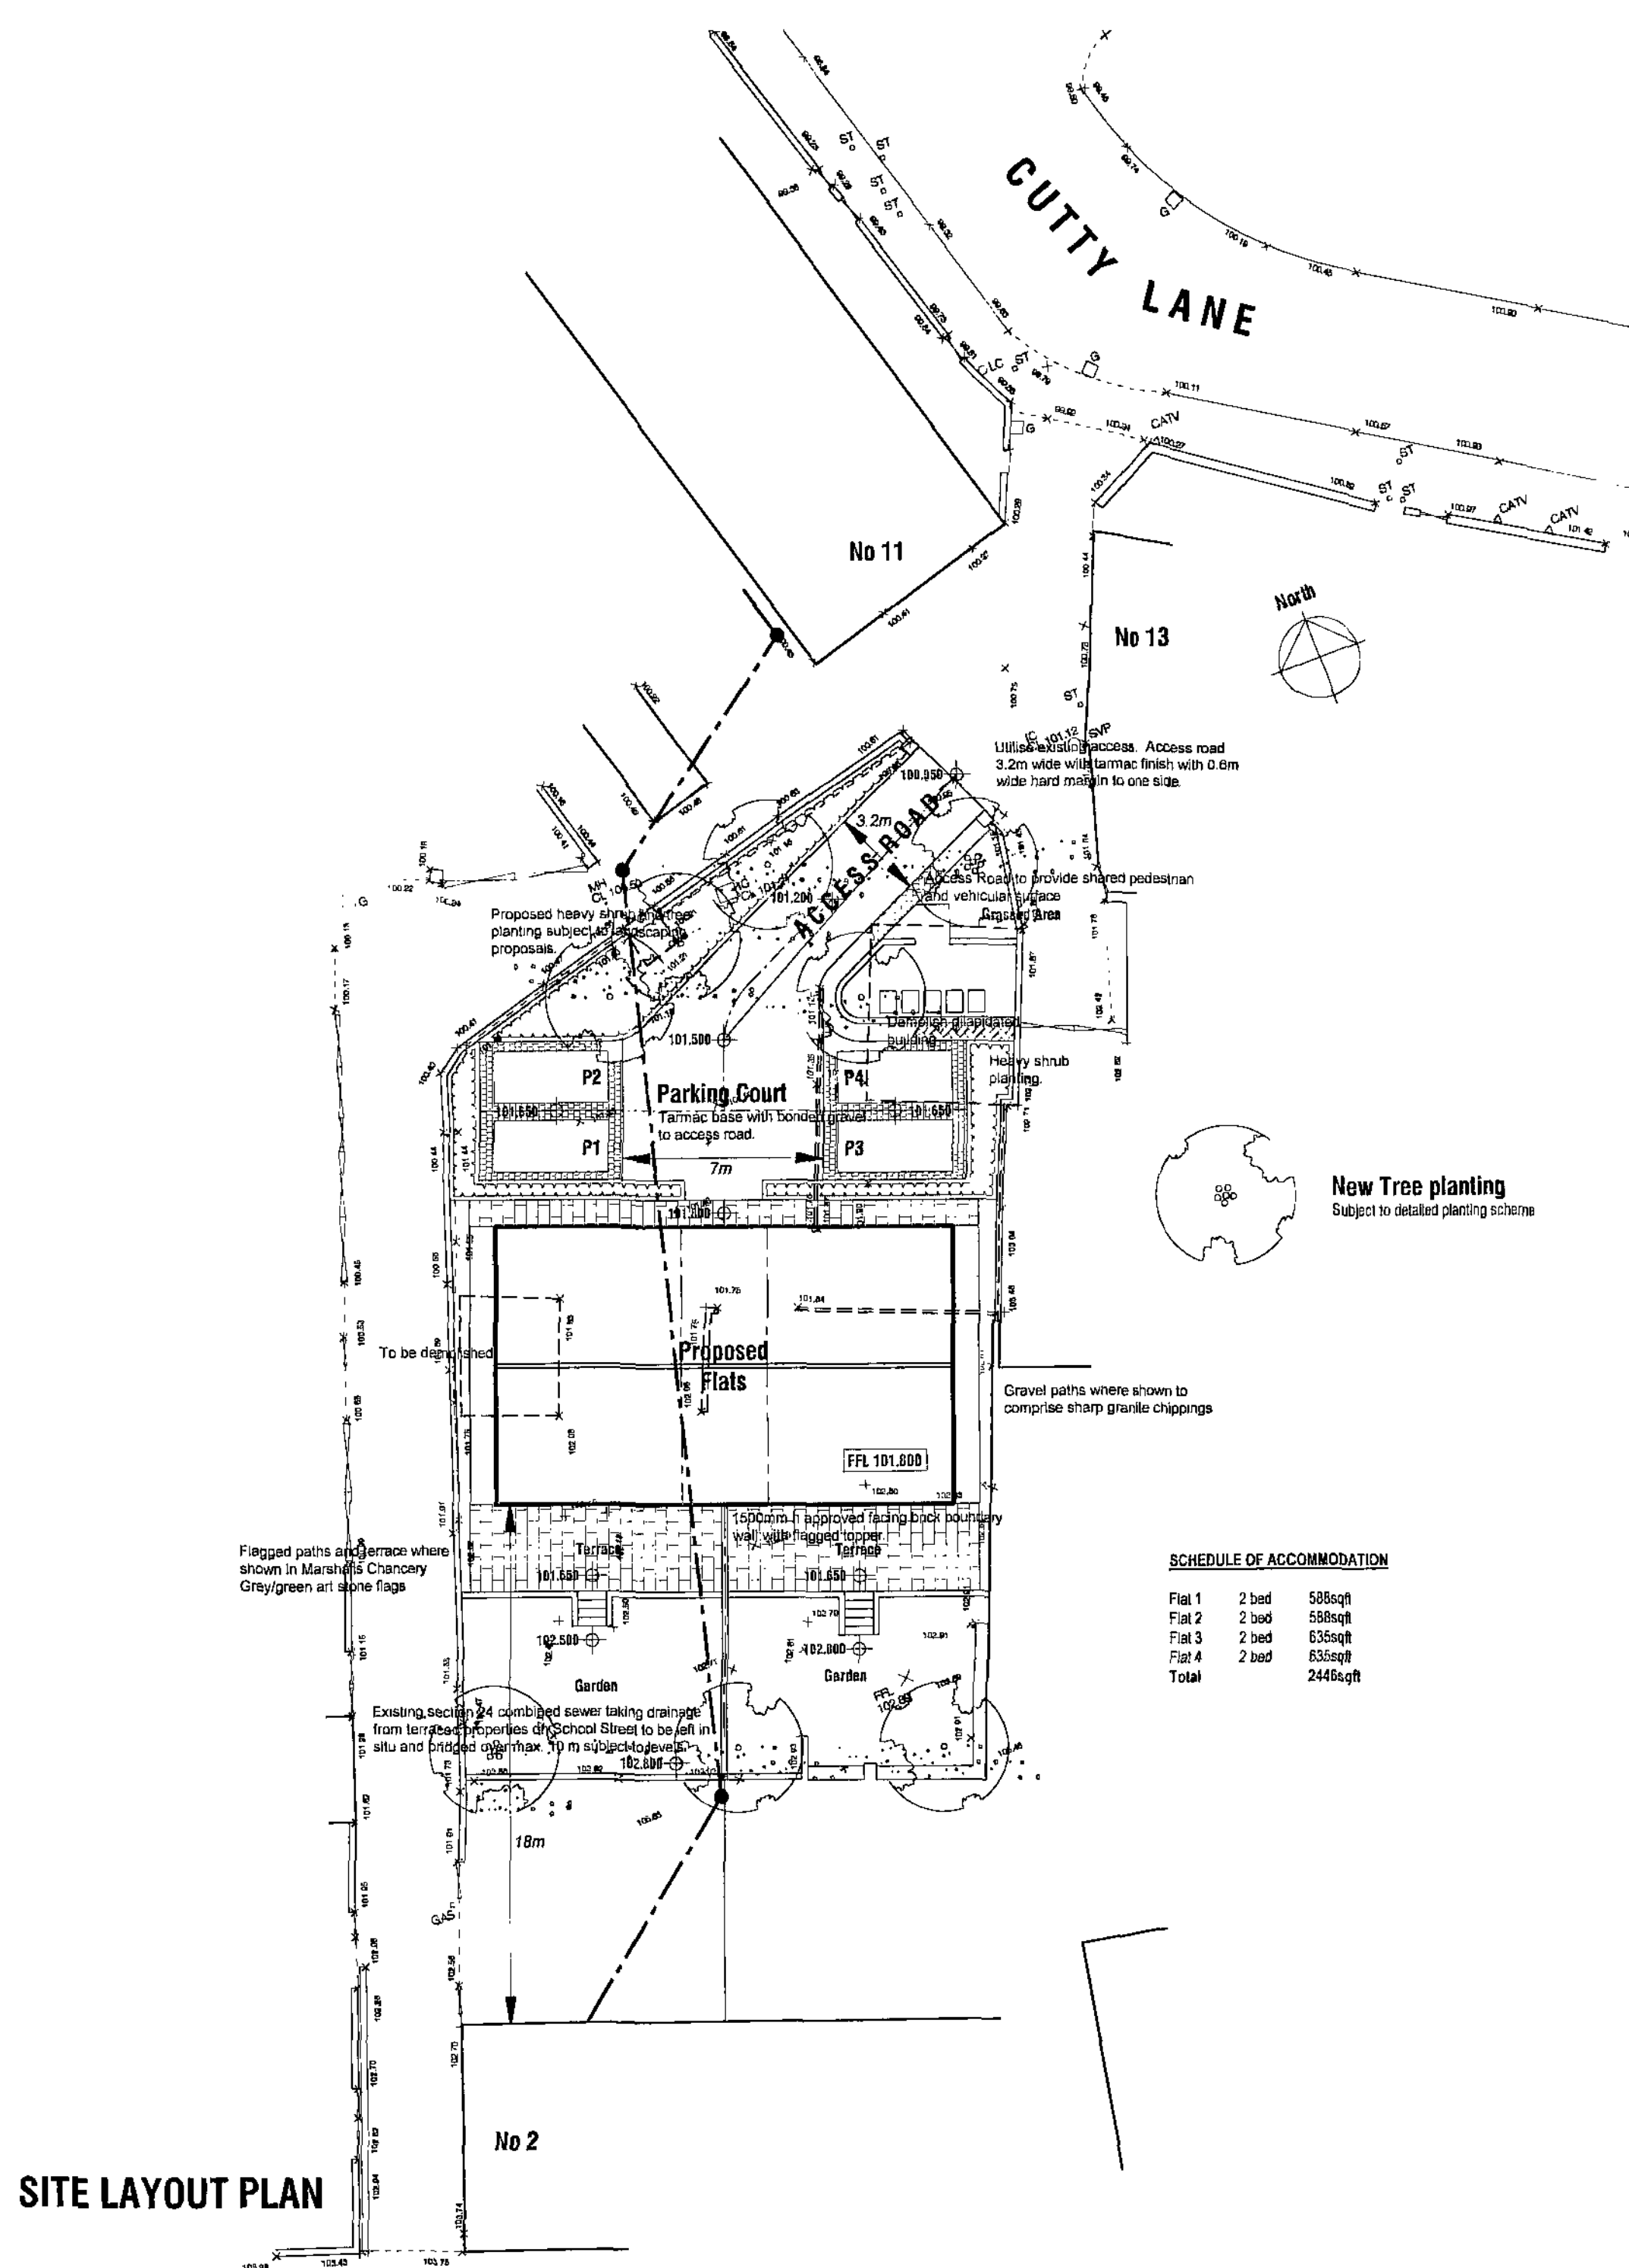

Crown Copyright 2009. All rights reserved. Licence number 100020449

SITE LOCATION PLAN

scale 1:1250

A 26.03.2010 Amend Site Layout

PROPOSED RESIDENTIAL DEVELOPMENT
SCHOOL COURT
SCHOOL STREET
BARNSELY

DESIGN PROPOSALS

SITE PLAN, PLANS & ELEVATIONS



Chris Carr Associates
ARCHITECTS

6A Eastgate, Barnsley, S70 2EP

Tel:(01226) 286256 Fax:(01226) 207304

Email: mail@cca-arch.co.uk

Scale, 1:200 & 1:100 @ A1 Drawn, ECC

Date	MARCH 2010	Ref. No.	24.64
------	------------	----------	-------

DWG No. **P1** Rev.

0 cm	2 cm	4 cm	6 cm
------	------	------	------

This drawing and the copyright is the Architects property and may be used or reproduced only by agreement. All Dimensions in Millimetres Unless specified otherwise and subject to verification on site