

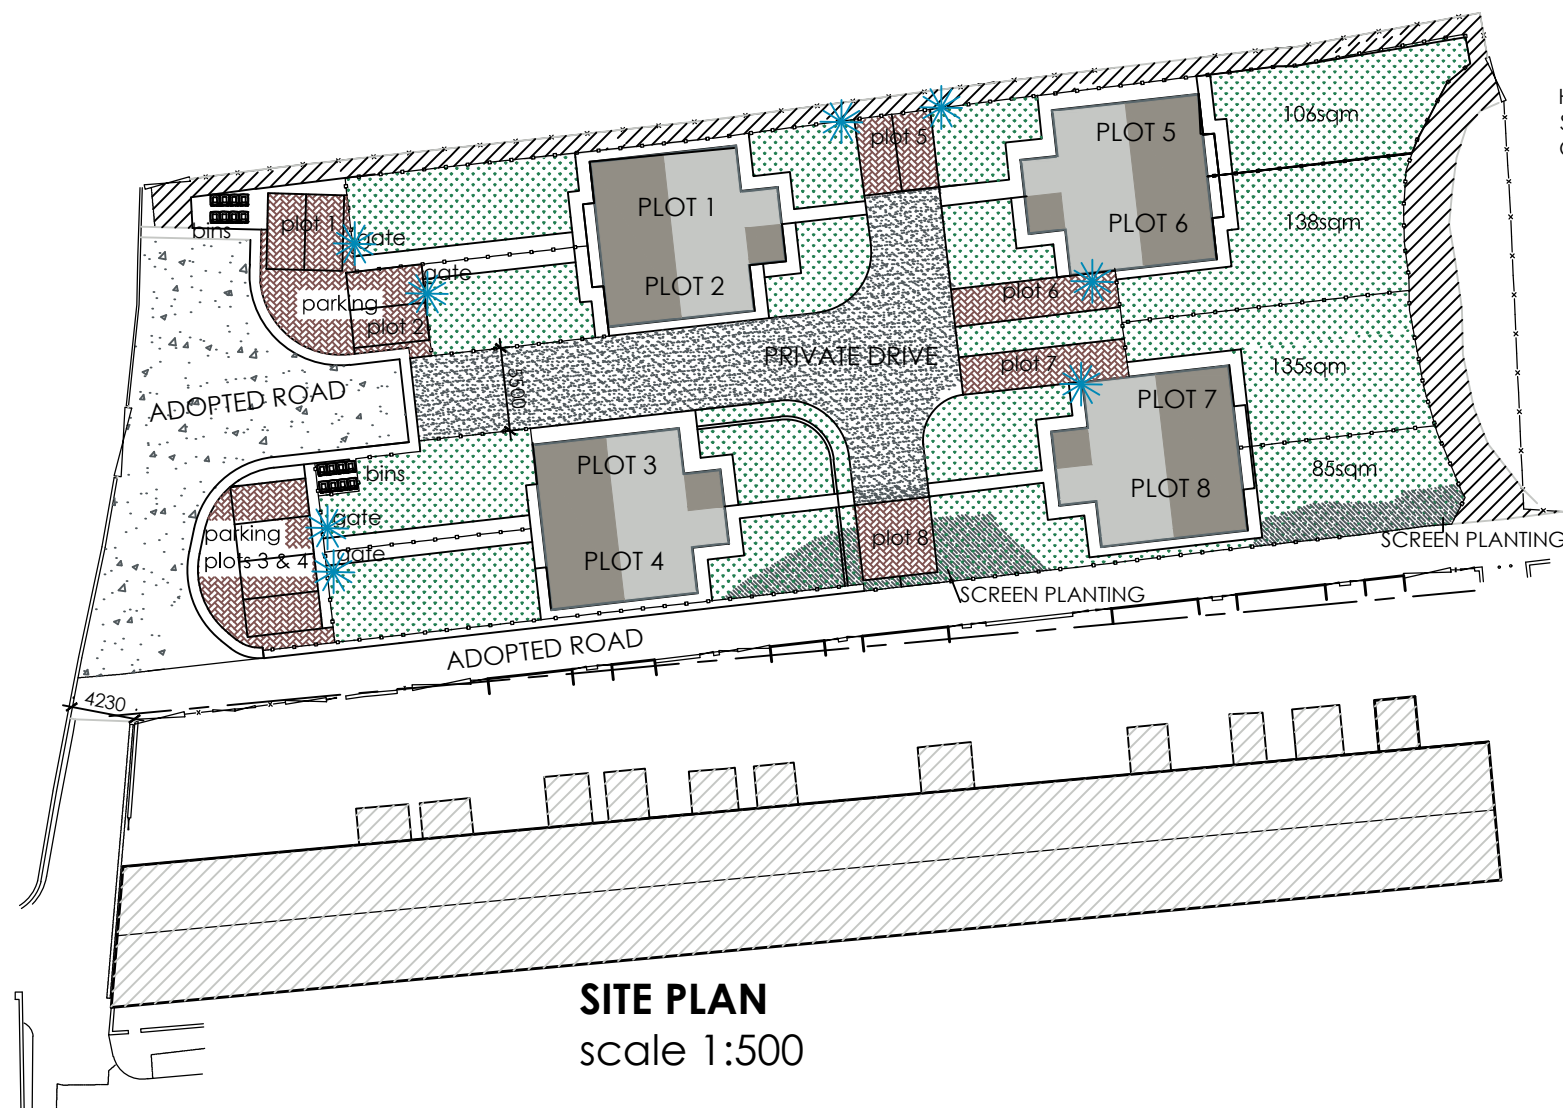


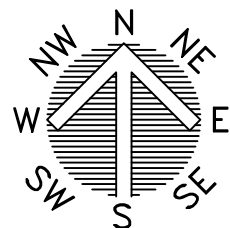

SITE PLAN
scale 1:500

HATCHED AREAS
SHOW RIGHTS
OF WAY

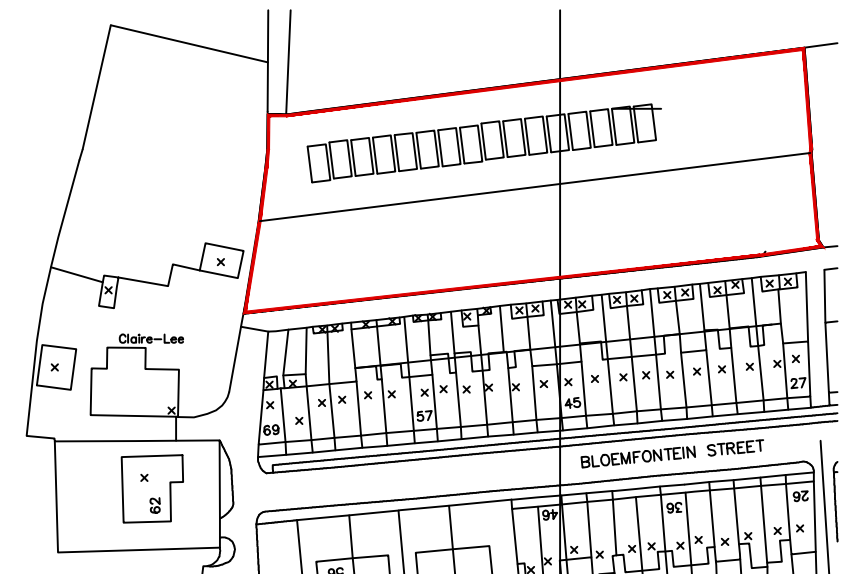

LOCATION PLAN
scale 1:1250

EXTERNAL MATERIALS
WALLS- FORTERRA CHATSWORTH MULIT WITH ARTIFICIAL
STONE HEDS AND CILLS TO FRONT ELEVATION
ROOF- RUSSELL, FLAT, ANTHRACITE GRAMPIAN ROOF TILES
WITH DRY RIDGE AND VERGES
WINDOWS TO BE WHITE UPVC
FRONT DOOR- BLACK

★ EVA-07S-SE / EVA-07S-SE RFID
32amp VEHICLE CHARGING POINT

100MM DIA DUCT TO BE PROVIDED
FROM HIGHWAY INTO EACH DWELLING
FOR INSTALLATION OF HIGH SPEED FULL
FIBRE BROADBAND. INSTALLATION OF
THE ASSOCIATED CABLE/EQUIPMENT
TO BE AGREED WITH PROVIDER
INCLUDING TIMESCALE.



OFFICE ONE,
34 VICTORIA ROAD,
BARNLEY,
S70 2BU

Phone: 01226 208482

Email: info@whiteaguspartnership.co.uk
Web: www.whiteaguspartnership.co.uk

ARCHITECTURAL SERVICES

Project.
RESIDENTIAL DEVELOPMENT OF
FORMER GARAGE SITE, BLOEMFONTEIN STREET
CUDWORTH, BARNLEY

Client.
WINDMILL HOMES LTD

Drawing
Title.
SITE PLAN

Date.
MARCH2021

Scale.
1:500 @ A3

Ref.
20-173

Dwg. No.
10

Rev.

Date	Suffix	Description	Date	Suffix	Description