



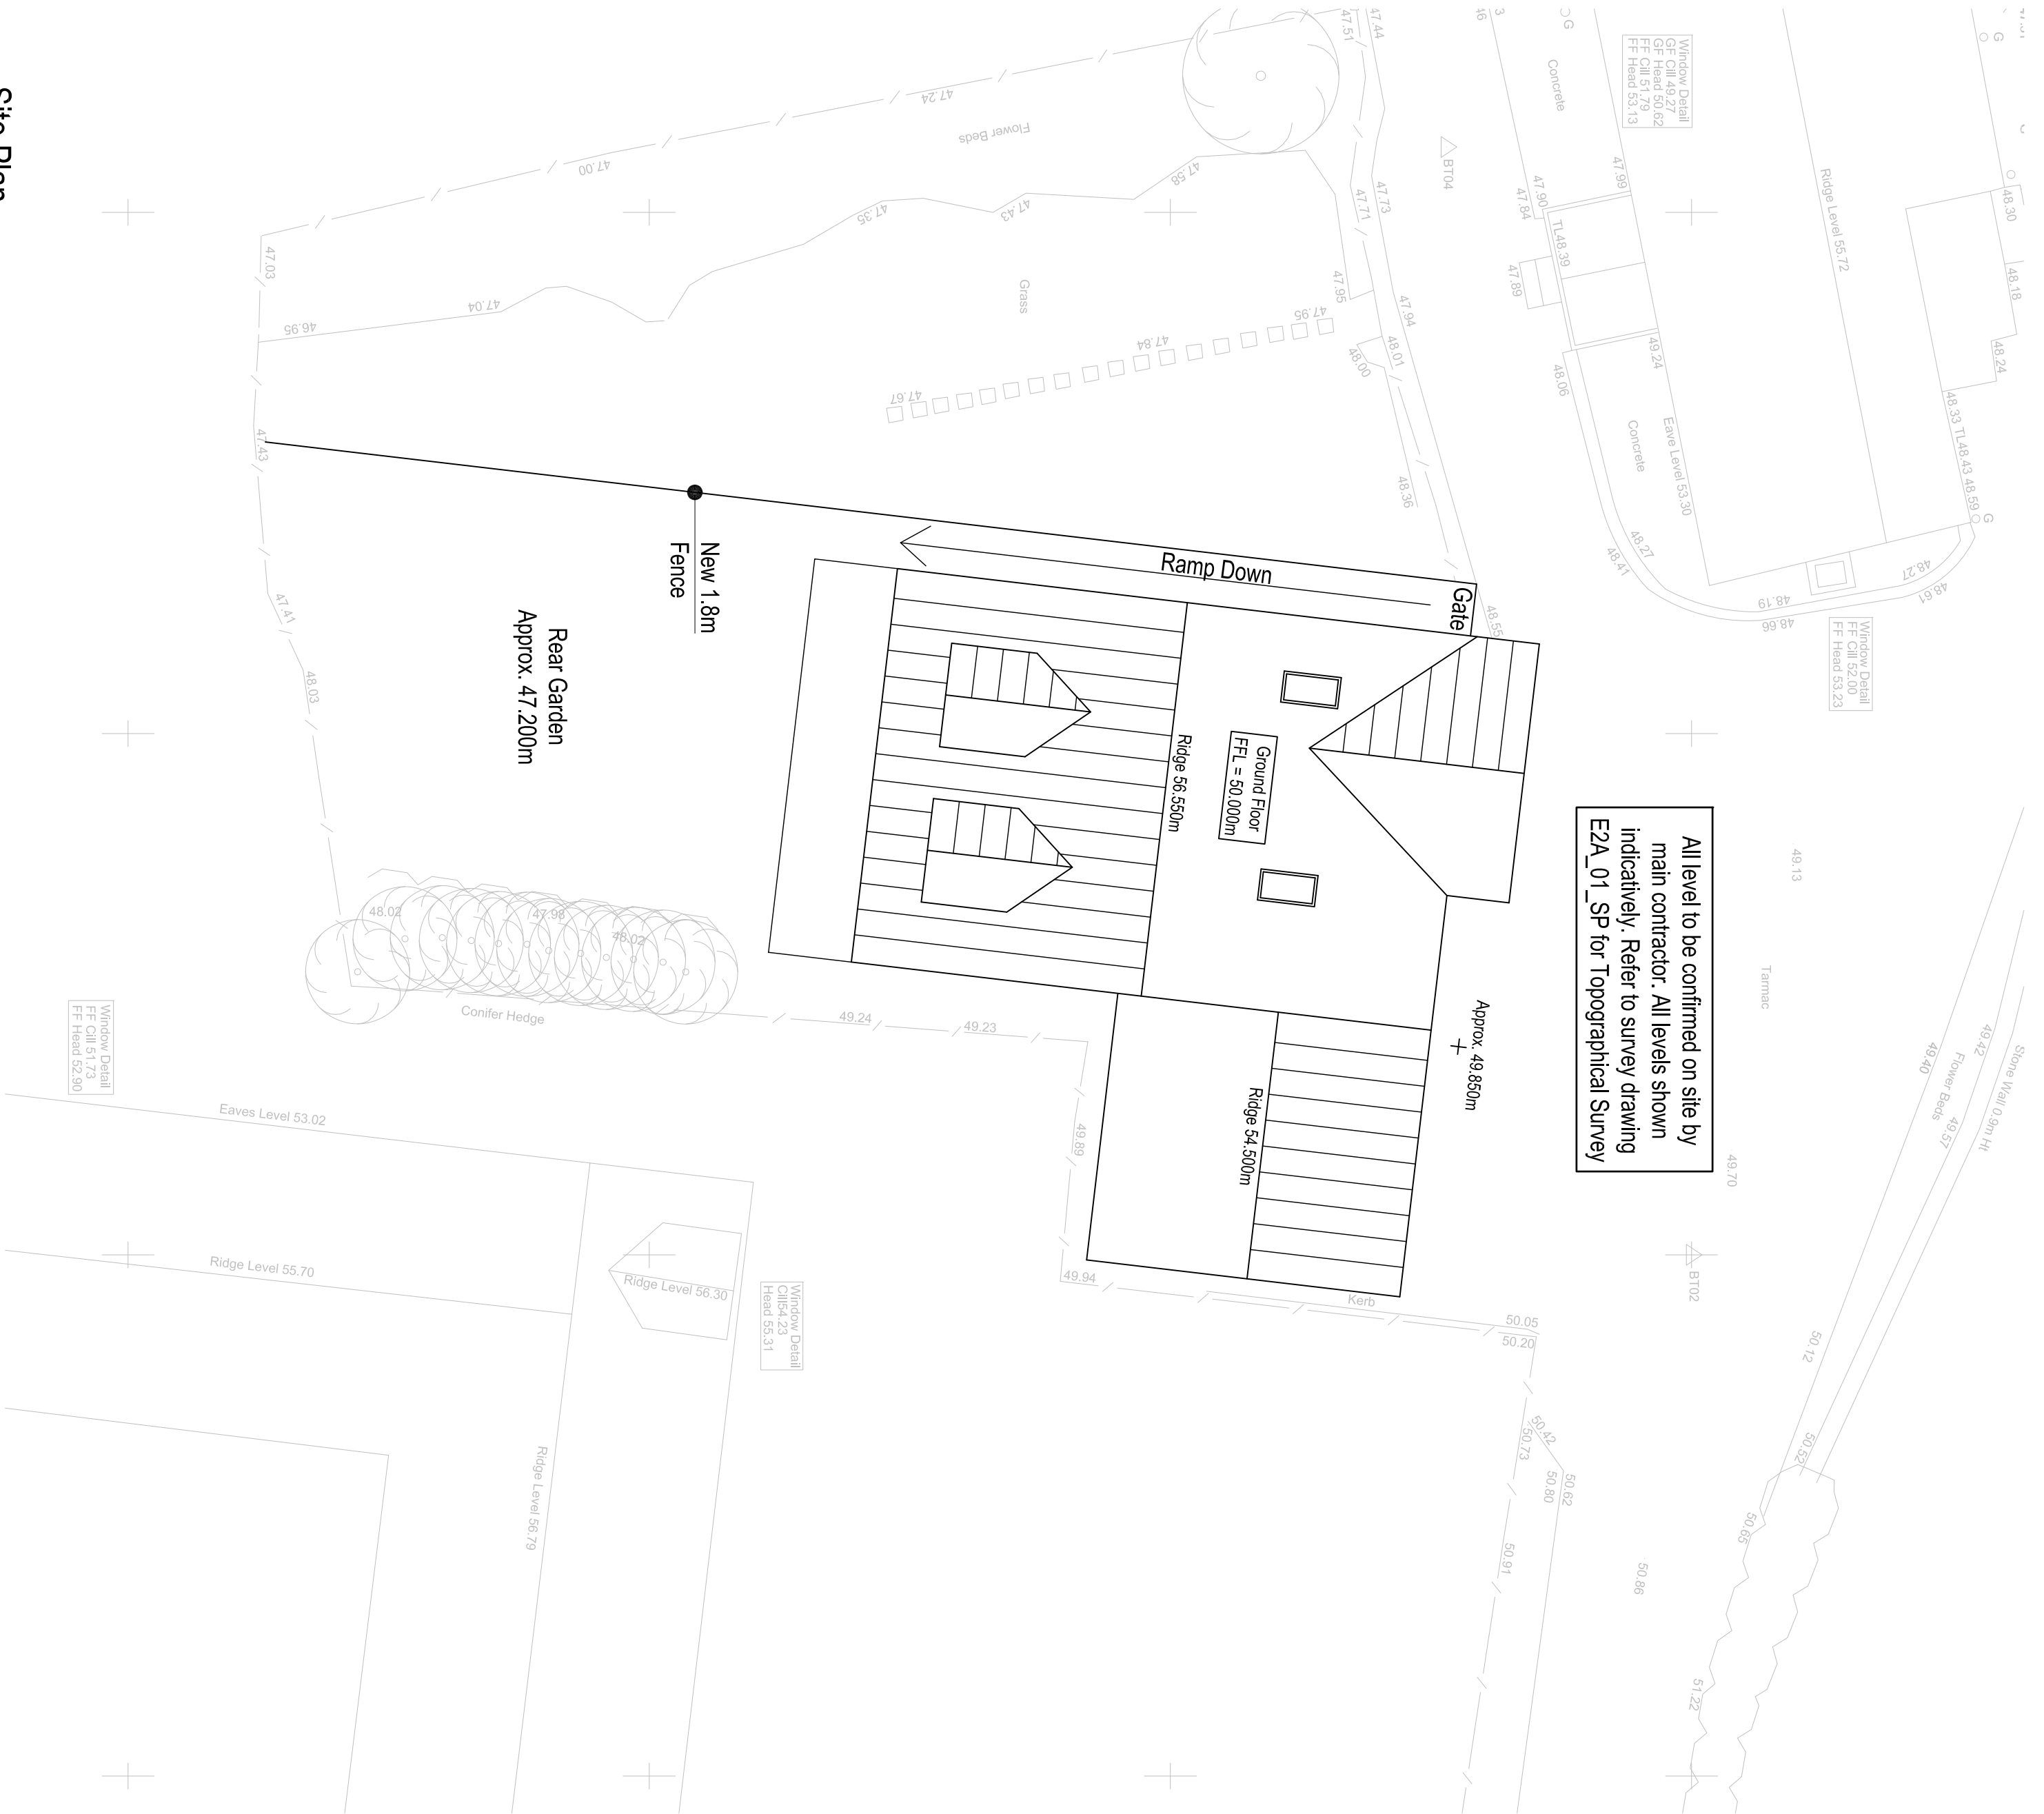

Site Plan


Scale 1:100

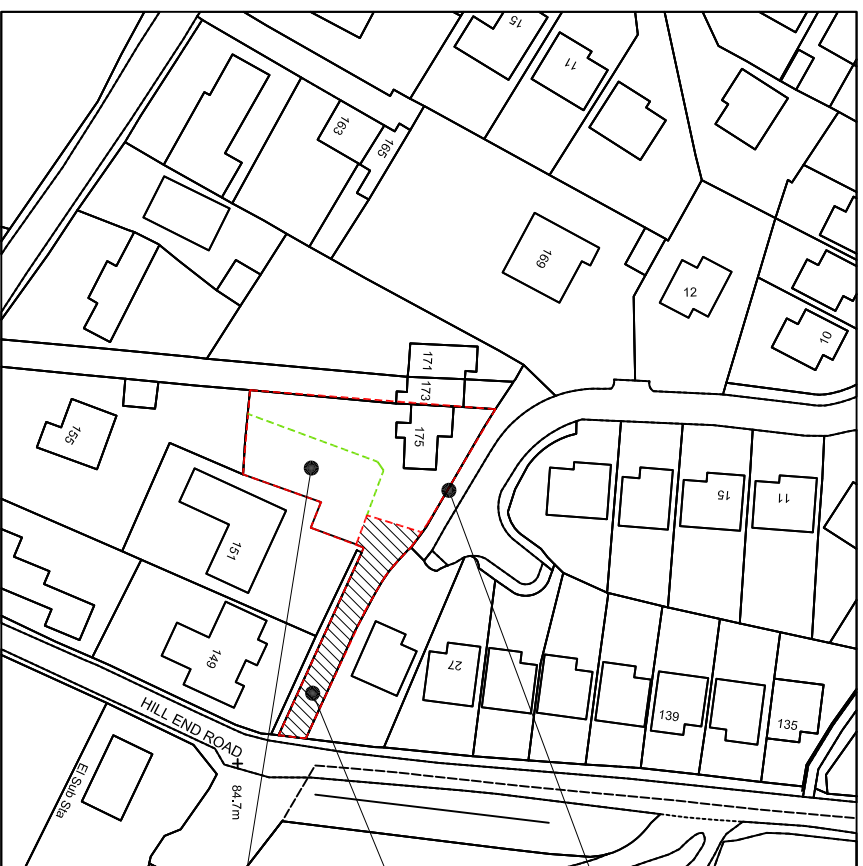

Location Plan


Scale 1:1250

Red dashed line indicates land ownership of 175 Hill End Road.
Hatch indicates access owned by 175 Hill End Road with right of way to 171 and 173.
Proposed site enclosed by green dashed line

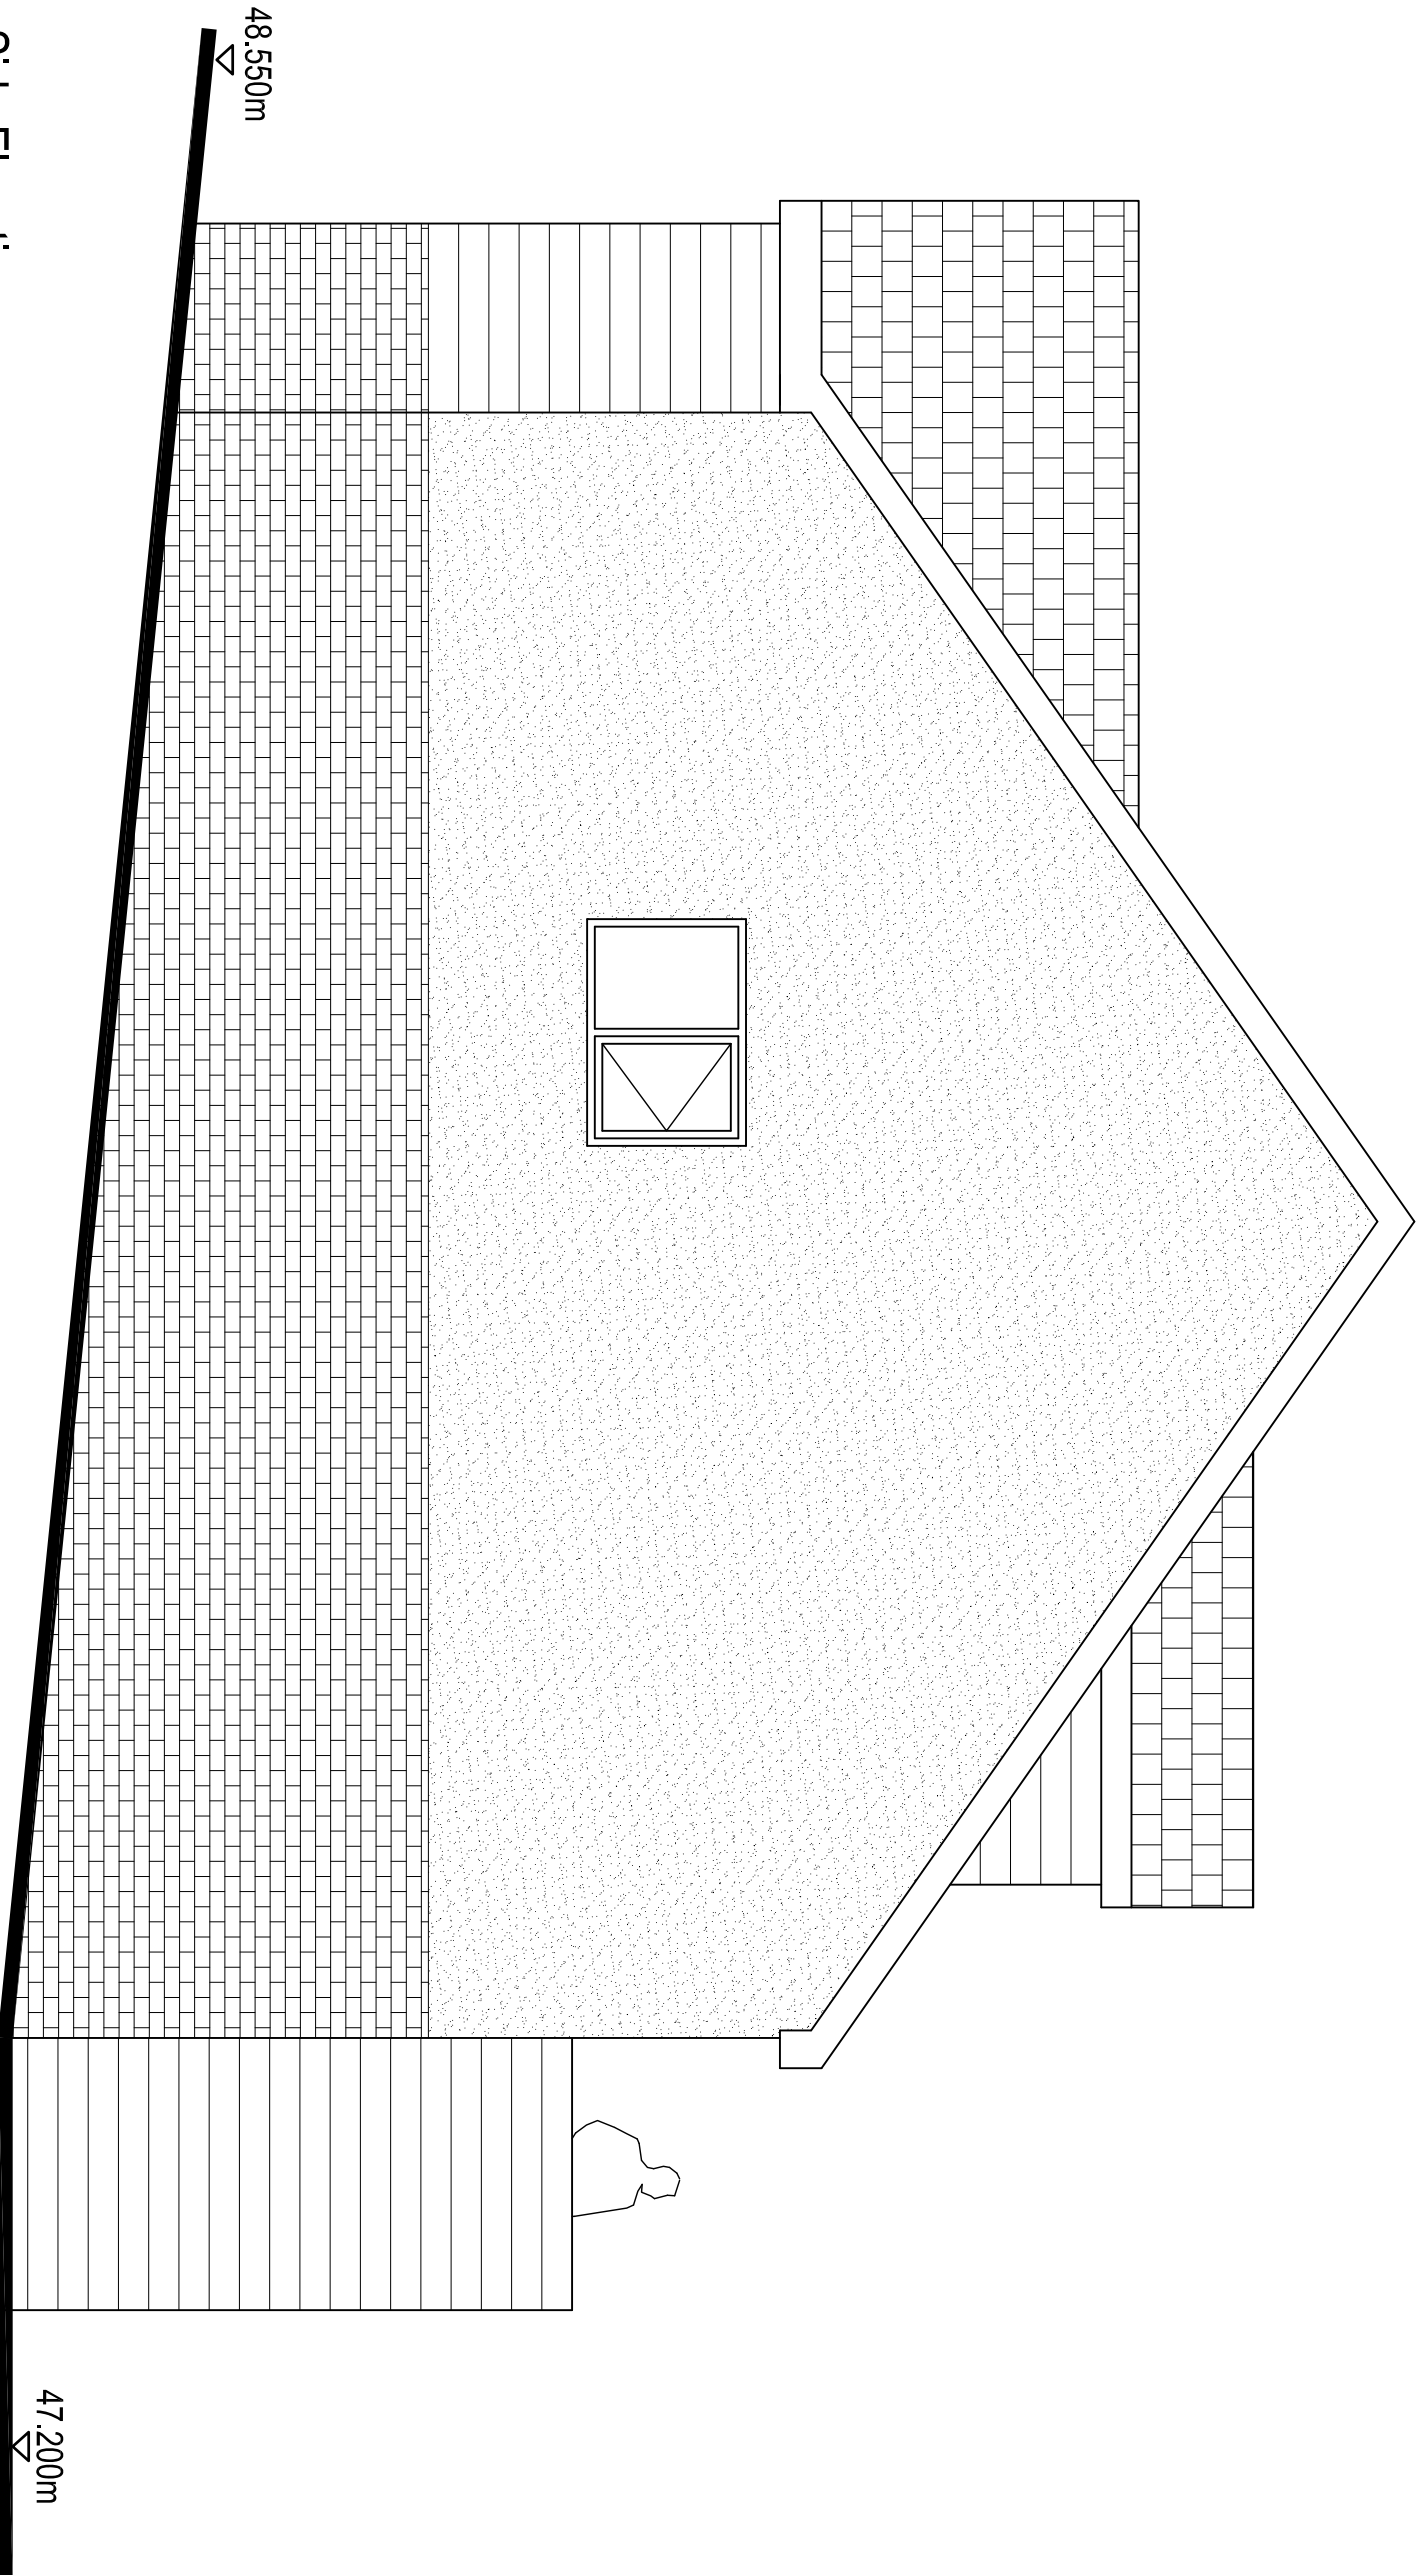

Side Elevation

Scale 1:50

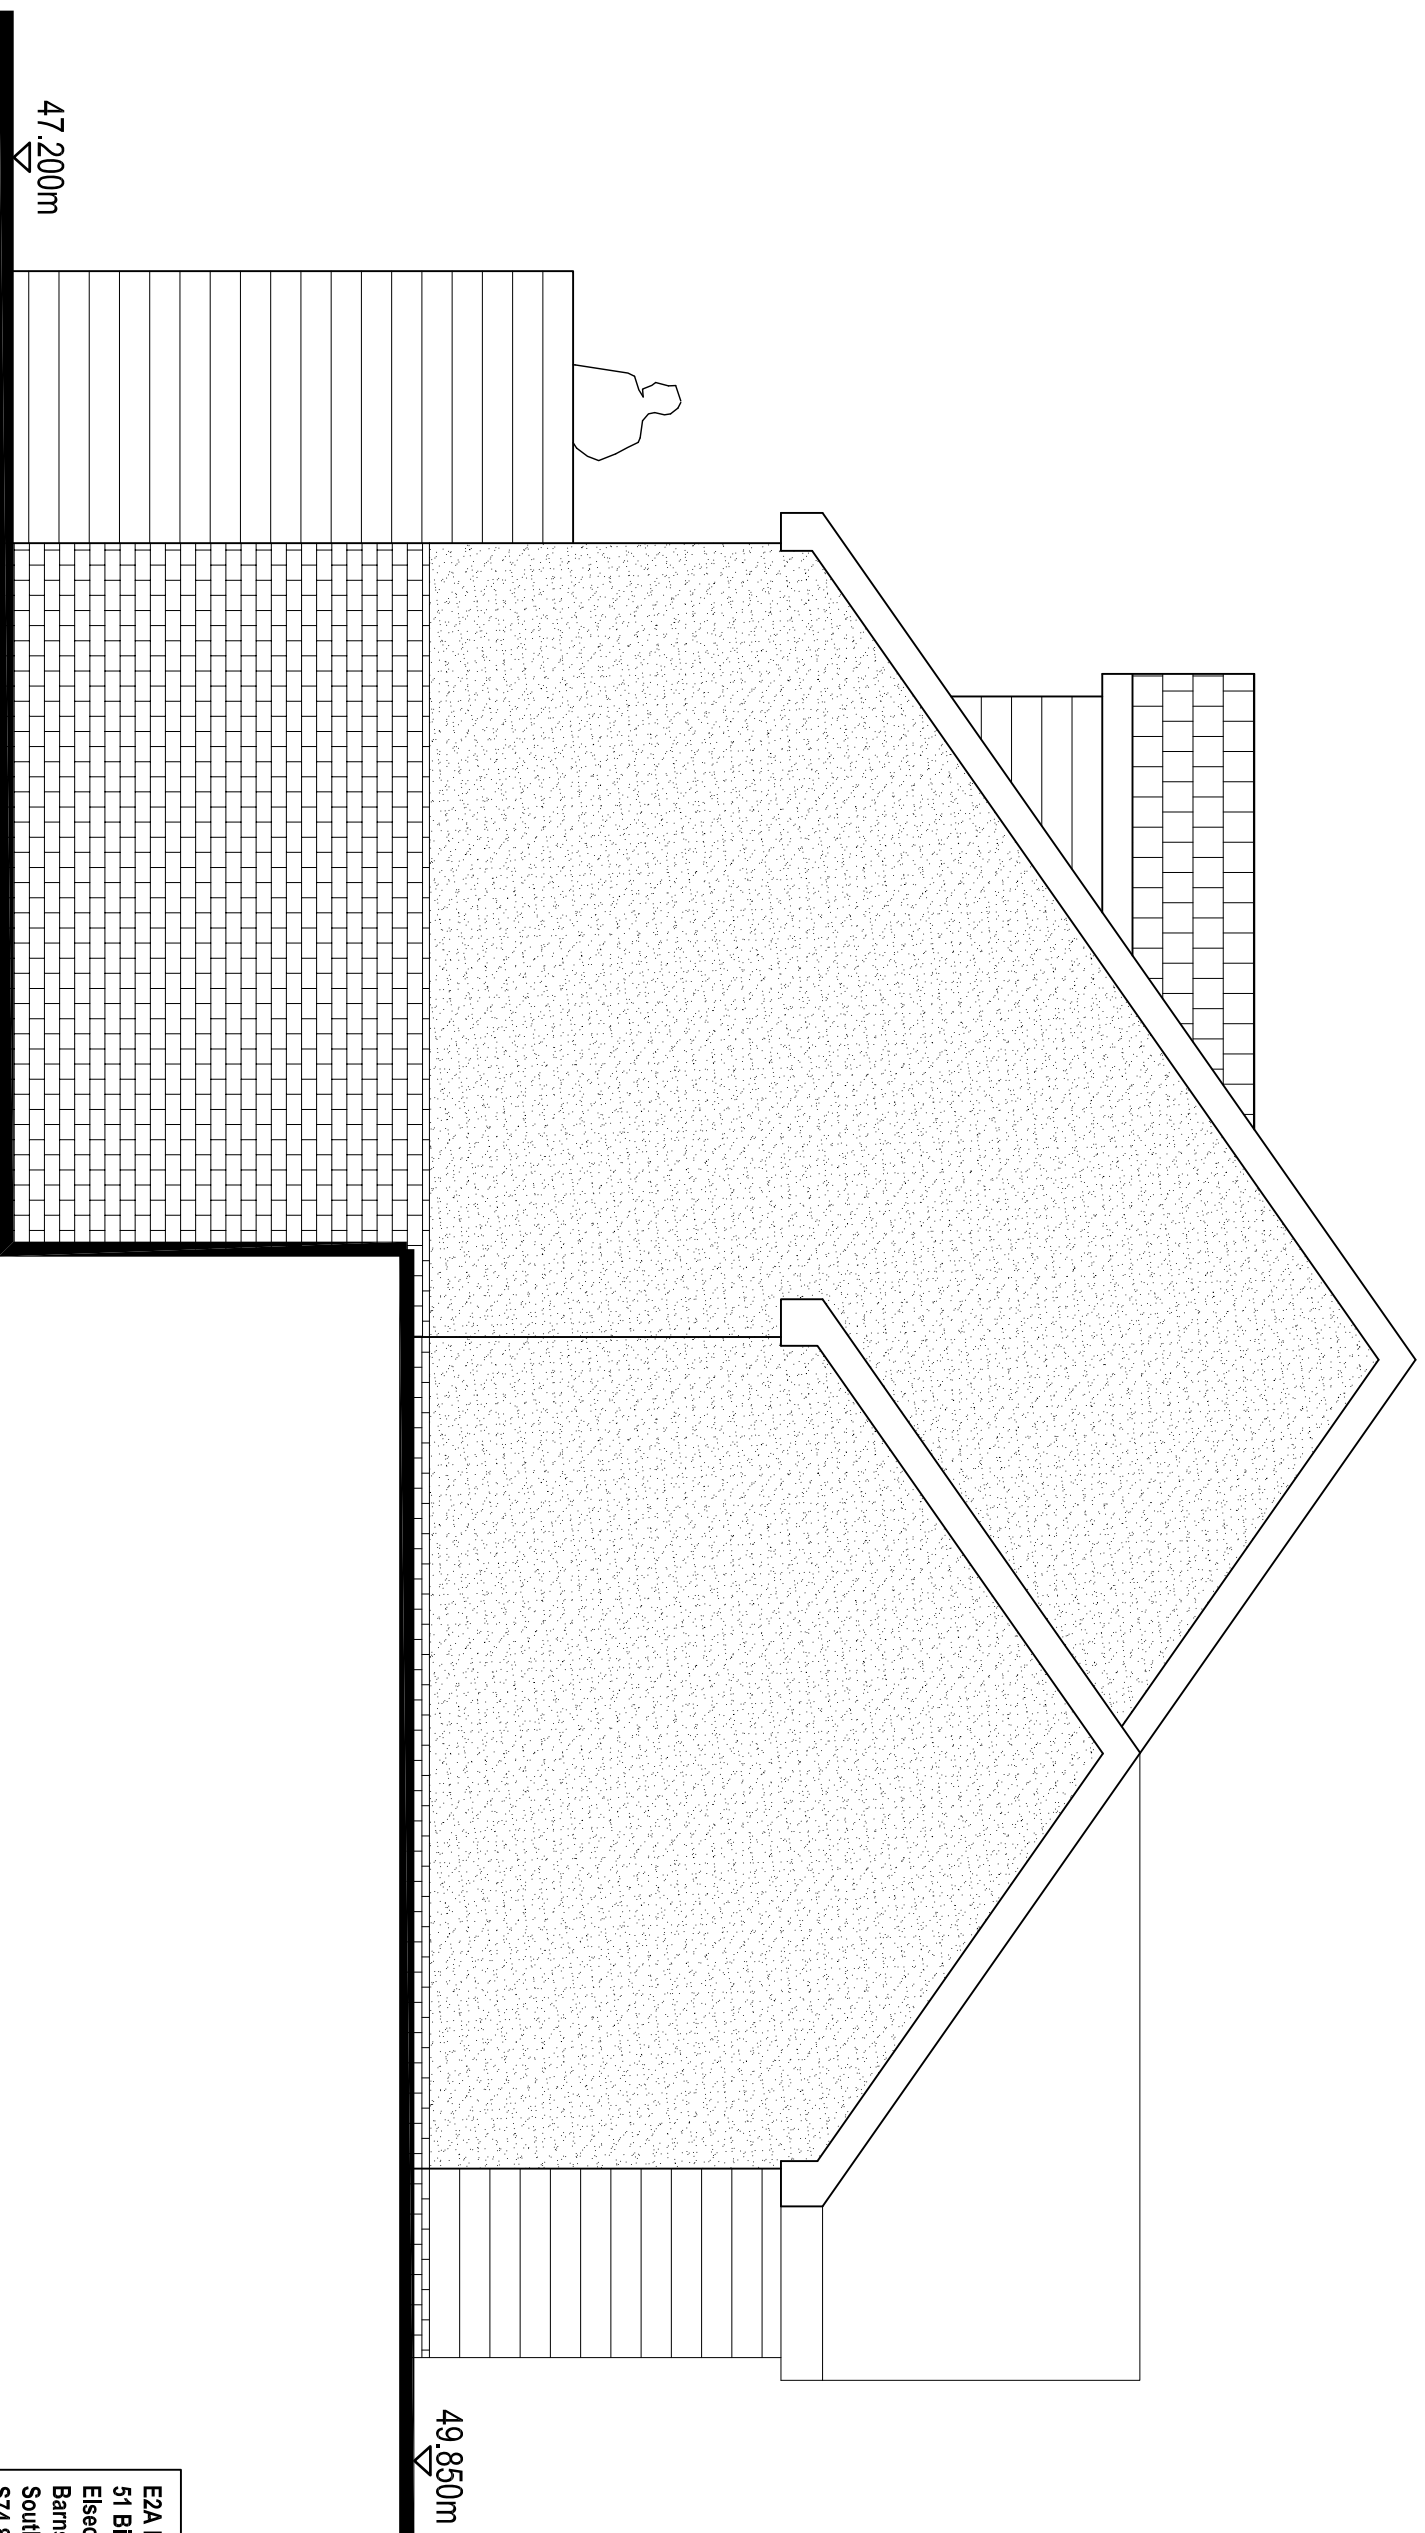

Side Elevation

Scale 1:50

EZA Ltd
51 Brechin Bank
Elsacar
Barnsley
South Yorkshire
S75 6DX
Tel: 0114 275 1125
Mobile: 0783 406 5744
Email: enquiries@eza-buildingdesigners.co.uk
Web: www.eza-buildingdesigners.co.uk



Land Adjacent 175 Hill End Road.
Mappellwell, Barnsley,
South Yorkshire, S75 6DX

CLIENT:
Mr. John Bougnot

TITLE:
Elevations, Site Plan and Location Plan

SCALE: 1:50, 1:100, 1:1250
DATE: Jan 09
DRAWN BY: CV
CHECKED BY: CV
DRAWING NO.: F-02
REV: -