




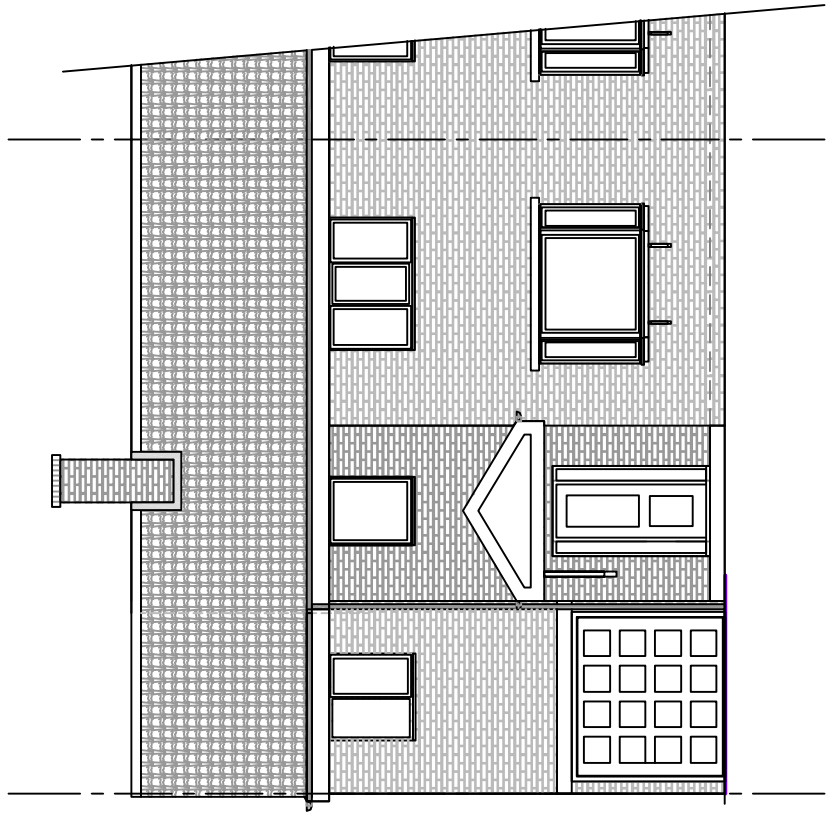


FRONT ELEVATION AS PROPOSED (NW Facing)

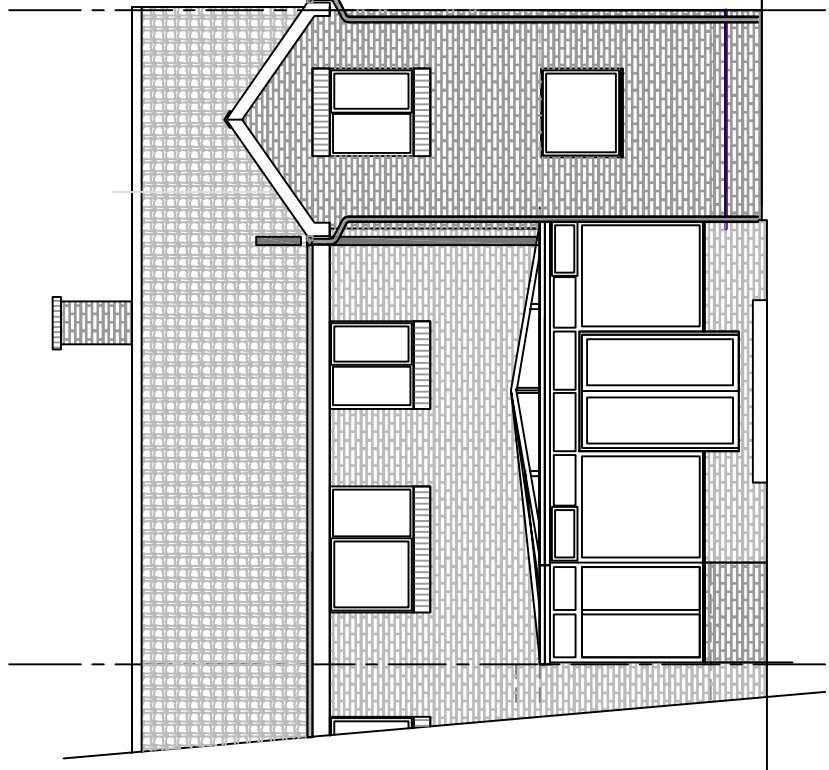


REAR ELEVATION AS PROPOSED (SE Facing)

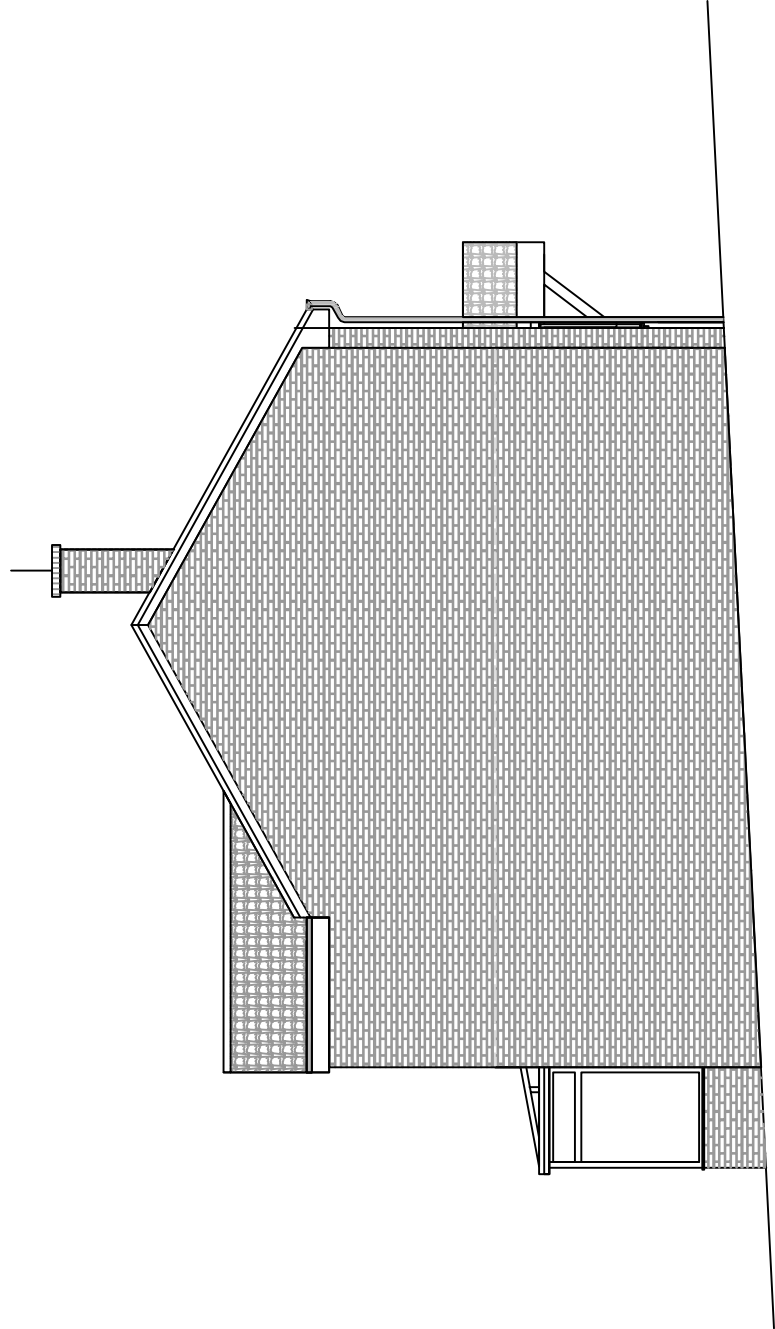


SIDE ELEVATION AS PROPOSED (NE Facing)

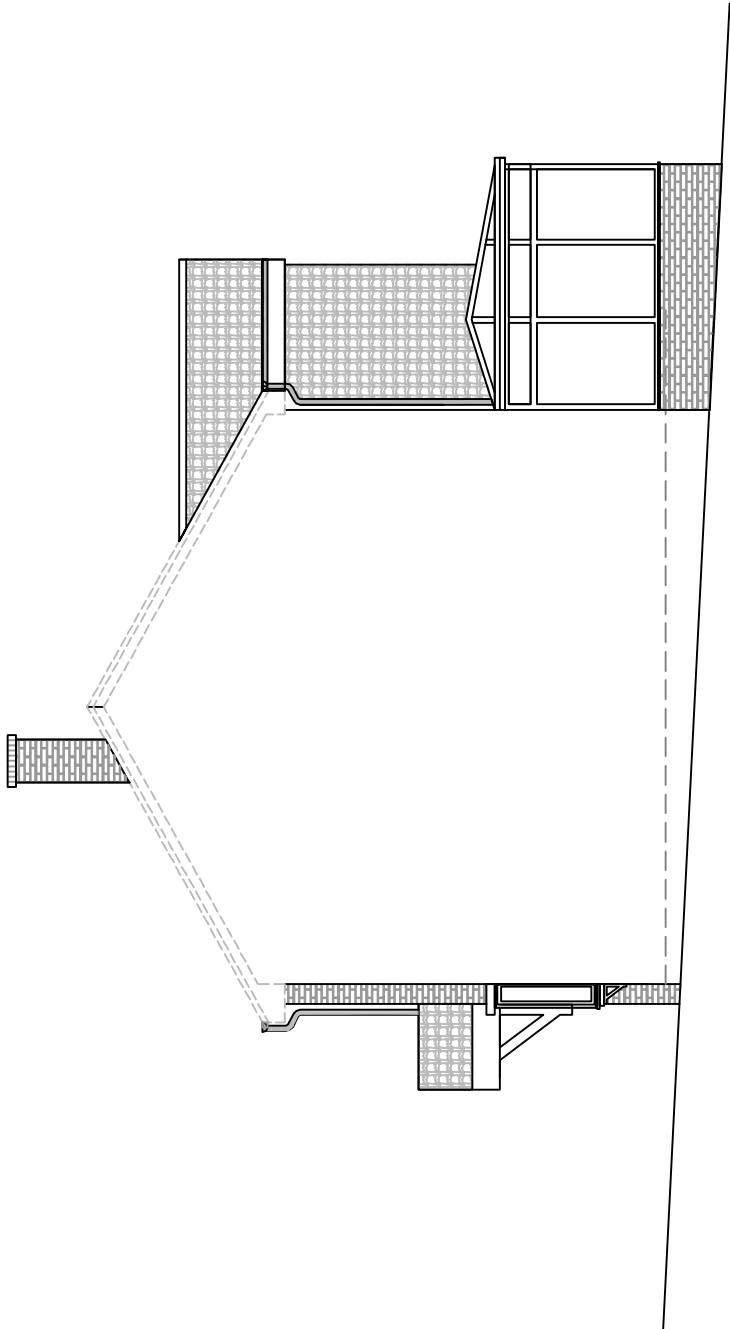


SIDE ELEVATION AS PROPOSED (SW Facing)
part elevation is profile of adjoining semi.

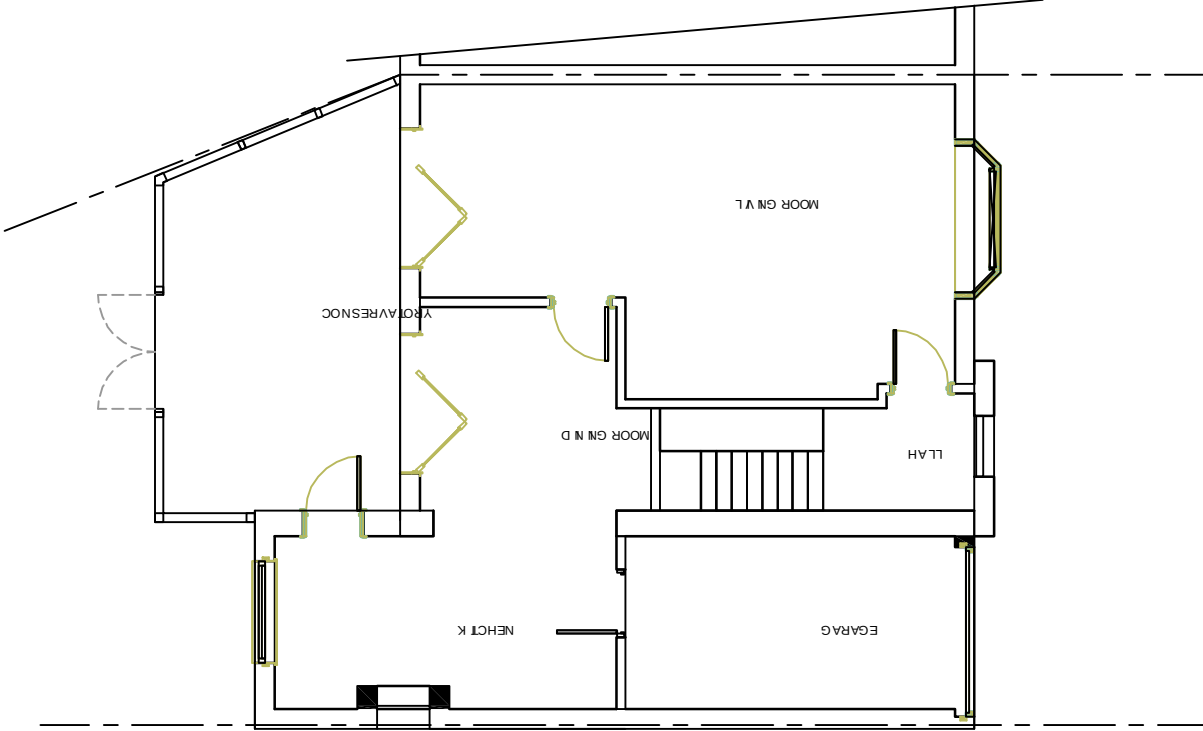


GROUND FLOOR PLAN (unchanged)

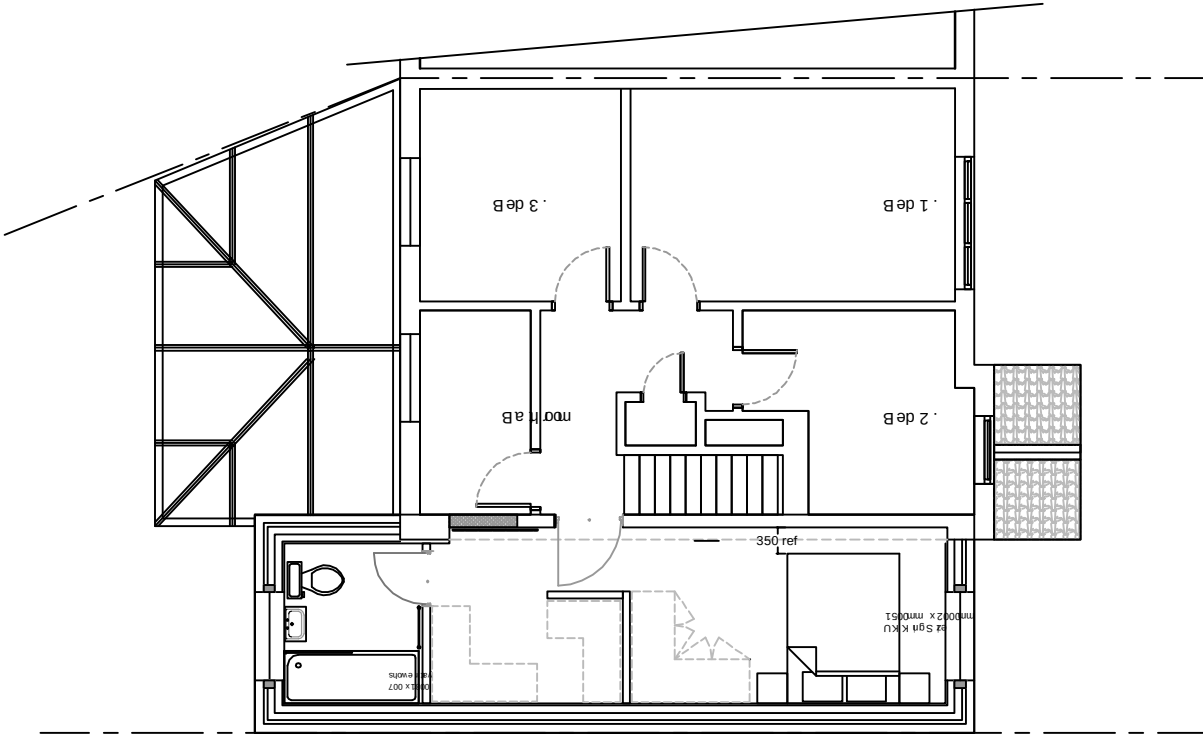

FIRST FLOOR PLAN AS PROPOSED

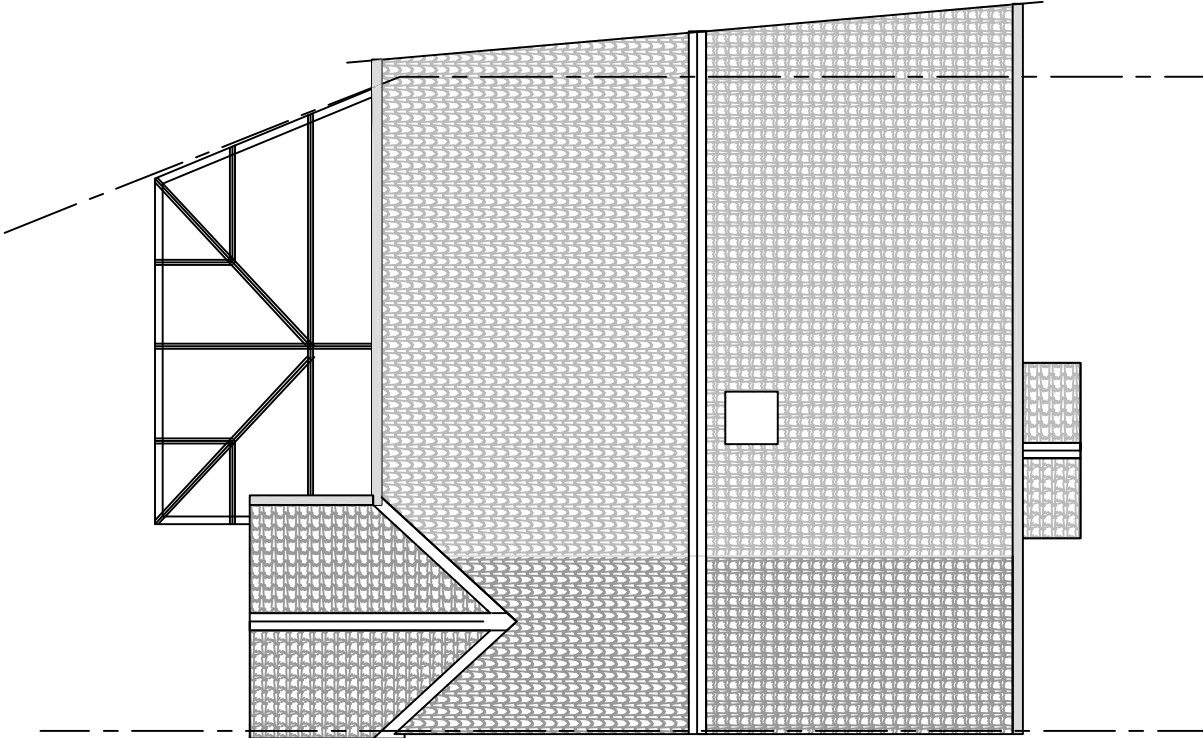


ROOF PLAN AS PROPOSED

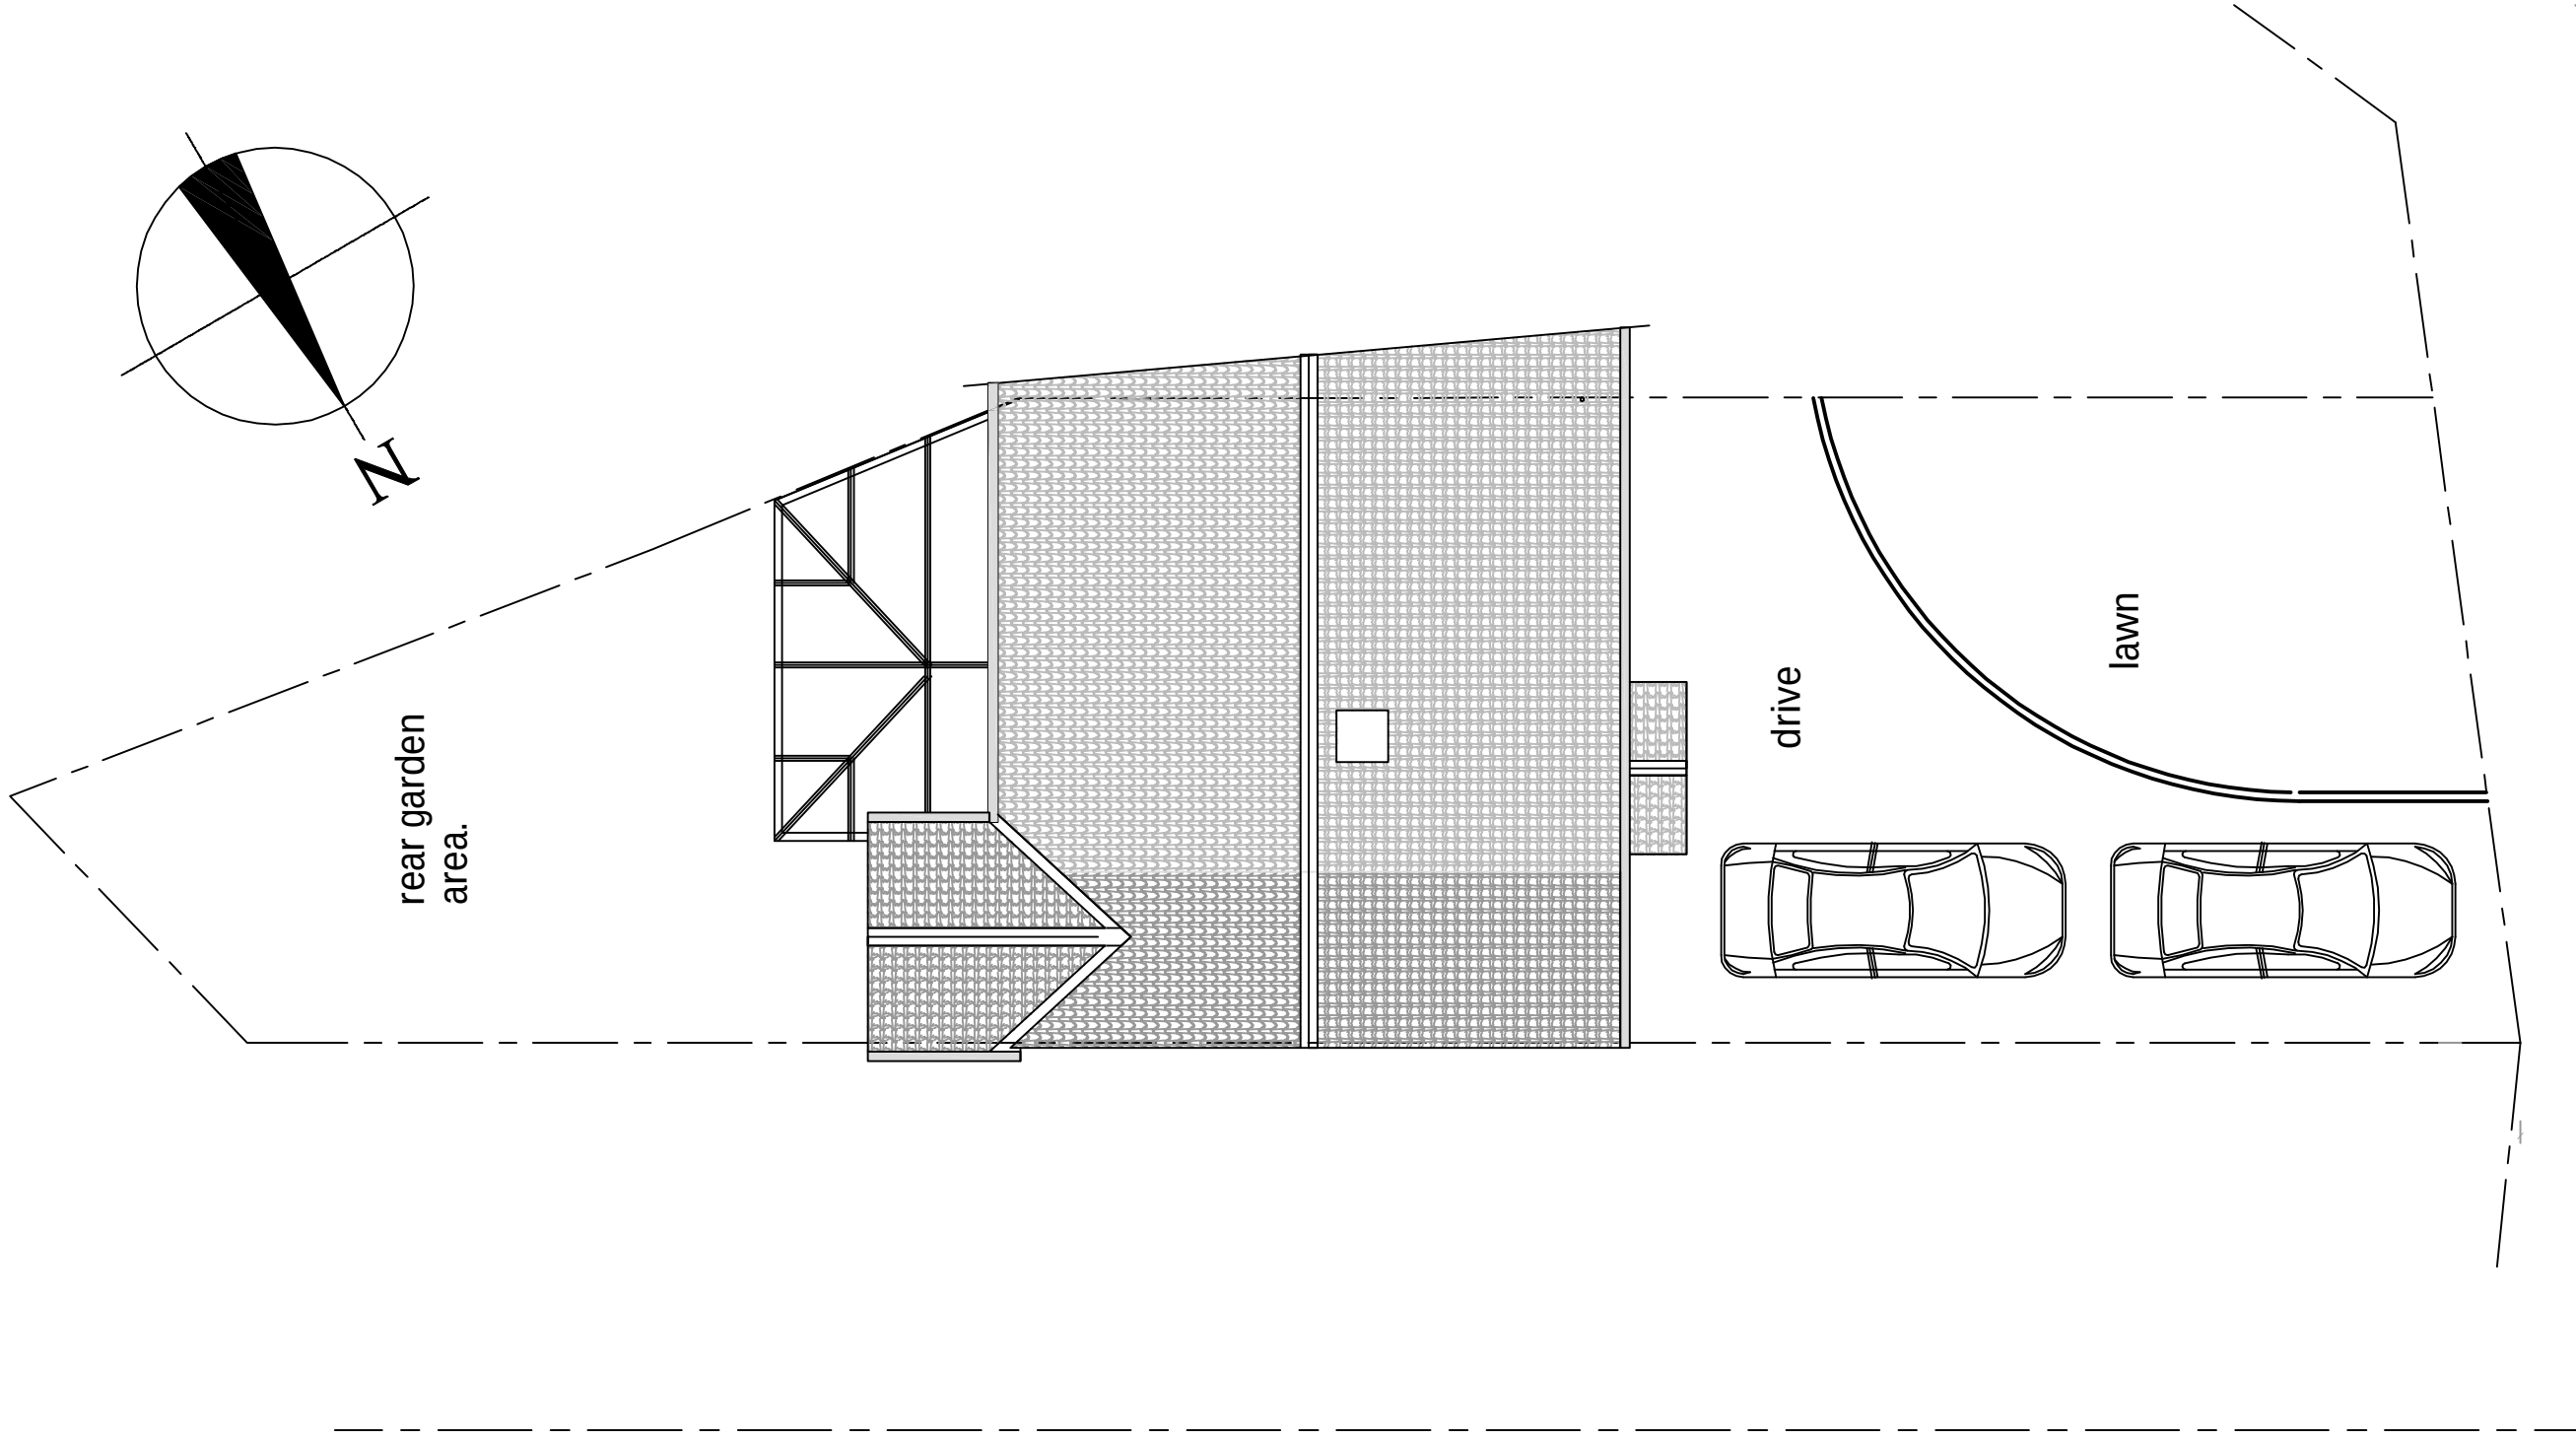

SITE PLAN for:
No2 Deacons Way, S71 2HU

NOTES:

All external materials used to be matching with the existing, including windows.

 

Issue	Revision	date
A	Planning Application Drawing showing, As proposed PA PE210216 - 01	16 / 02 / 2021

PROJECT:	
PROPOSED:	
First Floor Extension to the side and rear elevations	
2 Deacons Way, Barnsley	
S71 2HU	
on behalf of:	
Mr. P. Etherington	

Drawing:	
Planning Application Drawing	

Showing:	
'AS PROPOSED' details.	

Scale:	Drawn
Plans & elevations 1:100	REA - 16 / 02 / 2021
DRG No.	Issue
PA PE-210216 - 02	A