




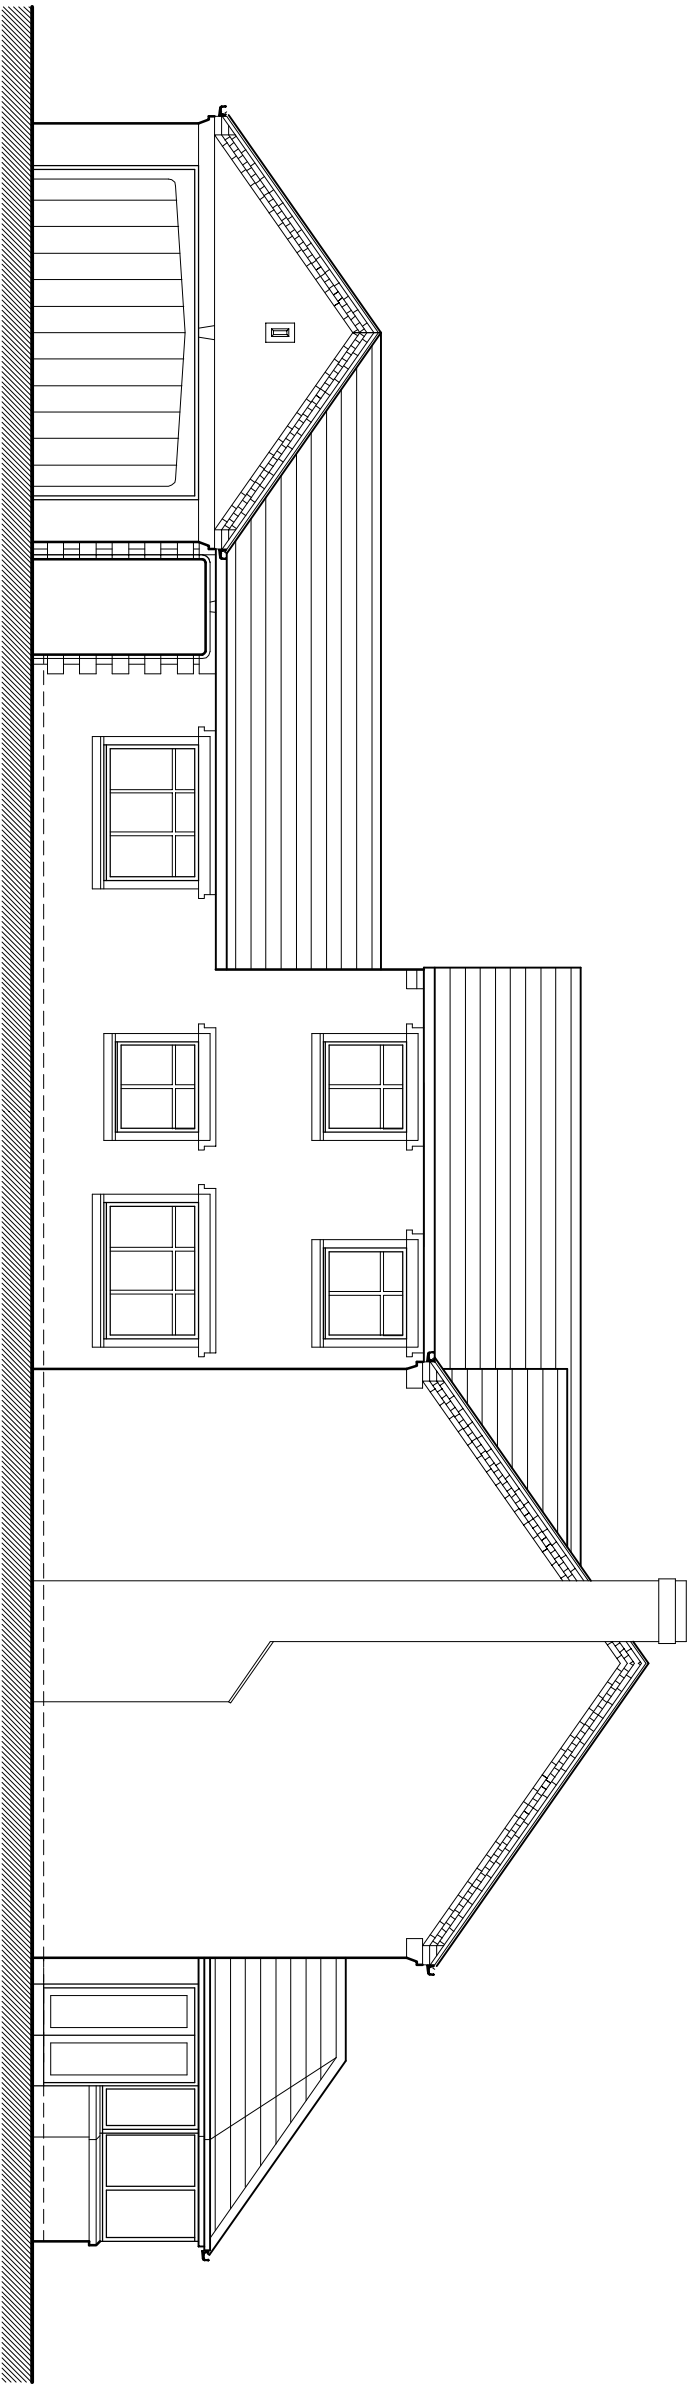


West Elevation - 1:100

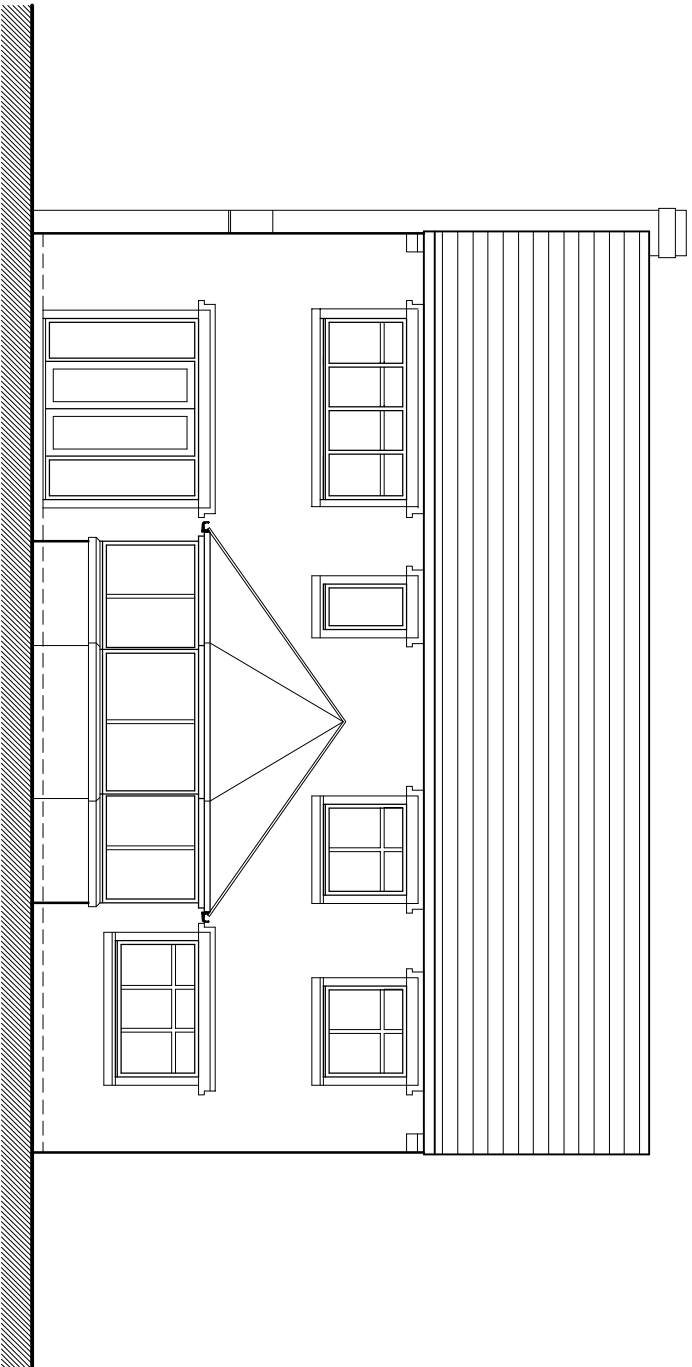


South Elevation

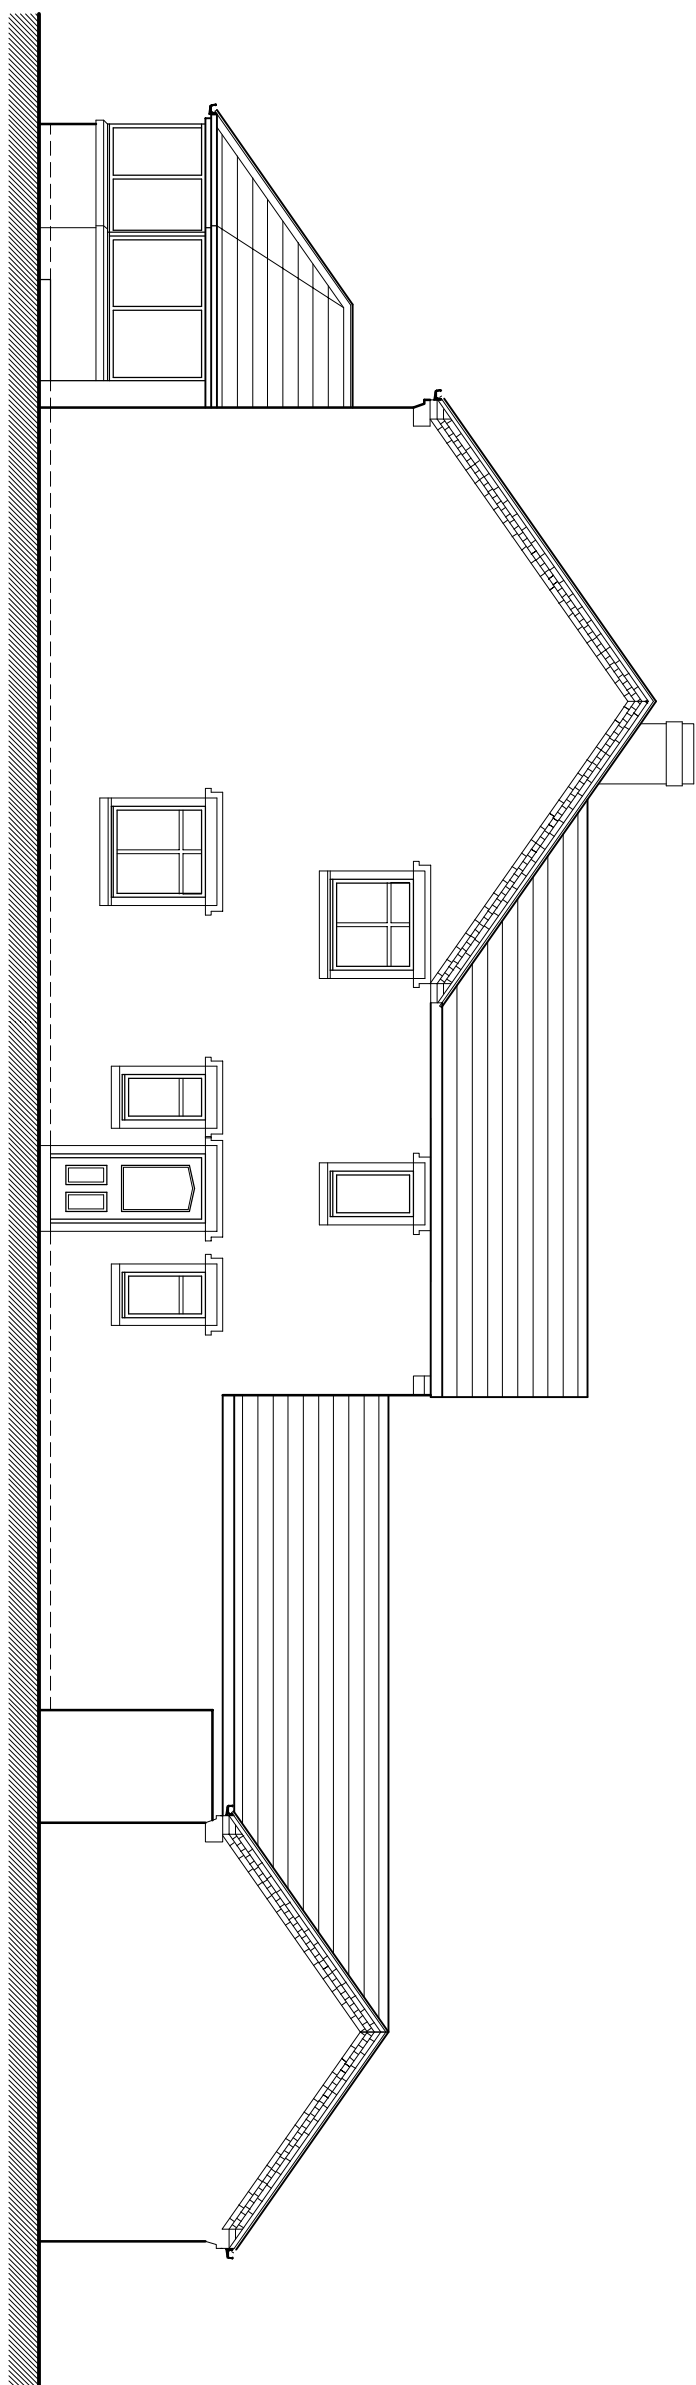


East Elevation

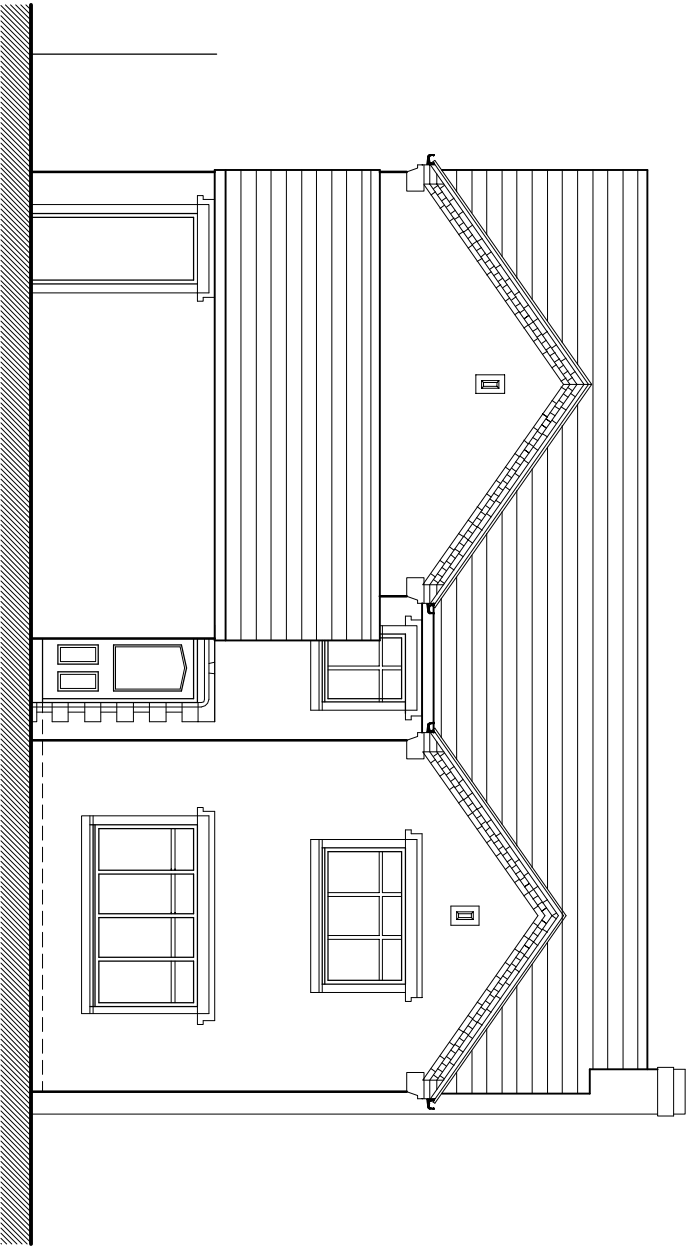


North Elevation

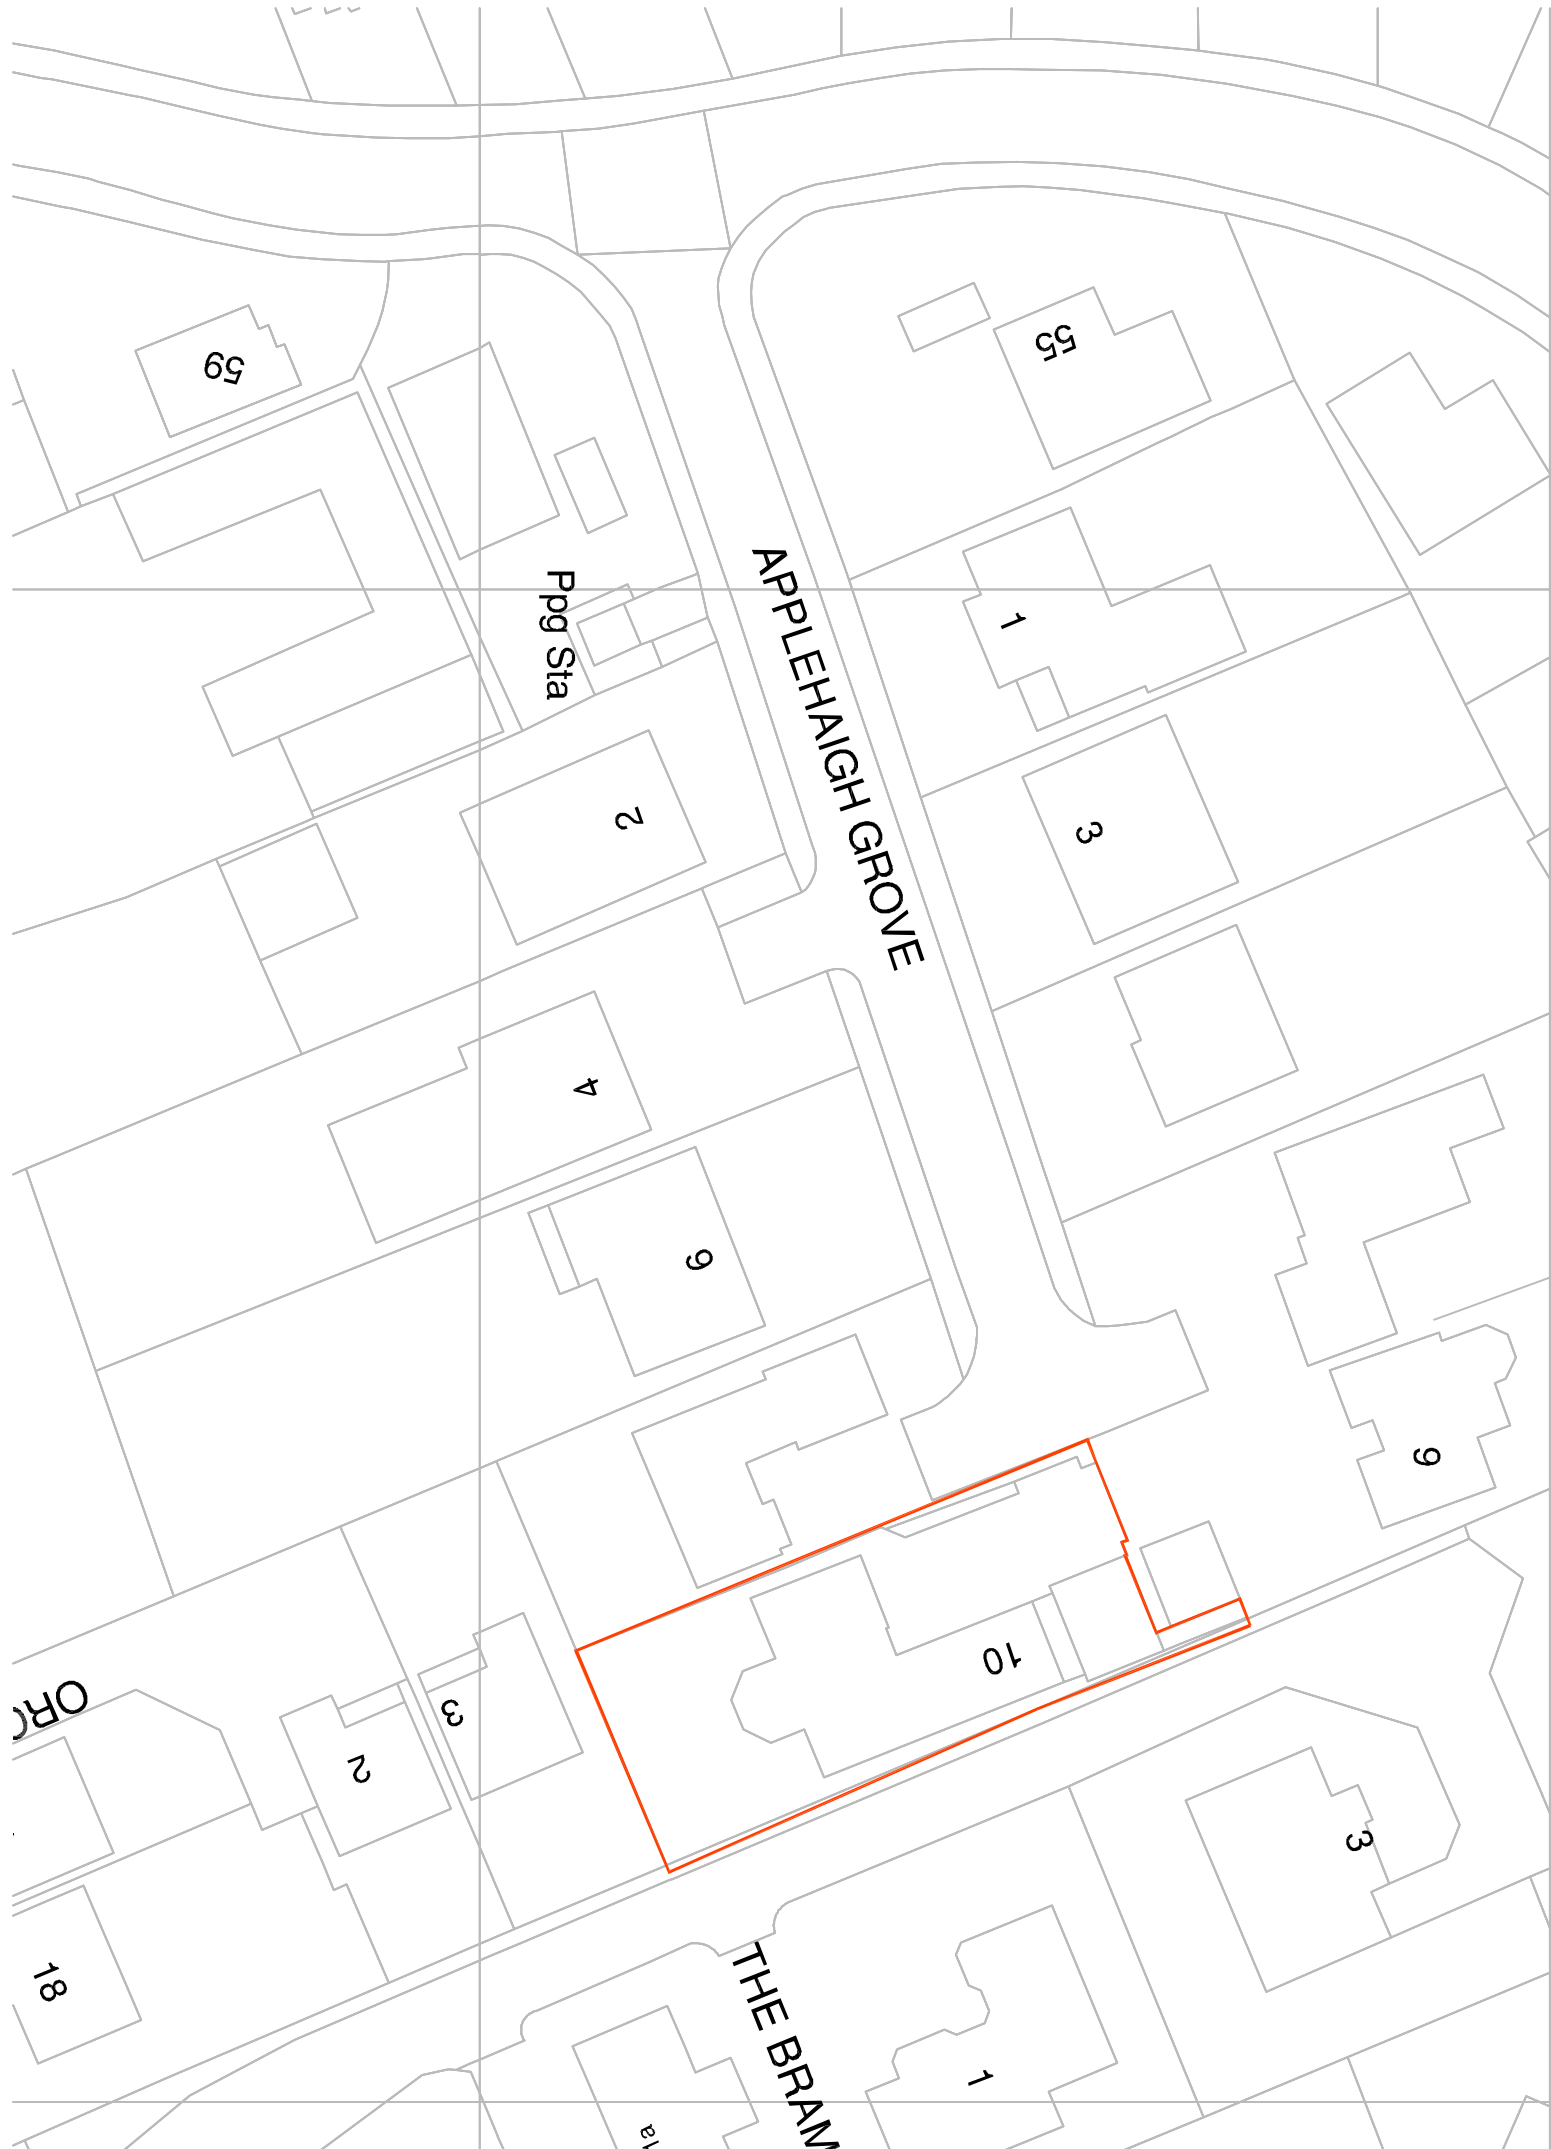

Location Plan - 1:500

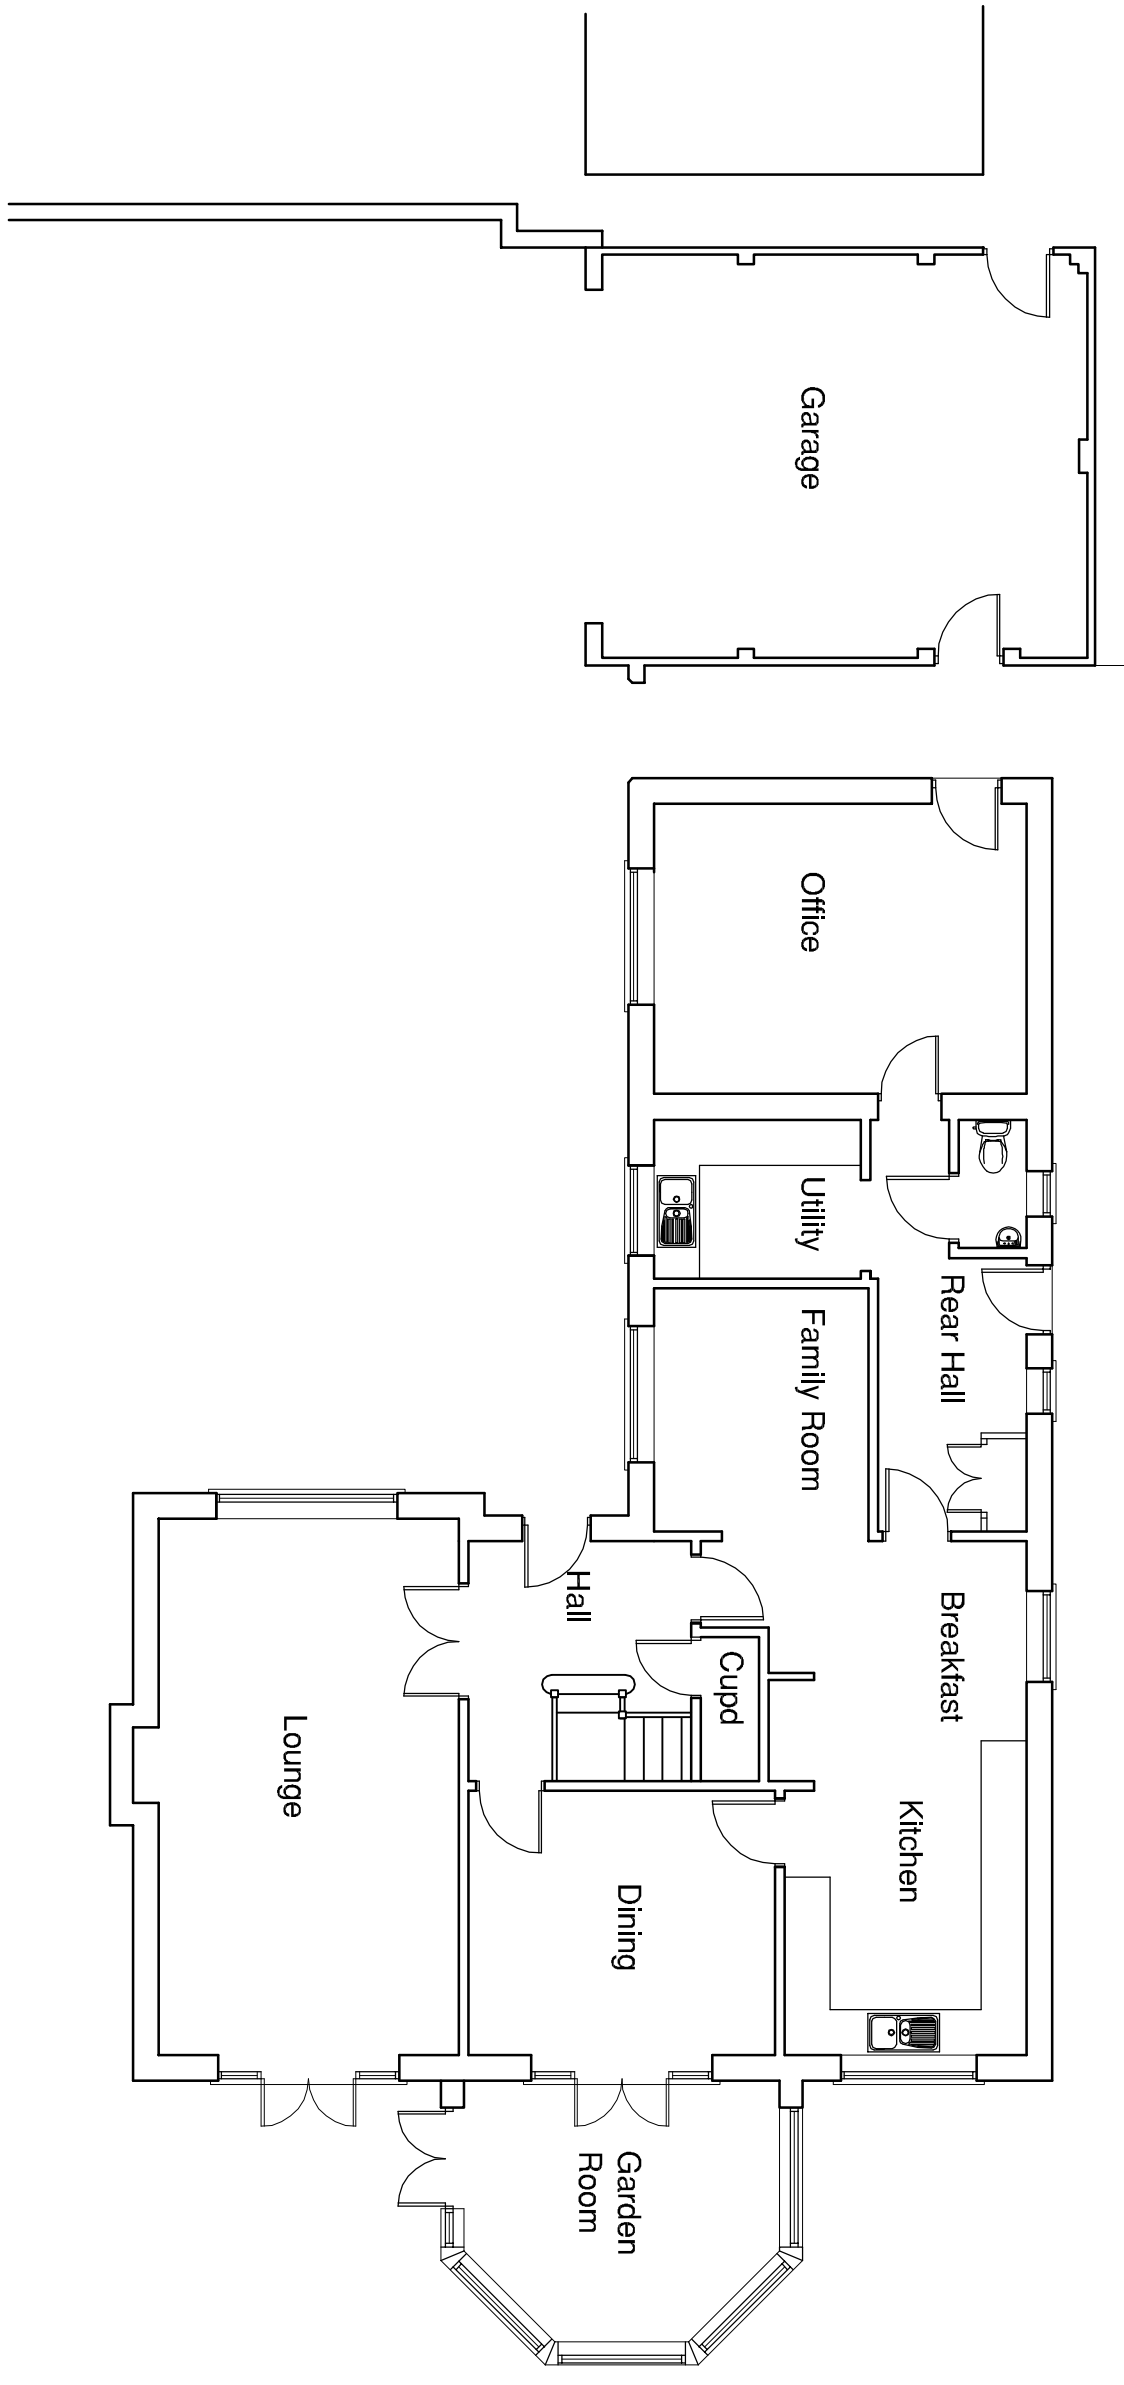

Ground Floor Plan - 1:100

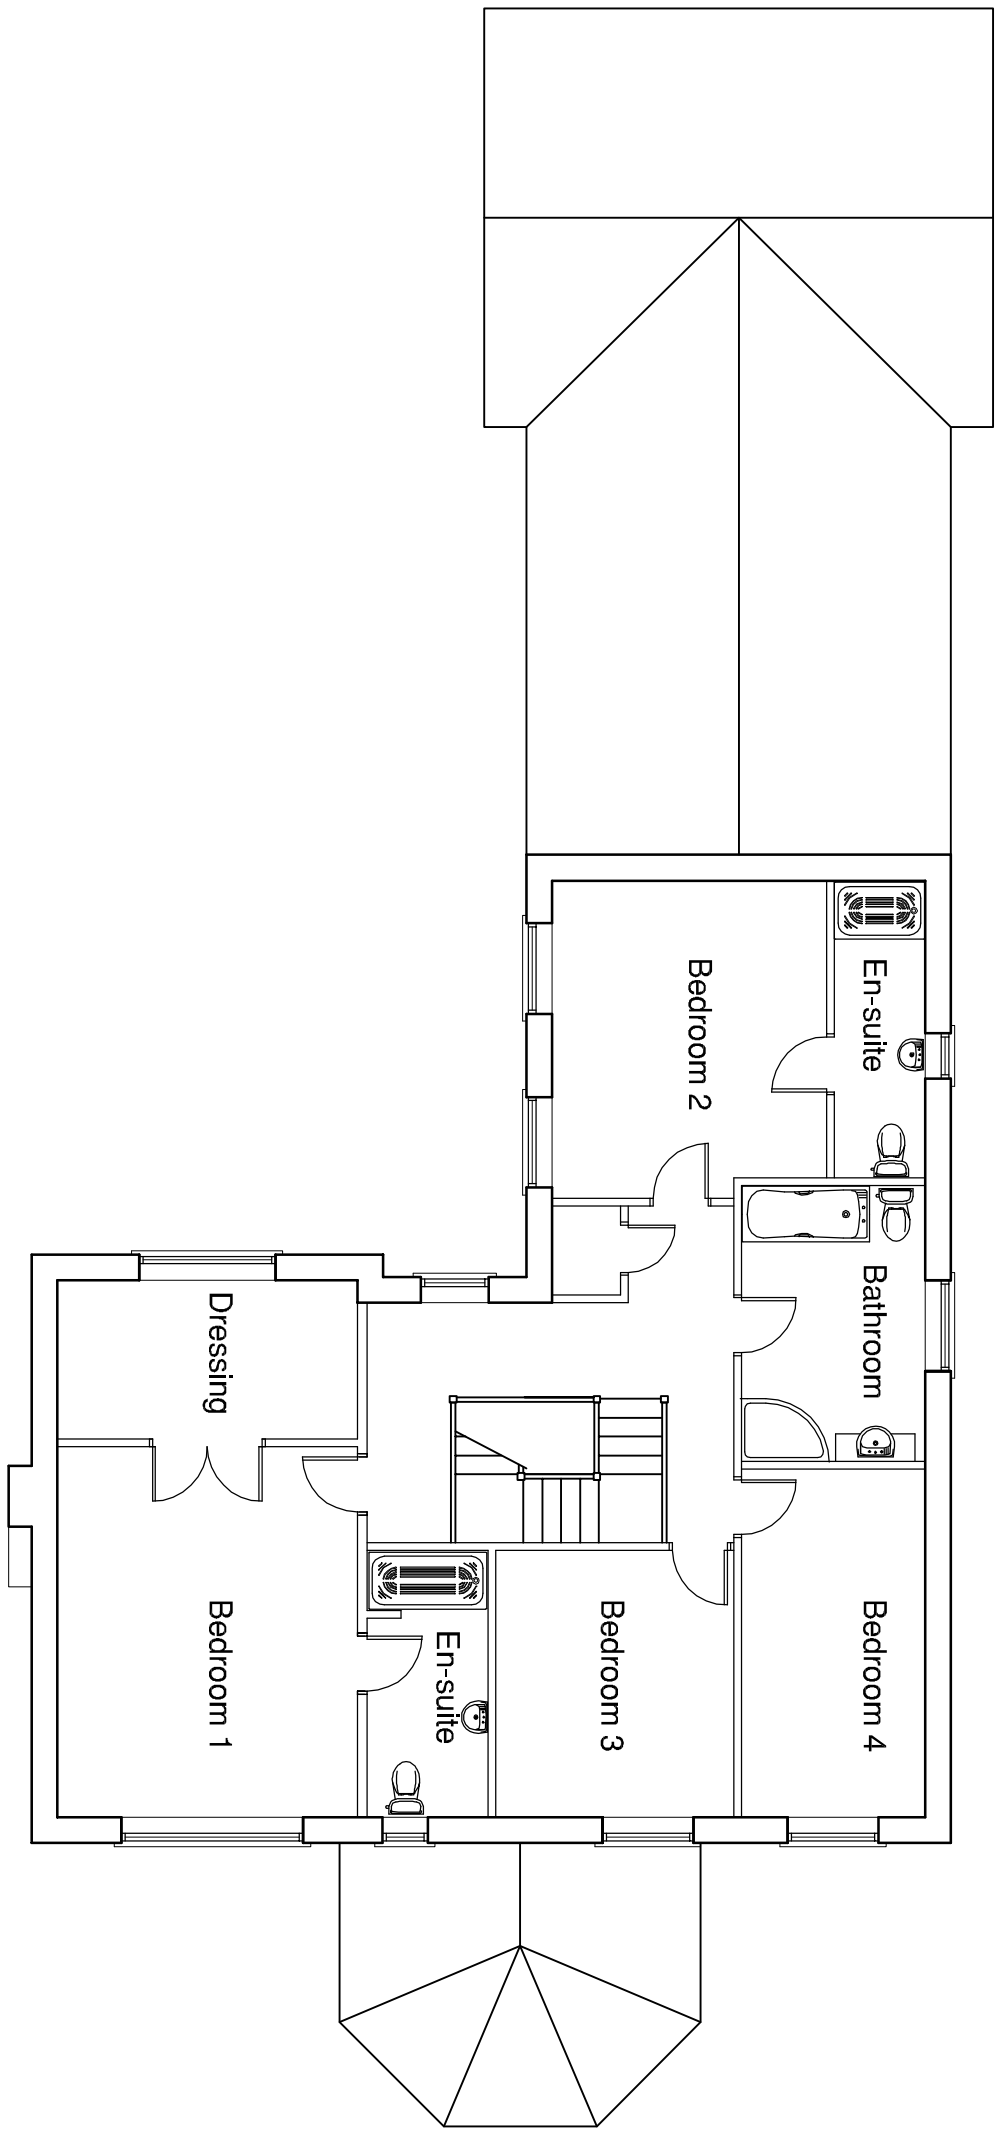

First Floor Plan - 1:100

copyright
this drawing and the design depicted thereon are the copy right
of Richard Lawton - Architect
all drawings and dimensions to be checked and any
corrections to be made and approved by the architect
no dimensions to be scaled from drawing unless approved by
Architect
all work to be carried out in accordance with the Building
Regulations and the requirements of the Local Authority

REVISIONS

REF.	DESCRIPTION	BY	CHK	DATE

RICHARD LAWTON - ARCHITECT
3, KENSINGTON ROAD
BARNESLEY, SOUTH YORKSHIRE
S75 5TX
tel: 07432 114 386
fax: 01226 204103
web: www.richardlawton-architect.co.uk
e-mail: richard@richardlawton-architect.co.uk



CLIENT
MR & MRS R WISNIEWSKI
PROJECT
10, APPLEHAIGH GROVE
ROYSTON,
BARNESLEY

DRG. TITLE
EXISTING PLANS & ELEVATIONS

SCALES	DATE	DRAWN	CHKD
1:100 & 1:500	25.09.13	RL	
DRG. No.		REV	
052/01			