

NOTES


© SIDLEYS - THE COPYRIGHT OF ALL OR PART OF THIS DRAWING RESTS WITH SIDLEYS CHARTERED SURVEYORS.
ALL DIMENSIONS SHALL BE CHECKED BY THE PARTY TO WHOM THE DRAWING HAS BEEN ISSUED.
ANY DISCREPANCIES SHALL BE BROUGHT TO THE ATTENTION OF SIDLEYS.

DO NOT SCALE FROM THIS DRAWING.

THIS DRAWING HAS BEEN REPRODUCED FROM INFORMATION PROVIDED BY WINCORE NIDDORE AND HAS NOT BEEN SUBJECT OF A MEASURED SURVEY BY SIDLEYS CHARTERED SURVEYORS.


THE INFORMATION PROVIDED ON THIS DRAWING IS SPECIFICALLY TO IDENTIFY THE LOCATION OF AUTOMATED TLL MACHINES(S) AND SHALL NOT BE USED FOR ANY OTHER PURPOSE.

ASSUMES NO LEVEL DIFFERENCE BETWEEN INTERNAL FLOOR LEVEL & EXTERNAL GROUND LEVEL.

 

ATM WITH DISPLAY COLLAR (N.T.S.)

EXISTING SIGNAGE TO BE RE-USED AFTER INSTALLING NEW SHUTTER

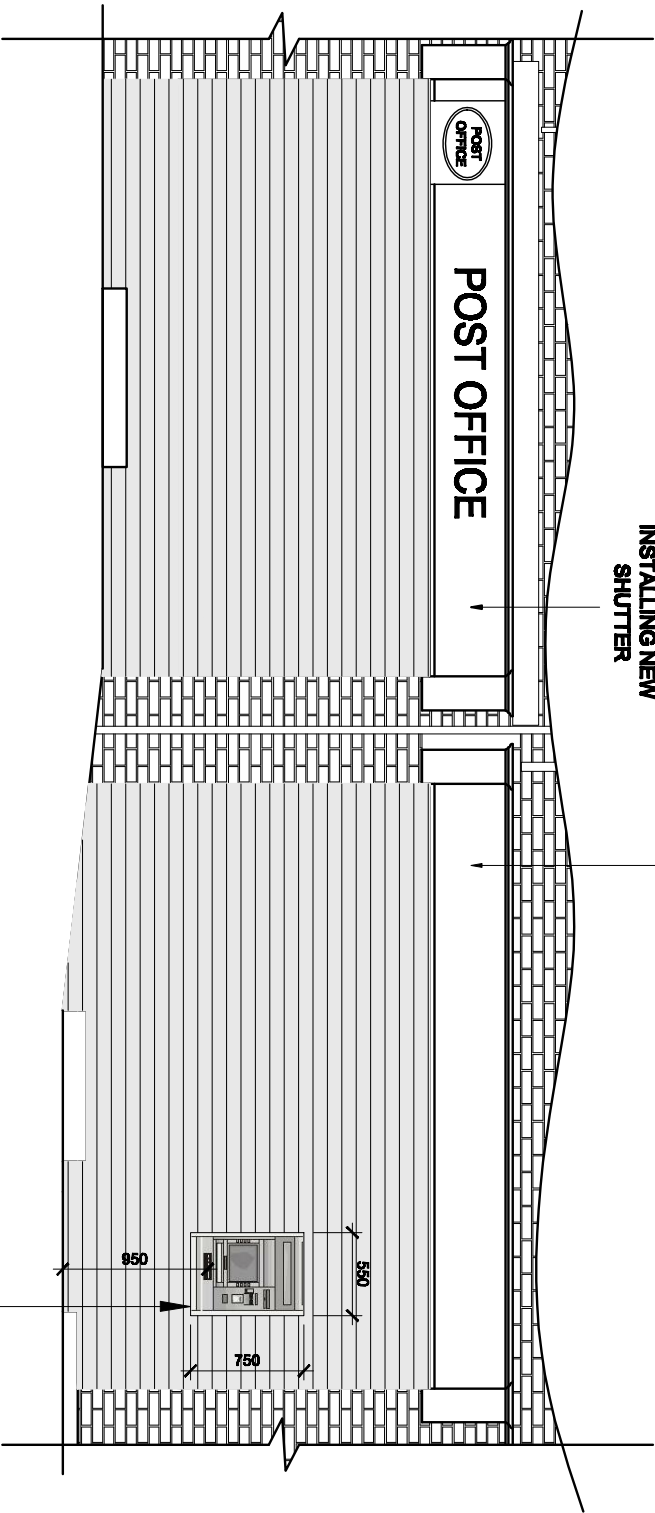

PROPOSED EXTERNAL ATM LOCATION, NEW FRAME AND APPROPRIATE COVERING TO REPLACE GLAZING

FRONT ELEVATION AS PROPOSED
SHOWING ROLLER SHUTTER CLOSED



PHOTO OF EXISTING FRONT
ELEVATION

Date	Job No.	Client		
MAY 09	8/0211/031	66 POGMOOR ROAD, BARNISLEY, SOUTH YORKSHIRE, S75 2EF		
Scale	Dwg. No.	Title		
1:100 @ A3	07	FRONT ELEVATION AS PROPOSED SHOWING ROLLER SHUTTER CLOSED		
			6, King Edward Street, Oxford, OX1 4JL. Telephone (01865) 726016, Facsimile (01865) 791493 www.sidleys.co.uk	
			Sidleys CHARTERED SURVEYORS	
				