


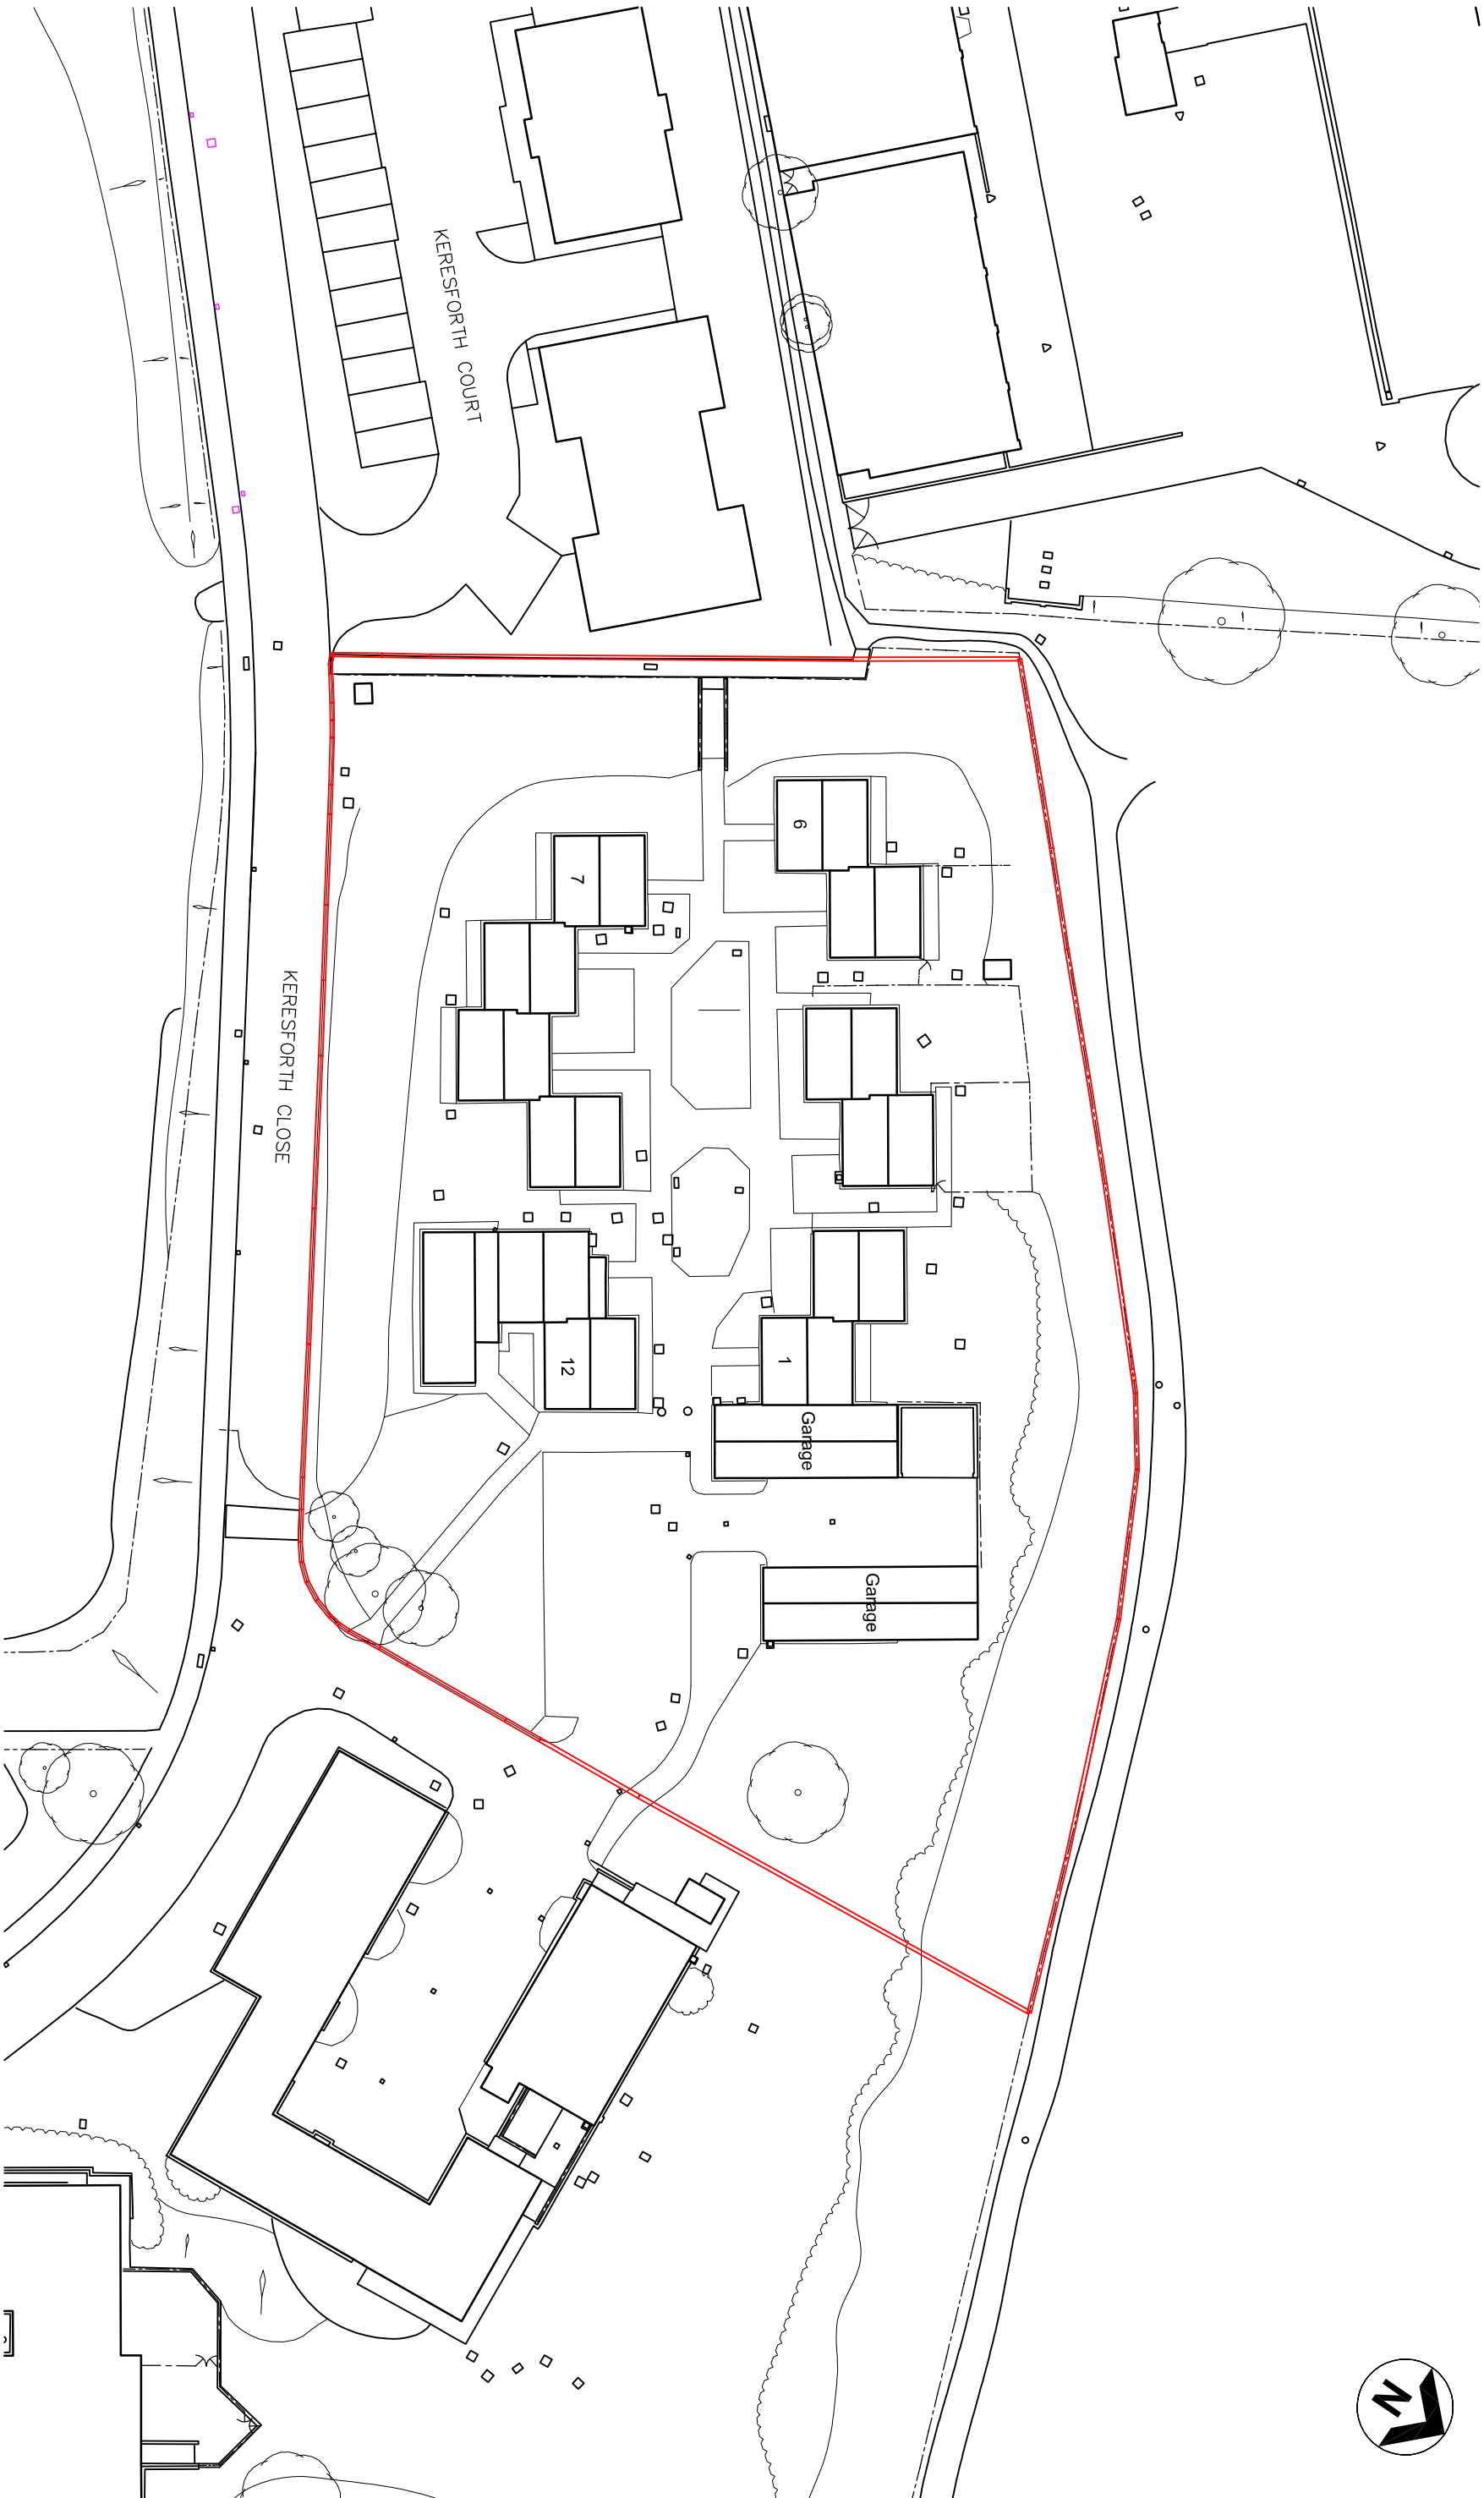

THIS DRAWING IS PRODUCED FOR USE IN THIS PROJECT ONLY AND MAY NOT BE USED FOR ANY OTHER PURPOSE. NPS PROPERTY CONSULTANTS LTD ACCEPT NO LIABILITY FOR THE USE OF THIS DRAWING OTHER THAN THE PURPOSE FOR WHICH IT WAS INTENDED IN CONNECTION WITH THIS PROJECT AS RECORDED IN THE PURPOSE FOR ISSUE AND FILE STATUS CODE.

THIS DRAWING MAY NOT BE REPRODUCED IN ANY FORM WITHOUT PRIOR WRITTEN AGREEMENT OF NPS PROPERTY CONSULTANTS LTD.

© CROWN COPYRIGHT AND DATABASE RIGHTS 2018
ORDNANCE SURVEY LICENCE NUMBER 100022264

A3

FIRST ISSUE										CLIENT	PROJECT										npsgroup NPS Bamsley Ltd Gateway Plaza, Sackville St, Bamsley, South Yorkshire, S70 2RD, Tel: 01226 774605; Email: bamsley@nps.co.uk web:www.nps.co.uk	SCALES	DISCIPLINE	PROJECT NUMBER										
											BERNESLAI HOMES											1:500	ARCH	07-17-18-1-1409										
P1										TITLE	EXISTING SITE PLAN											DRAWING NUMBER		REV CODE										
																						NPS-DR-A-(00)-003	P 0											
																						STATUS CODE	PURPOSE OF ISSUE	DRAWN										
																					S0	TENDER	PJN											