


NORTH ELEVATION

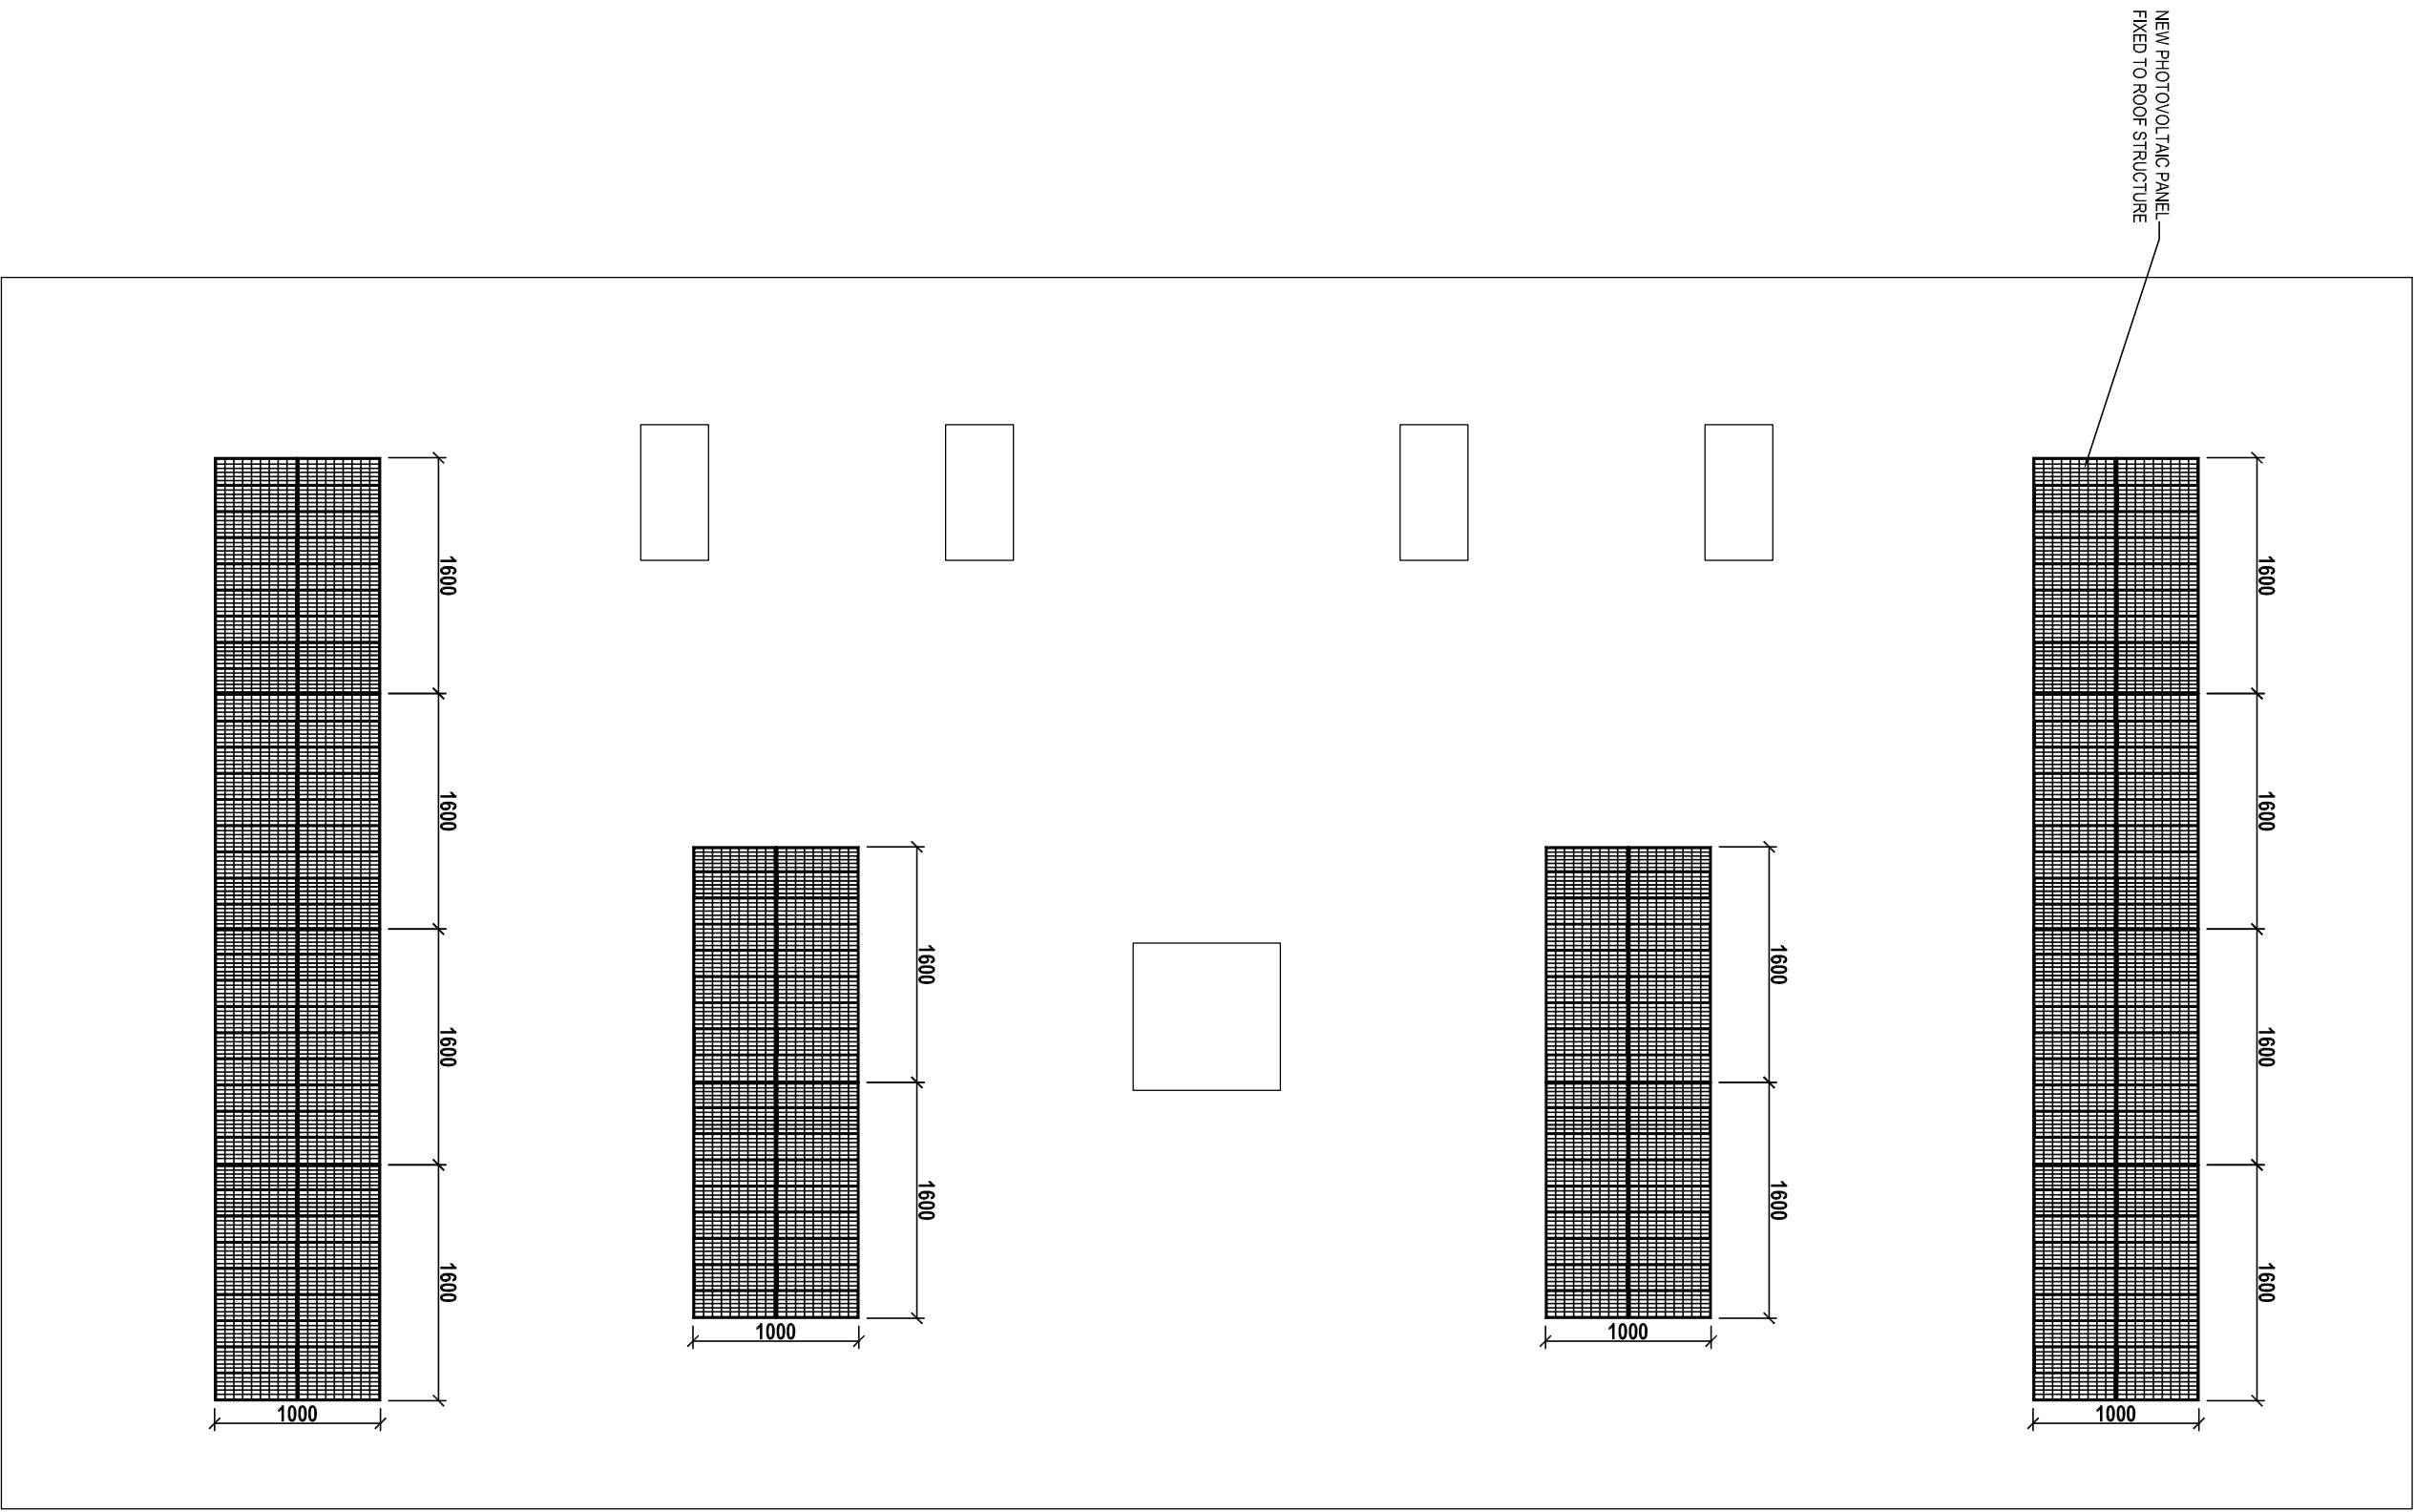

WEST ELEVATION



SOUTH ELEVATION



EAST ELEVATION



NOTE:
LAYOUT OF PHOTOVOLTAEIC PANELS
TO BE REPEATED AS SHOWN FOR
EACH BLOCK

ROOF PLAN - Scale 1:50

REV / DATE		DESCRIPTION	
PROJECT		CLIENT	
Photo Voltaic Scheme to Various Properties		Berneslai Homes	
SUBJECT		CAO FILE REF	SCALE
118-128 Honeywell Street, Barnsley Roof Plan		July 2011	1:50@A1
REV		DRAWN	CHECKED
AG10.113 07		D Duce	
PROJECT NR		DRAWING NR	
AG10.113 07			

NPS NORTH EAST LTD
WINTER DRIVE, CASTLEFORD
WEST YORKSHIRE, WF10 9JX
EMAIL: enquiries@npsgroup.co.uk

Head Office:
NPS Group Ltd, 18 Central Avenue, 8 Lockwood Business Park,
Newcastle, WF10 1JH, Tel: 01274 700000 Fax: 01274 700001
New Office Locations can be found on website: www.nps.co.uk

The contractor is to comply in all respects with the current Building Regulations and is to check all the dimensions and levels.
Do not scale from the drawings, use written dimensions. To be read in conjunction with Particulars, Schedule & Safety Plan / Particulars, Schedule & Safety Plan.
Obtain necessary building approval from the relevant authority & confirm the necessary details, then only then, allow to be used.