




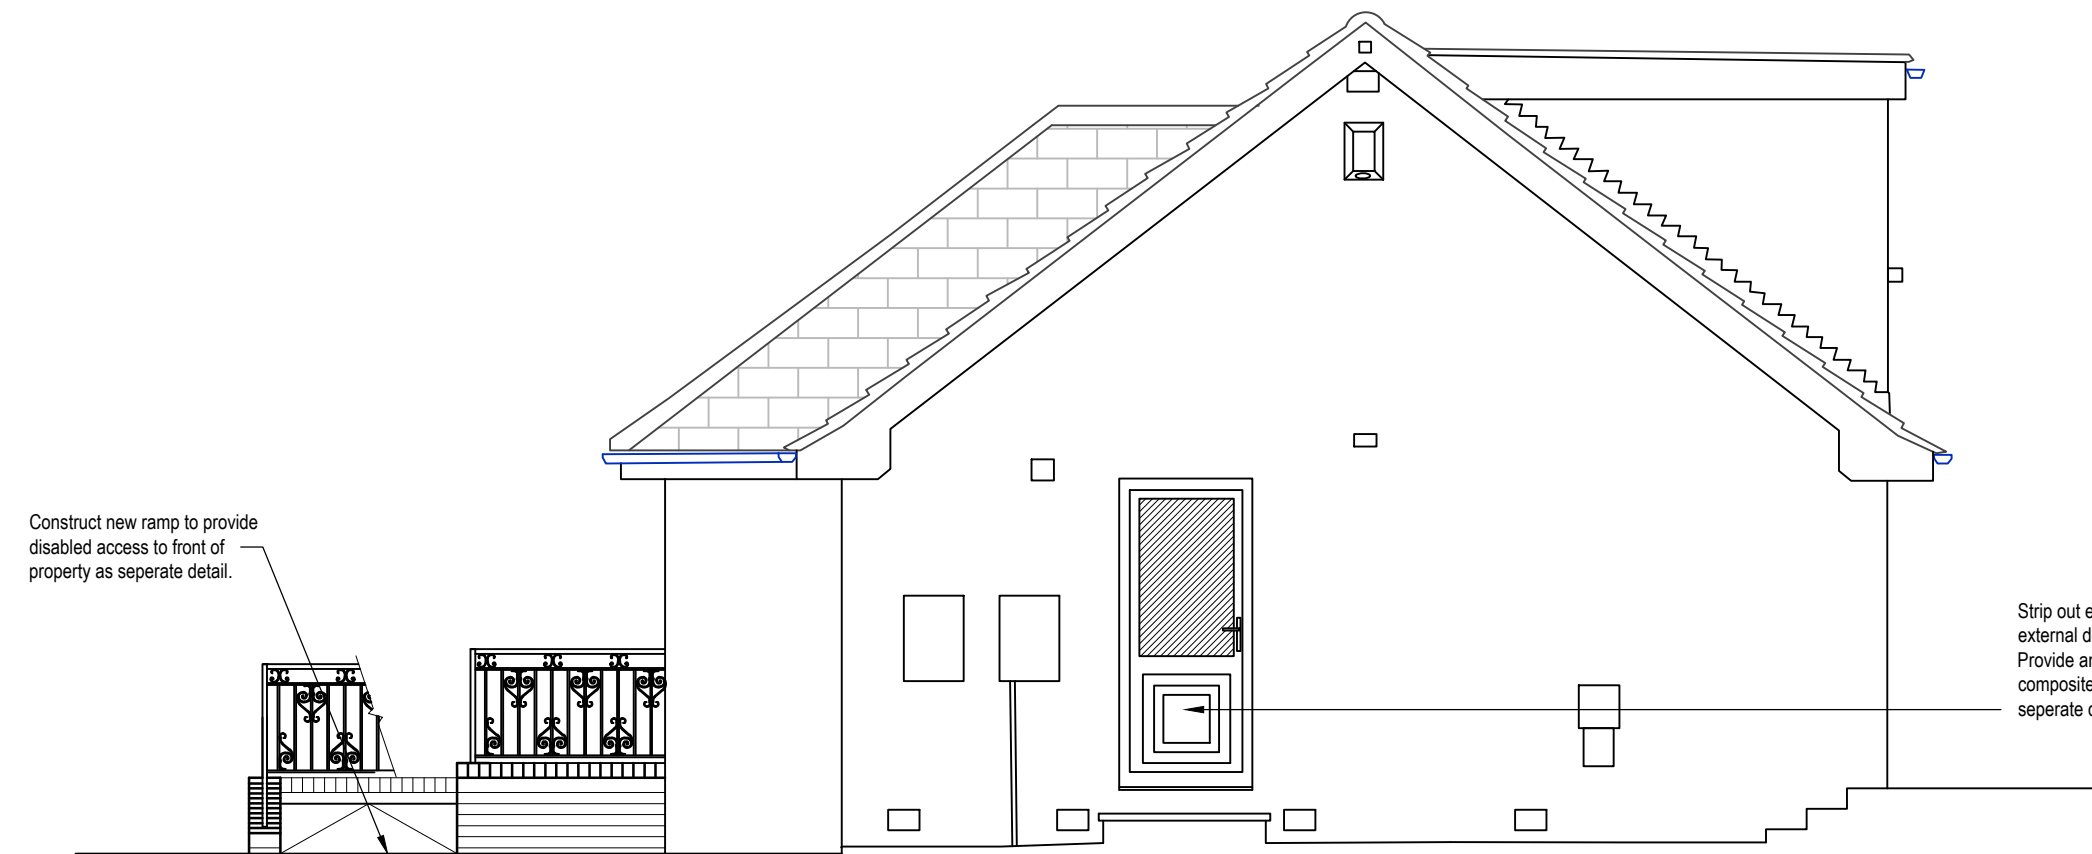


SIDE ELEVATION AS PROPOSED

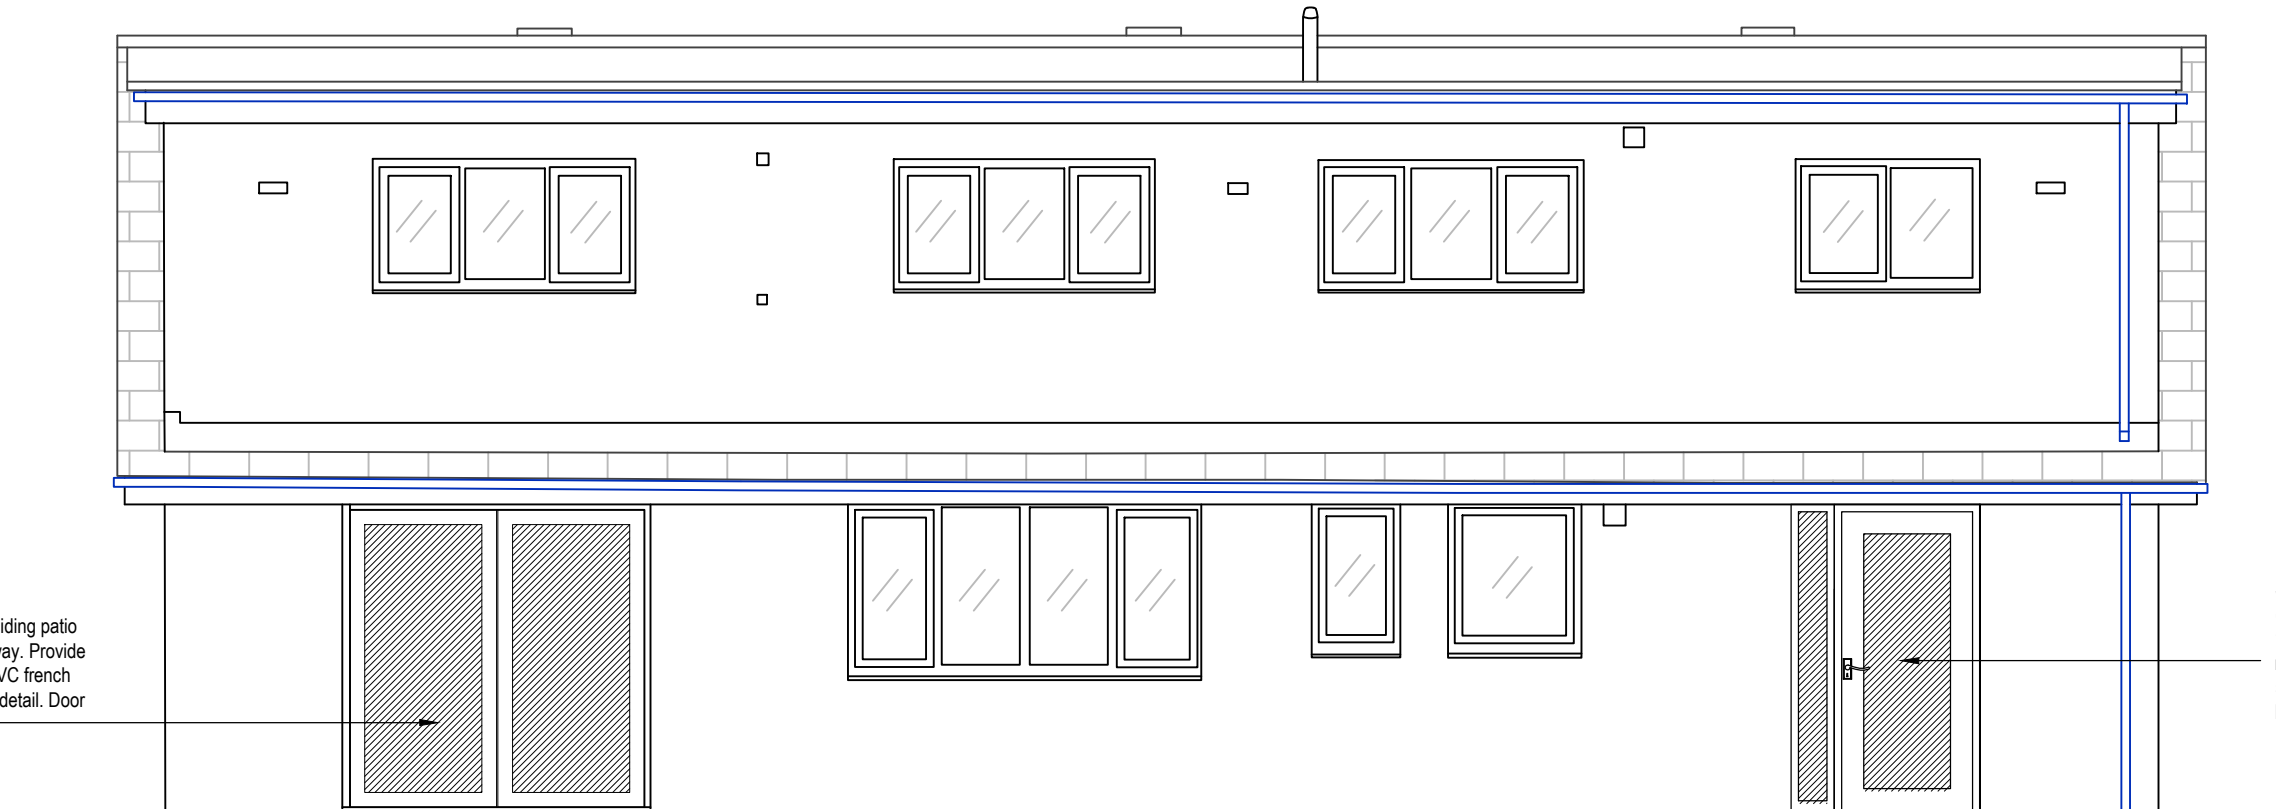

REAR ELEVATION AS PROPOSED

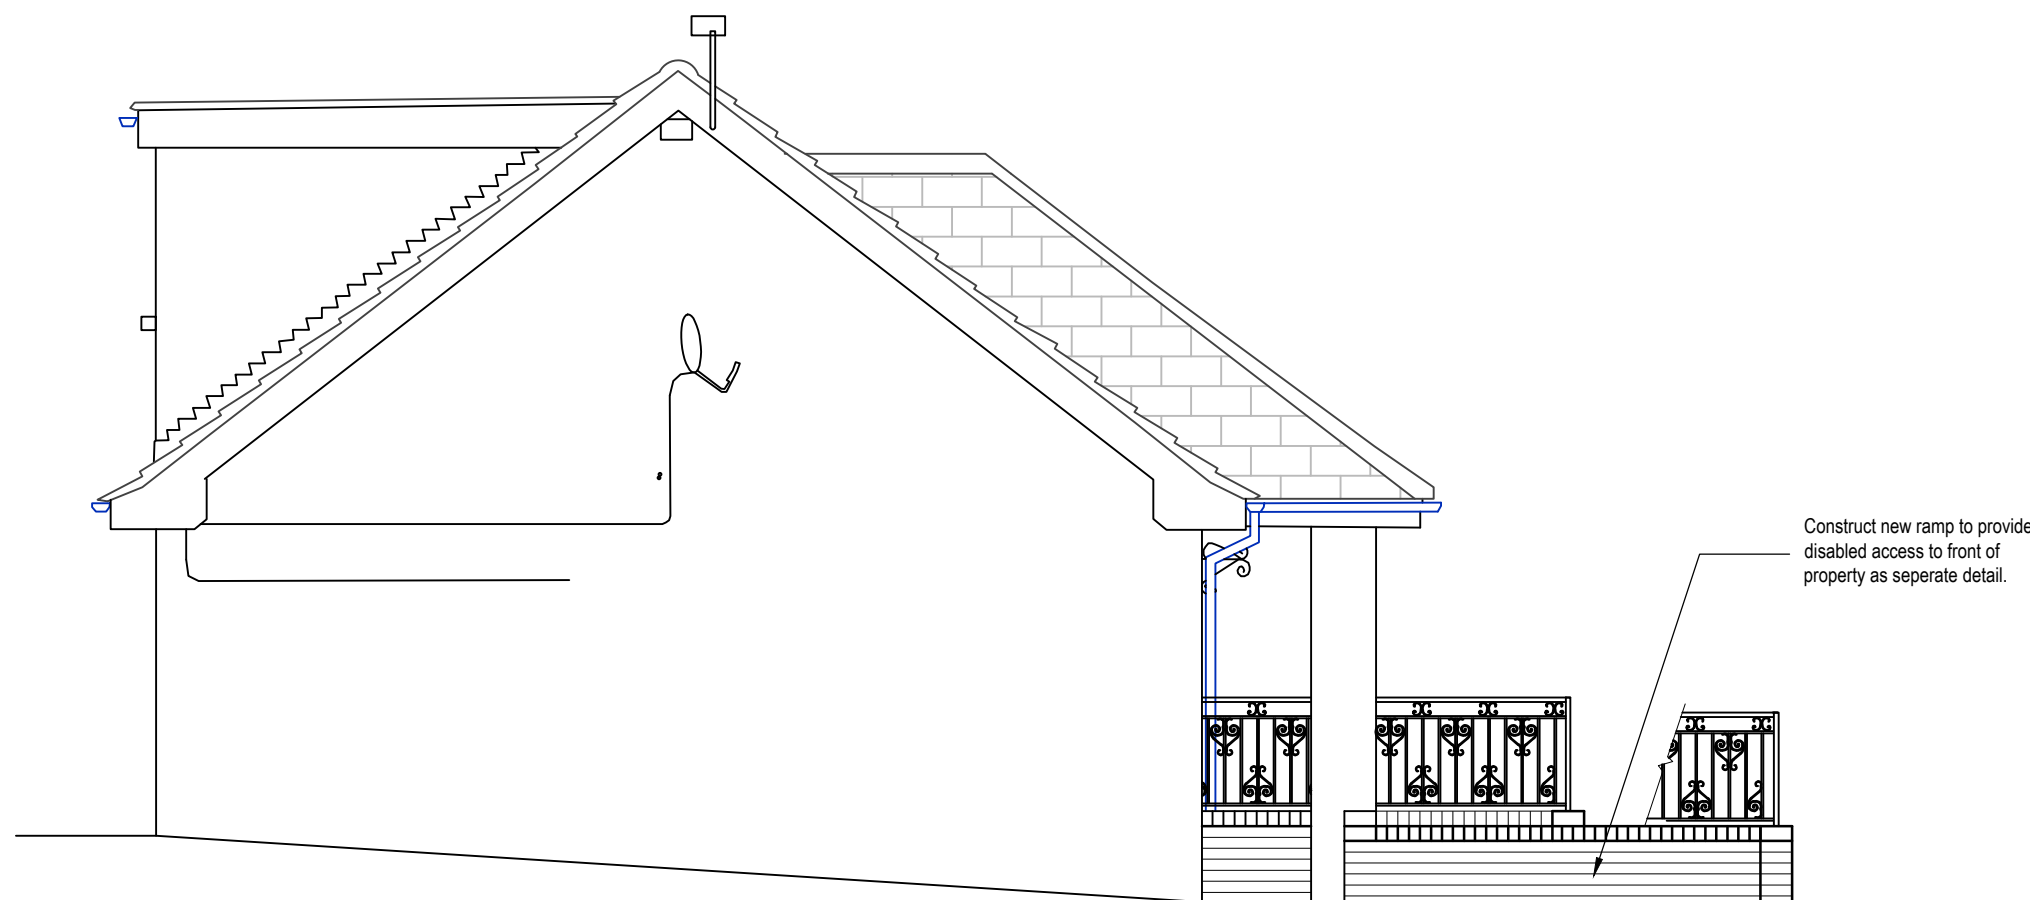

SIDE ELEVATION AS PROPOSED

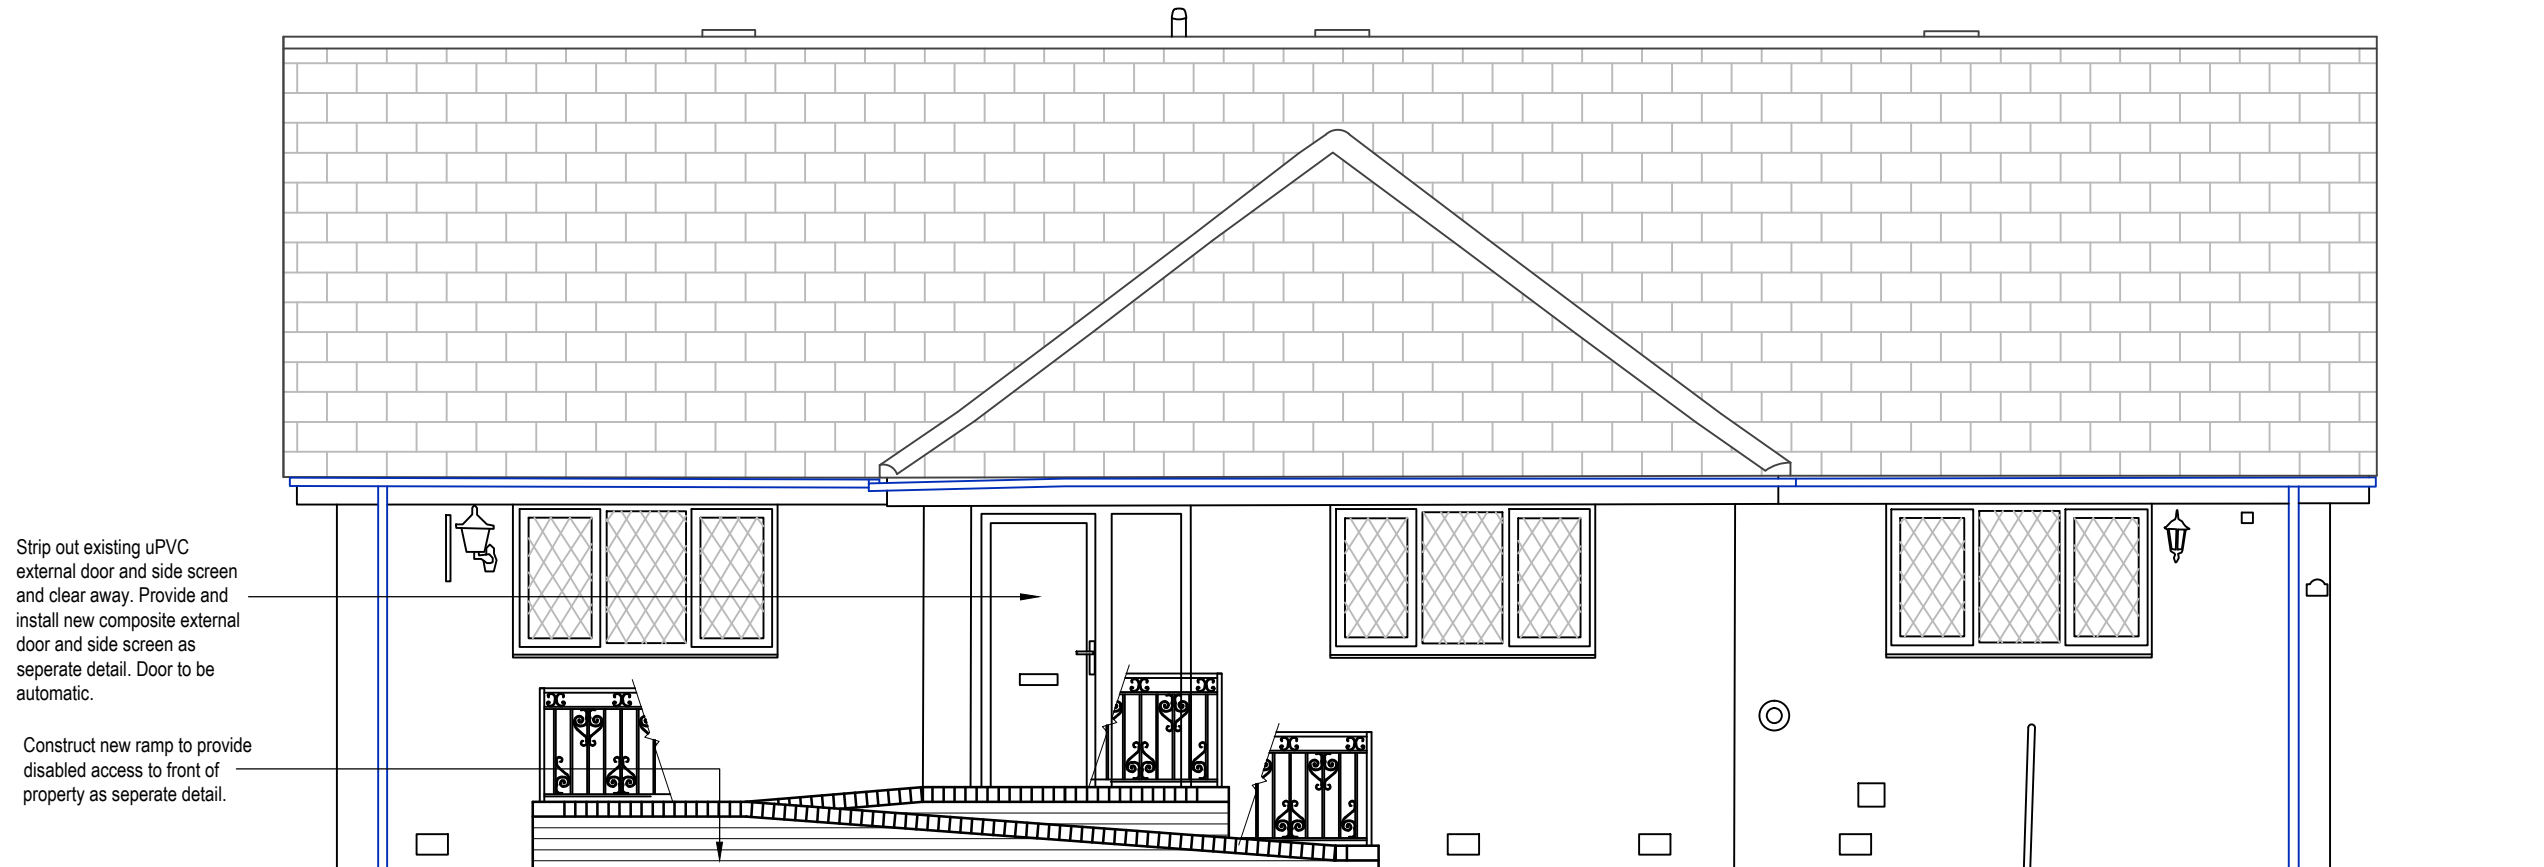

FRONT ELEVATION AS PROPOSED

Notes:

Ref	Date	Revision	Initial

Project / Client:
Suitability Report for J Mitchell
J S Parker Ltd
Sheffield

Drawing Title:
Elevations as Proposed

John Hill ASSOCIATES LTD
Architectural & Surveying Consultants
6 Shaw Wood Way
Shaw Wood Business Park
Doncaster DN2 5TB
Tel: 01302 364565 Fax: 01302 364588
enquiries@j-h-a.co.uk

Scale:	1:50	Date:	October 2013
Drawn By:	JDM	Checked By:	AH
Drawing No:	13/032/06		Sheet Size: A1