


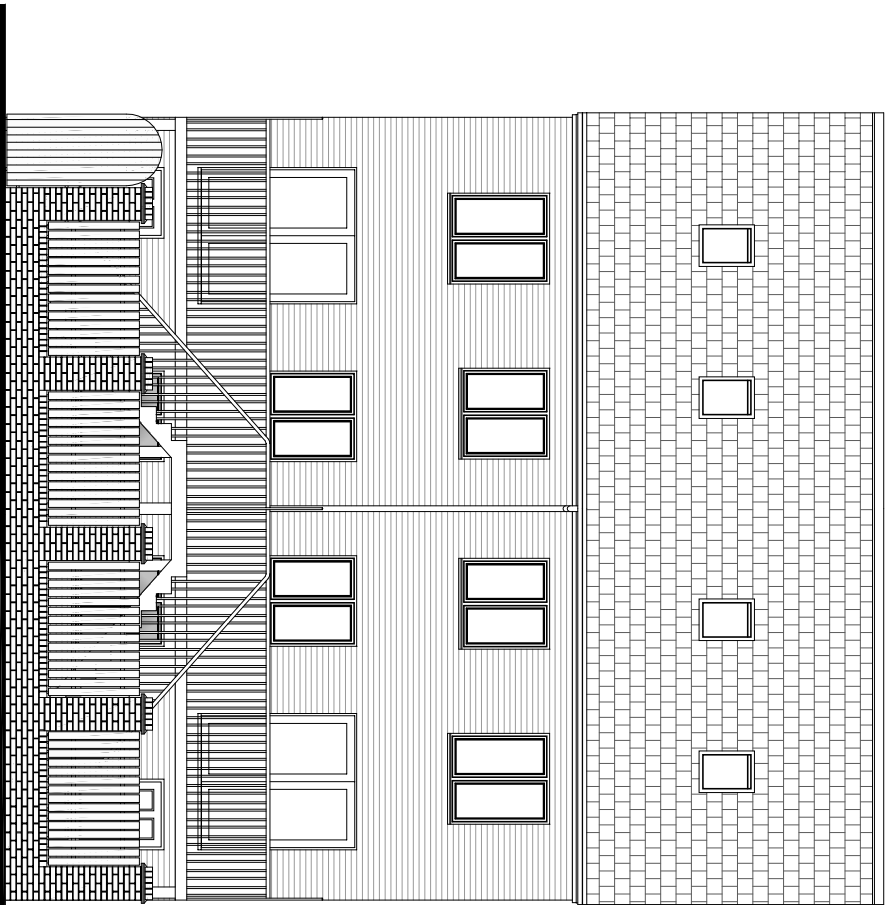


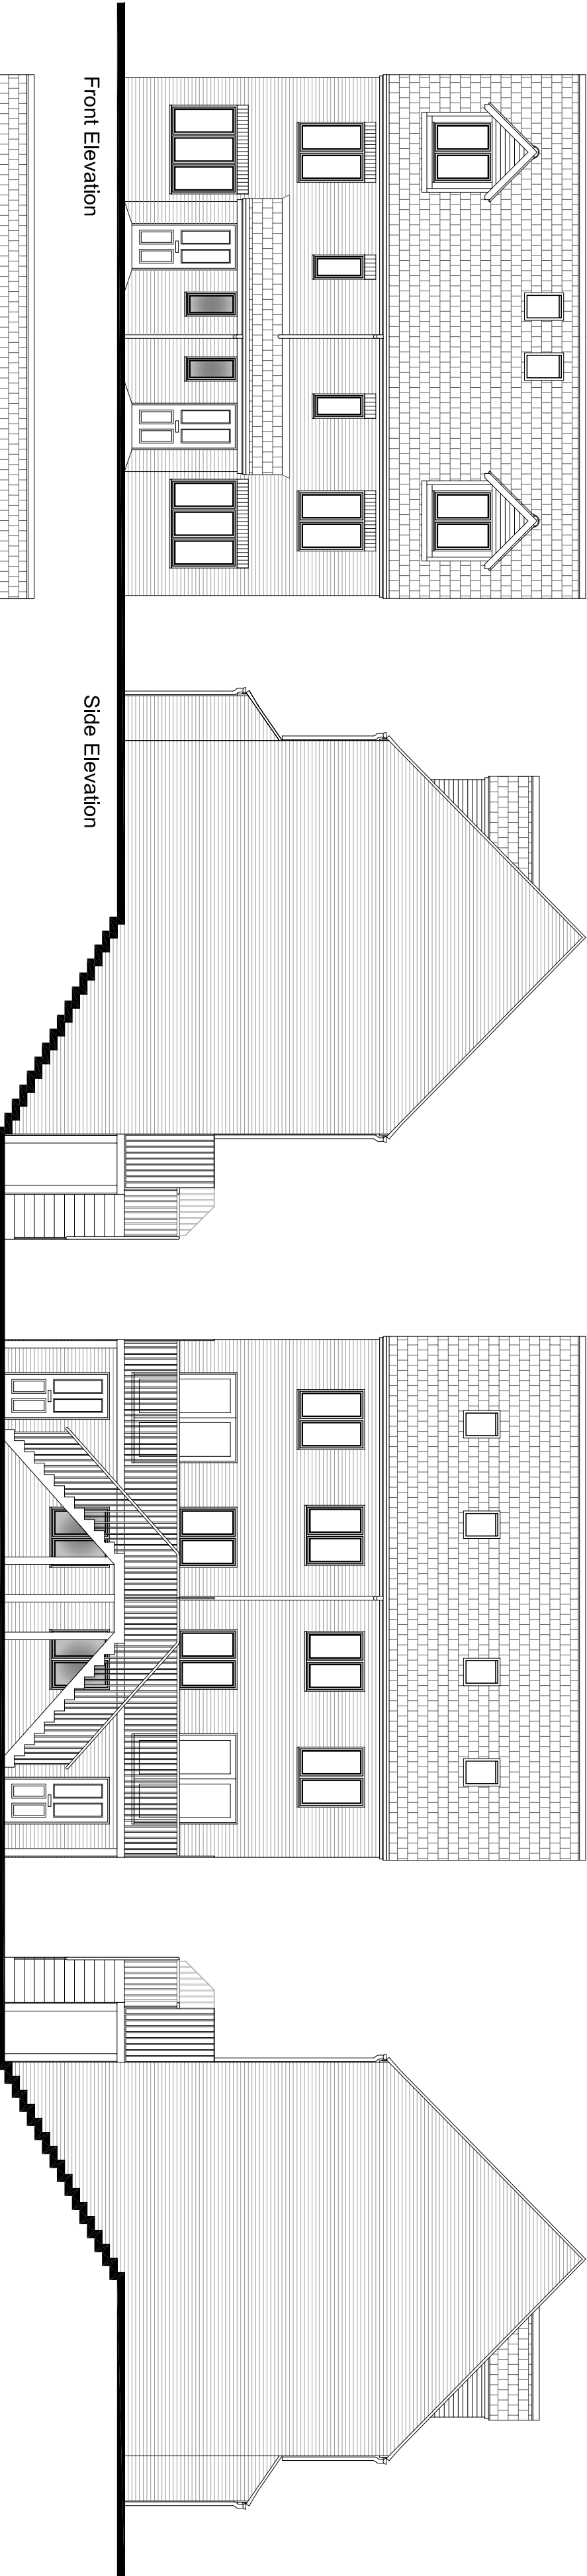


Rear Elevation (From Parking)

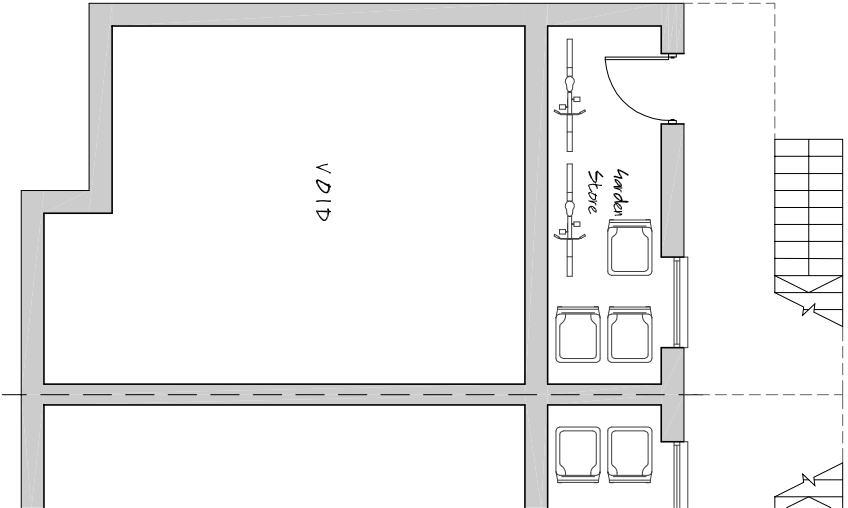


Garden Store at Lower Level

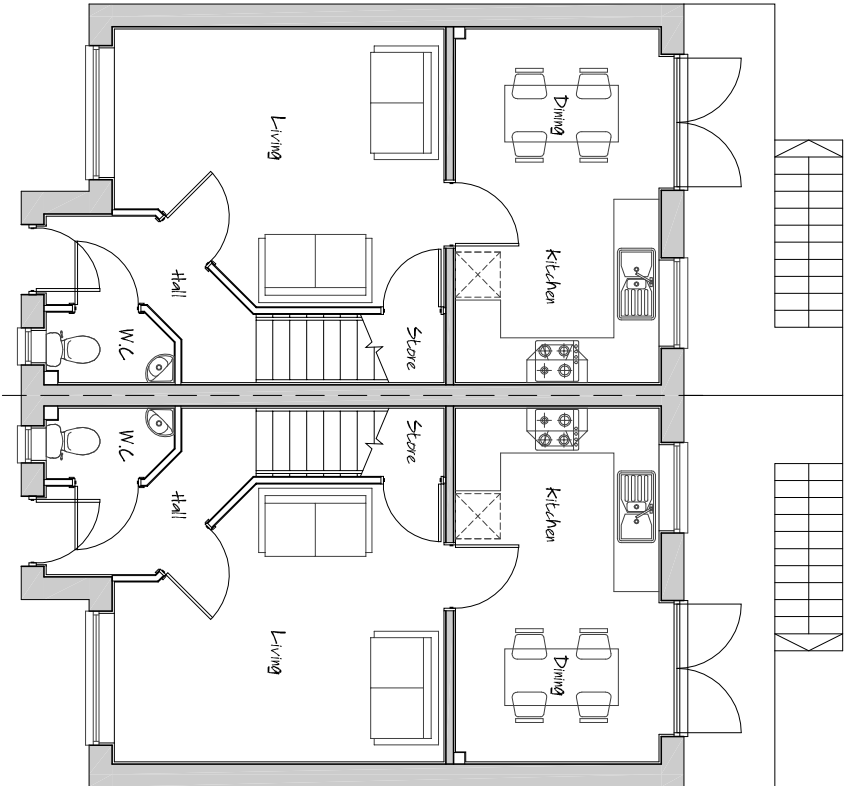

Ground Floor Layout

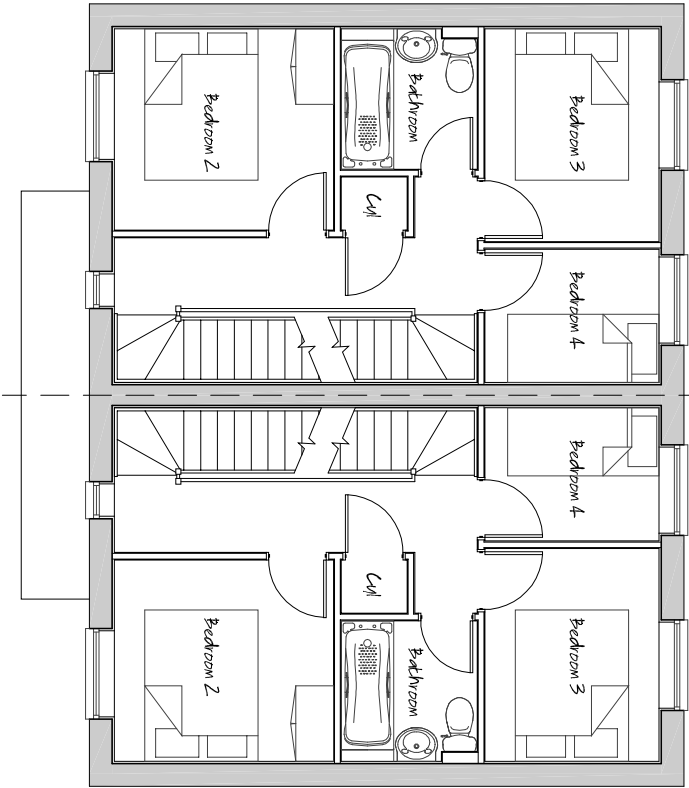

First Floor Layout

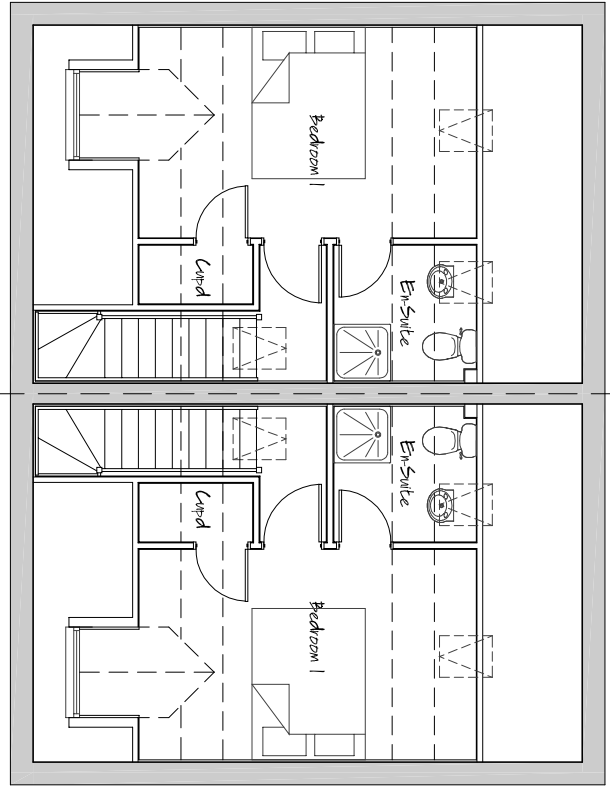

Second Floor Layout

PLOTS 24-25 – PLANNING DRAWING

■ architectural design

■ town planning

■ landscape architecture

John R Paley Associates

CLIENT

PERSIMMON WEST YORKSHIRE

PROJECT

RESIDENTIAL DEVELOPMENT
UPPER SHEFFIELD ROAD
BARNSELEY

DRAWING OF
PLOTS 24-25
PLOT SPECIFIC PLANNING DRAWING

MARKETING NAME

drawing no	rev	date
P09:4234:108	0	JULY 10
scale @ A2	drawn	check
1:100	RAN	CAH
		JULY 10
1 Red Hall Crescent Paragon Business Village Wakefield WF1 2DF		
t-01924 383322 f-01924 384382 e-info@jrpassoc.co.uk		