



Drawing No.	Rev No.
MPM001 -004	

DO NOT SCALE: Contractor to check all dimensions and report any omissions or errors

NOTES

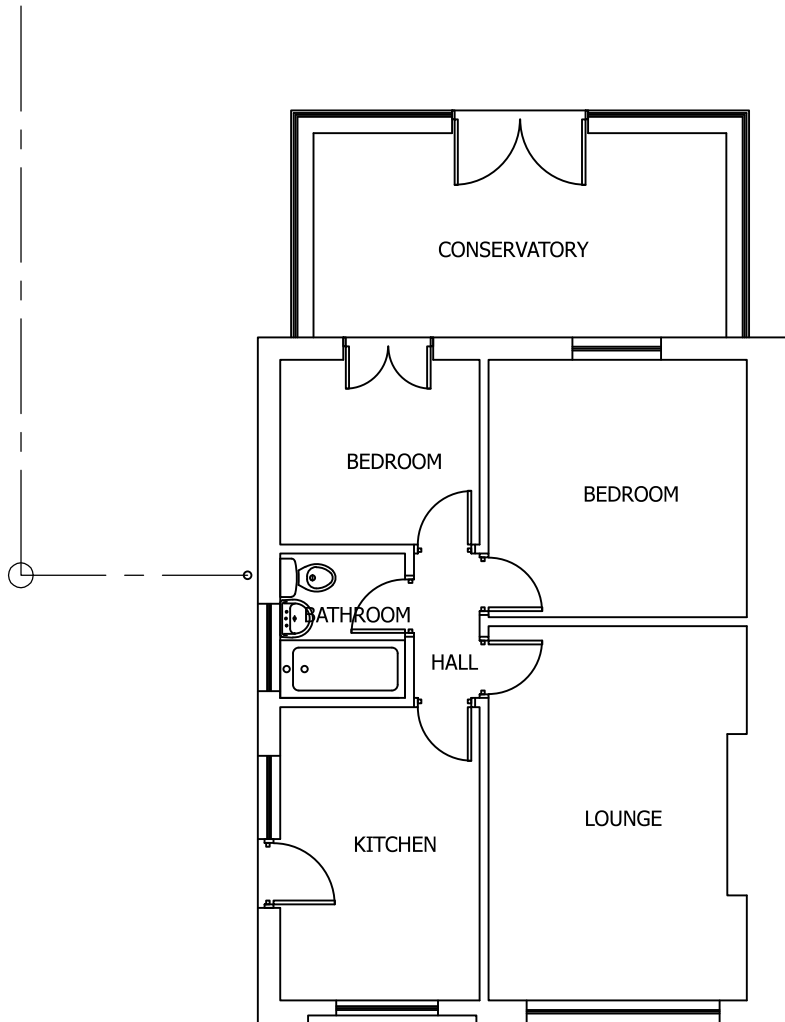

EXISTING GROUND FLOOR PLAN
SCALE 1:100 AT A3

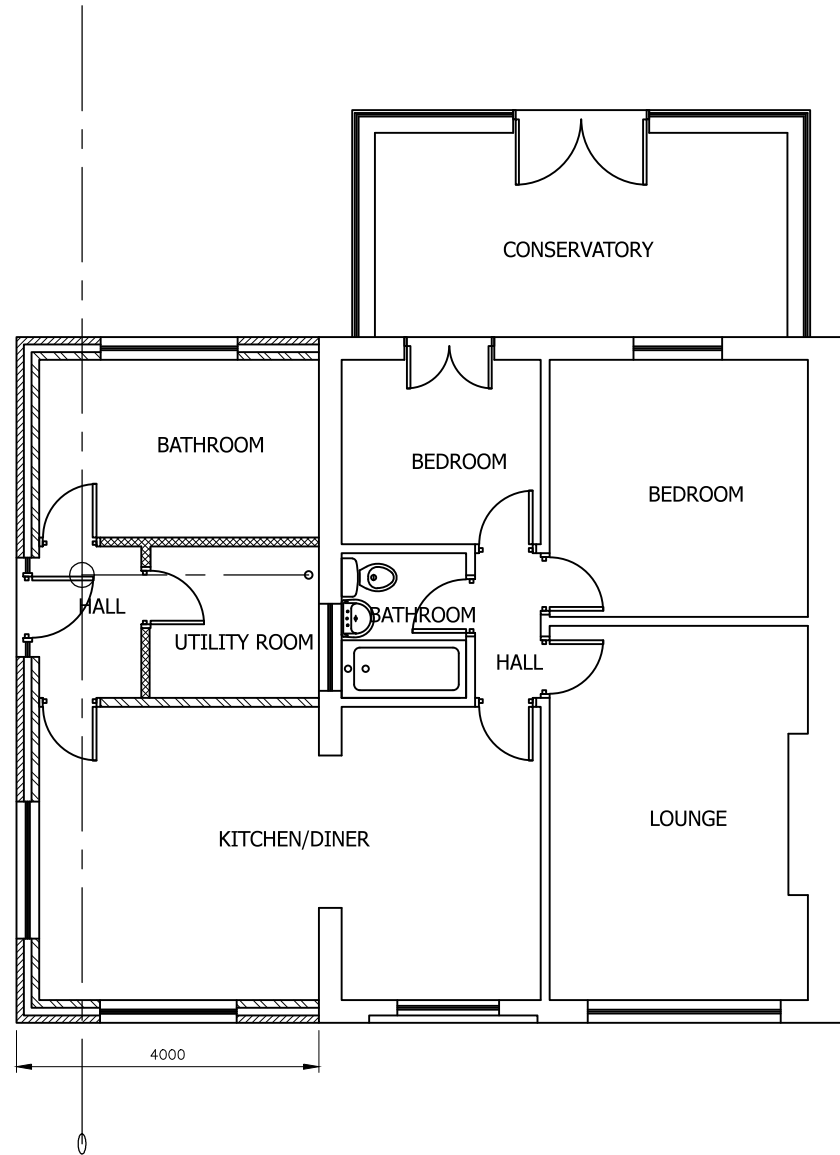

PROPOSED GROUND FLOOR PLAN
SCALE 1:100 AT A3

Rev	Description	By	Chk	App	Date
JRB DESIGNS Ltd 1 Saville Road Cudworth Barnsley S72 8LT Tel: 01226 383542 Fax: 01226 380078 Mob: 07970 541192 Email: john@jrbdesigns.co.uk This drawing is copyright. © jrbdesigns Ltd.					
Client MR. & MRS. MOTTRAM					
Drawing Title PROPOSED PLANS					
Address 1 WOBURN PLACE DODWORTH BARNSELEY S75 3ST					
Project Title: PROPOSED SINGLE STOREY SIDE EXTENSION					
Purpose of Issue: PLANNING					
Drawing Status FIRST ISSUE					
Scale at A3 AS SHOWN		Drawn By JRB		Date 25/01/2022	
Checked By		Date 25/01/2022		Approved By	
				Date 25/01/2022	
Project No. MPM001			Drawing No. 004		Revision -
APPROVAL ☒		INFORMATION ☐	TENDER ☐	CONTRACT ☐	CONSTRUCTION ☐