




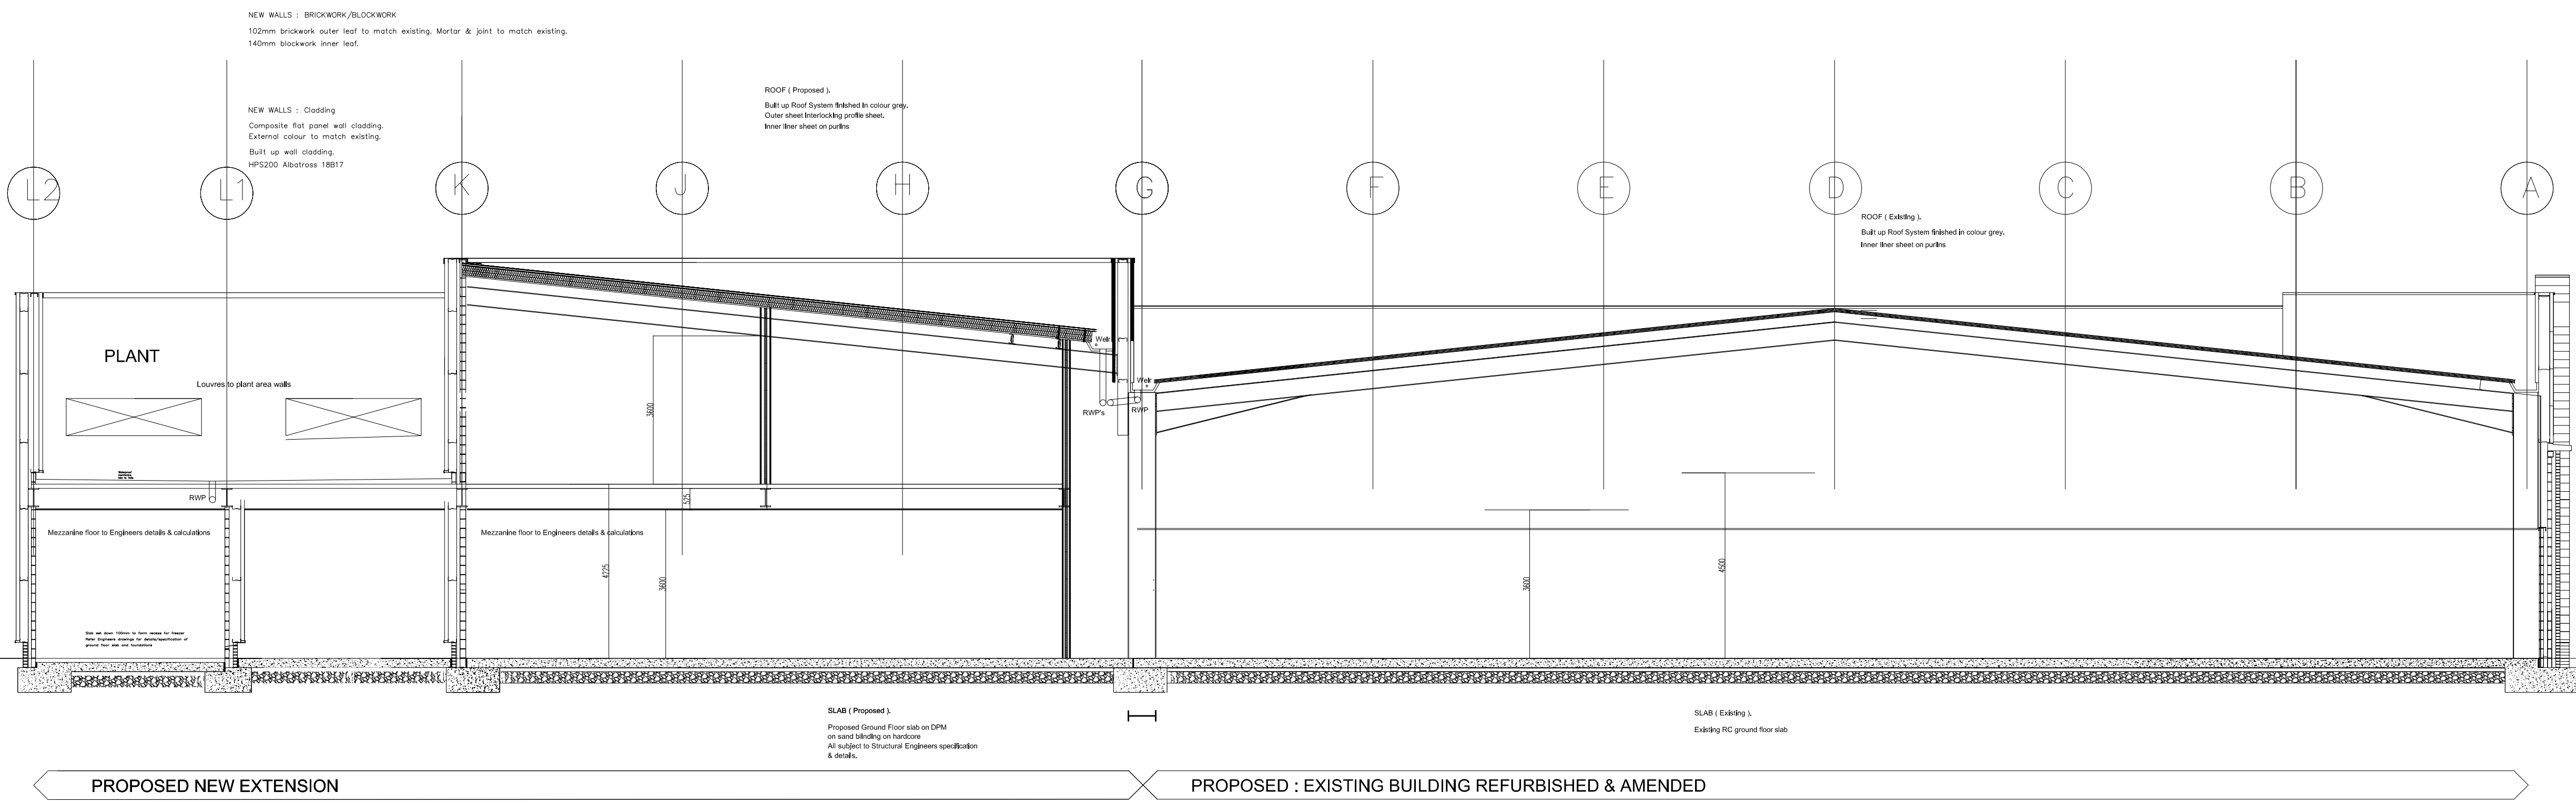


LONG SECTION DD

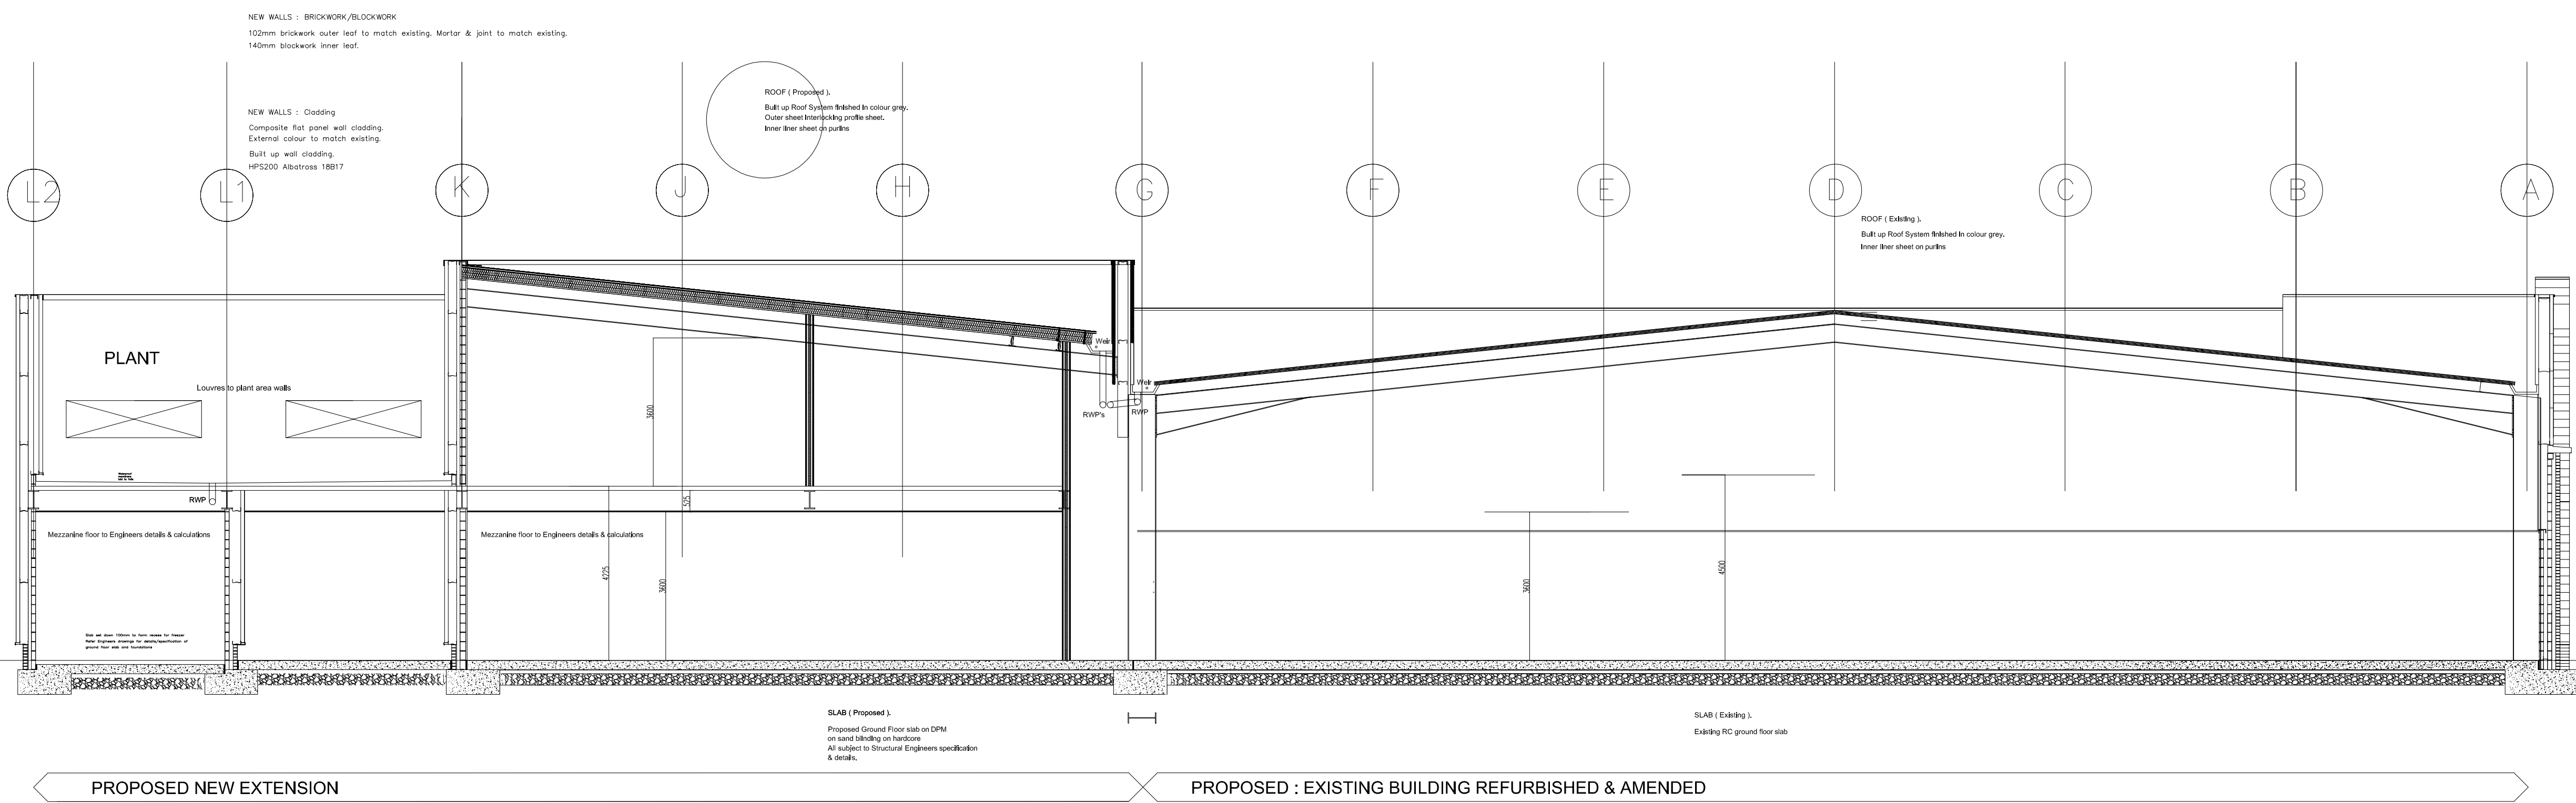

LONG SECTION CC

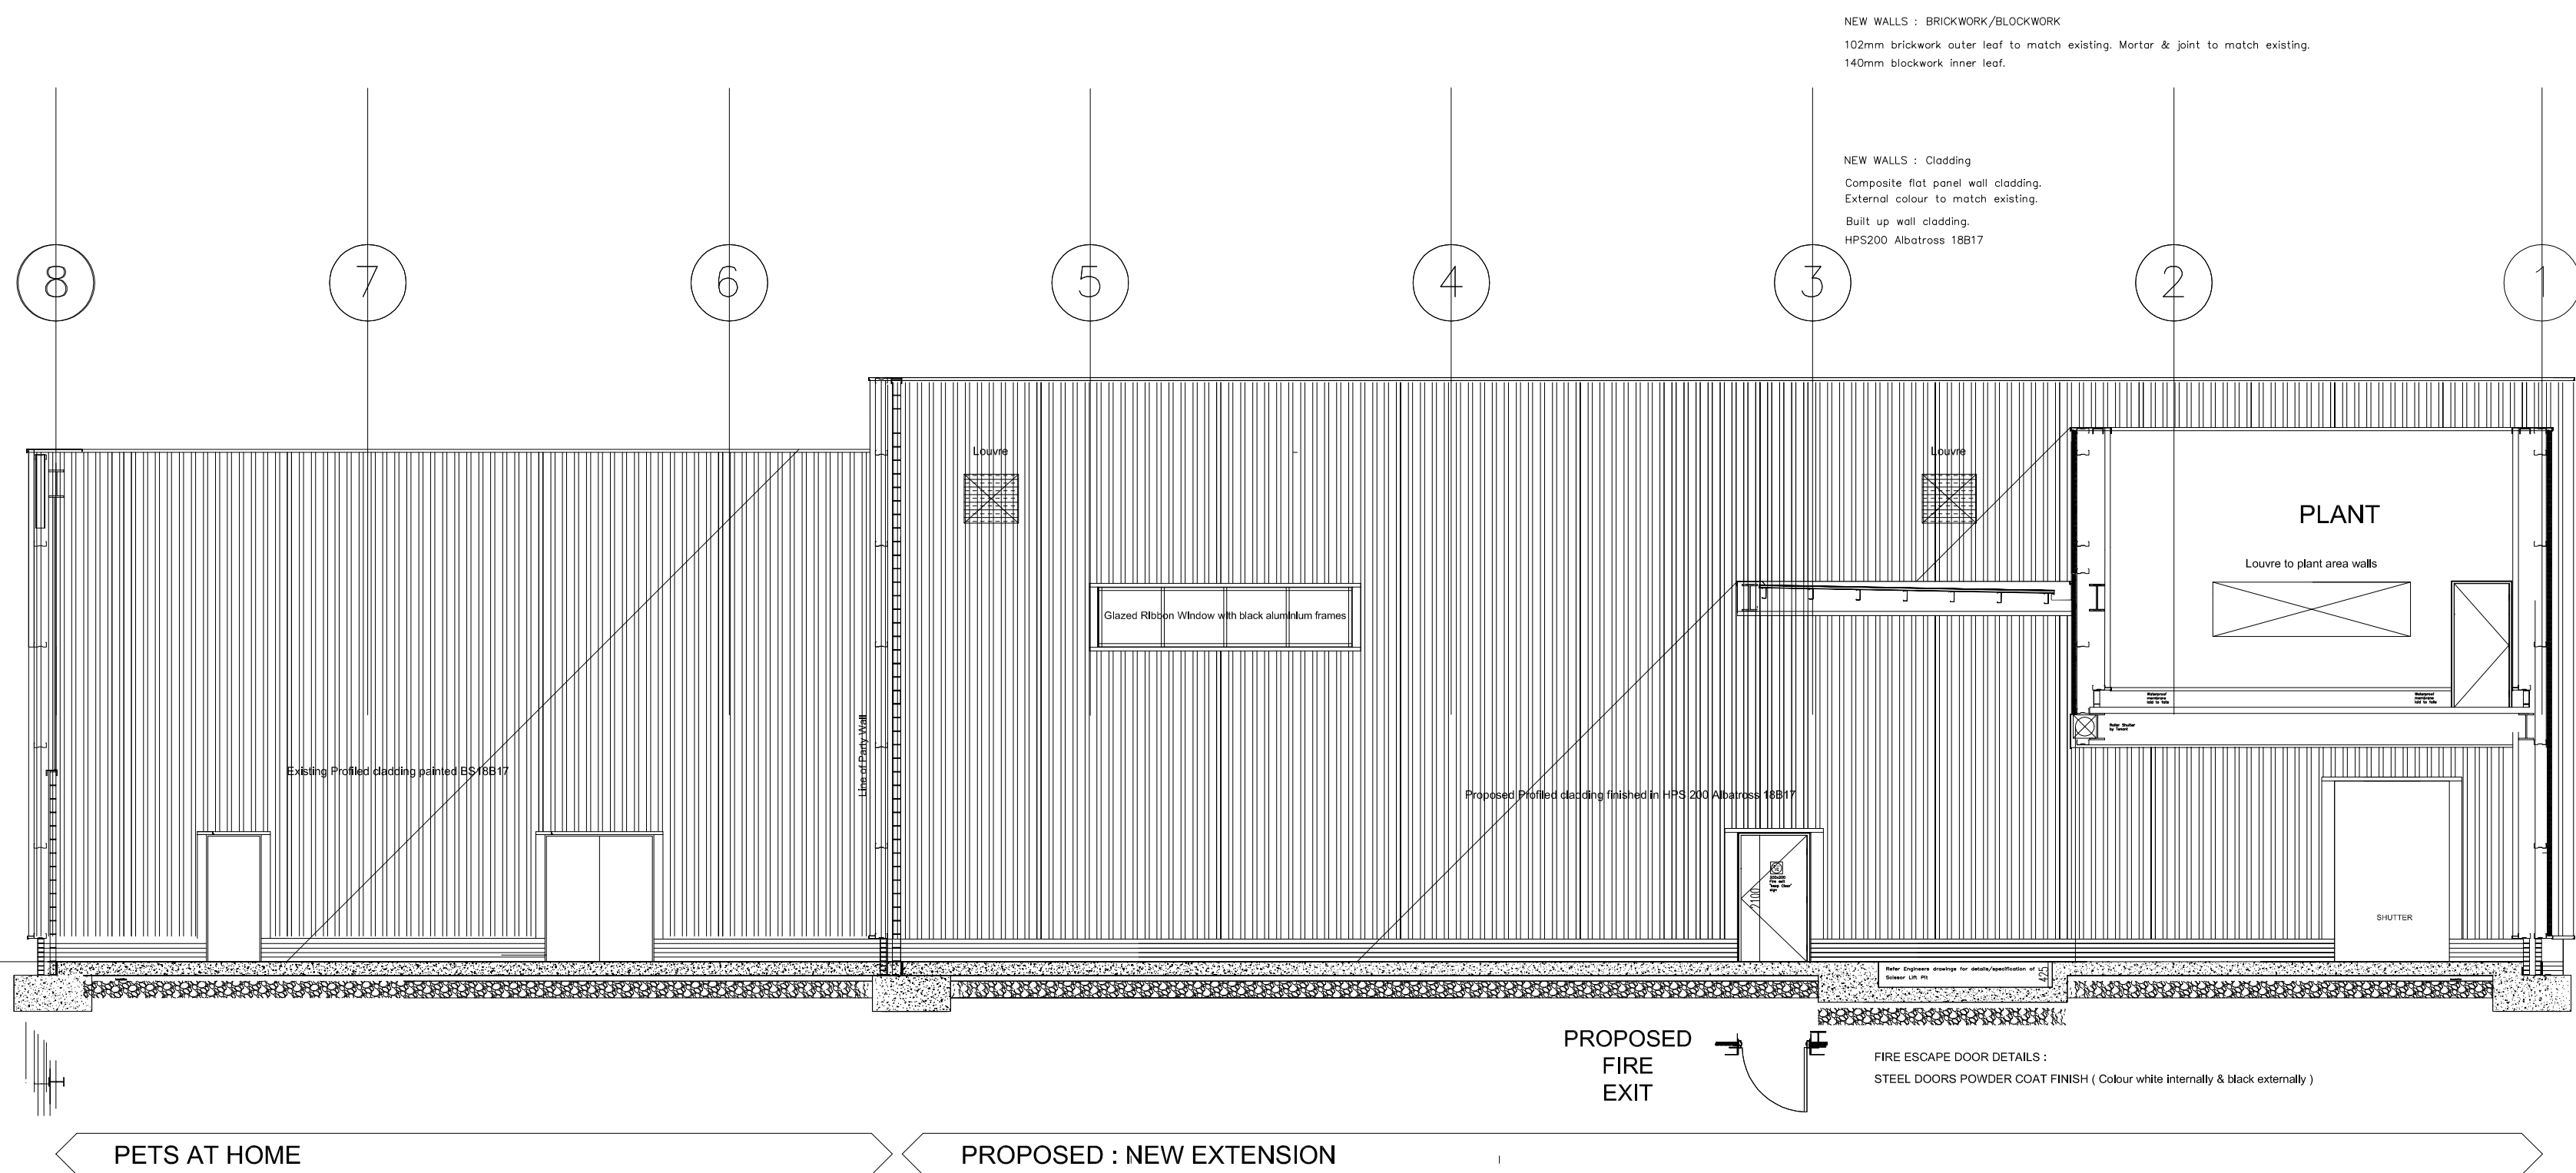

SECTION HH : PART REAR ELEVATION

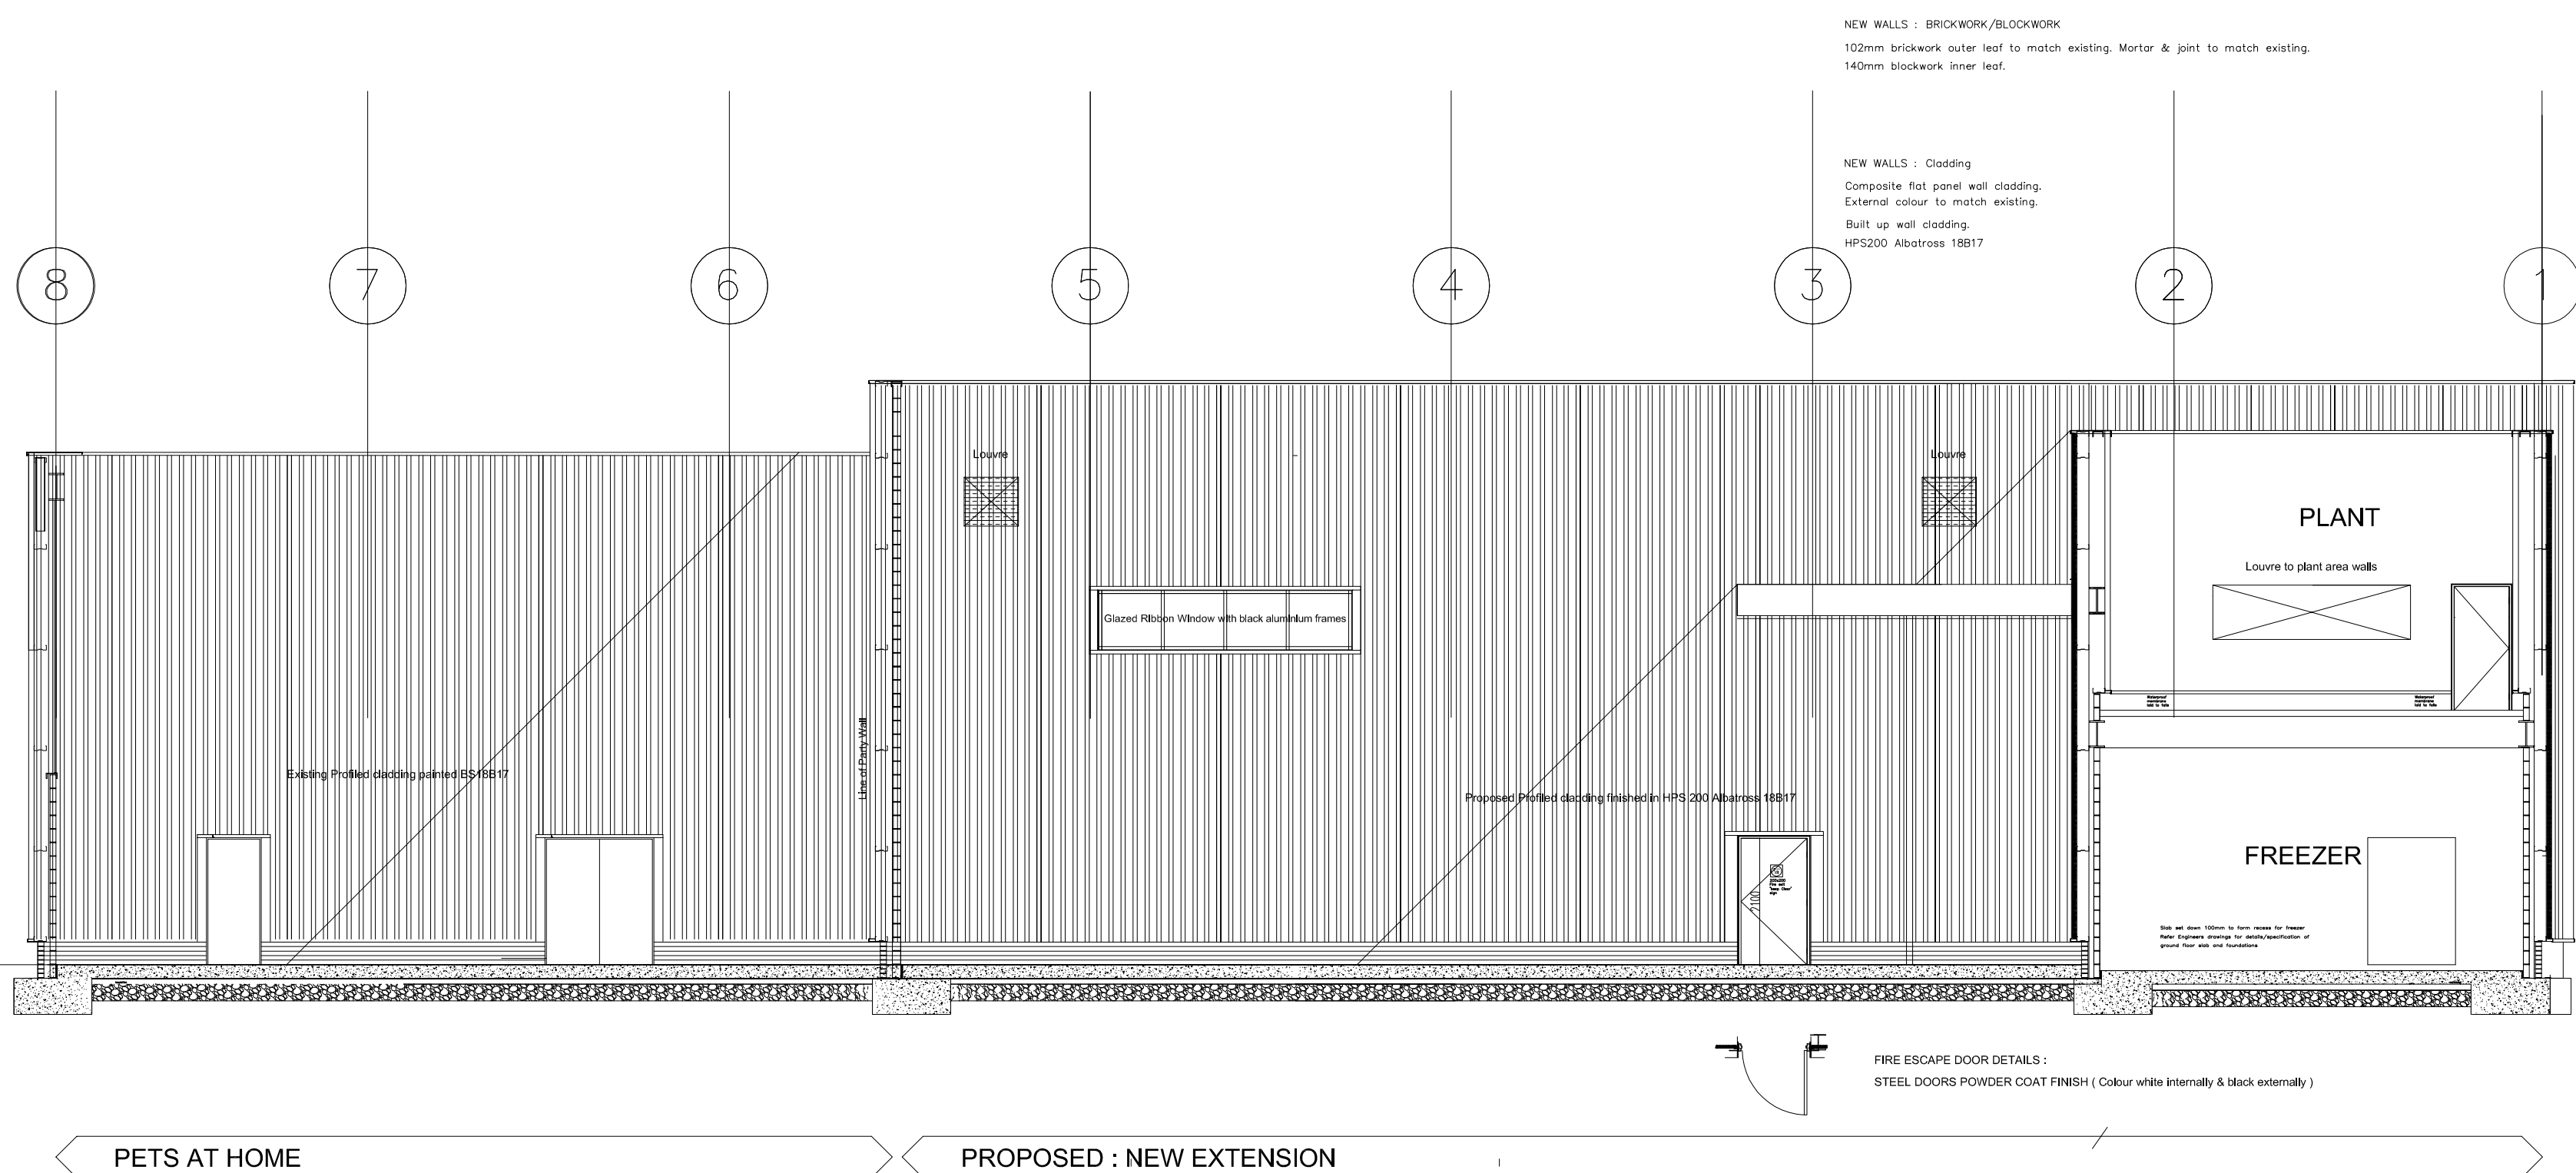

SECTION GG : PART REAR ELEVATION

Rev	Description	Date
This drawing is Copyright.		
The Contractor is to bring to the notice of the Architect any discrepancies contained in this drawing prior to work commencement.		
Do not scale from this drawing.		
The Contractor and his Sub-contractors are to verify all dimensions on site before making shop drawings or commencing manufacture.		
CLIENT PLANNING APPLICATION DRAWING		
PEEL LAND PROPERTY & INVESTMENTS PLC		
TITLE	SCHEME	
PROPOSED	BARNLEY RETAIL PARK	
SECTIONS Sheet 1	UNITS 3B/3C	
SCALES	DATE	
1 : 100	NOVEMBER 2021	
JOB No.	DRAWING No.	
AGH/997	AGH/997/207J	
alan g haines associates		
ARCHITECTS		
2 Oustlethwaite Court		
Genn Lane		
Worsborough		
Barnsley		
S70 6NP		
Tel: (01226) 297664 Fax: (01226) 283551		