


Do not scale from this drawing
The contractor is to check all dimensions on site
and report any discrepancies to the architect
All rights reserved in chapter IV of the
copyright, designs and patents act 1988
have been generally asserted

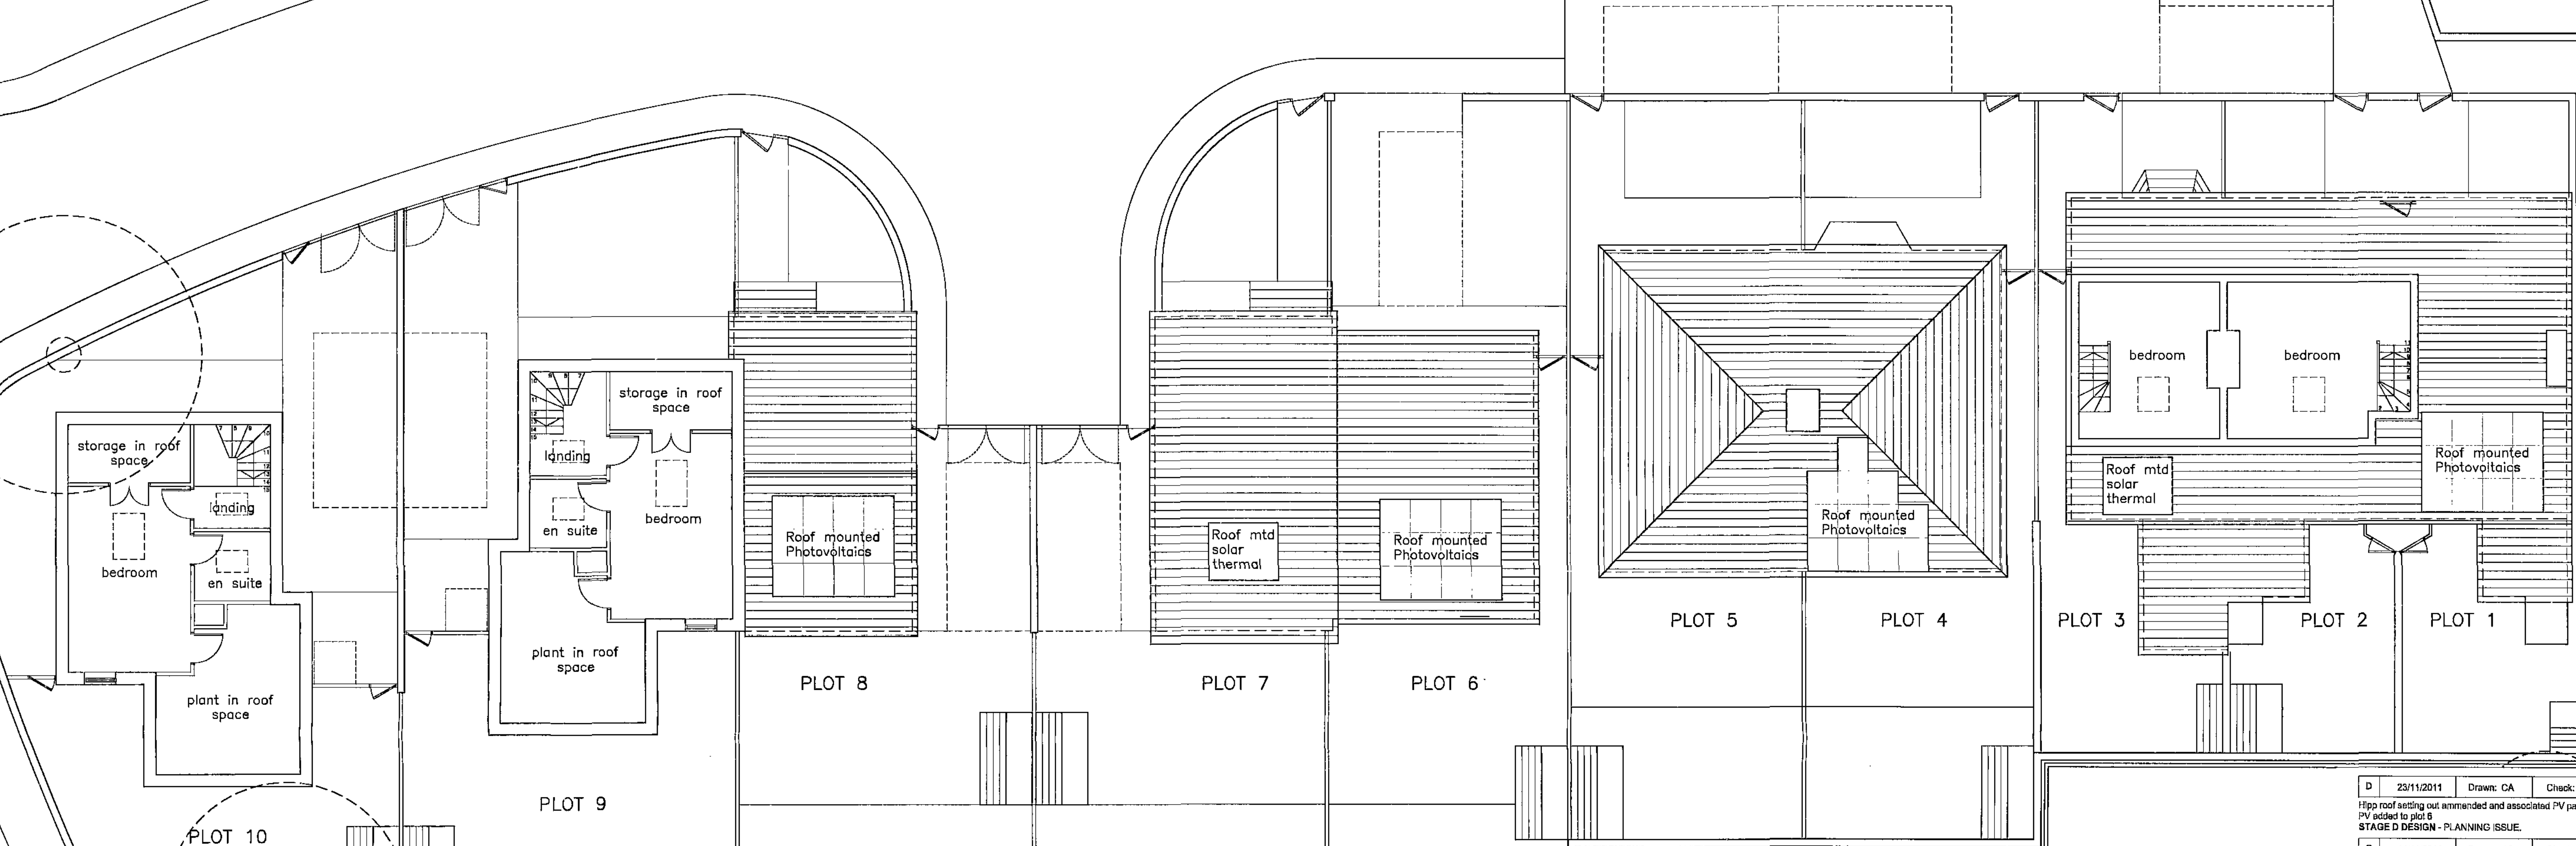

NOTE:
Area for roof mounted equipment
including photovoltaic panels and
solar water panels are approximate
to be confirmed during Stage E
design.


D	23/11/2011	Drawn: CA	Check: PP
Hips roof setting out amended and associated PV panels. PV added to plot 6 STAGE D DESIGN - PLANNING ISSUE.			
C	14/11/2011	Drawn: SS	Check: CA
Plot 9 & 10 co-ordinated with Strud Eng comments/revs. Porch roofs (plots 7 & 8) & bay window roof (plot 3) added. Rooflights indicated. Interim Stage D issue.			
B	12/10/11	Drawn: SS	Check: CA
Photovoltaic/solar thermal added to roofs. Window added to plot 9 & 10 bedrooms. PLANNING ISSUE.			
A	02/06/2010	Drawn: CA	Check: PP
External works amended. STAGE C DESIGN			
-	10-11-2010	Drawn: MTH	Check: PP
Initial Issue			

Fulcrum
2 Sidney Street
Sheffield S1 4RH
Telephone +44(0)1142761651
Facsimile +44(0)1142761611
Website www.jeffersonsheard.com

**Jefferson
Sheard
Architects**

Drawn: CA		Check: PP	
Project Barnsley College Honeywell Housing Demonstration Units			
Drawing Proposed General Arrangement Second Floor Plan			
Scale 1:100@A1	Date 13/10/2010		
Ref. 0022	Number A_2102	Rev. D	

Do not scale from this drawing
The contractor is to check all dimensions on site
and report any discrepancies to the architect
All rights reserved in chapter IV of the
copyright, designs and patents act 1988
have been properly asserted

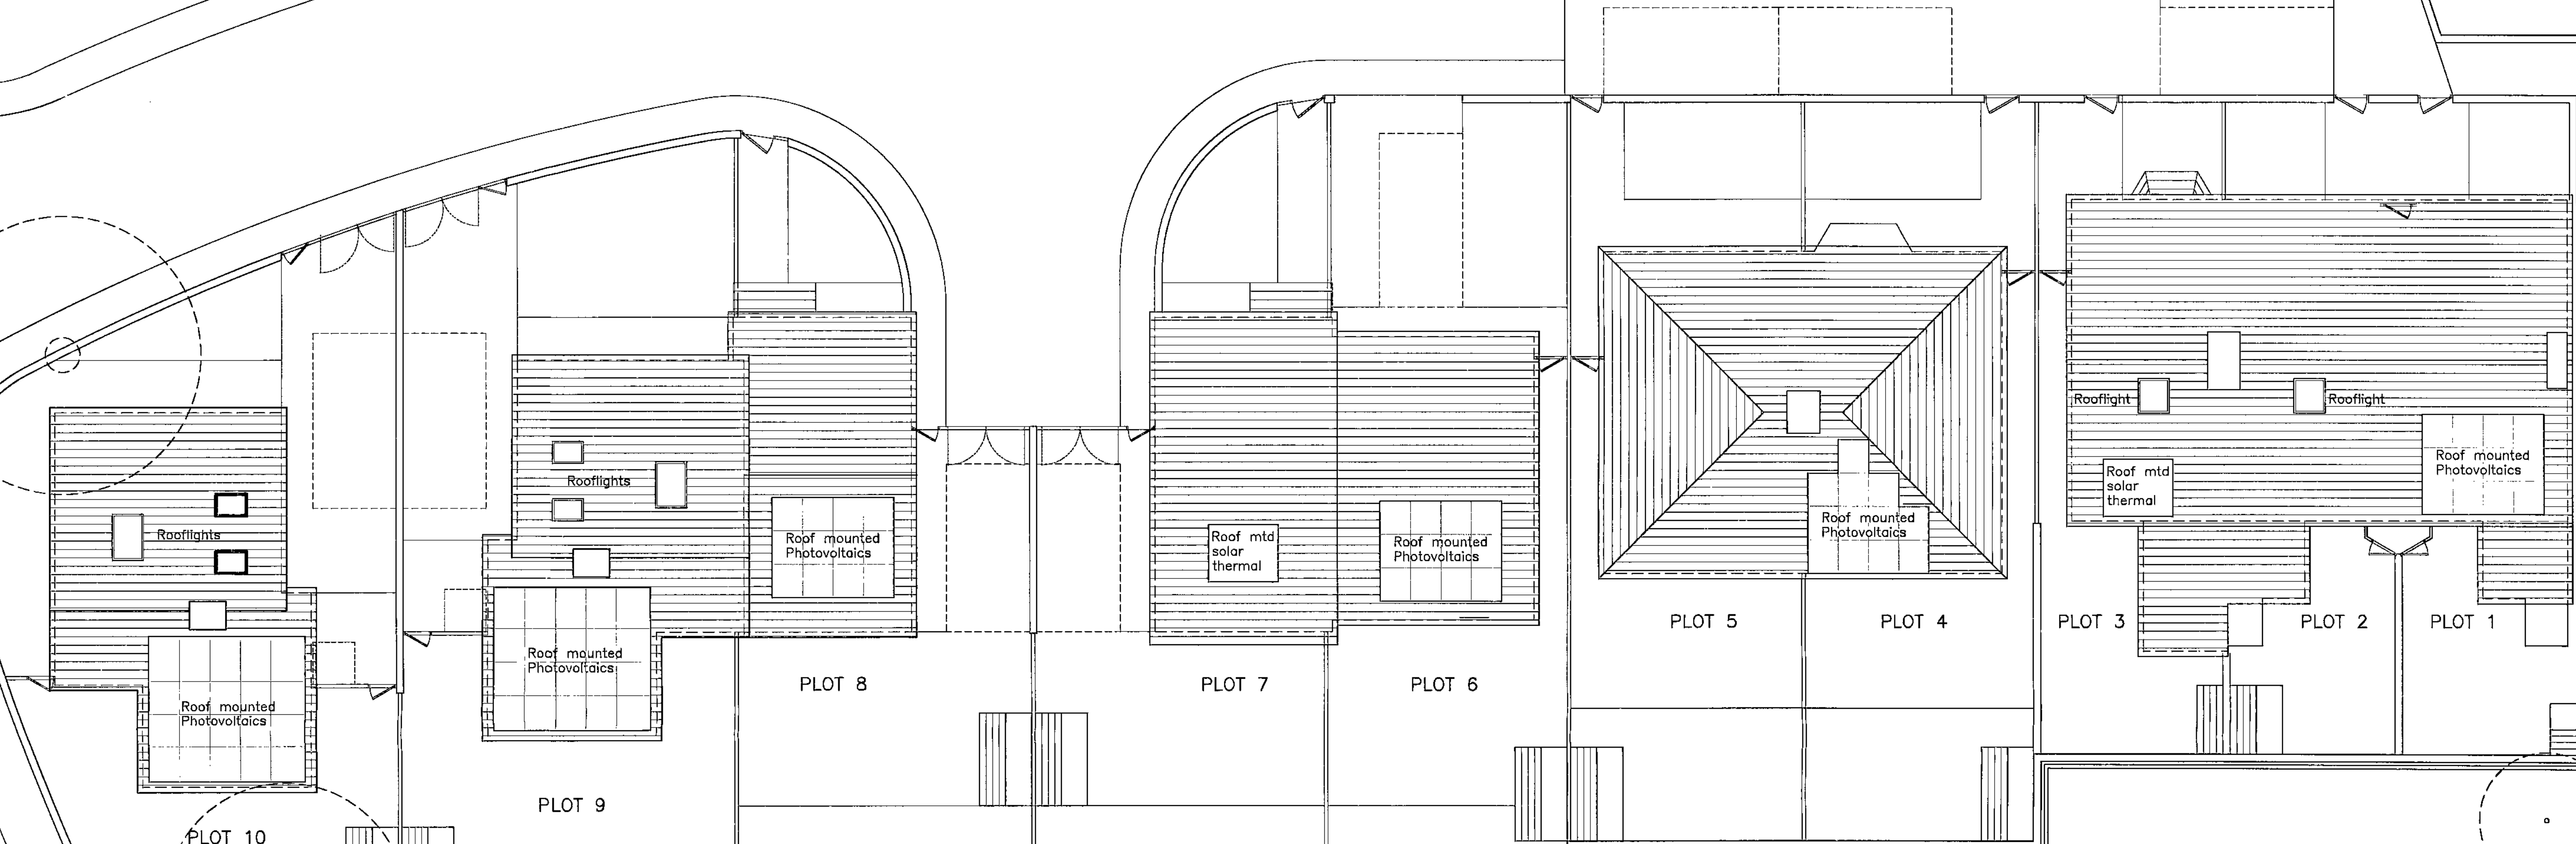

NOTE:
Area for roof mounted equipment
including photovoltaic panels and
solar water panels are approximate
to be confirmed during Stage E
design.

A	23/11/2011	Drawn: CA	Check: FP
Hipp roof setting out amended and associated PV panels. PV added to plot 8 STAGE D DESIGN - PLANNING ISSUE.			
-	14/11/2011	Drawn: SS	Check: CA
Interim Stage D Issue.			

Fulcrum
2 Sidney Street
Sheffield S1 4RH
Telephone +44(0)1142701681
Facsimile +44(0)1142701691
Website www.jeffersonsheard.com



Jefferson
Sheard
Architects

Drawn: SS	Check: CA
Project Barnsley College Honeywell Housing Demonstration Units	
Drawing Proposed General Arrangement Roof Plan	
Scale 1:100@A1	Date 14/11/2010
Ref. 0022	Number A_2103
	Rev. A




Do not scale from this drawing
The architect is to check all dimensions on site
and report any discrepancies to the engineer
All agreed dimensions to be shown on the
drawing, including any points not shown
shall be taken as approximate

Legend

1. Natural / Artificial Stone
2. Brickwork
3. Render
4. Timber Boarding
5. Natural / Artificial Slate
6. Clay Tiles
7. Timber / UPVC Rooflights
8. Photovoltaic Panels
9. Solar Thermal Panels
10. Timber / UPVC - Door/Window
11. PPVC Aluminium




NORTH ELEVATION

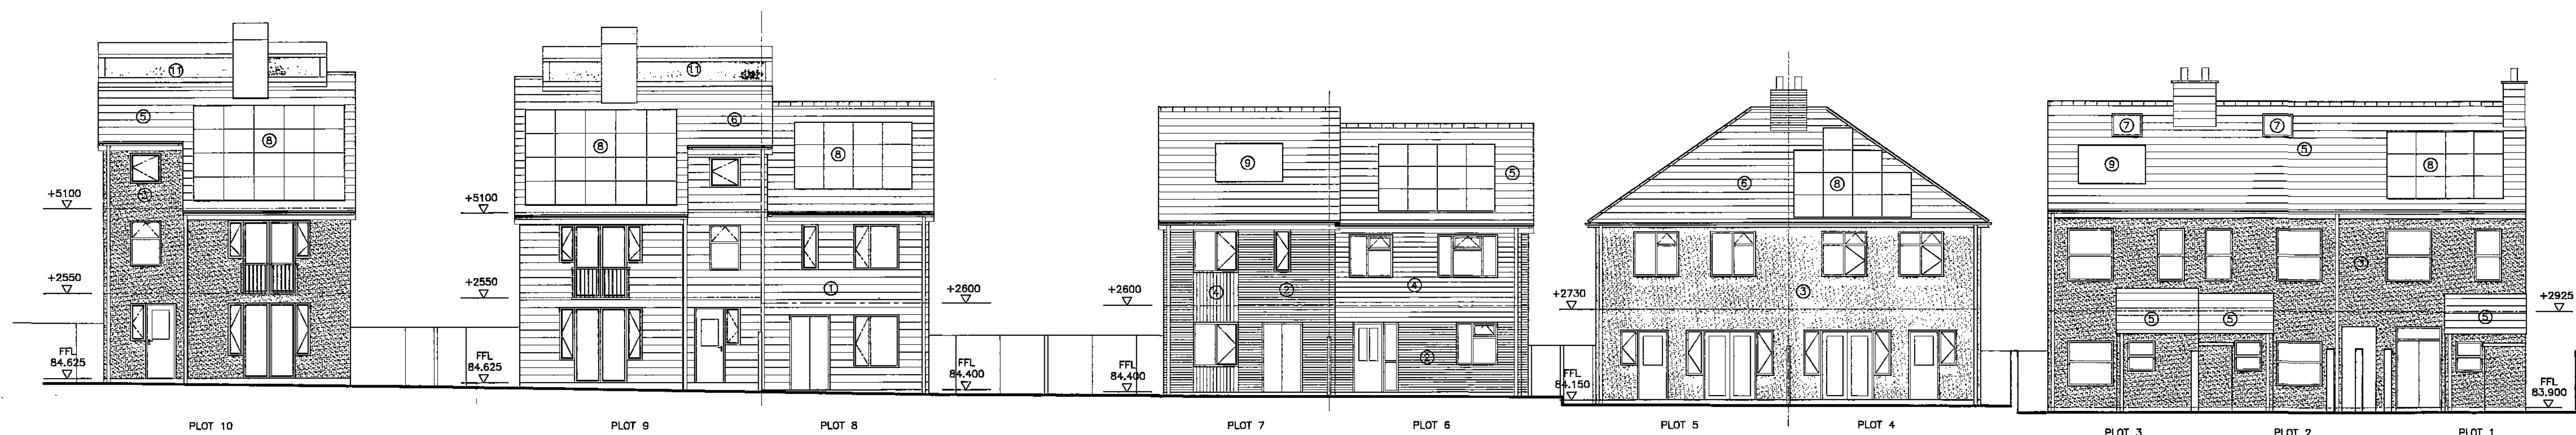


SOUTH ELEVATION


NOTE:
Area for roof mounted equipment
including photovoltaic panels and
solar water panels are approximate
to be confirmed during Stage E
design.

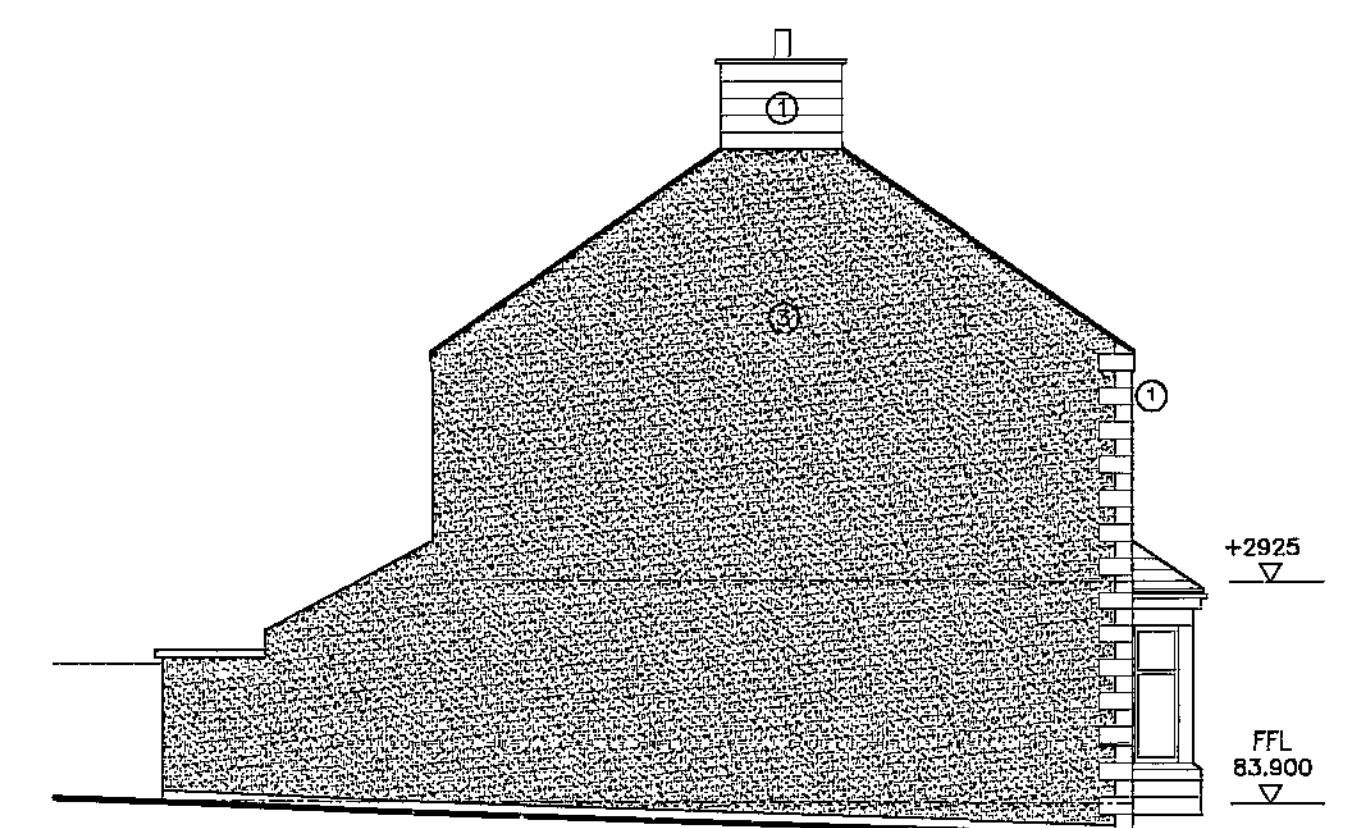


EAST ELEVATION - PLOT 1

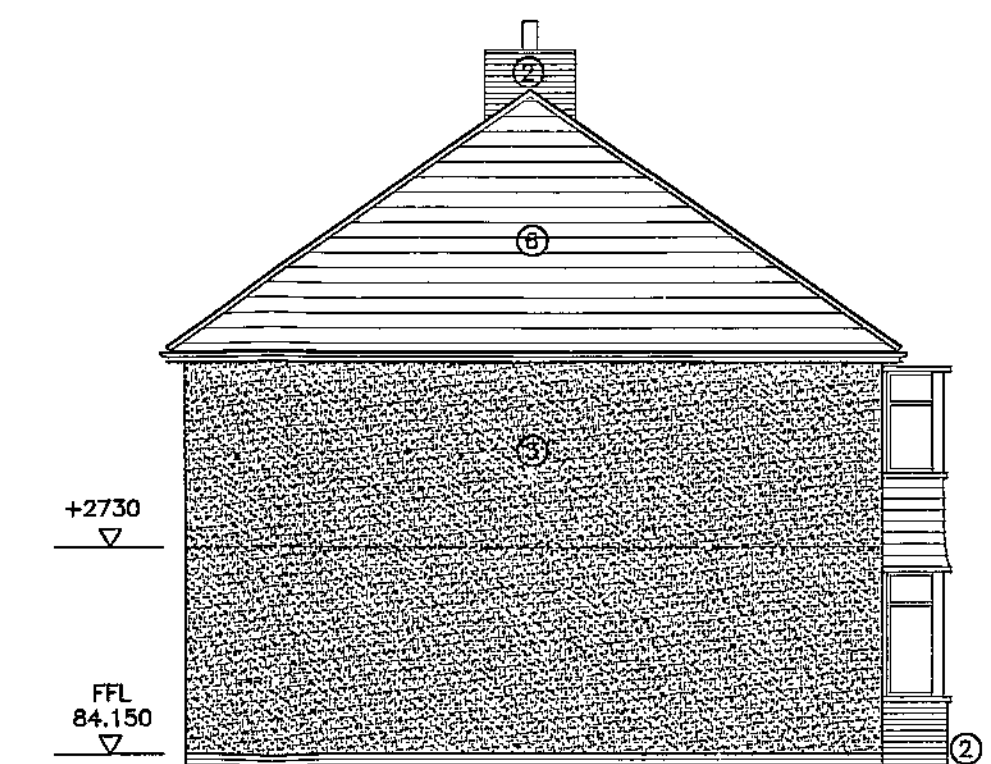


EAST ELEVATION - PLOT 4

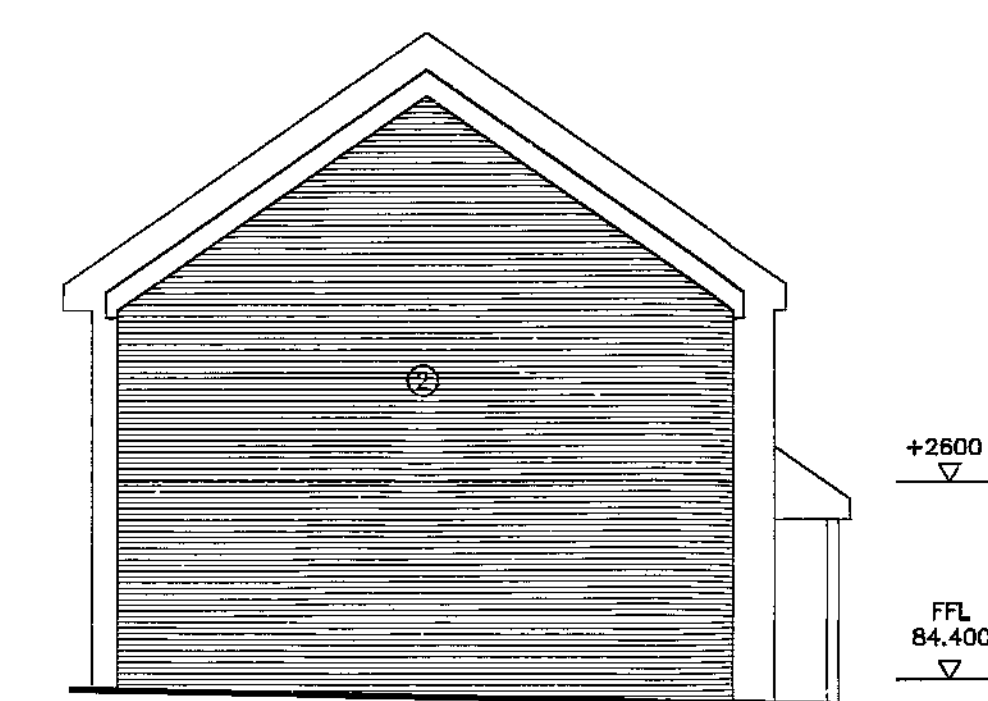


EAST ELEVATION - PLOT 6

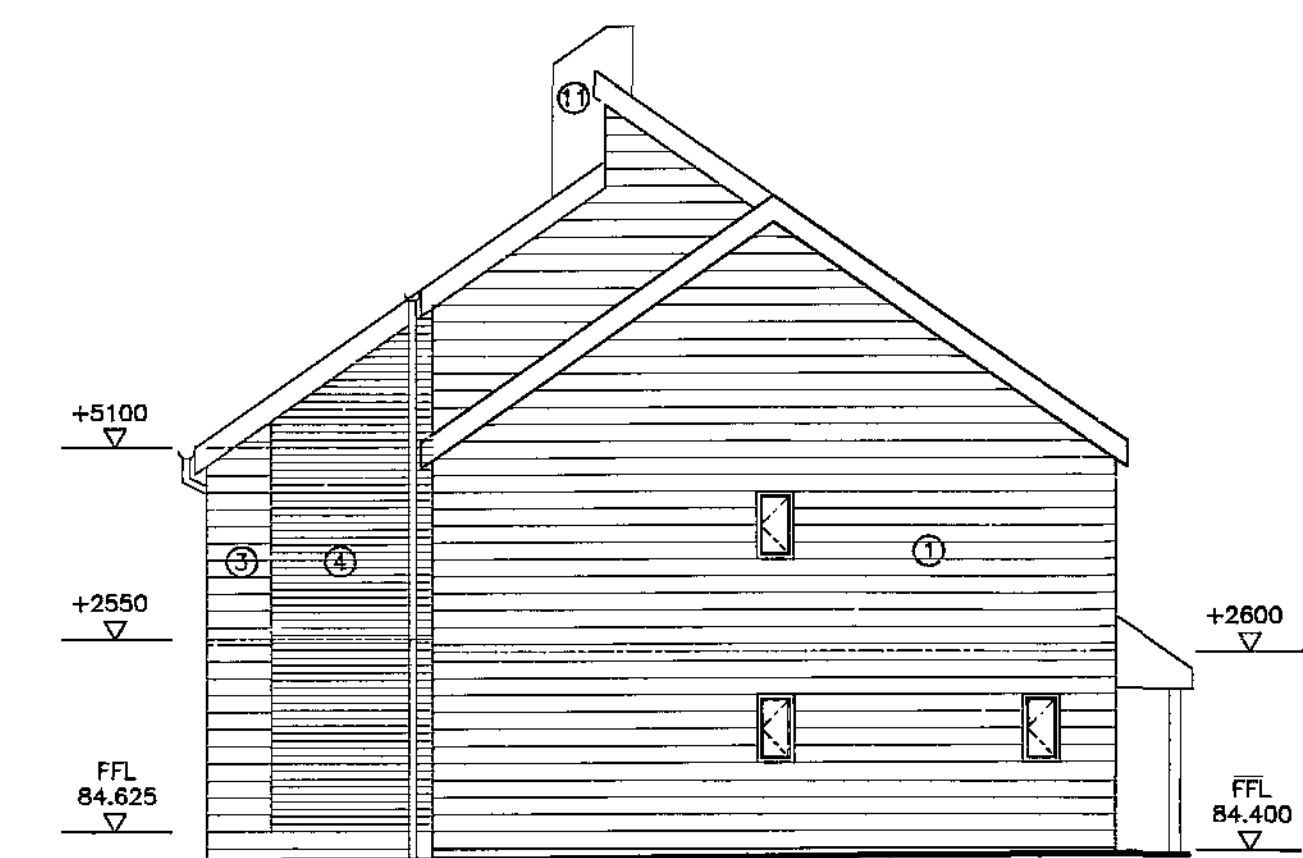


EAST ELEVATION - PLOT 8/9

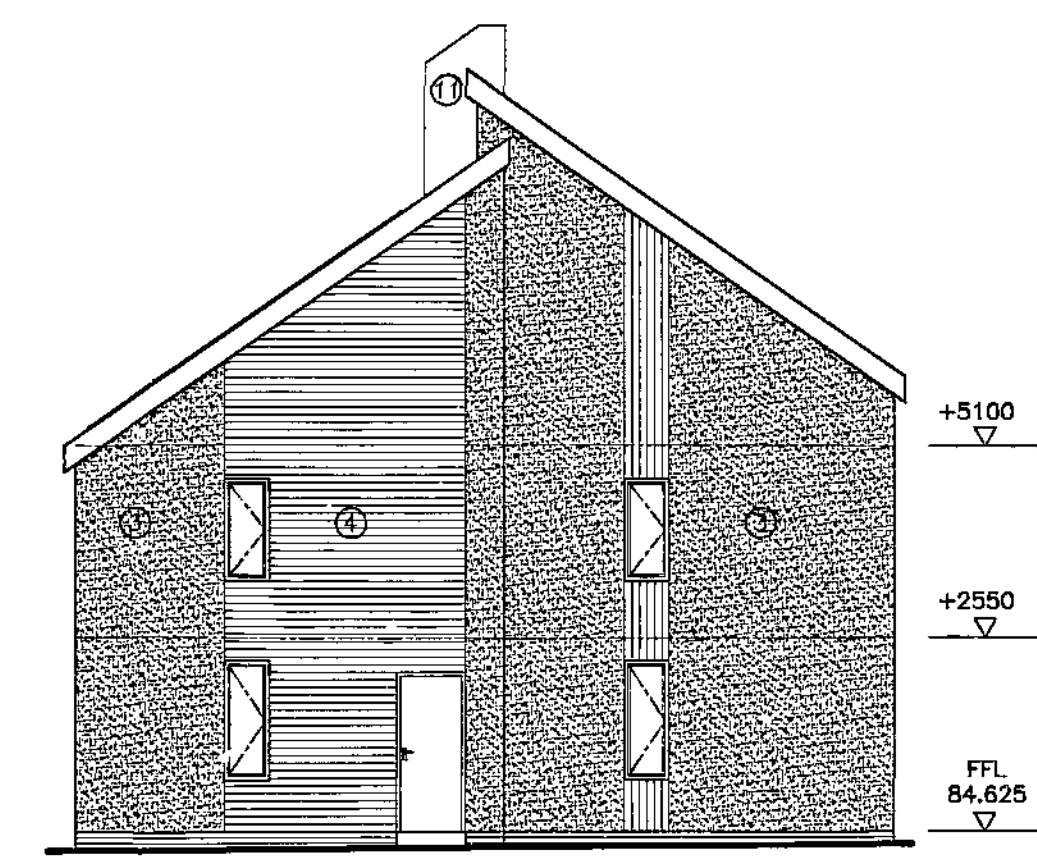


EAST ELEVATION - PLOT 10

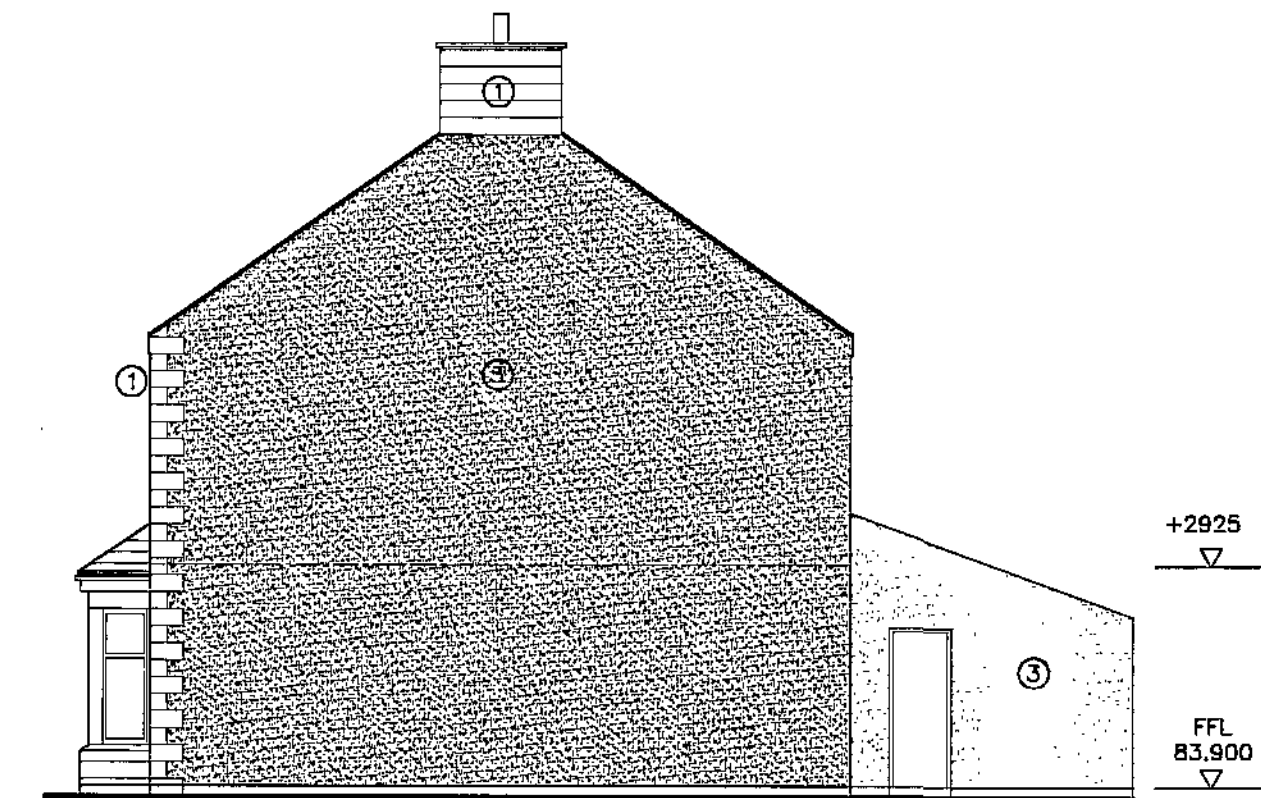


WEST ELEVATION - PLOT 3

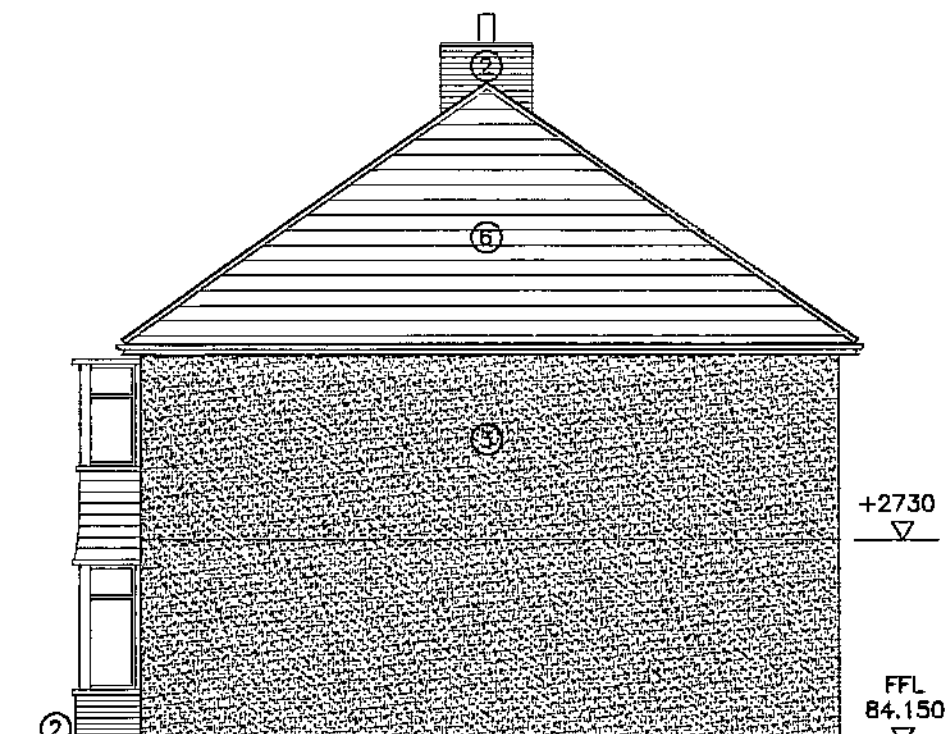


WEST ELEVATION - PLOT 5

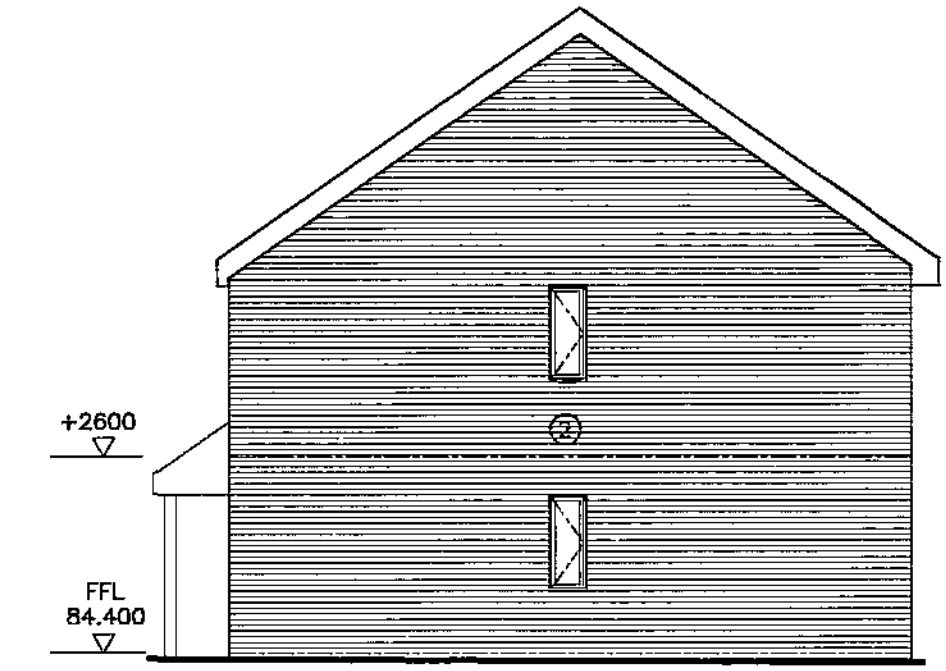

WEST ELEVATION - PLOT 7

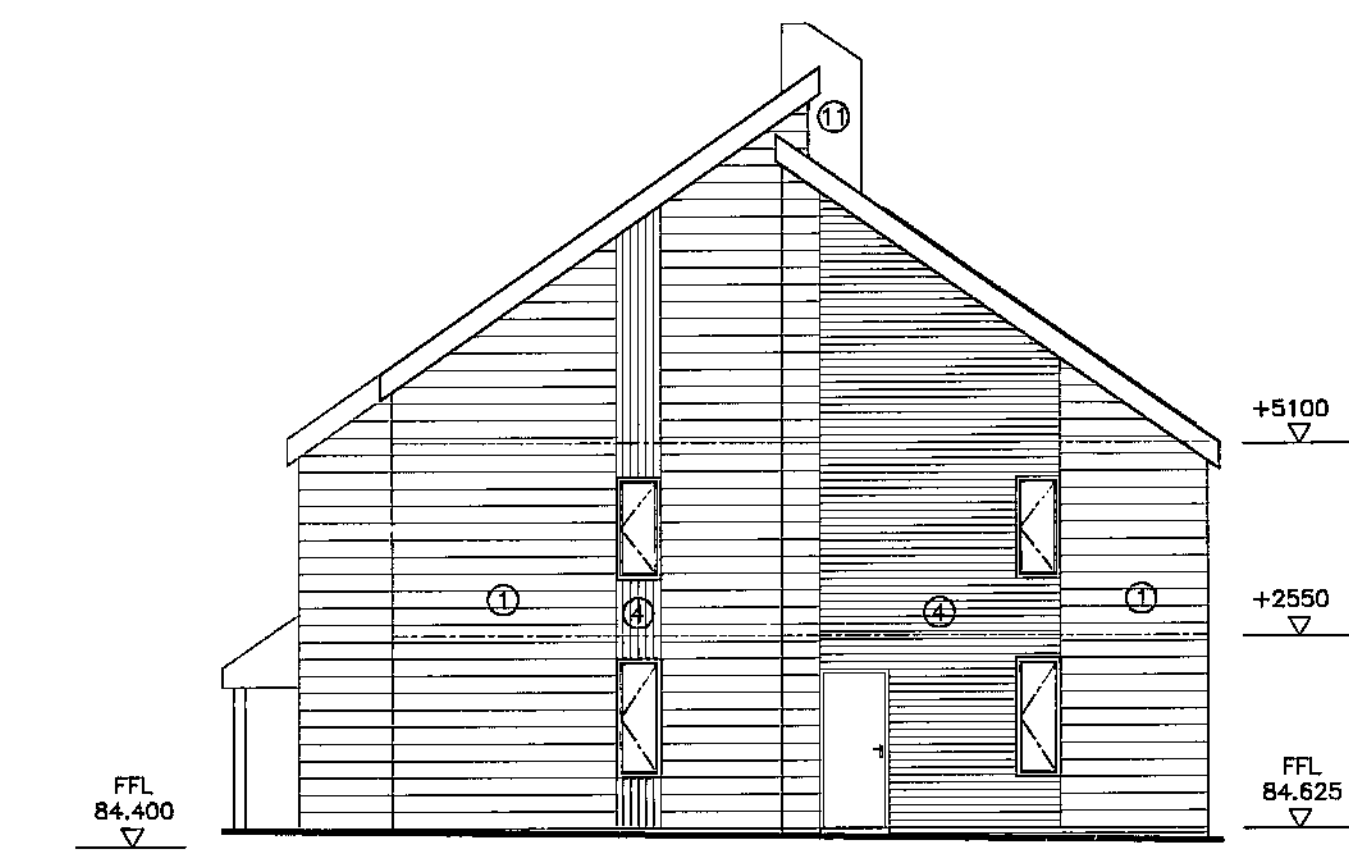

WEST ELEVATION - PLOT 9/8

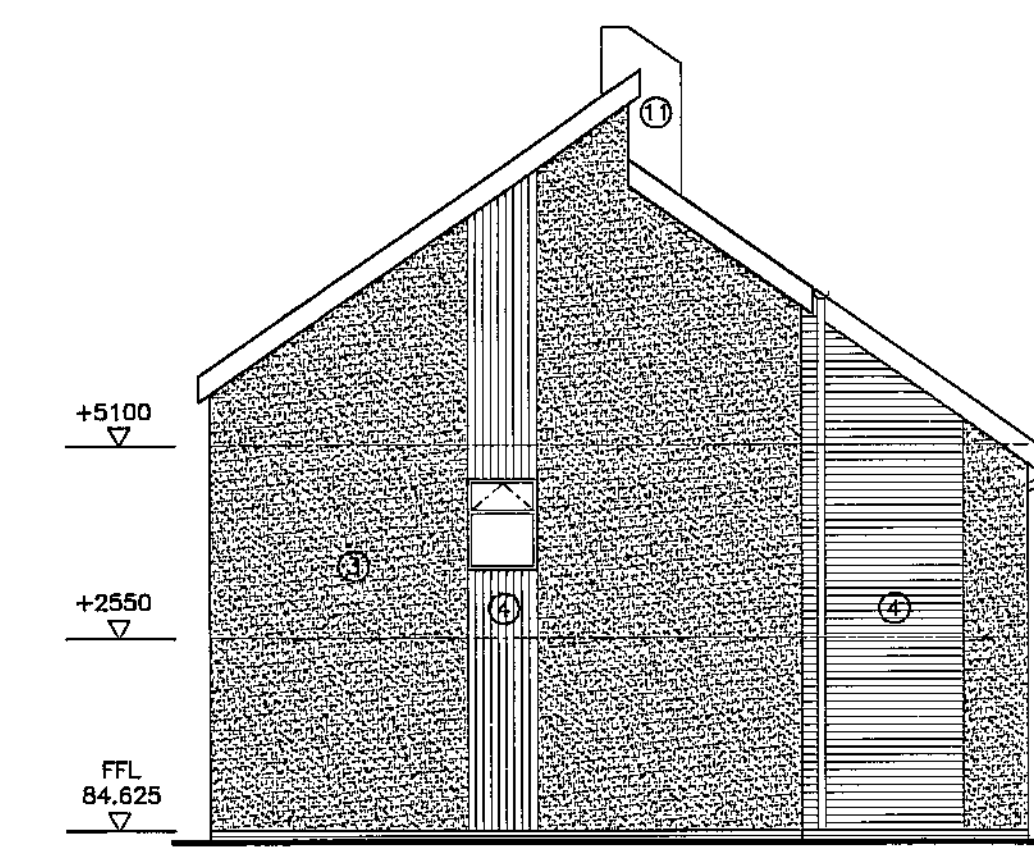

WEST ELEVATION - PLOT 10

C	29/11/2011	Drawn: CA	Check: PP
FFL is adjusted to co-ordinate with Civil Engineers proposed site levels. To be added to plot 1 STAGE D DESIGN - PLANNING ISSUE			
B	14/11/2011	Drawn: SS	Check: CA
First floor level extended from 285mm to 2825mm (plot 1-3) Jettie balcony added to plot 1 & 10 Render replaced with stone - East elevation, plot 6 Rooflights added to plot 2 & 3 (see 10) Interact Stage D issue			
A	12/10/2011	Drawn: SS	Check: CA
FFL & ground levels co-ordinated with site layout OS 2, 2011 B South, East & West elevations added Materials key added PLANNING ISSUE			
-	03/06/2011	Drawn: CA	Check: PP
Initial Issue, STAGE C DESIGN			

Fulham
2 Selsey Street
Sheffield S1 4RT
Telephone +44(0)1142761651
Facsimile +44(0)1142761619
Website www.jeffersonsheard.com

**Jefferson
Sheard
Architects**


Drawn: CA	Check: PP
-----------	-----------

Project
Barnsley College
Honeywell Housing
Demonstration Units


Drawing
Proposed GA Elevations

Scale 1:100@A0	Date 31-05-2011
Ref. 0022	Rev. C


NOTE:
LEVELS ARE INDICATIVE ONLY -
Please refer to Civil Engineer's
drawings and specification for cut
and fill analysis, road design
including build up, falls and kerbs,
embankments and retaining
structures.

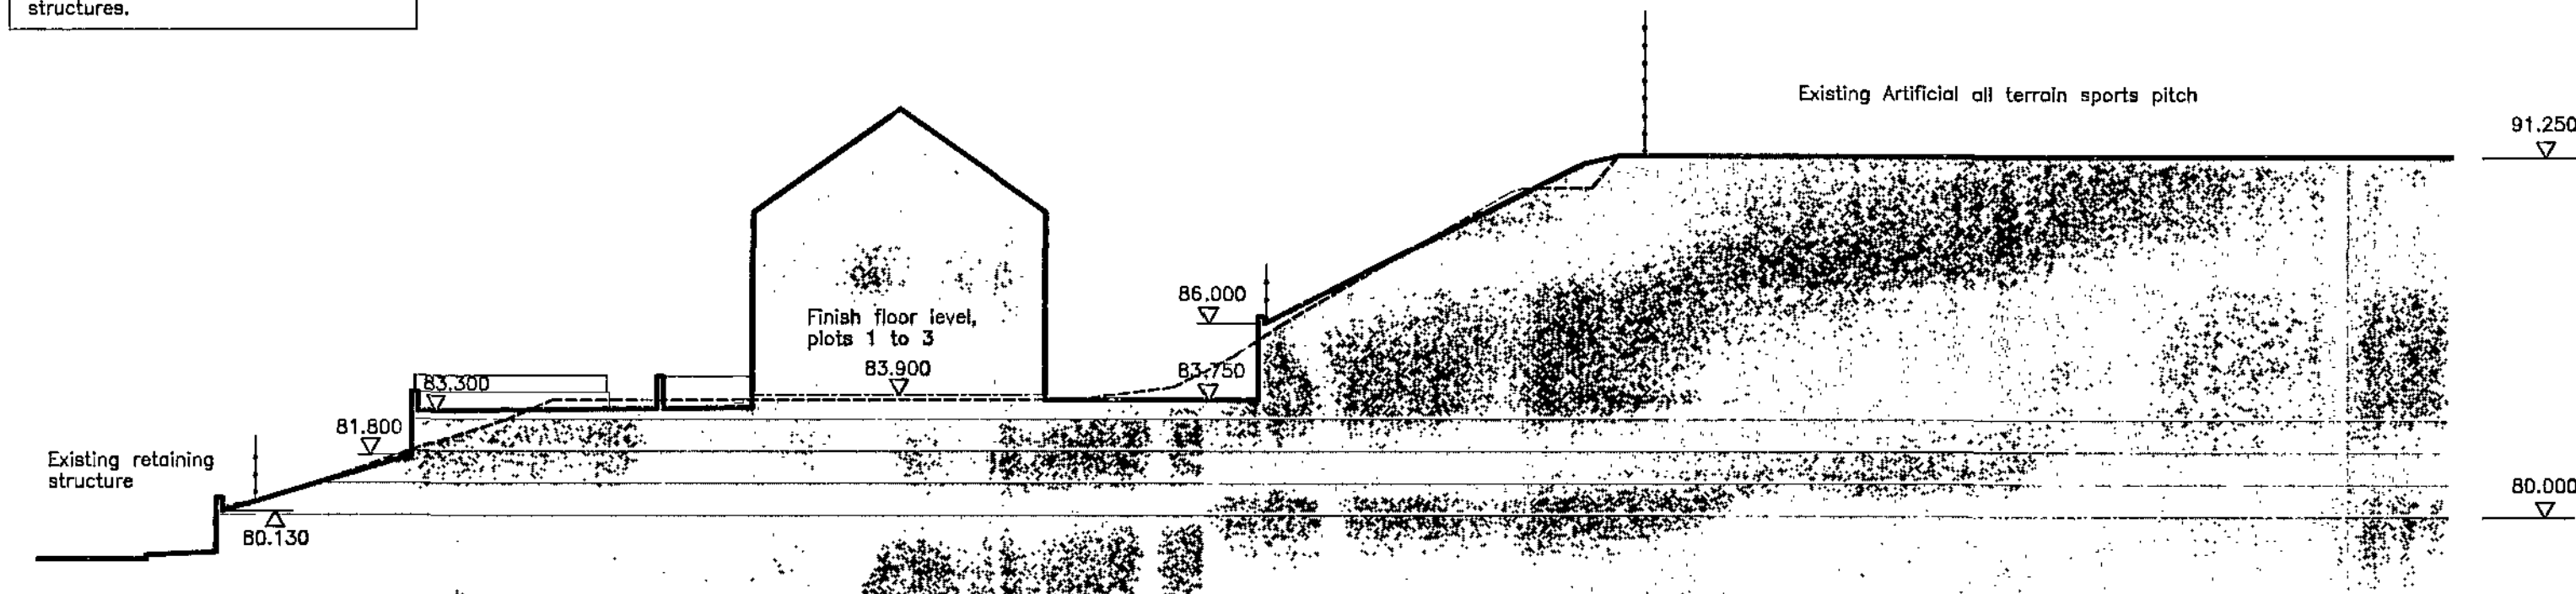


SECTION A-A

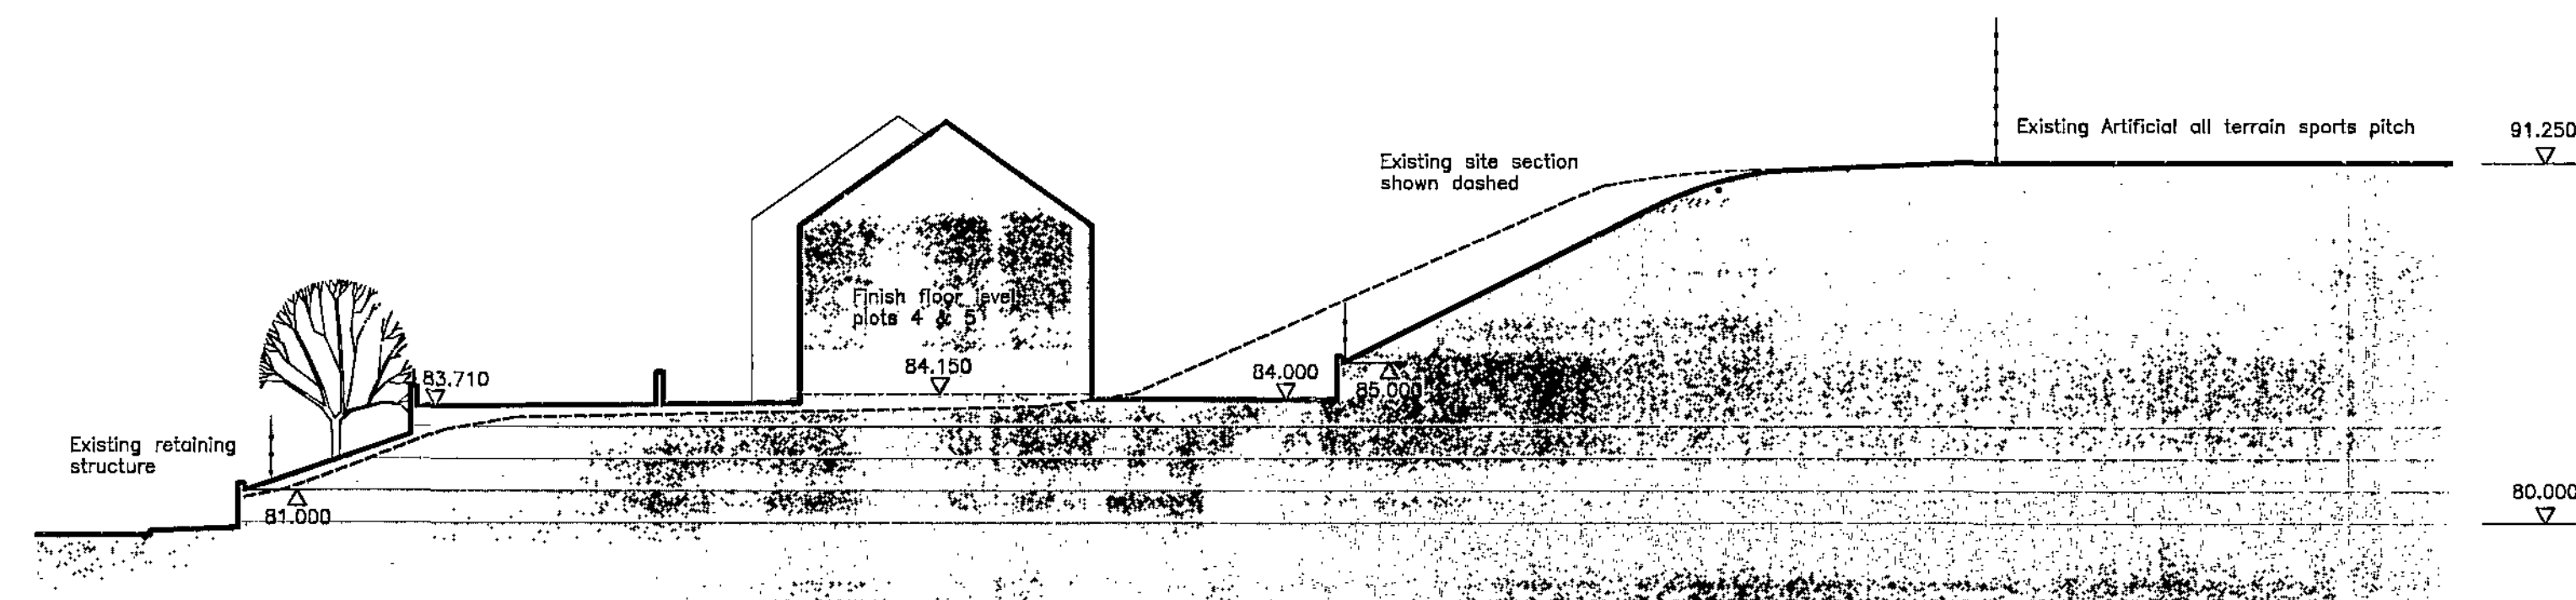


SECTION B-B

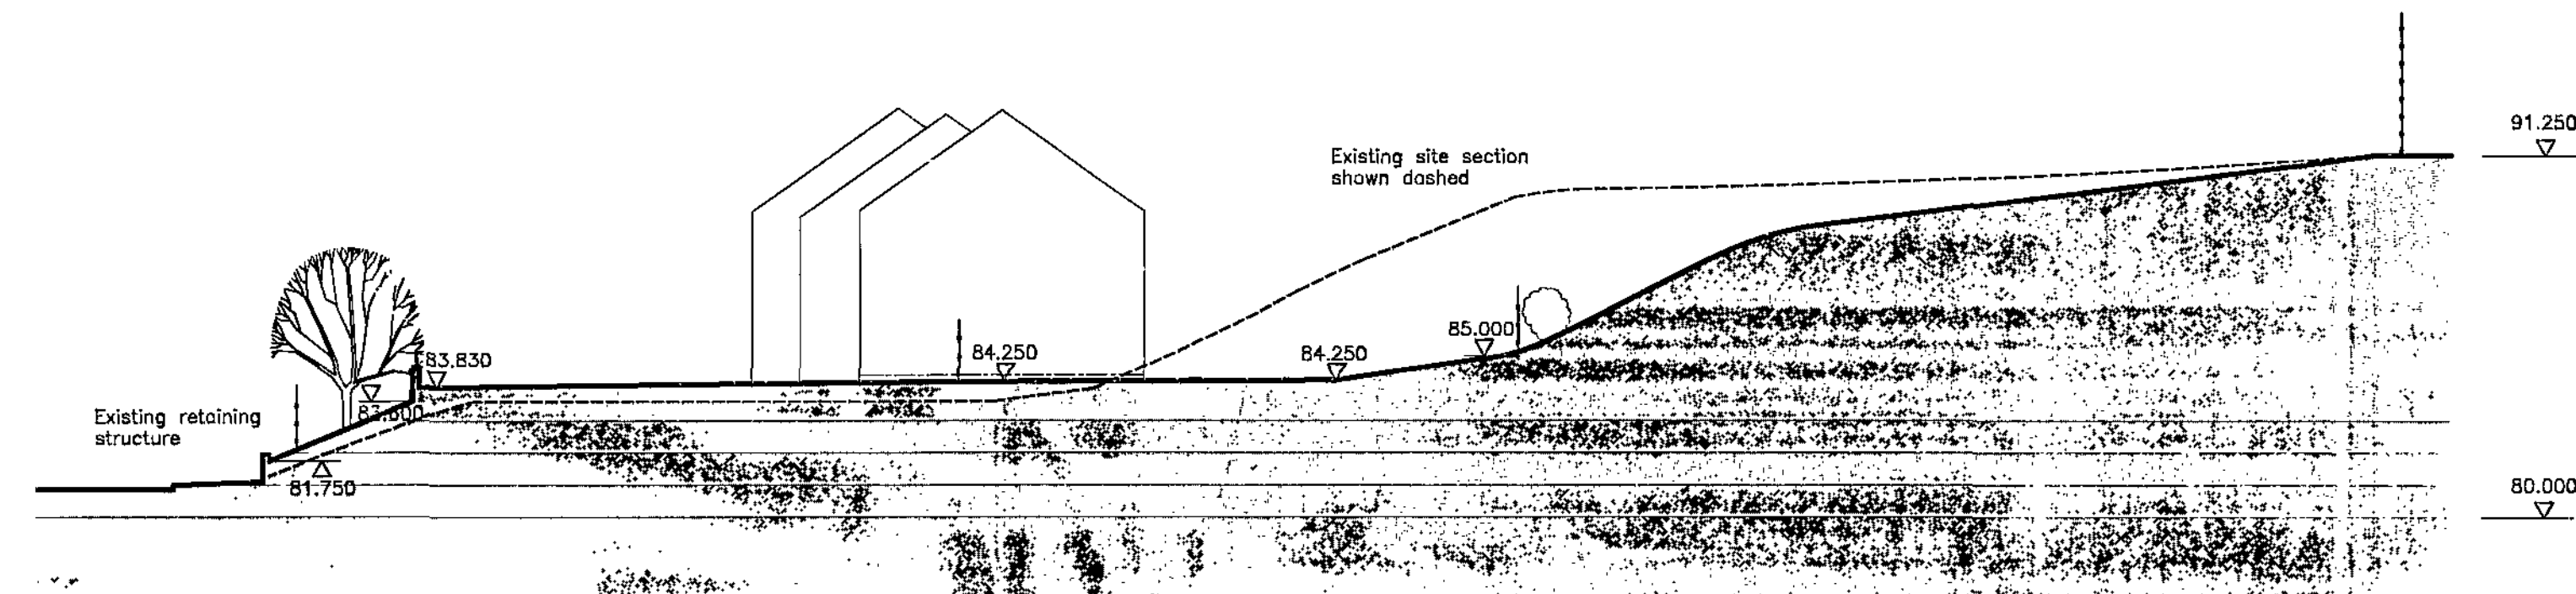

SECTION C-C

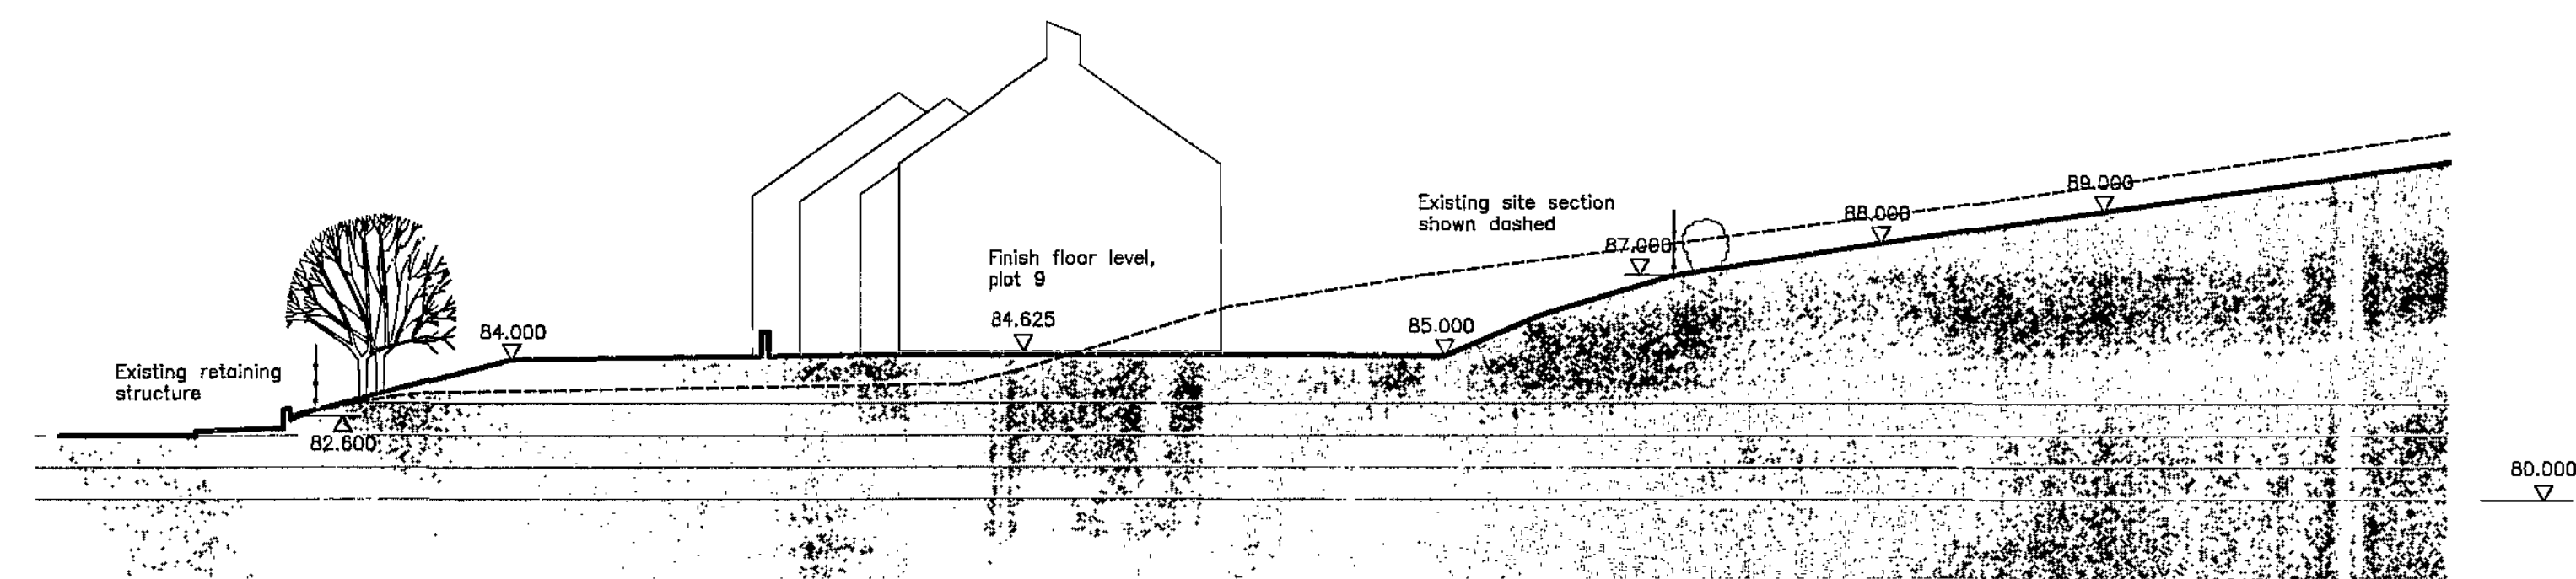

SECTION D-D

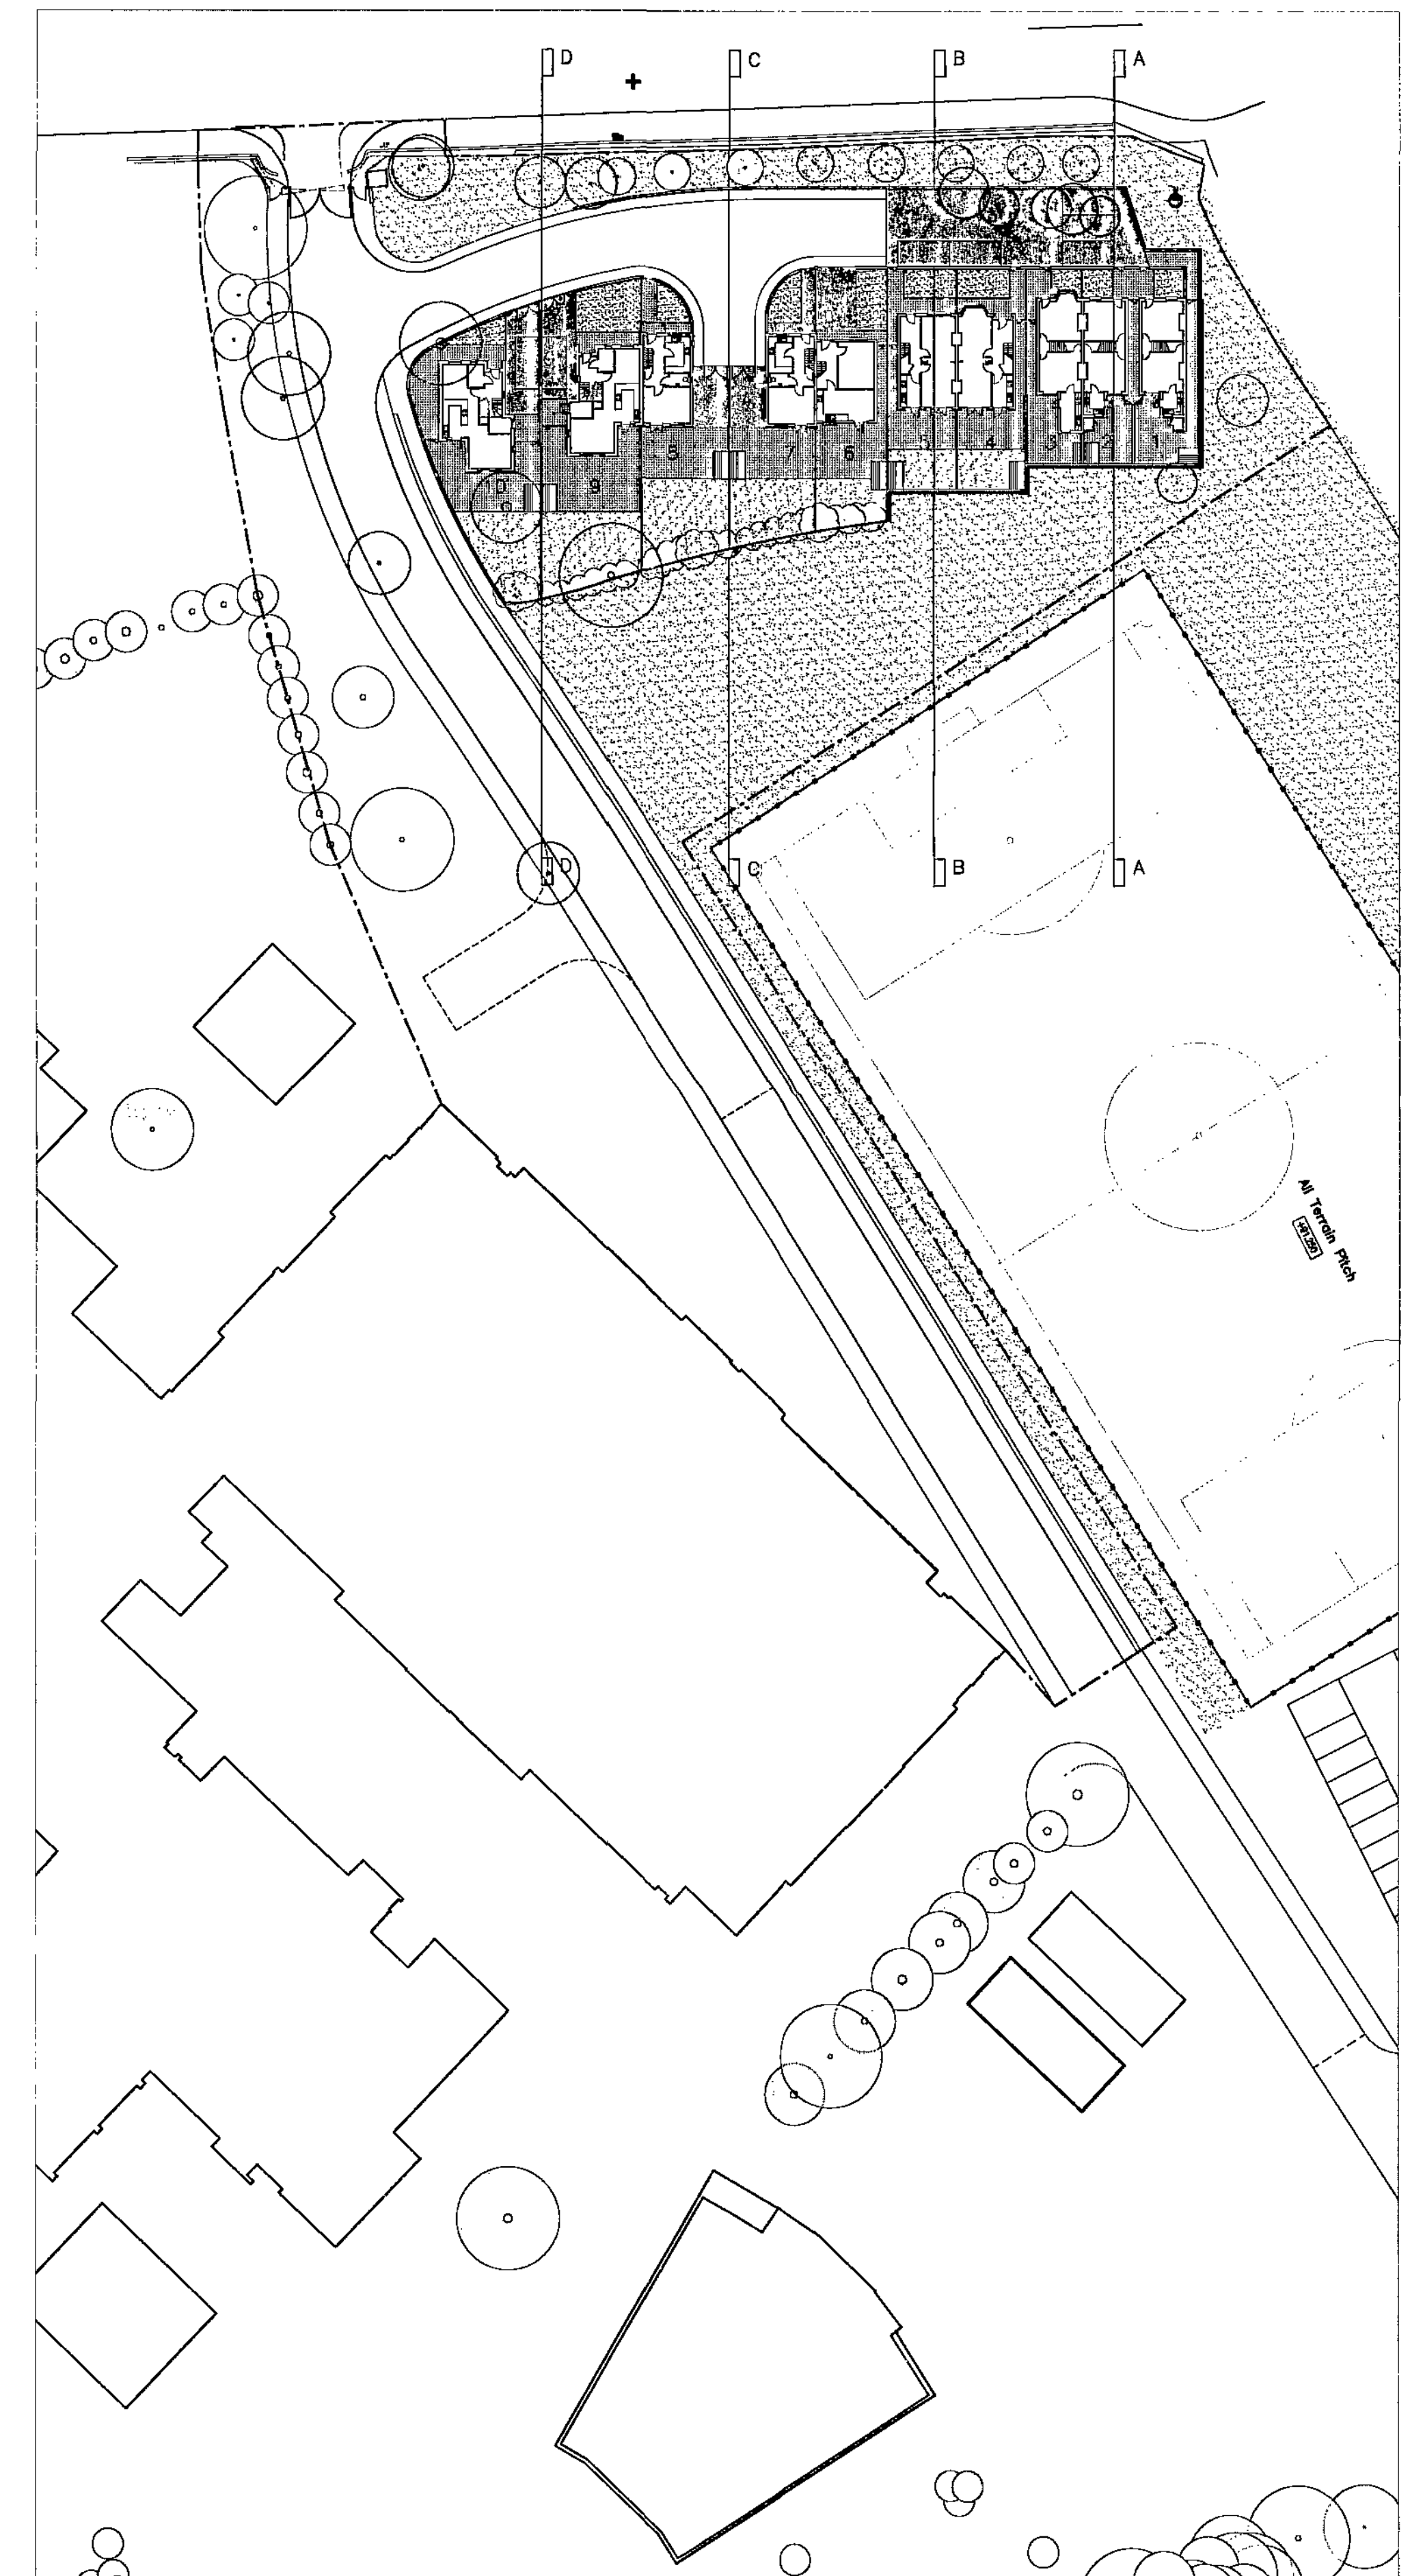

Do not scale from this drawing.
The contractor is to check all dimensions on site
and report any discrepancies to the architect.
All rights described in chapter IV of the
copyright, design and patents act 1988
have been generally asserted.


C	23/11/2011	Drawn: CA	Check: PP
FFL's adjusted to co-ordinate with Civil Engineers proposed site levels.			
STAGE D DESIGN - PLANNING ISSUE			
B	12/10/11	Drawn: SB	Check: CA
Sections co-ordinate with revised site plan & levels.			
PLANNING ISSUE			
A	02-06-11	Drawn: CA	Check: PP
Minor amendments, Stage C Design.			
-	25-05-11	Drawn: CA	Check: PP
Initial Issue			

Fulcrum
2 Sidney Street
Sheffield S1 4RH
Telephone +44(0)1142761651
Facsimile +44(0)1142769181
Website www.jeffersonsheard.com


Jefferson Sheard Architects

Project
Barnsley College
Honeywell Housing
Demonstration Units


Scale 1:200@A1	Date 25-05-2011
Ref. 0022	Number A_4000
	Rev. C

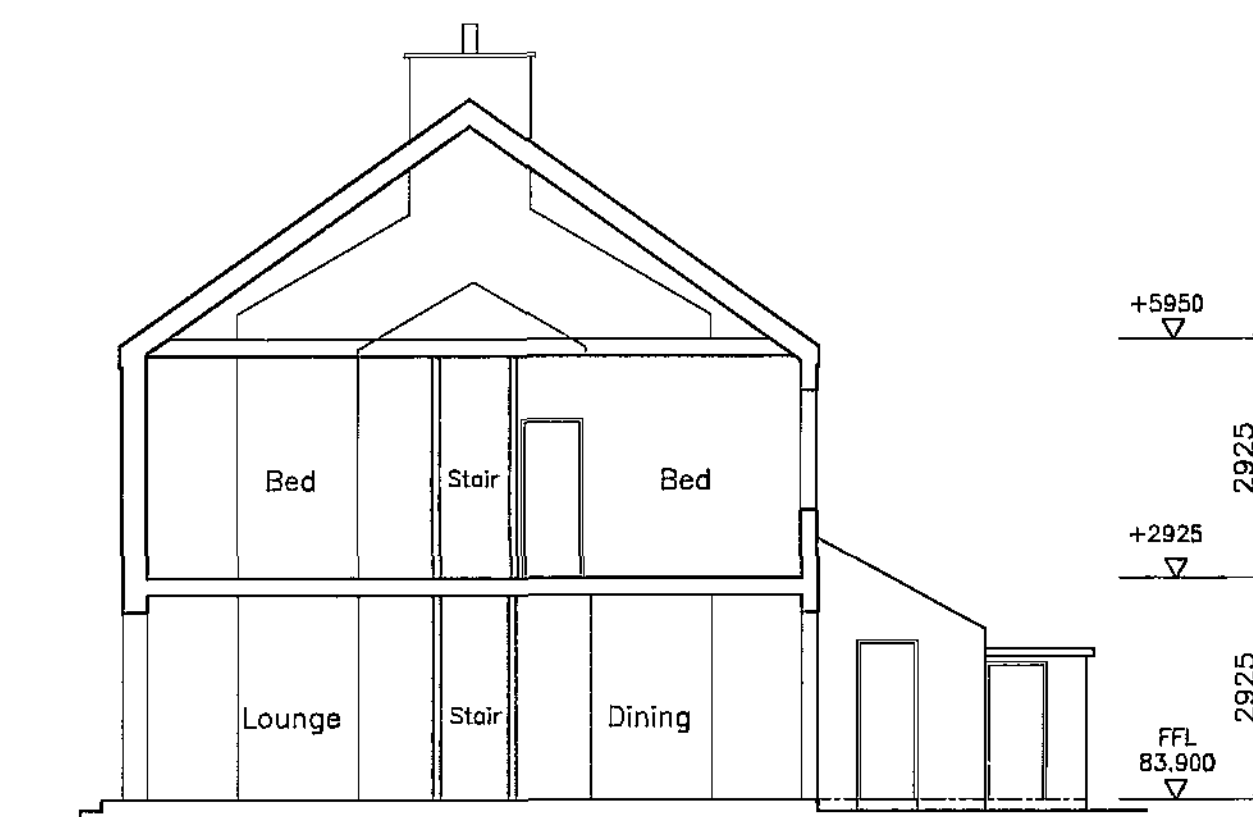


Section Thro' PLOT 1

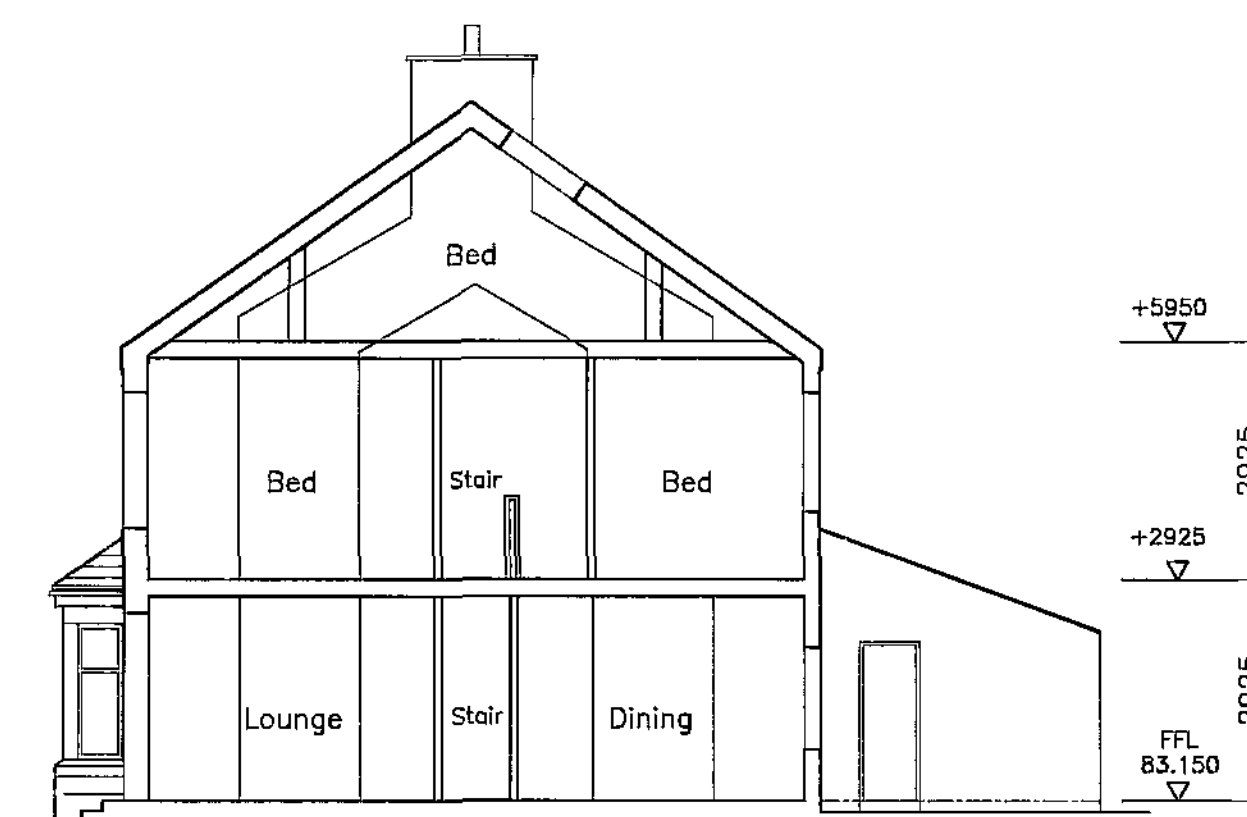


Section Thro' PLOT 3

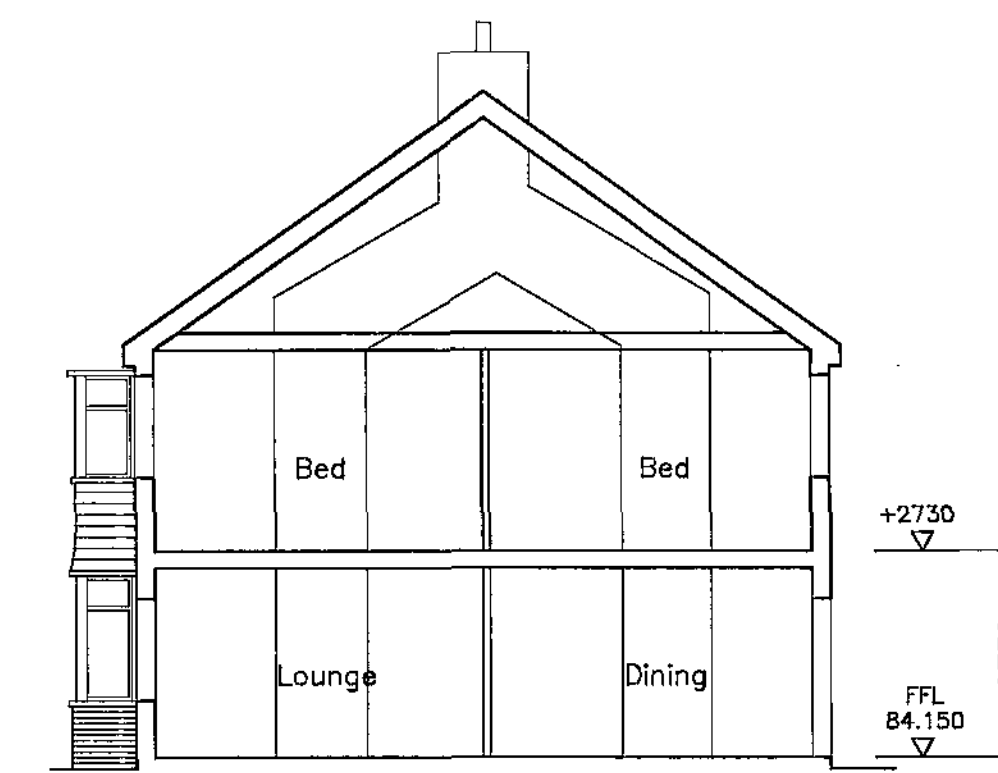


Section Thro' PLOT 5

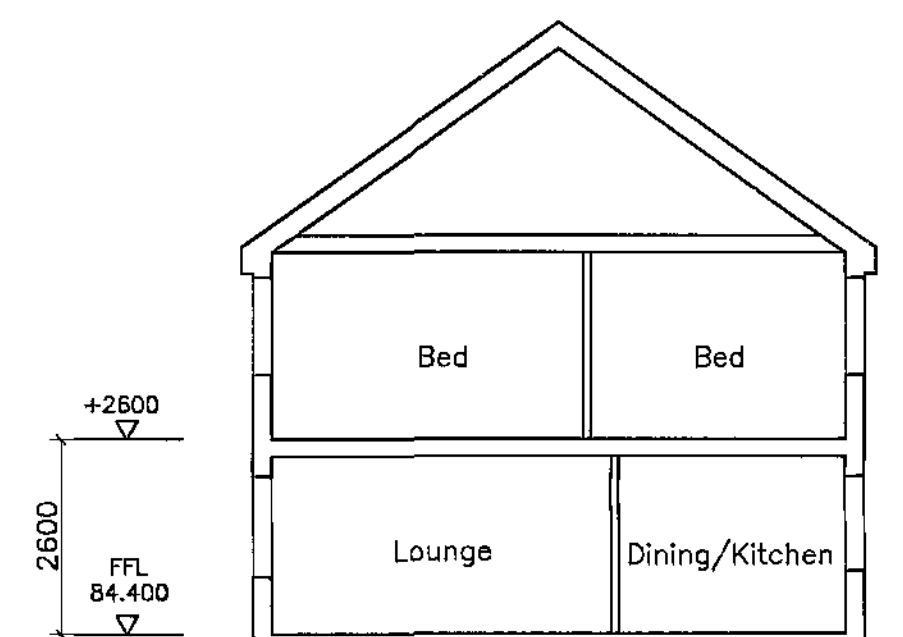

Section Thro' PLOT 6

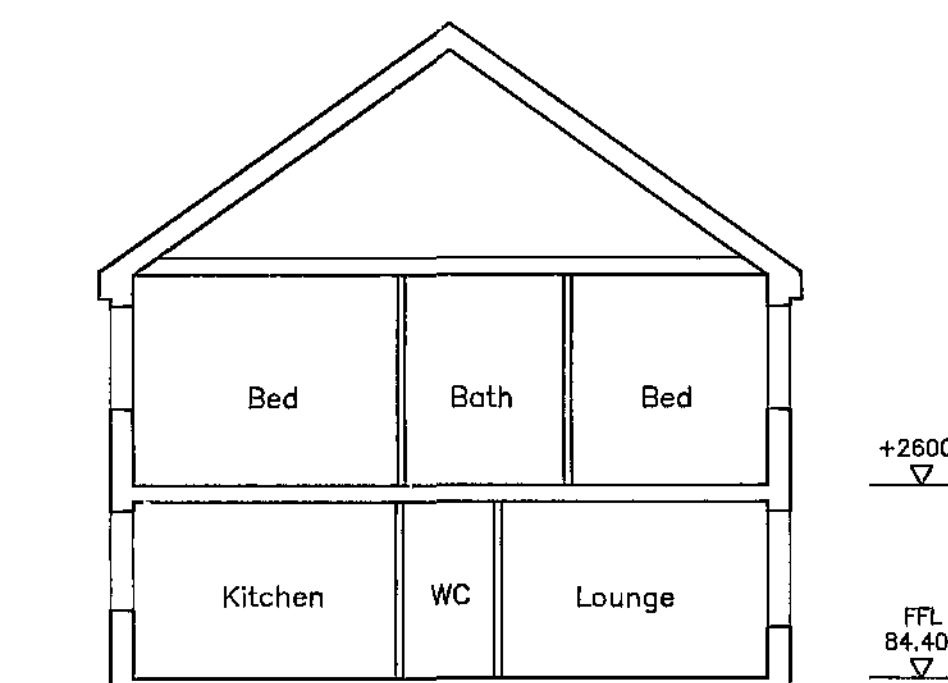

Section Thro' PLOT 8

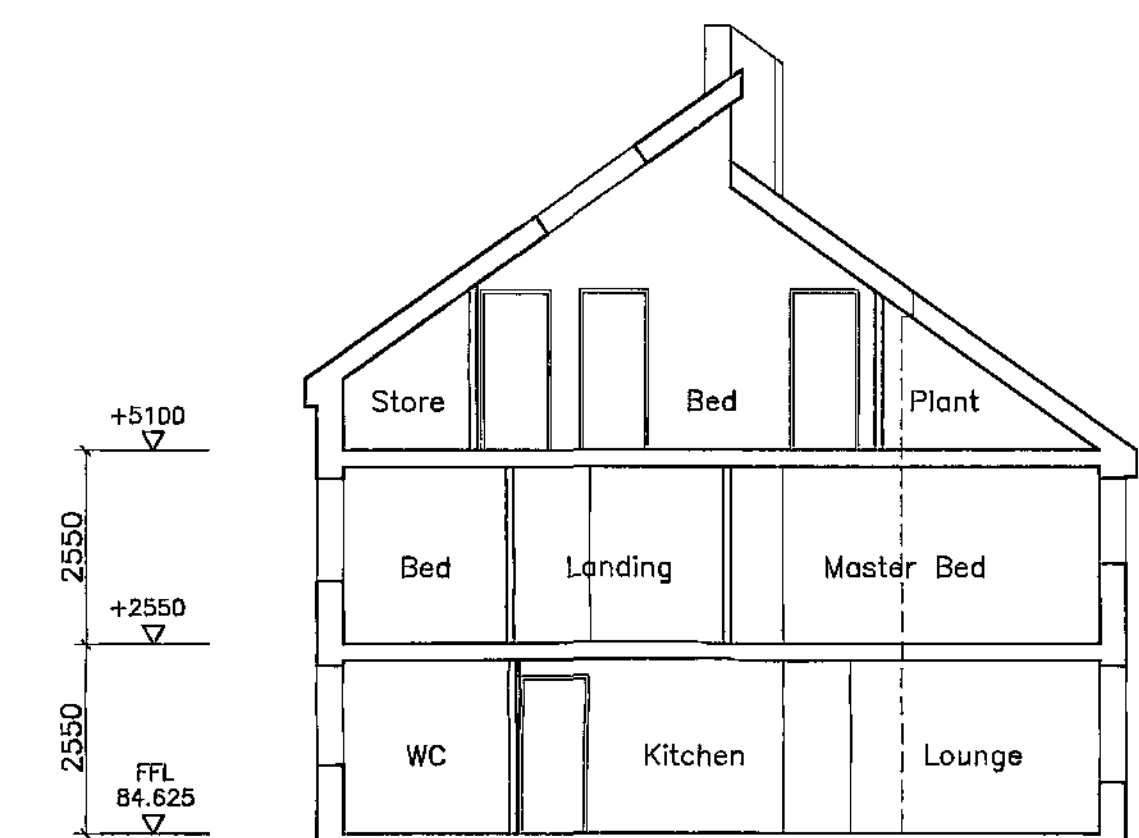

Section Thro' PLOT 10

Do not scale from this drawing.
The contractor is to check all dimensions on site
and report any discrepancies to the architect.
All rights described in chapter IV of the
copyright, designs and patents act 1988
have been generally asserted.

A	23/11/2011	Drawn: CA	Check: PP
---	------------	-----------	-----------

FFL's adjusted to co-ordinate with Civil Engineers proposed
site levels.
STAGE D DESIGN - PLANNING ISSUE

-	14/11/2011	Drawn: SS	Check: CA
---	------------	-----------	-----------

Interim Stage D Issue.

Fulcrum
2 Sidney Street
Sheffield S1 4RH
Telephone +44(0)1142761651
Facsimile +44(0)1142769191
Website www.jeffersonsheard.com

**Jefferson
Sheard
Architects**


Drawn: SS	Check: PP
-----------	-----------

Project
Barnsley College
Honeywell Housing
Demonstration Units

Drawing
Proposed GA Sections

Scale 1:100 @ A1	Date 14-11-2011
Ref 0022	Number A_4001
Rev A	

Do not scale from this drawing
The contractor is to check all dimensions on site
and report any discrepancies to the architect
All rights described in chapter IV of the
copyright, designs and patents act 1988
have been generally asserted

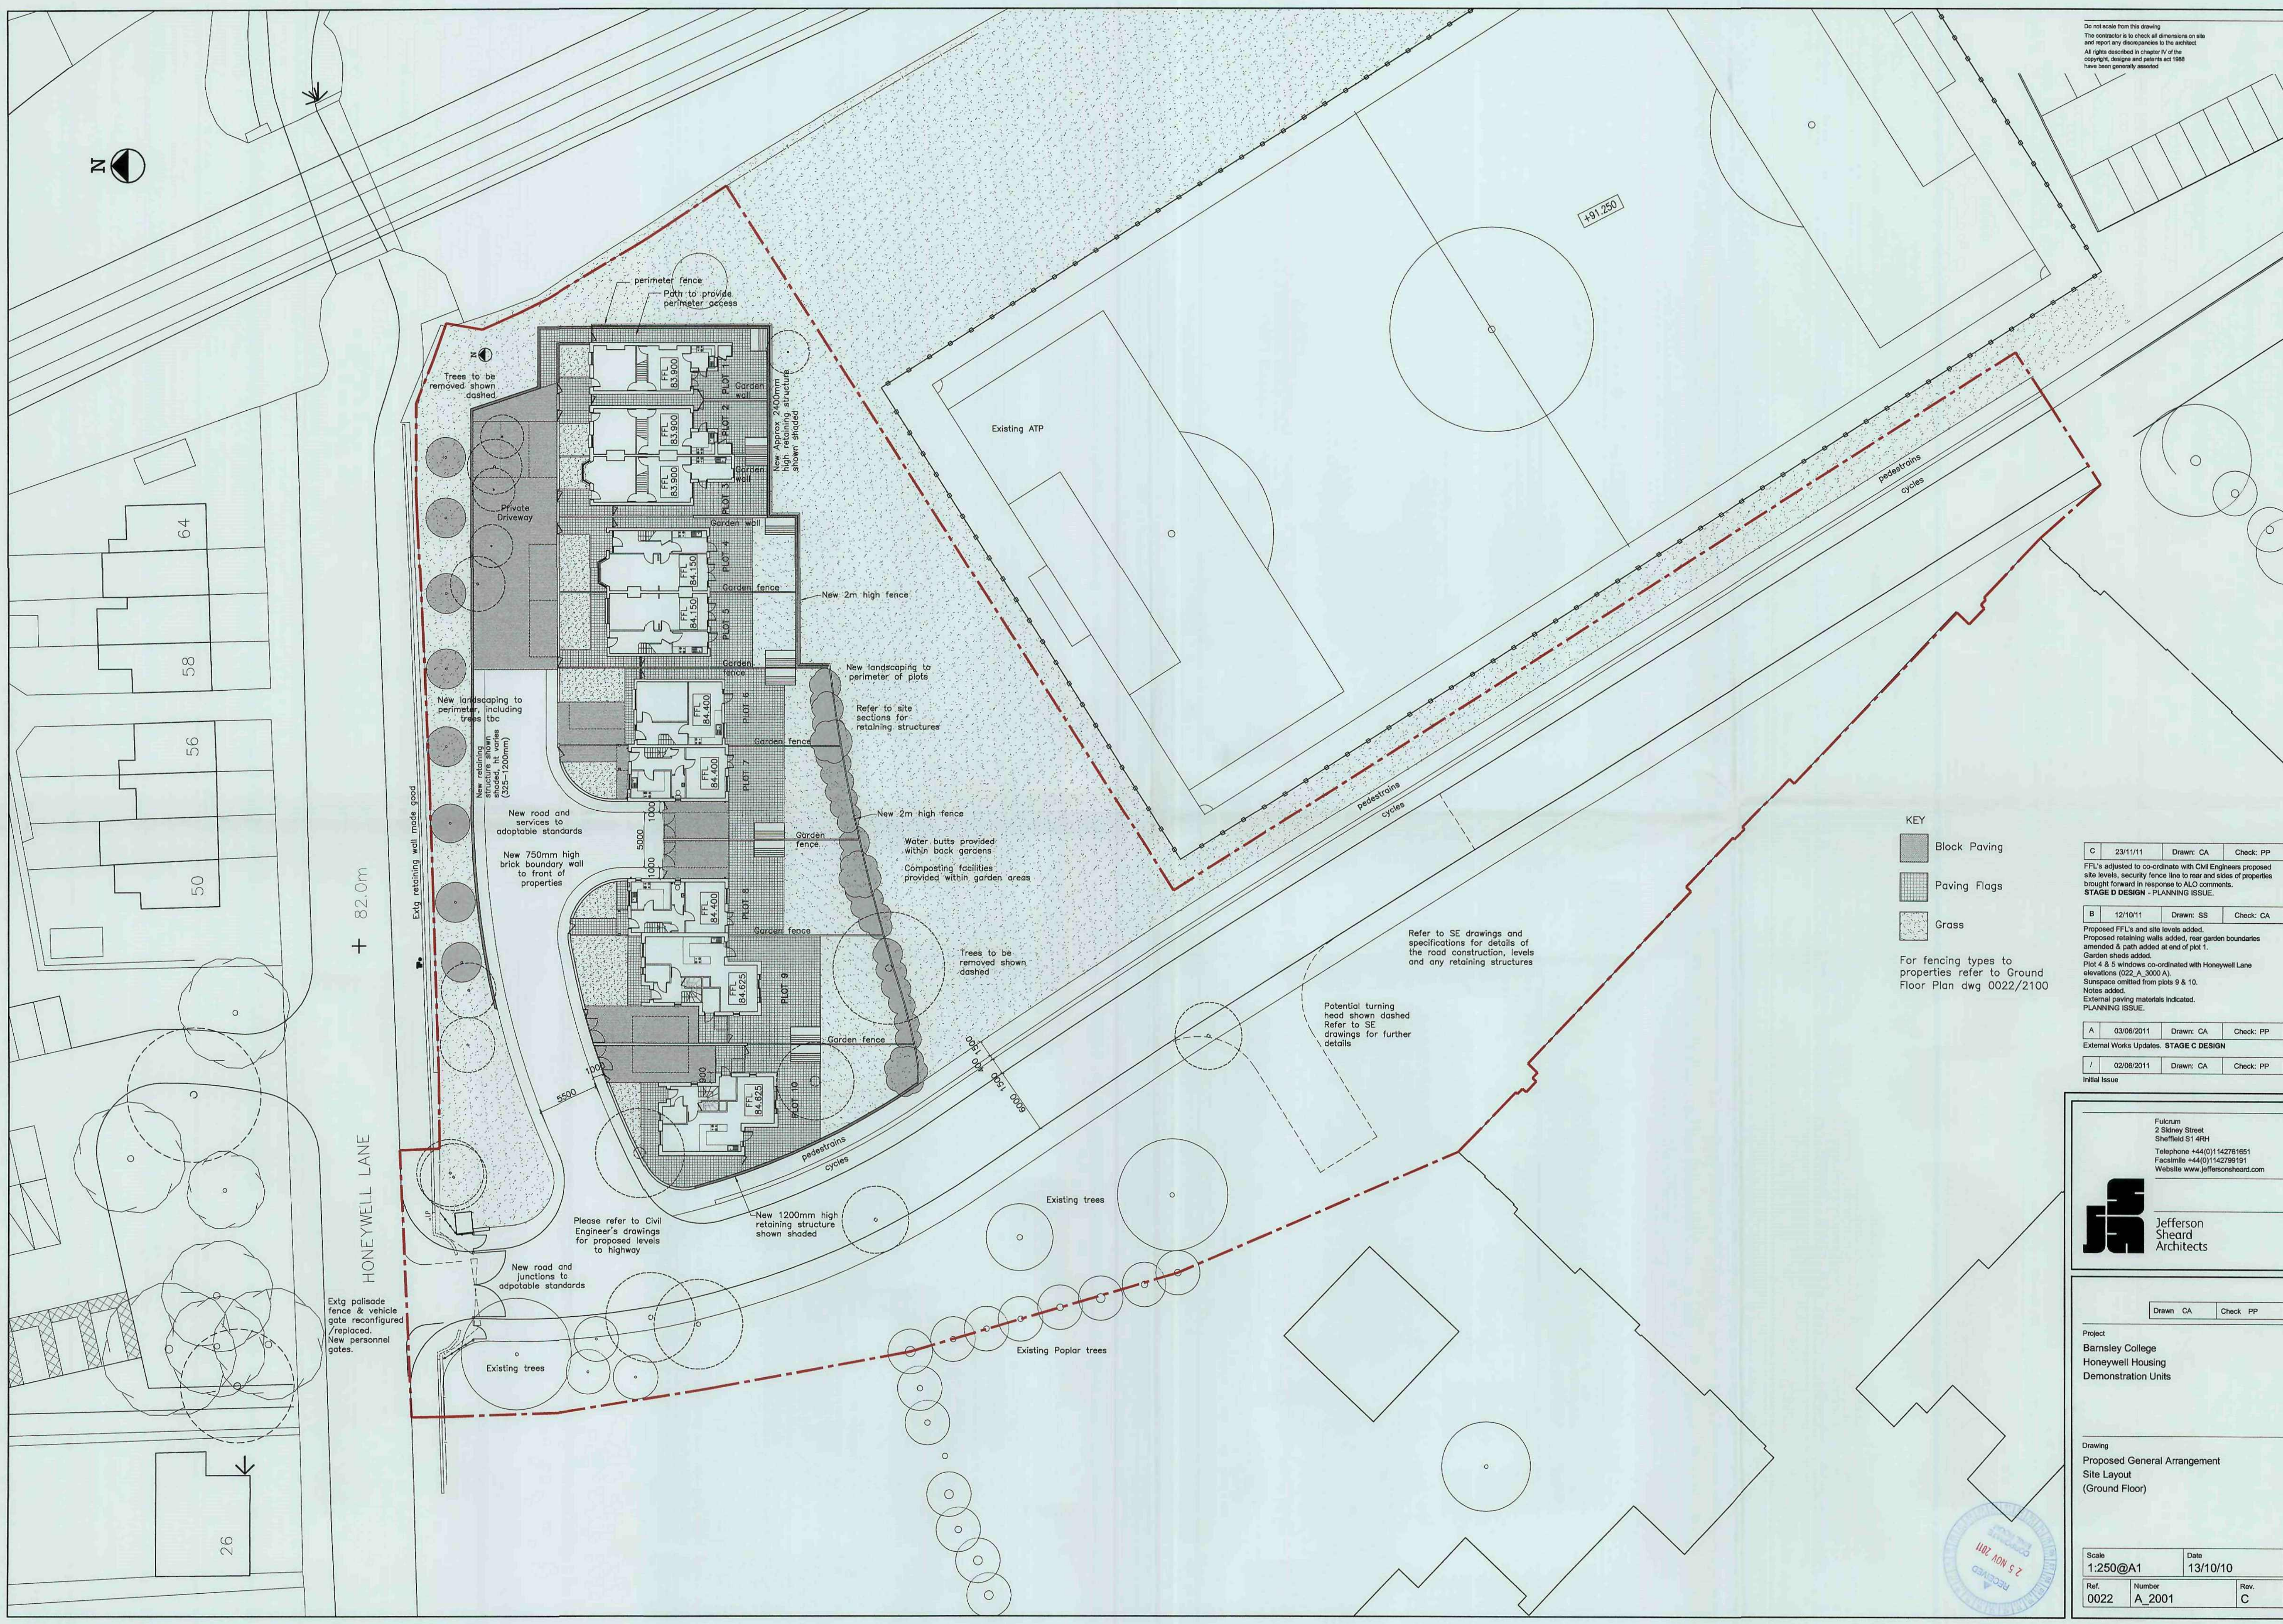

KEY

-  Block Paving
 Paving Flags
 Grass

For fencing types to
properties refer to Ground
Floor Plan dwg 0022/2100

C	23/11/11	Drawn: CA	Check: PP
---	----------	-----------	-----------

FFL's adjusted to co-ordinate with Civil Engineers proposed site levels, security fence line to rear and sides of properties brought forward in response to ALO comments.
STAGE D DESIGN - PLANNING ISSUE.

B	12/10/11	Drawn: SS	Check: CA
---	----------	-----------	-----------

Proposed FFL's and site levels added.
Proposed retaining walls added, rear garden boundaries amended & path added at end of plot 1.
Garden sheds added.
Plot 4 & 5 windows co-ordinated with Honeywell Lane elevations (022_A_3000 A).
Sunspace omitted from plots 9 & 10.
Notes added.
External paving materials indicated.
PLANNING ISSUE.

A	03/06/2011	Drawn: CA	Check: PP
---	------------	-----------	-----------

External Works Updates. **STAGE C DESIGN**

/	02/06/2011	Drawn: CA	Check: PP
---	------------	-----------	-----------

Initial Issue

Fulcrum
2 Sidney Street
Sheffield S1 4RH
Telephone +44(0)1142761651
Facsimile +44(0)1142799191
Website www.jeffersonsheard.com

Jefferson
Sheard
Architects

Drawn CA	Check PP
----------	----------


Project
Barnsley College
Honeywell Housing
Demonstration Units

Drawing
Proposed General Arrangement
Site Layout
(Ground Floor)

Scale	Date
-------	------

1:250@A1	13/10/10
----------	----------

Ref.	Number	Rev.
------	--------	------

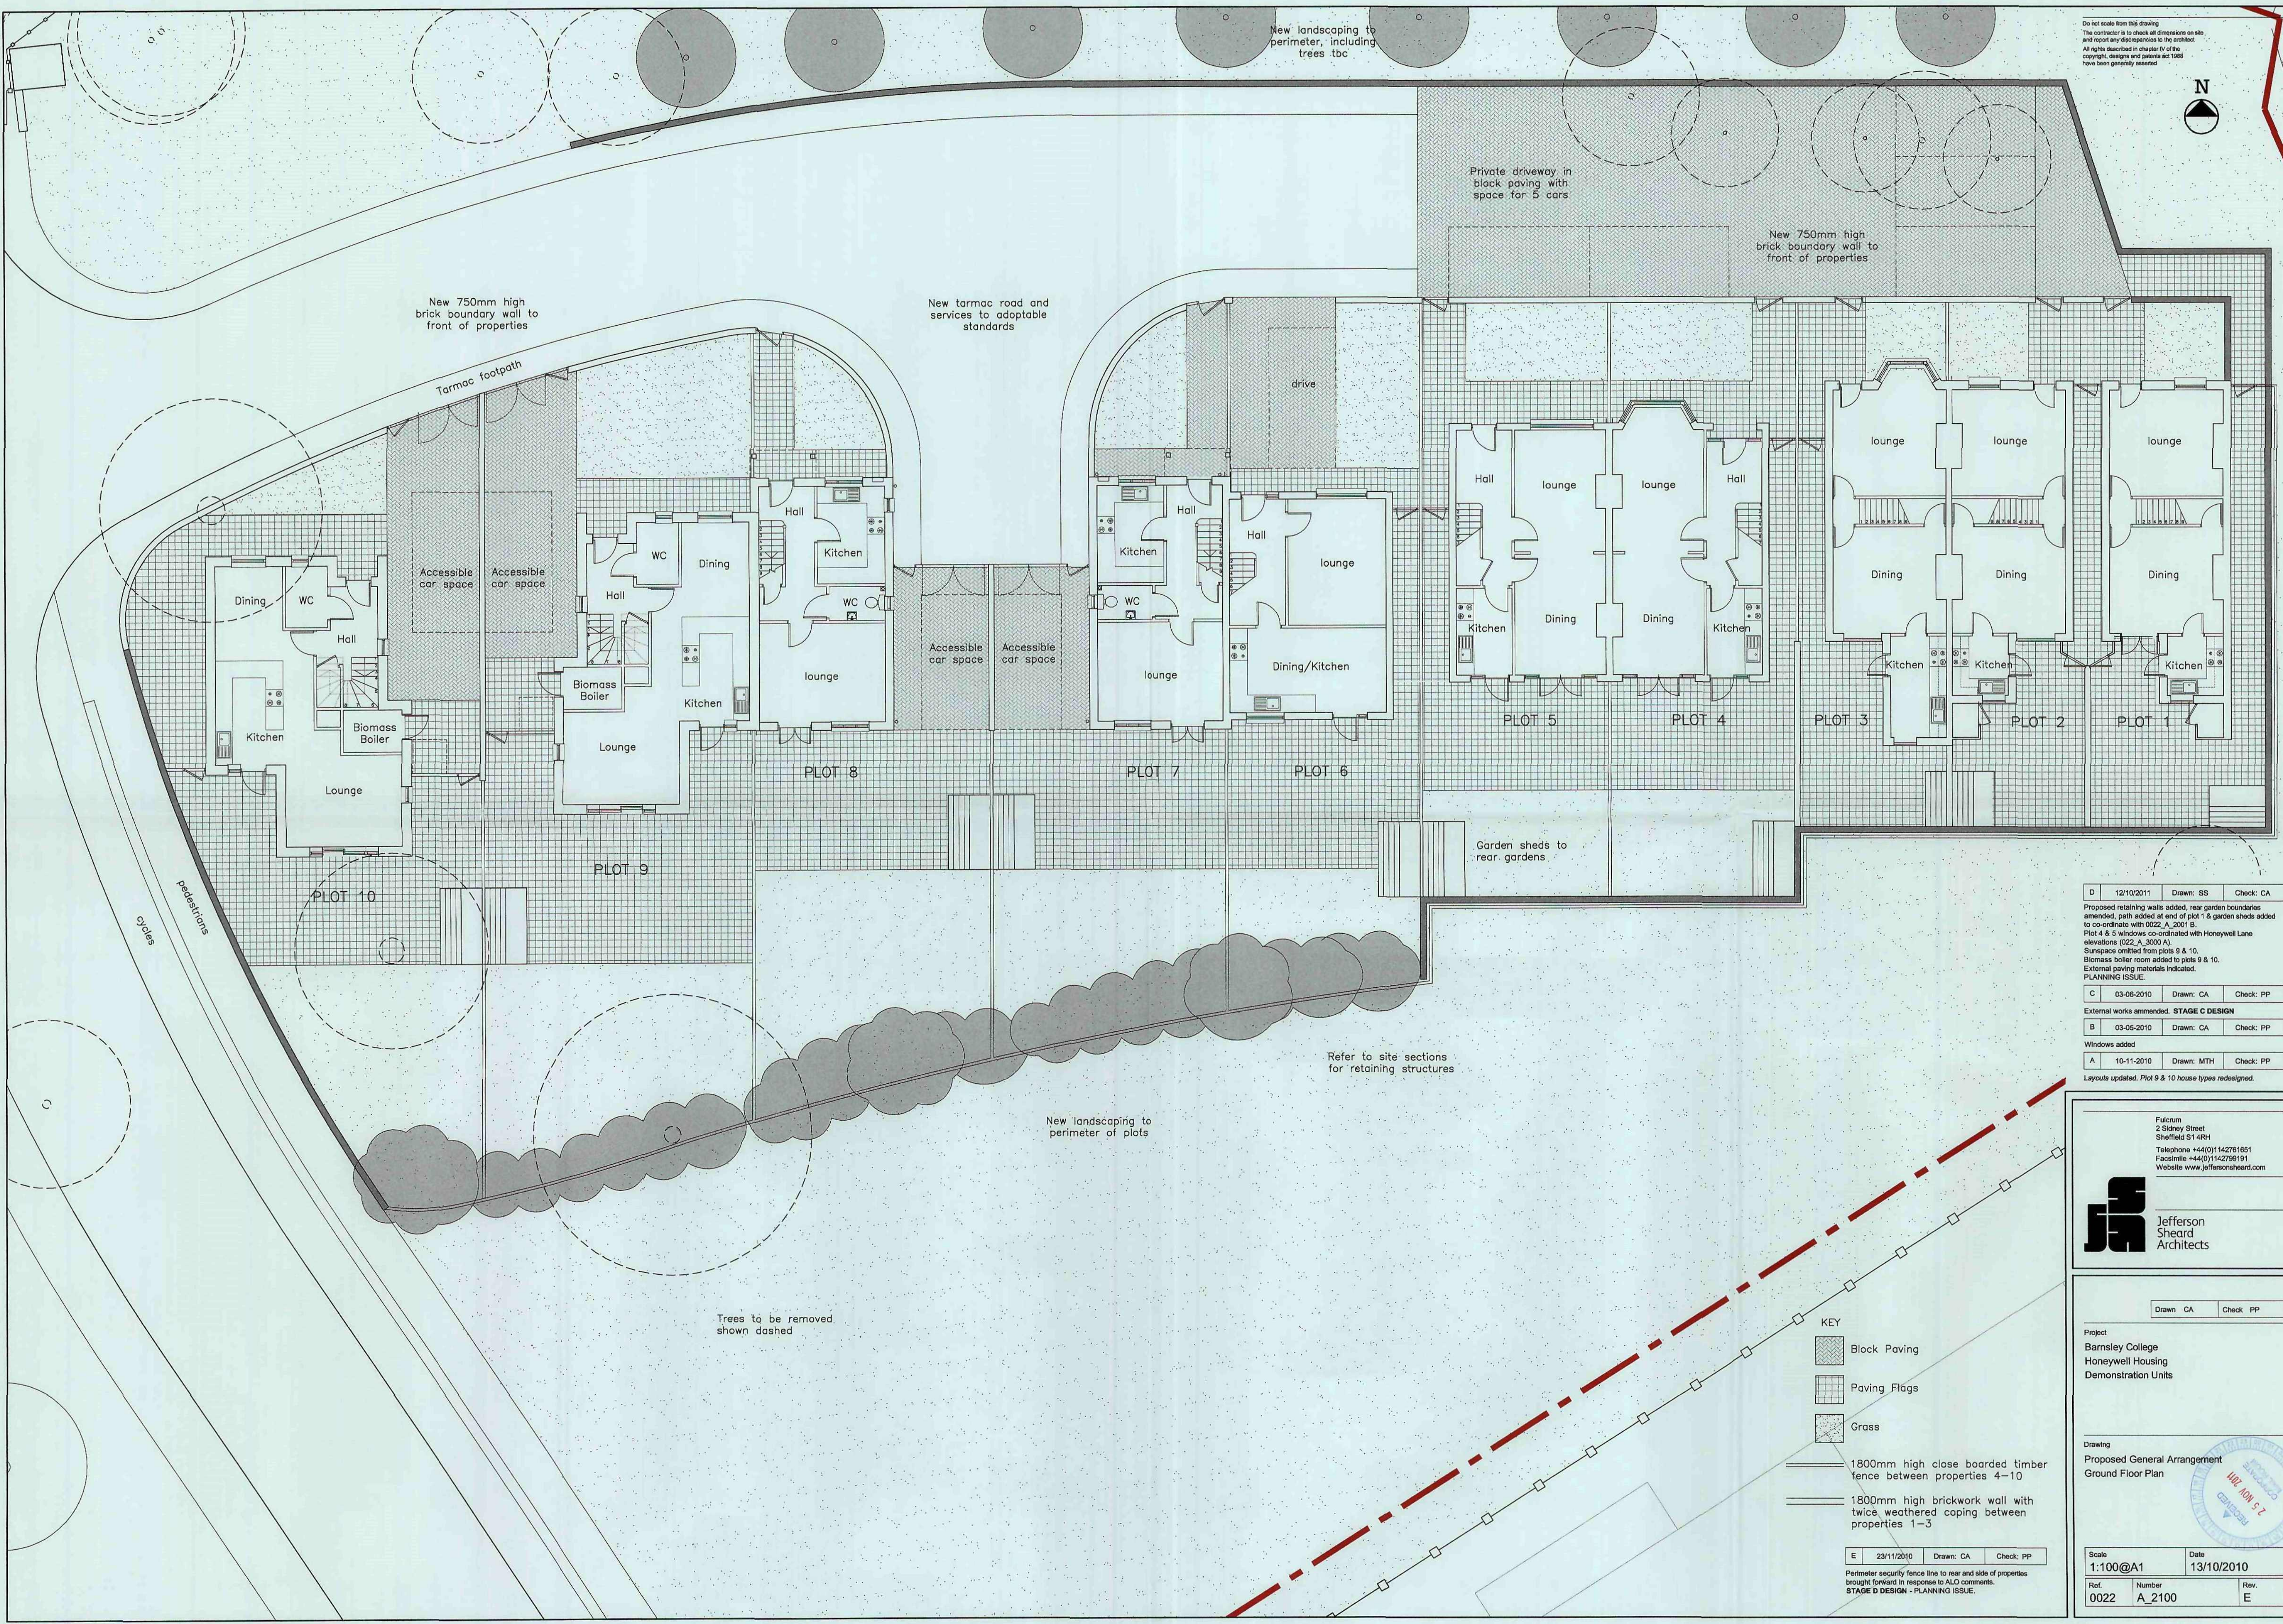

Do not scale from this drawing.
The contractor is to check all dimensions on site and report any discrepancies to the architect.
All rights described in chapter IV of the copyright, designs and patents act 1988 have been generally asserted.



D	12/10/2011	Drawn: SS	Check: CA
Proposed retaining walls added, rear garden boundaries amended, path added at end of plot 1 & garden sheds added to co-ordinate with 002_A_2001 S.			
Plot 4 & 5 windows co-ordinated with Honeywell Lane elevations (022_A_3000 A).			
Sunspace omitted from plots 9 & 10.			
Biomass boiler room added to plots 9 & 10.			
External paving materials indicated.			
PLANNING ISSUE:			
C	03-06-2010	Drawn: CA	Check: PP
External works amended. STAGE C DESIGN			
B	03-05-2010	Drawn: CA	Check: PP
Windows added			
A	10-11-2010	Drawn: MTH	Check: PP
Layouts updated. Plot 9 & 10 house types redesigned.			

Fulcrum
2 Sidney Street
Sheffield S1 4RH
Telephone +44(0)1142761651
Facsimile +44(0)1142761911
Website www.jeffersonsheard.com


Jefferson
Sheard
Architects

- KEY
- Block Paving
 - Paving Flags
 - Grass
 - 1800mm high close boarded timber fence between properties 4-10
 - 1800mm high brickwork wall with twice weathered coping between properties 1-3

E	23/11/2010	Drawn: CA	Check: PP
Perimeter security fence line to rear and side of properties brought forward in response to ALO comments.			
STAGE D DESIGN - PLANNING ISSUE.			

Drawn: CA	Check: PP
Project Barnsley College Honeywell Housing Demonstration Units	
Drawing Proposed General Arrangement Ground Floor Plan	
Scale 1:100@A1	Date 13/10/2010
Ref. 0022	Rev. E

Do not scale from this drawing.
The contractor is to check all dimensions on site
and report any discrepancies to the architect.
All rights described in chapter IV of the
copyright, designs and patents act 1988
have been generally asserted

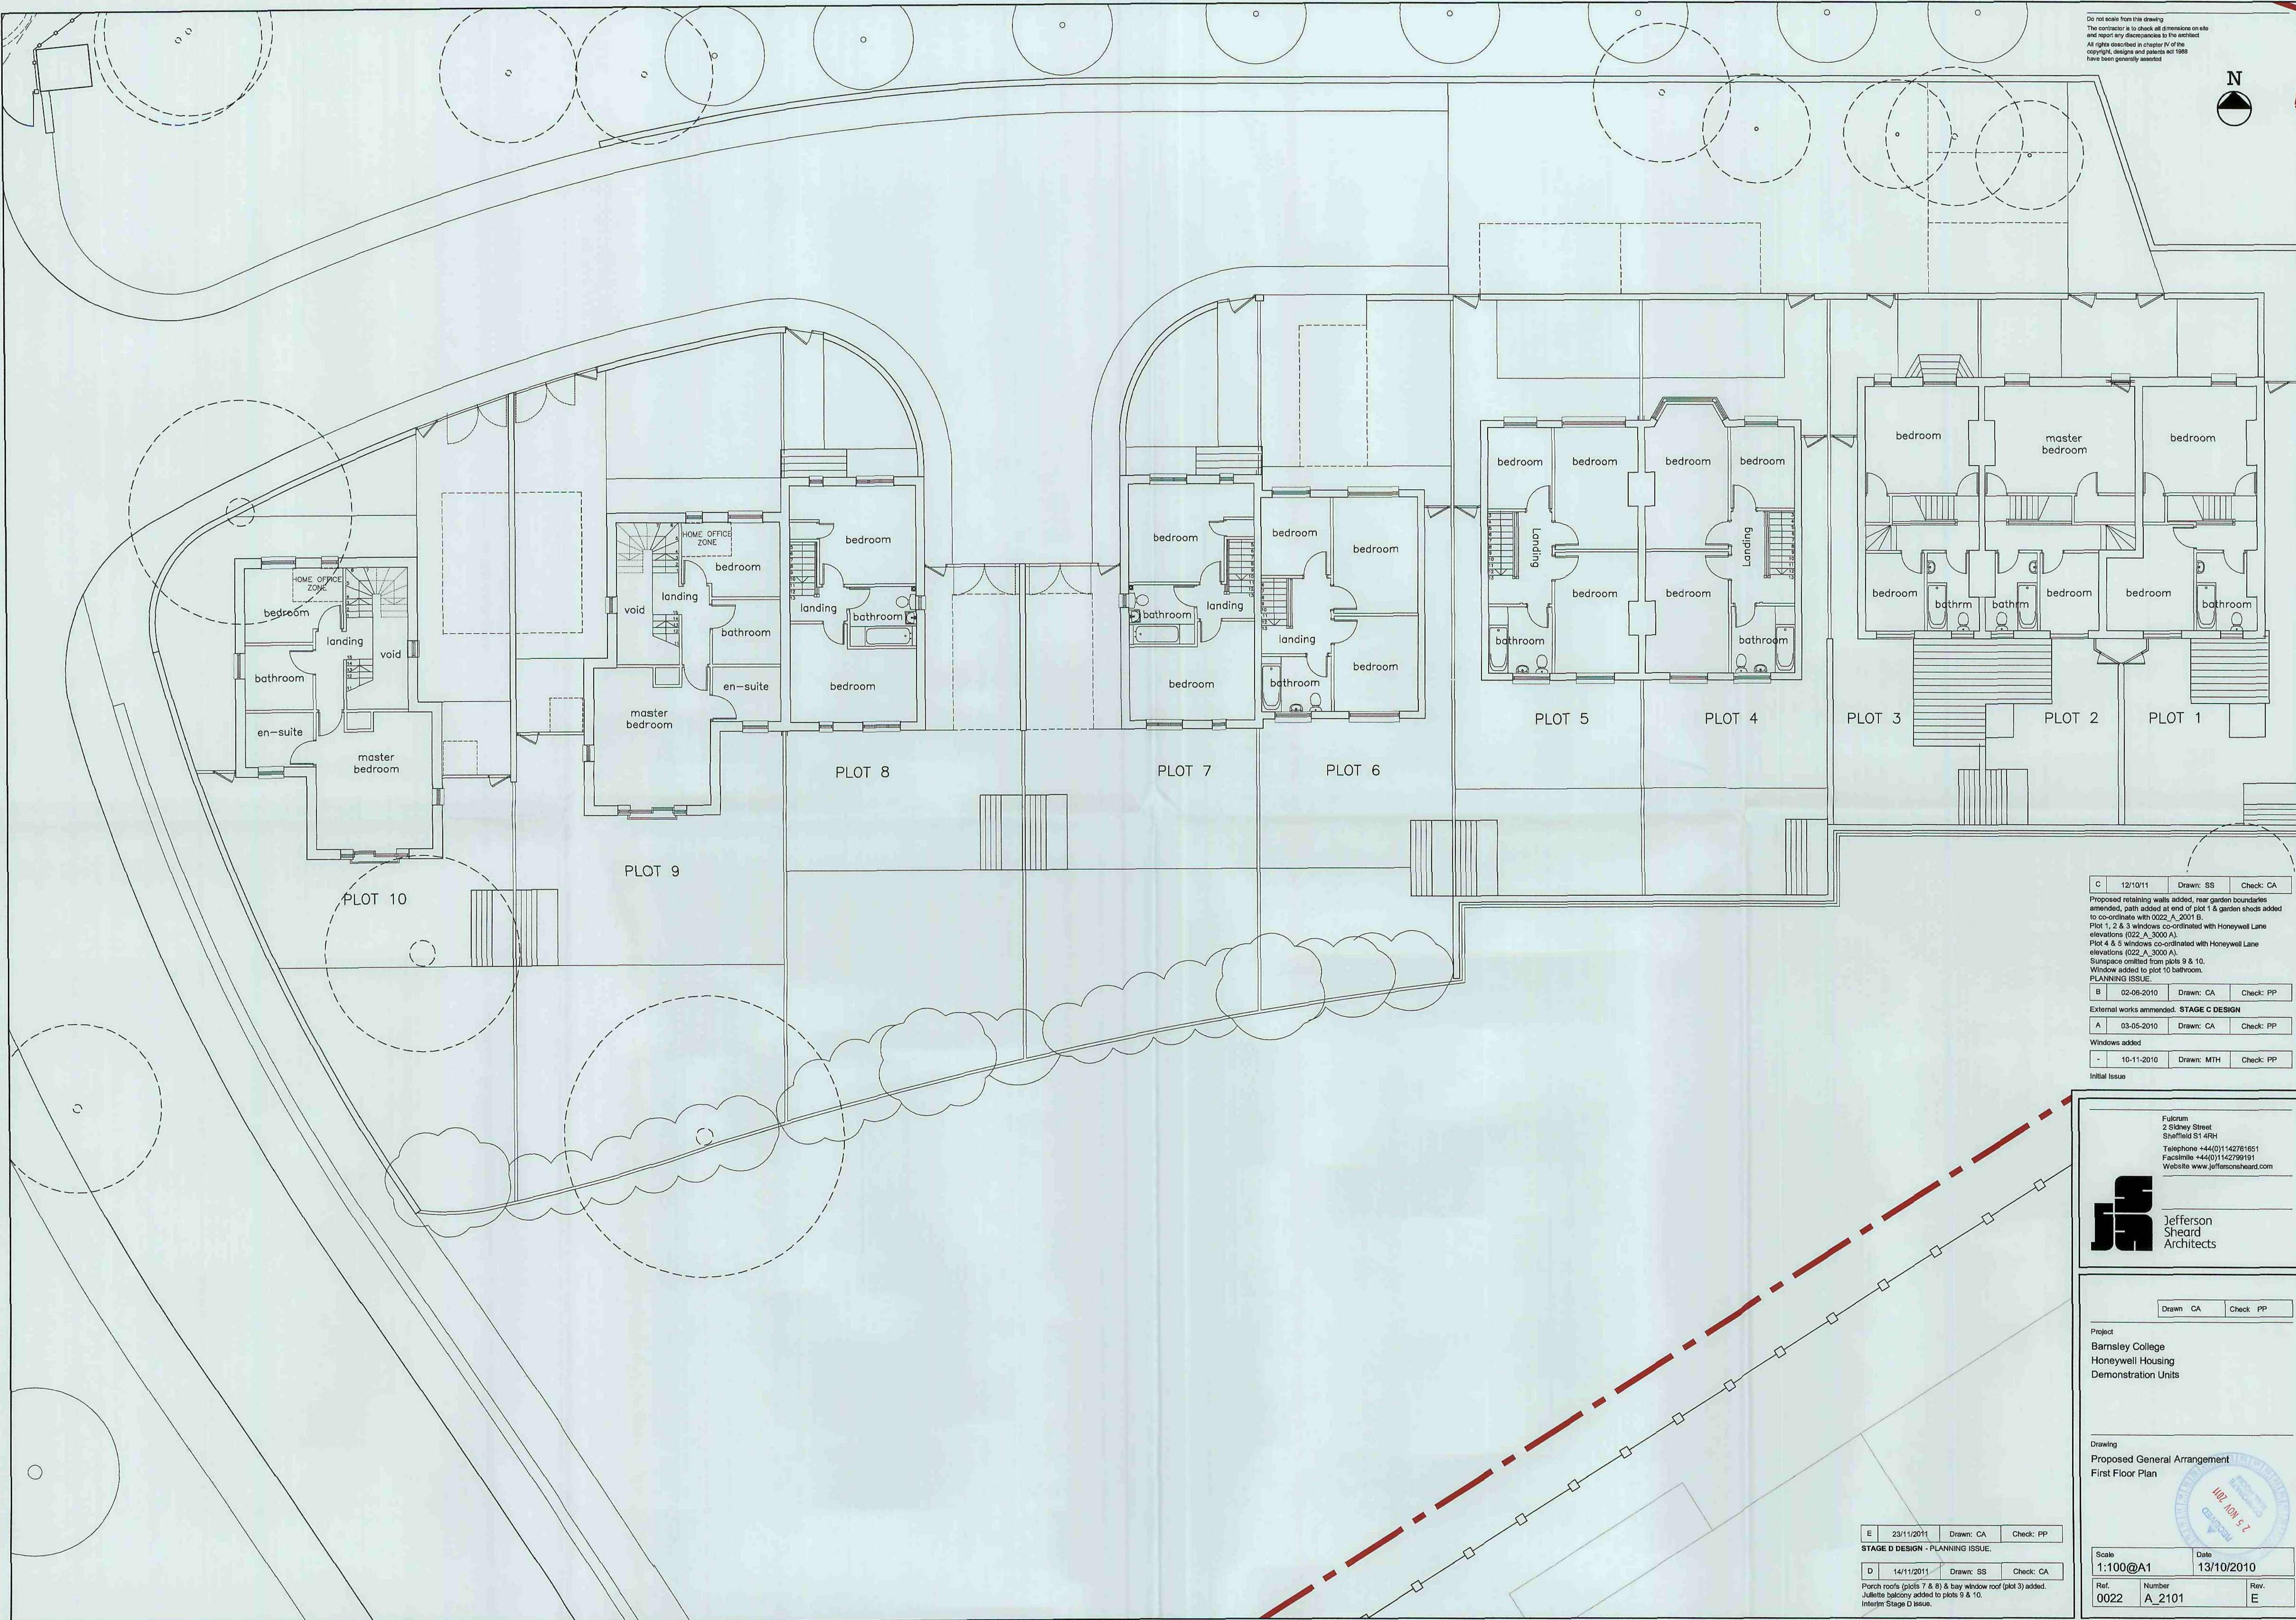

C	12/10/11	Drawn: SS	Check: CA
Proposed retaining walls added, rear garden boundaries amended, path added at end of plot 1 & garden sheds added to co-ordinate with 0022_A_2001 B. Plot 1, 2 & 3 windows co-ordinated with Honeywell Lane elevations (022_A_3000 A). Plot 4 & 5 windows co-ordinated with Honeywell Lane elevations (022_A_3000 A). Sunspace omitted from plots 9 & 10. Window added to plot 10 bathroom. PLANNING ISSUE.			
B	02-08-2010	Drawn: CA	Check: PP
External works amended. STAGE C DESIGN			
A	03-05-2010	Drawn: CA	Check: PP
Windows added			
-	10-11-2010	Drawn: MTH	Check: PP
Initial Issue			

Fulcrum
2 Slsney Street
Sheffield S1 4RH
Telephone +44(0)1142761651
Facsimile +44(0)1142769191
Website www.jeffersonsheard.com

**Jefferson
Sheard
Architects**

Drawn: CA	Check: PP
-----------	-----------

Project
Barnsley College
Honeywell Housing
Demonstration Units

Drawing
Proposed General Arrangement
First Floor Plan

Scale 1:100@A1	Date 13/10/2010
Ref. 0022	Number A_2101
Rev. E	

E	23/11/2011	Drawn: CA	Check: PP
STAGE D DESIGN - PLANNING ISSUE.			
D	14/11/2011	Drawn: SS	Check: CA
Porch roofs (plots 7 & 8) & bay window roof (plot 3) added. Juliette balcony added to plots 9 & 10. Interim Stage D Issue.			