




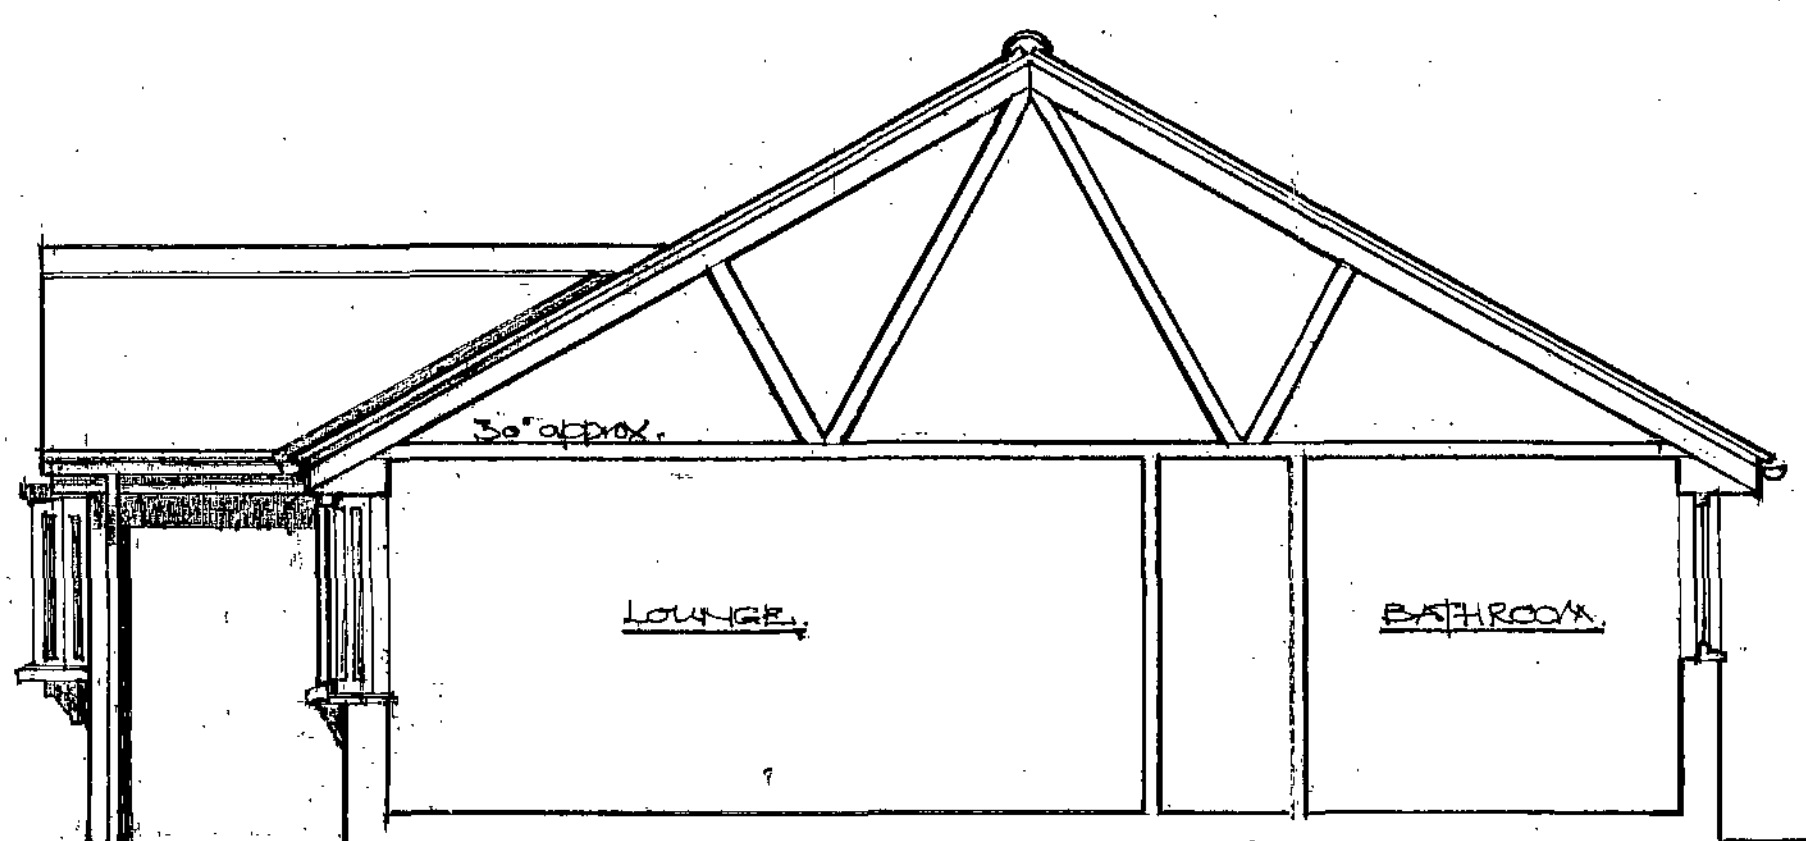


EXISTING SECTION

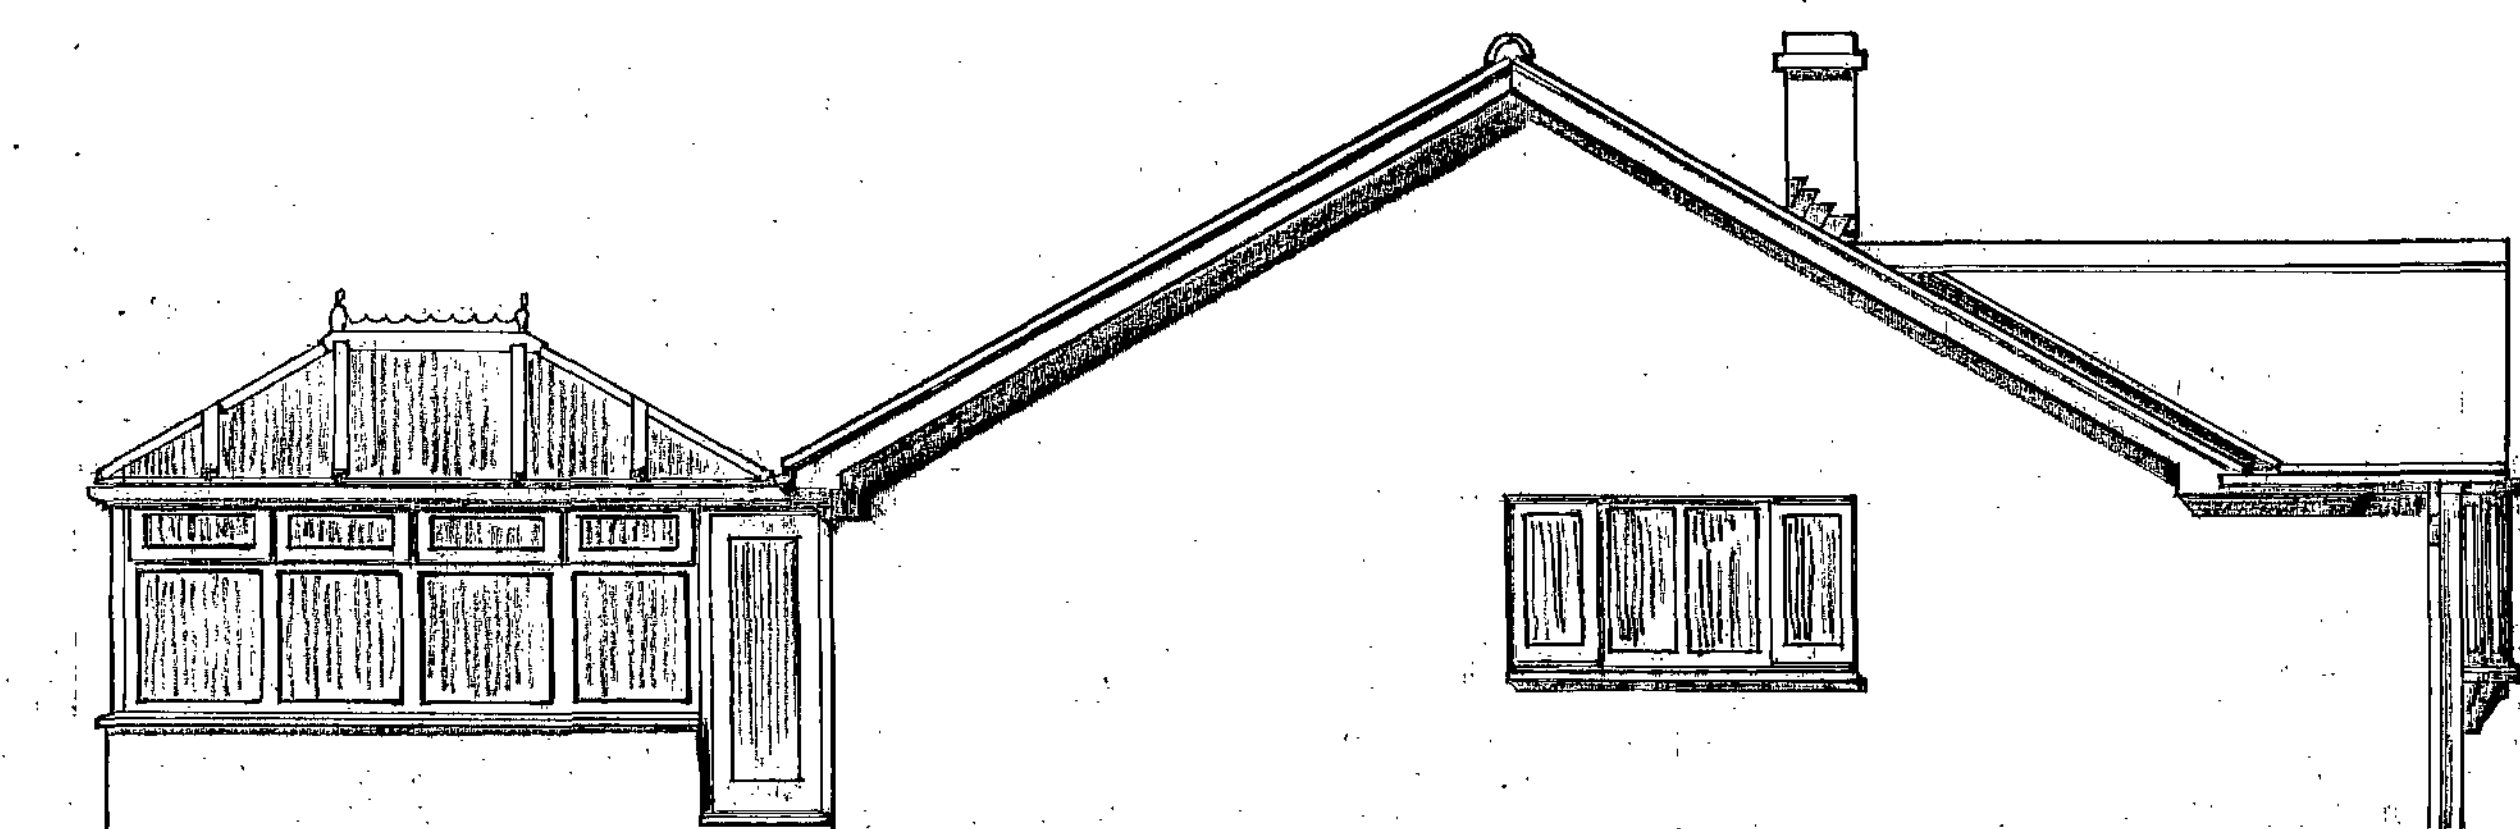


EXISTING SIDE ELEVATION (Facing drive)

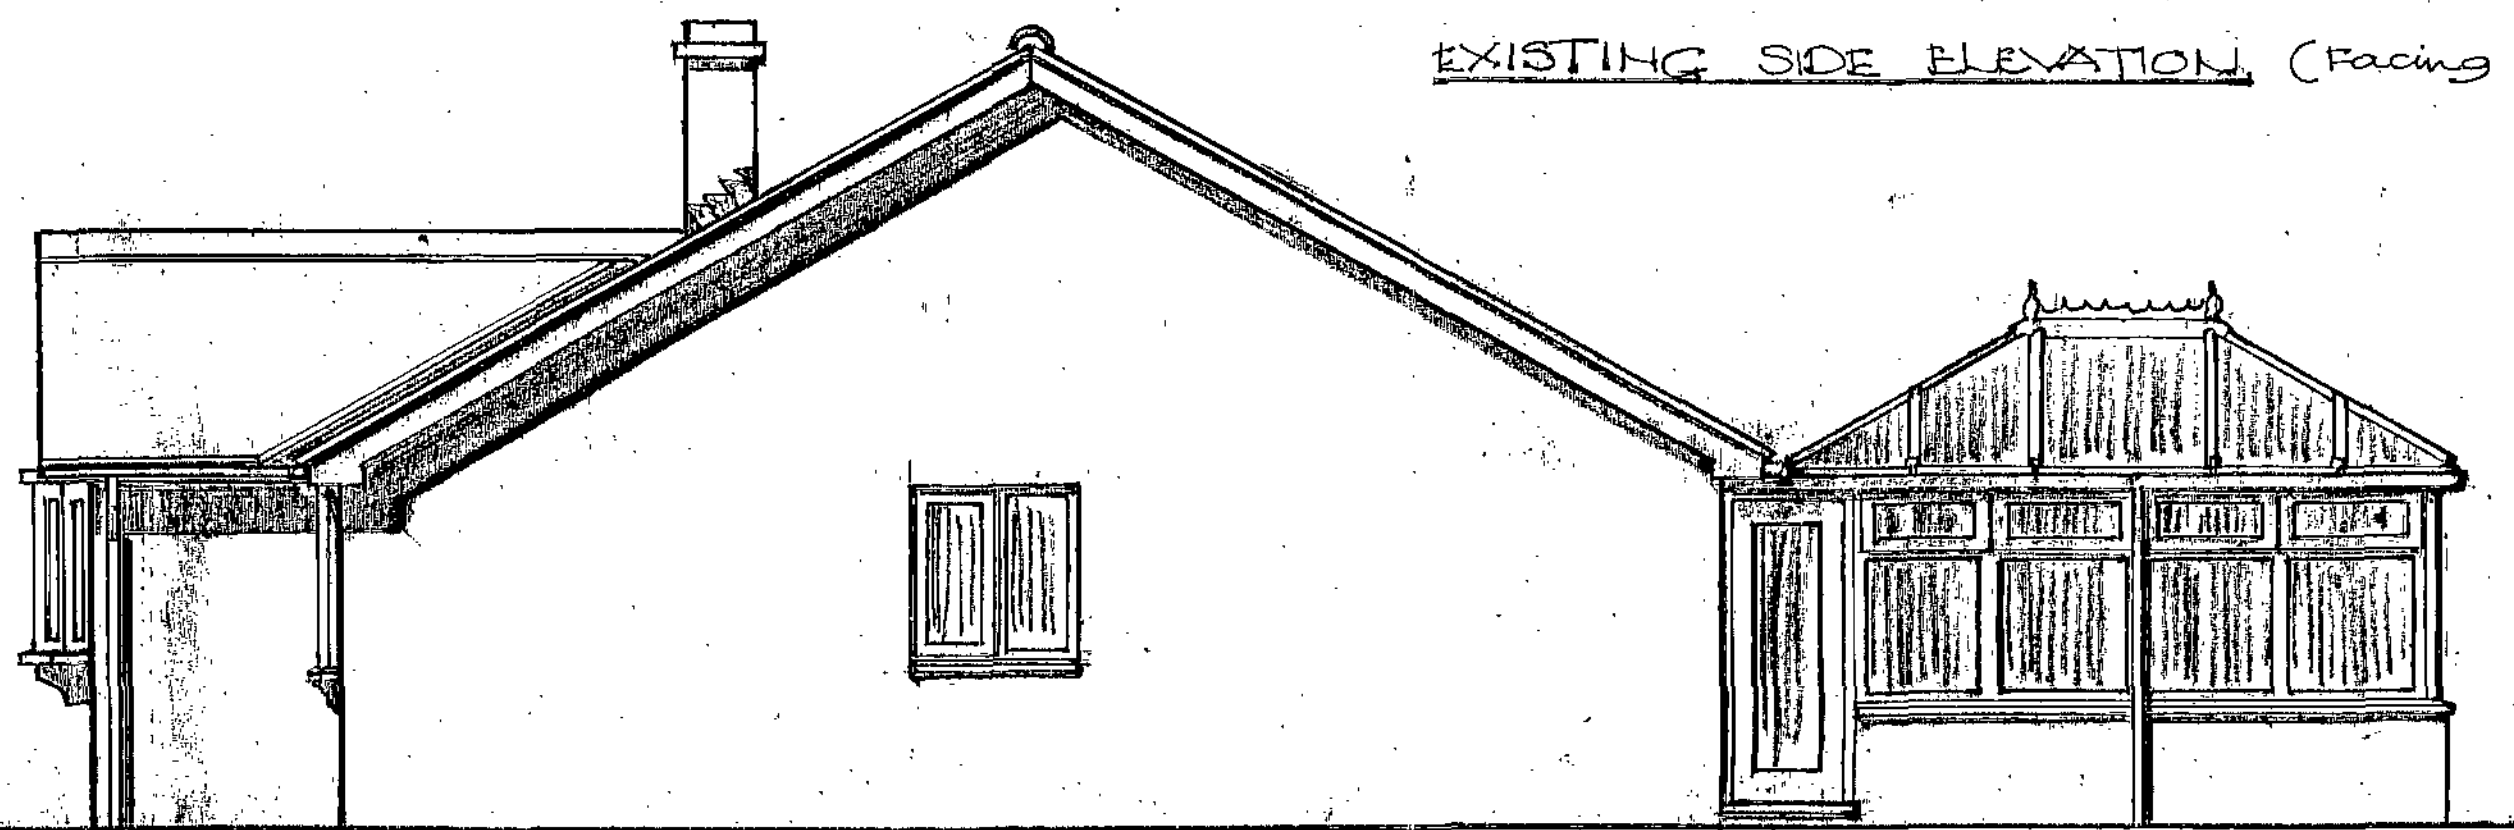


EXISTING SIDE ELEVATION

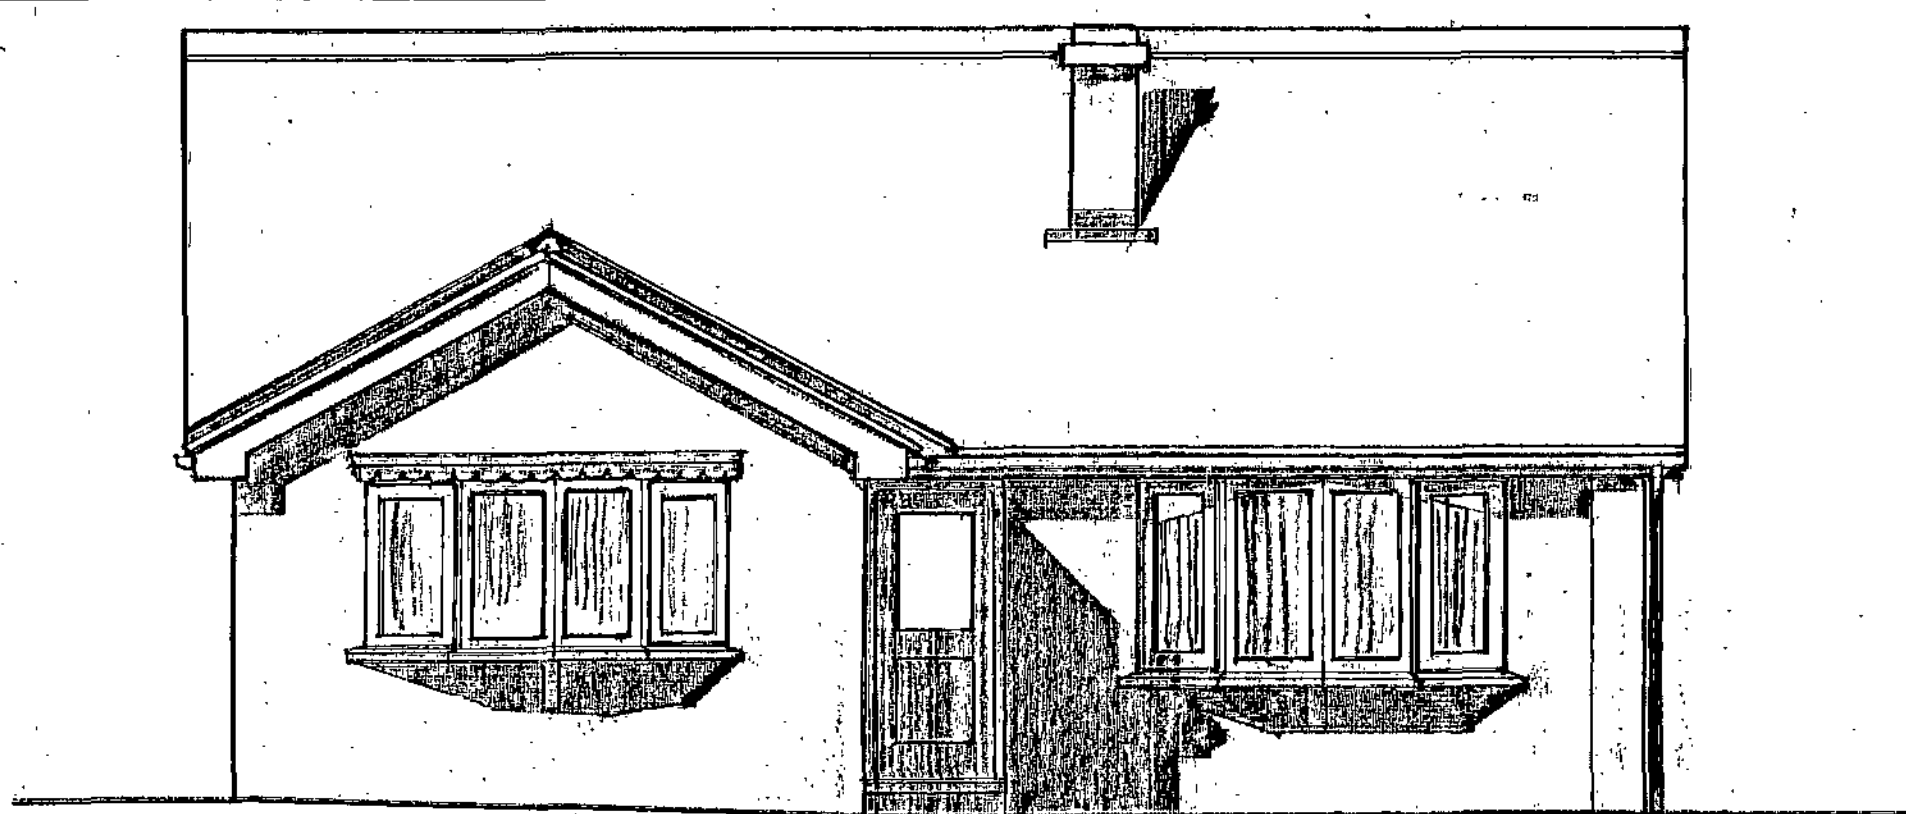


EXISTING FRONT ELEVATION

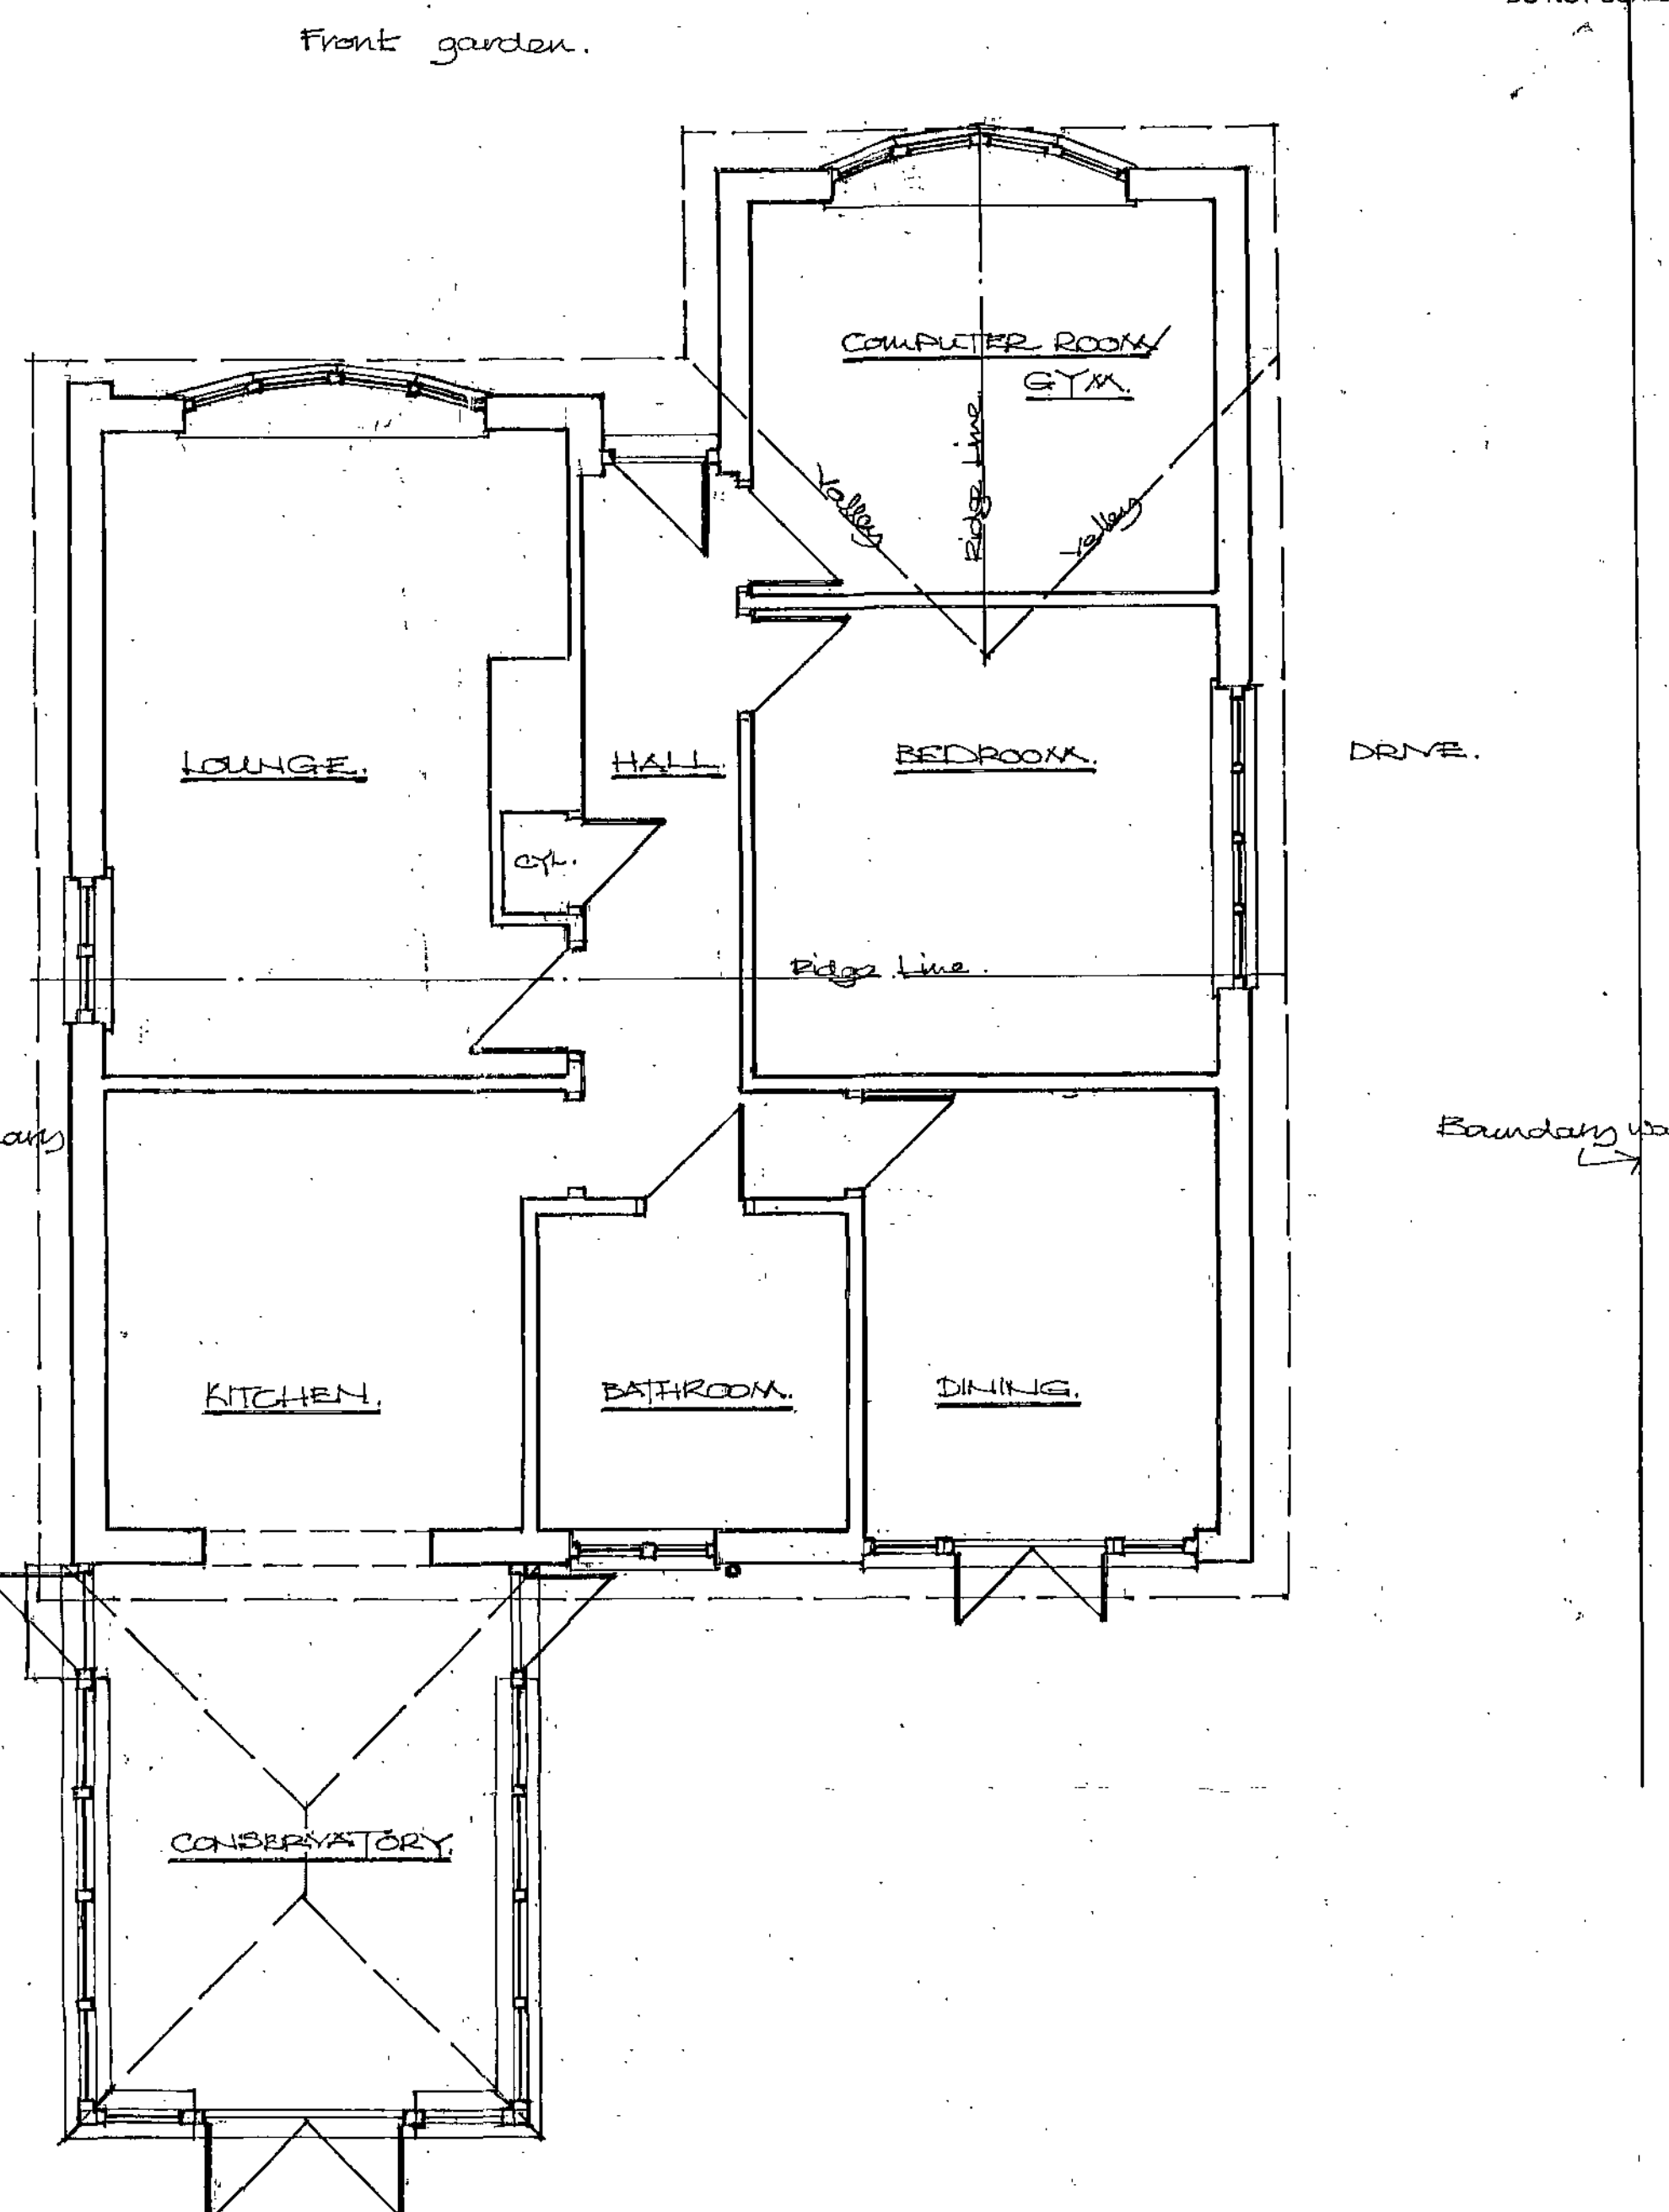

EXISTING PLAN

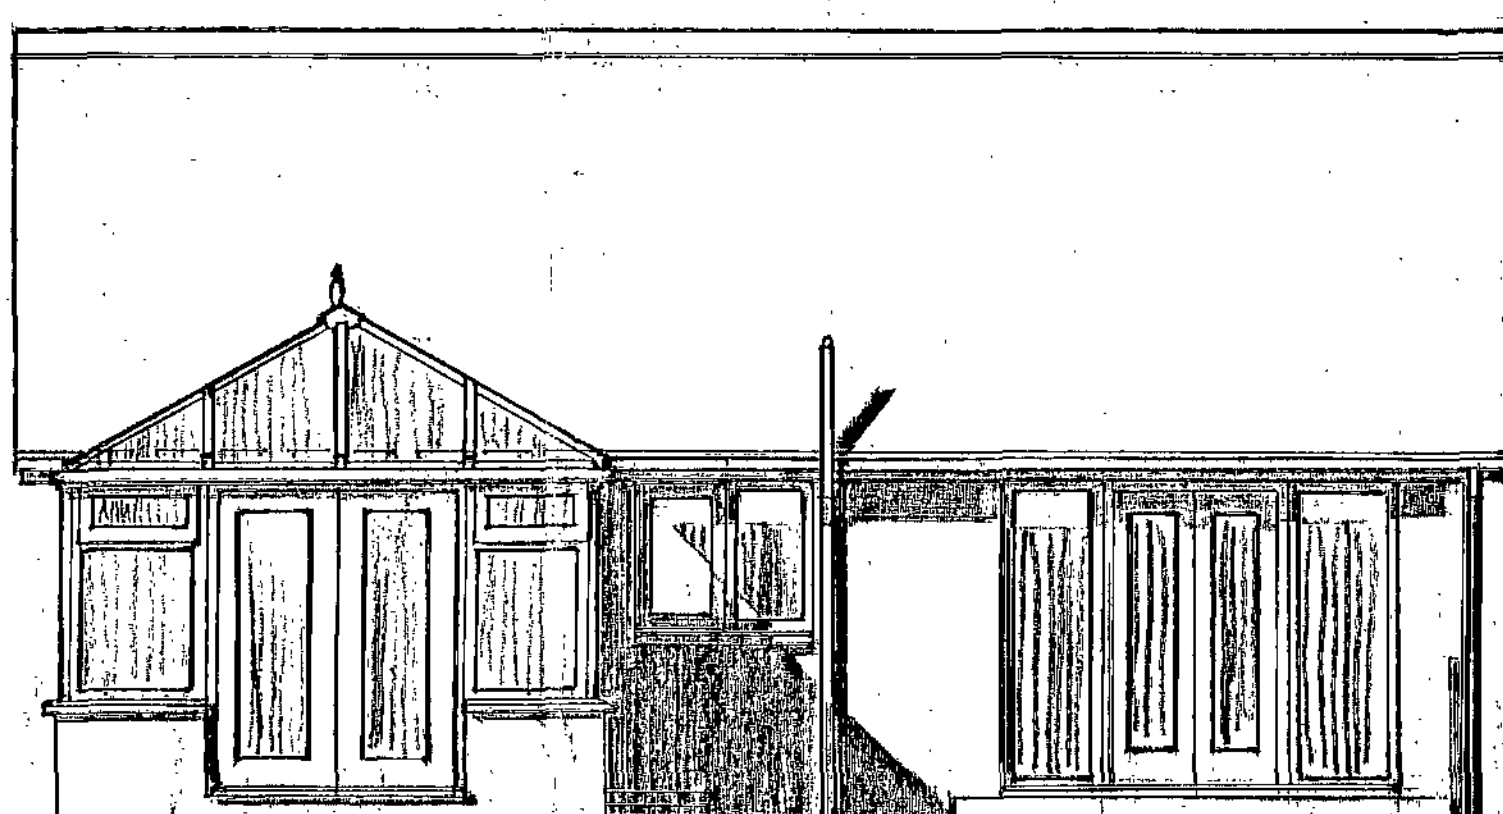

EXISTING REAR ELEVATION

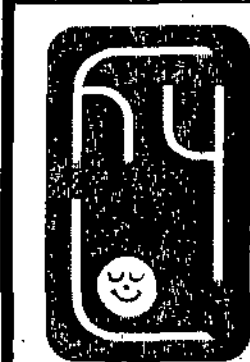


Hyle Design: architect / designer


50, Church Street, Brierley, Nr. Barnsley, South Yorkshire. S72 9HT
Fax / Telephone No: 01228 713427

REVISIONS				
Ref.	Description	Date	Ref.	Description



Client	C. MIDDLETON	Drawn	JSC	Date	DEC. 11
Project	REAR EXTENSION TO 50, CHURCH STREET, Brierley, Nr. Barnsley, South Yorkshire	Checked		Scale	1:50
Project Ref.	CM/MB	Project Ref.	CM/MB	Drawing No.	1
Type	EXISTING PLAN, ELEVATIONS & SECTION				

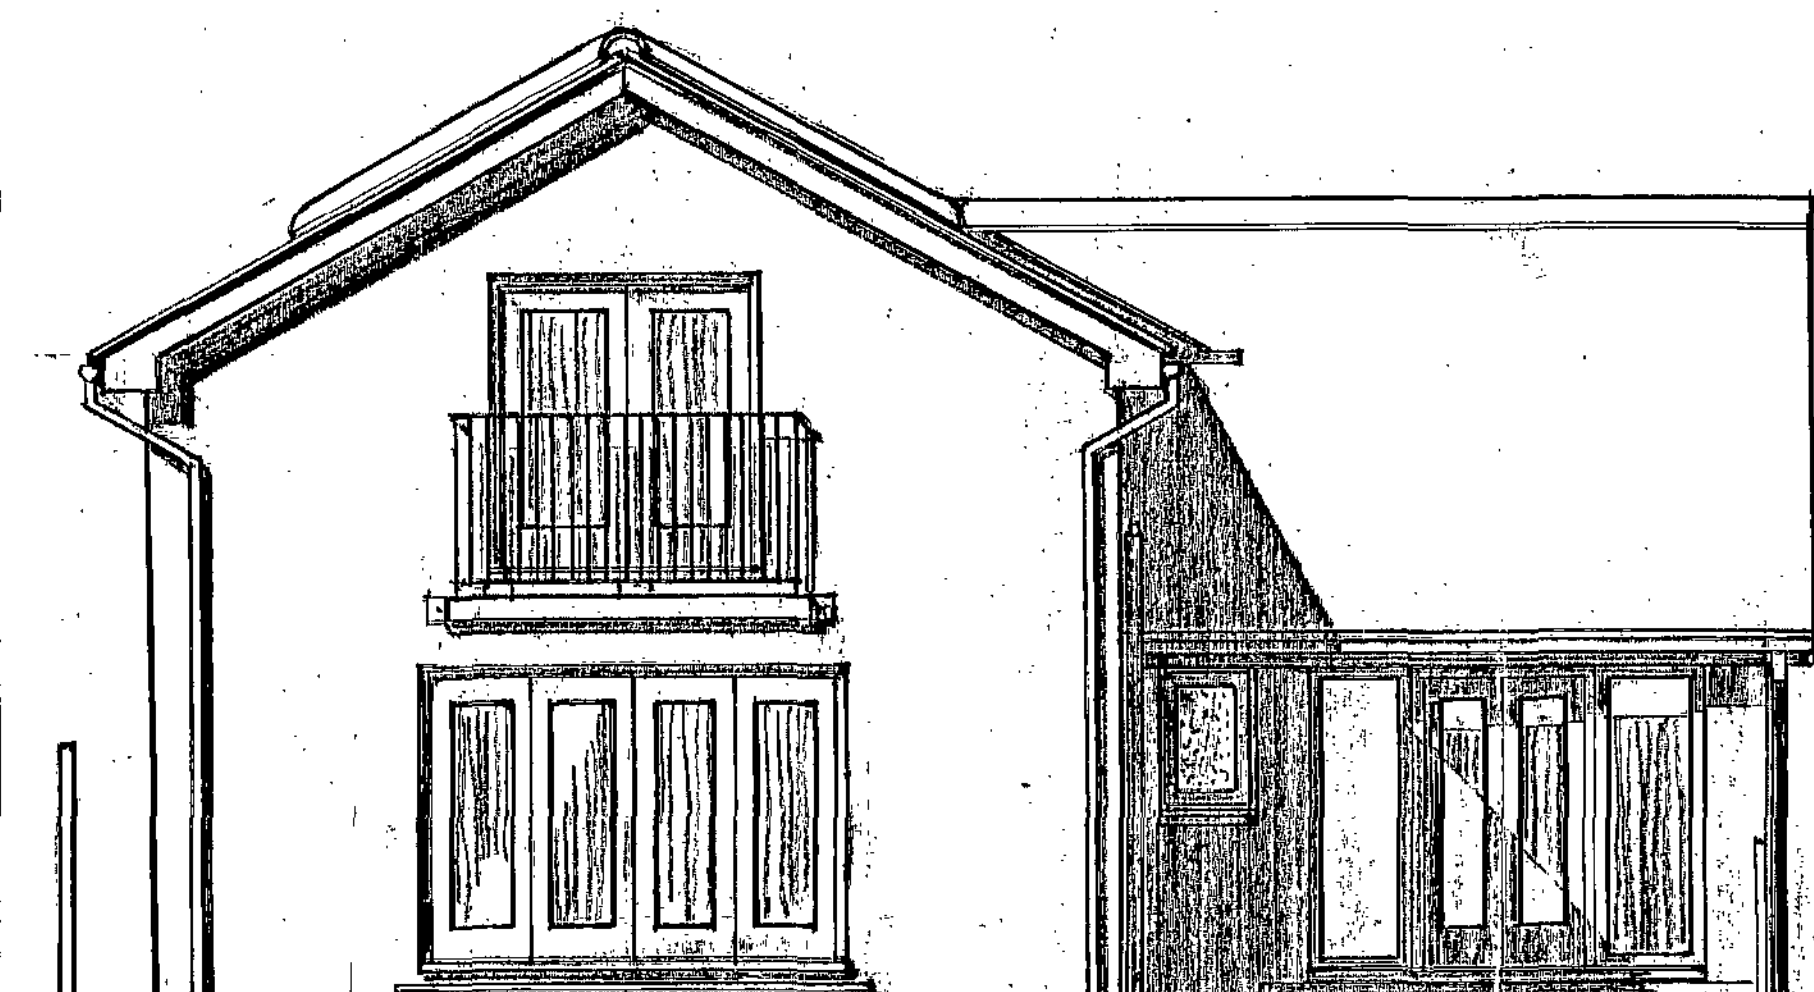


PROPOSED REAR ELEVATION

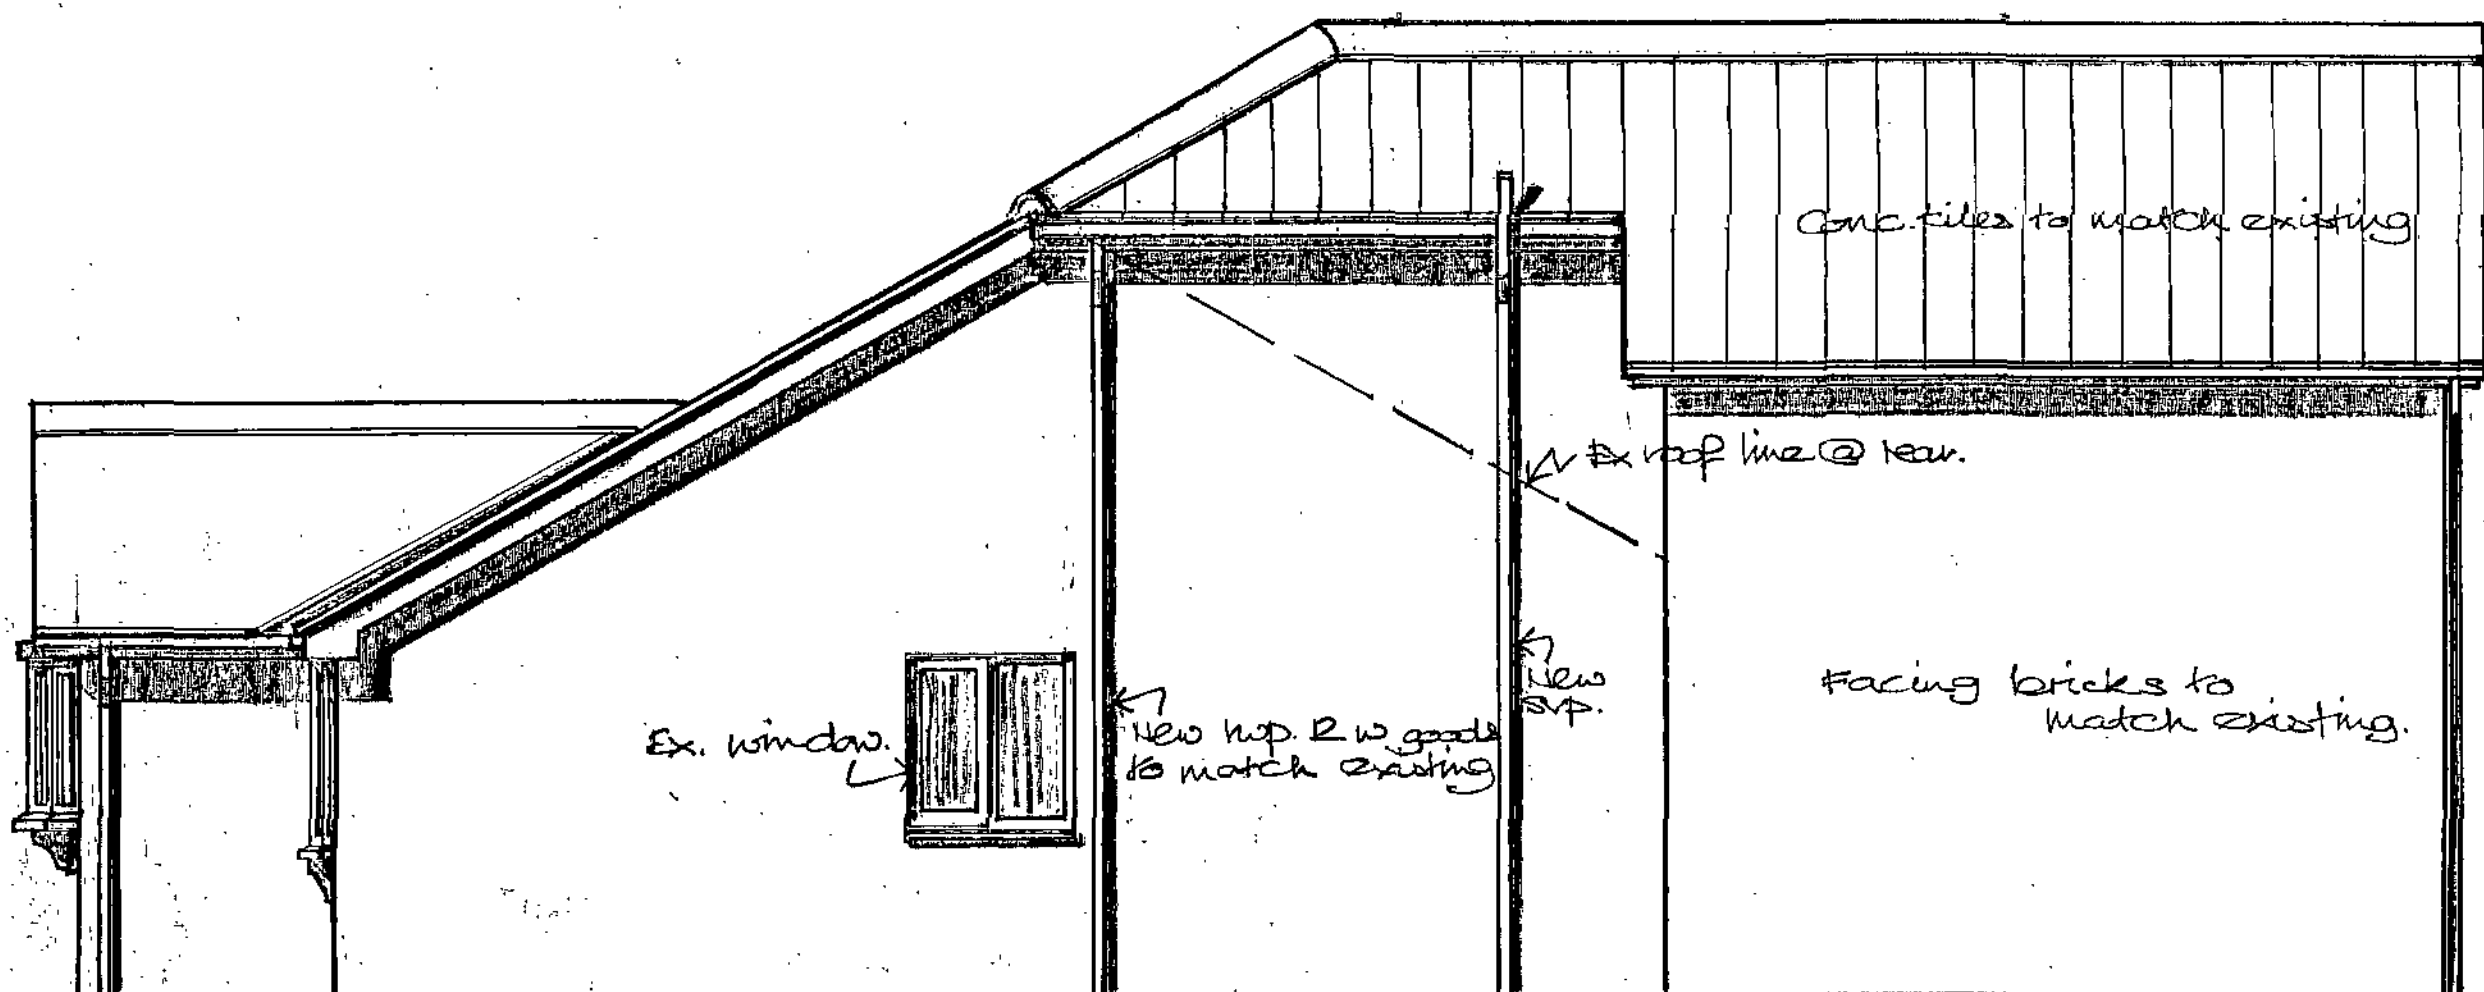

PROPOSED SIDE ELEVATION

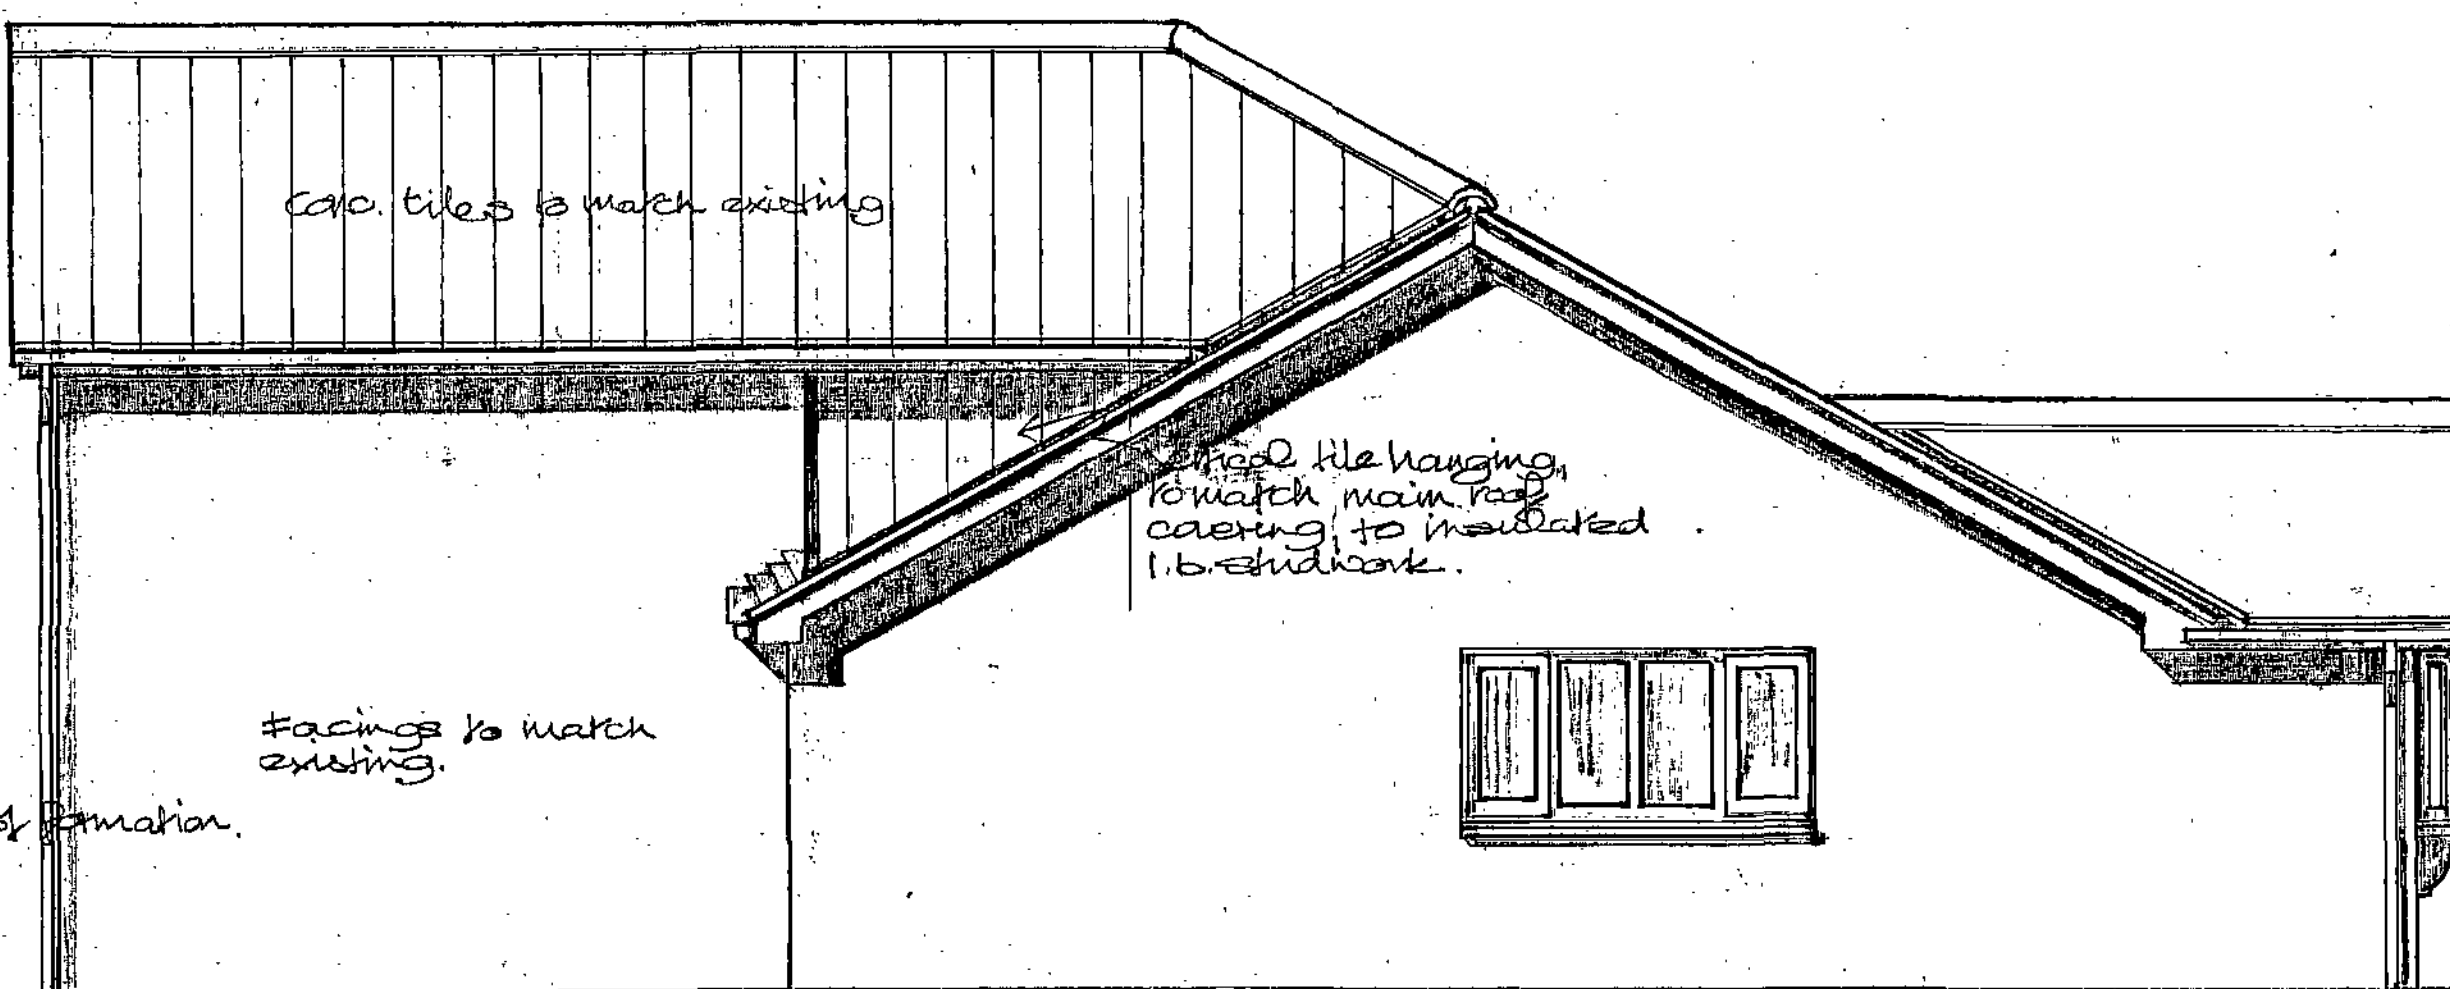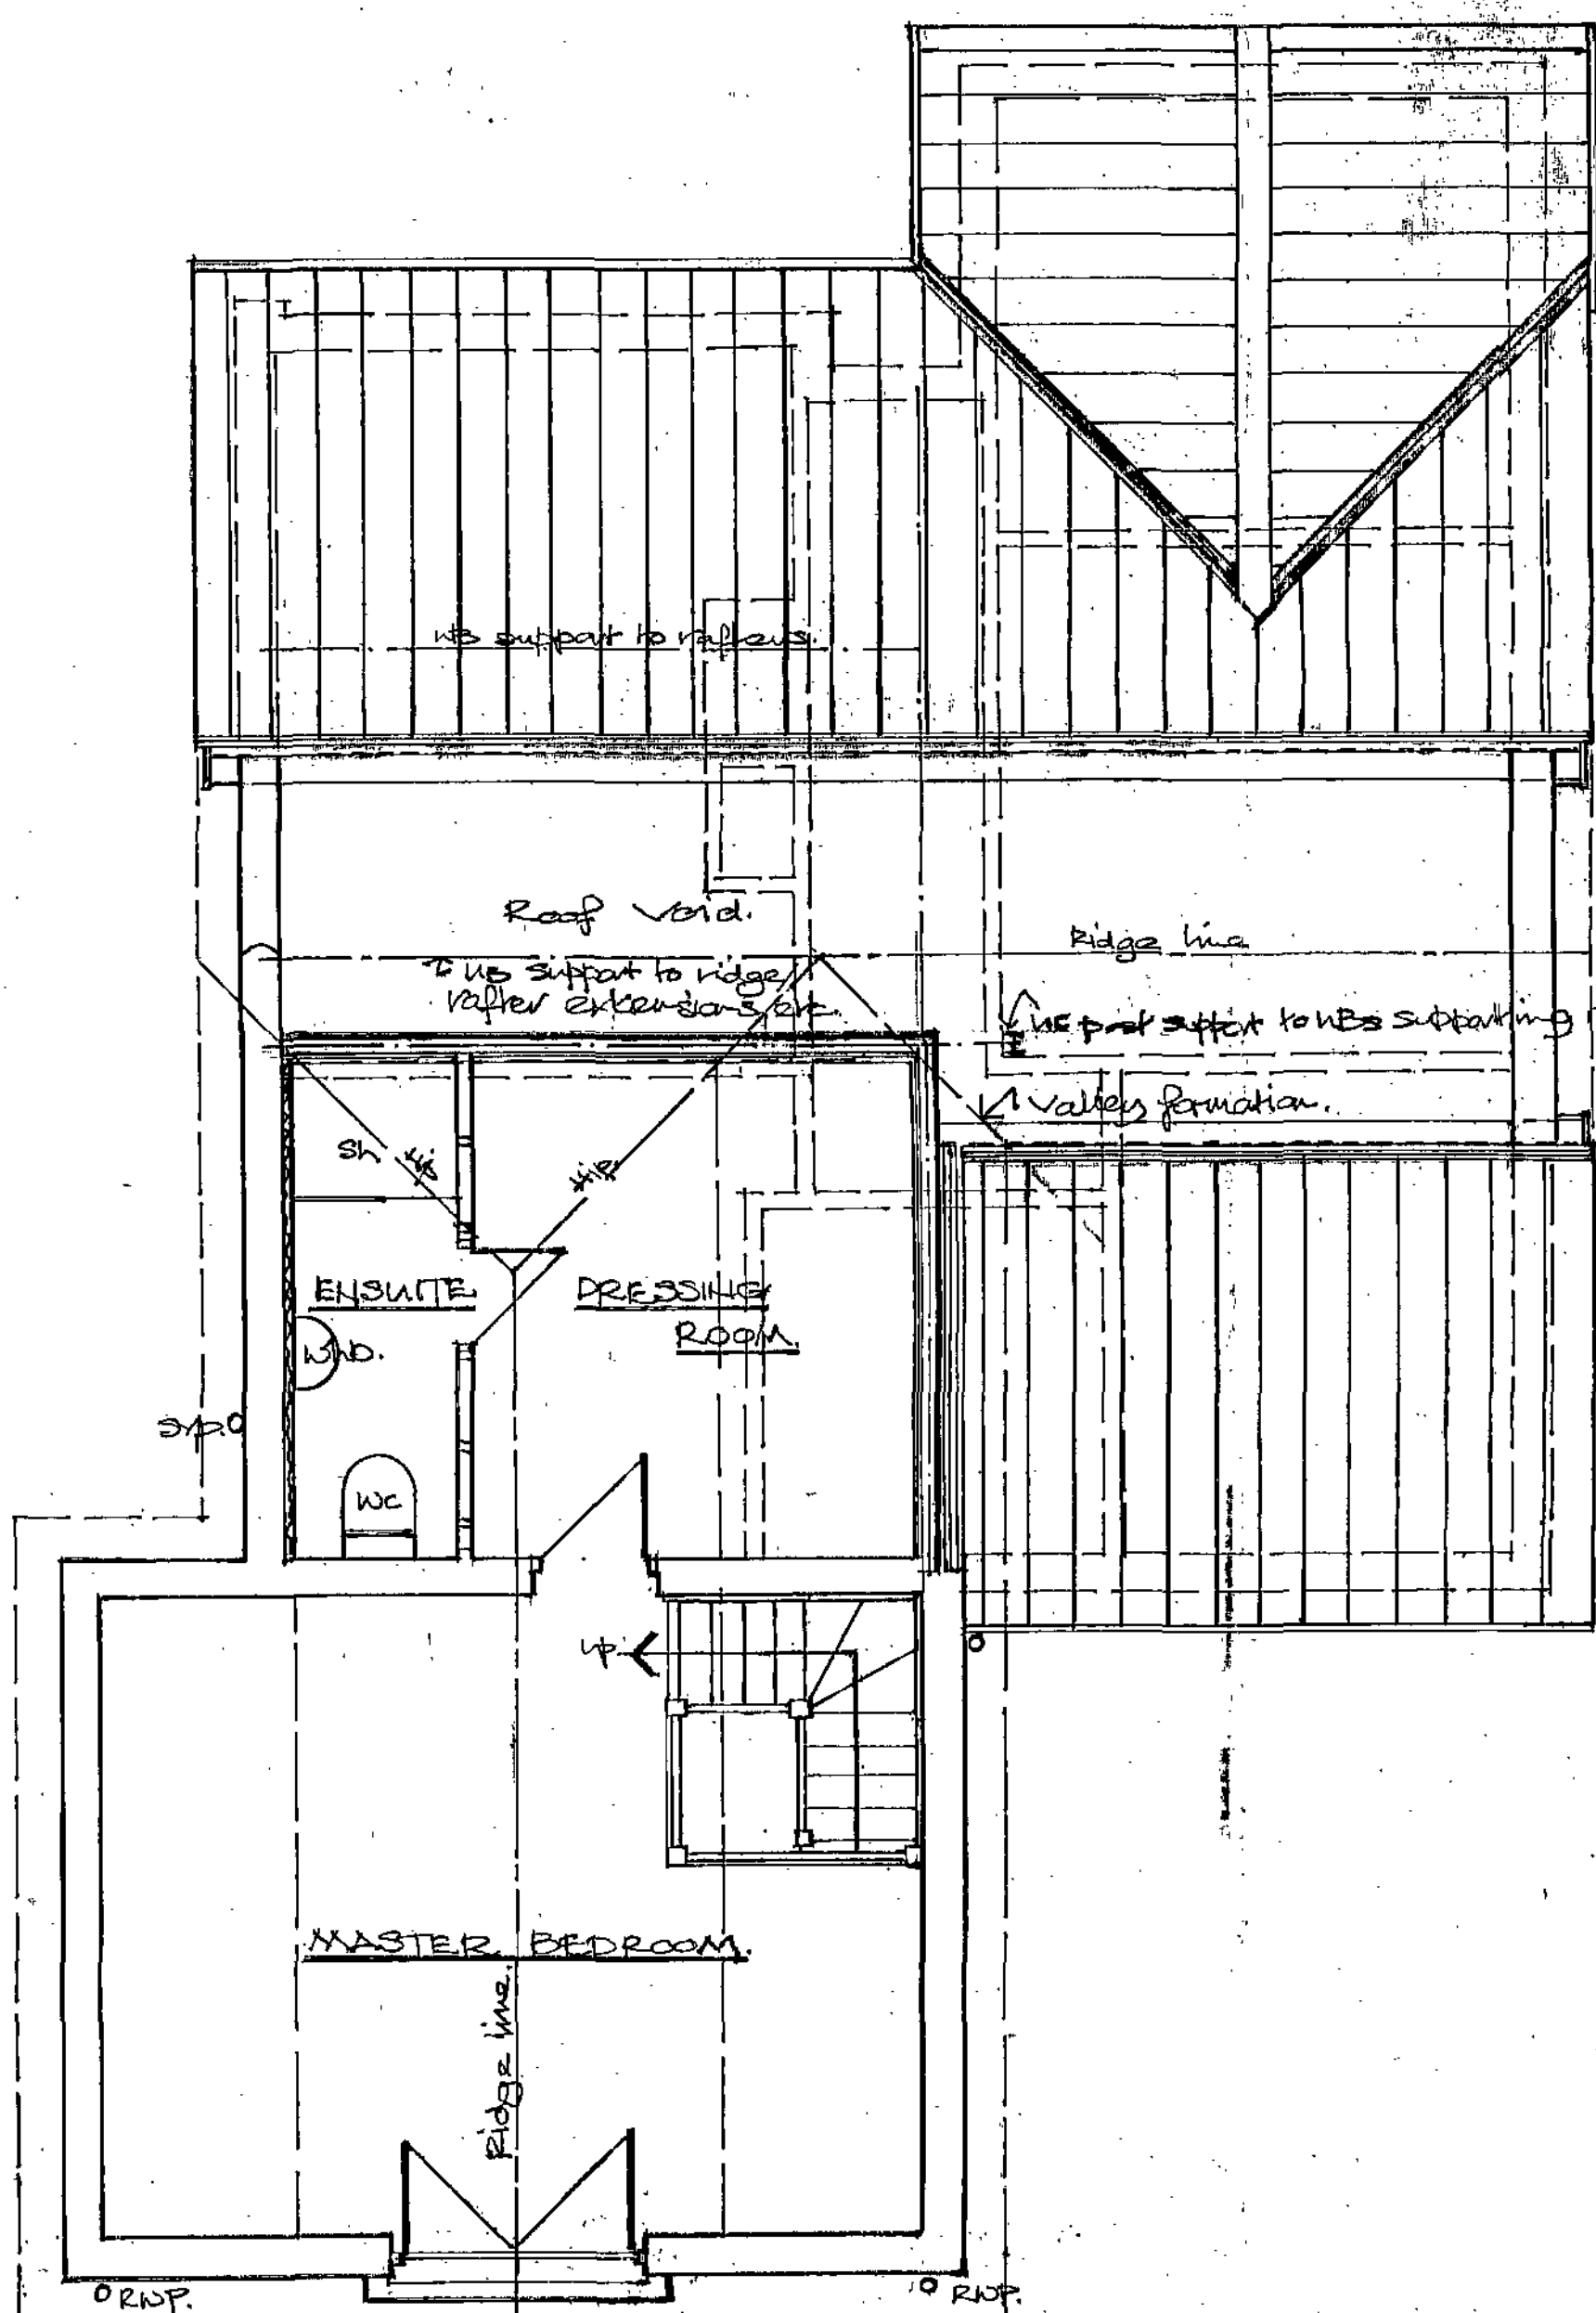


PROPOSED SIDE ELEVATION (Facing drive)

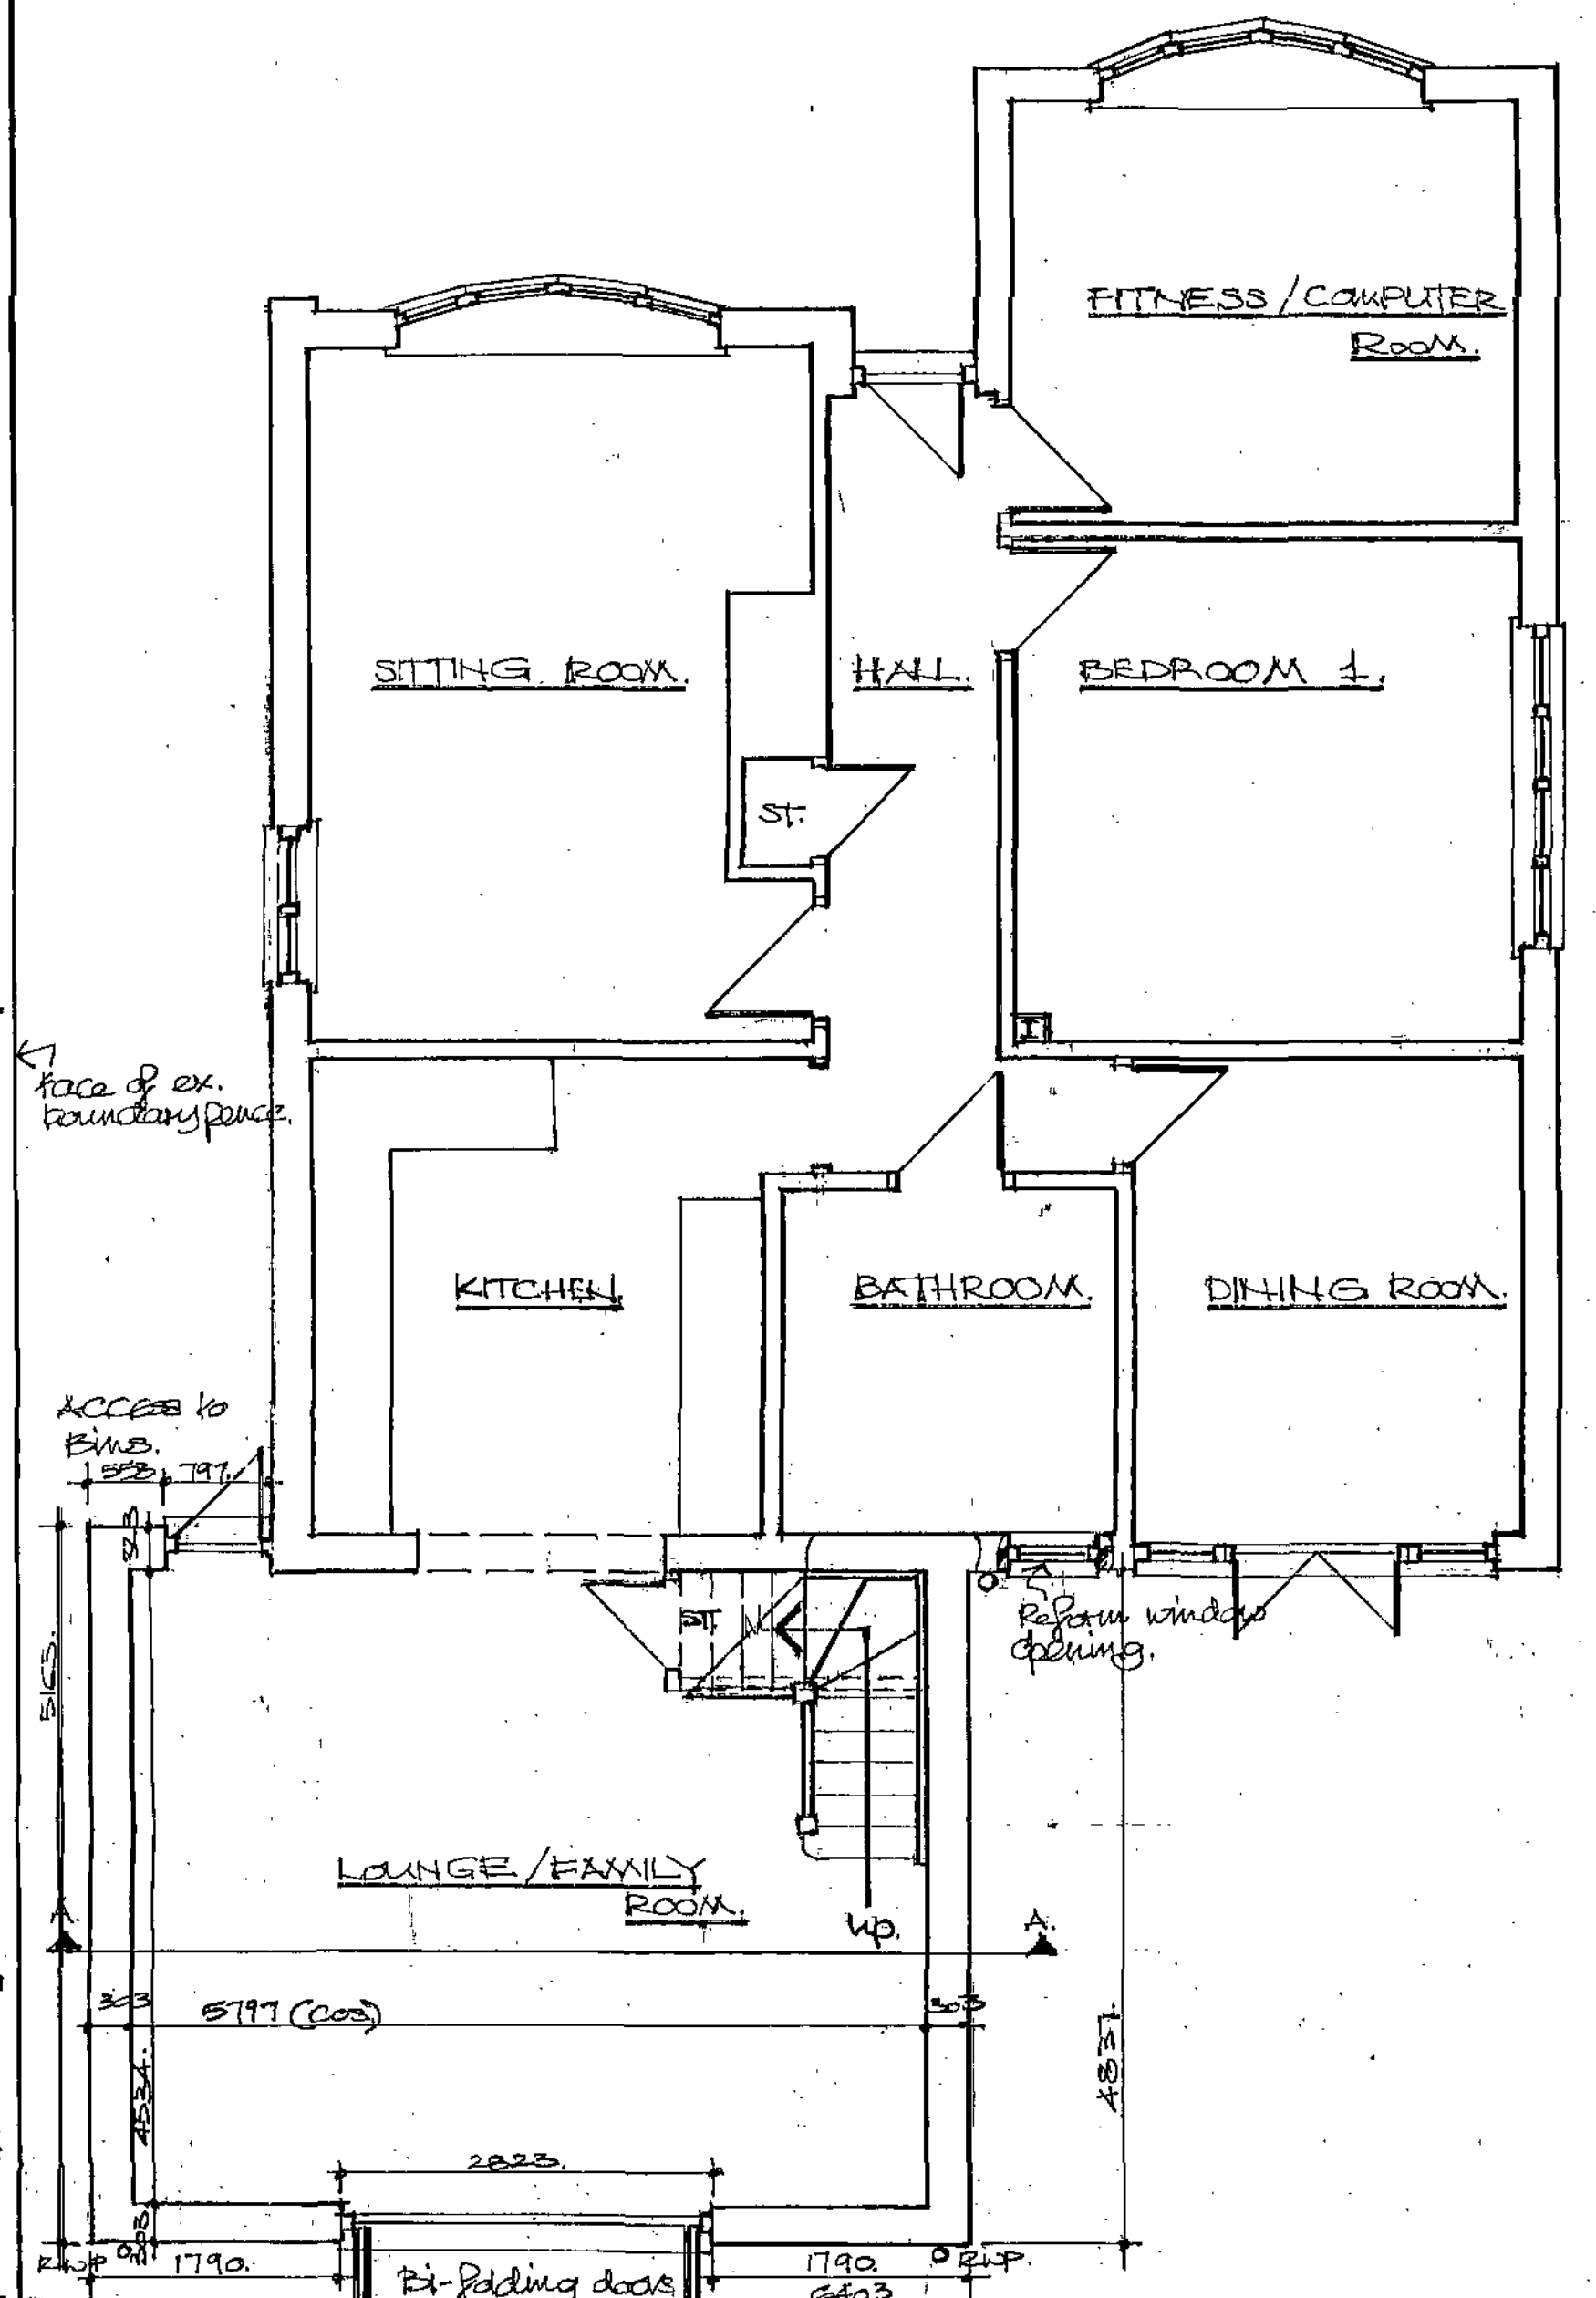


PROPOSED GROUND FLOOR PLAN
SECTION AA

cos: check on site

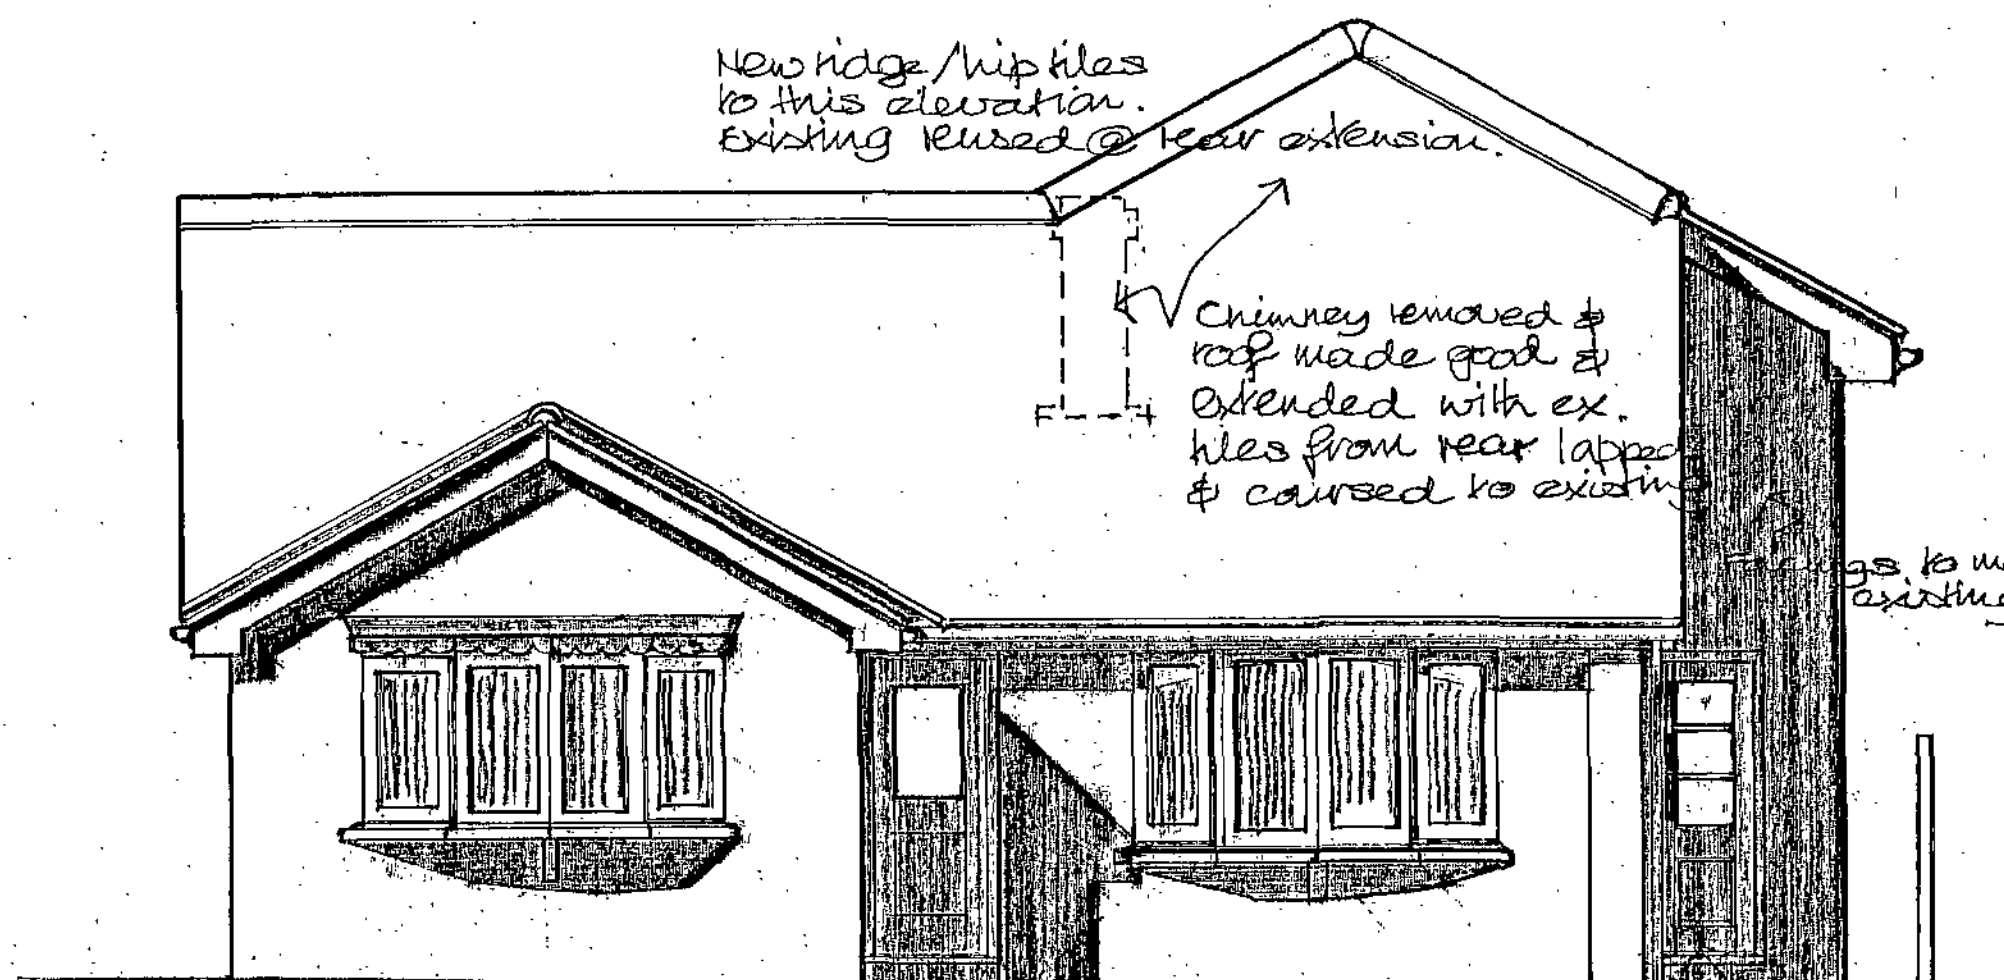

PROPOSED FRONT ELEVATION

white pvc u door & frame

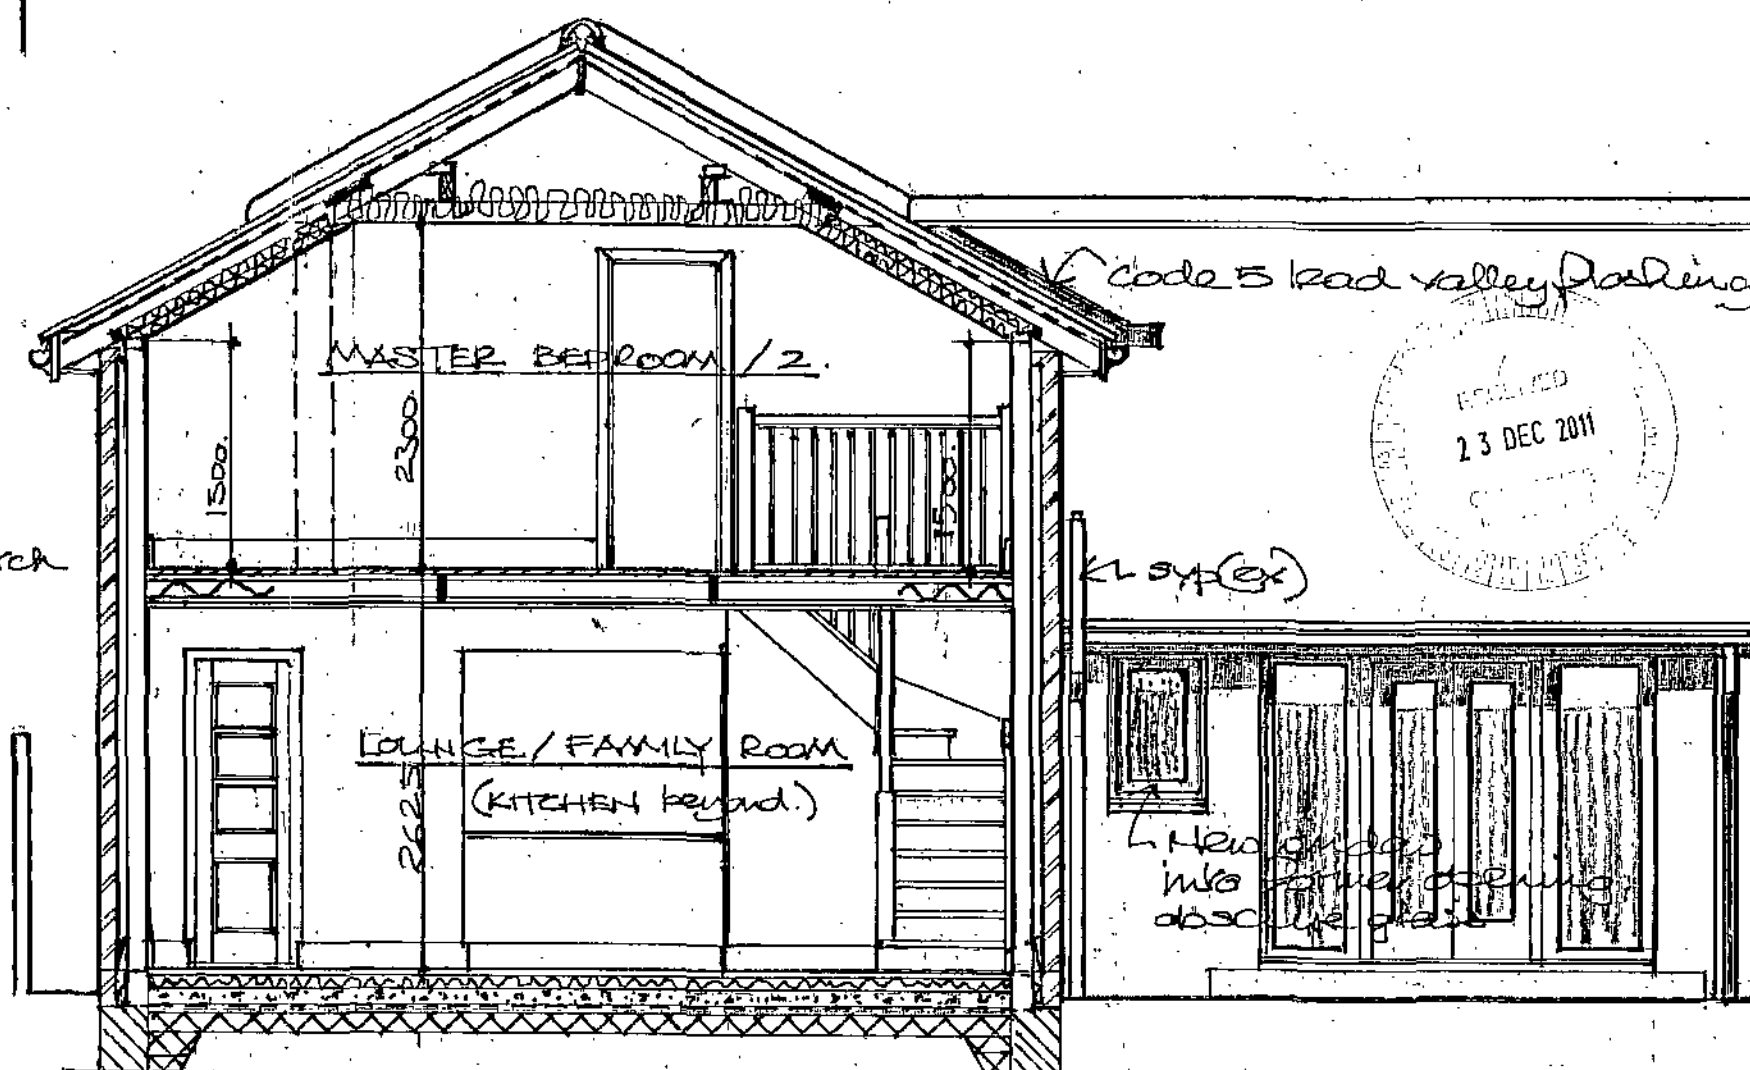

PROPOSED FRONT ELEVATION

code B road valley parking

nylo Design: architect / designer
50, Church Street, Brierley, Nr. Barnsley, South Yorkshire. S72 9HT
Fax / Telephone No: 01228 713427

REVISIONS					
Ref.	Description	Date	Ref.	Description	Date

Client: **M. C. MIDDLETON**
Project: **REAR EXTENSION TO NO 8, KIRKHAM CLOSE, WILKINS BERTON, STA 231U**
The: **PROPOSED PLANS & ELEVATIONS**
Drawing No: **2**

Drawn: **JS** Date: **DEC 11**
Checked: **JS** Scale: **1:50**
Project Ref: **CXX/MAB**
Drawing No: **2**