


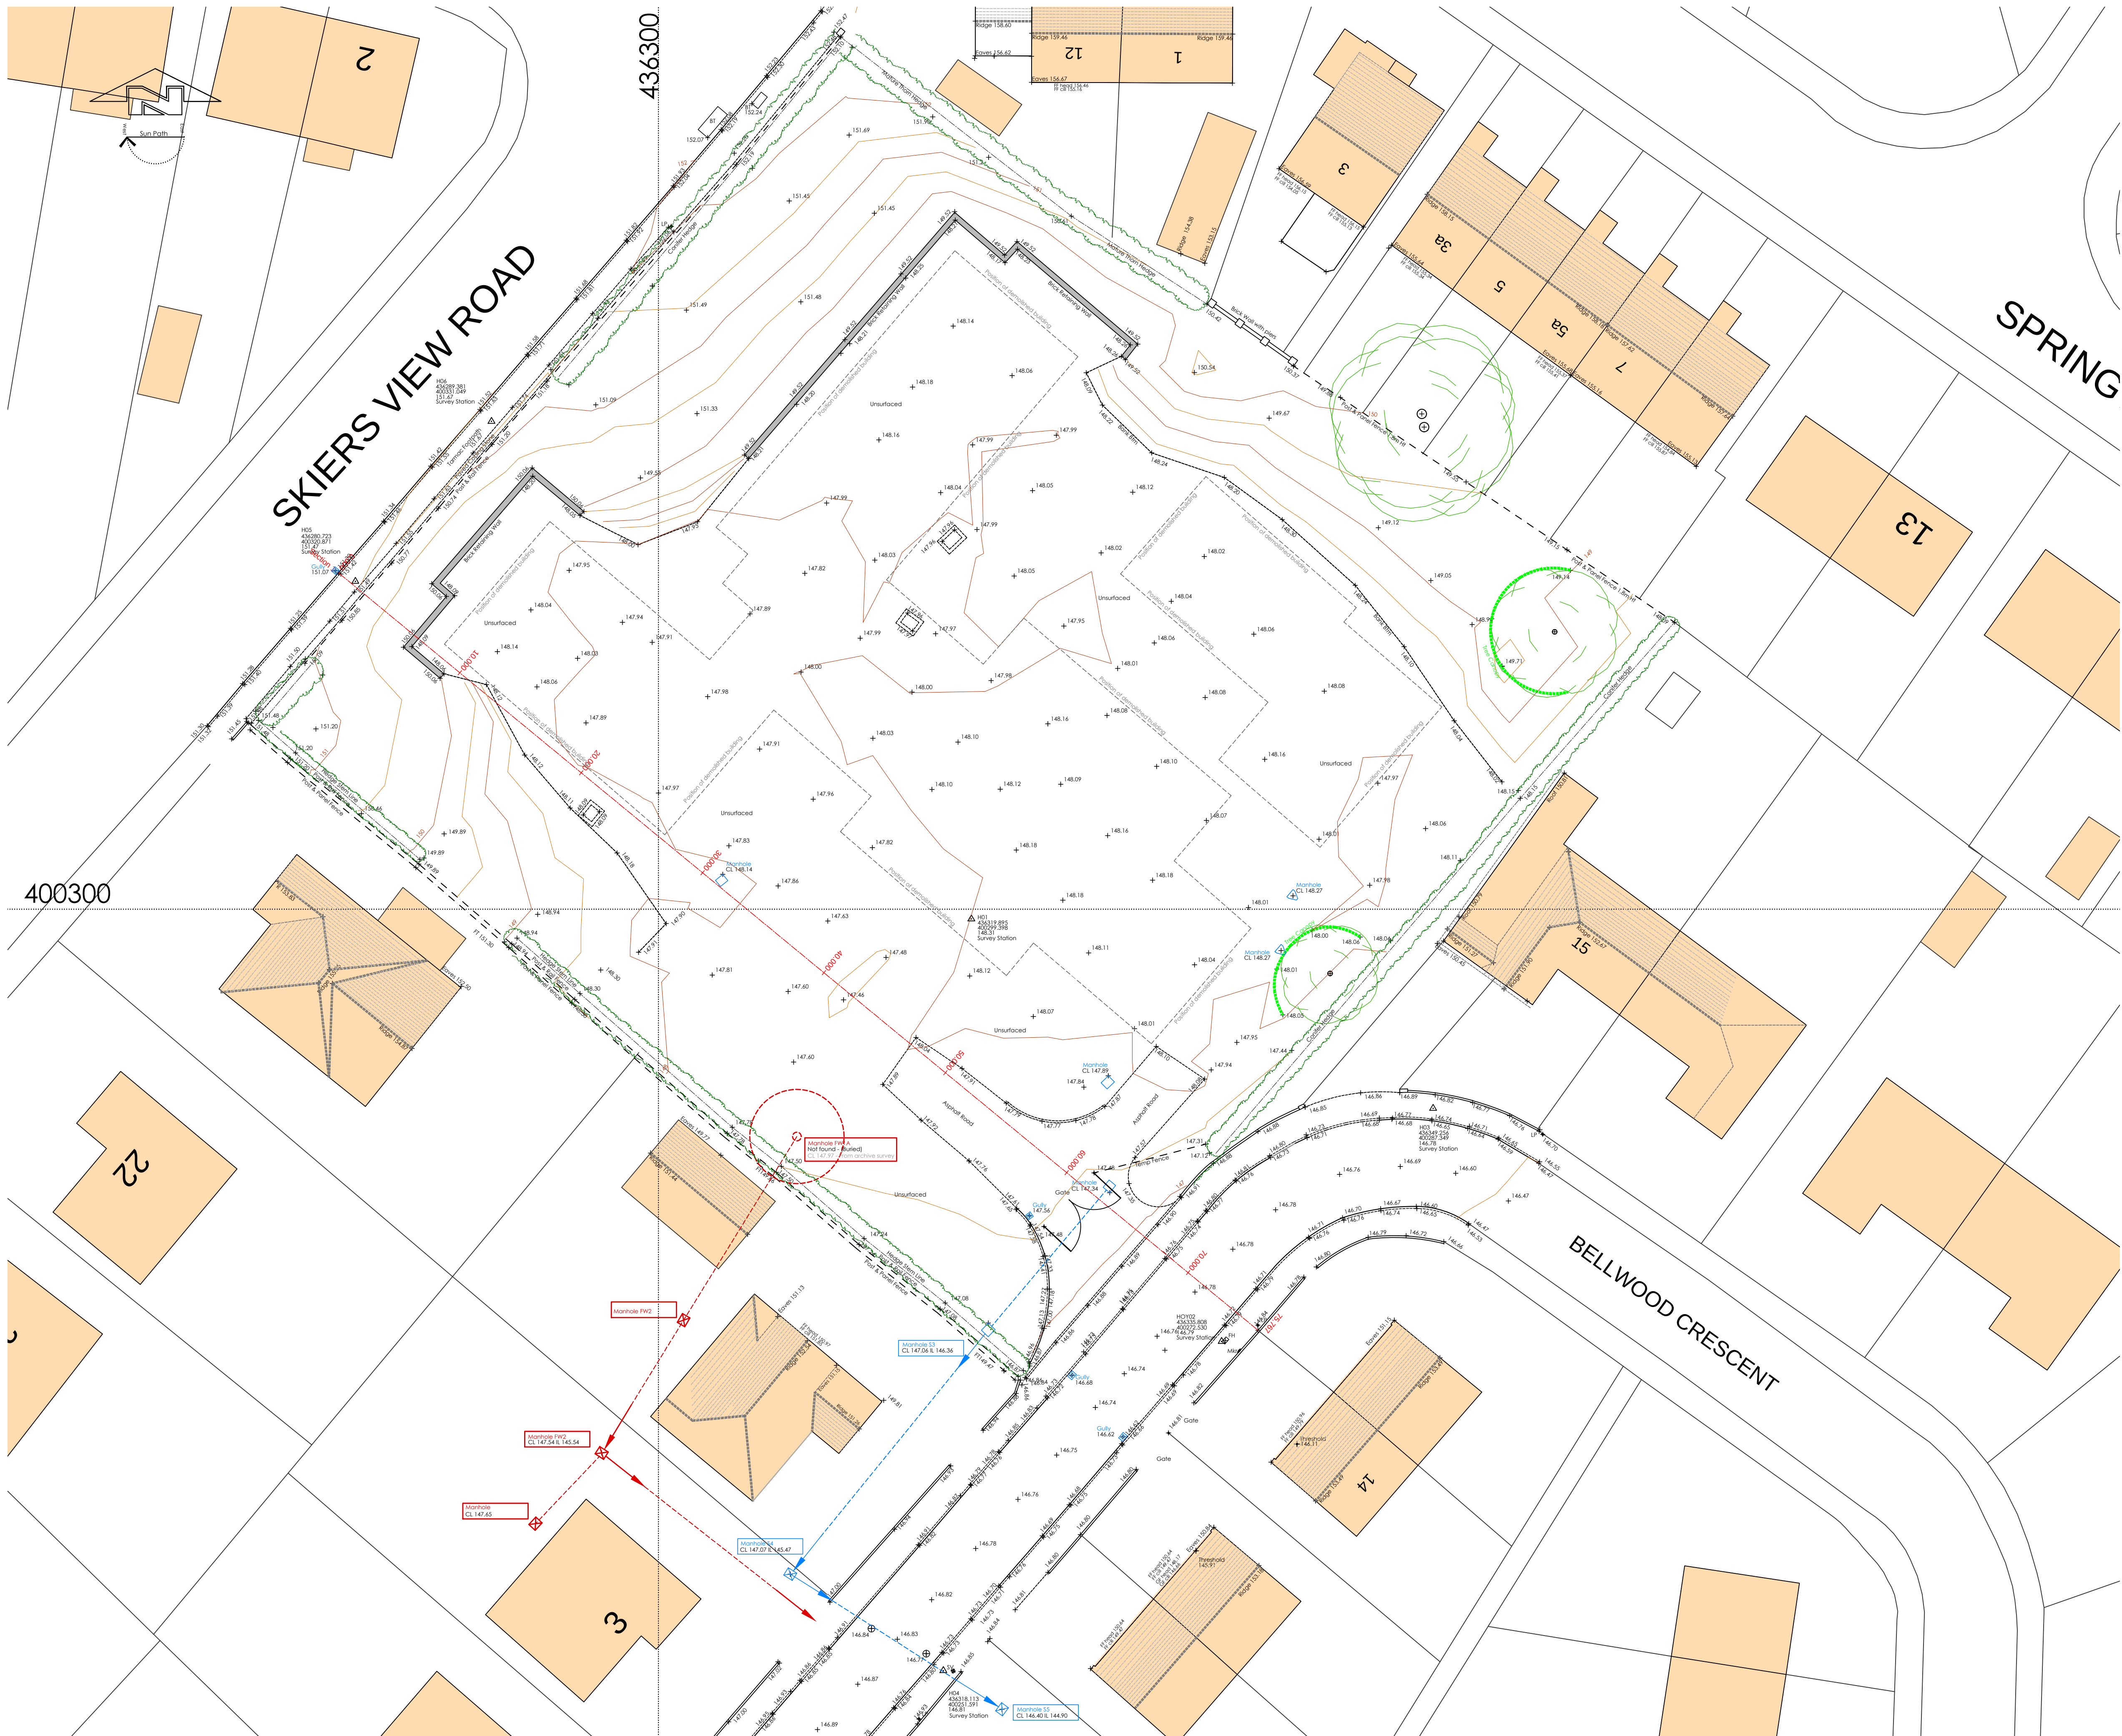

Survey Control Coordinates				
Reference	East	North	Elevation	Description
H01	436319.885	400999.598	146.81	Survey Station
H03	436349.256	400987.549	146.78	Survey Station
H04	436318.113	400951.591	146.81	Survey Station
H05	436360.723	400955.871	151.47	Survey Station
H06	436289.381	400931.049	151.47	Survey Station
H0702	436335.898	400972.535	146.79	Survey Station

Control & Datum Information
Grid Orientation:
Survey related to Ordnance Survey "OSGB36" at control point HOY02
realtime correction received via Leica Geosystems "Smart Net" service.
Level Datum:
OS Orthometric hts

Rev	Description			By	Date
Surv.	Drawn	Date	Chkd	Date	
NH	NH	12.01.17			

This drawing may not be reproduced, made use of
or issued to a third party without permission of:

CADAM
CONSTRUCTION

CADAM
CONSTRUCTION

Cadam Construction Ltd, North Street, Thornhill, Rotherham, S60 1LG

Holden Surveys Ltd
Topographical Building & Site Surveys - CAD Services

T/F: 01226 755365 E: holdensurveys@msn.com

Title. Site Plan

Site. Bellwood Crescent
Hoyland
Barnsley
Sth Yorkshire

COMPUTER GENERATED DRAWING - DO NOT ALTER

Dwg No. Cadam_01_Bellwood Cres

Sheet No. 1

SCALE	1/200	REV.	
-------	-------	------	--