




FRONT ELEVATION

SIDE ELEVATION


REAR ELEVATION

SIDE ELEVATION

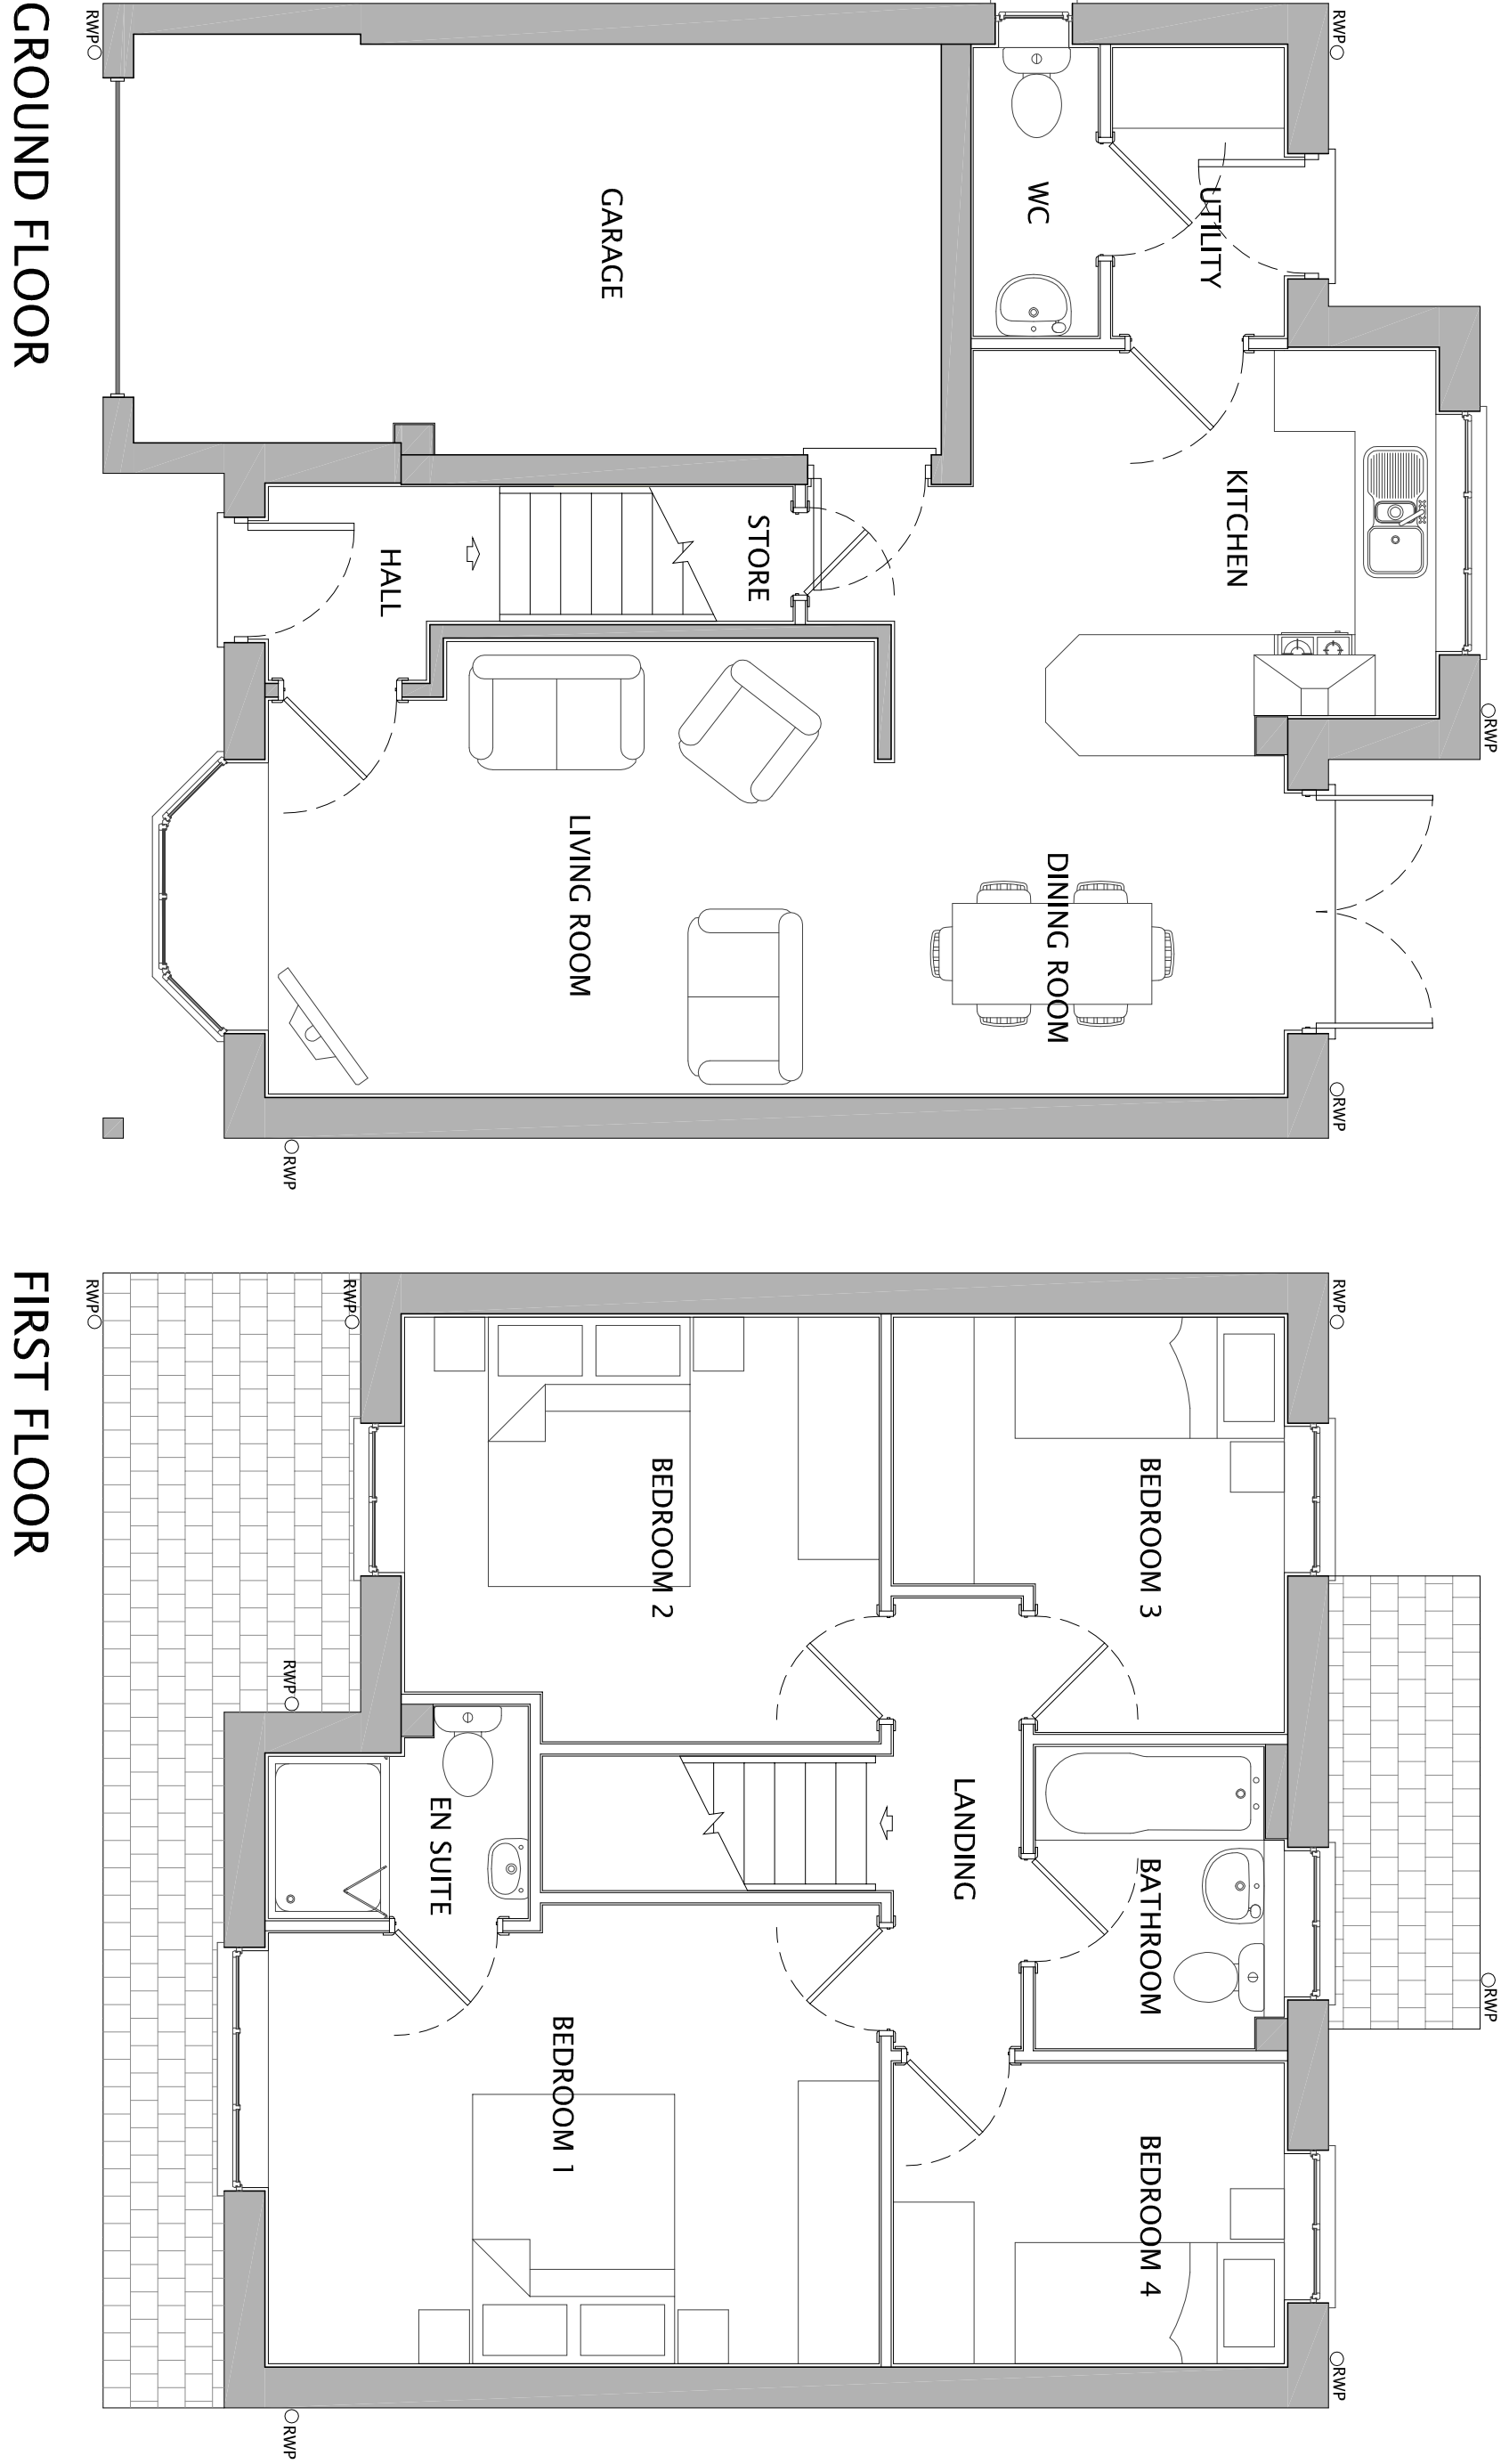

GROUND FLOOR

FIRST FLOOR

 

23 / ROCHESTER HOUSETYPE PLANNING DRAWINGS (AS)

Do not scale off this drawing - Only figures dimensions to be taken from this drawing. Drawings based on Ordnance Survey and/or existing record drawings - Designer and Drawing Office accept no liability for errors or omissions. Drawing content subject to Site Survey, Structural Survey, Site Investigations, Planning and Statutory Requirements and Approvals. Authorised reproduction from Ordnance Survey Maps with permission of the Controller of Her Majesty's Stationery Office. Crown Copyright reserved.

CLIENT: NETHERTON HOMES	DRAWING NUMBER: P14.4905:23
PROJECT: PROPOSED RESIDENTIAL DEVELOPMENT, WEST OF WAKEFIELD ROAD, MAPLEWELL	SCALE @ A1: 1:50
DRAWING: ROCHESTER HOUSETYPE (AS) PLANNING DRAWINGS	DATE: OCT 15
CHECKED: RIN	DATE: OCT 15



14 MARBURY COURT / CALDER PARK / WAKEFIELD / WF4 3FL
01924 383322 / www.jrpa.co.uk / info@jrpa.co.uk
Preparation is made to scale and is not to be used for any other purpose.