


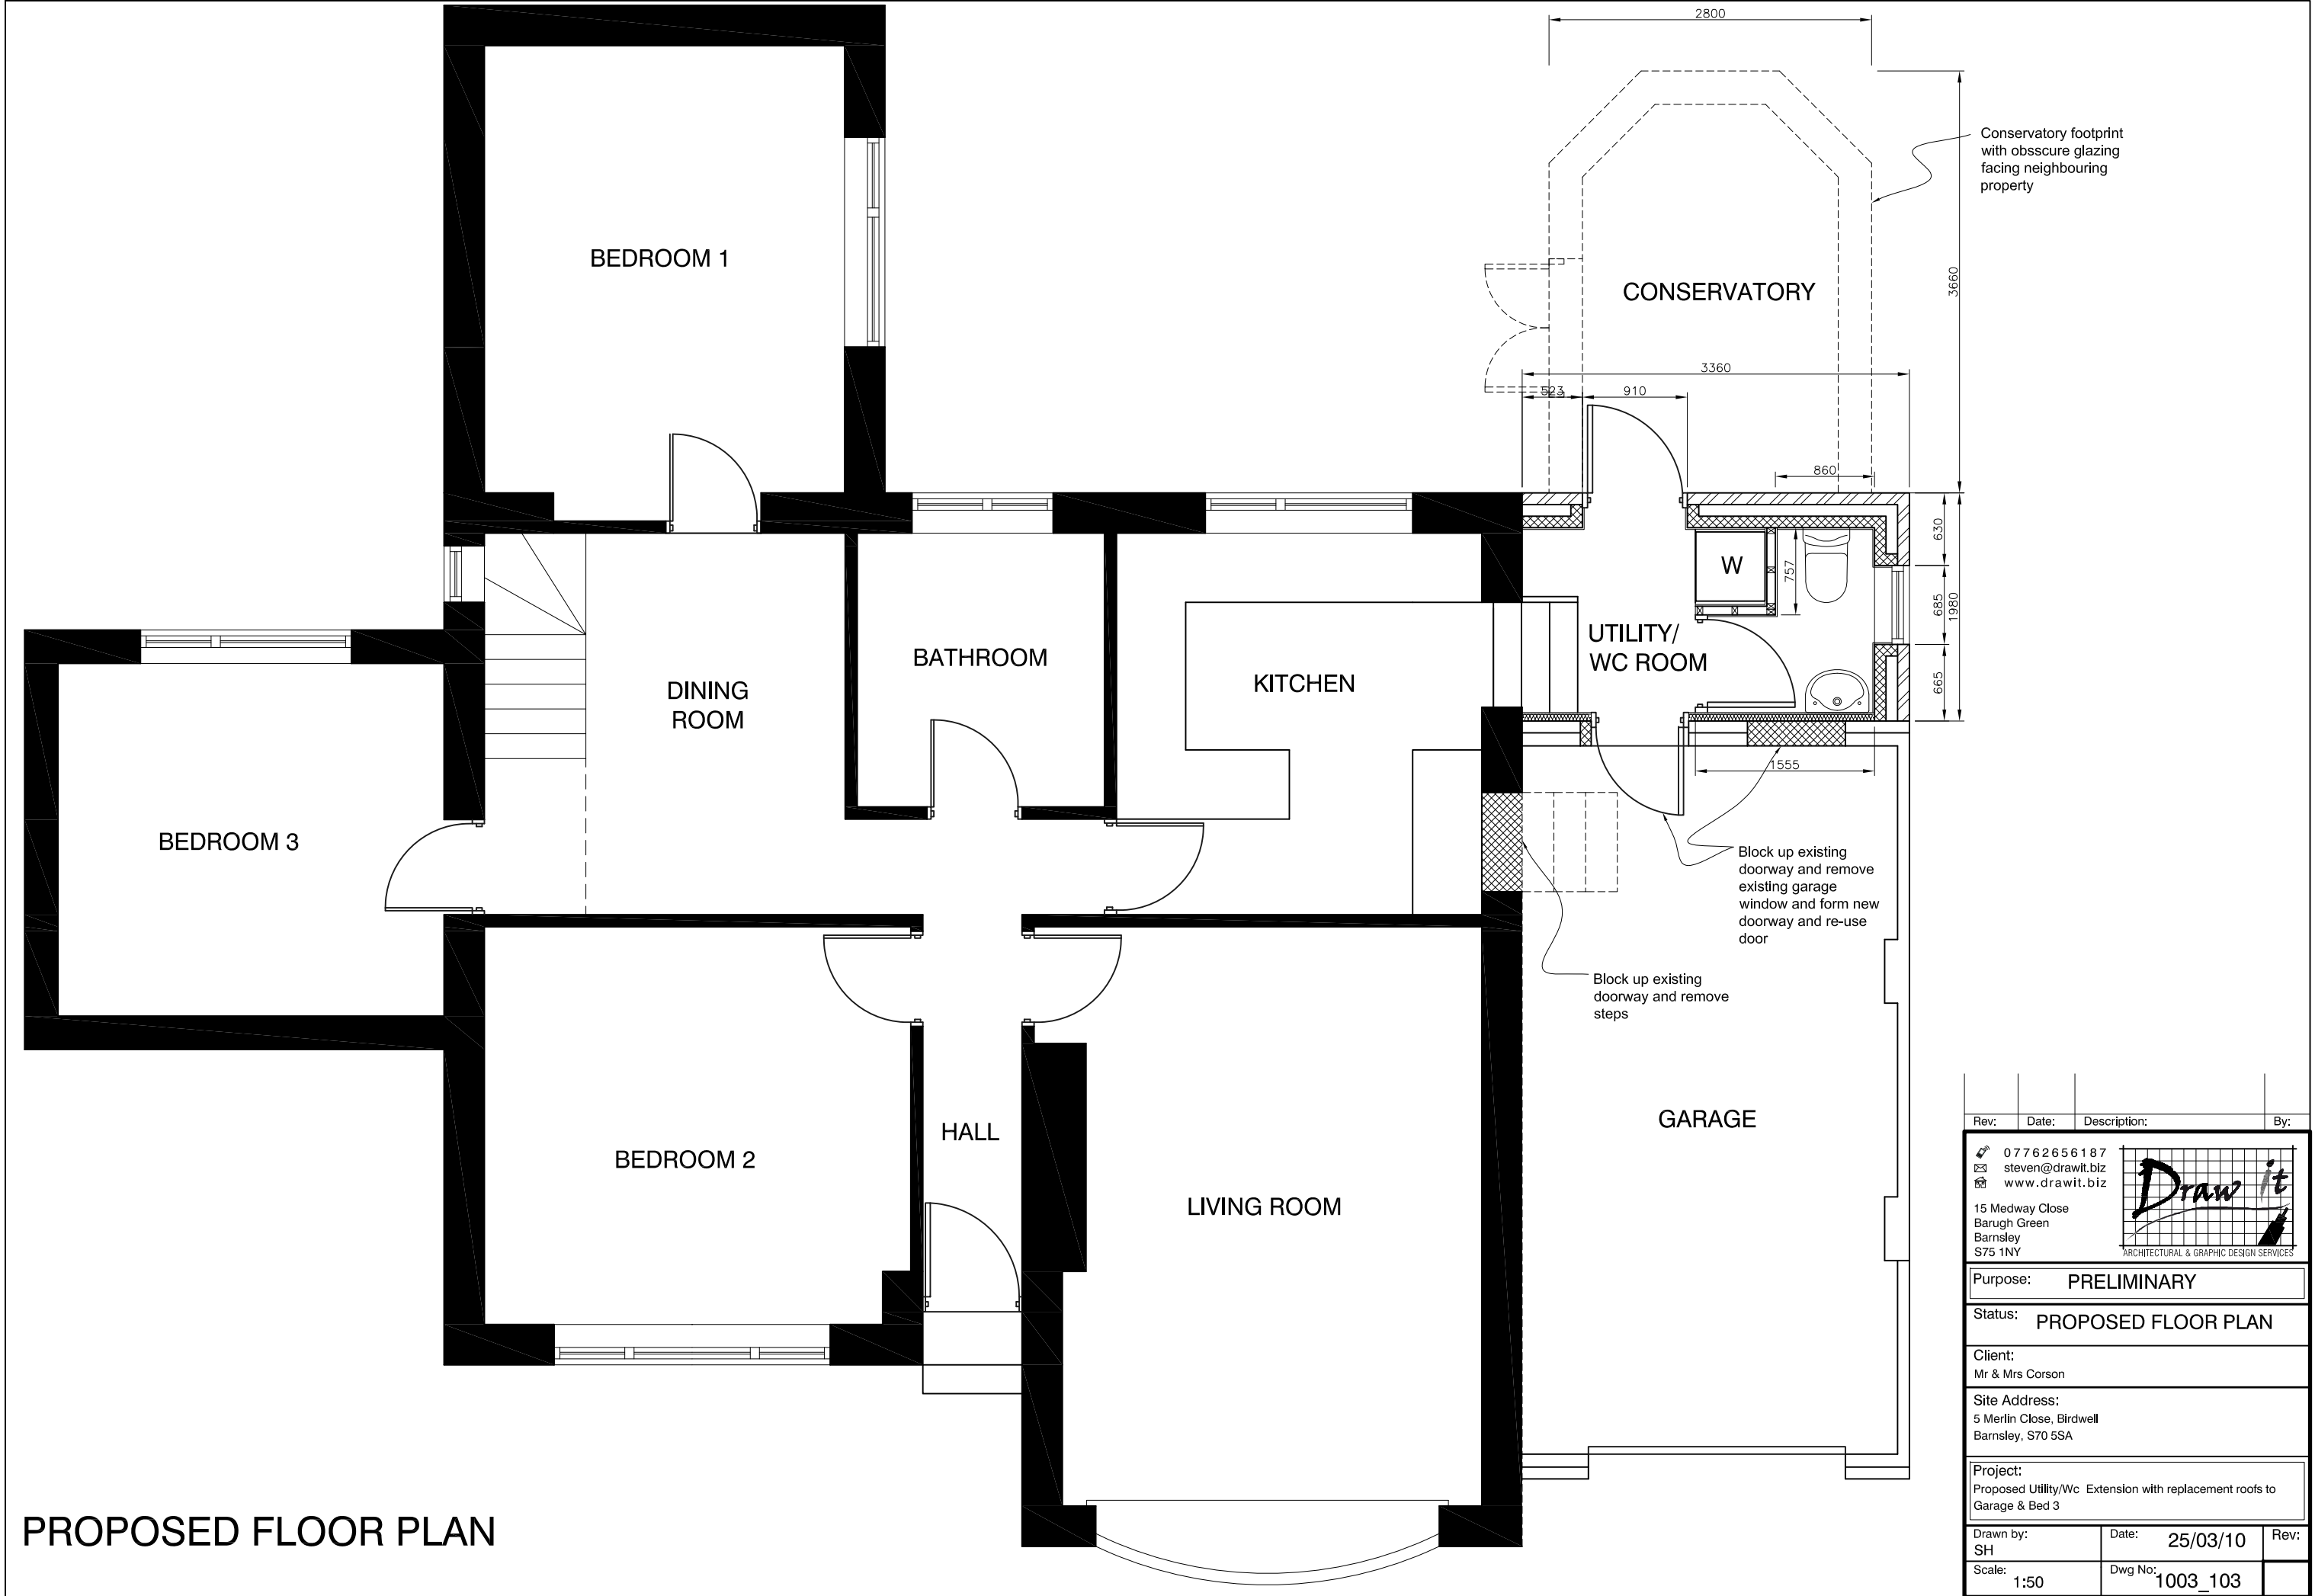

Rev:	Date:	Description:	By:
07762656187	steven@drawit.biz	www.drawit.biz	
15 Medway Close Barugh Green Barnsley S75 1NY Draw it ARCHITECTURAL & GRAPHIC DESIGN SERVICES			
Purpose: PRELIMINARY			
Status: PROPOSED FLOOR PLAN			
Client: Mr & Mrs Corson			
Site Address: 5 Merlin Close, Birdwell Barnsley, S70 5SA			
Project: Proposed Utility/Wc Extension with replacement roofs to Garage & Bed 3			
Drawn by: SH	Date: 25/03/10	Rev:	
Scale: 1:50	Dwg No: 1003_103		