



1. Do not scale drawing. If in doubt contact DMS Architecture Ltd
2. All dimensions are in millimetres unless noted otherwise.
3. Not for construction unless stated otherwise.
4. When appropriate, this drawing is to be read in conjunction with project specific Designers Risk Assessments, produced in accordance with requirements of Regulation 13 of the Construction (Design and Management) Regulations 2007.
5. The design shown on this drawing is the property of DMS Architecture Ltd and is not to be used or its contents copied, communicated or disclosed, in whole or in part, except in accordance with a contract, licence or agreement in writing with DMS Architecture Ltd.


NOTES

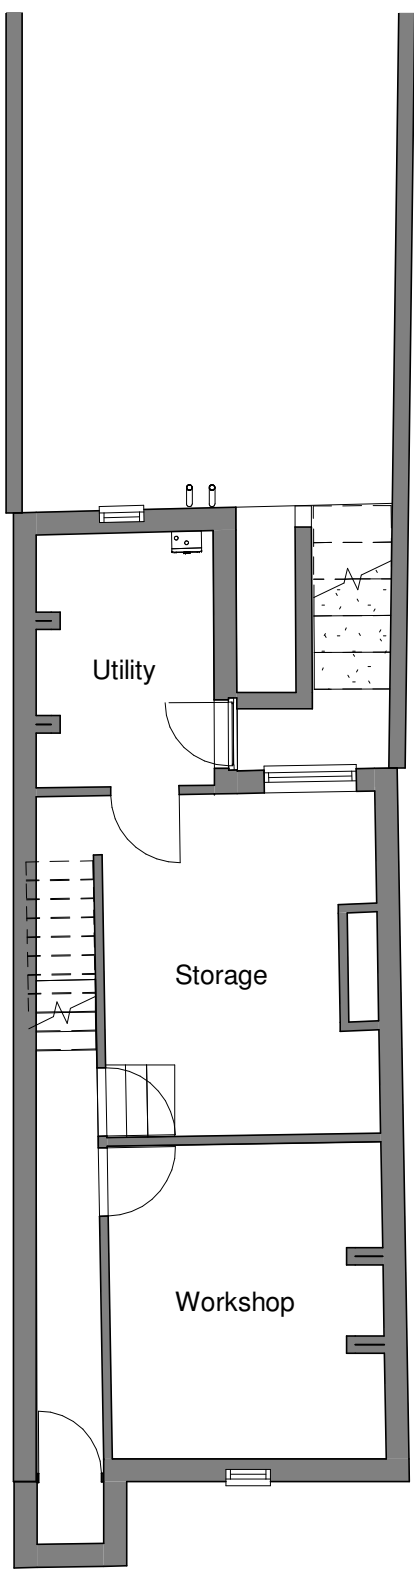

Basement Plan
1 : 100

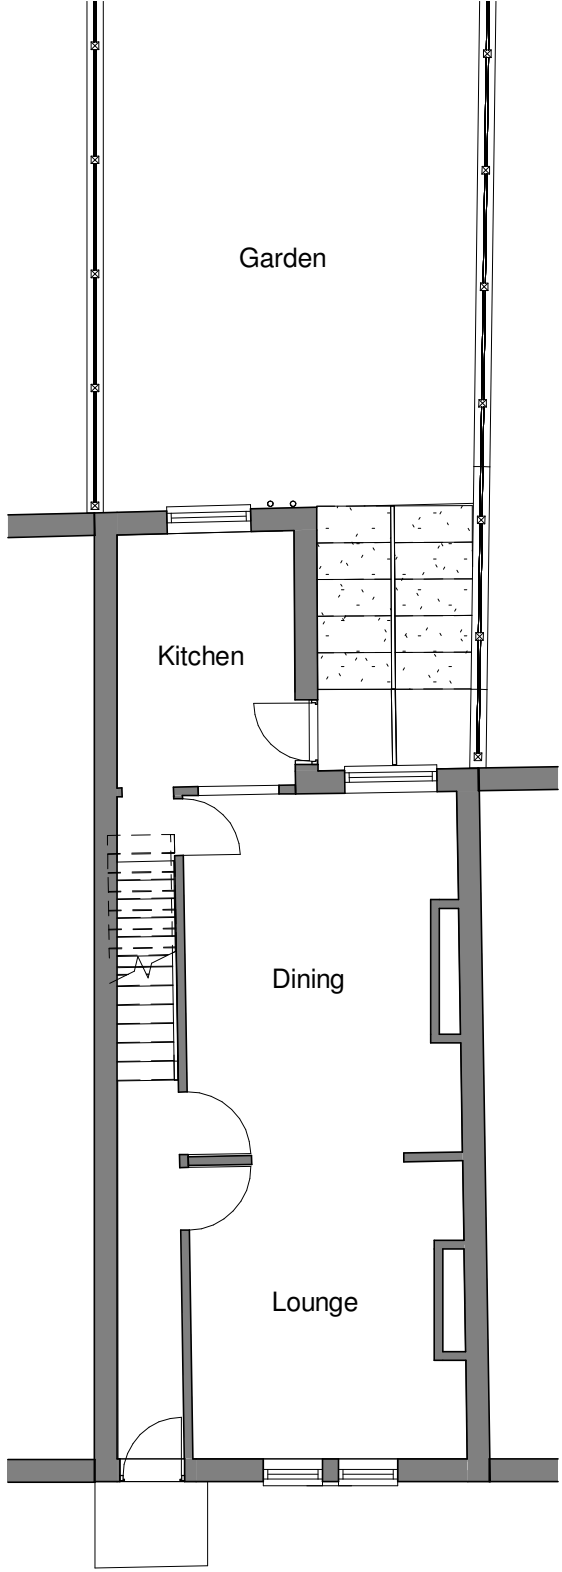

Ground Floor Plan
1 : 100

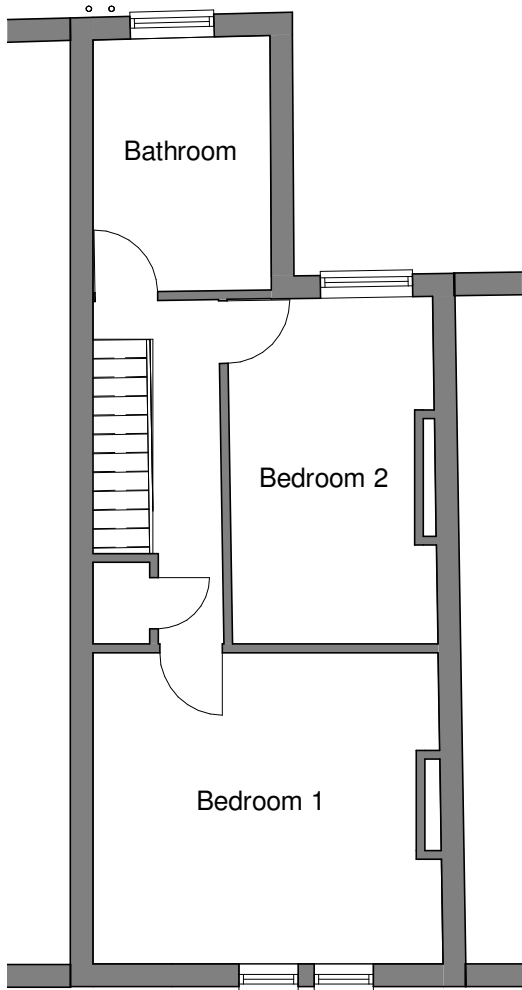

First Floor Plan
1 : 100


FFL
3095

GFL
0

BFL
-2710



Side Elevation
1 : 100

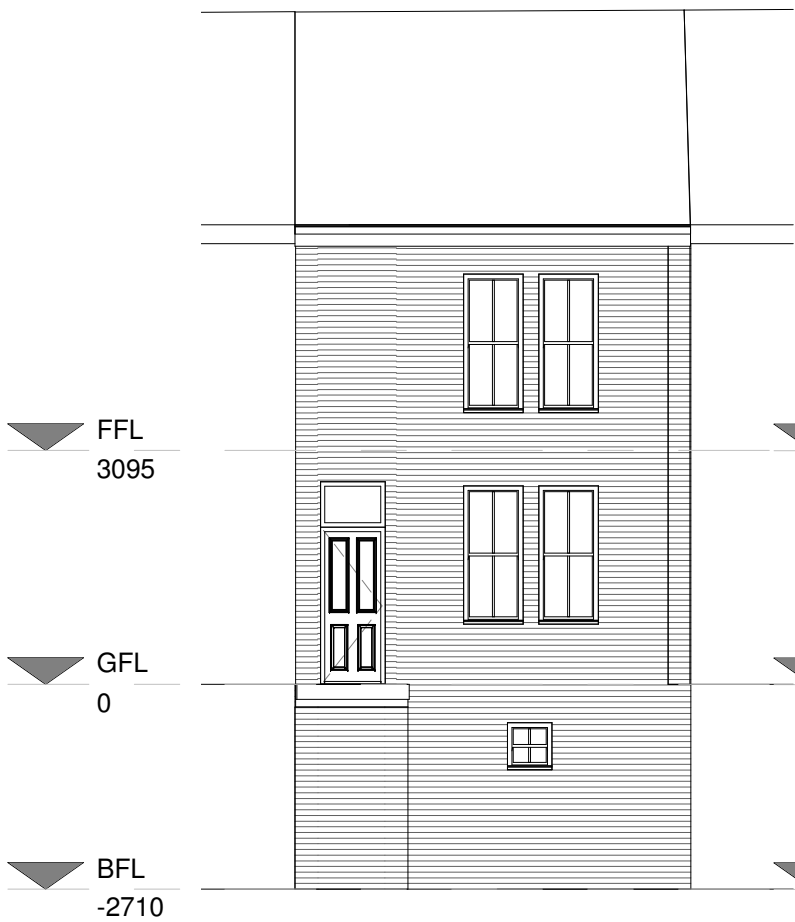

Front Elevation
1 : 100

FFL
3095

GFL
0

BFL
-2710



Side Elevation
1 : 100

FFL
3095


GFL
0

BFL
-2710

FFL
3095

GFL
0

BFL
-2710

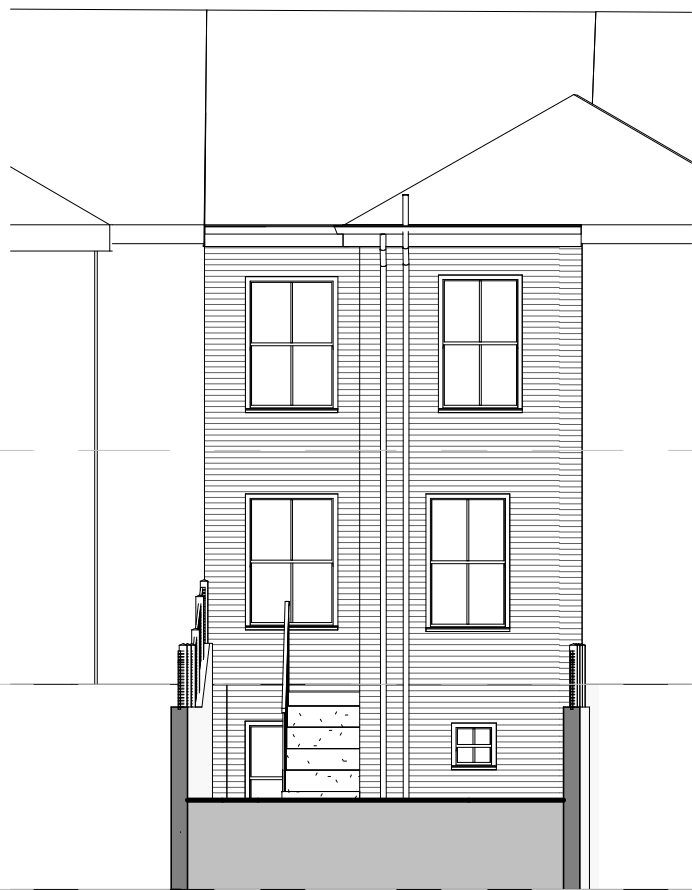

Rear Elevation
1 : 100

/		Date 1	Revision 1		
REV	DATE	DESCRIPTION			DRN. CKD.

DMS

ARCHITECTURE

THE OLD POLICE STATION, HIGH STREET
NORMANTON, WF6 2AL

Tel 01924 899749

Email: mail@dmsarchitecture.co.uk www.dmsarchitecture.co.uk

PROJECT
Proposed Basement Extension
9 Swift Street, Barnsley

TITLE
Existing Plans and Elevations

STAGE
Planning

PROJECT No. 1964	DRAWING No. A (10)010	REV. /
SCALE 1 : 100@ A2	DATE 09/14/20	
DRAWN Author	CHECKED Checker	