

Notes:
Planning drawings, not to be used for construction or building regulation purposes


Revision: --
Revision List:




Project Name: Hilltop Farm, Hemingfield
Drawing Title: Floor Plans - Proposed
Drawing Number: 1026/TP/004
Scale: 1:100@A3



Date: Feb 11

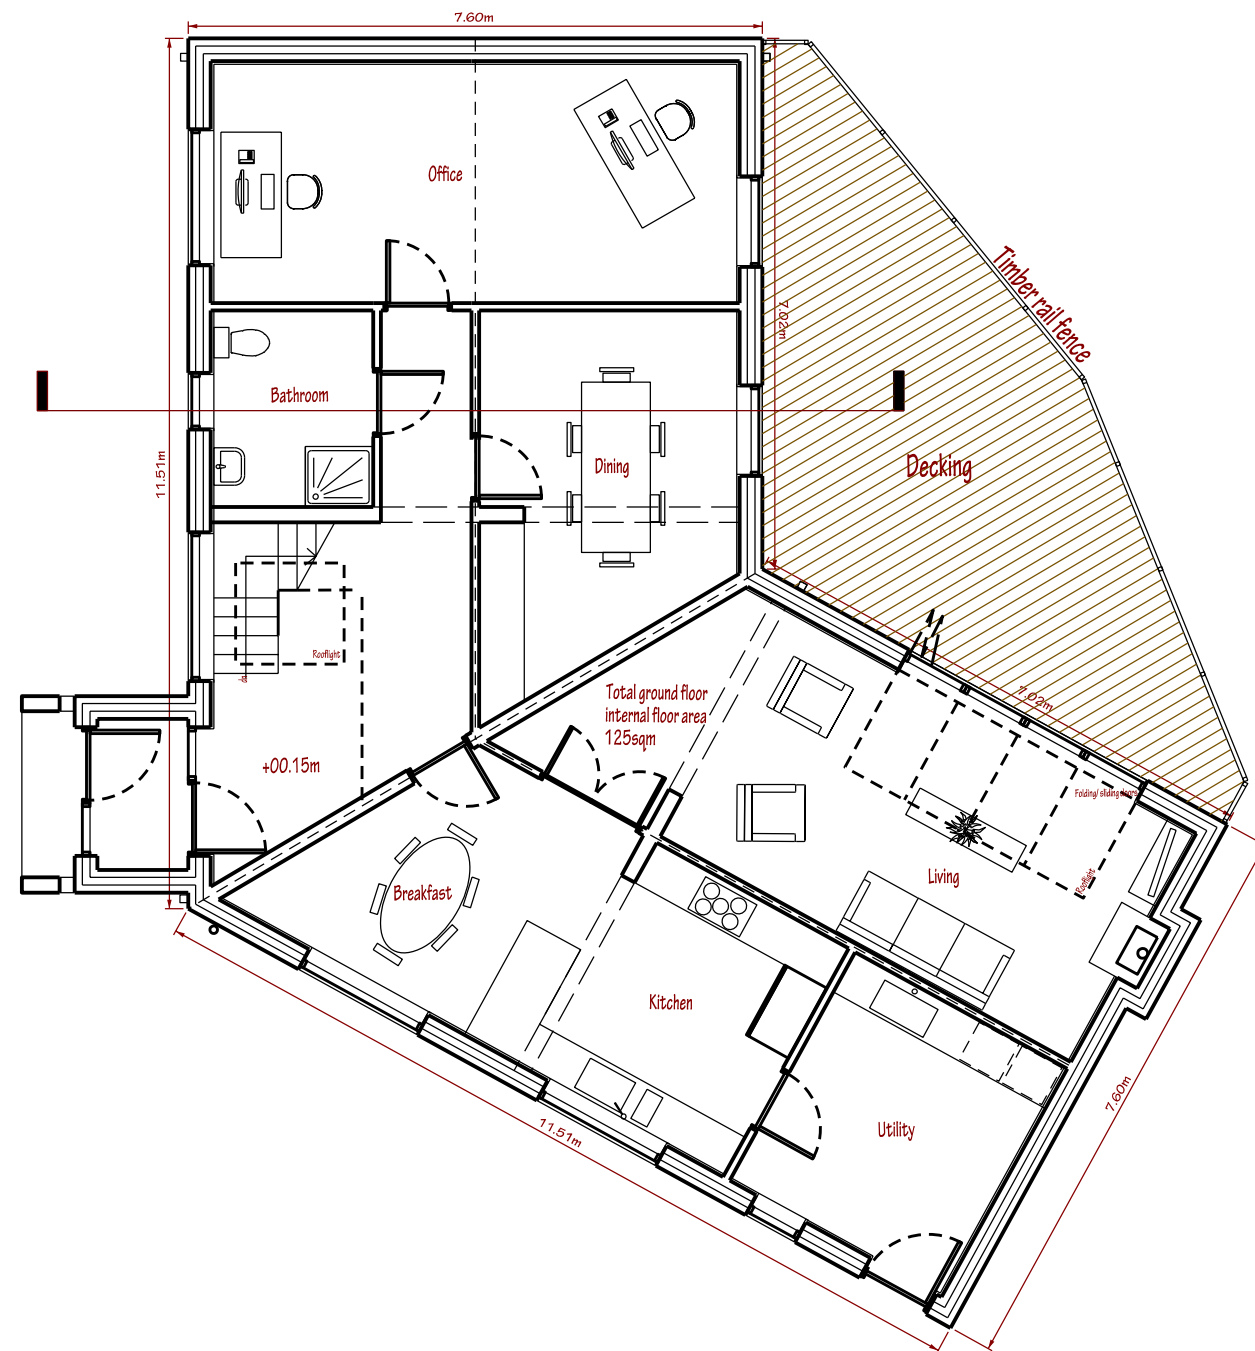

Ground Floor Plan

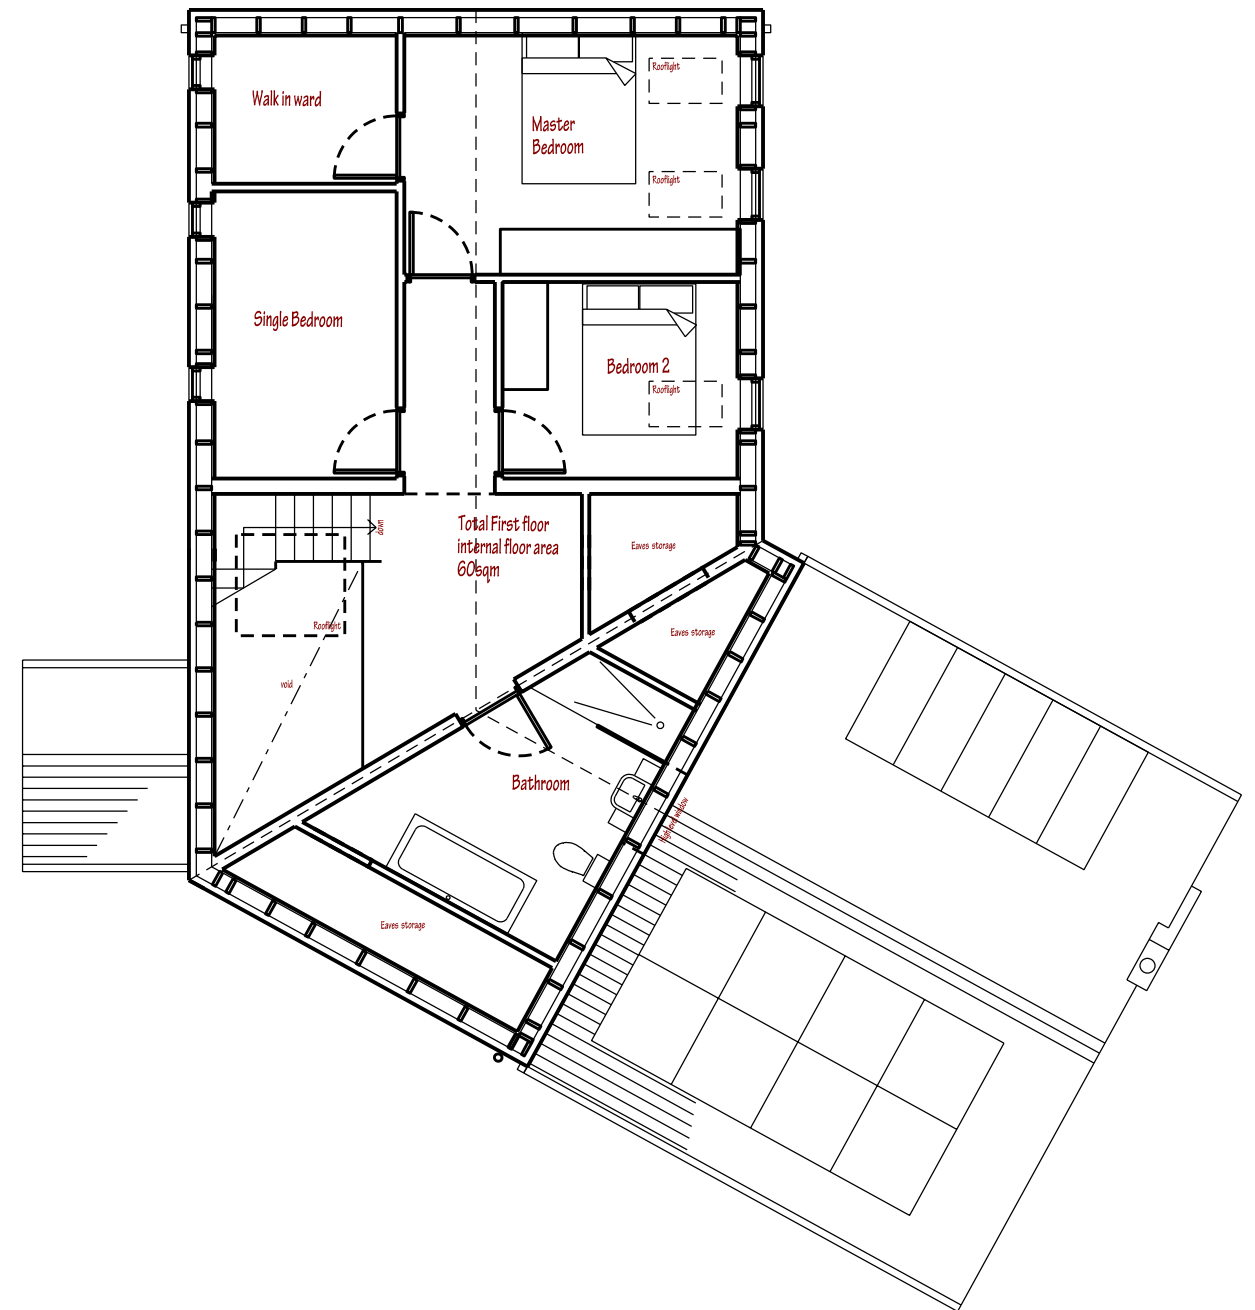

First Floor Plan