
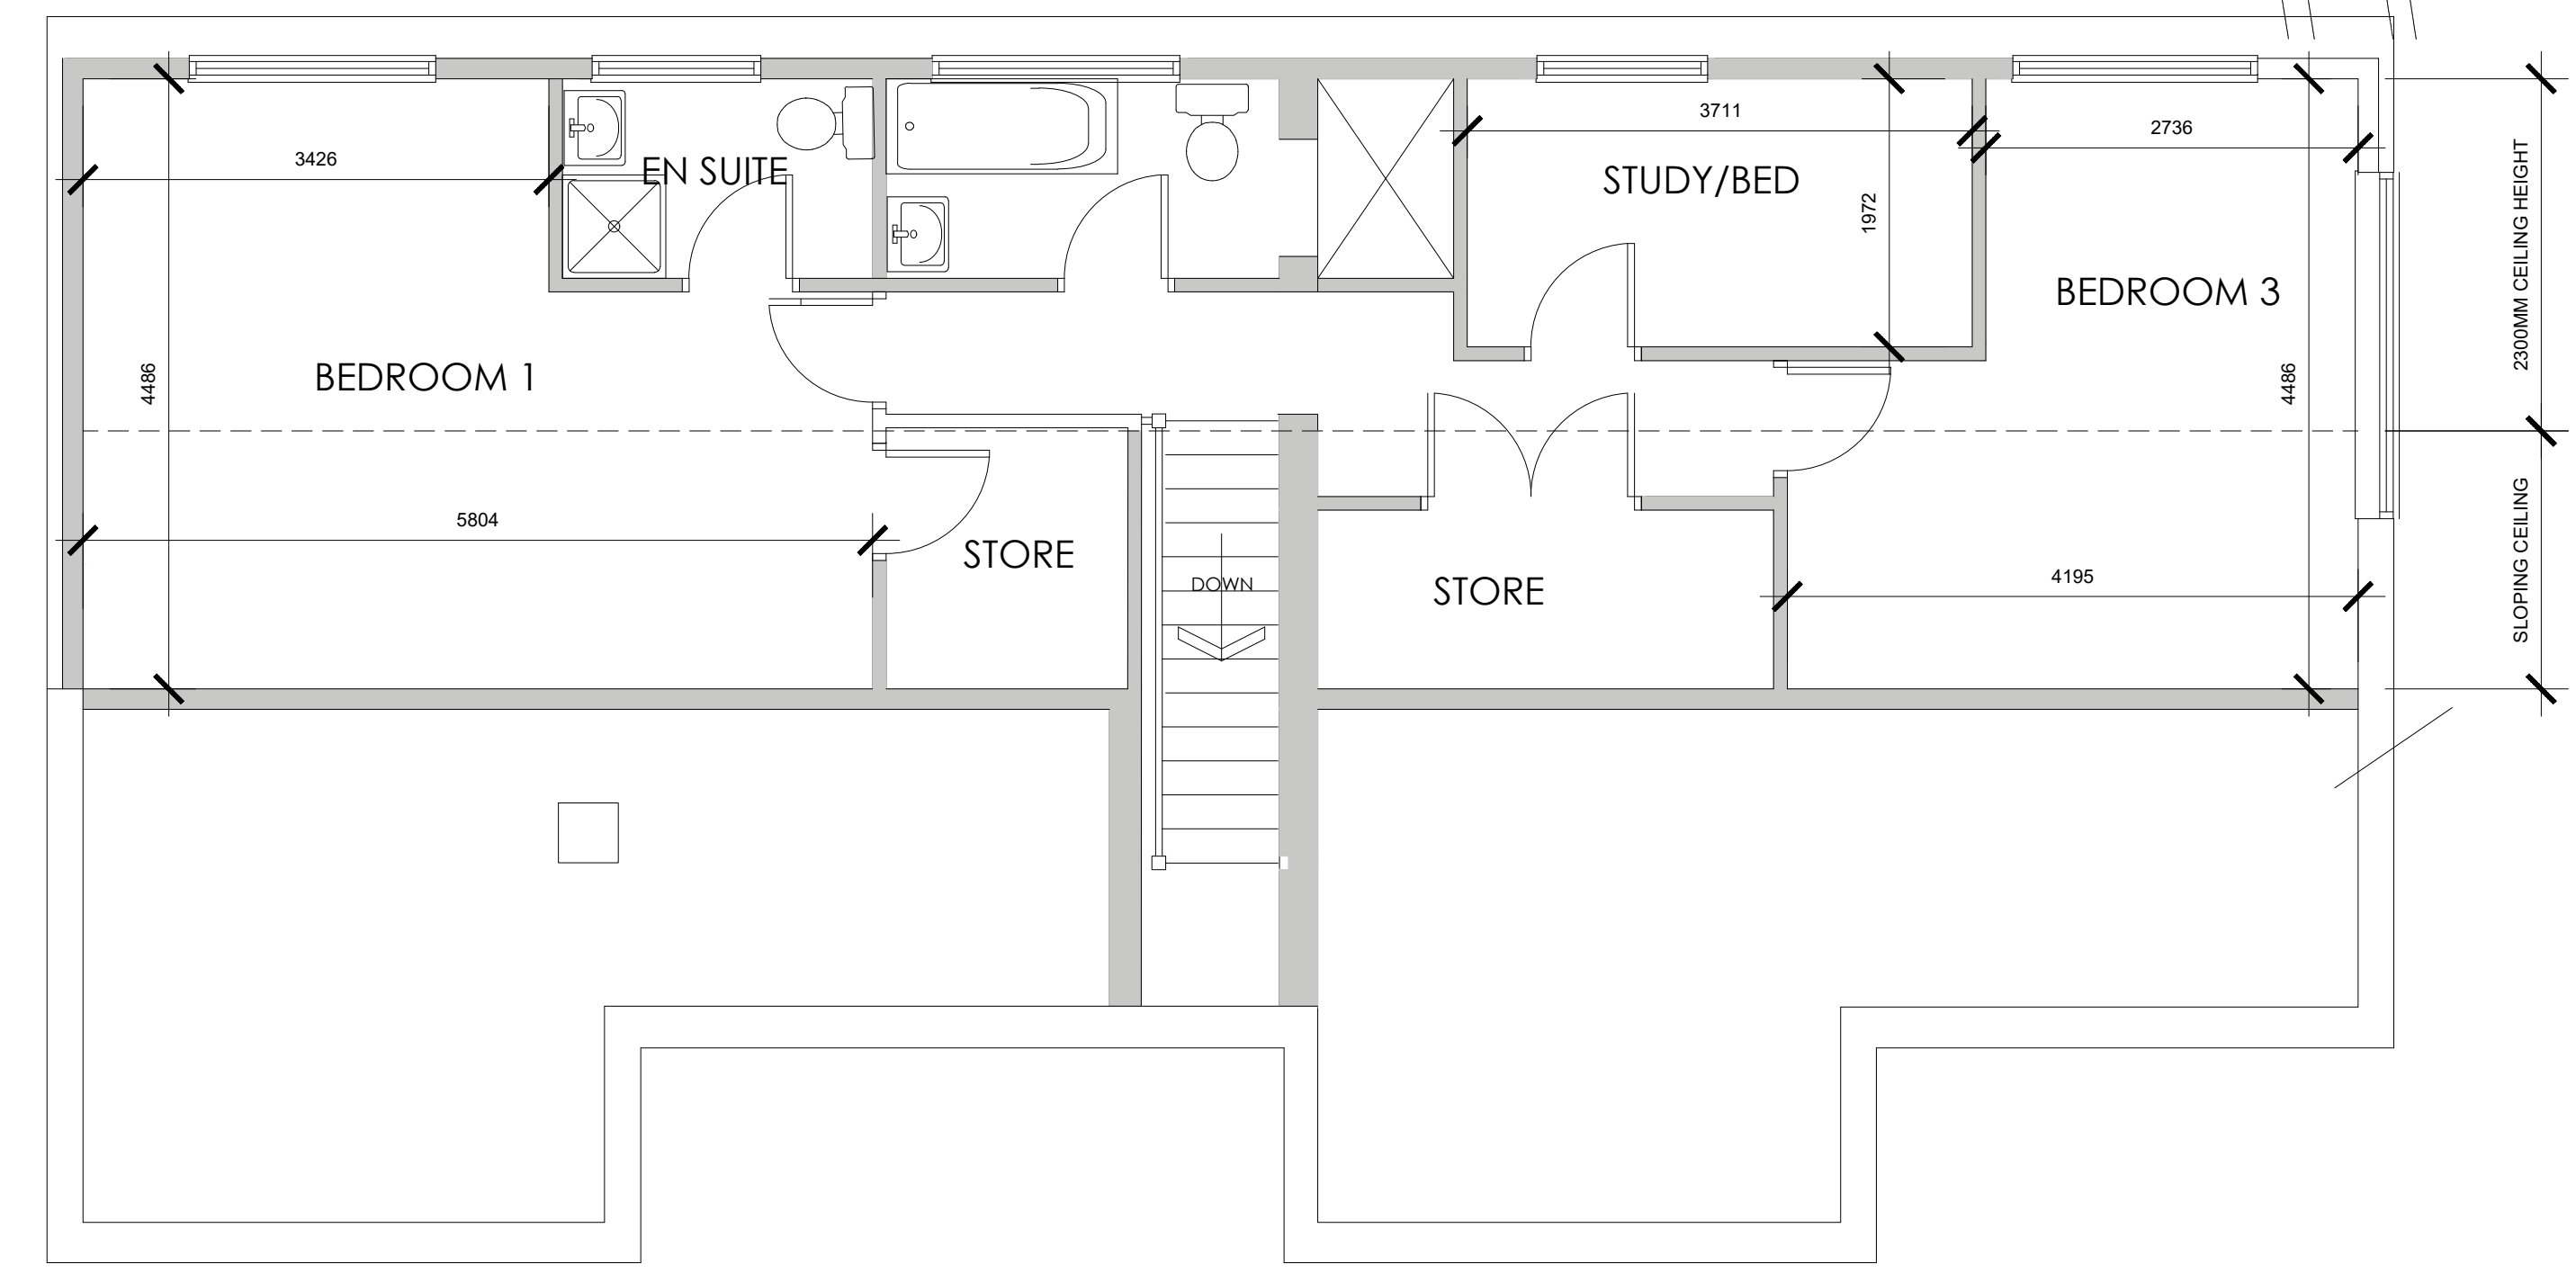
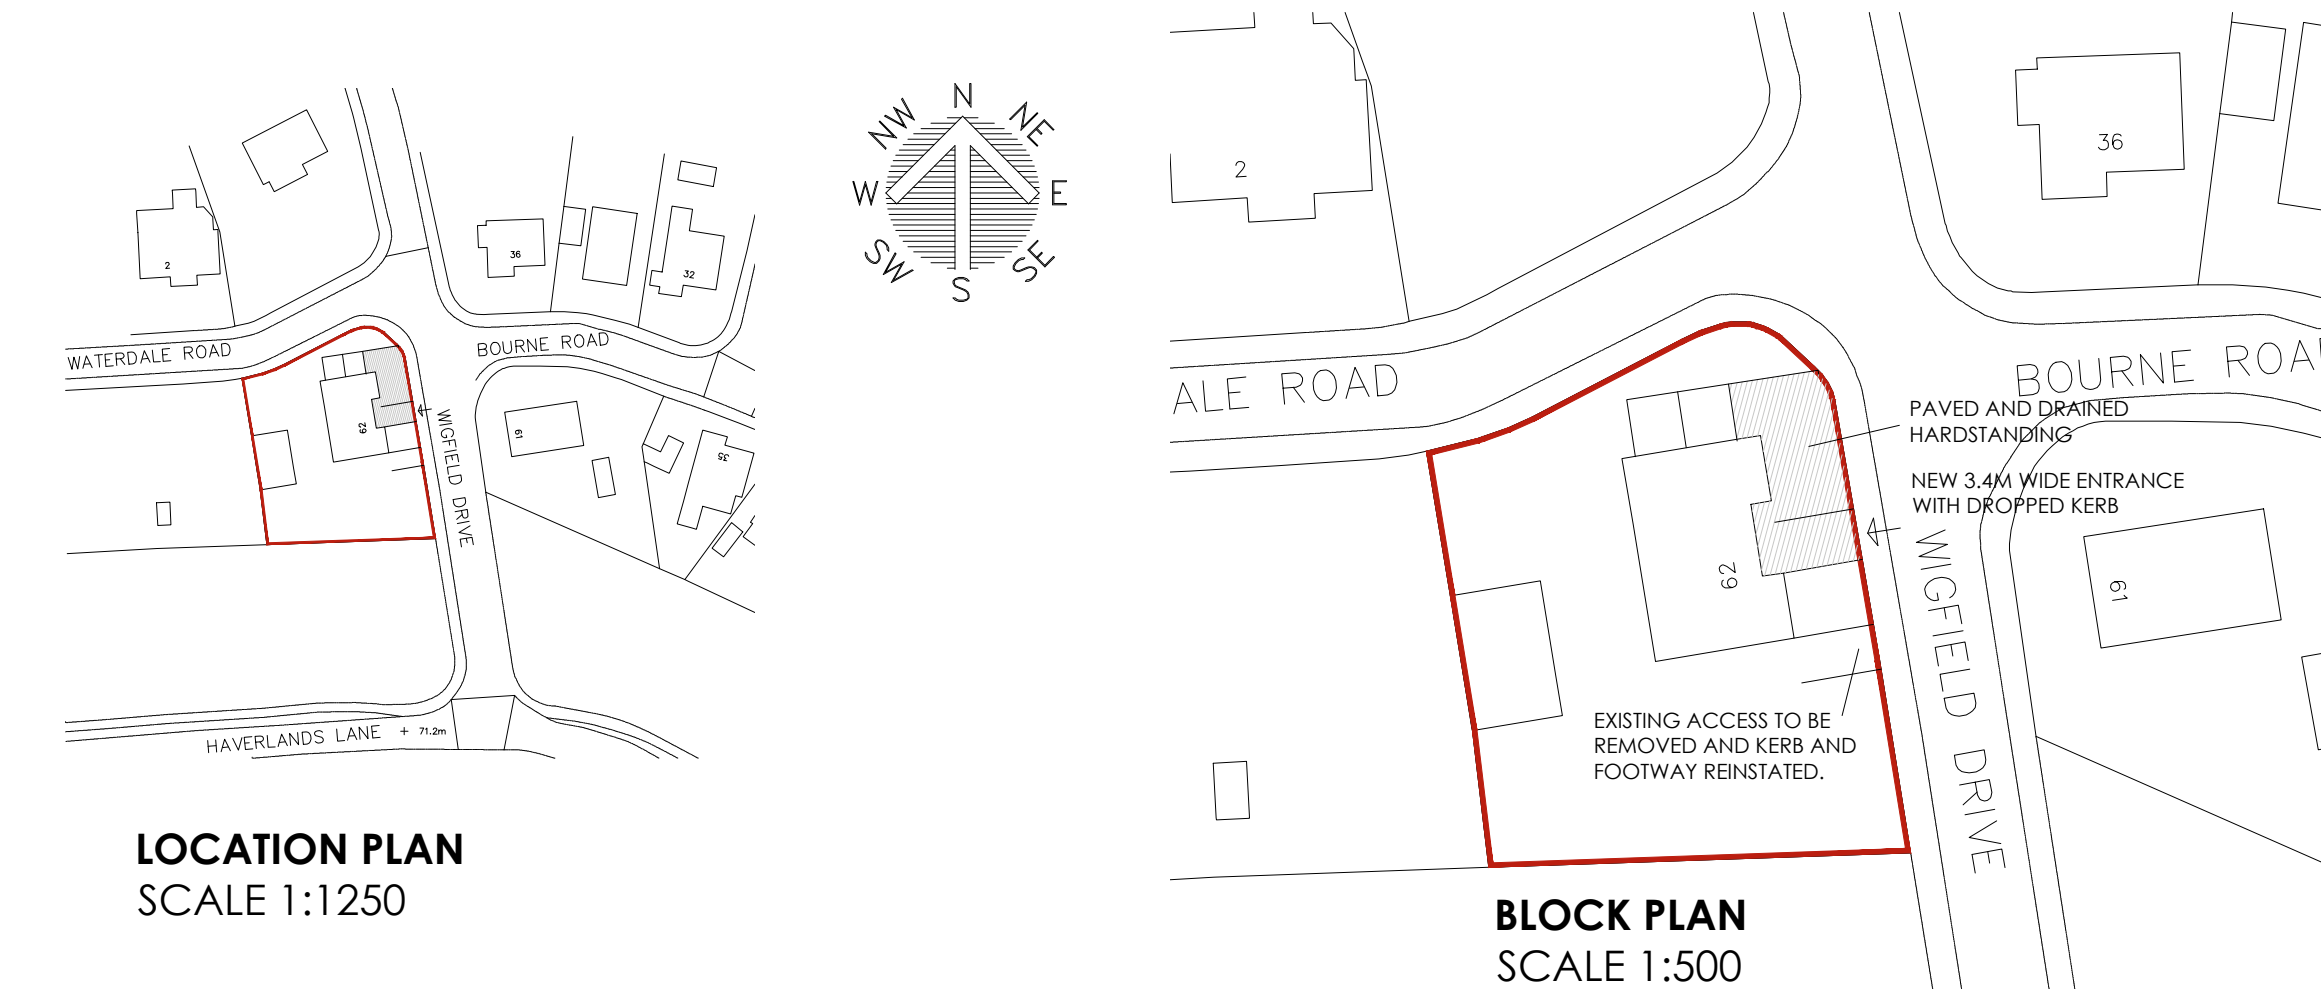


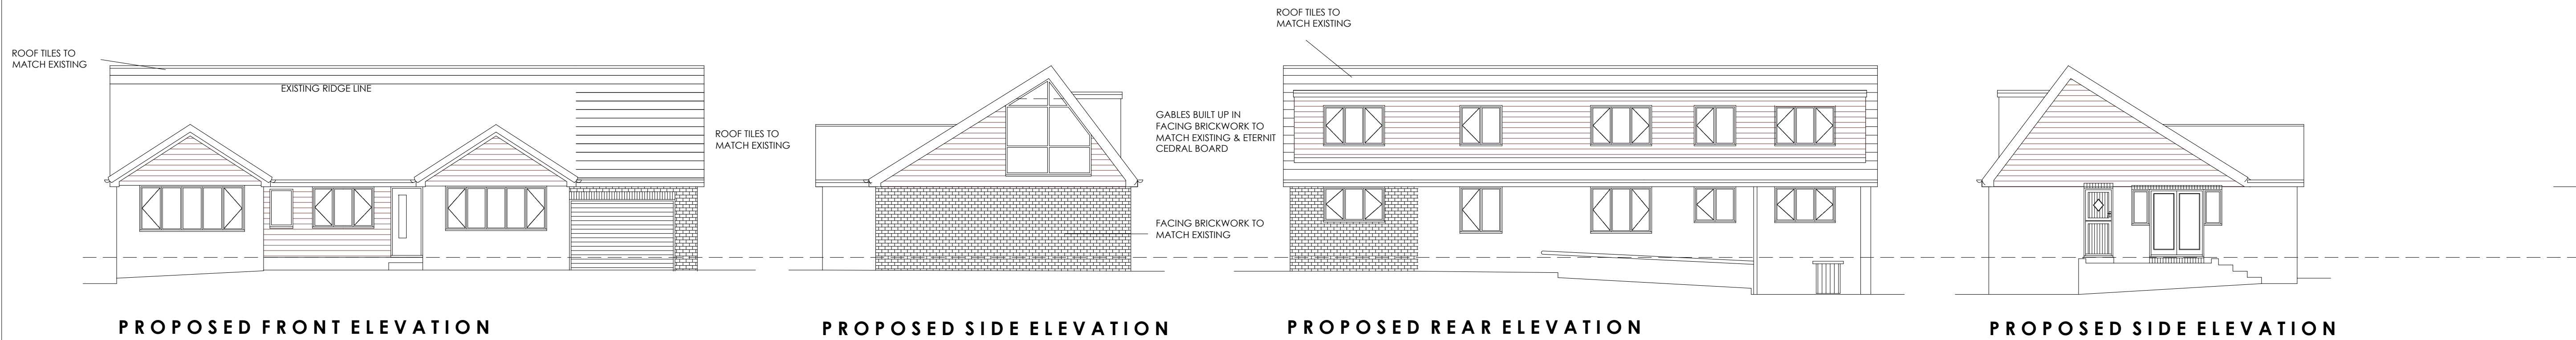

GROUND FLOOR PLAN
AS PROPOSED

FIRST FLOOR PLAN
AS PROPOSED

OFFICE ONE,
34 VICTORIA ROAD,
BARNSELY,
S70 2BU

Phone: 01226 208482
Email: info@whiteaguspартnership.co.uk
Web: www.whiteaguspартnership.co.uk

ARCHITECTURAL SERVICES			Client.		
Project.			MR ZAK REMINGTON		
Drawing Title.			Date.	Scale.	
PROPOSED PLANS & ELEVATIONS			FEB 2019	1:50 & 1:100 @ A1	
Ref.	Dwg. No.	Rev.			
19-122	02	C			
Date	Suffix	Description	Date	Suffix	Description
22-04-20	A	REVISED TO CLIENTS REQUIREMENTS			
15-09-20	B	GENERAL REVISIONS			
16-09-20	C	REVISED TO CLIENTS REQUIREMENTS			