


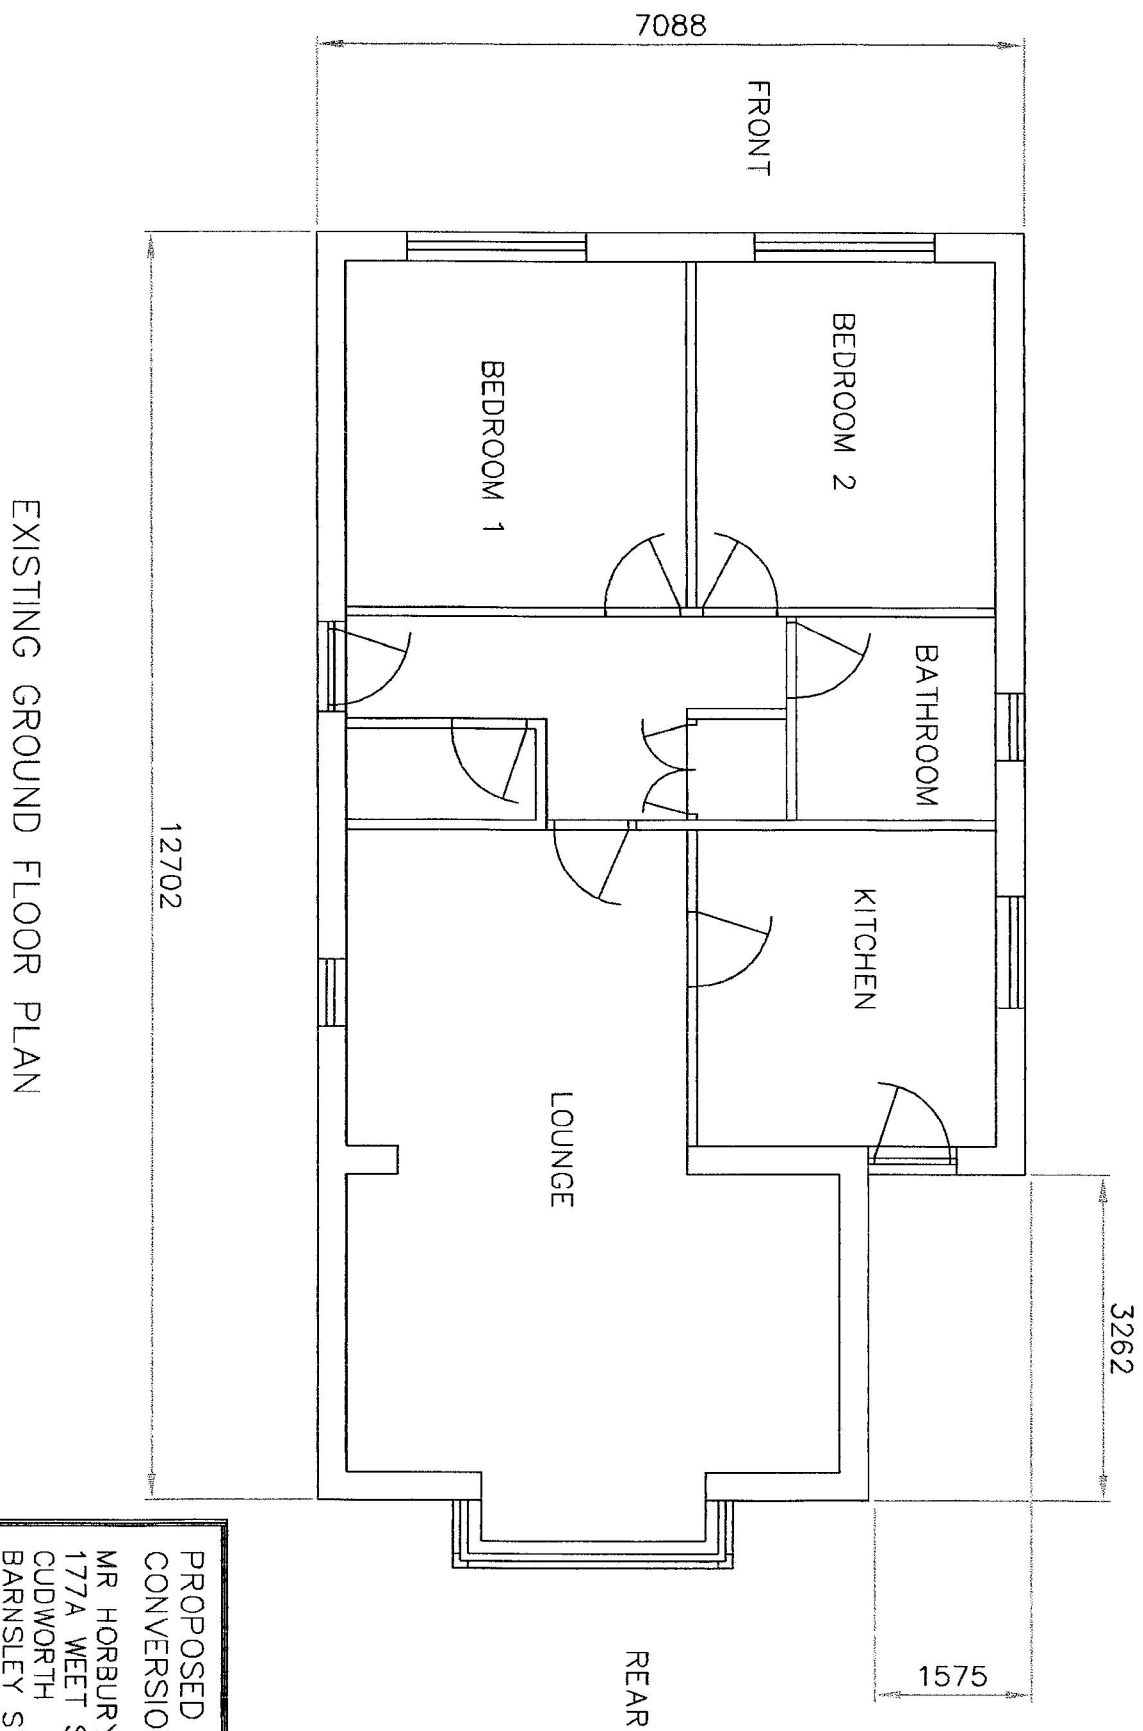

EXISTING GROUND FLOOR PLAN

PROPOSED LOFT
CONVERSION FOR

MR HORBURY
177A WEET SHAW Ld.
CUDWORTH
BARNSELEY S72 8BL

DATE MAY 2016
DRG REF 015 SHEET 4
SCALE 1:75