




The contractor is to check and verify all existing and site dimensions, levels and sewer invert levels at connection points before tendering and work commences.
This drawing must read with and checked against any structural or other specialist drawings provided. The contractor is to comply in all respects with the current building regulations whether specifically stated on these drawings or not. Internal dimensions exclude plaster thickness.
Do not scale off this drawing.

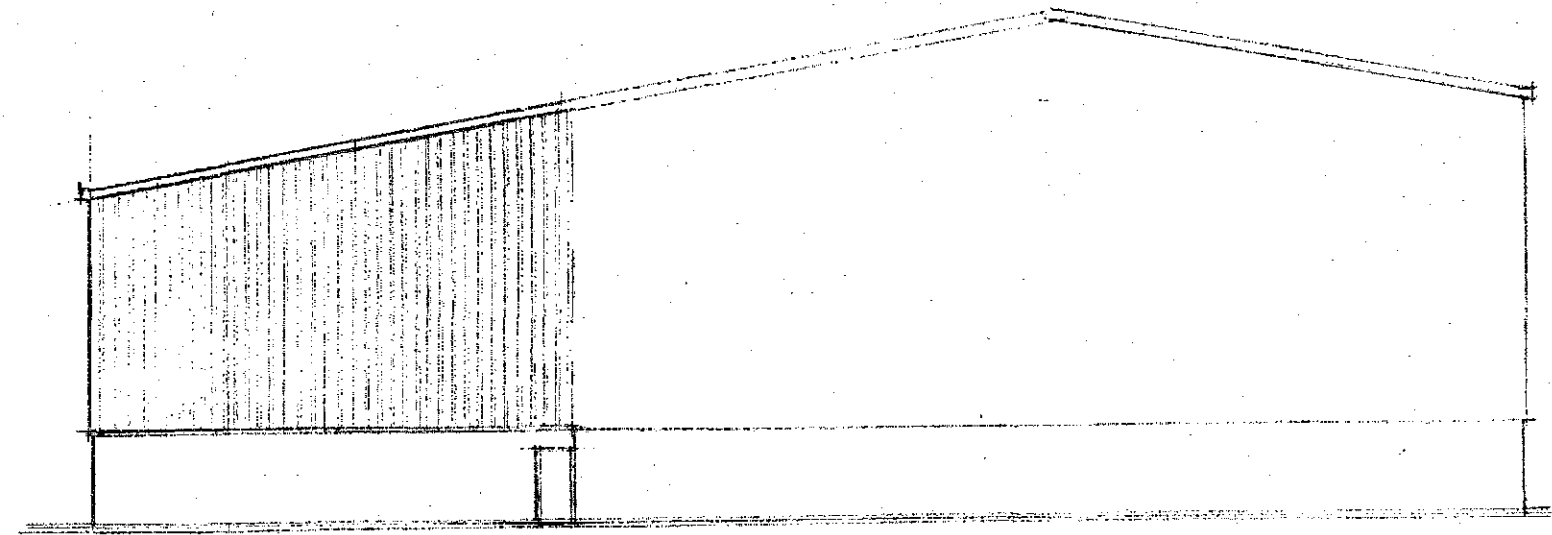

PROPOSED SIDE ELEVATION.

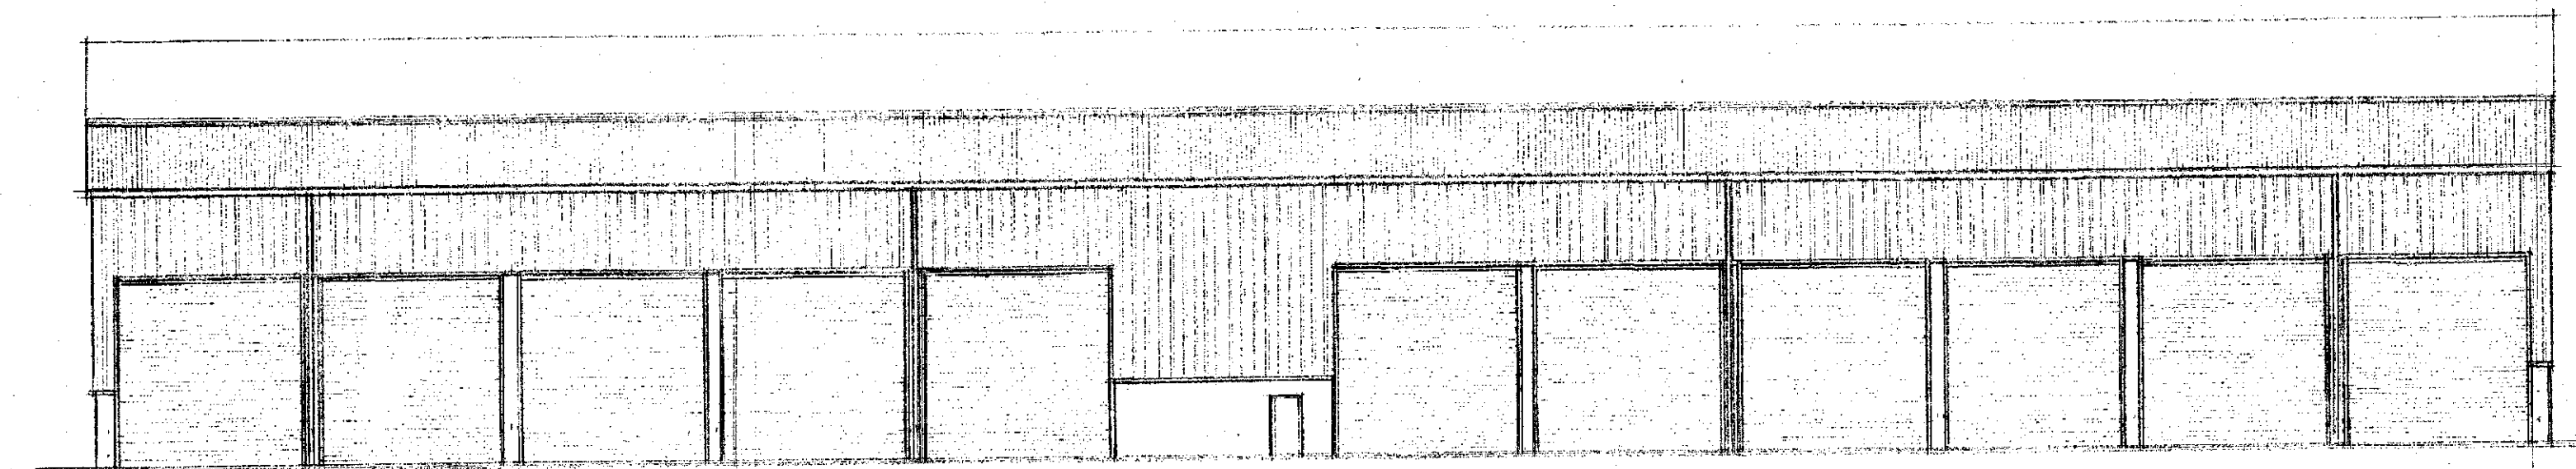

PROPOSED FRONT ELEVATION.

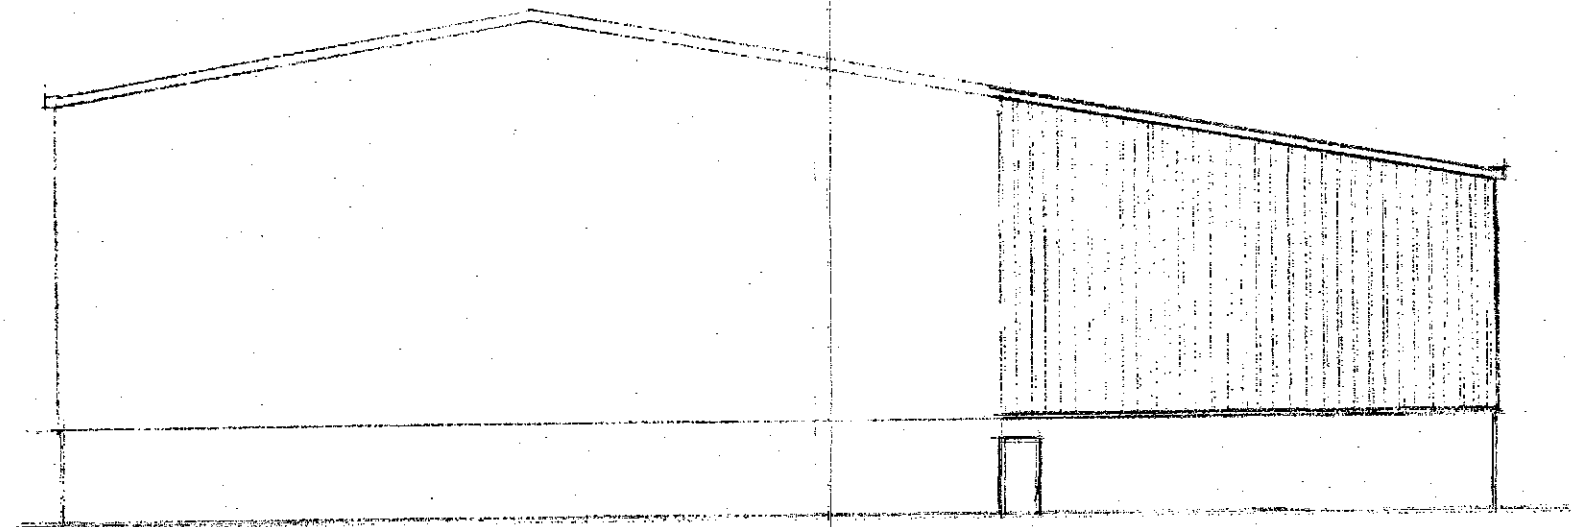


PROPOSED SIDE ELEVATION.

© Copyright

Job Title	PROPOSED UNIT EXT'N.		
Client	GLASS RECYCLING UK LTD.		
Drawing Title	ELEVATIONS.		
Drawn By	Date	Scale	
I.W.	JUNE 16	1:200	

IAN WILLIAMS
DESIGN AND BUILD
FAIRFIELDS, CHURCH ROAD,
ALTOFTS, W. YORKS WF6 2NU
Telephone: 01924 893311

DRG. No. 64. 02. 06. 16.

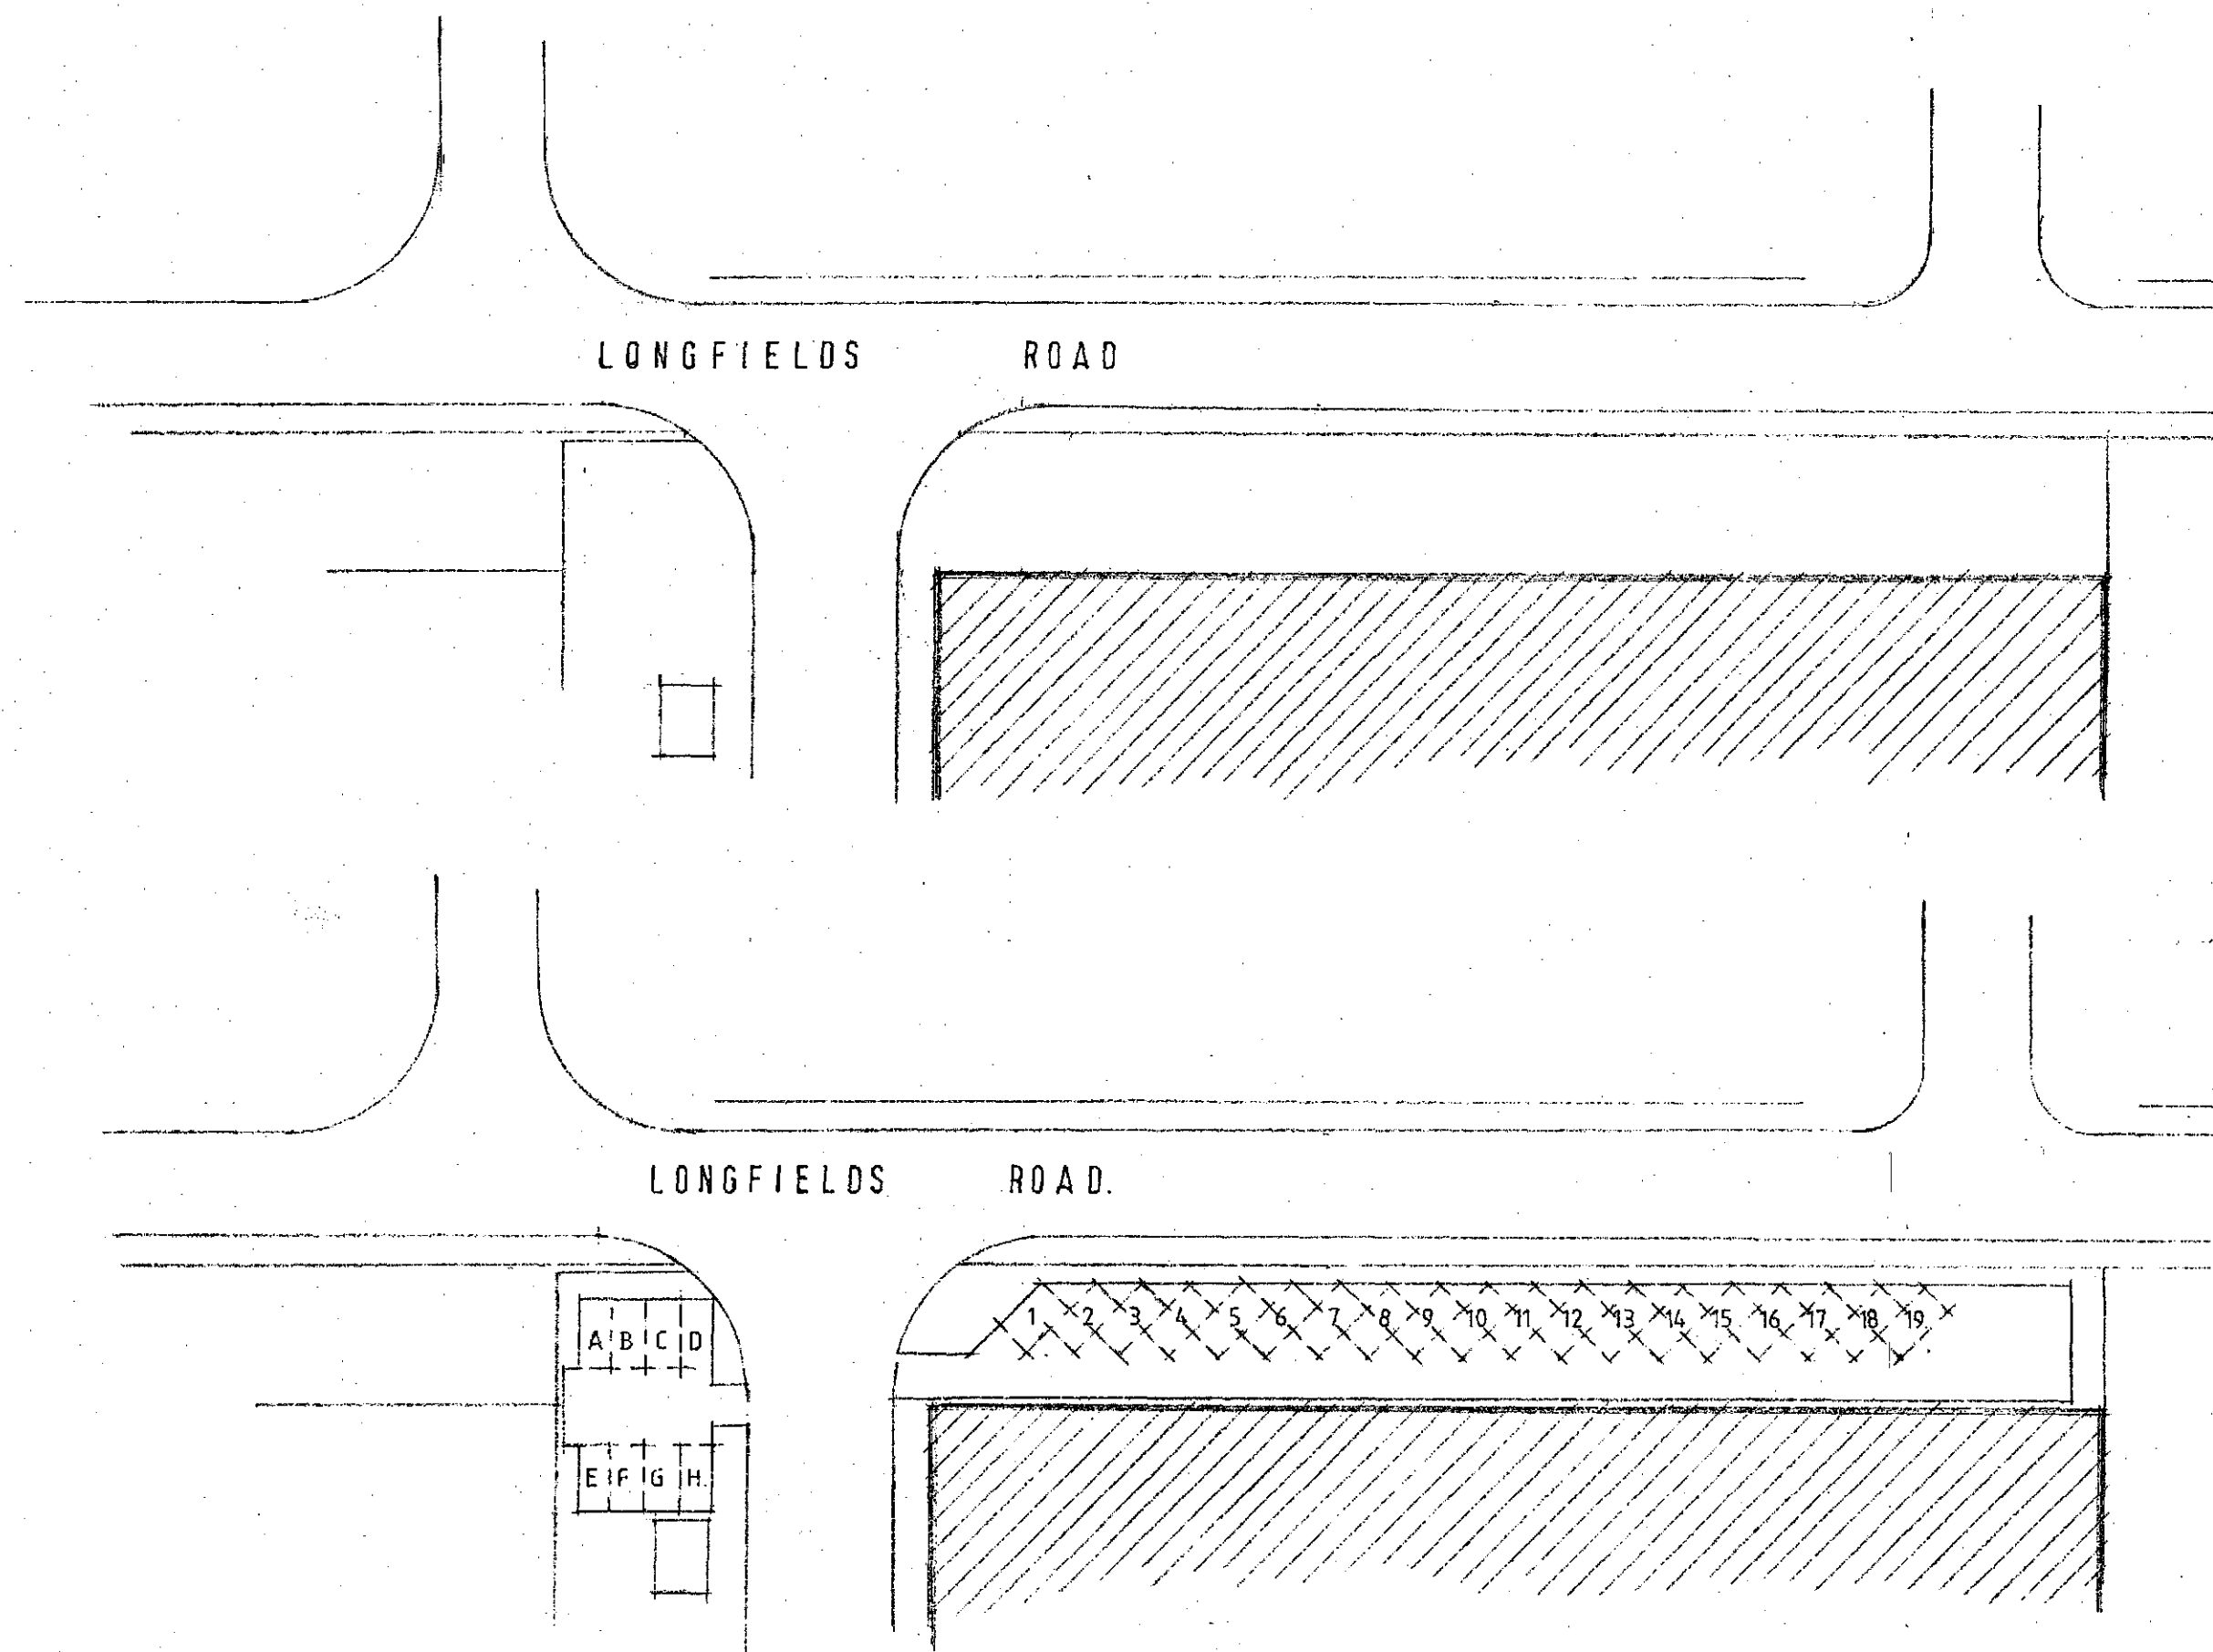

EXISTING LAYOUT.

PROPOSED LAYOUT.

NOTES

The contractor is to check and verify all building and site dimensions, levels and sewer invert levels at connection points before tendering and work commences.

This drawing must be read with and checked against any structural or other specialist drawings provided.

The contractor is to comply in all respects with the current building regulations whether specifically stated on these drawings or not. Internal dimensions exclude plaster thickness.

Do not scale off this drawing.



© Copyright

Job Title PROPOSED CAR PARKING.		
Client GLASS RECYLING UK LTD.		
Drawing Title LAYOUTS.		
Drawn By I.W.	Date JULY '16	Scale 1:500

IAN WILLIAMS
DESIGN AND BUILD
 FAIRFIELDS, CHURCH ROAD,
 ALTOFTS, W. YORKS WF6 2NU
 Telephone: 01924 393311

DRG. No. 65. 01. 06. 16.

The contractor is to check and verify a site dimensions, levels and sewer in connection points before tender commences.
This drawing must read with and any structural or other specialist drawings.
The contractor is to comply in all respects with current building regulations whether stated on these drawings or not. Internally exclude plaster thickness.
Do not scale off this drawing.

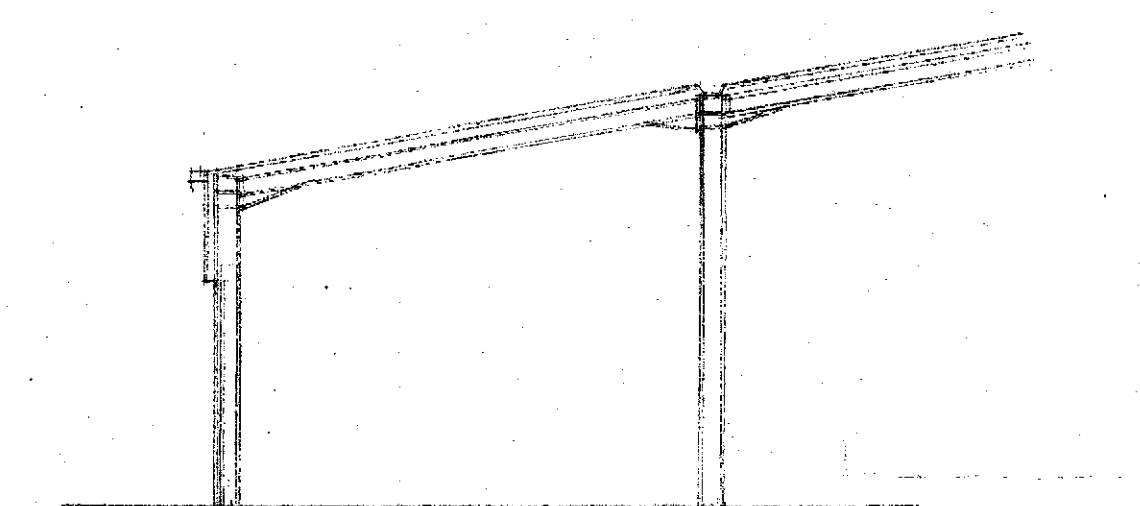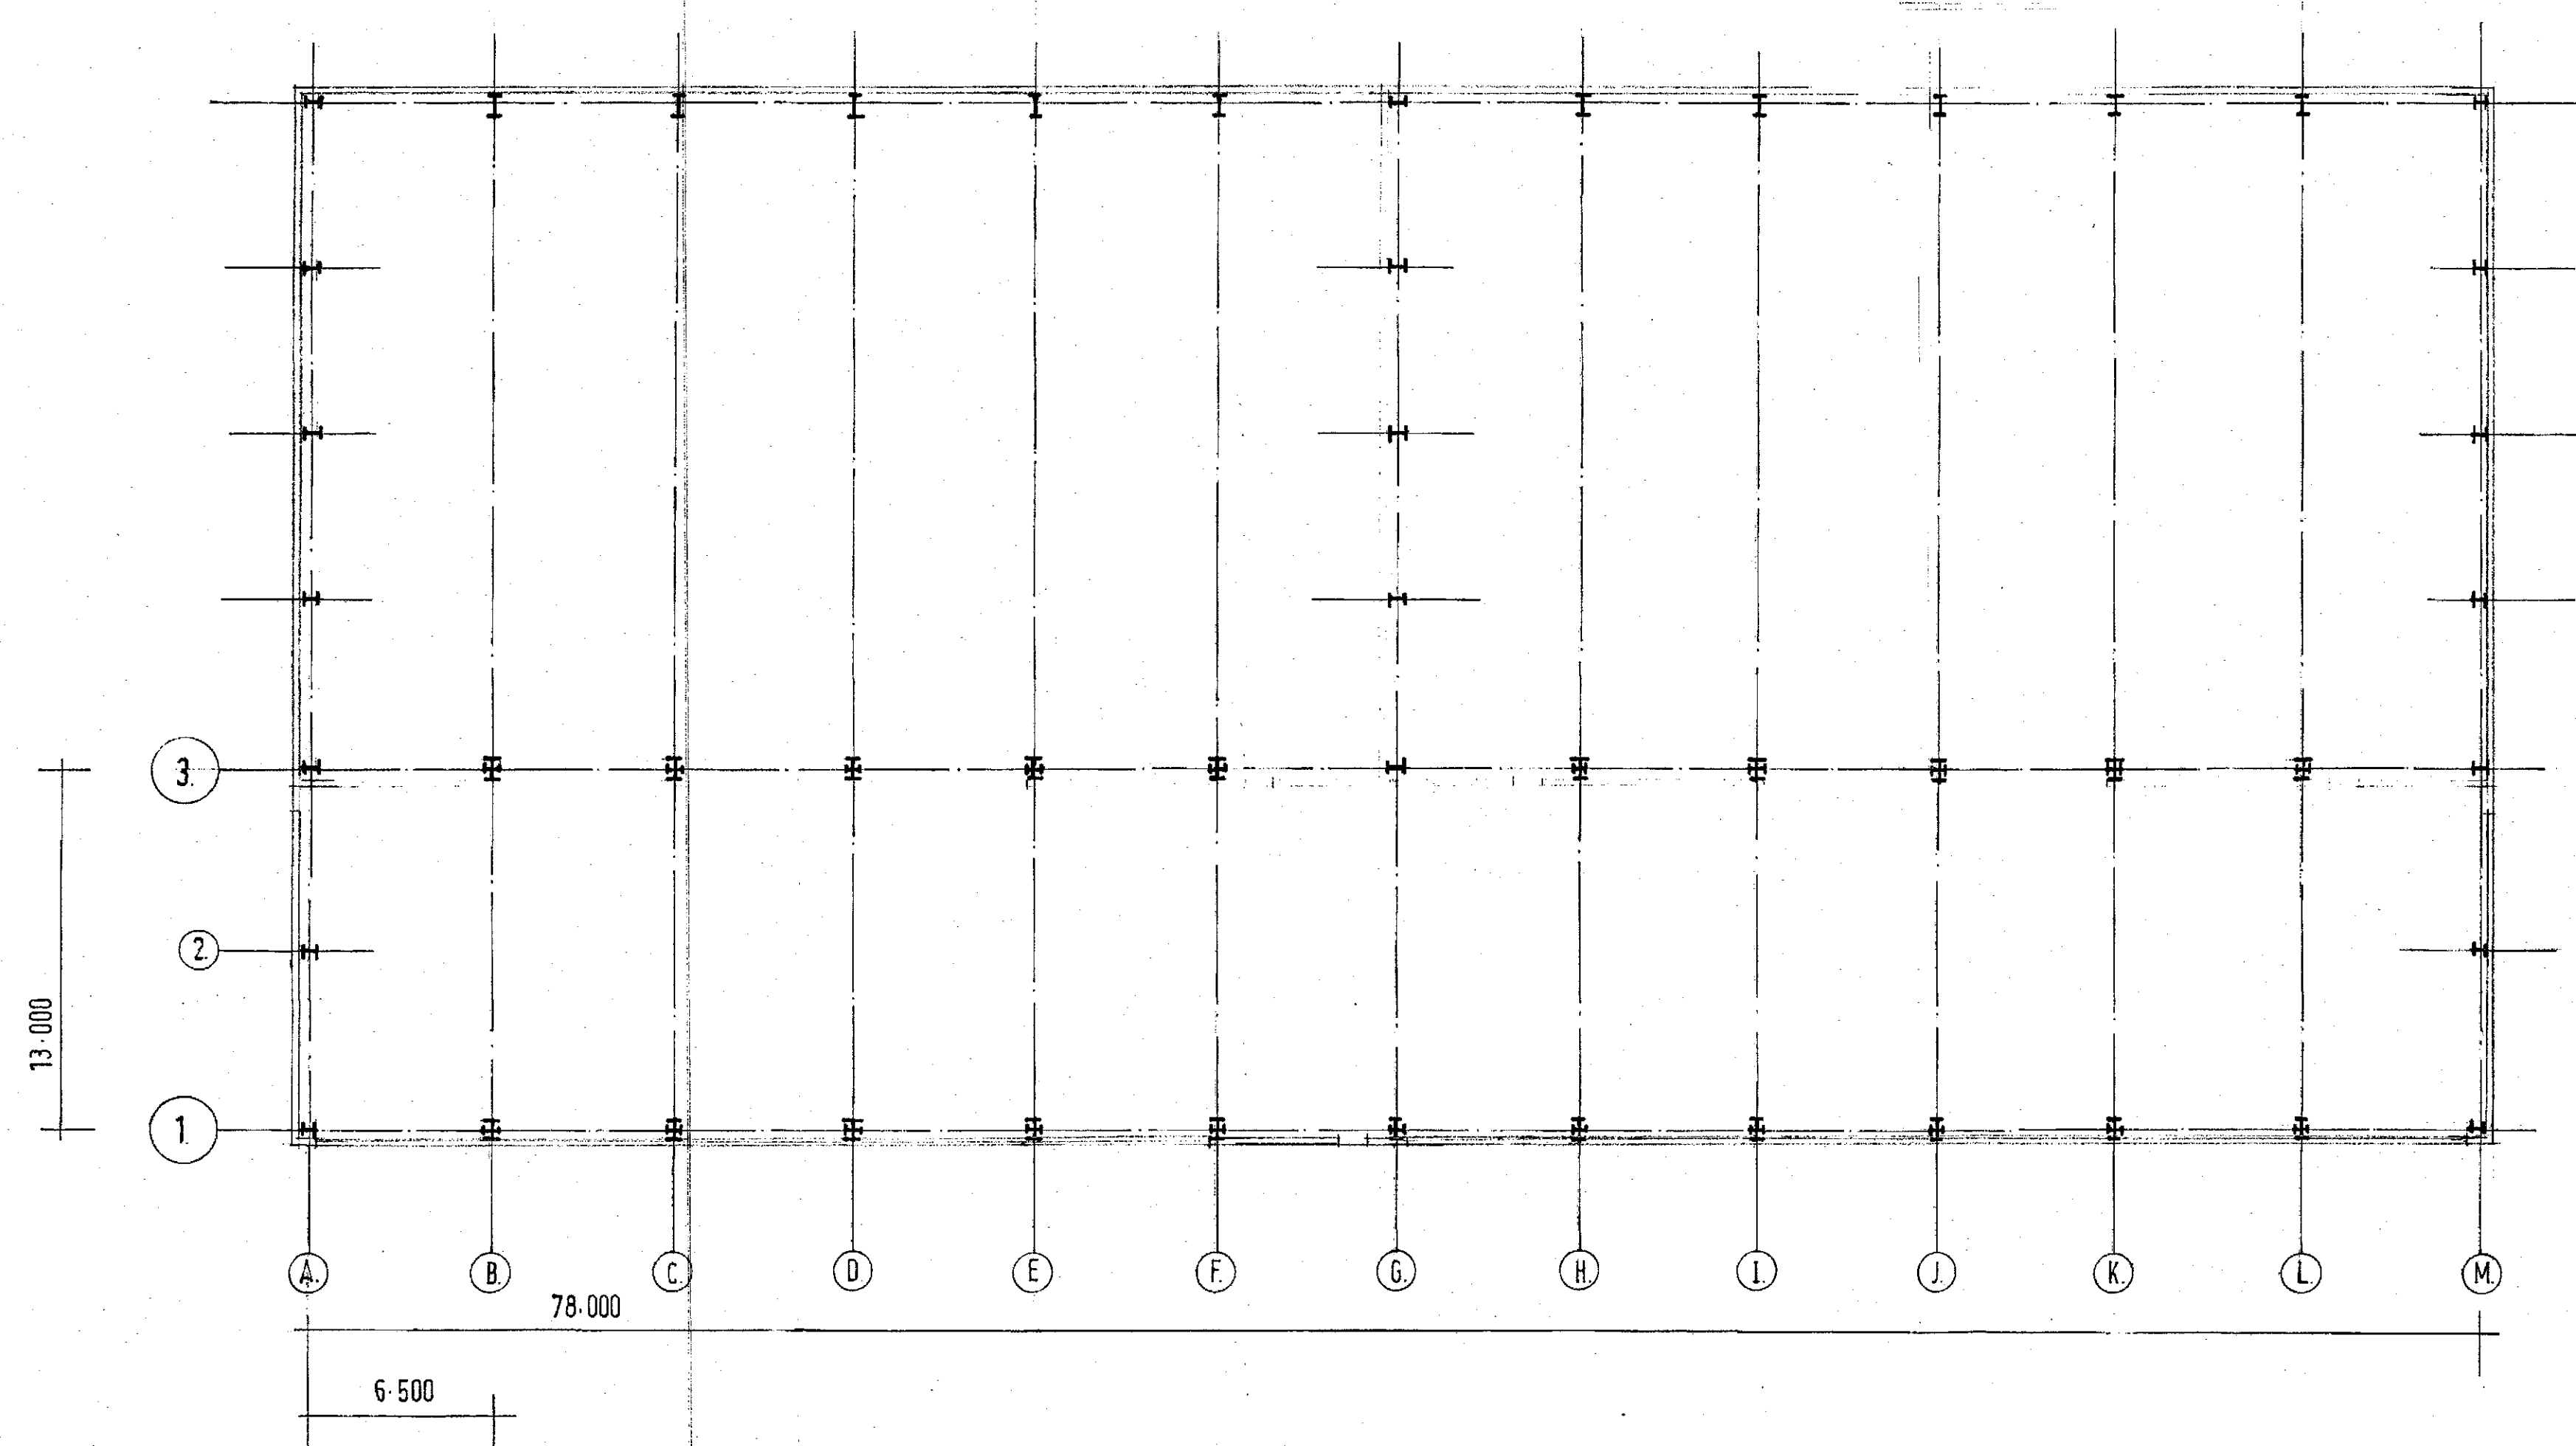

SECTION.

© Copyright

Job Title	PROPOSED UNIT EX	
Client	GLASS RECYCLING UK	
Drawing Title	LAYOUT & SECTI	
Drawn By	Date	Scale
I.W.	JUNE 16.	

IAN WILLIAMS
DESIGN AND BUILD
FAIRFIELDS, CHURCH &
ALTOFTS, W. YORKS WF
Telephone: 01924 893311

DRG. No. 64. 01. 06. 16