



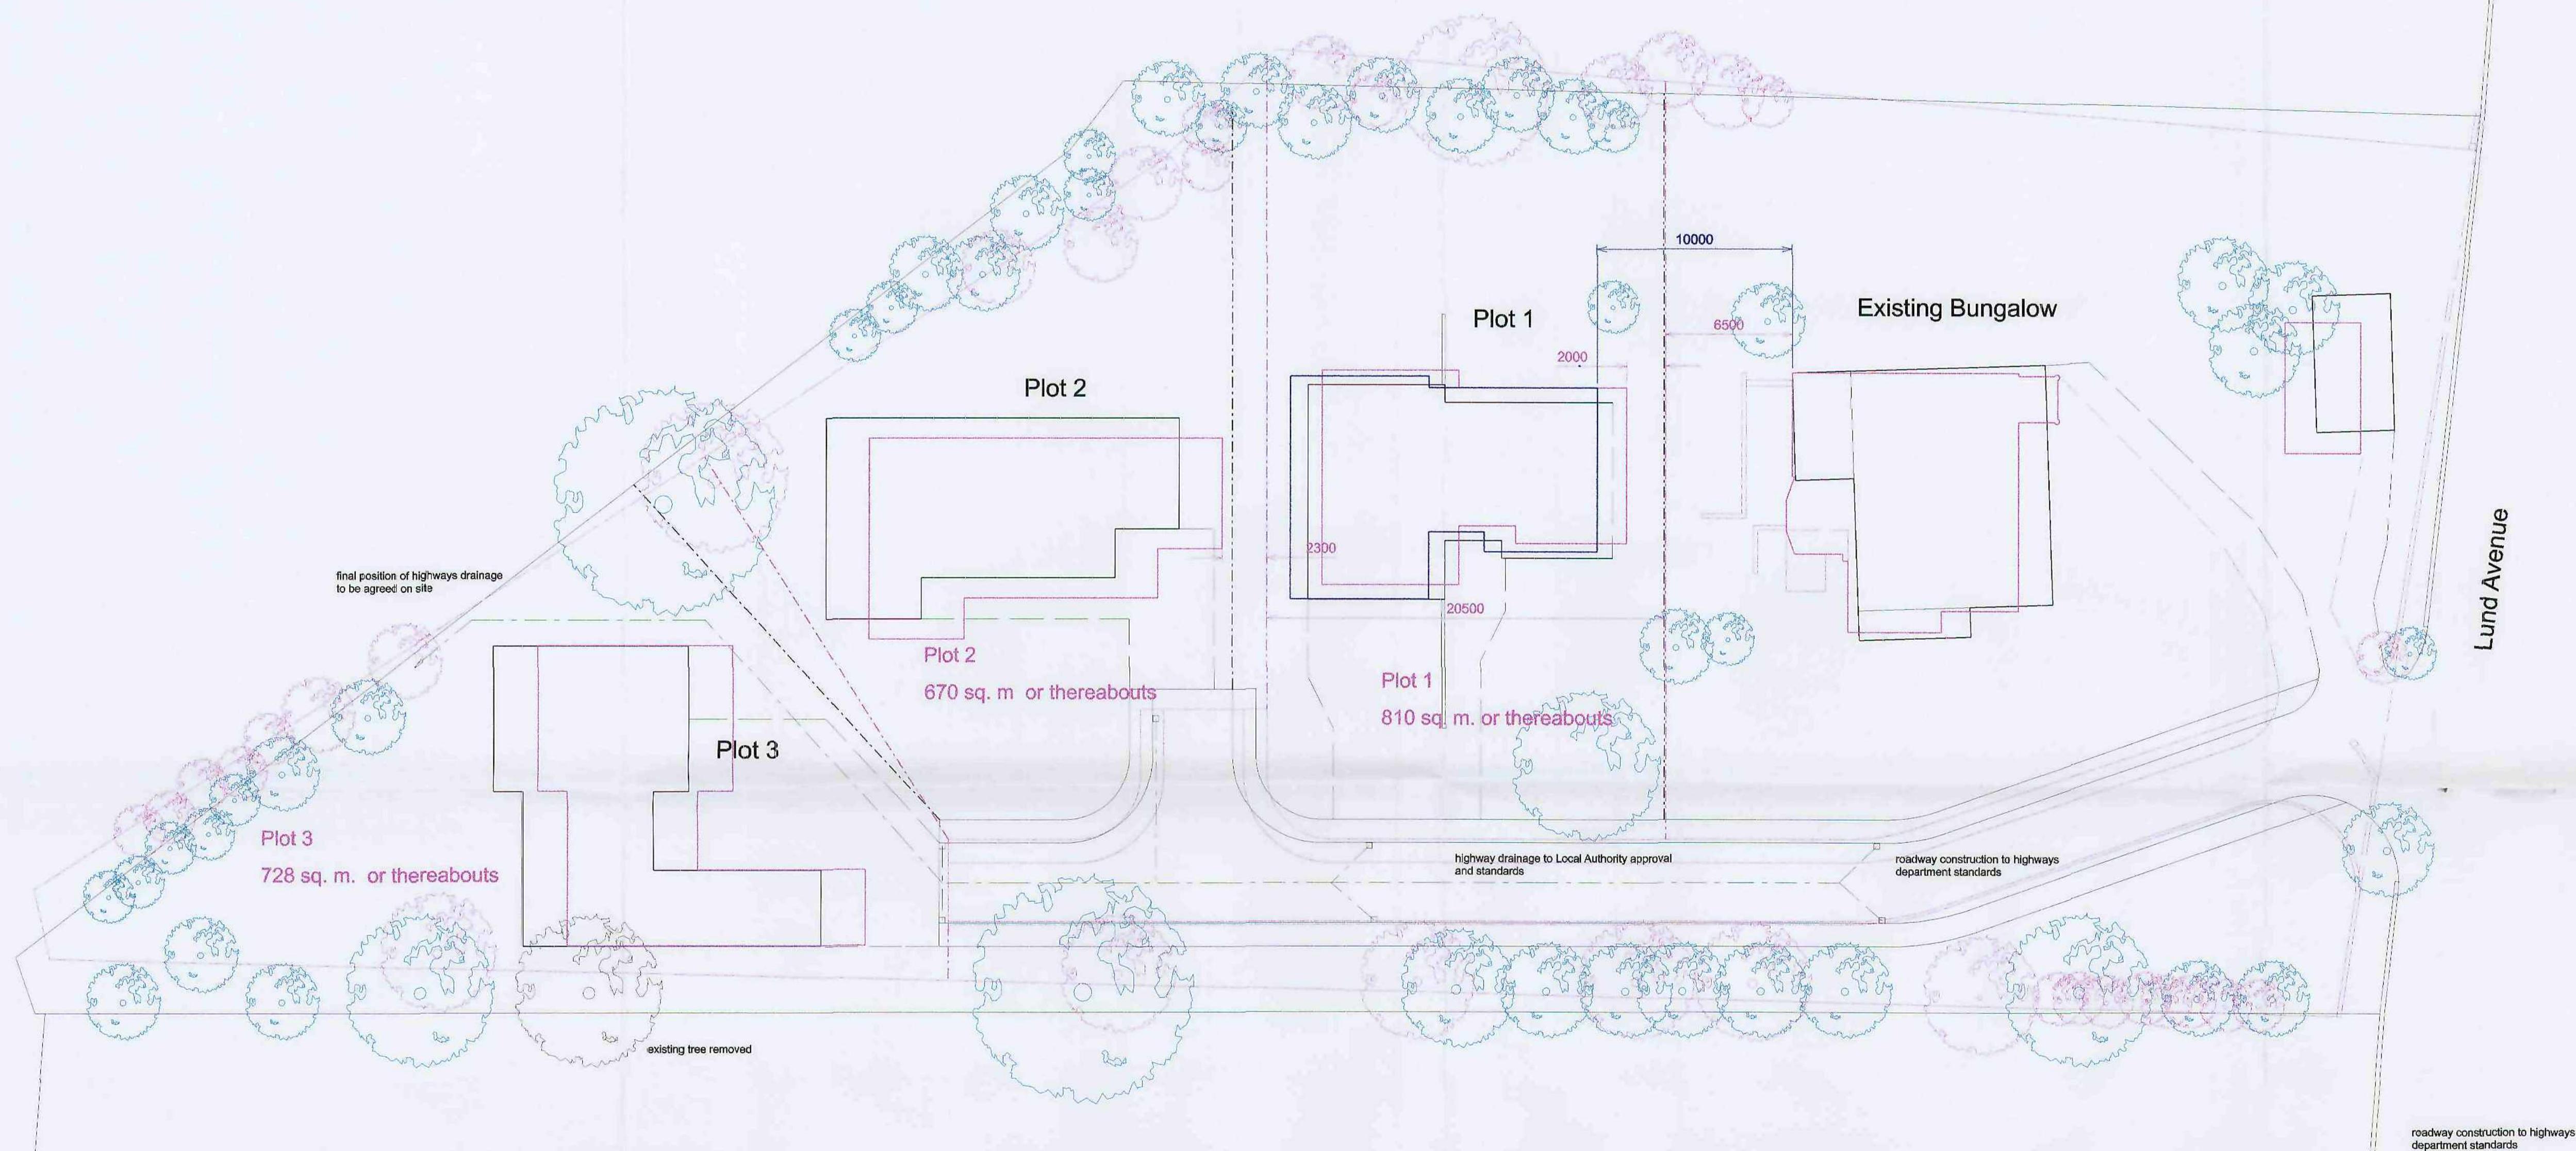

Revised site layout

Revised footprint

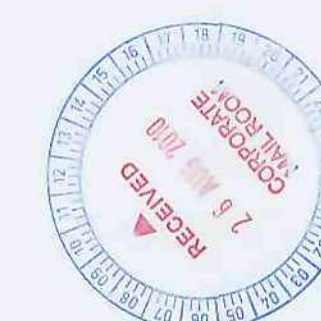

A	25/08/2010	Revised footprint for Plot 1 added
	Date	Revisions
Client Mr. L. Marshall		
Project Proposed Dwellings 49 Lund Avenue Burton Grange Barnsley		
Title Site Plans overlaid		
Scale	1:200	
Drawn by	MJH	Date June 2010
Drawing No.	2007-53-100	Revision A