




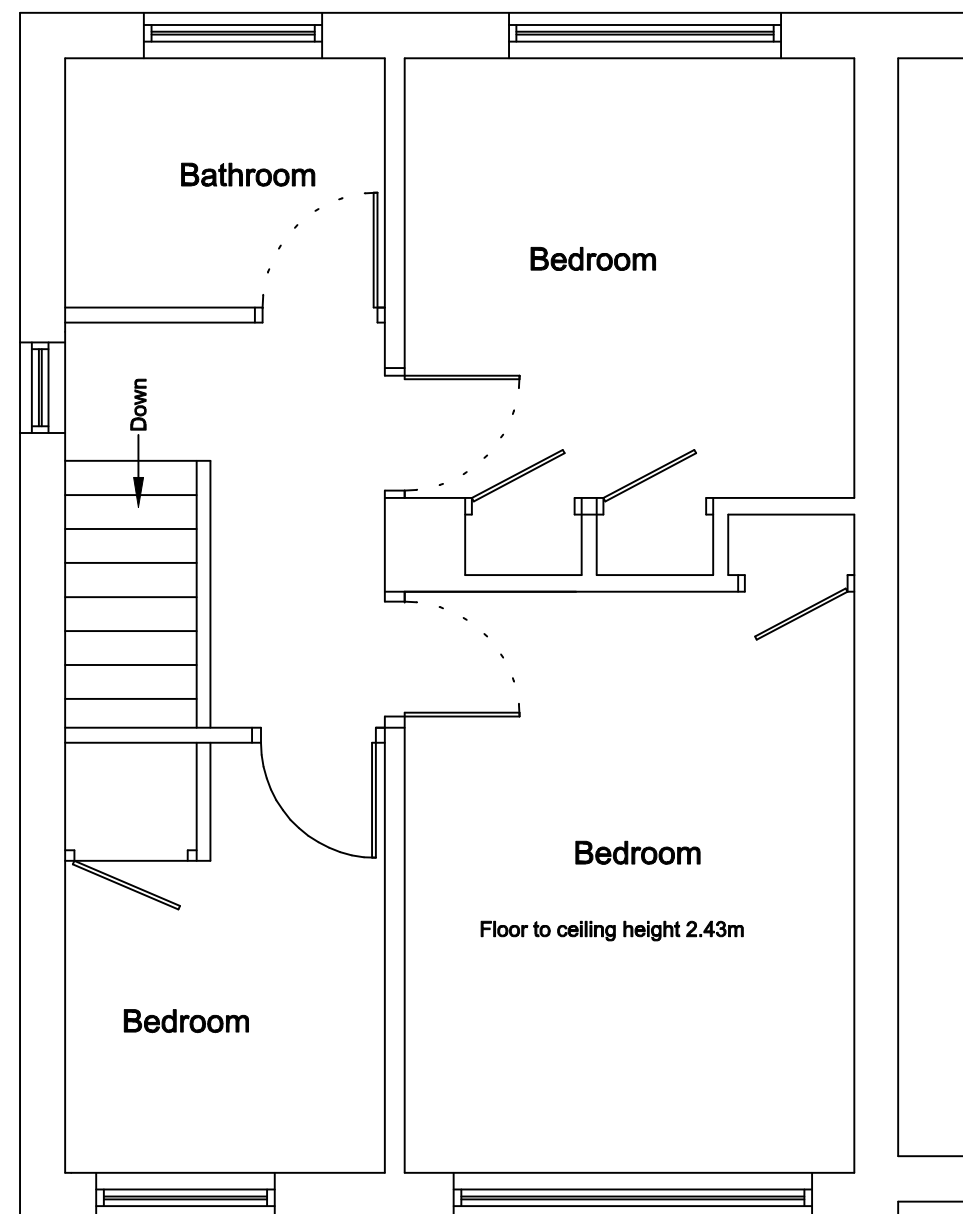


Existing First Floor Plan

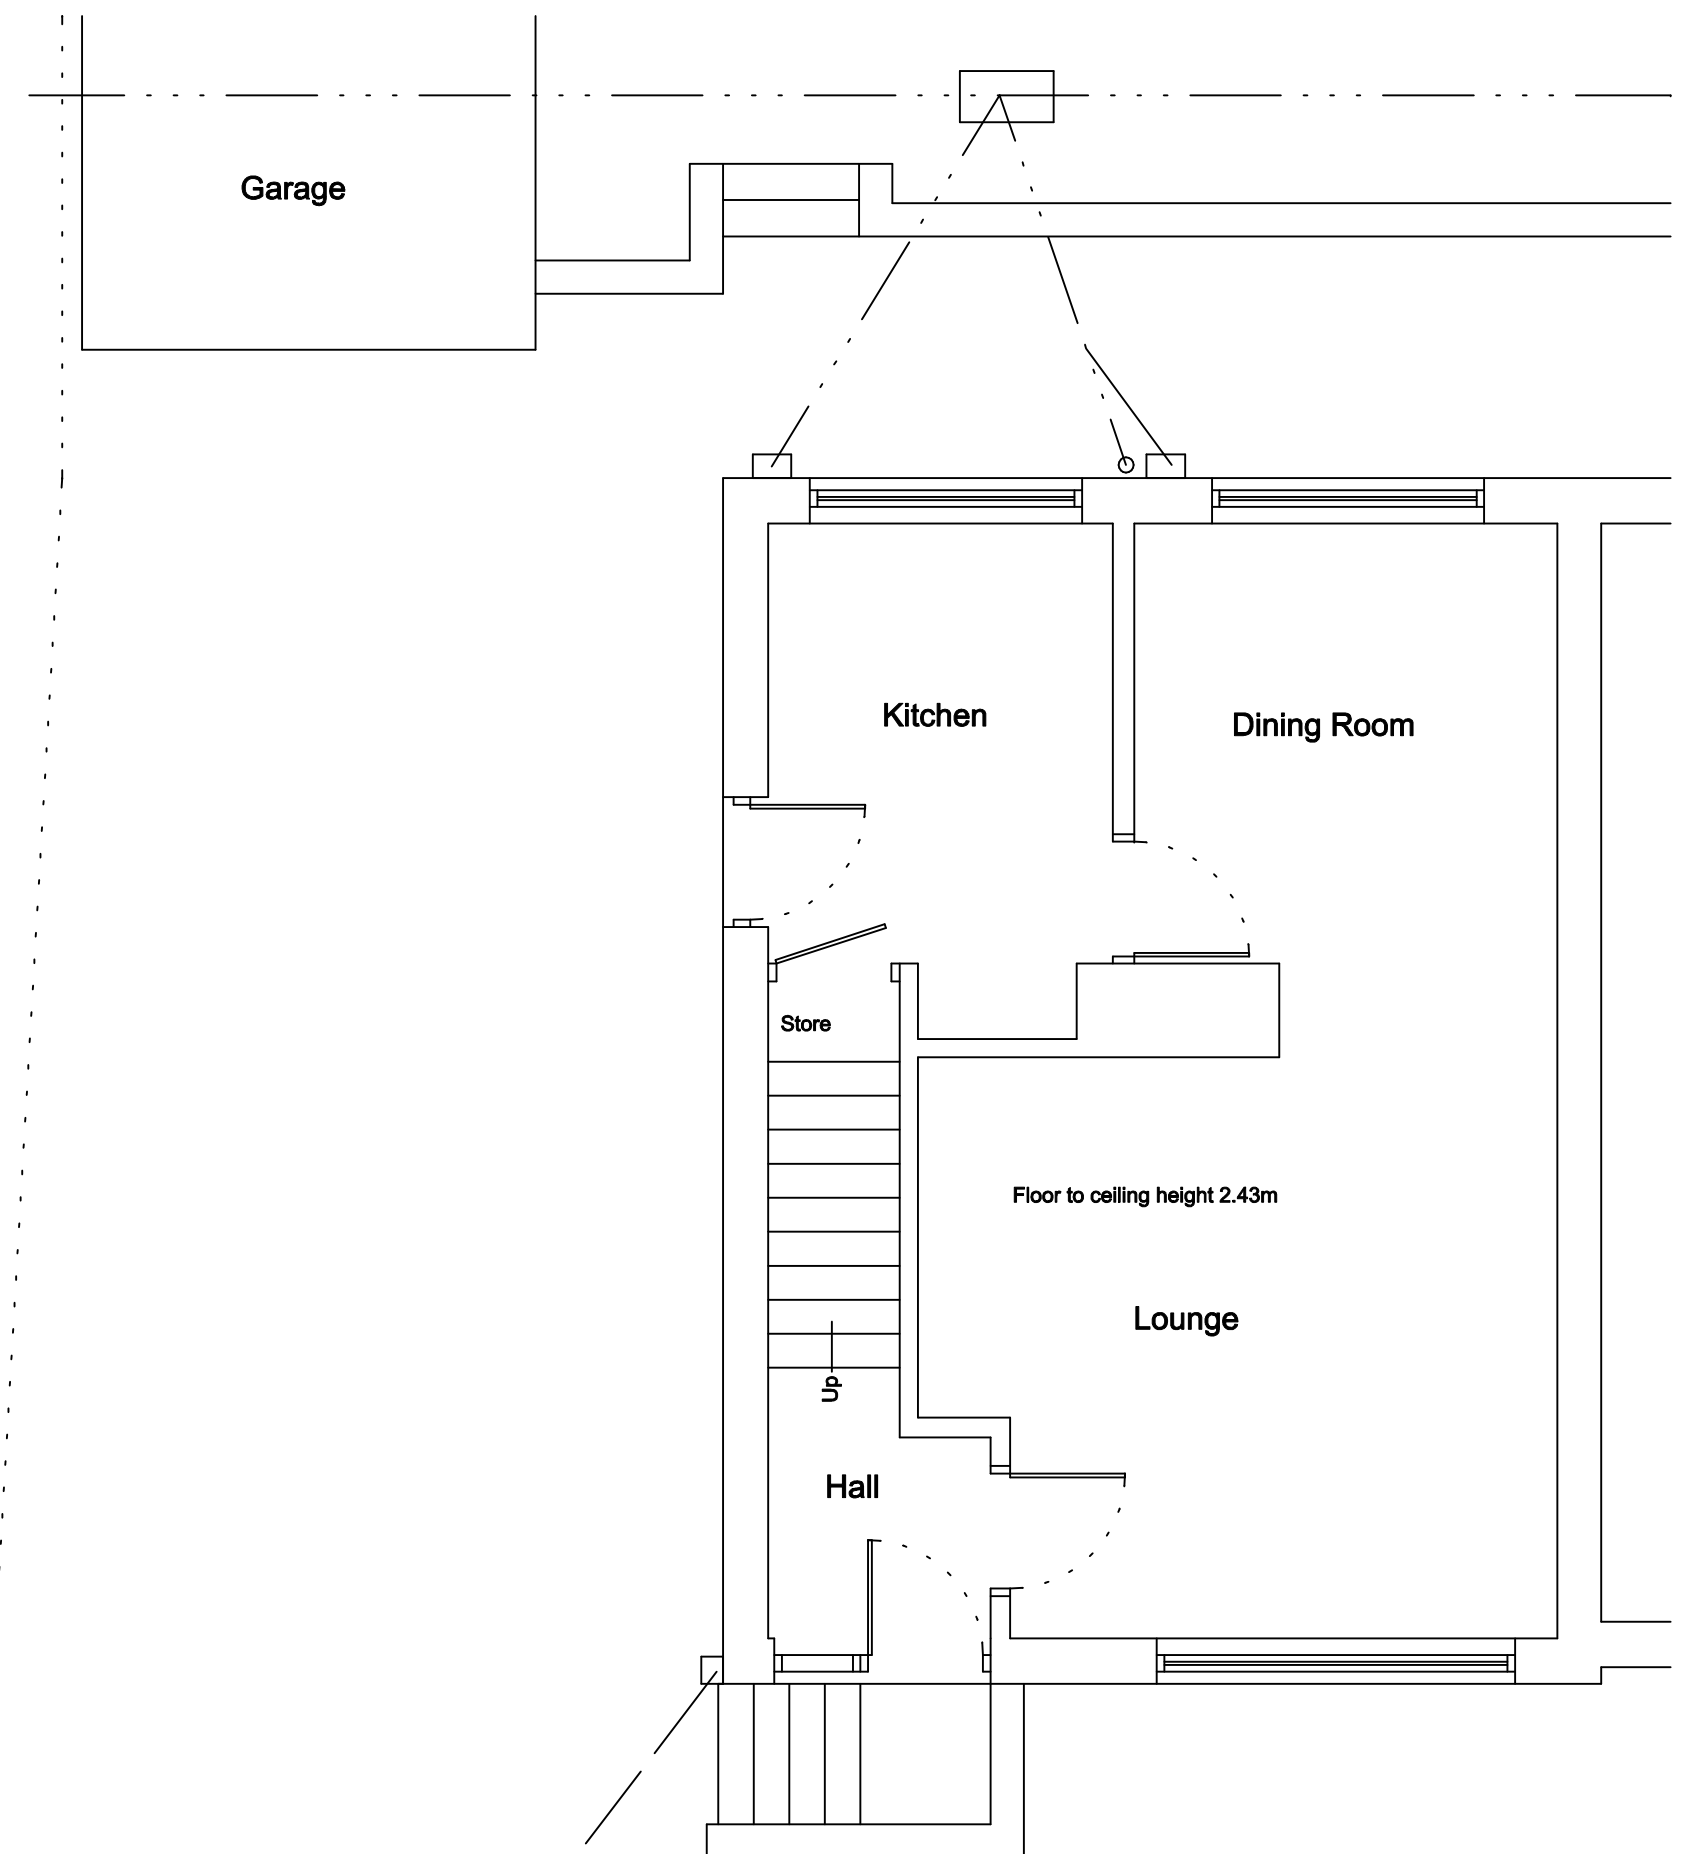

Existing Ground Floor Plan

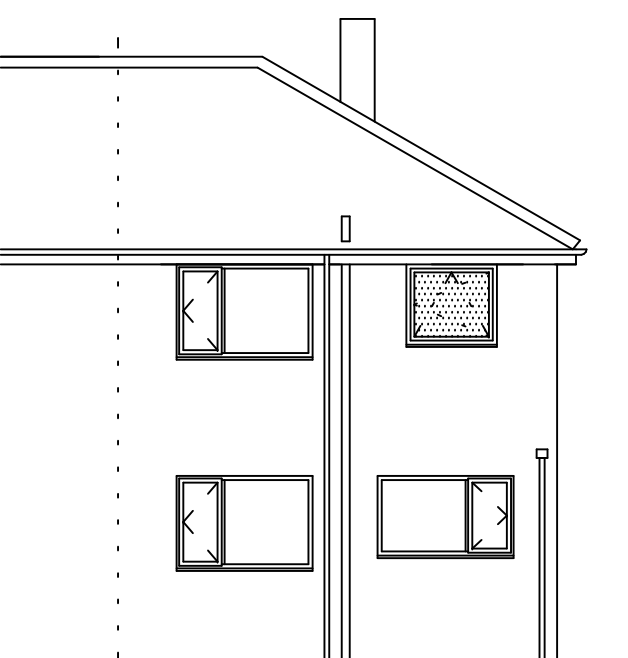

Existing Rear Elevation

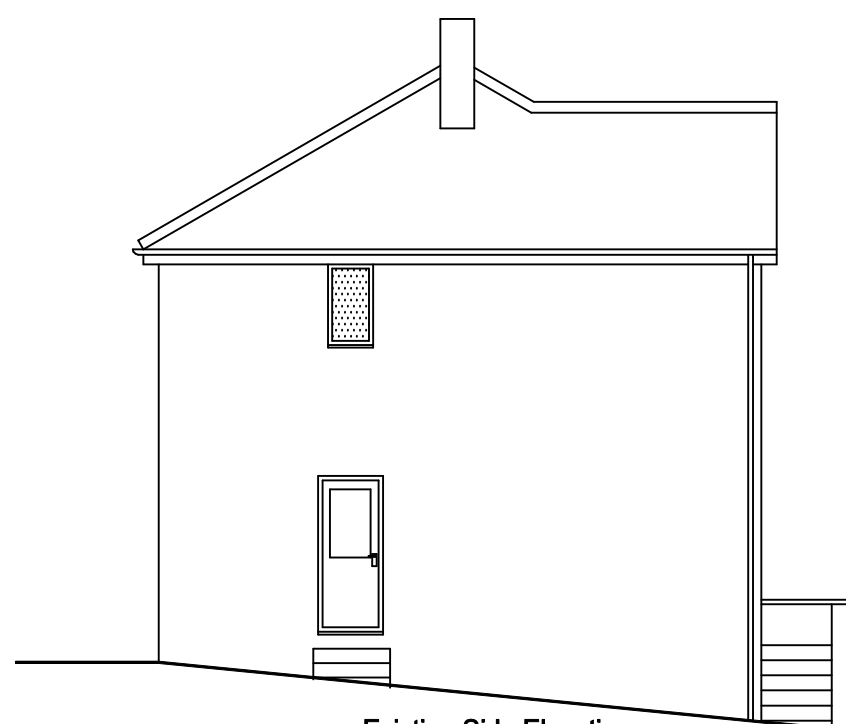

Existing Side Elevation



Existing Front Elevation

Drawing No. 5KWMB/12/01

© Copyright I. J. Mawson

Address 5 Kirk Way  
Monk Bretton  
Barnsley

Project Existing Plans

Scale 1 : 50 & 1 : 100

Date March 2012

**Willowbrook Design Services**

Mr. I. J. Mawson M. B. Eng.  
14 Willow Brook Close Darton Barnsley  
Telephone 01226 - 380043