




FRONT ELEVATION SCALE 1:100


1:100 METRES 0 1 2 3 4 5

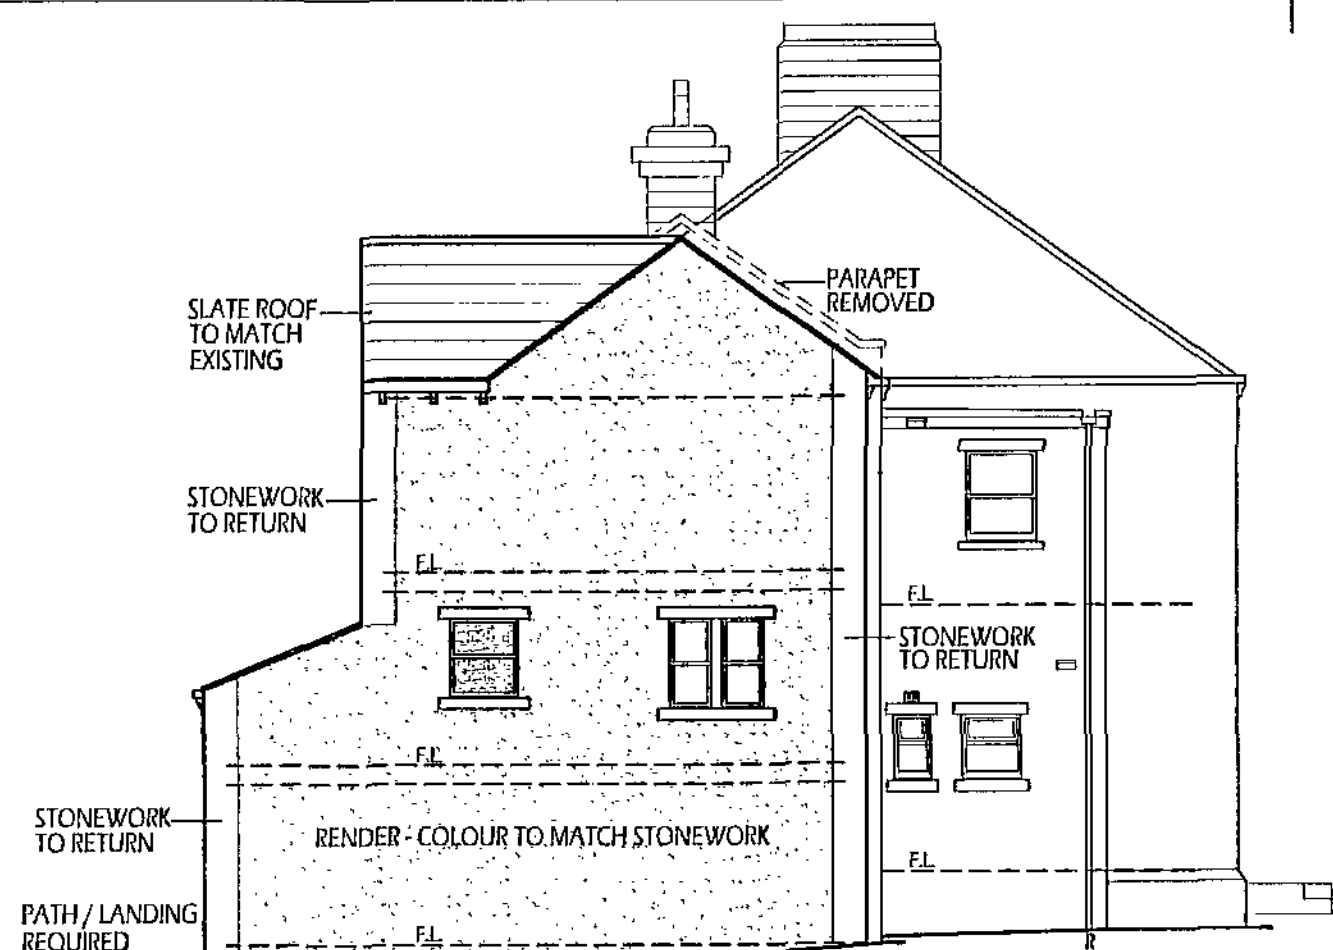


SIDE ELEVATION SCALE 1:100




REAR ELEVATION SCALE 1:100

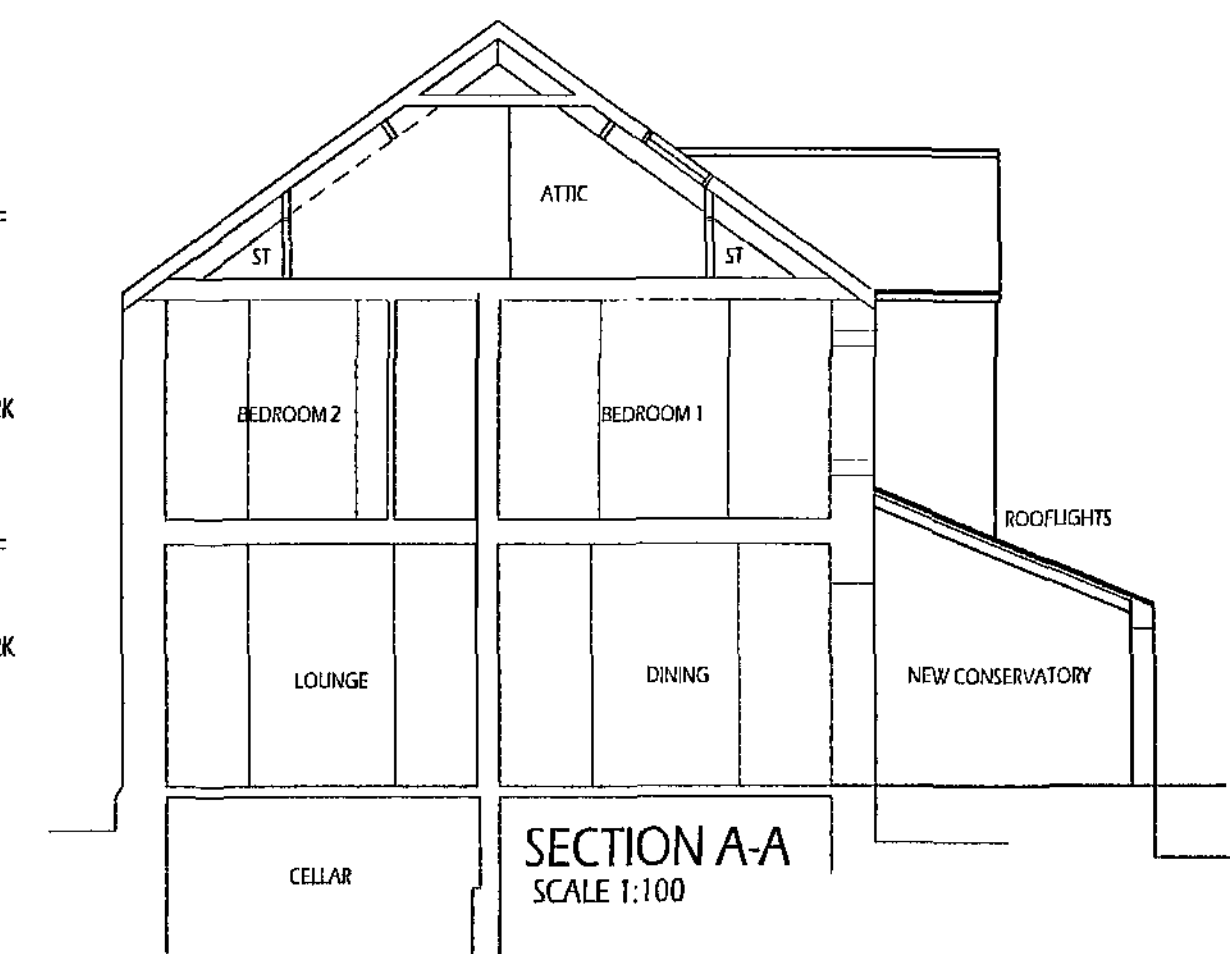


SECTION A-A
SCALE 1:100

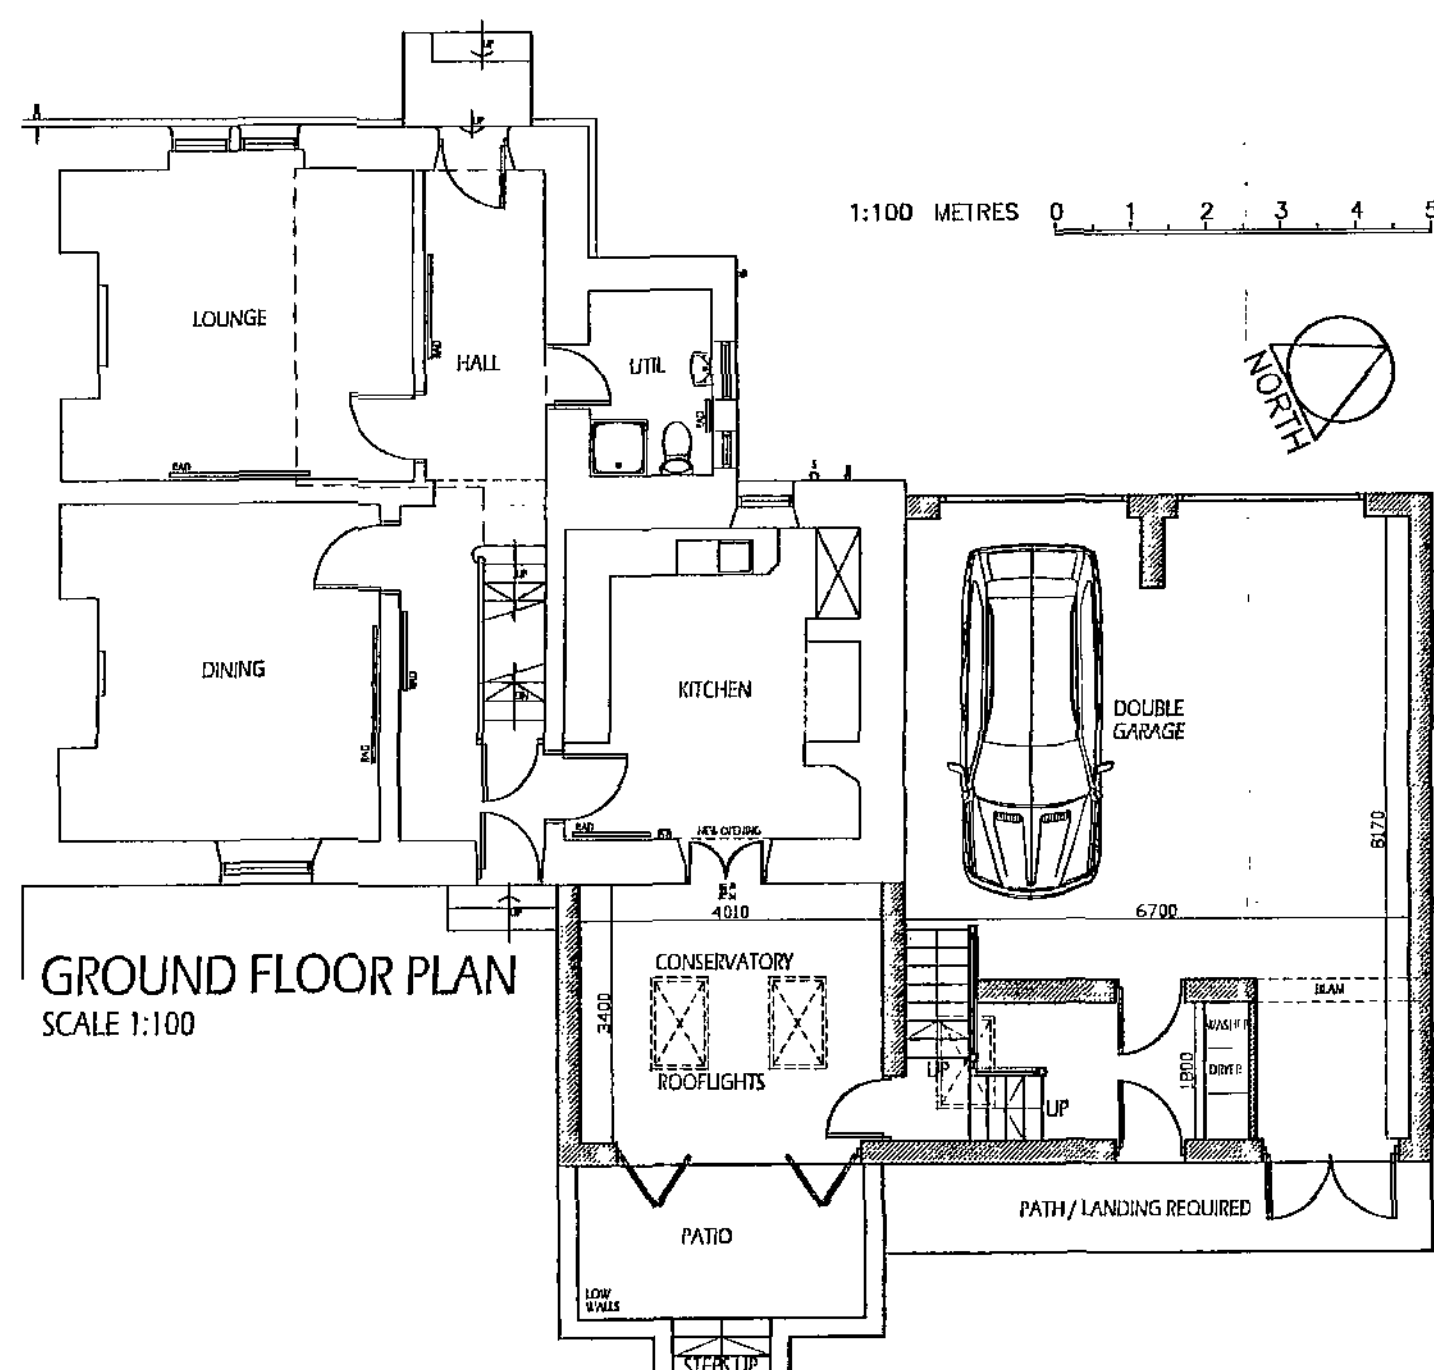


GROUND FLOOR PLAN
SCALE 1:100

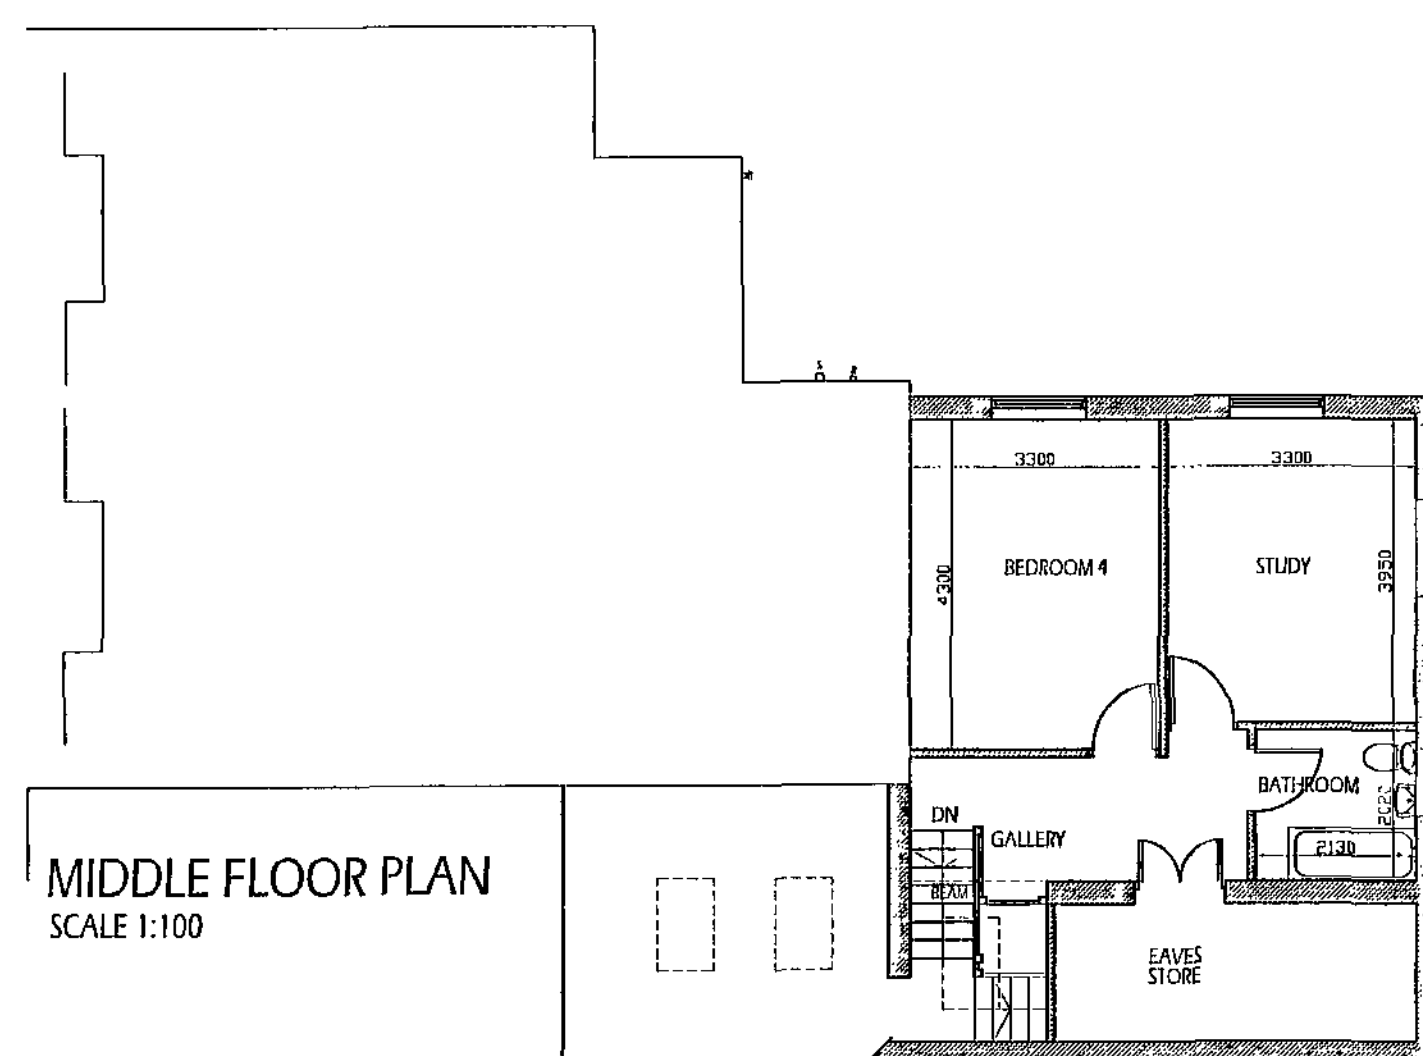

MIDDLE FLOOR PLAN
SCALE 1:100

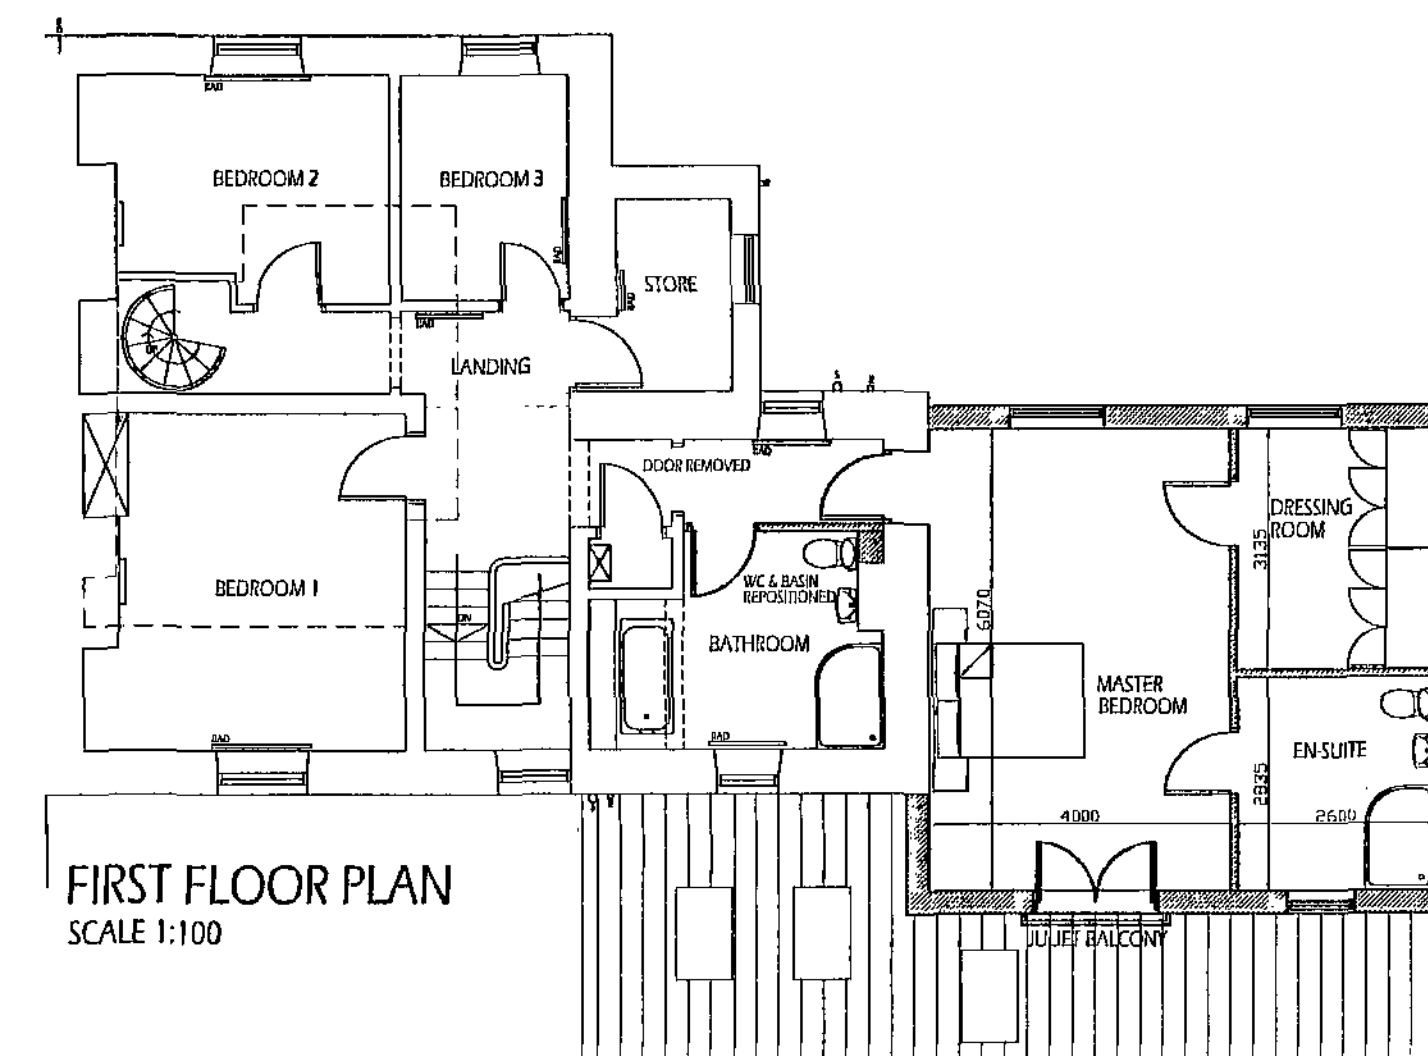


FIRST FLOOR PLAN
SCALE 1:100

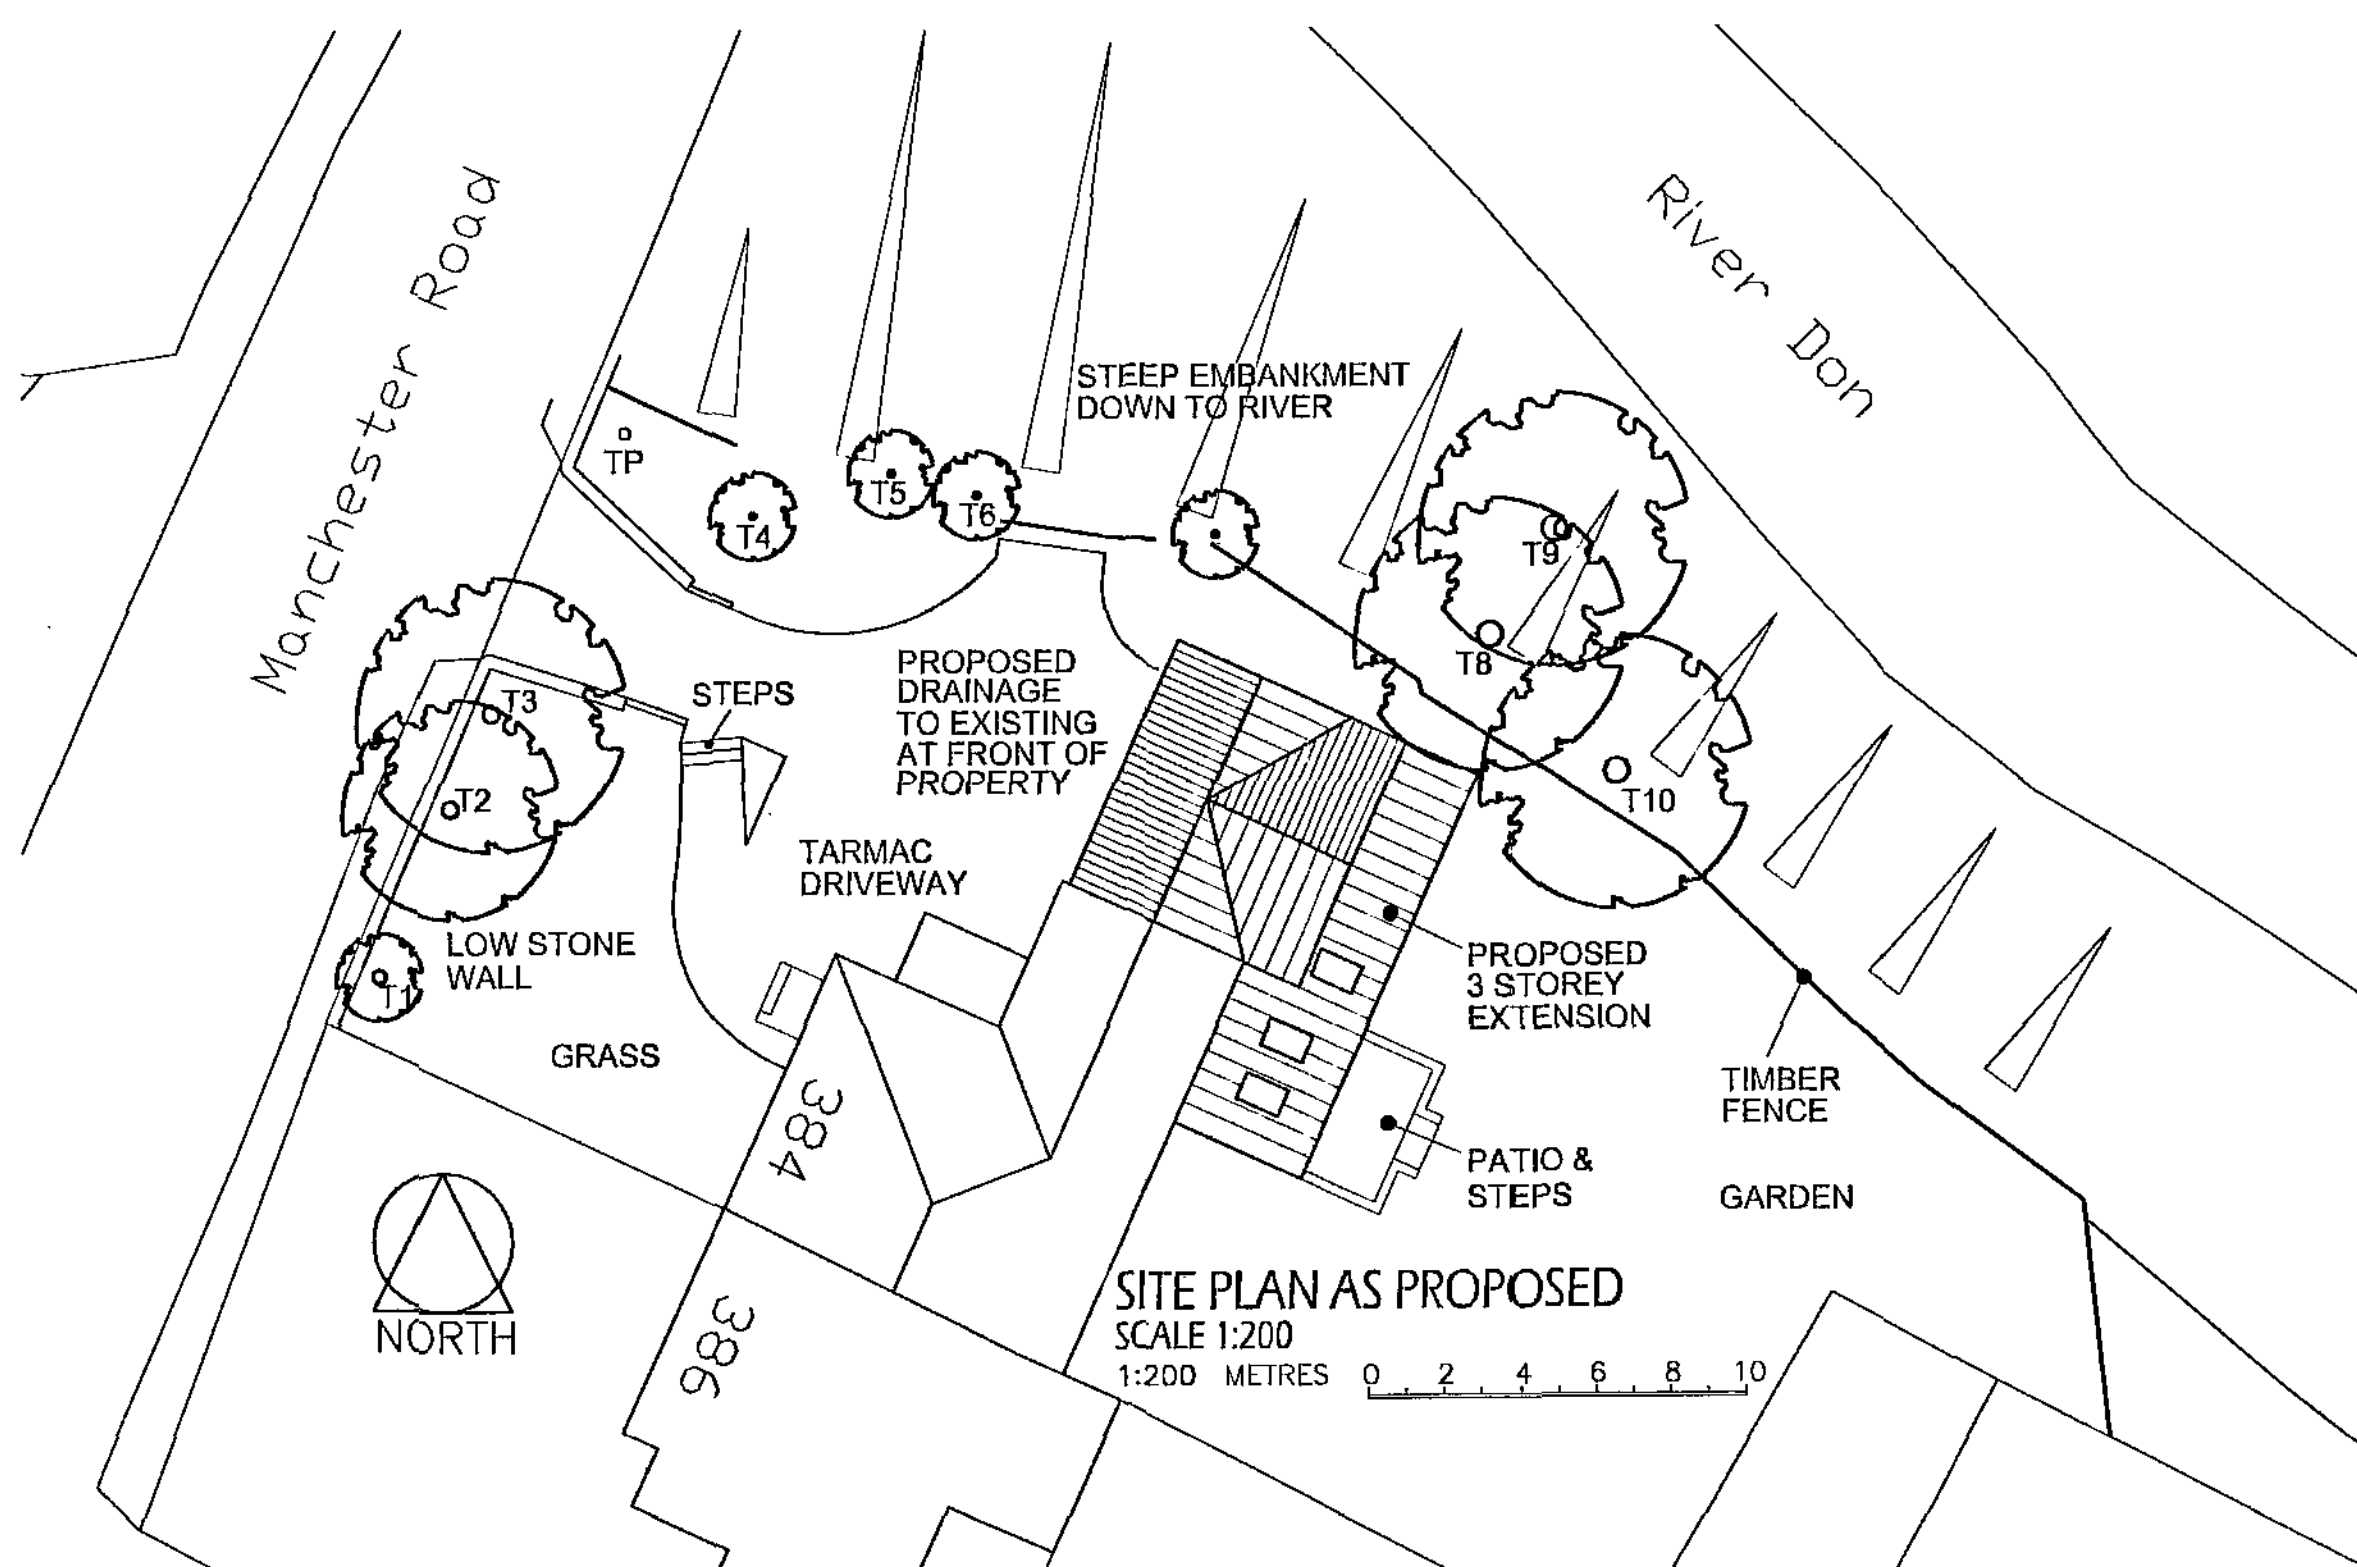

SITE PLAN AS PROPOSED
SCALE 1:200







1:200 METRES 0 2 4 6 8 10

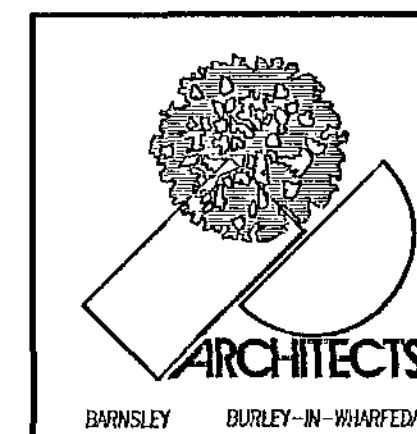

1. THIS DRAWING AND THE COPYRIGHTS AND PATENTS THEREIN ARE THE PROPERTY OF NUTTALL YARWOOD & PARTNERS LIMITED. IT IS TO BE USED ONLY FOR THE PROJECT AND MAY BE USED OR REPRODUCED ONLY UNDER CONTRACT.
2. CONTRACTORS AND SUB-CONTRACTORS MUST CHECK AND AGREE ALL DIMENSIONS BEFORE PREPARING SHOP DRAWINGS OR COMMENCING WORK ON SITE.
3. CONTRACTORS ARE RESPONSIBLE FOR INFORMING THE ARCHITECT OF ANY DISCREPANCY DISCOVERED ON THIS DRAWING OR BETWEEN THIS DRAWING AND ANY OTHER RELATED DOCUMENT ISSUED UNDER THE STANDARD FORM OF CONTRACT IN RESPECT OF THE WORK.
4. WRITTEN DIMENSIONS ONLY ARE TO BE USED FROM THIS DRAWING. IF IN ANY DOUBT ASK FOR CLARIFICATION.

NUTTALL YARWOOD & PARTNERS LIMITED CHARTERED ARCHITECTS			
☒ The Grove, High Street, Didsbury, S20 3RQ. Tel: 01226 206771. Fax: 01226 206989. E-mail: nyp.barnsley@btconnect.com ☐ 120 Main Street, Burley-in-Wharfedale, LS29 7JX. Tel: 01943 884441. Fax: 01943 882300. E-mail: nyp.bradford@btconnect.com			
Project:	384 MANCHESTER ROAD MILLHOUSE GREEN PENISTONE, S36 9NS		
Client:			
Drawing Title:	FLOOR PLANS, ELEVATIONS, SECTION A-A & SITE PLAN AS PROPOSED	Date:	FEBRUARY 2012
Ref:	42/27	Dwg. No:	SK01
Scale:	1:100, 1:200 @ A1	Rev:	C

14 MAR 2012

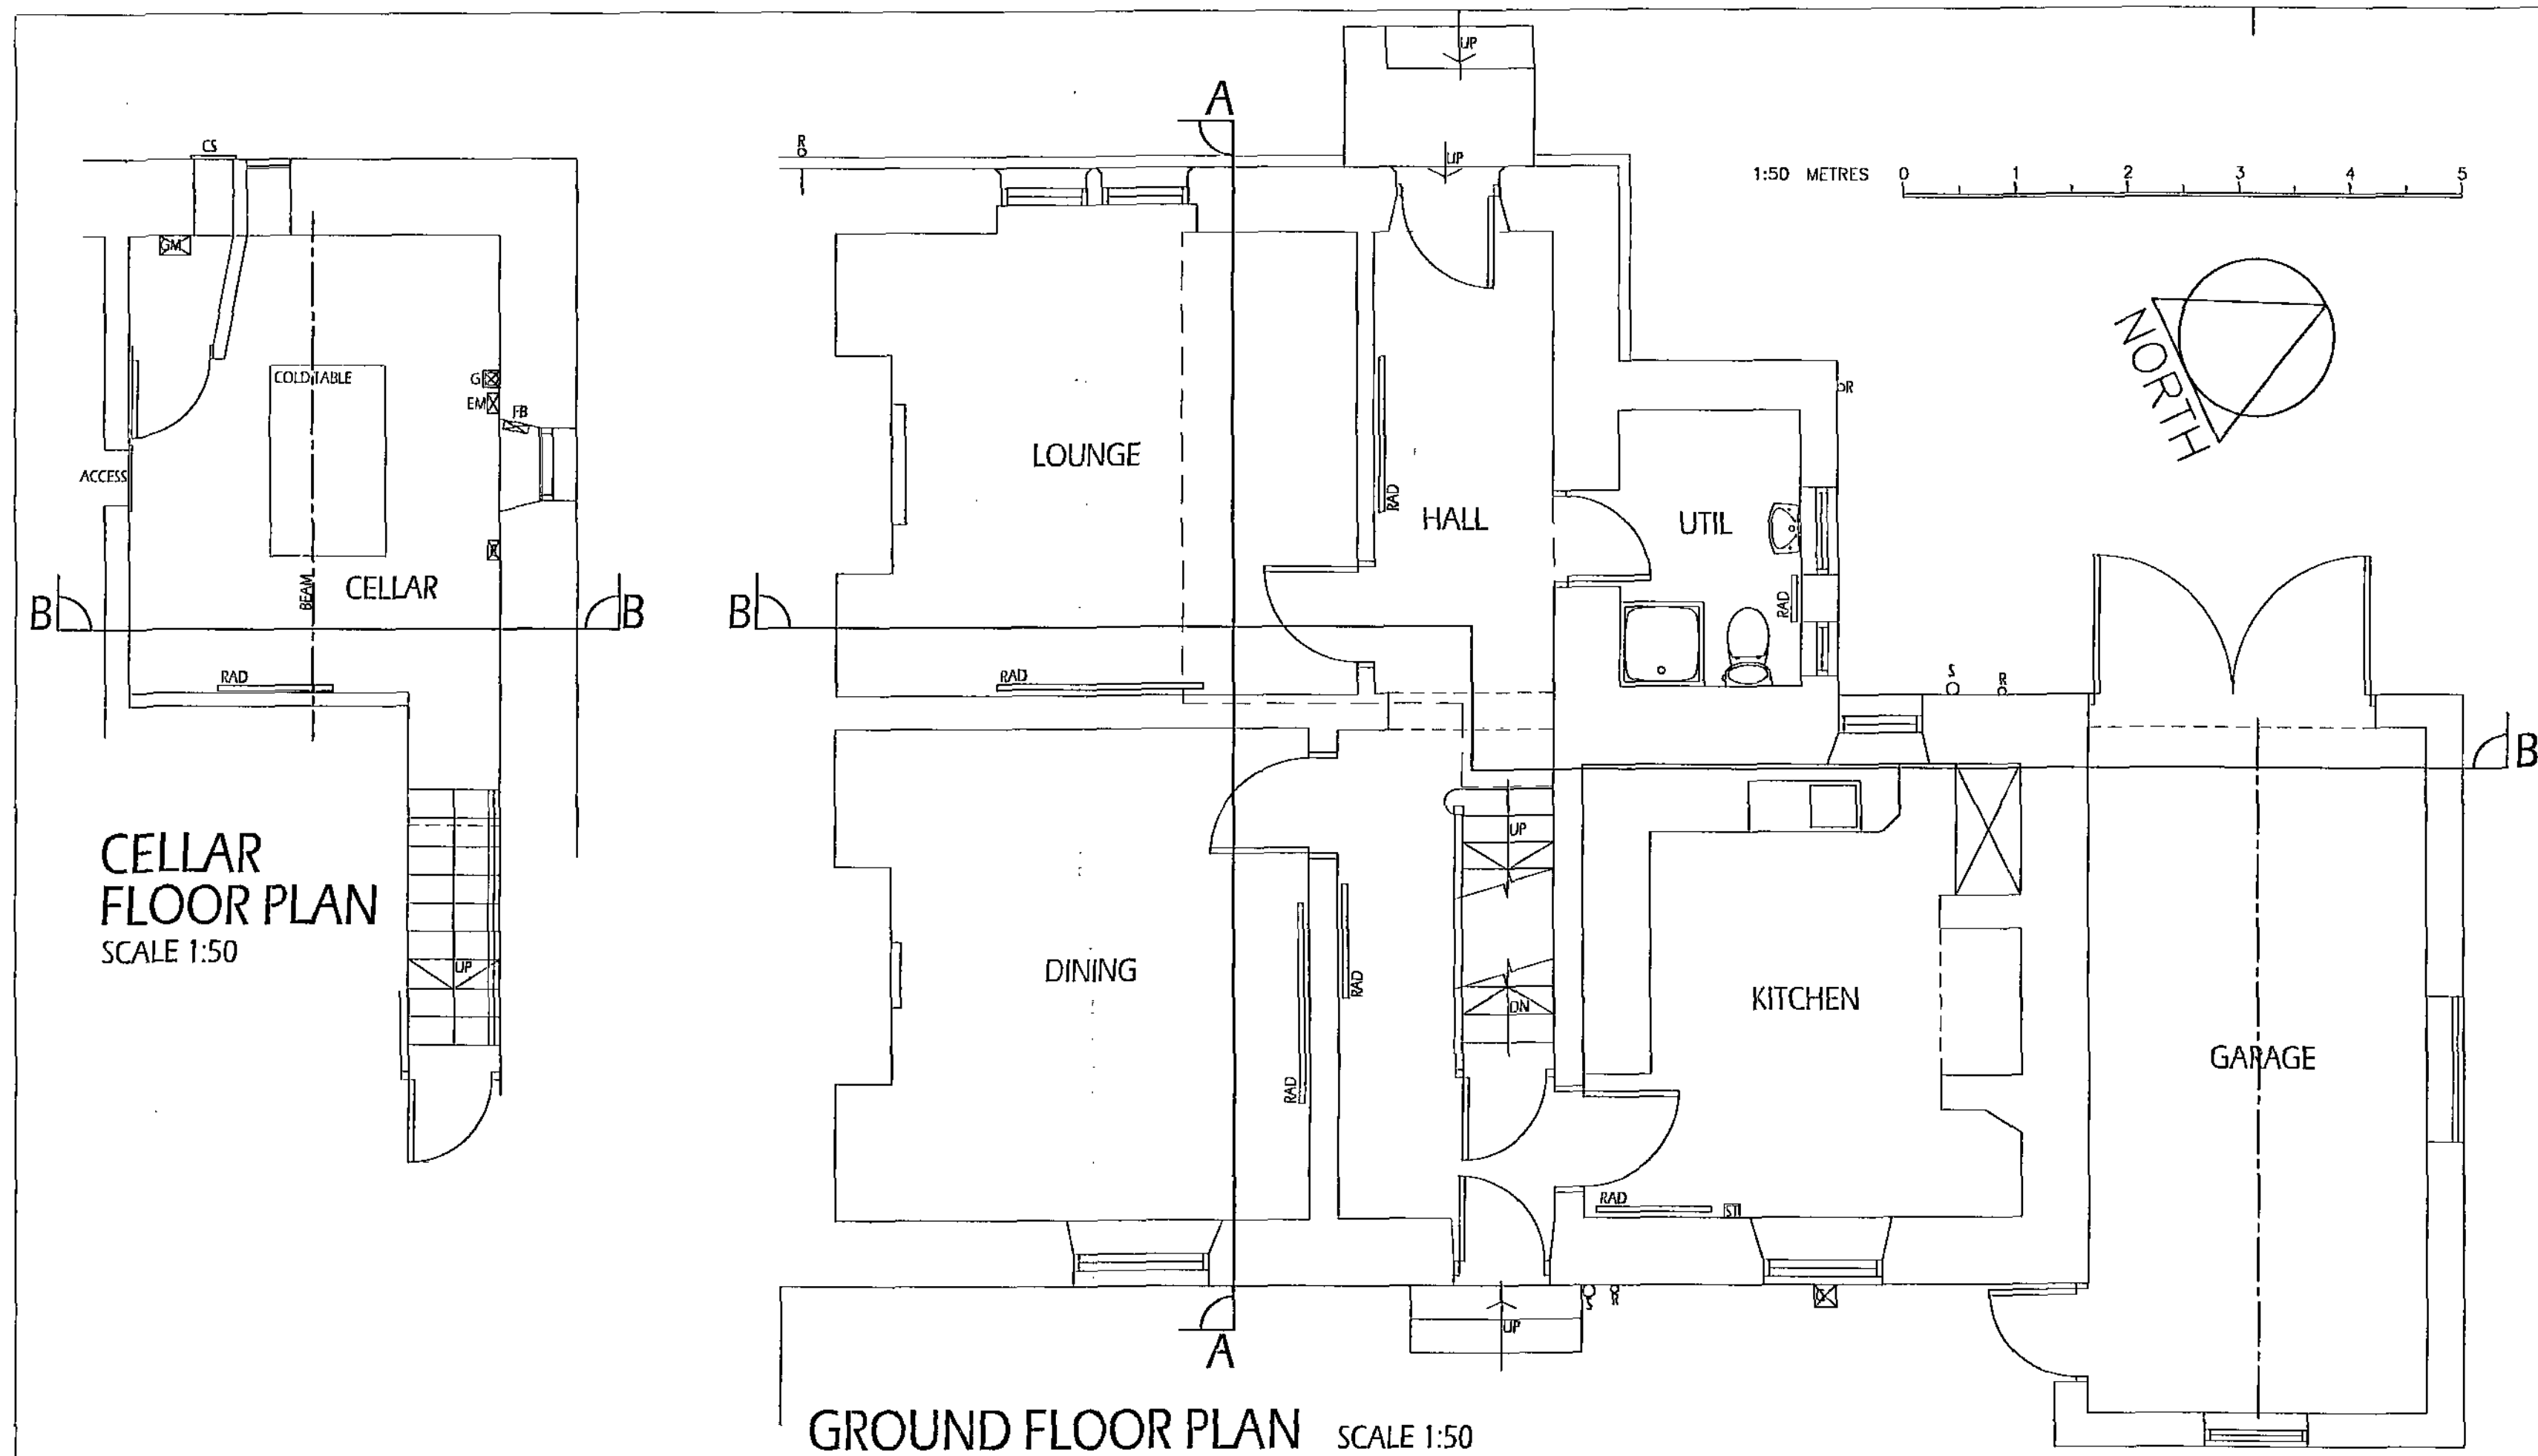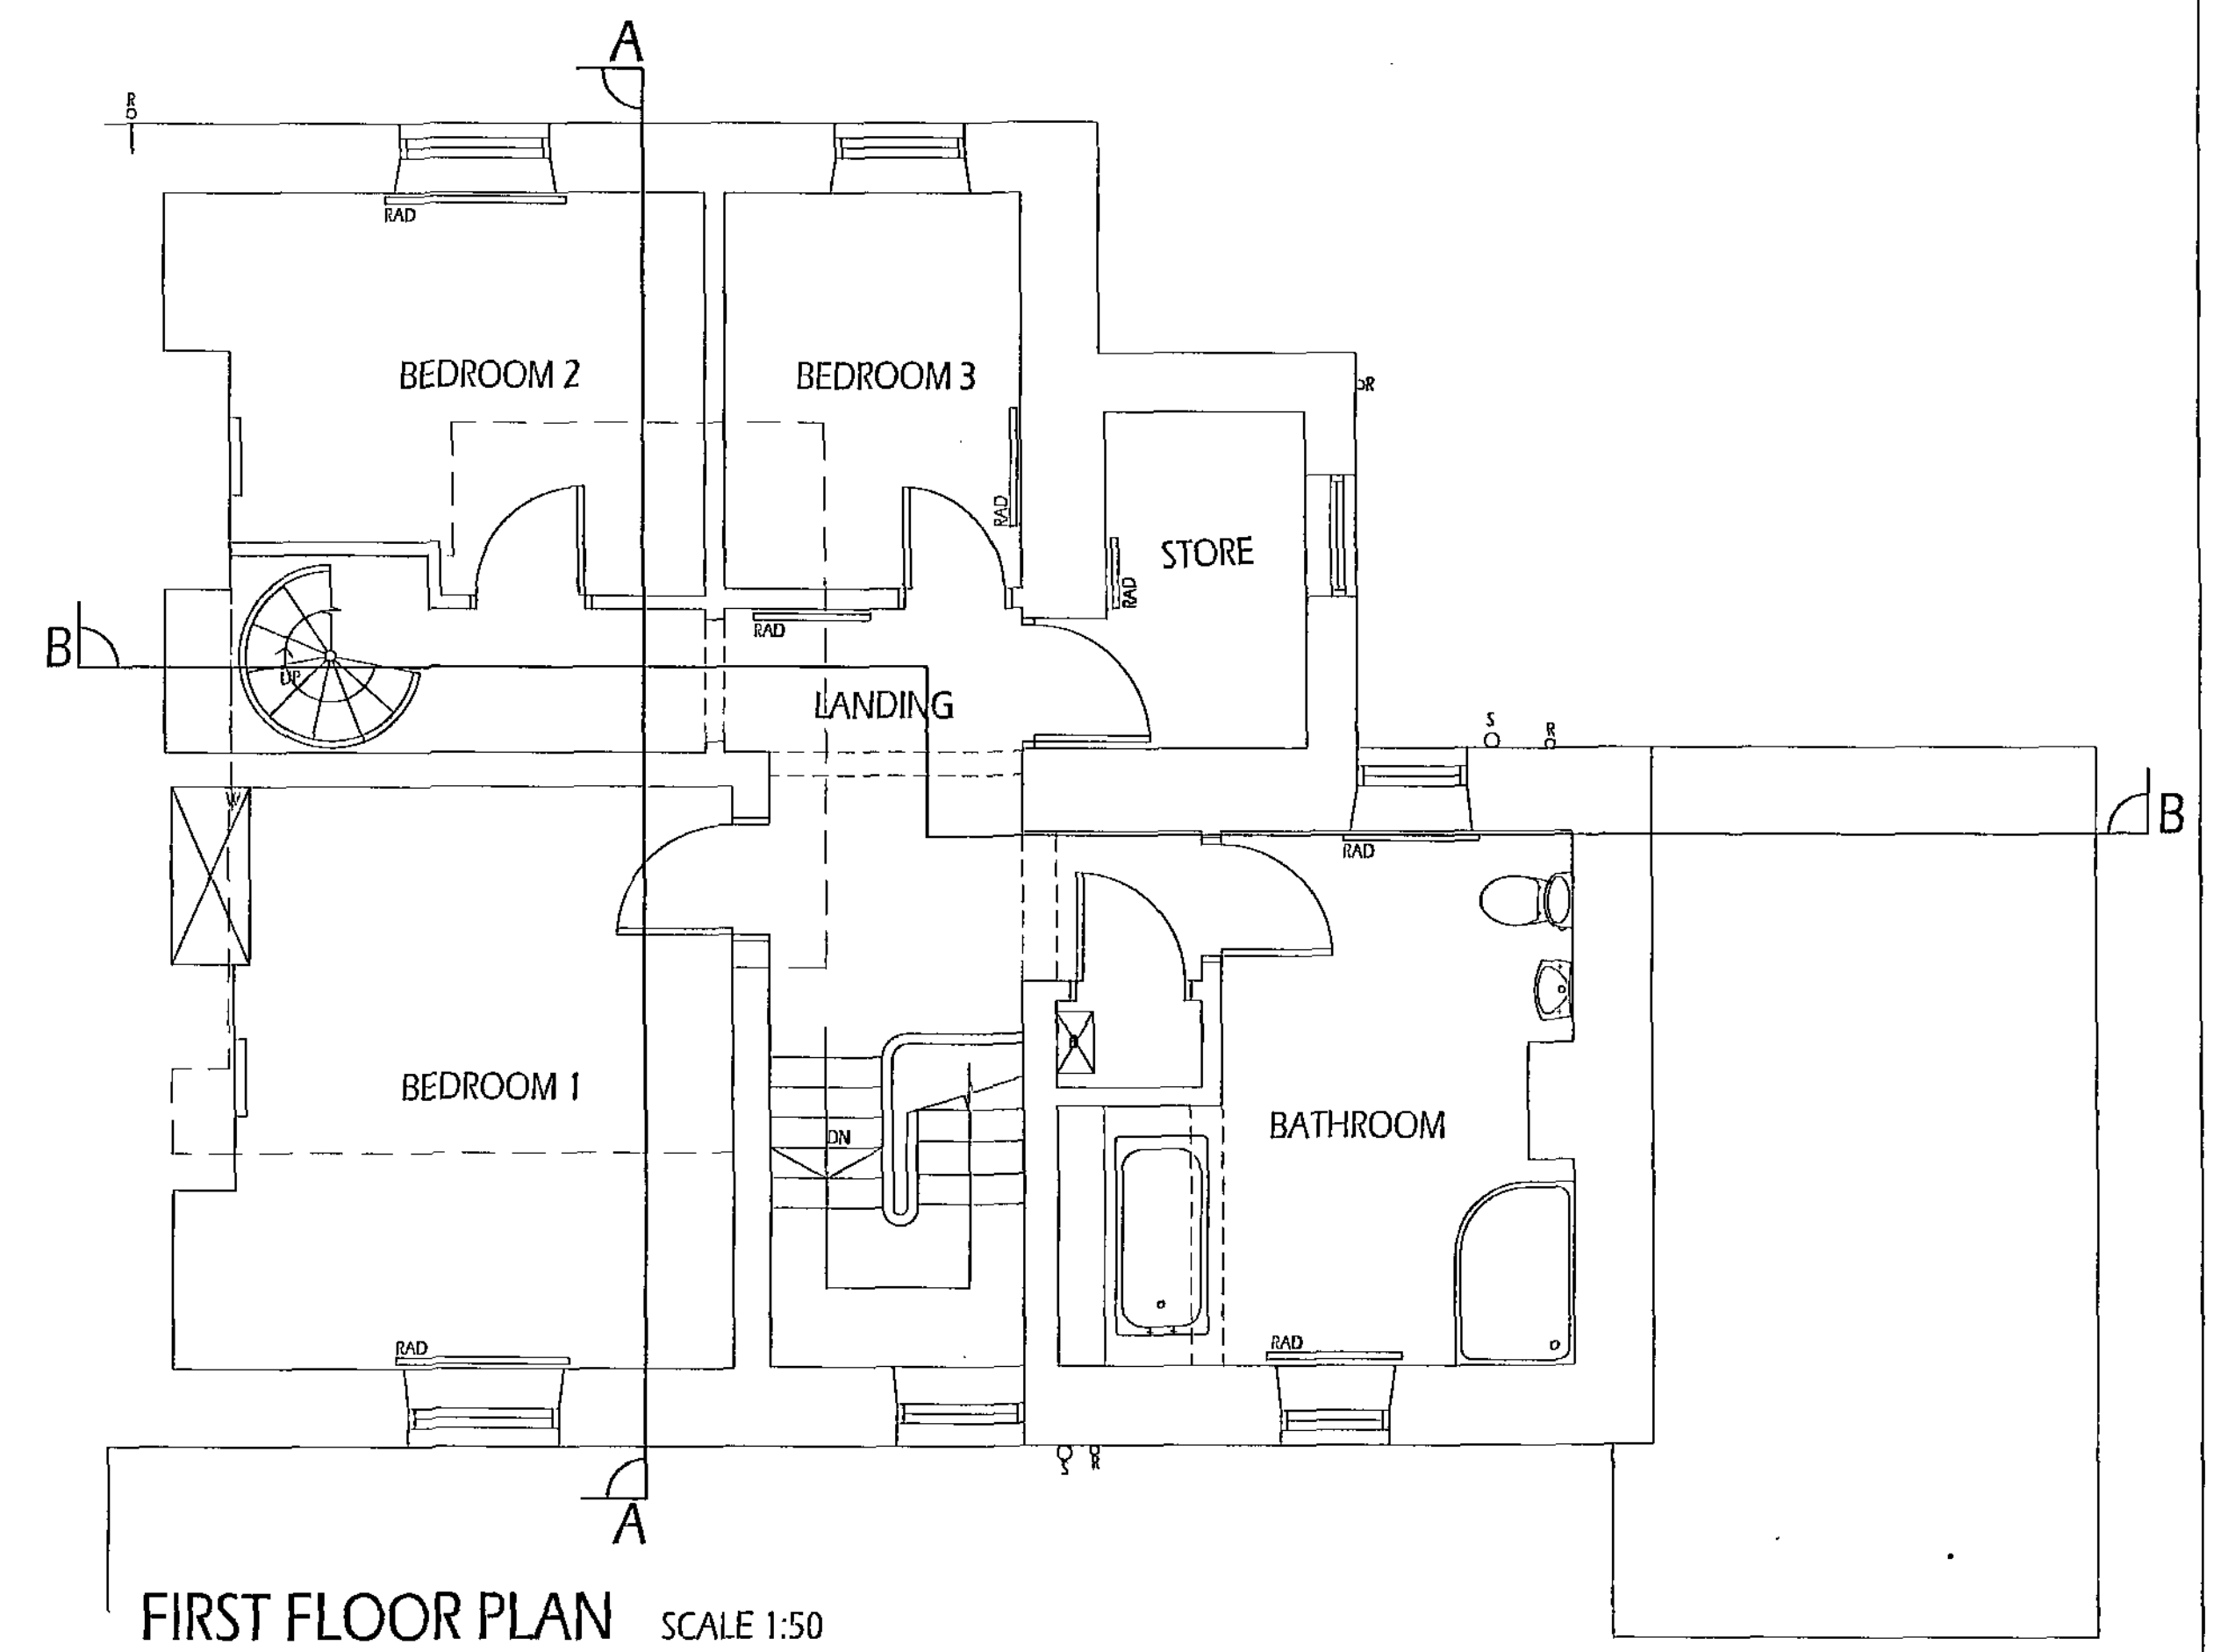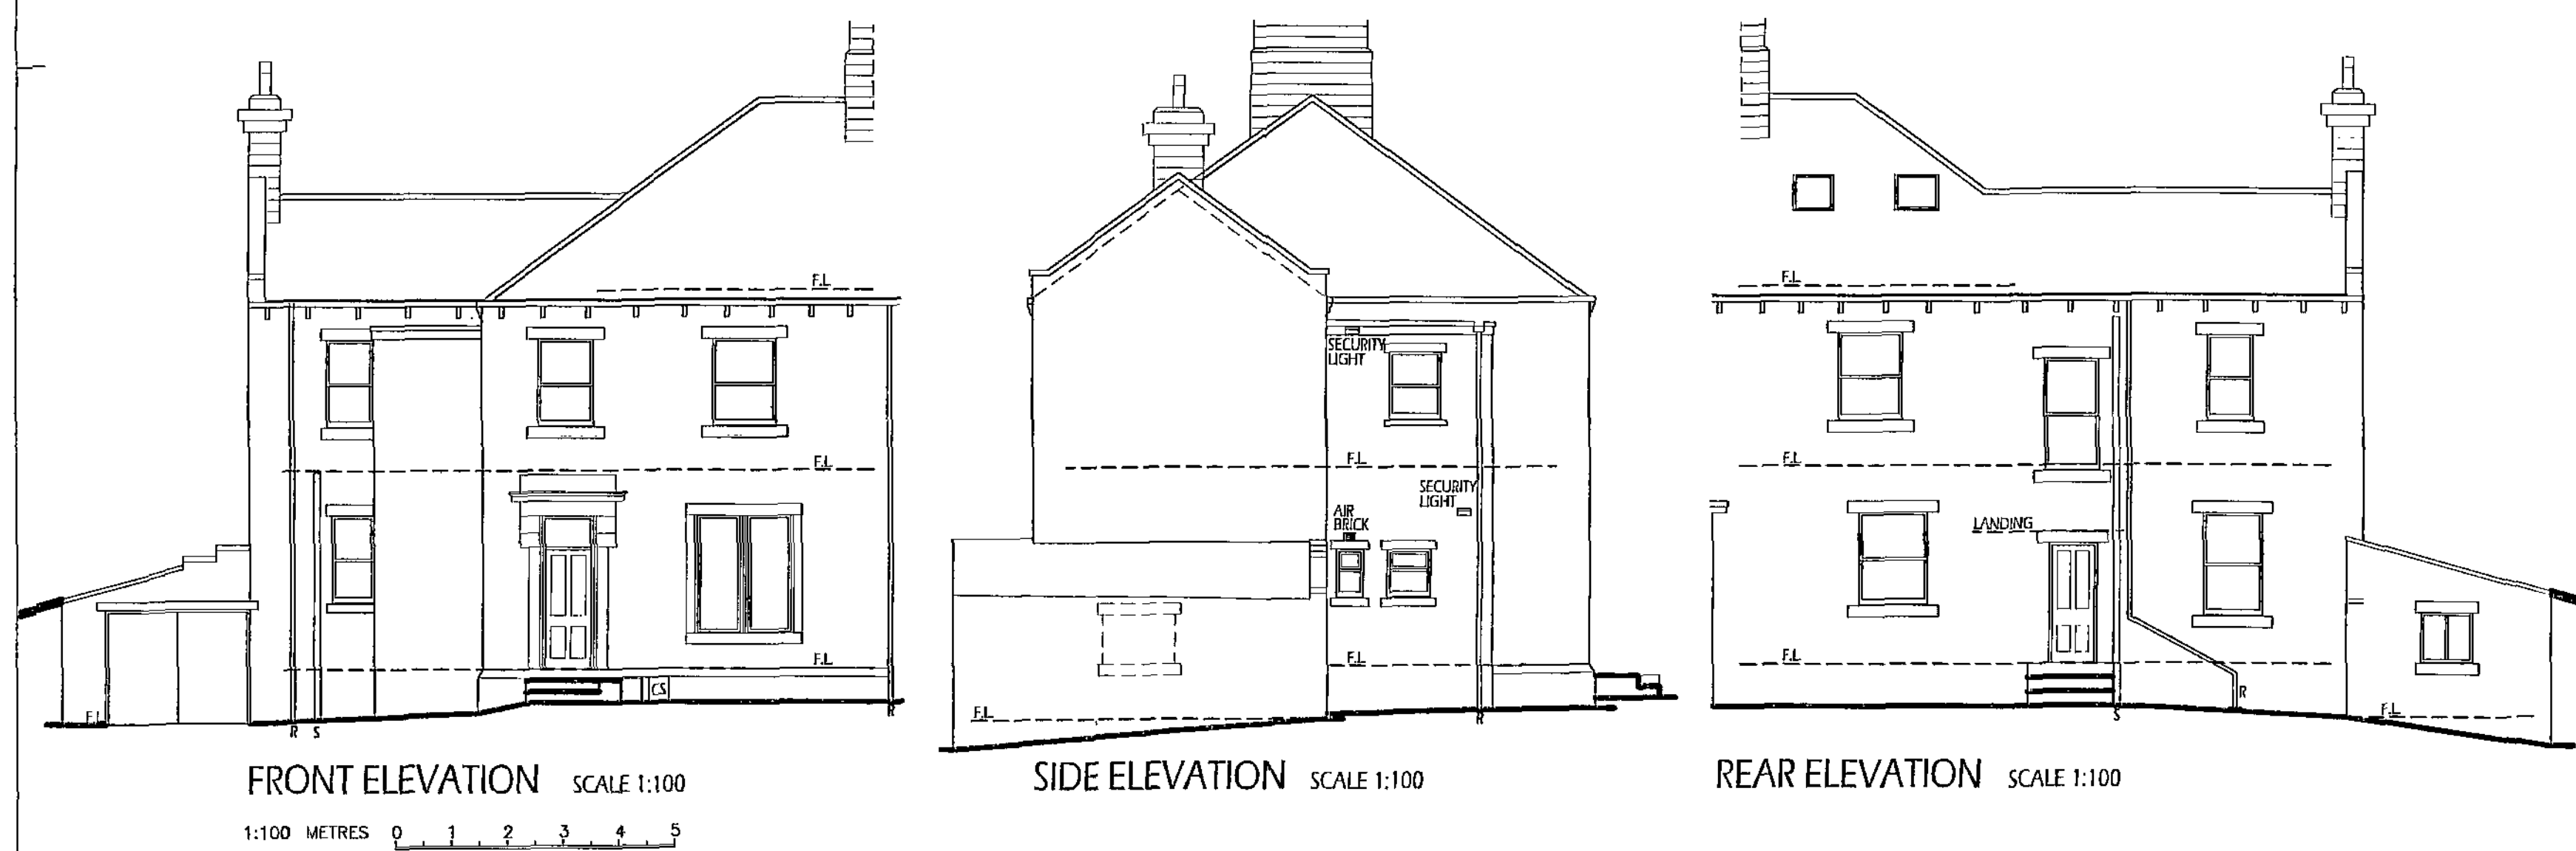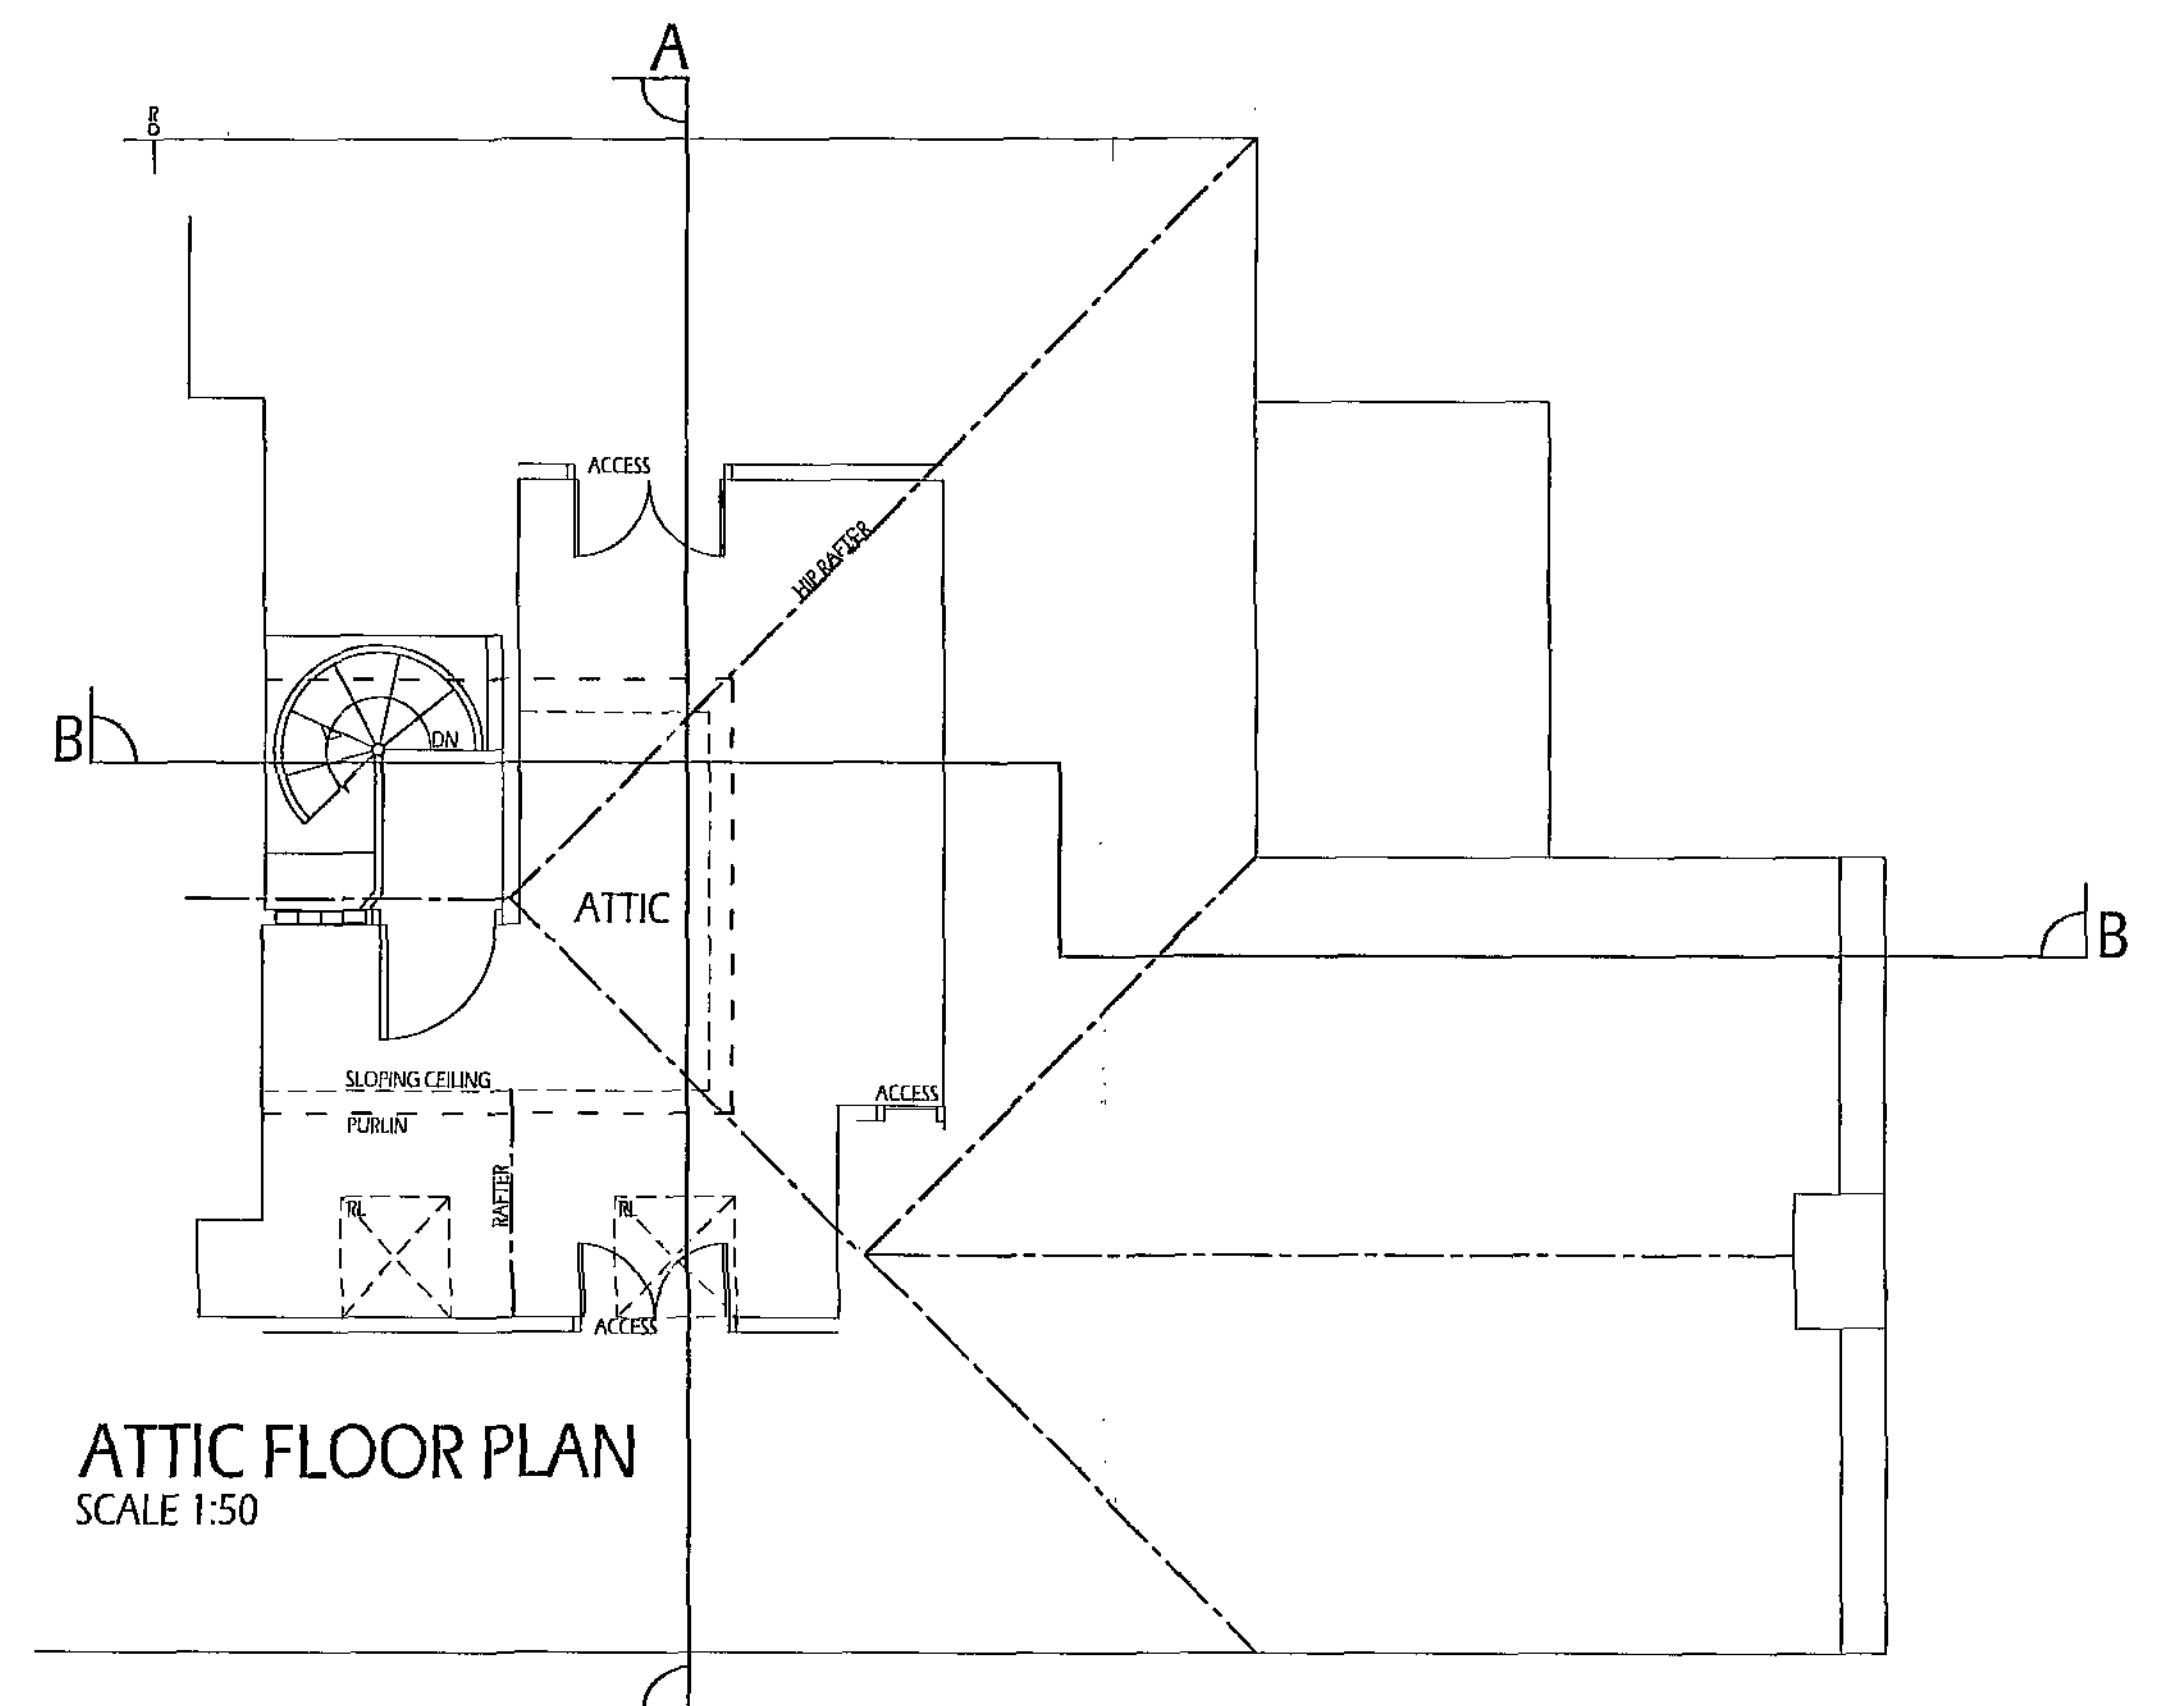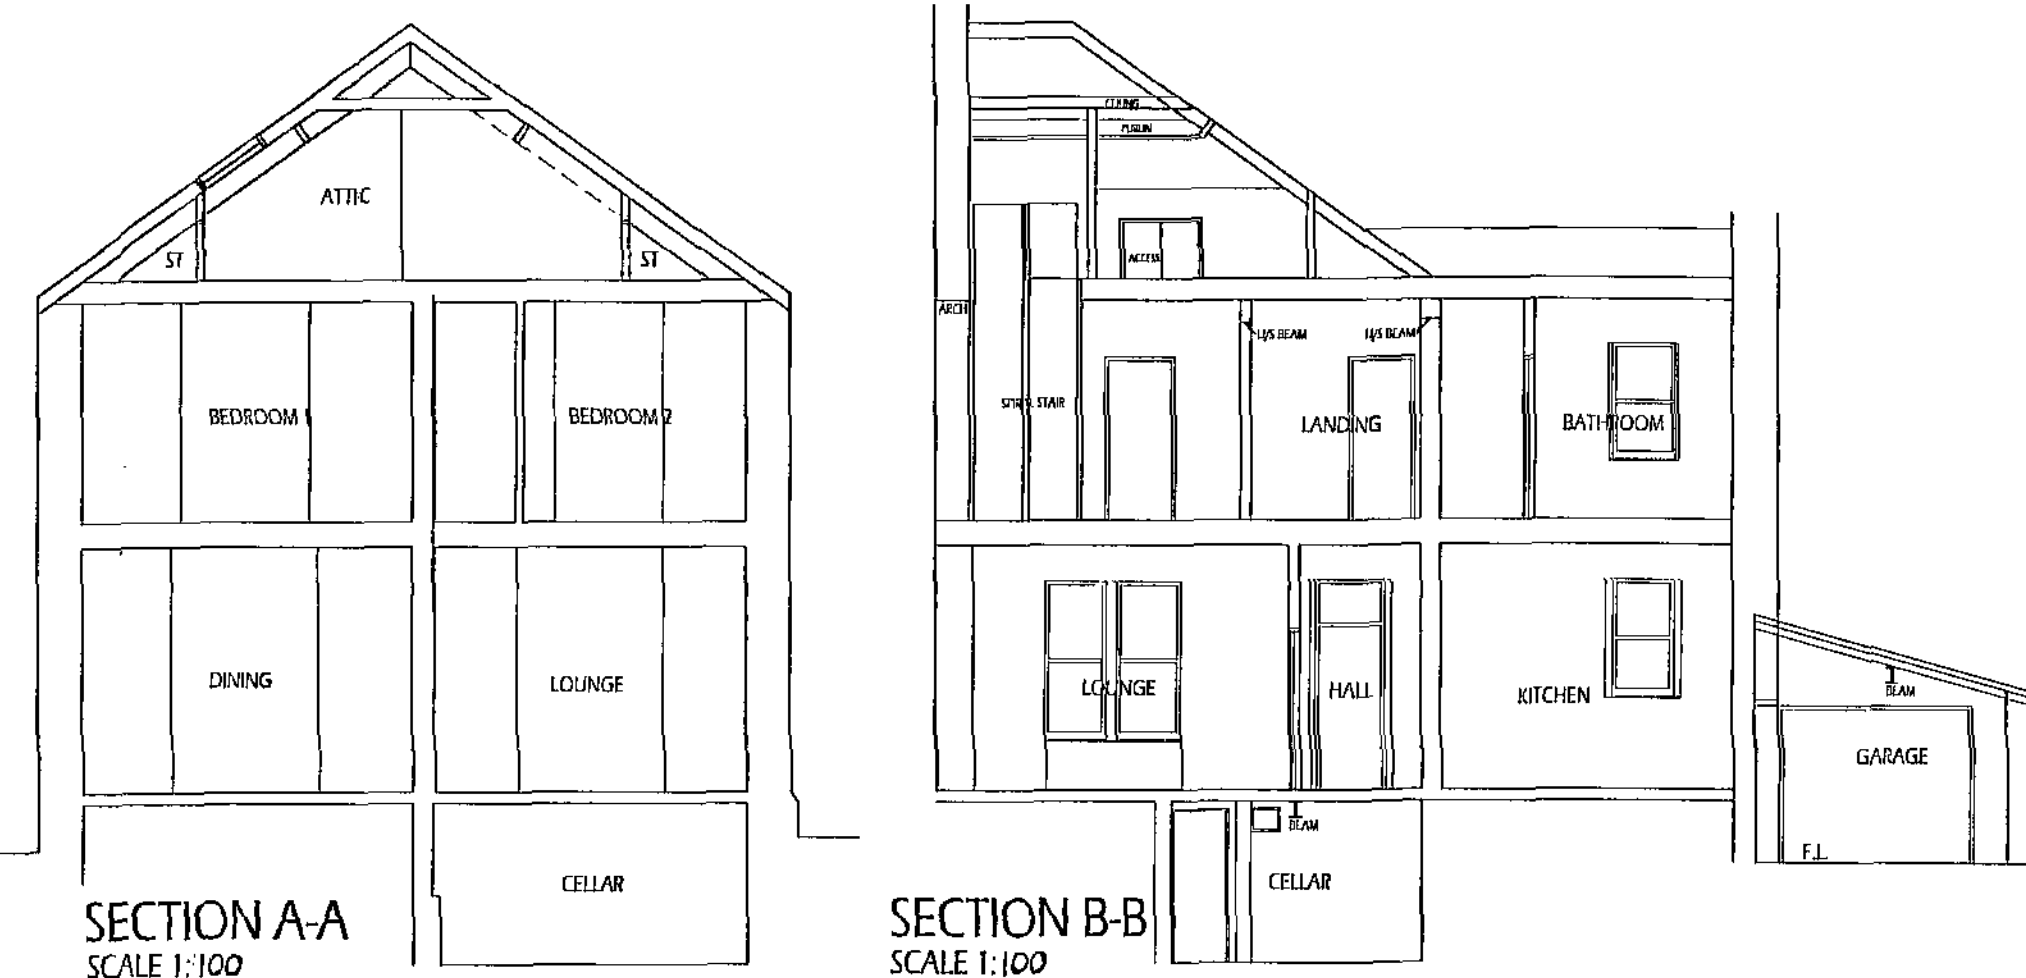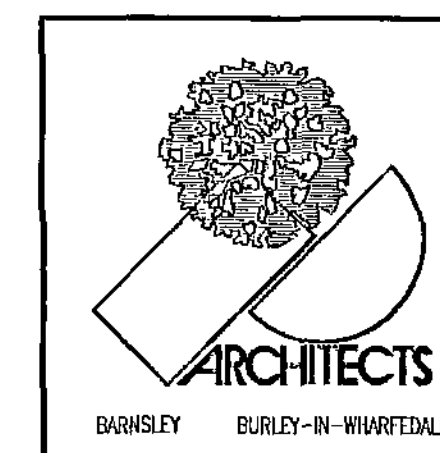

1. THIS DRAWING AND THE COPYRIGHTS AND PATENTS THEREIN ARE THE PROPERTY OF NUTTALL YARWOOD & PARTNERS LIMITED. REPRODUCED IN THIS AND ANY OTHER RELATED DOCUMENT ISSUED UNDER THE STANDARD FORM OF CONTRACT IN RESPECT OF THE WORK.
2. CONTRACTORS AND SUB-CONTRACTORS MUST CHECK AND AGREE ALL DIMENSIONS BEFORE PREPARING SHOP DRAWINGS OR COMMENCING WORK ON SITE.
3. CONTRACTORS ARE RESPONSIBLE FOR INFORMING THE ARCHITECT OF ANY DISCREPANCY DISCOVERED ON THIS DRAWING OR BETWEEN THIS DRAWING AND ANY OTHER RELATED DOCUMENT ISSUED UNDER THE STANDARD FORM OF CONTRACT IN RESPECT OF THE WORK.
4. WRITTEN DIMENSIONS ONLY ARE TO BE USED FROM THIS DRAWING. IF IN ANY DOUBT ASK FOR CLARIFICATION.

NUTTALL YARWOOD & PARTNERS LIMITED CHARTERED ARCHITECTS				
<div> <div> The Grove, High Street, Dodworth, Barnsley, S75 3RD. Tel: 01226 208771. Fax: 01226 200980. E-mail: nyp.barnsley@btconnect.com </div> <div> 120 Main Street, Burley-in-Wharfedale, LS29 7JX. Tel: 01943 864441. Fax: 01943 852300. E-mail: nyp.burley@btconnect.com </div> </div>				
Project:	384 MANCHESTER ROAD MILLHOUSE GREEN PENISTONE, S36 9NS		Client:	
Drawing Title:	FLOOR PLANS, ELEVATIONS, SECTION A-A & B-B AS EXISTING		Date:	FEBRUARY 2012
Ref:	42/27	Dwg. No.	01	Rev.
Scale:		1:50 & 1:100 @ A1		