


Roof slate and eaves detailing to match existing. Ridge set down from main house

New UPVC window in timber colour to match existing windows. With new stone Cils and Lintels to match existing

Stone to match existing



1 Front Elevation
Scale: 1:100

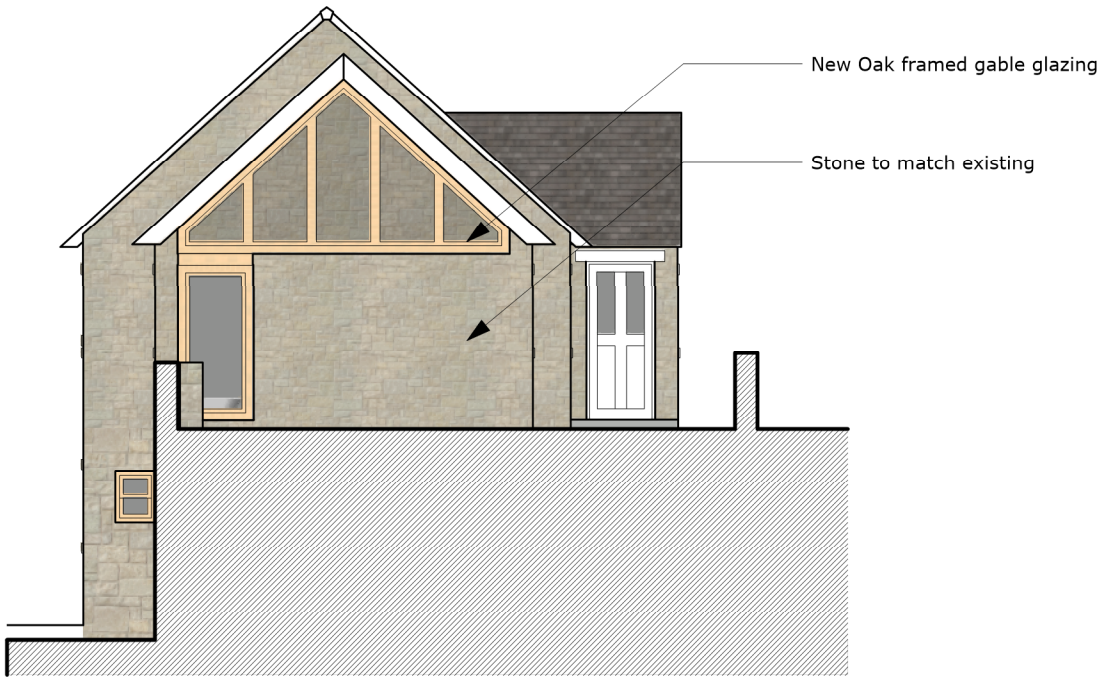

2 Side Elevation
Scale: 1:100

Roof slate to match existing

New UPVC window in timber colour to match existing windows. With new stone Cils and Lintels to match existing

Stone to match existing



3 Rear elevation
Scale: 1:100

DO NOT SCALE FROM DRAWINGS.

Client
: Haydn Vernals

Address
: 20 High Bank
Thurlstone

Project
: 2113
20 High Bank

Drawing
: Proposed Elevations



E: rachel@rldmstudio.co.uk
T: 07595603049

Scale	: 1:100 @ A3
Date	: 05/07/2021
Dwg No.	: 2113-RLDM-ZZ-DR-A-00201-S1
Rev.	: P02