

Mr K Hollins

The Old Mill
Ings Lane
Little Houghton
South Yorkshire

Planning Application

Retrospective


CONTENTS

1. Location Plan @ 1 : 1250
2. Architectural Drawings

PREPARED BY :

QUILL ARCHITECTURE

7 Mulberry Close, Darfield, Barnsley, South Yorkshire
S73 9NN. Tel:- 01226 755446

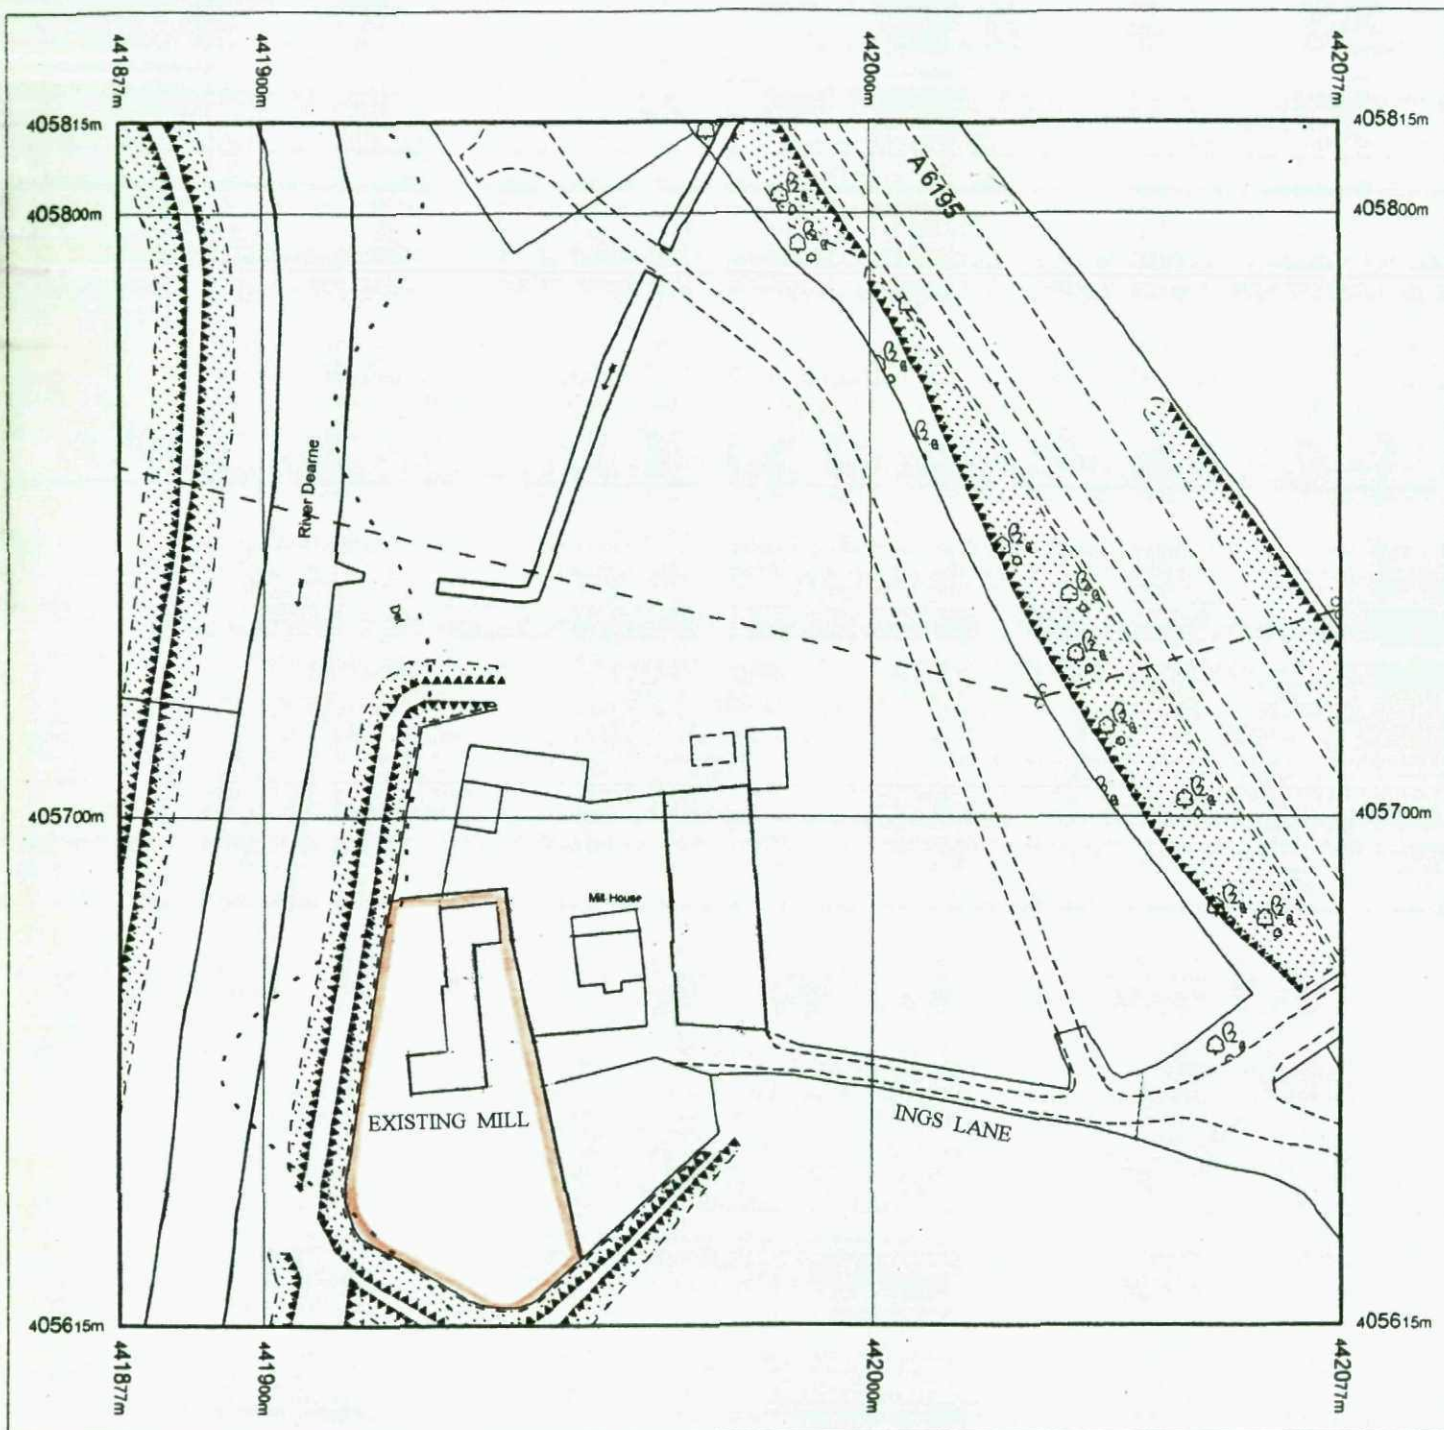

Produced 07.10.2008 from the Ordnance Survey National Geographic Database and incorporating surveyed revision available at this date. © Crown Copyright 2008.


Reproduction in whole or part is prohibited without the prior permission of Ordnance Survey.

Ordnance Survey, the OS Symbol and OS Sitemap are registered trademarks of Ordnance Survey, the national mapping agency of Great Britain.

The representation of a road, track or path is no evidence of a right of way.

The representation of features as lines is no evidence of a property boundary.

Part or all of this OS Sitemap is enlarged from mapping produced at one or more of the following scales: 1:1250, 1:2500, 1:10000.

 

Supplied by: **Blackwell M and D C**
Serial number: 01553900
Centre coordinates: 441977.13 405715.25


Further information can be found on the OS Sitemap Information leaflet or the Ordnance Survey web site:
www.ordnancesurvey.co.uk

MILL :

INGS LANE

LITTLE HOUGHTON

S72 0HR

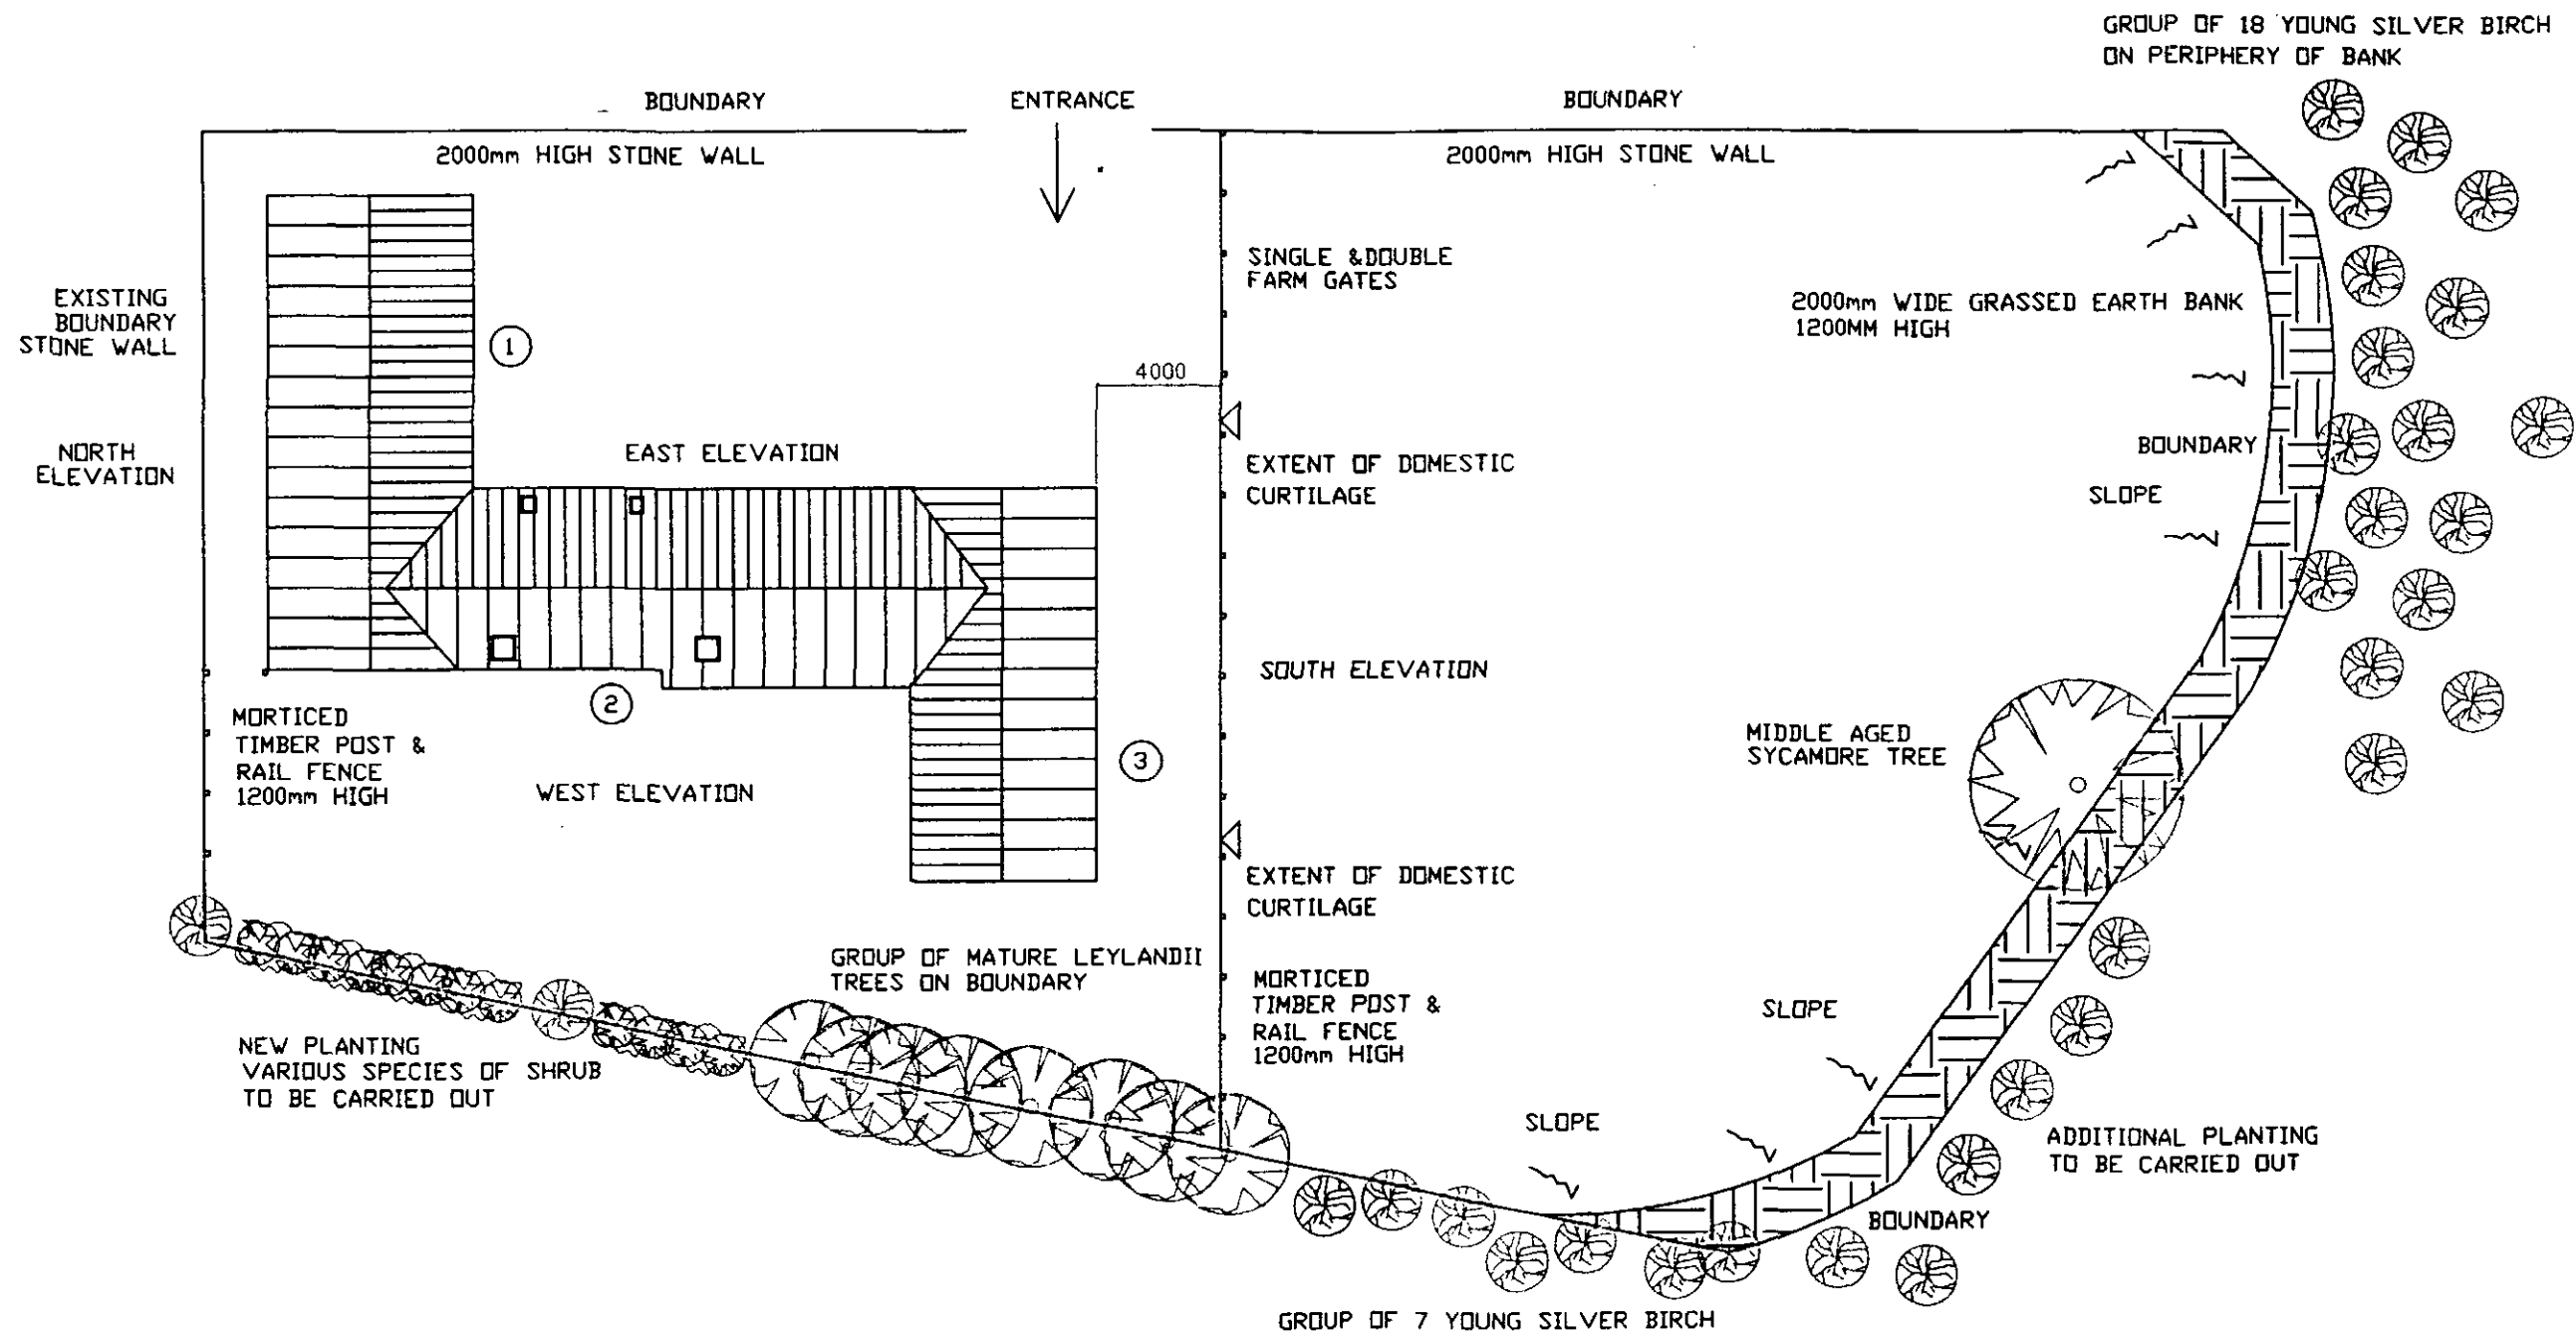

CLIENT
MR K HOLLINS
THE MILL
INGS LANE, LITTLE HOUGHTON

TITLE
DRAWING SHOWING PROPOSED SITE LAYOUT

Quill
ARCHITECTURE[©]

THIS DRAWING IS COPYRIGHT AND MUST NOT BE USED OR
DISCLOSED IN ANY WAY EXCEPT WHERE AUTHORIZED IN
WRITING BY QUILL ARCHITECTURE.
TELEPHONE (01226) 755446 REG No 5210984


SCALE 1 : 250	DRAWN AD
DATE 08/02/13	REV
DRG No CAD/QA/1301	

DO NOT SCALE DRAWING

ALL DIMENSIONS IN MILLIMETRES


IF IN DOUBT ASK

INDUSTRIAL STEEL SHEETS OVER BARN 1 TO BE REMOVED

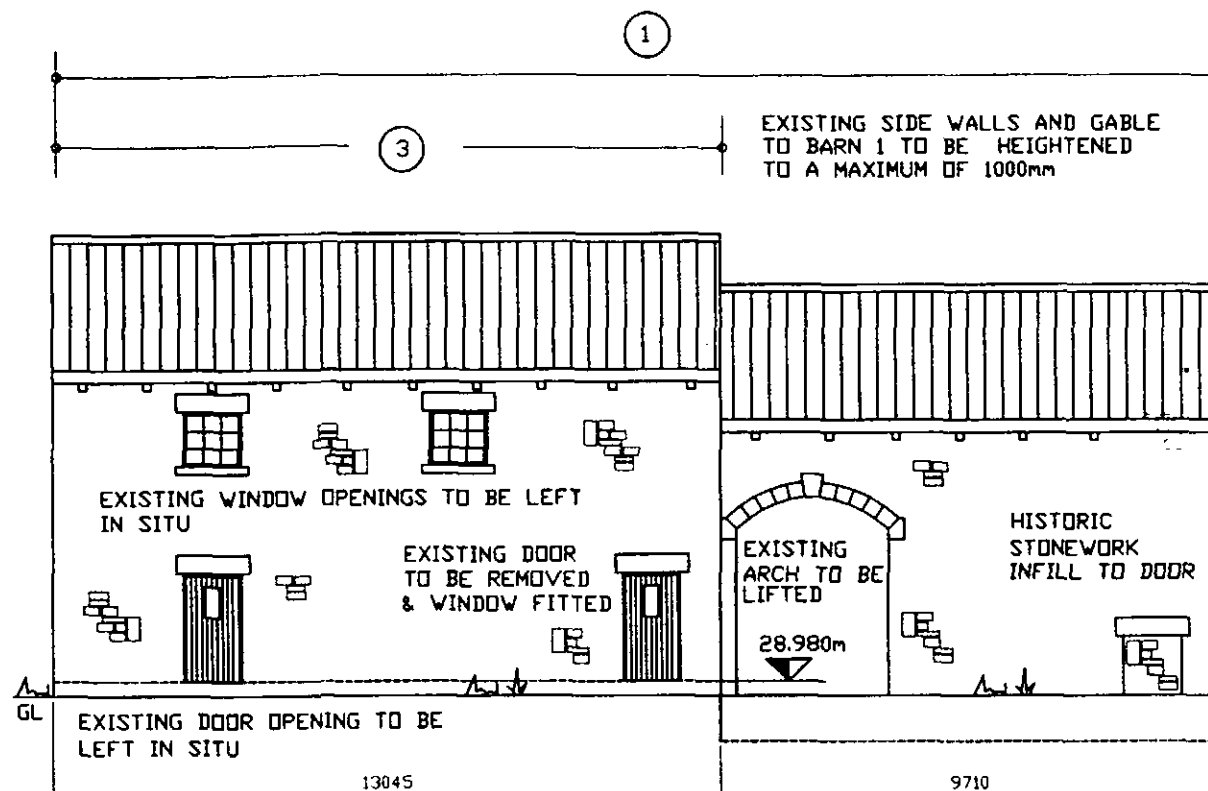


SOUTH ELEVATION


NEW ROOF STRUCTURES OVER DWELLING HOUSE UNIT 2 & 3

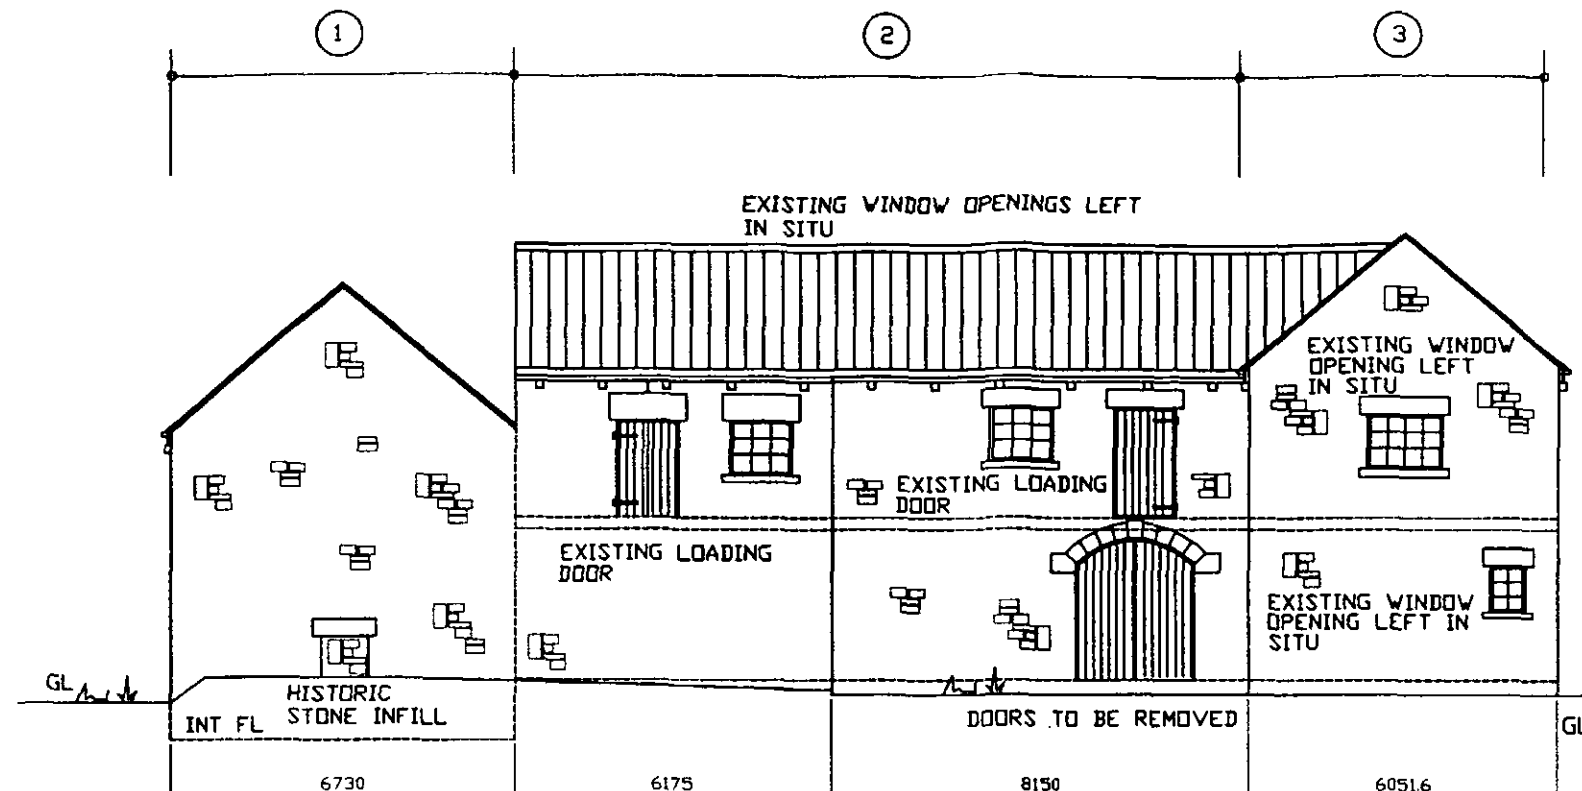

WEST ELEVATION

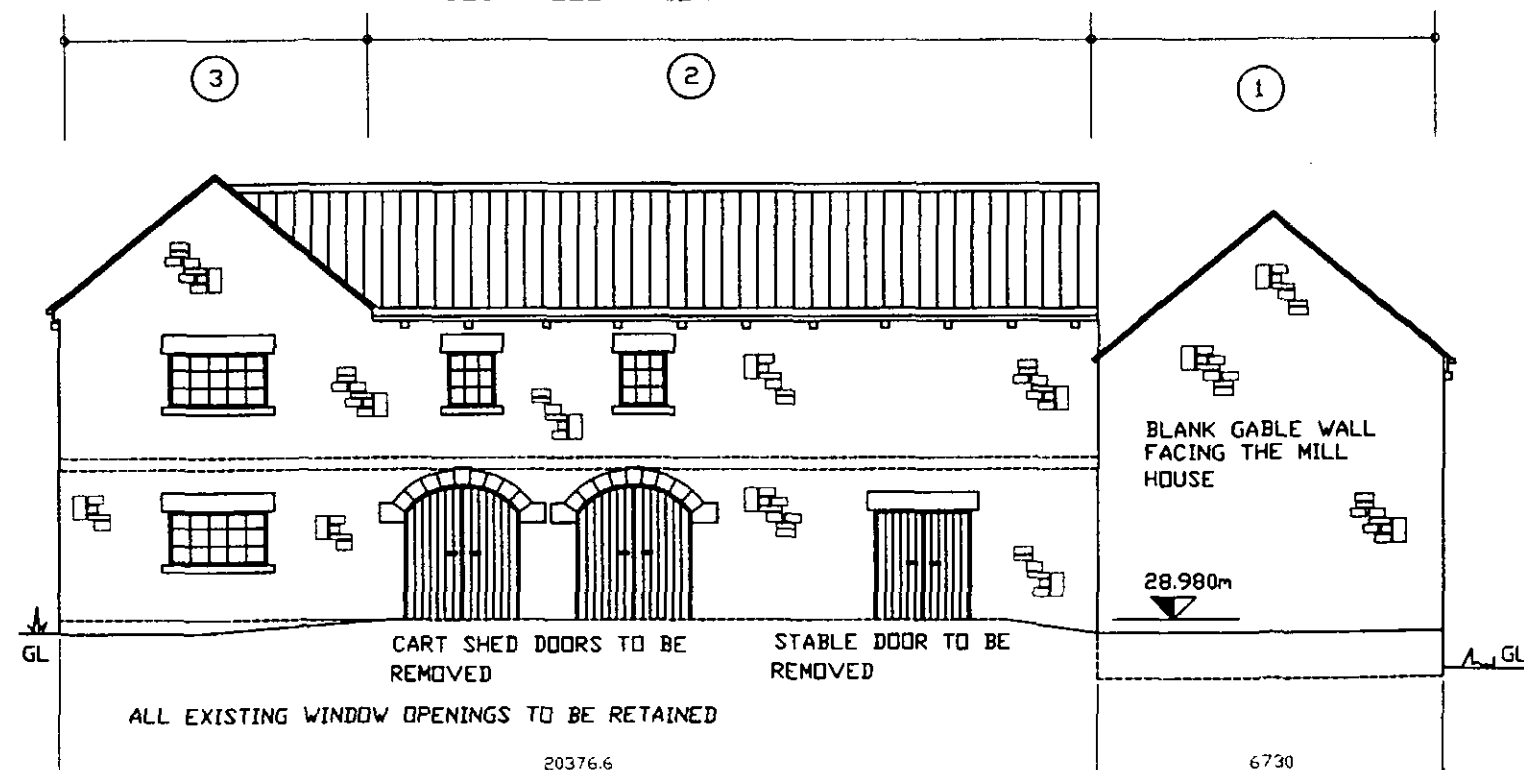

EAST ELEVATION

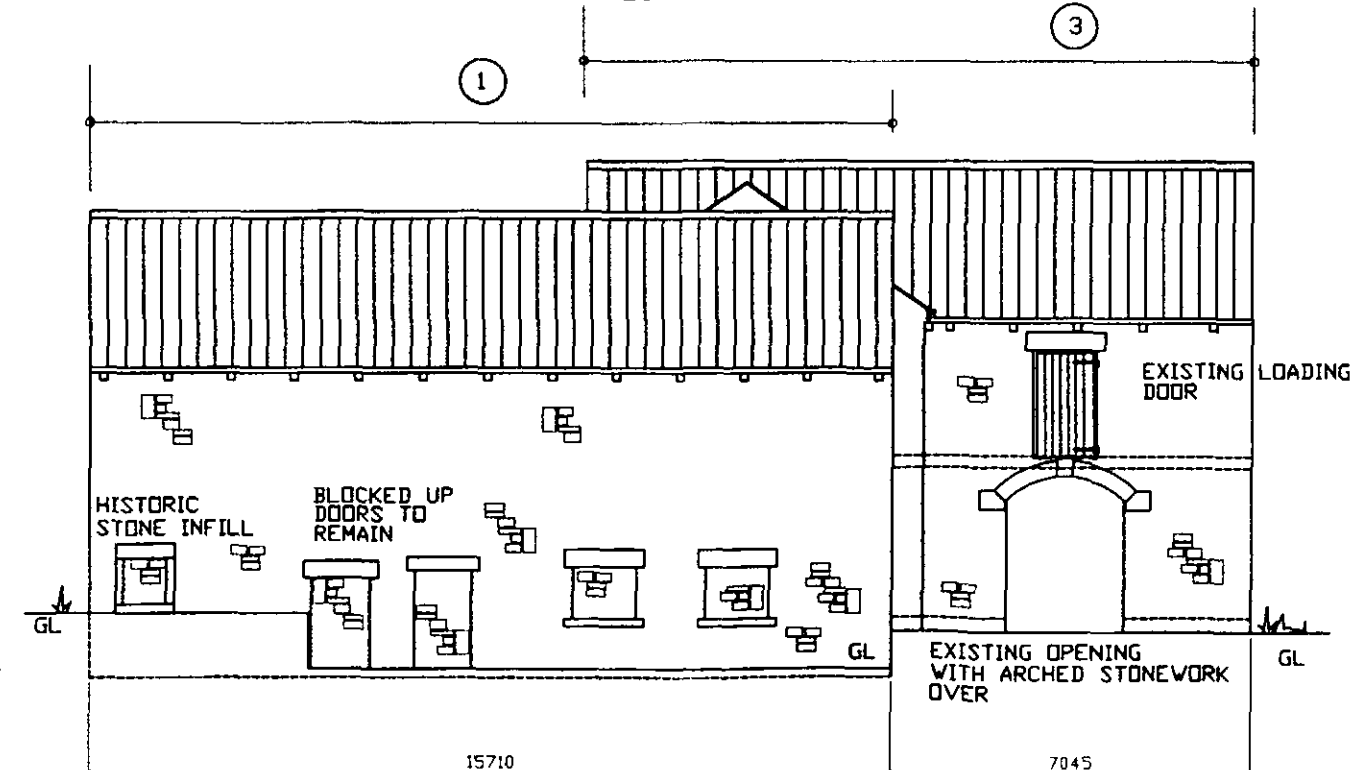

NORTH ELEVATION

CLIENT
MR K HOLLINS
THE MILL
INGS LANE, LITTLE HOUGHTON

TITLE
DRAWING SHOWING SPECULATIVE ELEVATIONS OF THE
ORIGINAL MILL AND BARN STRUCTURES

Quill
ARCHITECTURE ©

THIS DRAWING IS COPYRIGHT AND MUST NOT BE USED OR
DISCLOSED IN ANY WAY EXCEPT WHERE AUTHORIZED IN
WRITING BY QUILL ARCHITECTURE.
TELEPHONE (01226) 755446 REG No 5210984


SCALE 1 : 150	DRAWN AD
DATE 08/02/13	REV
DRG No CAD/QA/1302	



DO NOT SCALE DRAWING

ALL DIMENSIONS IN MILLIMETRES

IF IN DOUBT ASK

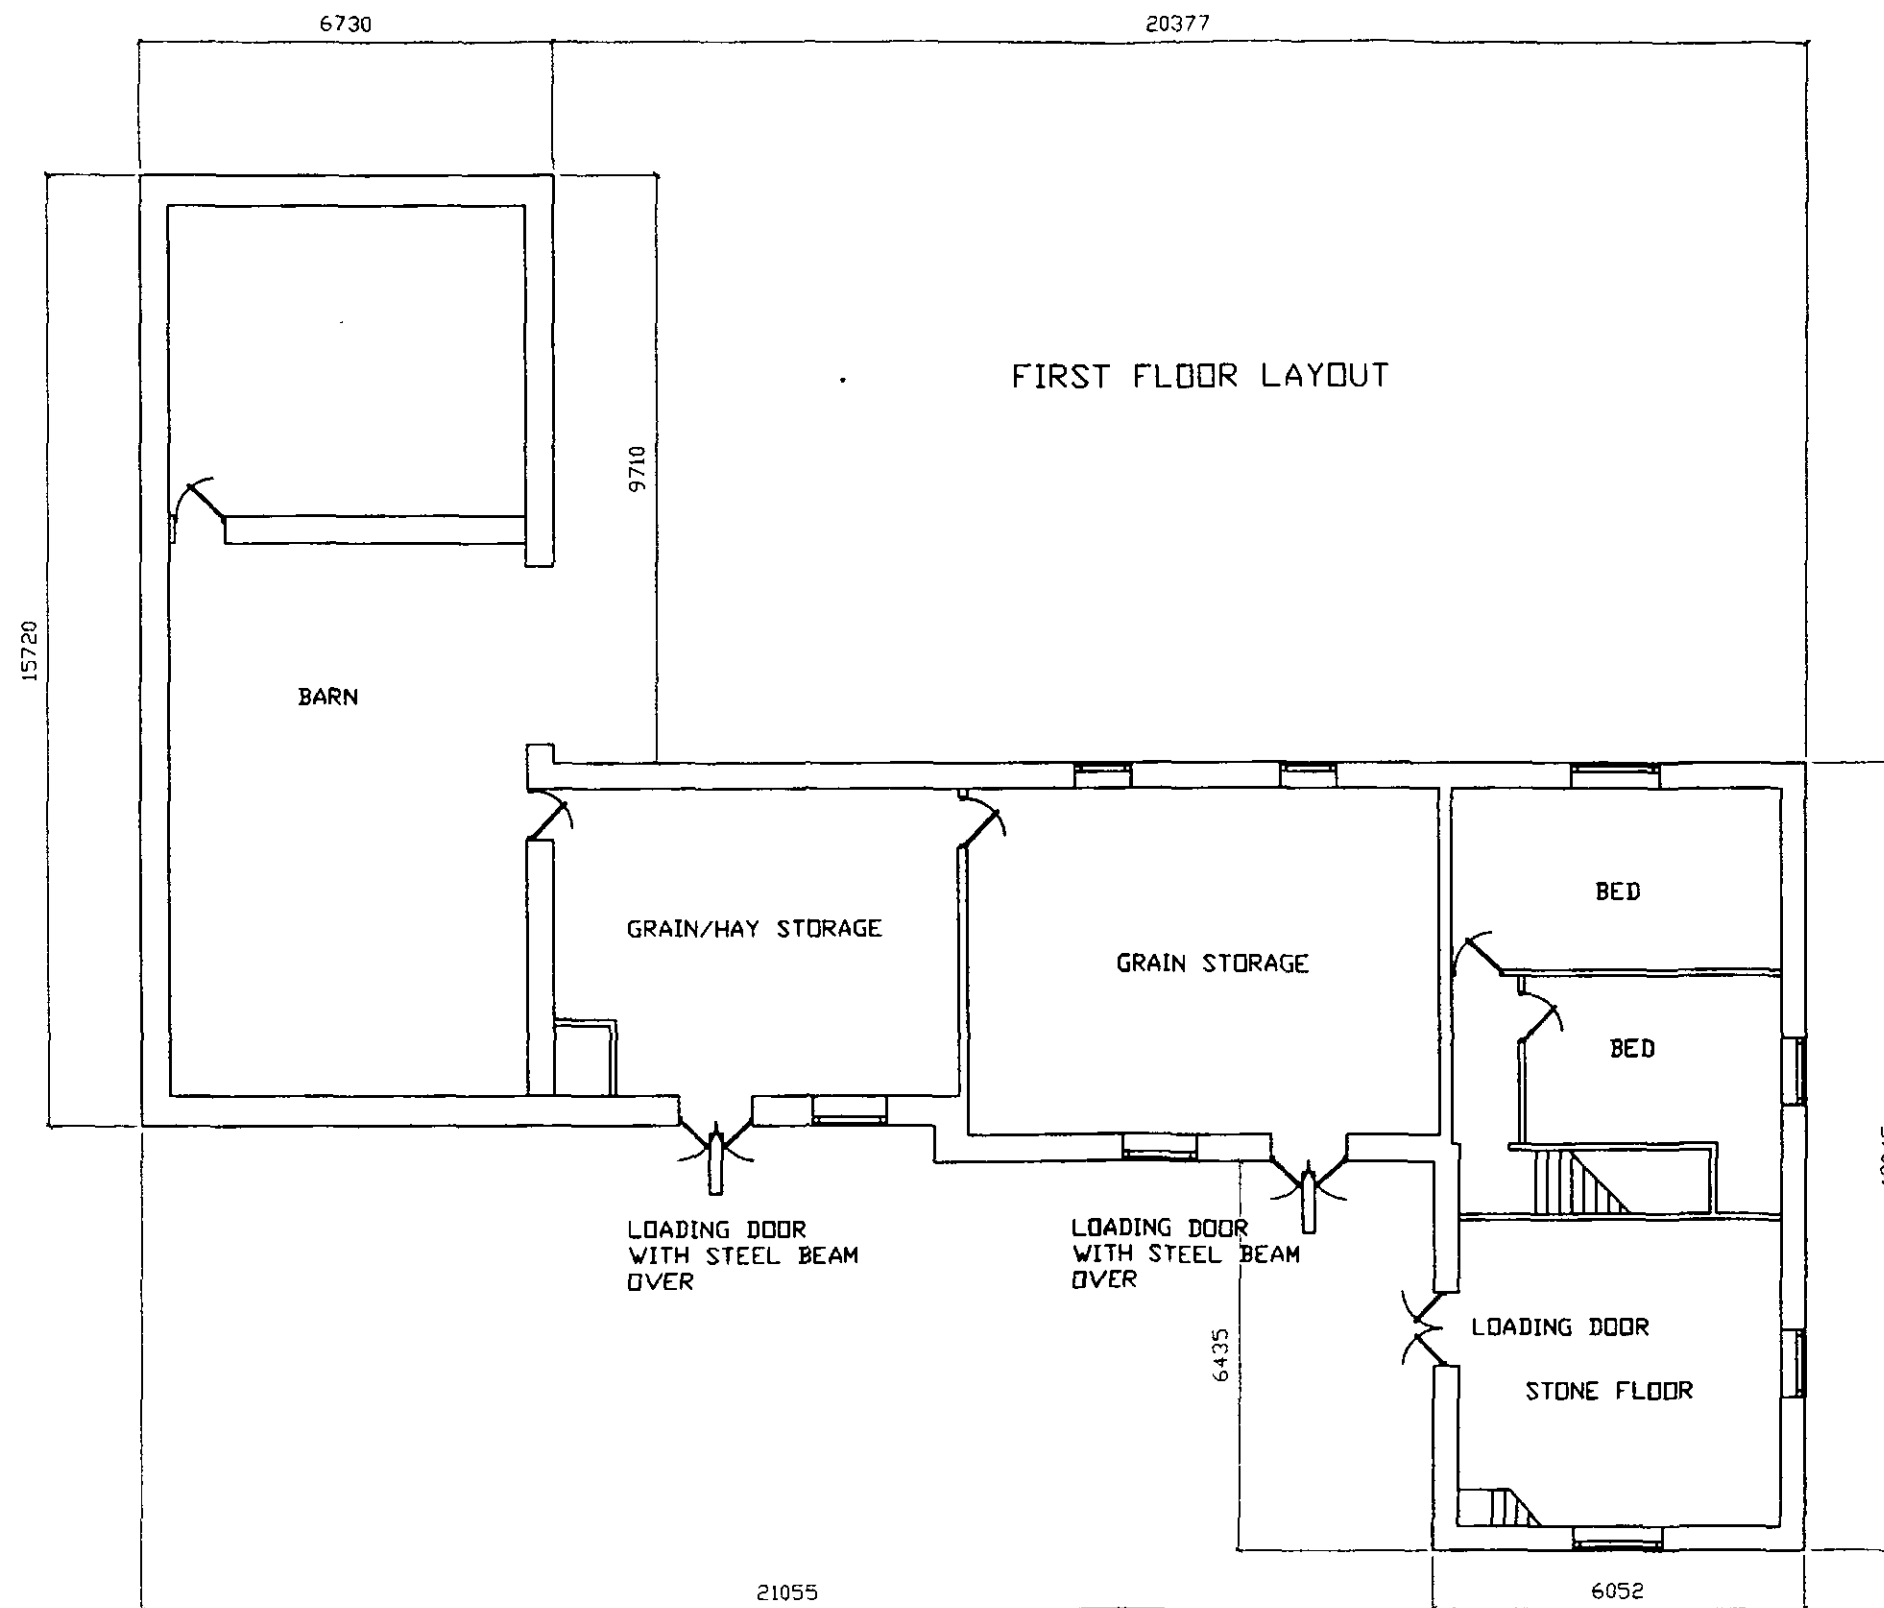

CLIENT
MR K HOLLINS
THE MILL
INGS LANE, LITTLE HOUGHTON

TITLE
DRAWING SHOWING SPECULATIVE FIRST FLOOR LAYOUT
OF THE MILL AND BARN STRUCTURES

Quill
ARCHITECTURE©

THIS DRAWING IS COPYRIGHT AND MUST NOT BE USED OR
DISCLOSED IN ANY WAY EXCEPT WHERE AUTHORIZED IN
WRITING BY QUILL ARCHITECTURE.
TELEPHONE (01226) 755446 REG No 5210984

SCALE 1 : 125	DRAWN AD
DATE 08/02/13	REV
DRG No CAD/QA/1304	


DO NOT SCALE DRAWING

ALL DIMENSIONS IN MILLIMETRES


IF IN DOUBT ASK

CONCRETE INTERLOCKING TILES IN GREY TO MATCH THE EXISTING MILL HOUSE


NEW ROOF STRUCTURES OVER DWELLING HOUSE UNIT 2 & 3

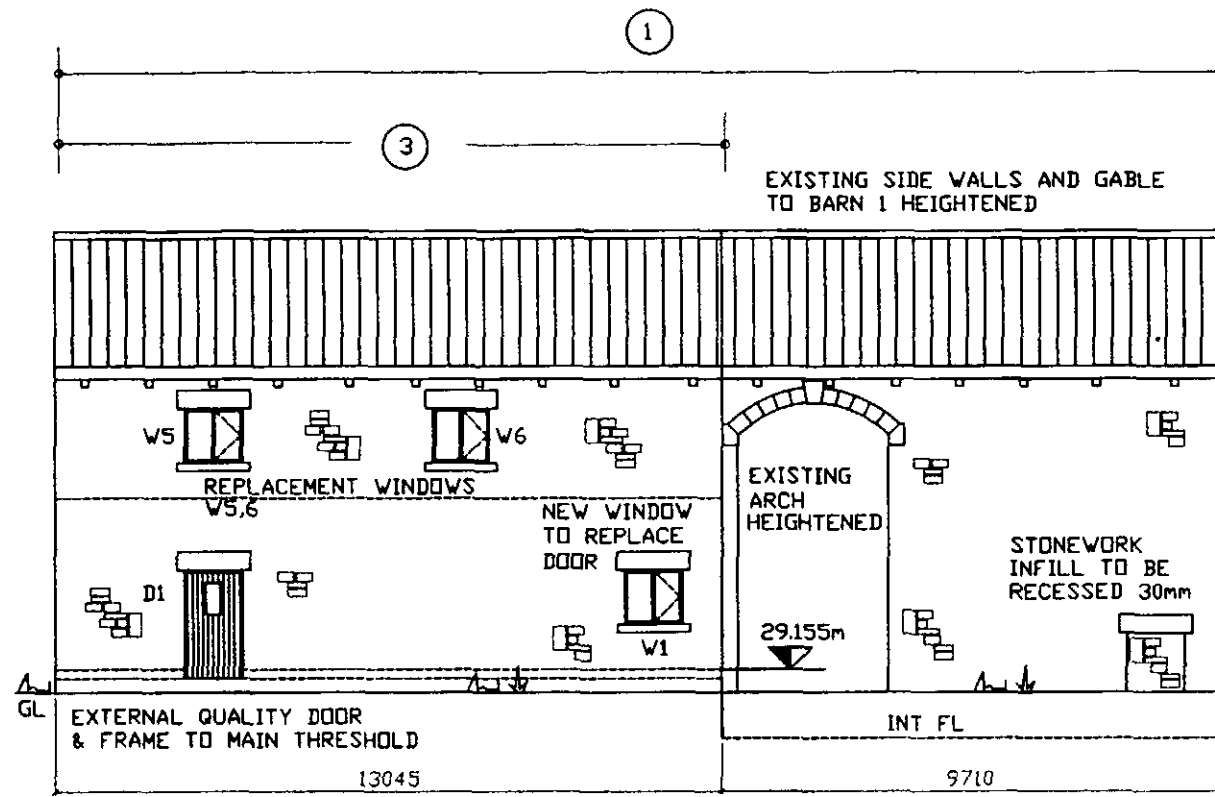


SOUTH ELEVATION

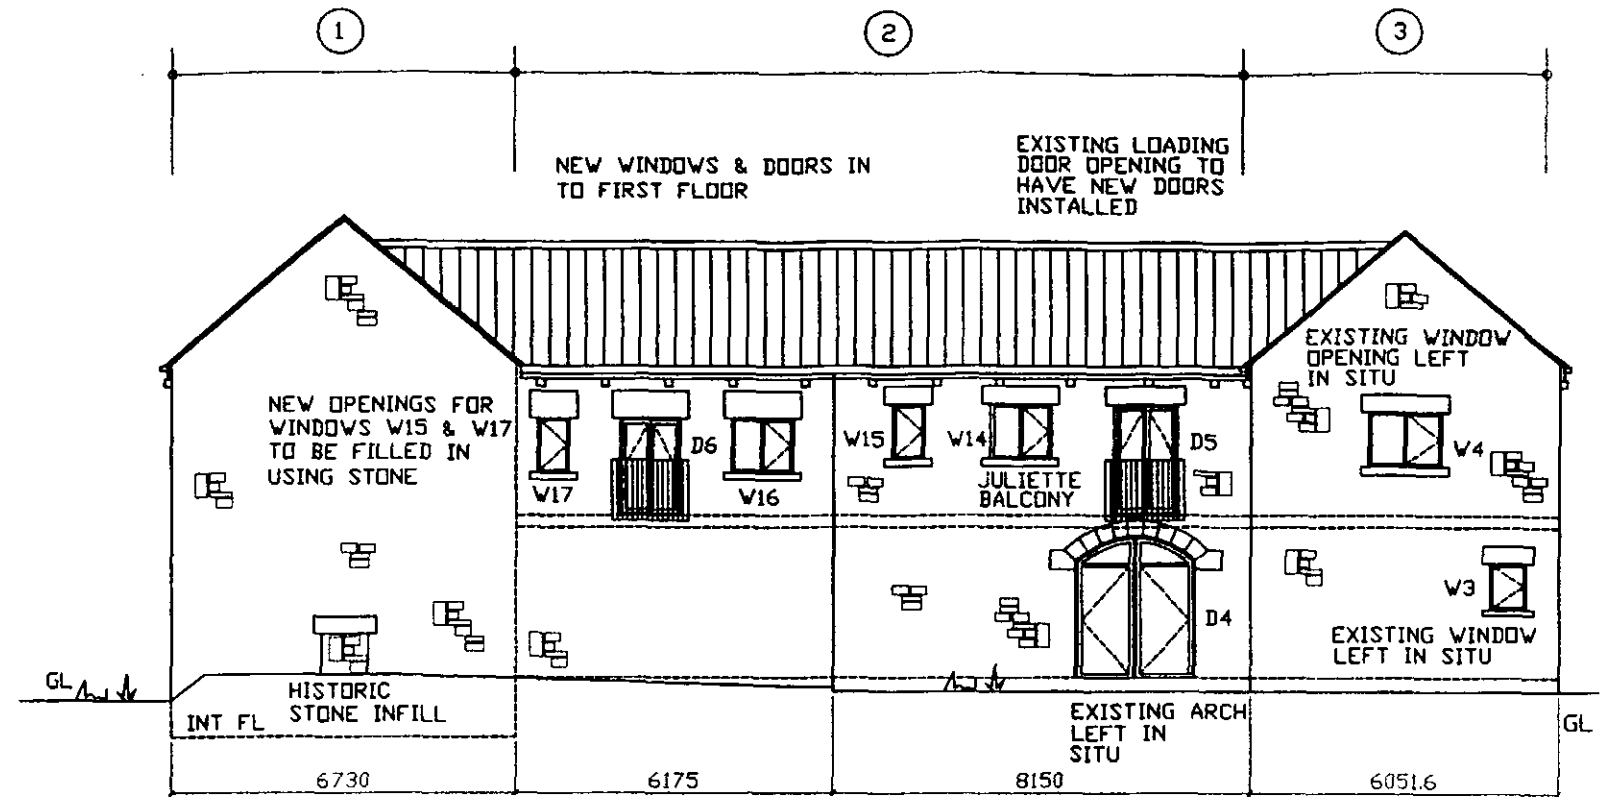

WEST ELEVATION

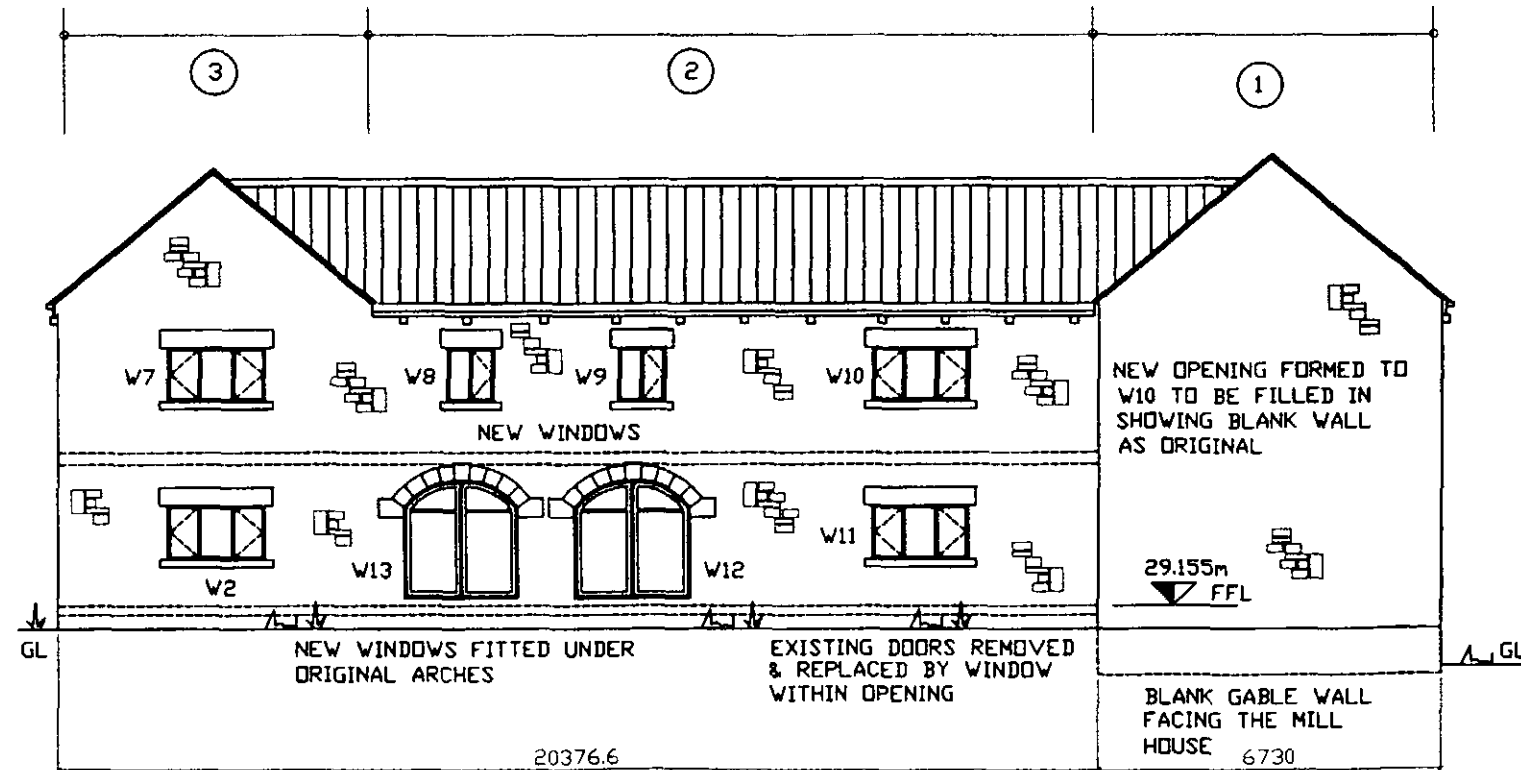

EAST ELEVATION

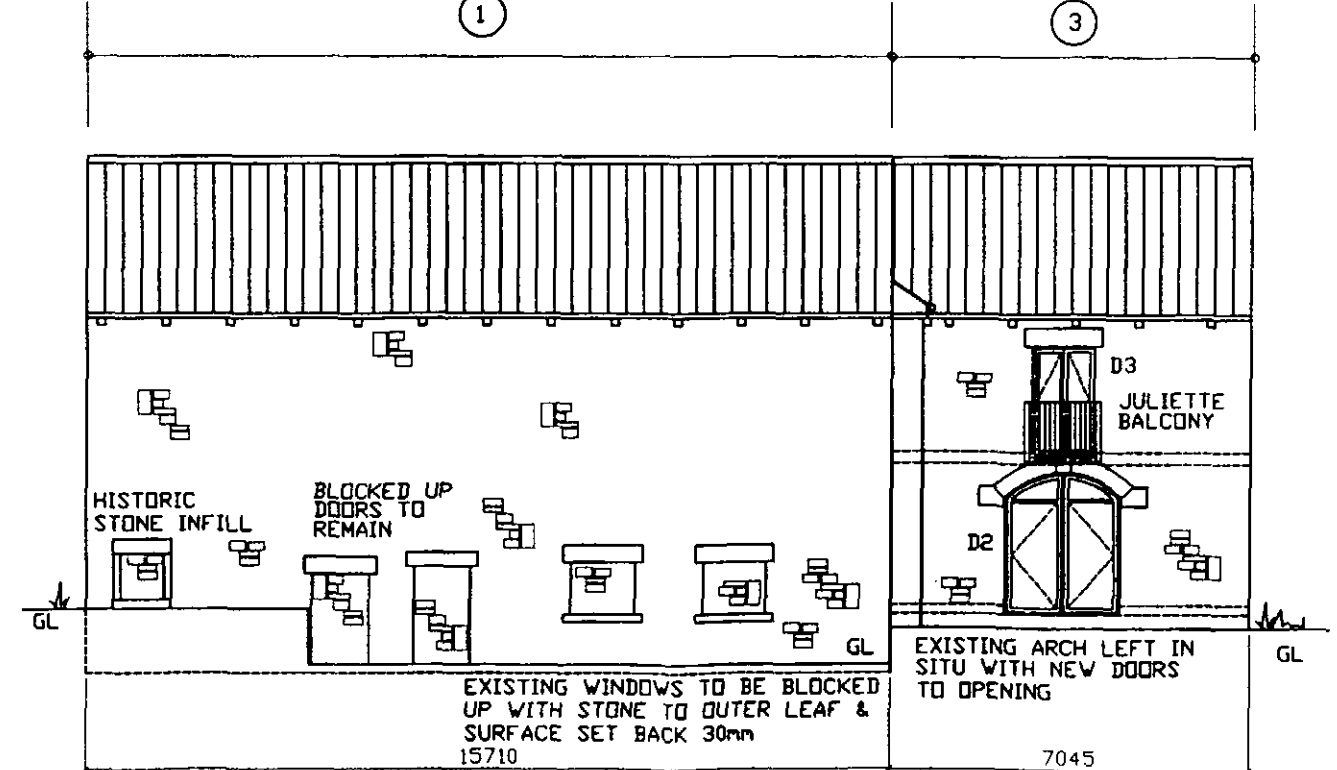

NORTH ELEVATION

CLIENT
MR K HOLLINS
THE MILL
INGS LANE, LITTLE HOUGHTON


TITLE
DRAWING SHOWING THE MILL & BARN STRUCTURES
AS ALTERED & PROPOSED BY THE APPLICANT

Quill
ARCHITECTURE ©


THIS DRAWING IS COPYRIGHT AND MUST NOT BE USED OR
DISCLOSED IN ANY WAY EXCEPT WHERE AUTHORIZED IN
WRITING BY QUILL ARCHITECTURE.
TELEPHONE (01226) 755446 REG No 5210984

SCALE 1 : 150	DRAWN AD
DATE 08/02/13	REV
DRG No CAD/QA/1305	

IF IN DOUBT ASK

 

SCALE 1 : 125	DRAWN AD		
DATE 08/02/13	REV		
DRG No CAD/QA/1306			

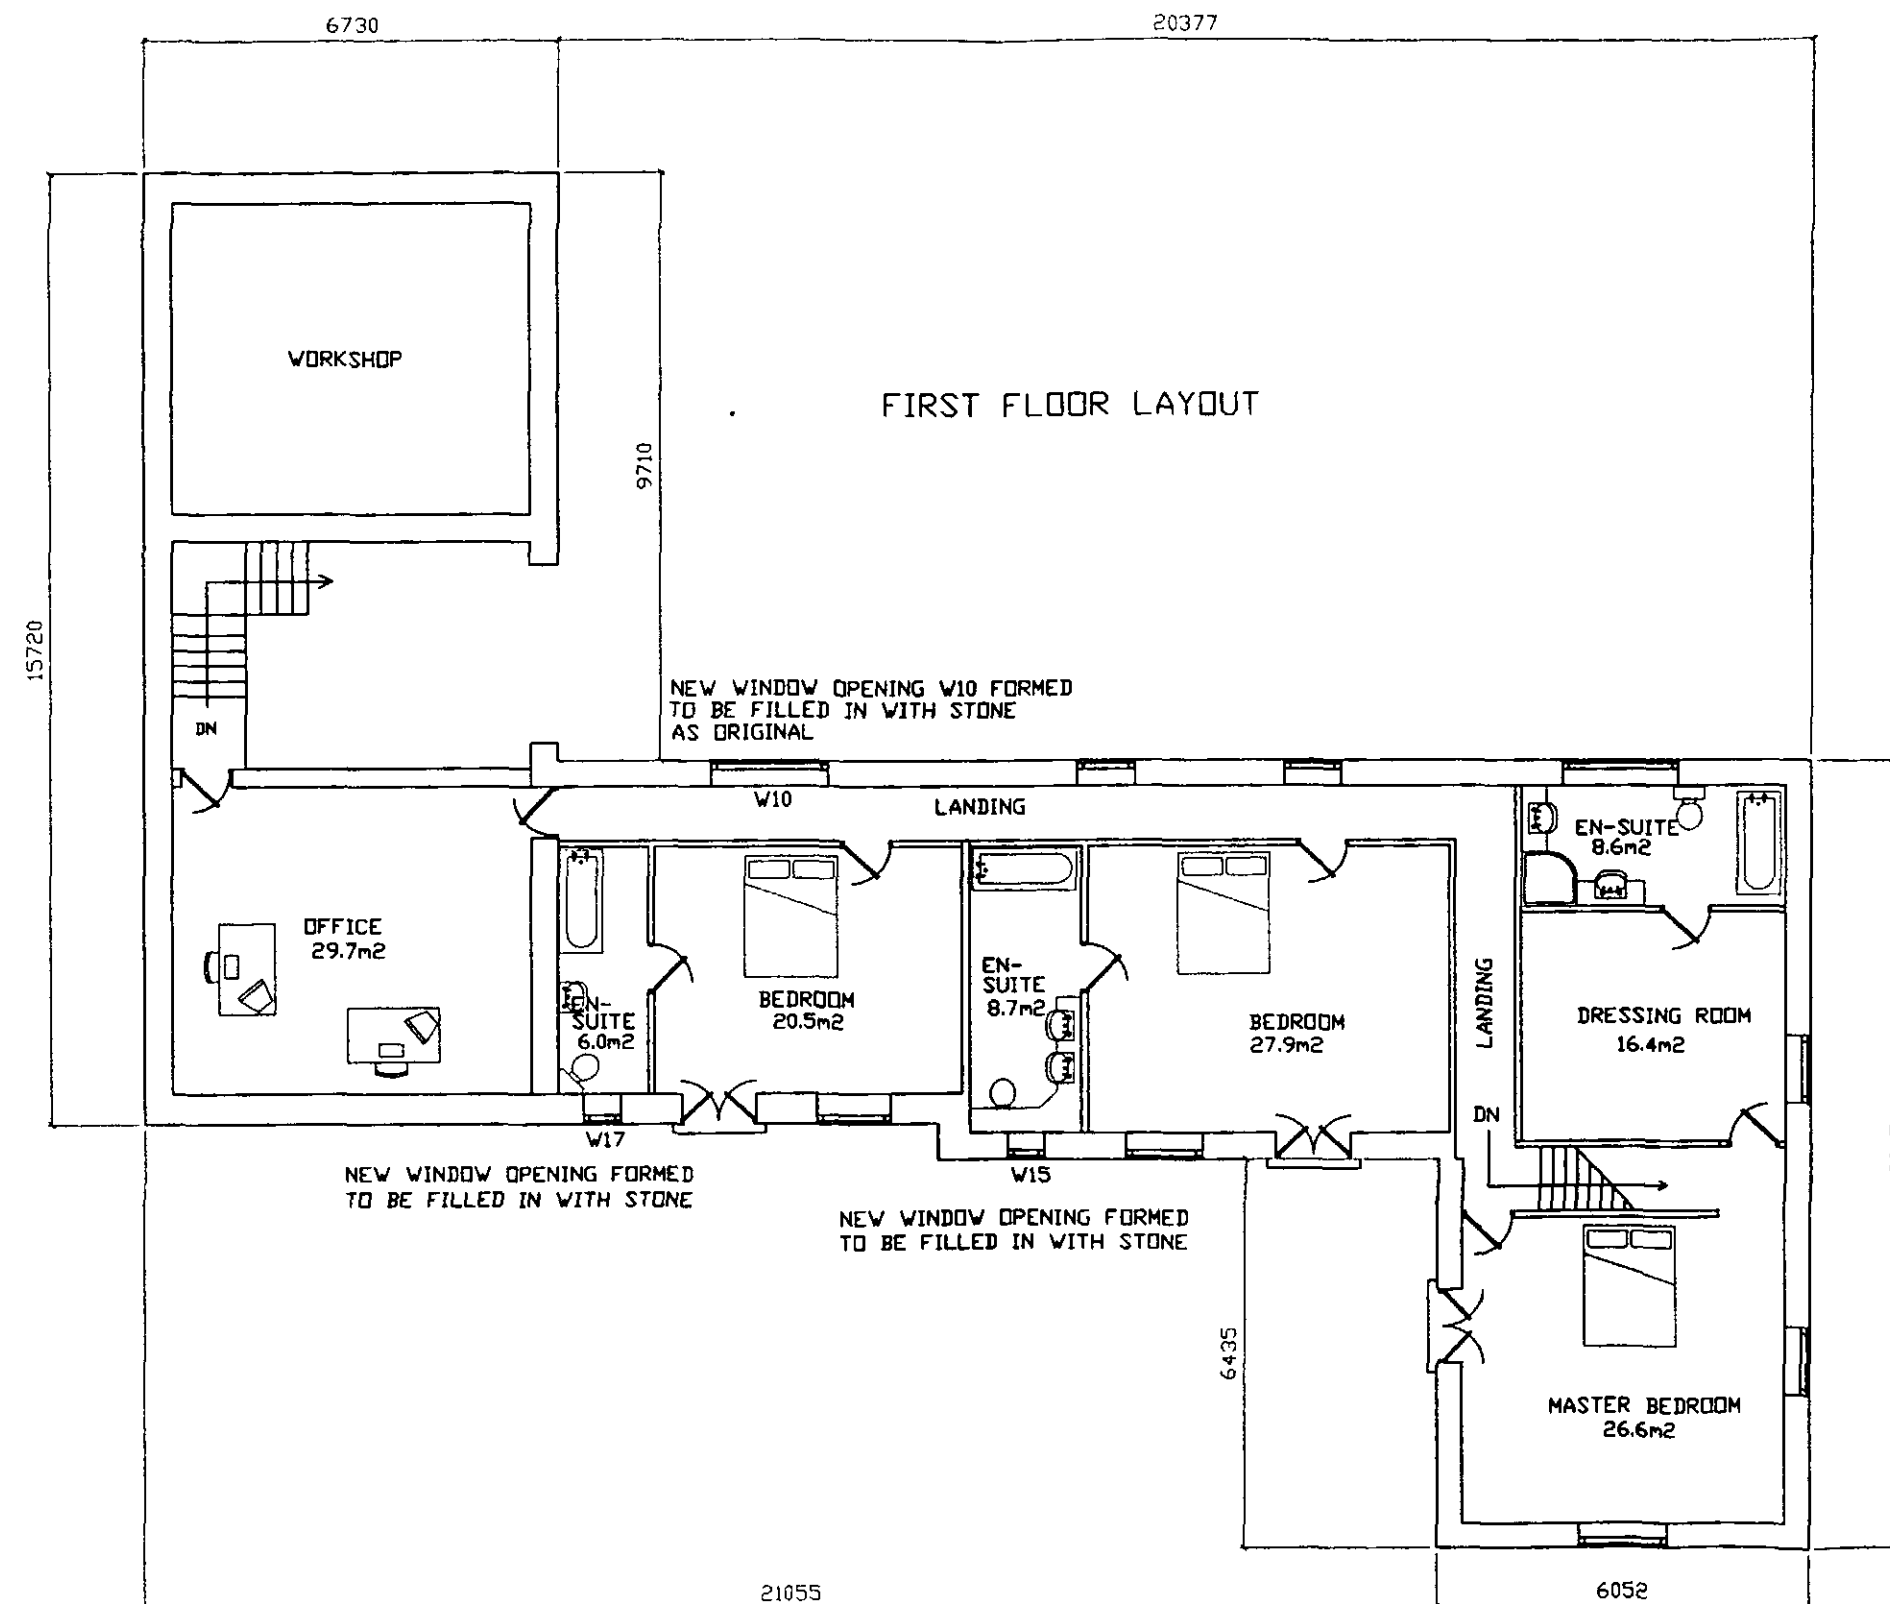

CLIENT
MR K HOLLINS
THE MILL
INGS LANE, LITTLE HOUGHTON

TITLE
DRAWING SHOWING THE MILL & BARN STRUCTURES
FIRST FLOOR LAYOUT AS ALTERED & PROPOSED BY
THE APPLICANT

Quill
ARCHITECTURE©

THIS DRAWING IS COPYRIGHT AND MUST NOT BE USED OR
DISCLOSED IN ANY WAY EXCEPT WHERE AUTHORIZED IN
WRITING BY QUILL ARCHITECTURE.

TELEPHONE (01226) 755446

REG No 5210984


SCALE 1 : 125	DRAWN AD
DATE 08/02/13	REV
DRG No CAD/QA/1307	

DO NOT SCALE DRAWING


ALL DIMENSIONS IN MILLIMETRES

IF IN DOUBT ASK


ROOF COVERING TO BE MARLEY GREY CONC INTERLOCKING TILES
WITH BAND OF STONE SLATES AT EAVES LEVEL SLATES TO COVER
2/3 COURSE

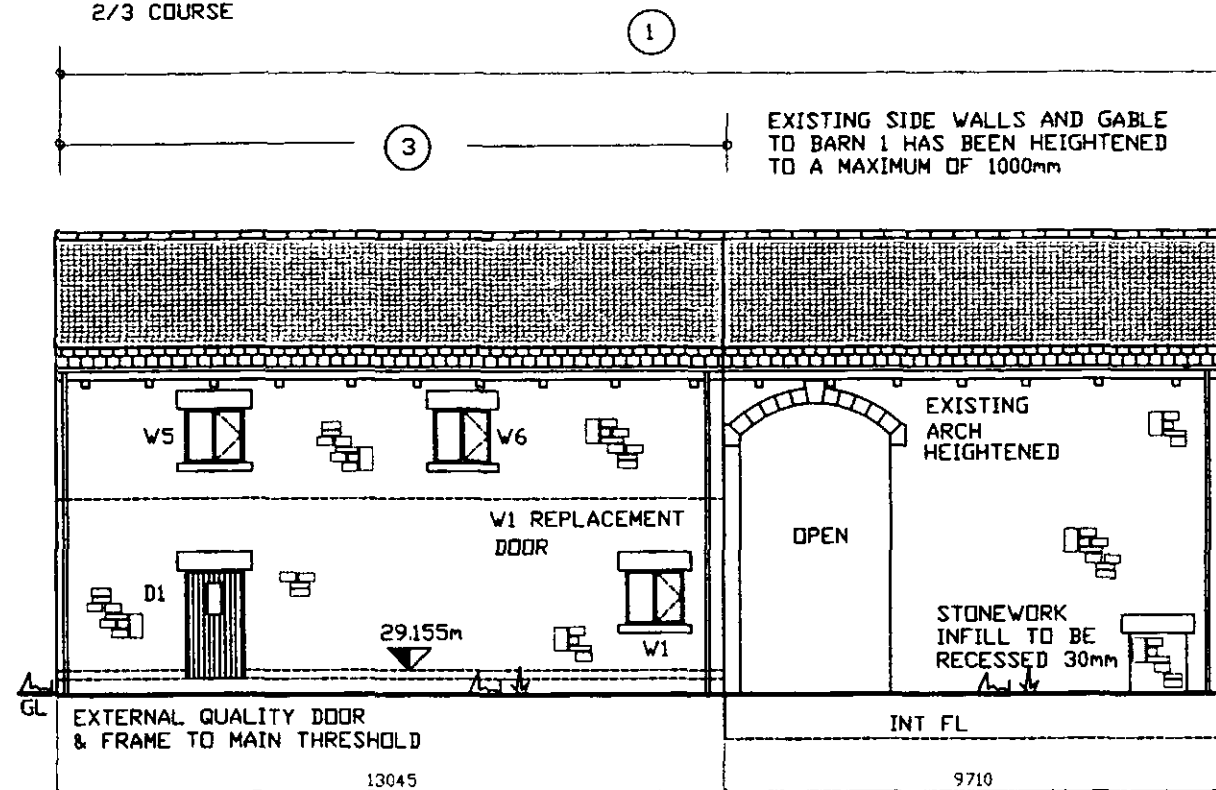


SOUTH ELEVATION

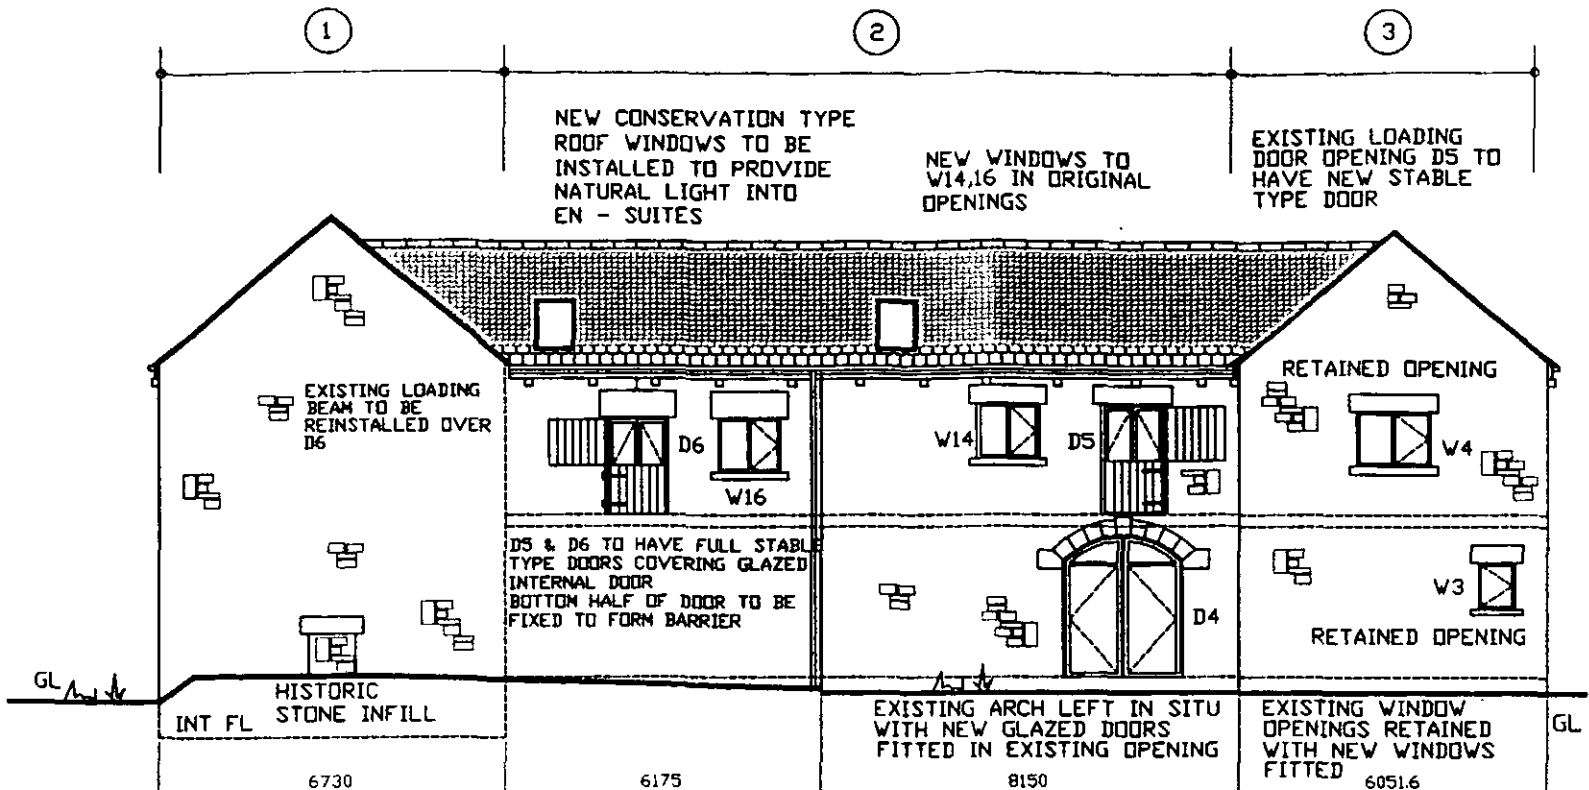

WEST ELEVATION

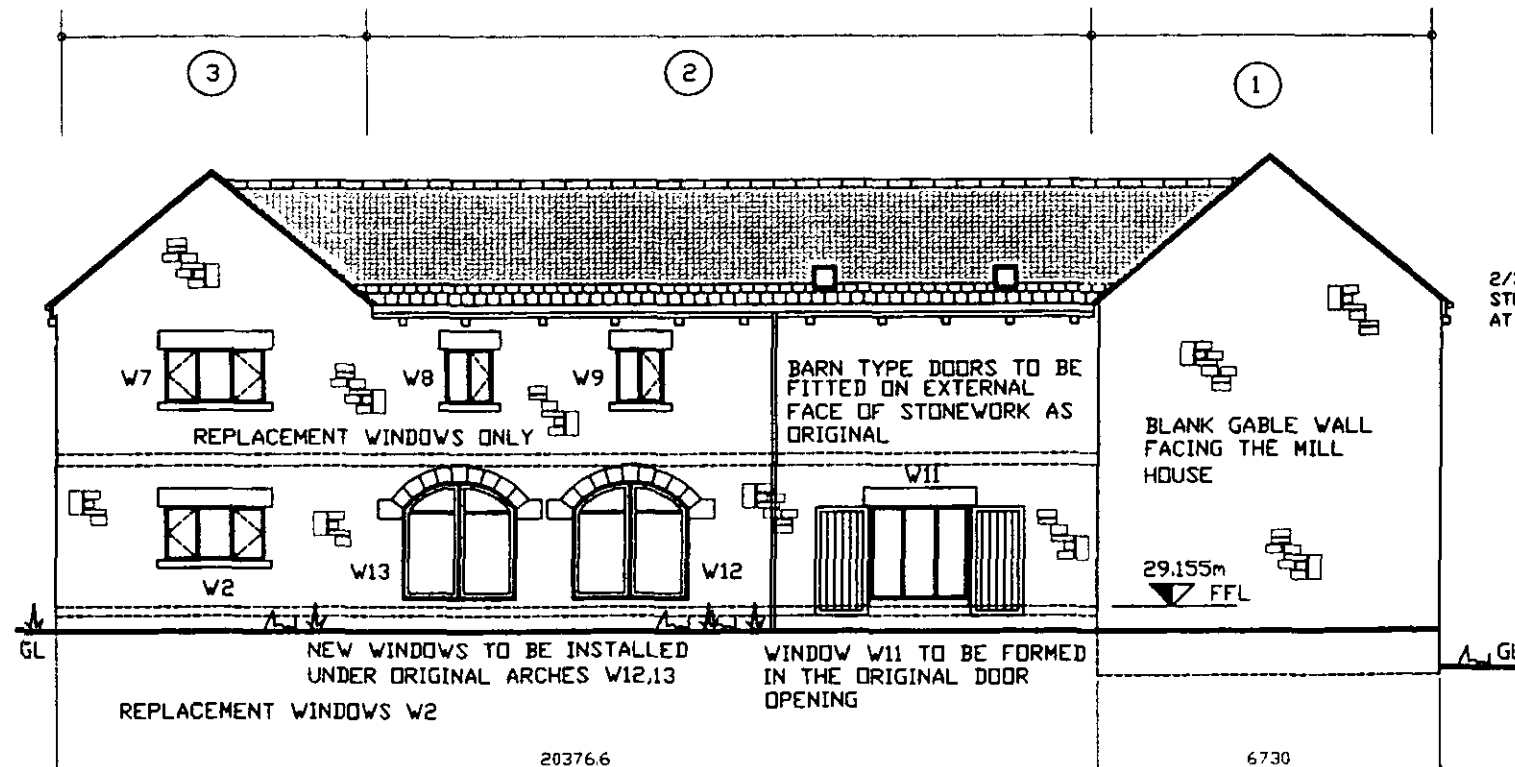

EAST ELEVATION

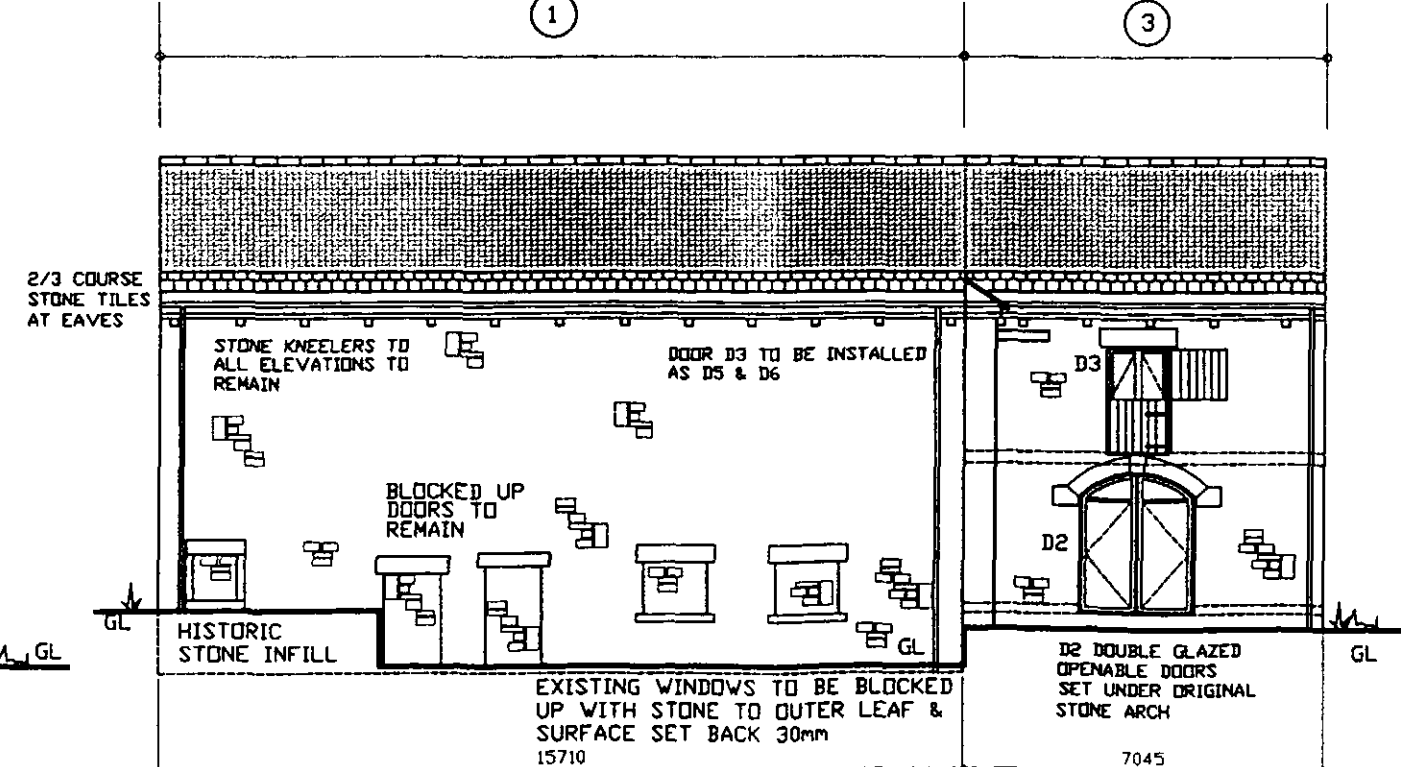

NORTH ELEVATION

CLIENT
MR K HOLLINS
THE MILL
INGS LANE, LITTLE HOUGHTON

TITLE
DRAWING SHOWING A SYMPATHETIC REDESIGN OF THE MILLS
EXTERNAL STRUCTURE IN LINE WITH THE ORIGINAL BUILDING

Quill
ARCHITECTURE[©]

THIS DRAWING IS COPYRIGHT AND MUST NOT BE USED OR
DISCLOSED IN ANY WAY EXCEPT WHERE AUTHORIZED IN
WRITING BY QUILL ARCHITECTURE.

TELEPHONE (01226) 755446


REG No 5210984

SCALE 1 : 150	DRAWN AD
DATE 08/02/13	REV
DRG No CAD/QA/1308	

DO NOT SCALE DRAWING

ALL DIMENSIONS IN MILLIMETRES

IF IN DOUBT ASK

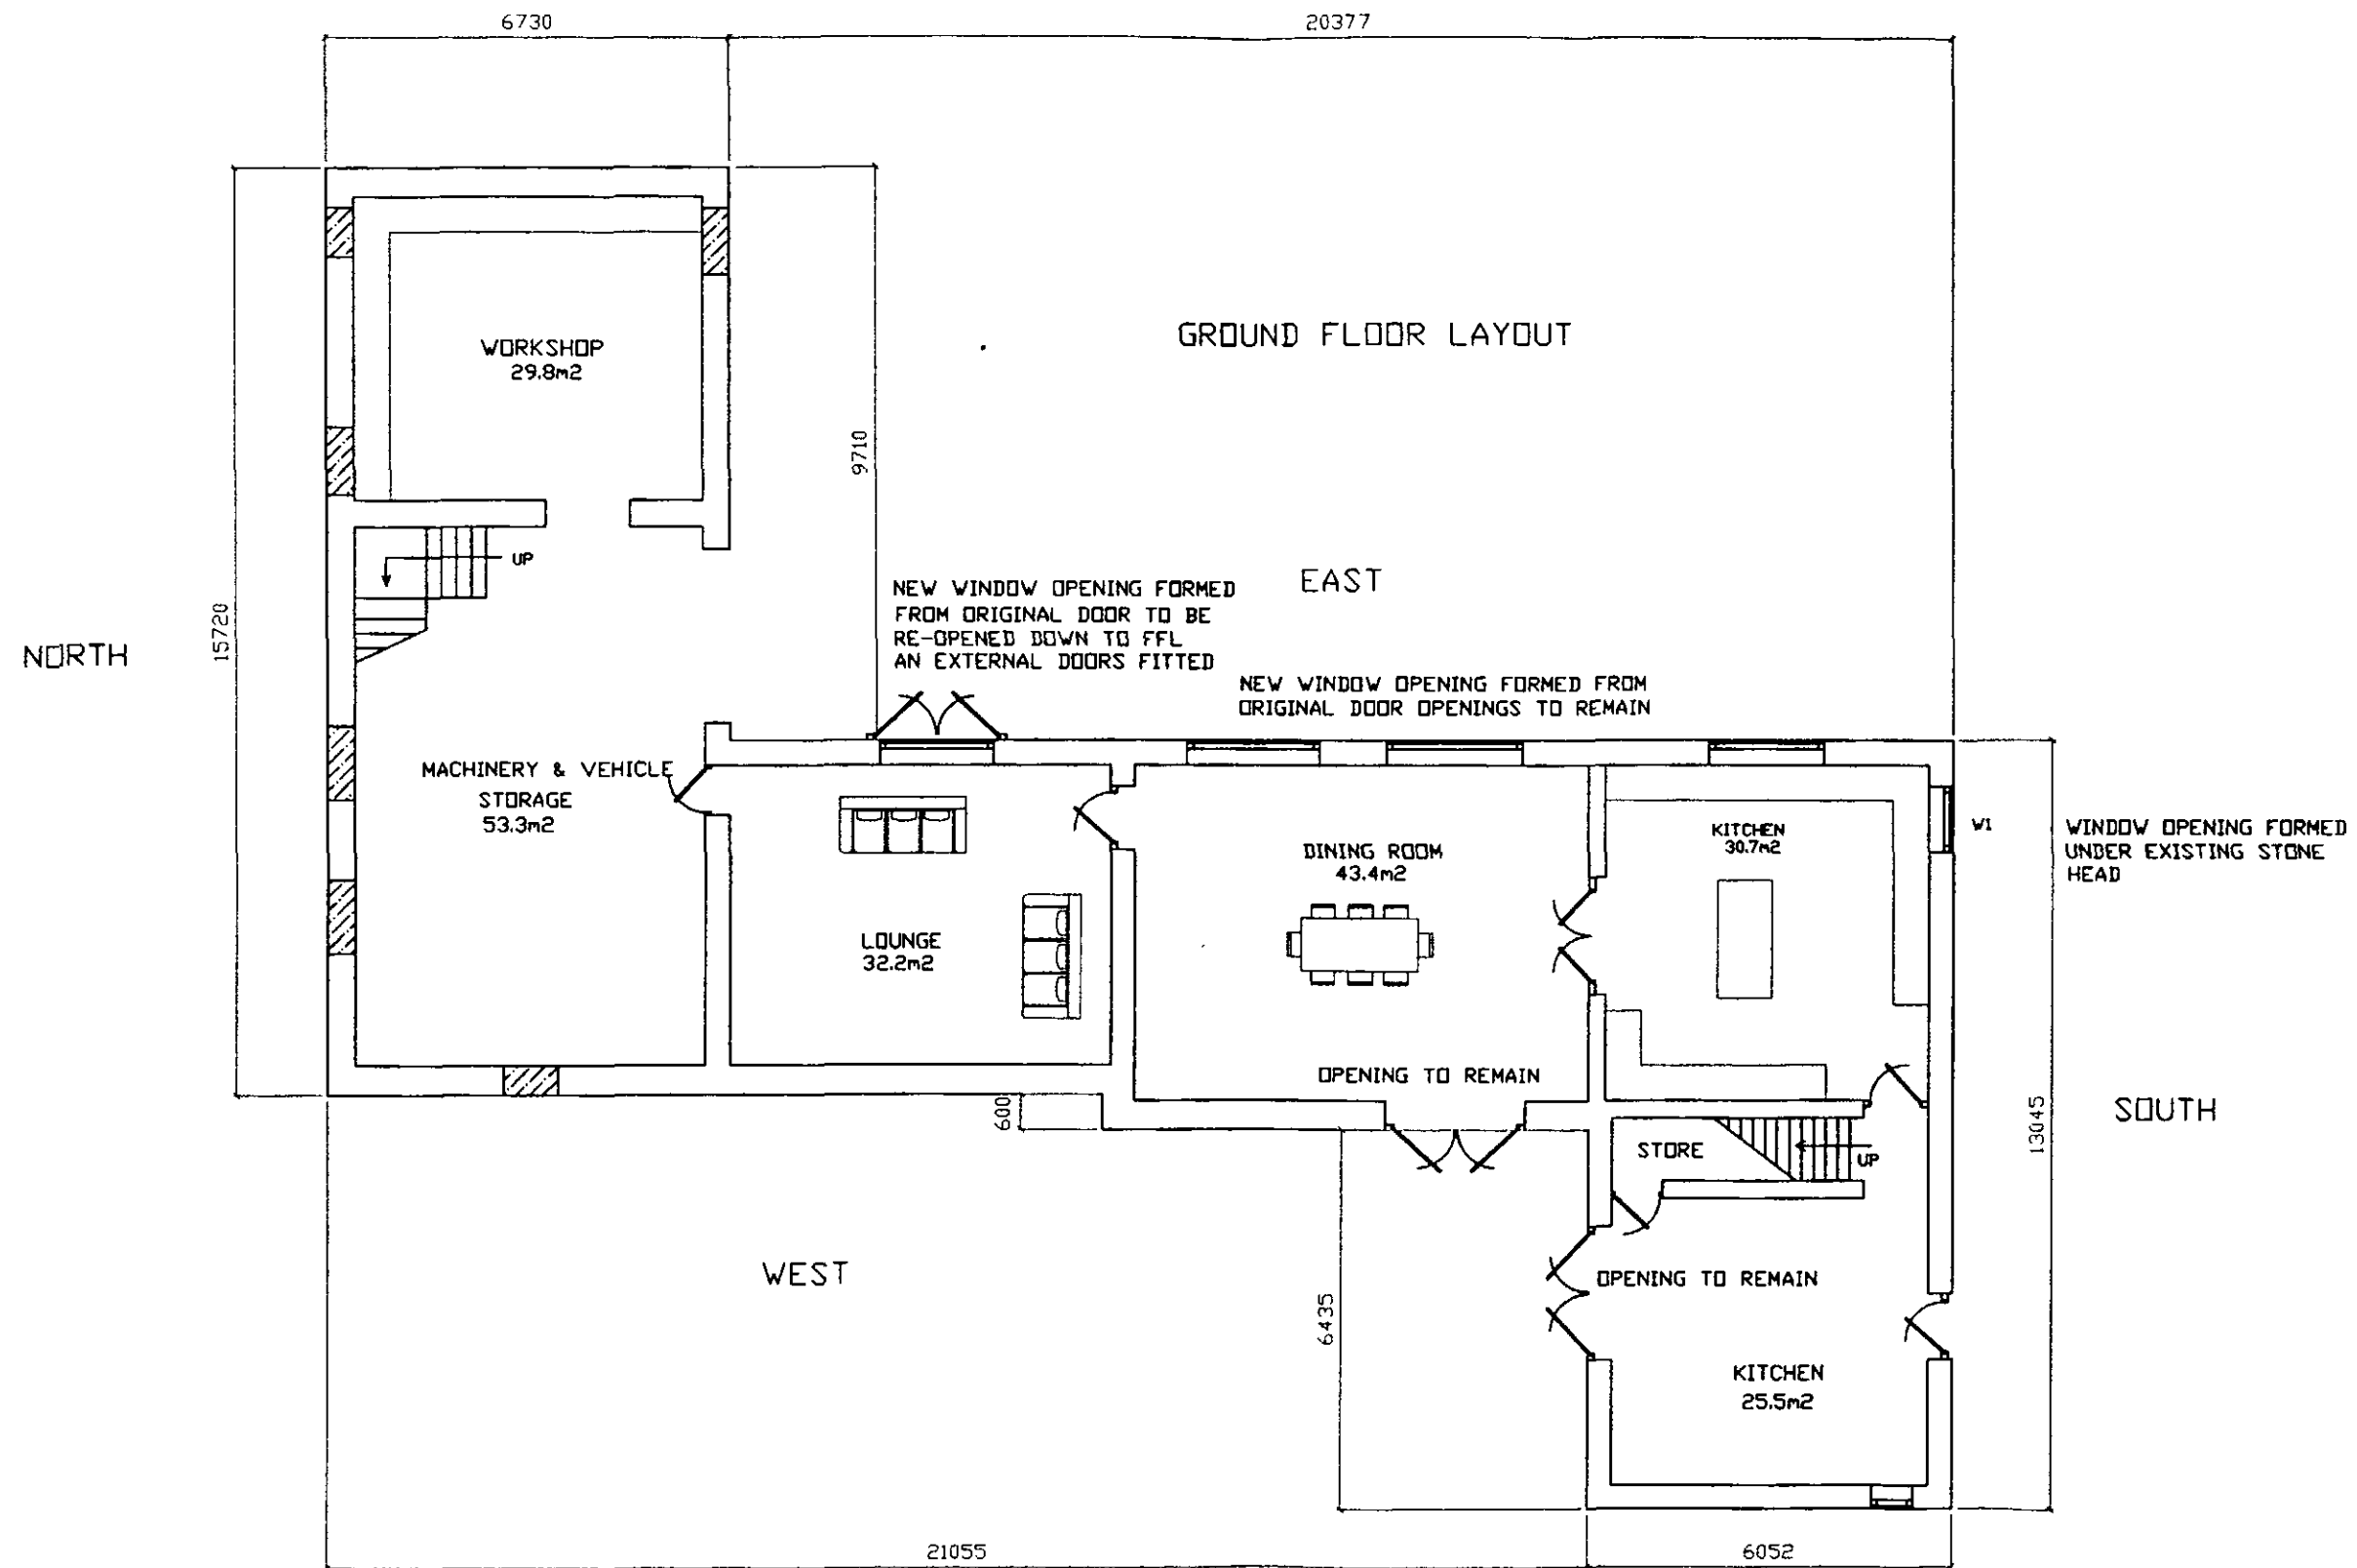

CLIENT
MR K HOLLINS
THE MILL
INGS LANE, LITTLE HOUGHTON

TITLE
DRAWING SHOWING A REDESIGN OF THE MILLS GROUND FLOOR
LAYOUT

Quill
ARCHITECTURE ©

THIS DRAWING IS COPYRIGHT AND MUST NOT BE USED OR
DISCLOSED IN ANY WAY EXCEPT WHERE AUTHORIZED IN
WRITING BY QUILL ARCHITECTURE.


TELEPHONE (01226) 755446 REG No 5210984

SCALE 1 : 125	DRAWN AD
DATE 08/02/13	REV
DRG No CAD/QA/1309	

DO NOT SCALE DRAWING

ALL DIMENSIONS IN MILLIMETRES

IF IN DOUBT ASK

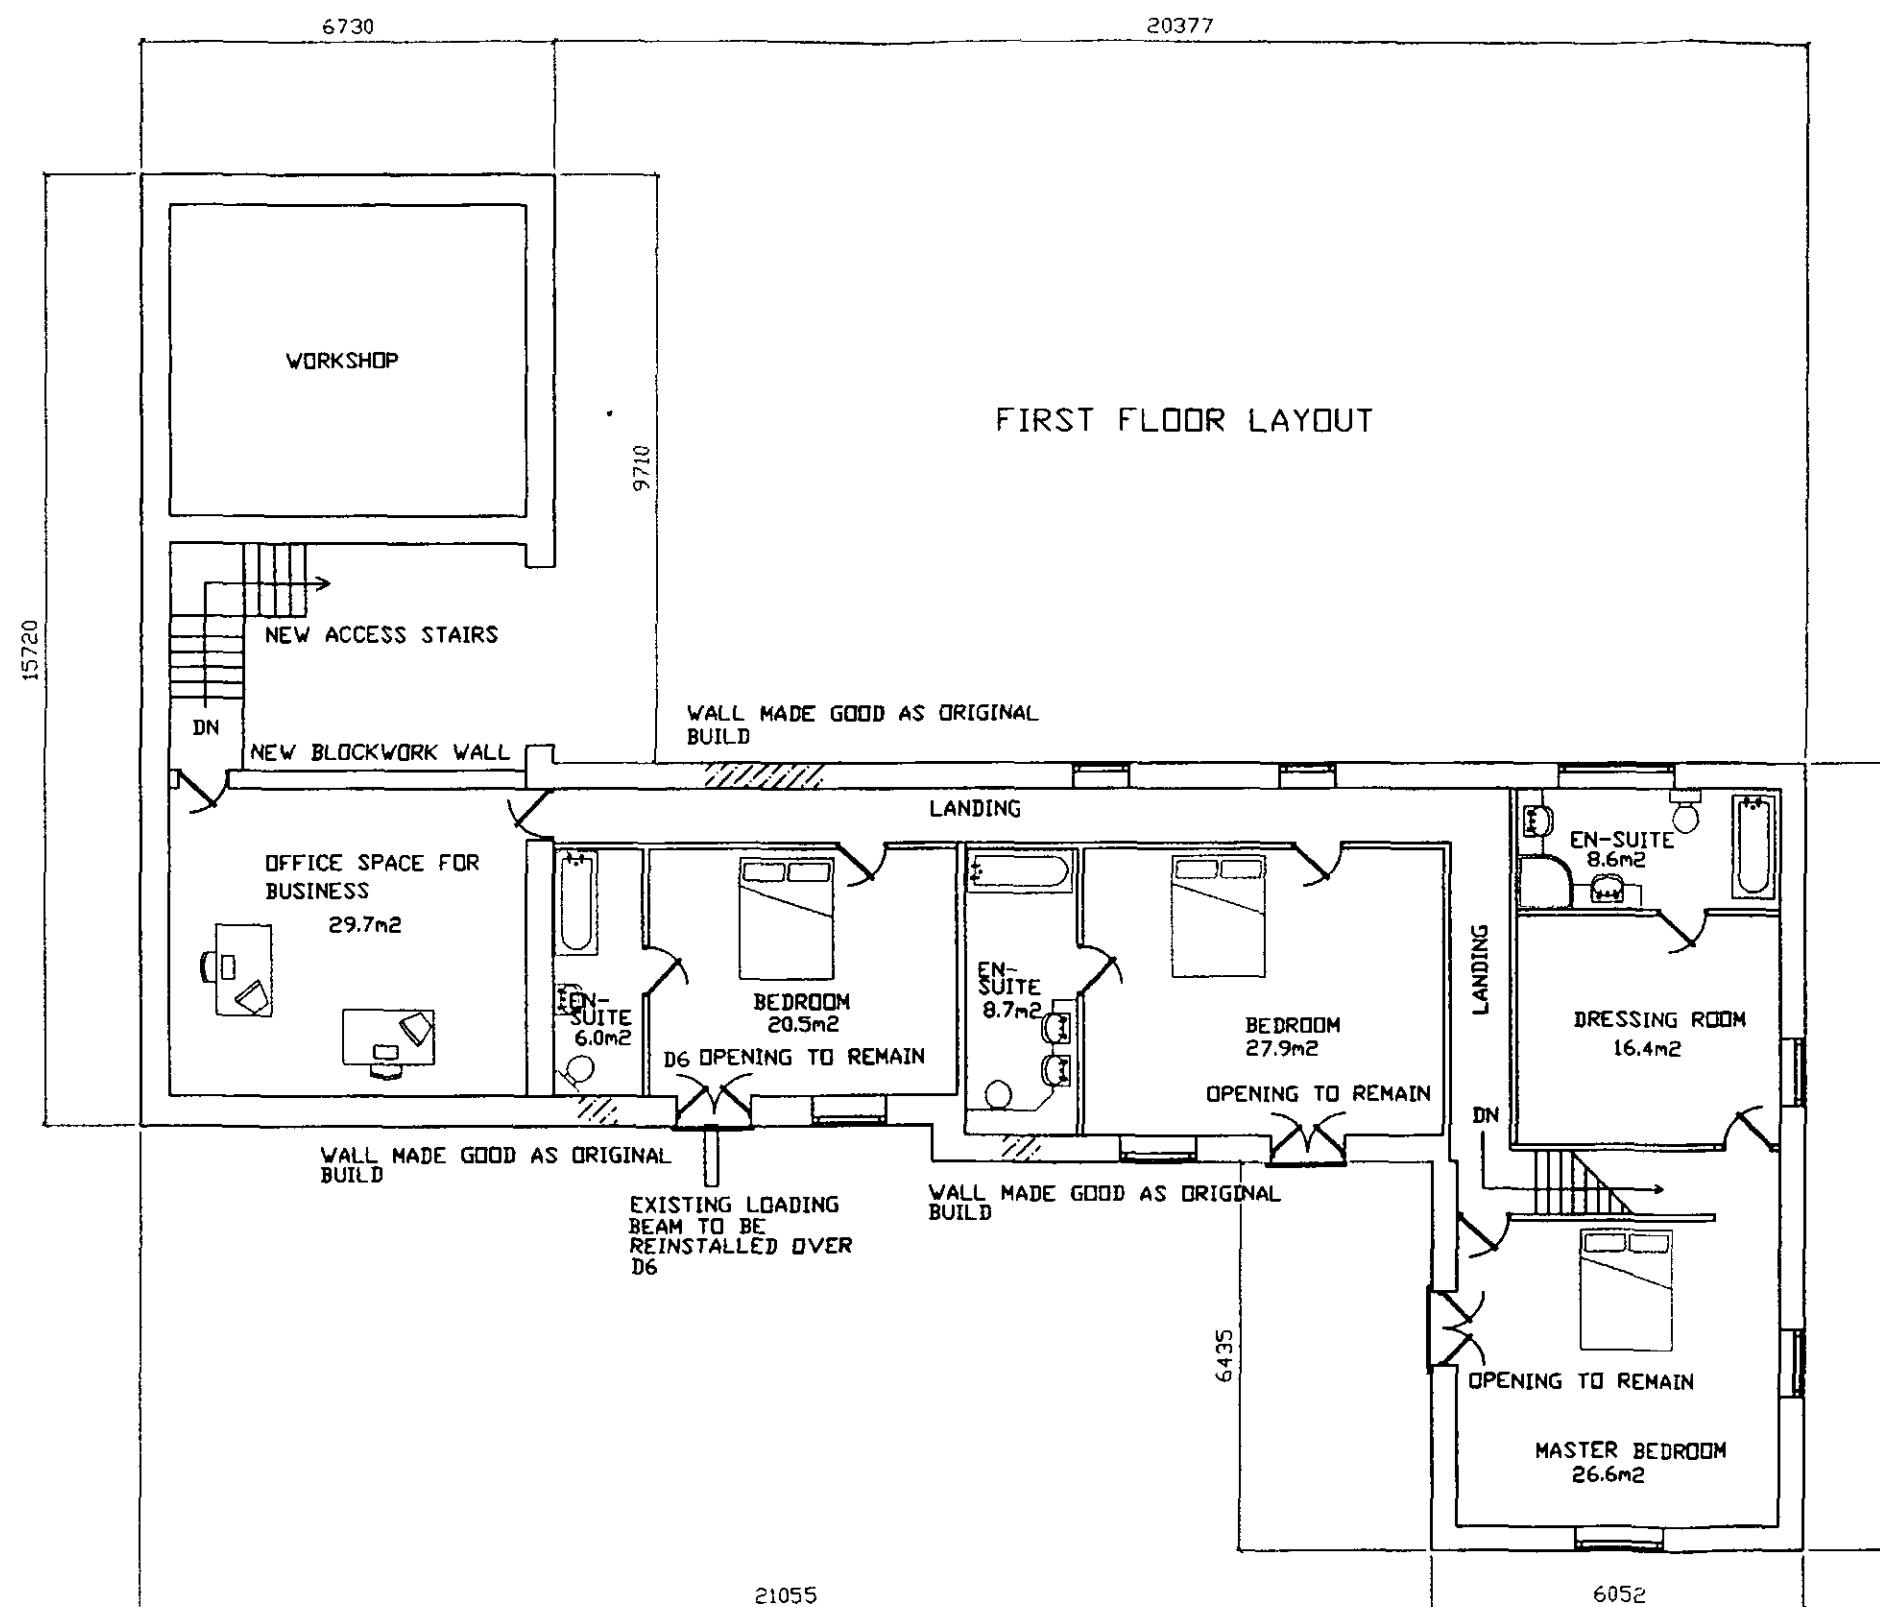

CLIENT
MR K HOLLINS
THE MILL
INGS LANE, LITTLE HOUGHTON

TITLE
DRAWING SHOWING A REDESIGN OF THE MILLS FIRST FLOOR
LAYOUT

Quill
ARCHITECTURE[©]


THIS DRAWING IS COPYRIGHT AND MUST NOT BE USED OR
DISCLOSED IN ANY WAY EXCEPT WHERE AUTHORIZED IN
WRITING BY QUILL ARCHITECTURE.
TELEPHONE (01226) 755446 REG No 5210984

SCALE 1 : 125	DRAWN AD
DATE 08/02/13	REV
DRG No CAD/QA/1310	



DO NOT SCALE DRAWING

ALL DIMENSIONS IN MILLIMETRES

IF IN DOUBT ASK

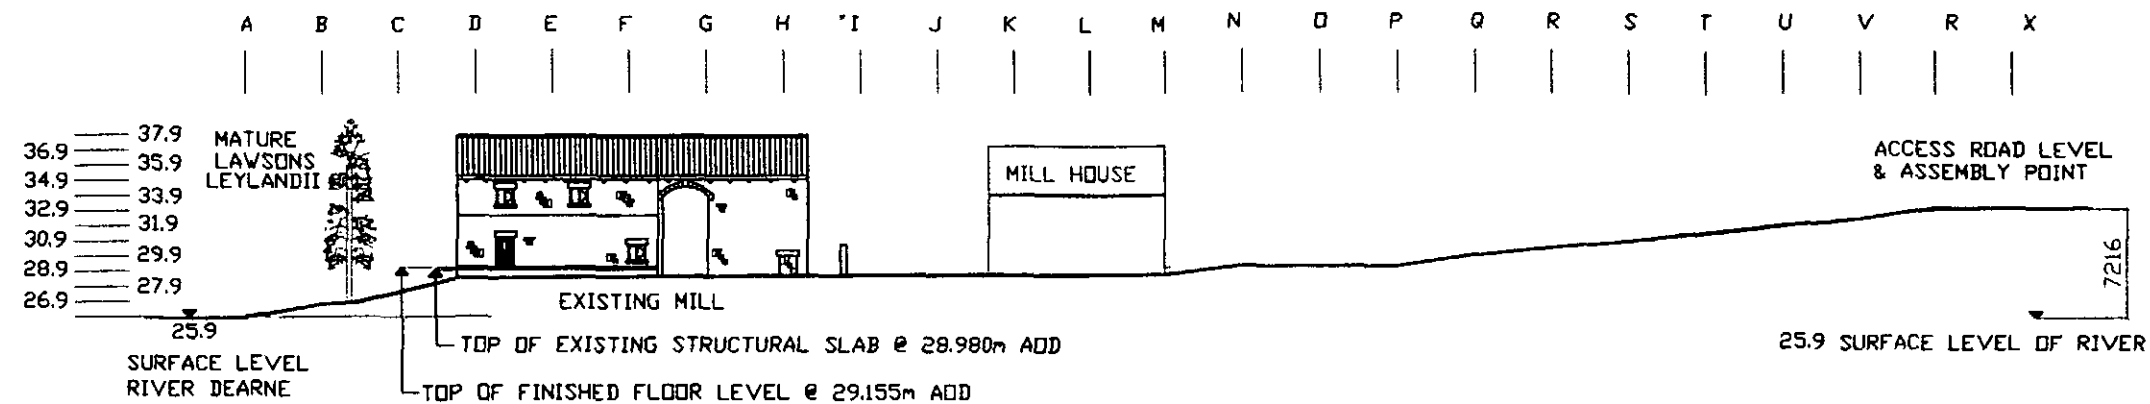

LONGITUDINAL SECTION THROUGH SITE TERMINATING AT MONITORING STATION ACCESS ROAD

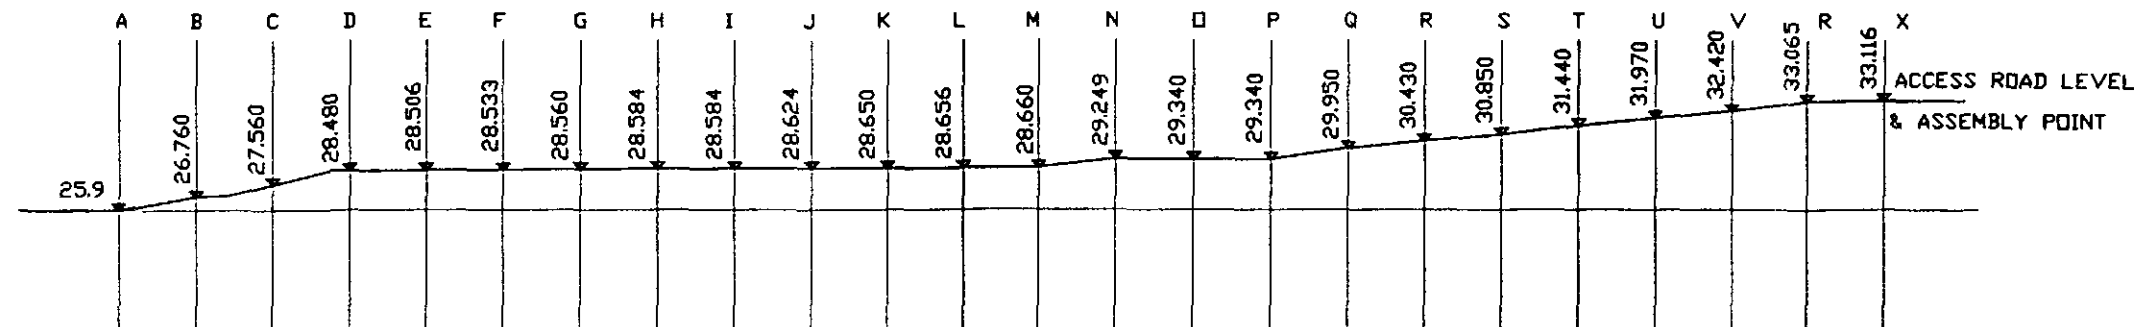 

TOPOGRAPHICAL SECTION TAKEN FROM THE RIVER DEARNE THROUGH SITE TERMINATING AT ACCESS ROAD AND ASSEMBLY POINT AS MARKED A - A ON 1:1250 D.S. EXTRACT. DATUM LEVELS TAKEN ON 04/02/13

CLIENT
MR K HOLLINS
THE MILL
INGS LANE, LITTLE HOUGHTON

TITLE
DRAWING SHOWING SECTION THROUGH SITE WITH
LEVELS

Quill
ARCHITECTURE ©

THIS DRAWING IS COPYRIGHT AND MUST NOT BE USED OR
DISCLOSED IN ANY WAY EXCEPT WHERE AUTHORIZED IN
WRITING BY QUILL ARCHITECTURE.
TELEPHONE (01226) 755446 REG No 5210984

SCALE	1 : 500	DRAWN	AD
DATE	08/02/13	REV	
DRG No CAD/QA/1311			