



Drawing No.	Rev No.
MAM001 -002	

DO NOT SCALE: Contractor to check all dimensions and report any omissions or errors

NOTES

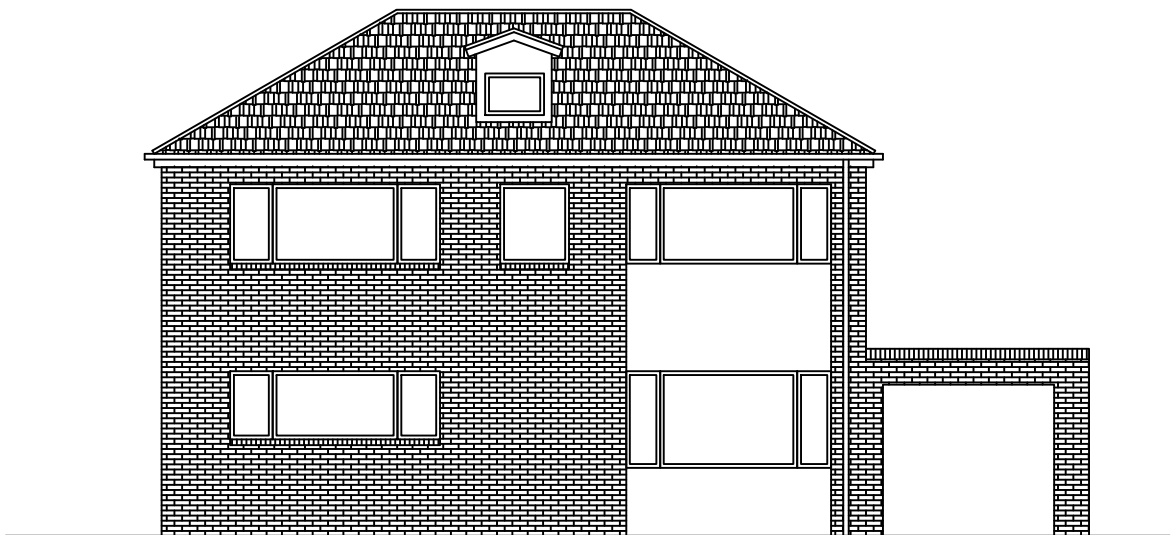


EXISTING FRONT ELEVATION
SCALE 1:100 AT A3

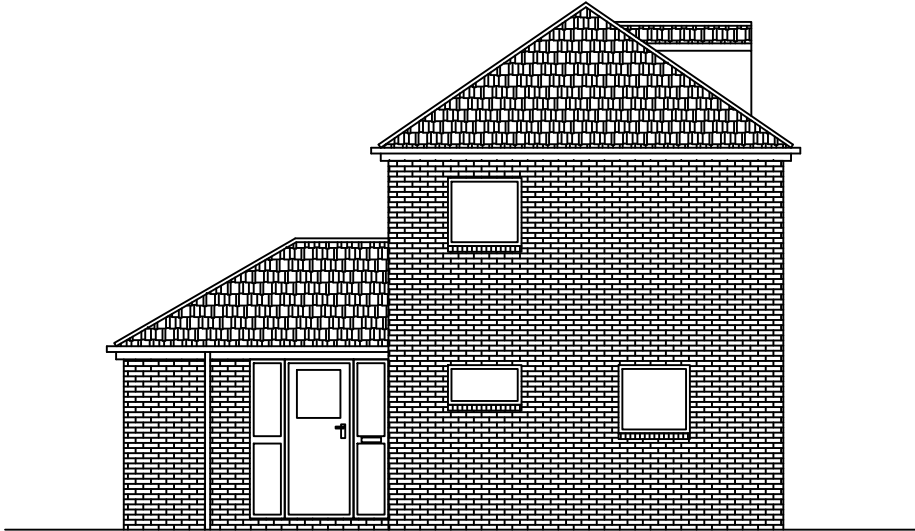

EXISTING END ELEVATION
SCALE 1:100 AT A3



EXISTING REAR ELEVATION
SCALE 1:100 AT A3

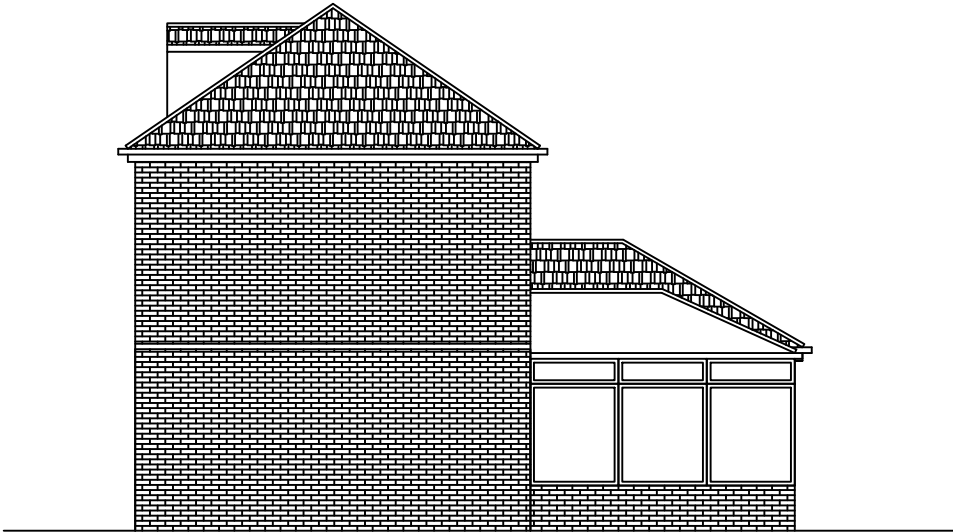

EXISTING END ELEVATION
SCALE 1:100 AT A3

Rev	Description	By	Chk	App	Date
-----	-------------	----	-----	-----	------

JRB DESIGNS Ltd
1 Saville Road
Cudworth
Barnsley
S72 8LT
Tel: 01226 383542
Fax: 01226 380078
Mob: 07970 541192
Email: john@jrbdesigns.co.uk

This drawing is copyright. © jrbdesigns Ltd.

Client

MR. A MORRIS

Drawing Title

EXISTING ELEVATIONS

Address

8 HAWKWELL BANK
ARDSLEY
BARNSELY
S71 5DX

Project Title:

PROPOSED TWO STOREY REAR
& SIDE EXTENSION

Purpose of Issue:

PLANNING

Drawing Status

FIRST ISSUE

Scale at A3 AS SHOWN	Drawn By JRB	Date 21/02/2020	Checked By	Date 21/02/2020	Approved By	Date 21/02/2020	Project No. MAM001	Drawing No. 002	Revision -
-------------------------	-----------------	--------------------	------------	--------------------	-------------	--------------------	-----------------------	--------------------	---------------

APPROVAL ☒ INFORMATION ☐ TENDER ☐ CONTRACT ☐ CONSTRUCTION ☐