






FRONT ELEVATION
AS PROPOSED

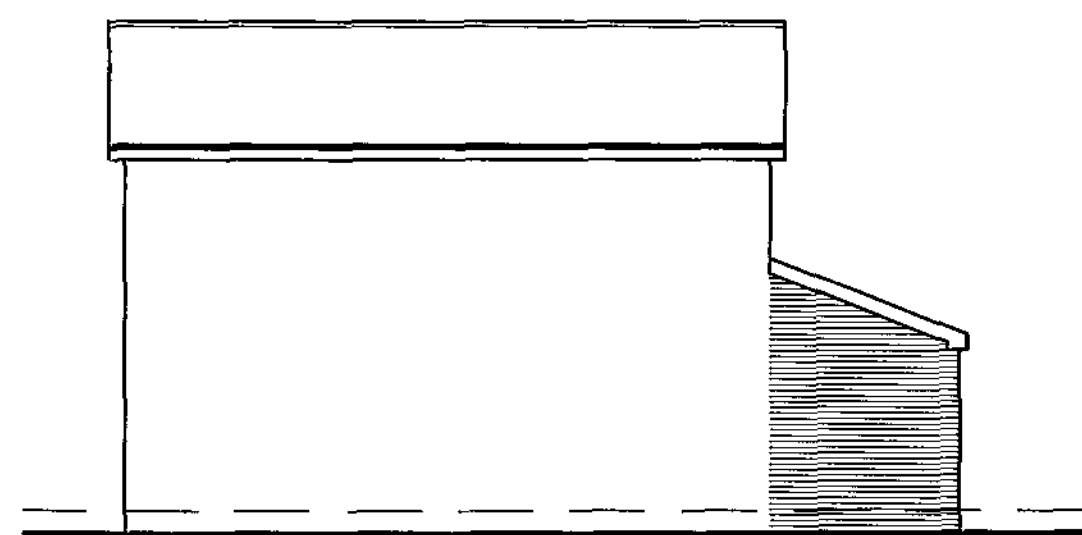

SIDE ELEVATION
AS PROPOSED

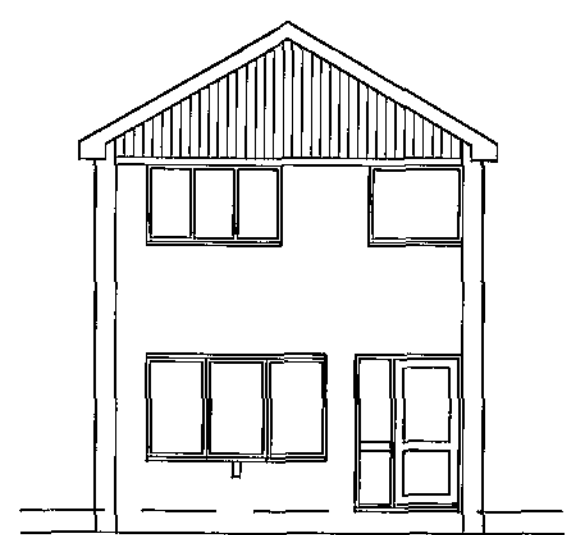


FRONT ELEVATION
AS EXISTING

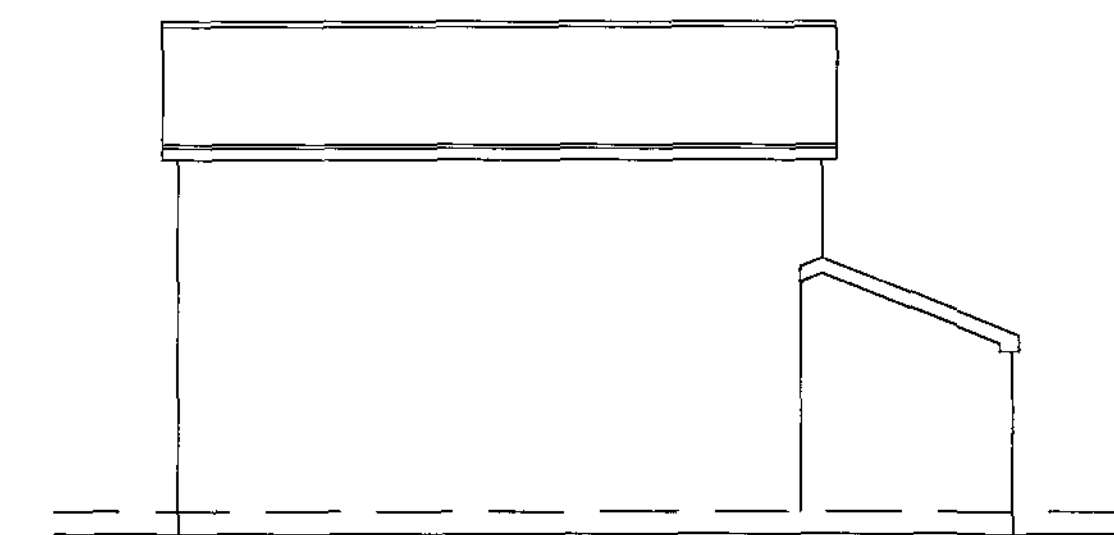

SIDE ELEVATION
AS EXISTING




REAR ELEVATION
AS PROPOSED

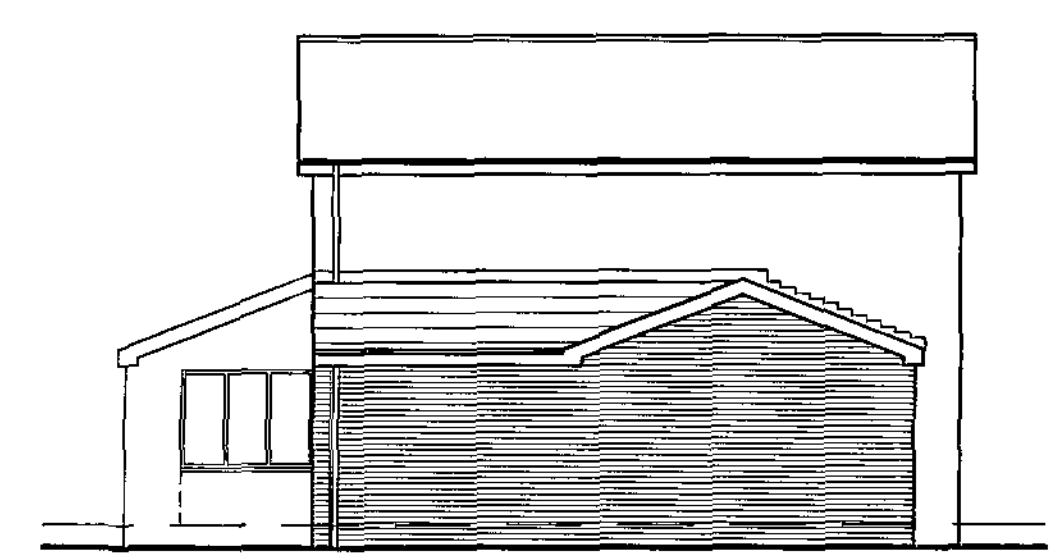


SIDE ELEVATION
AS PROPOSED




REAR ELEVATION
AS EXISTING

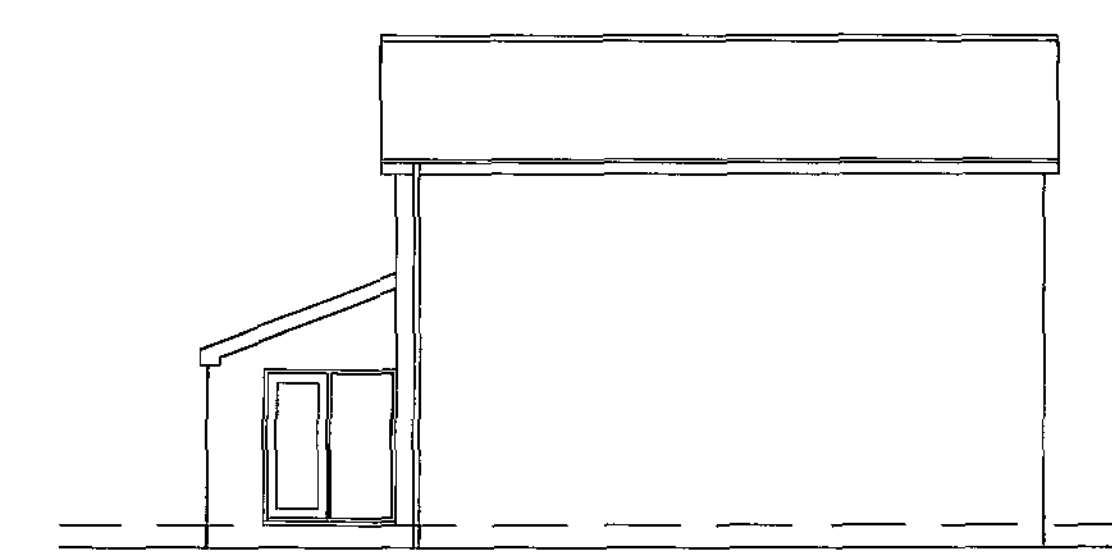


SIDE ELEVATION
AS EXISTING

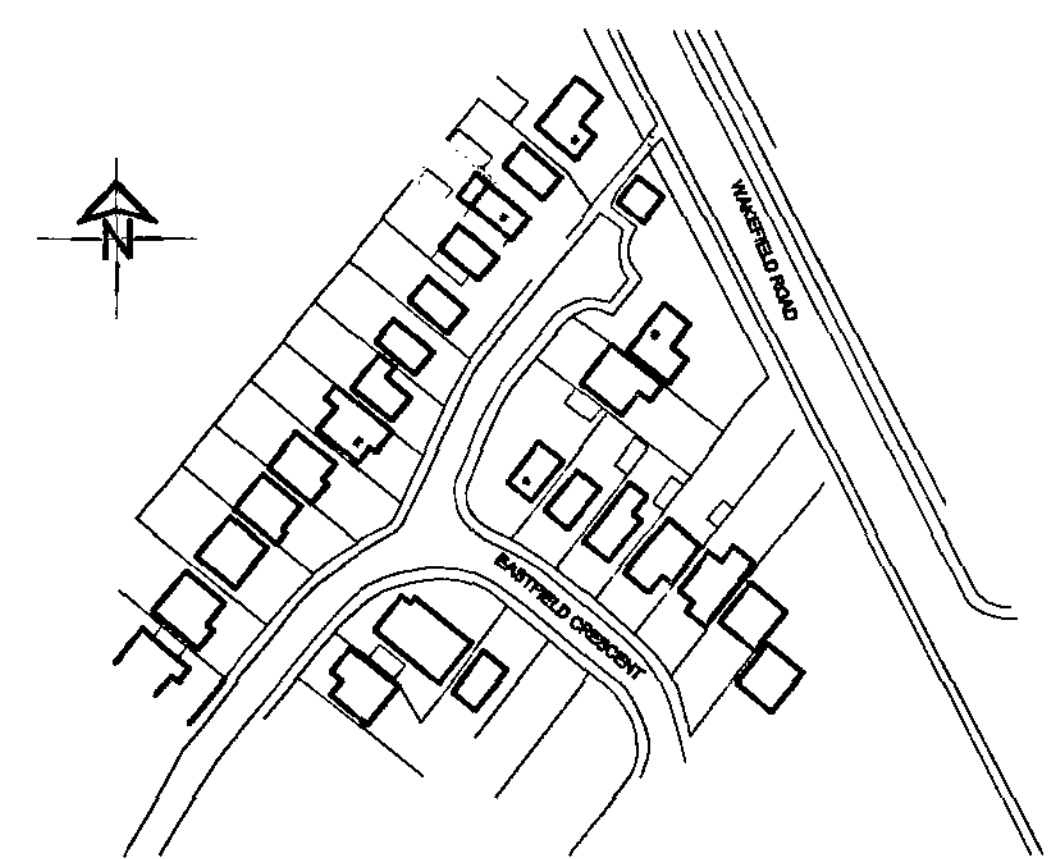


LOCATION PLAN
SCALE 1:200

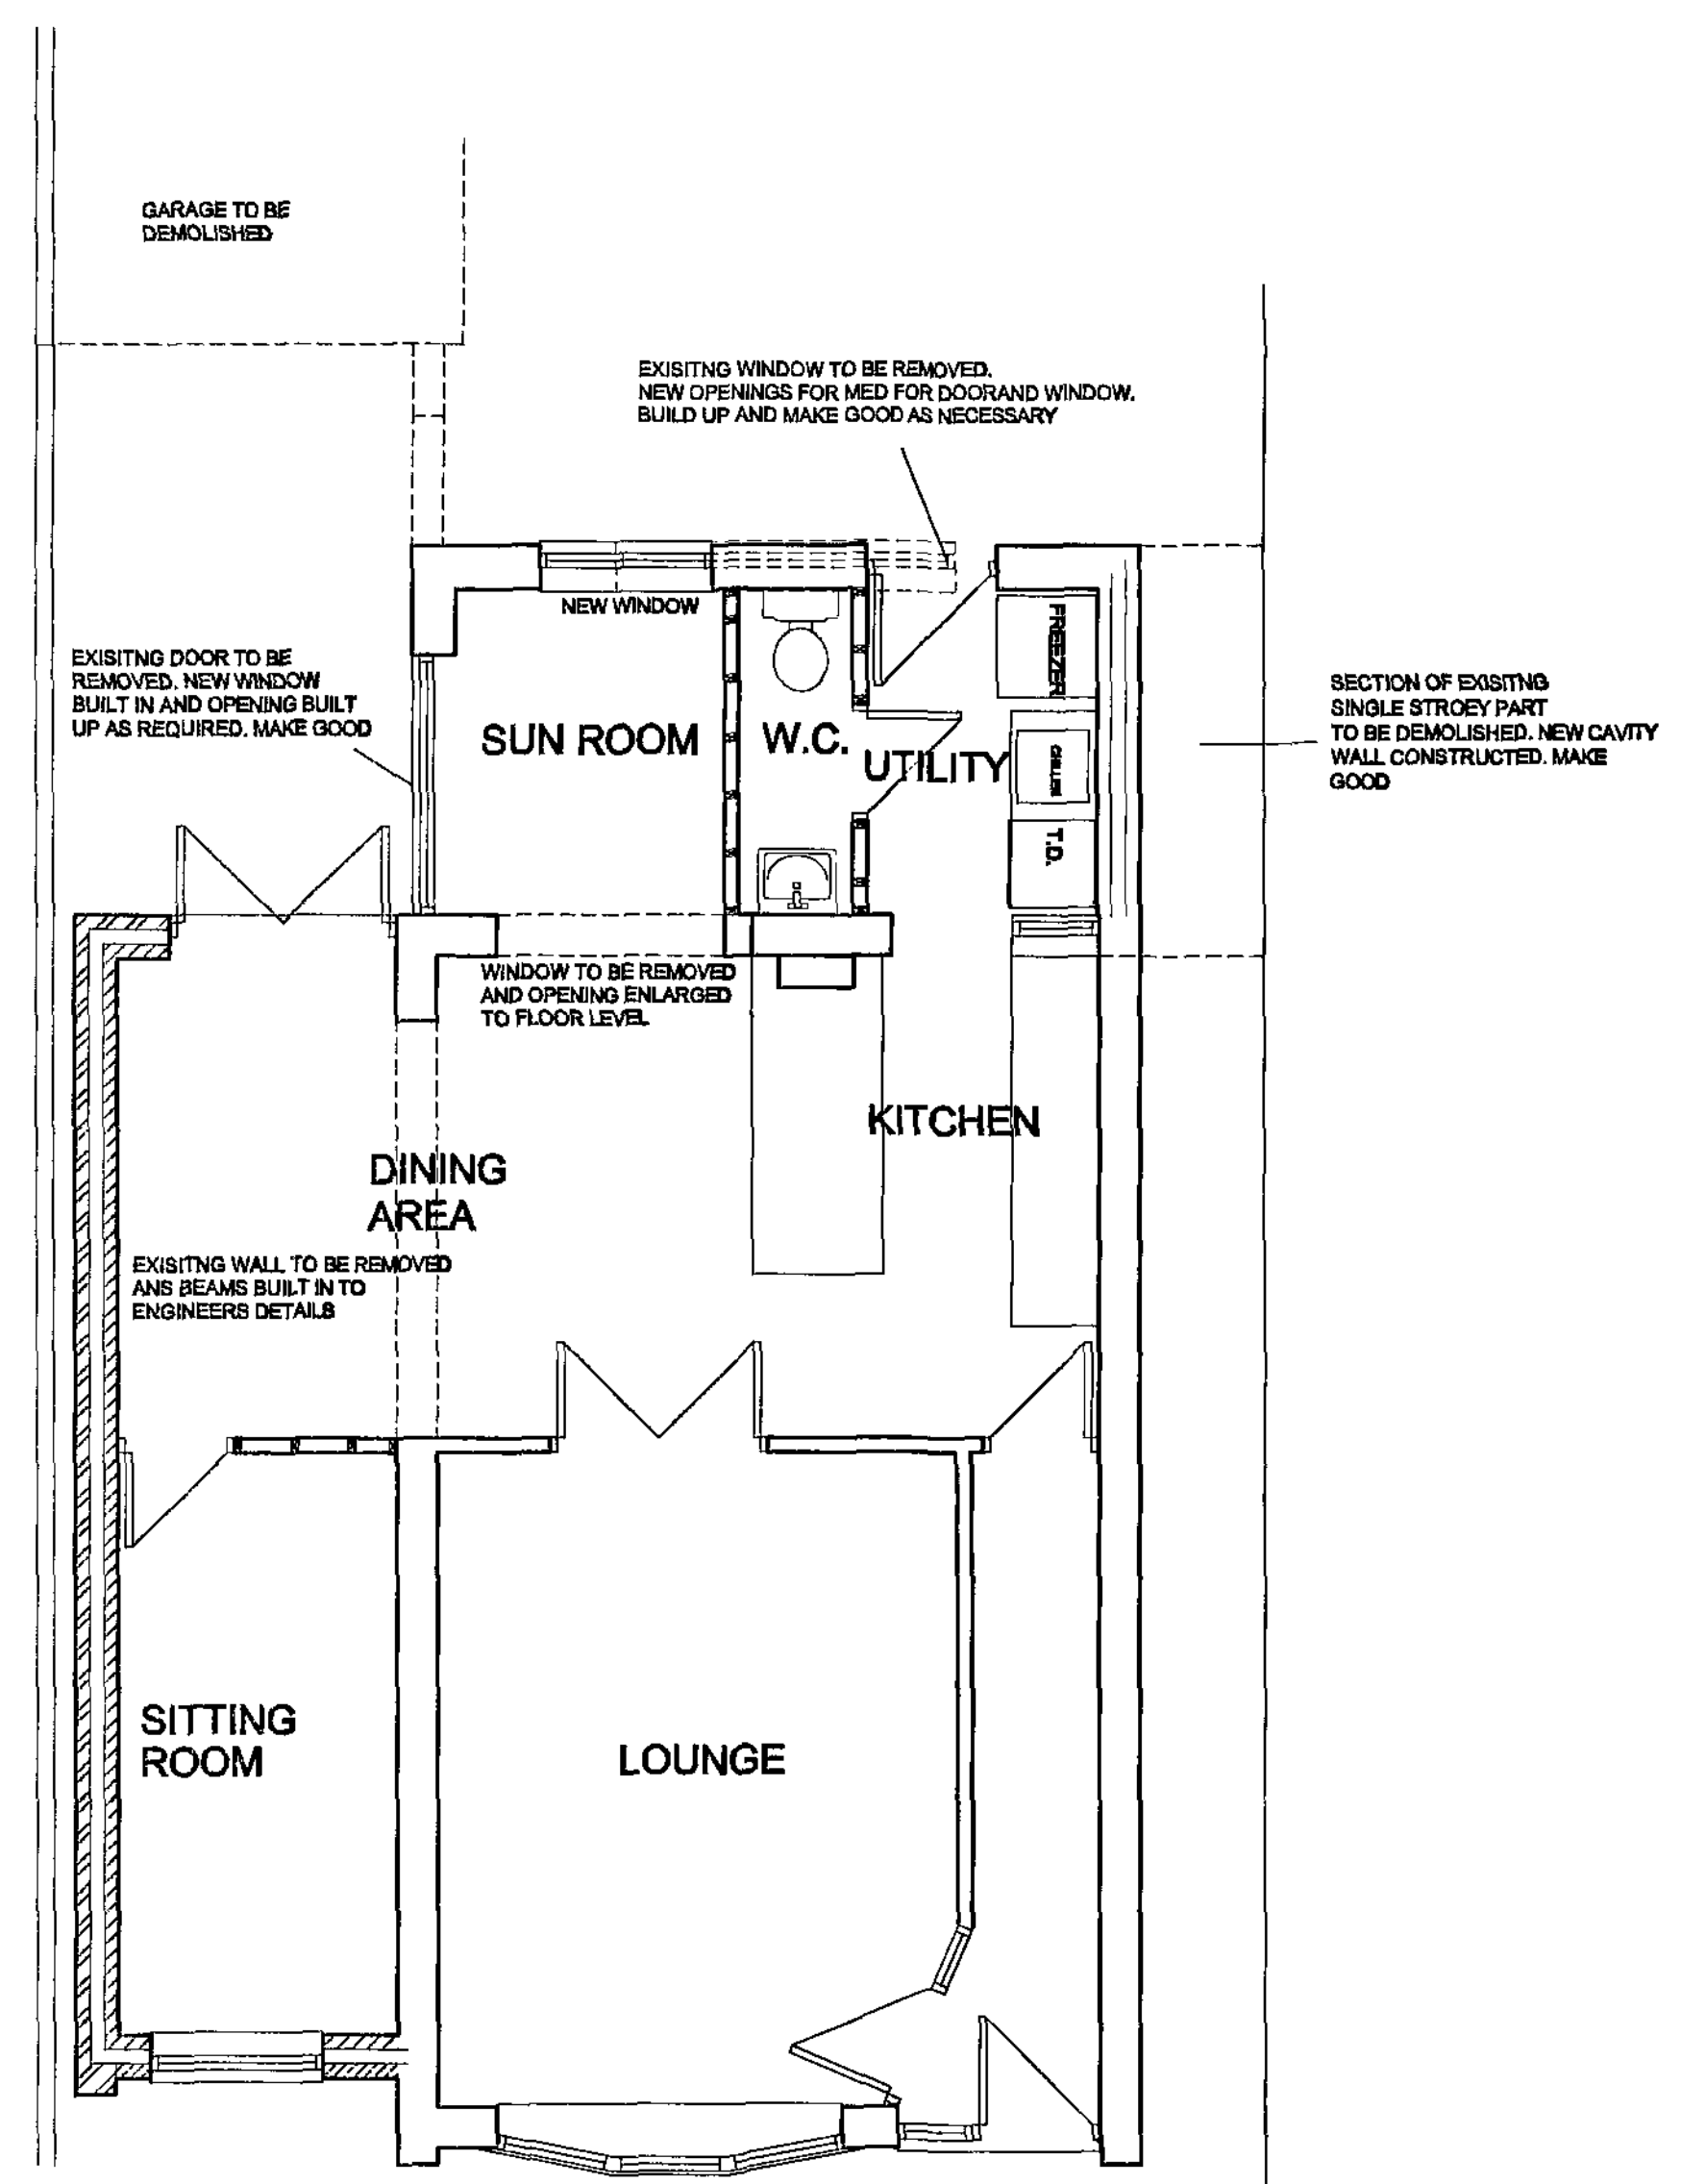

GROUND FLOOR PLAN
AS PROPOSED

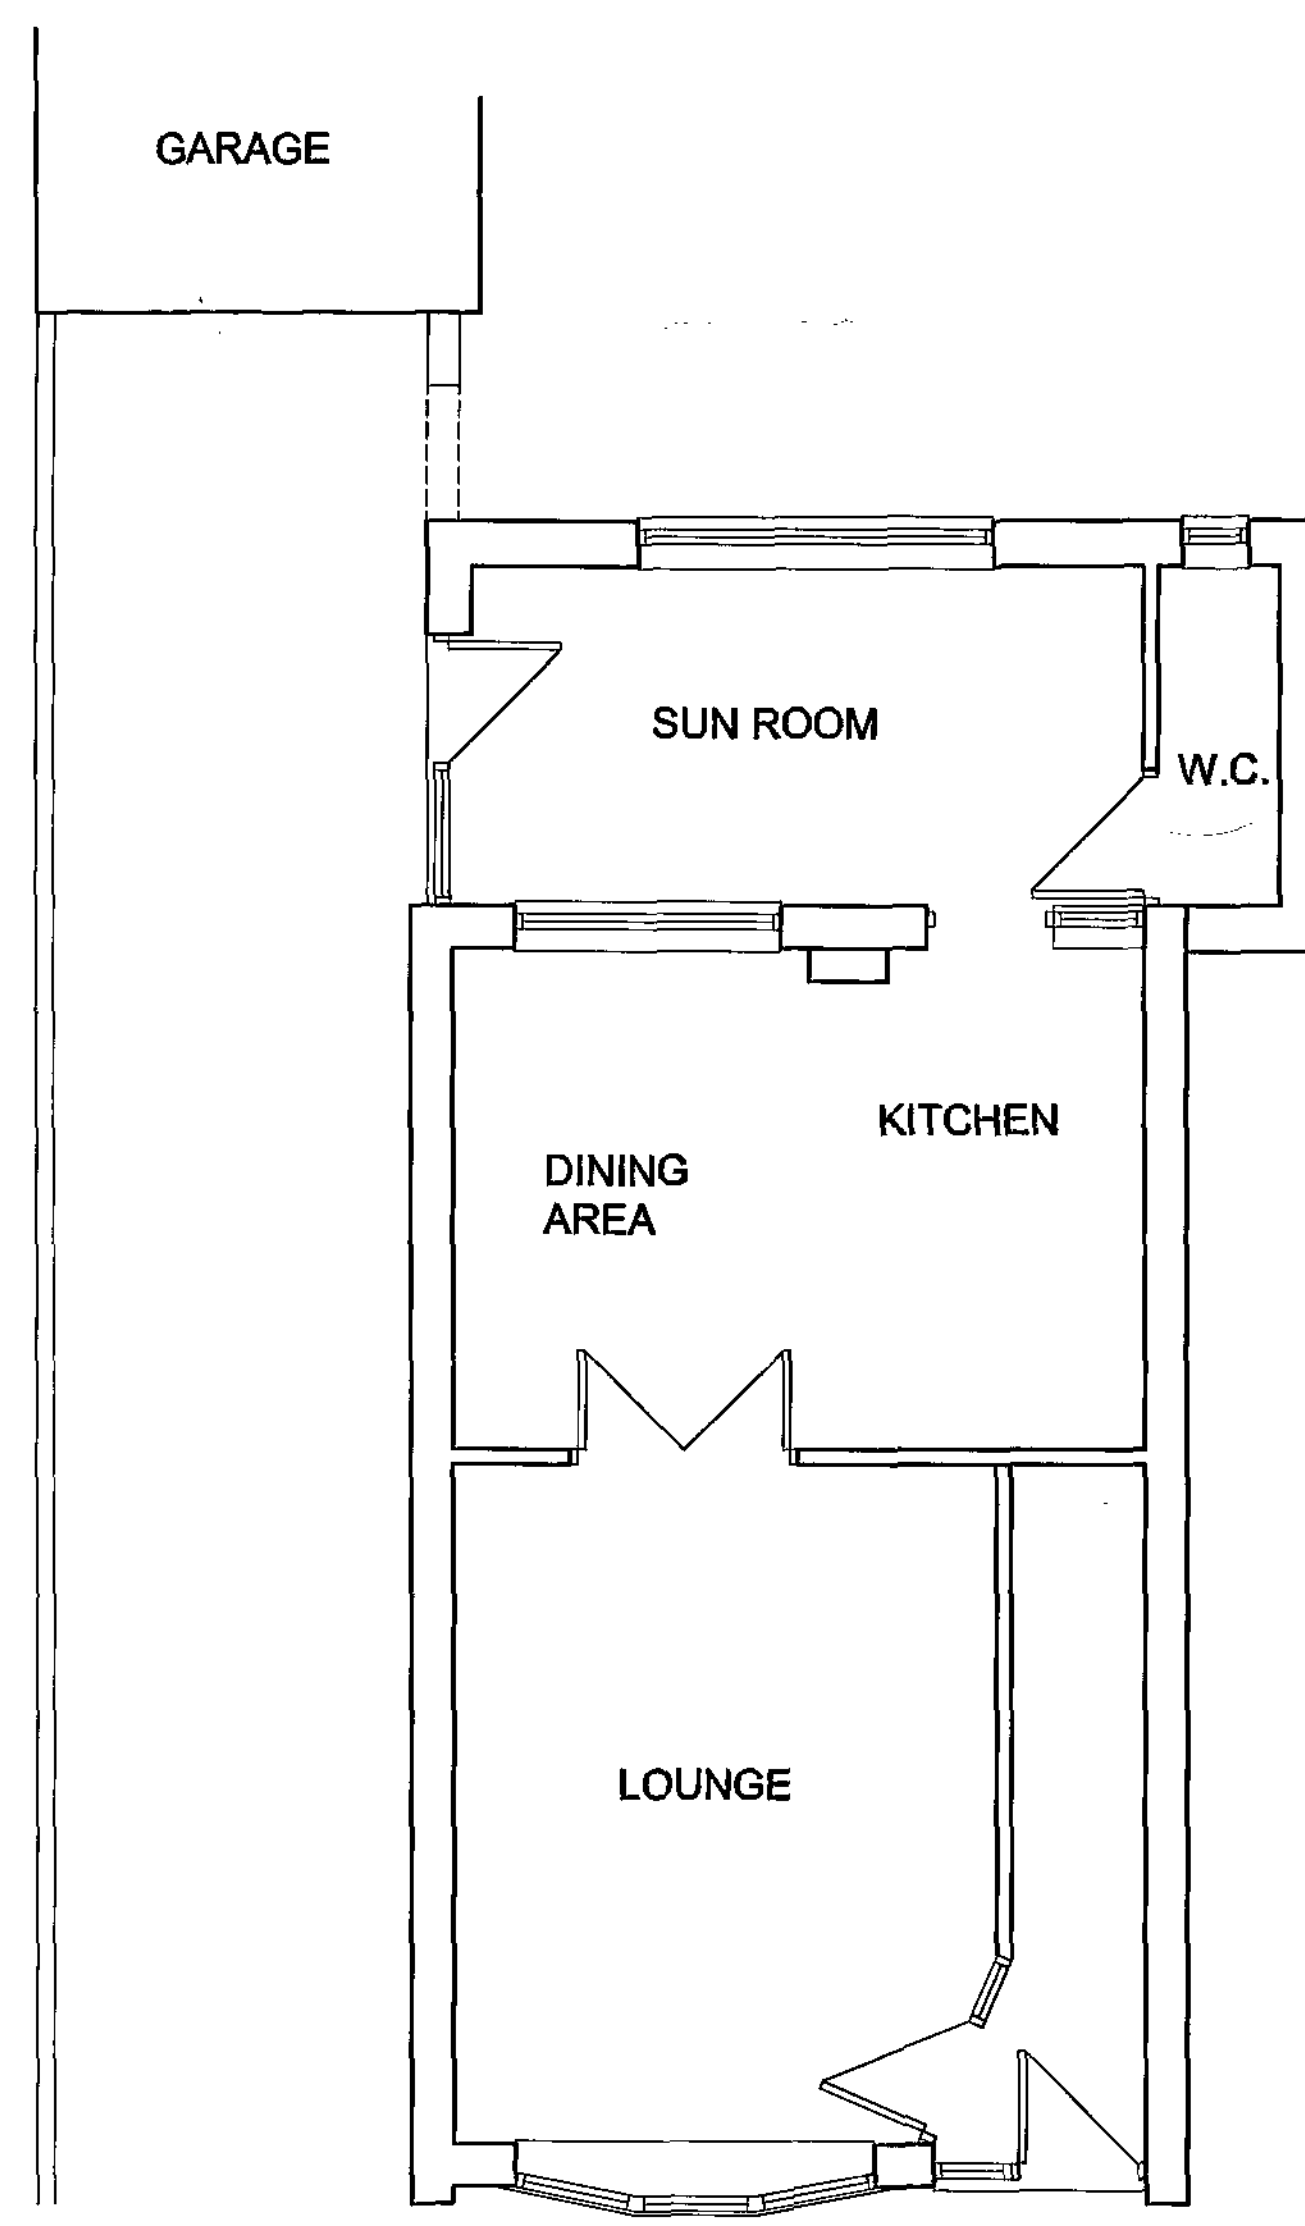

GROUND FLOOR PLAN
AS EXISTING

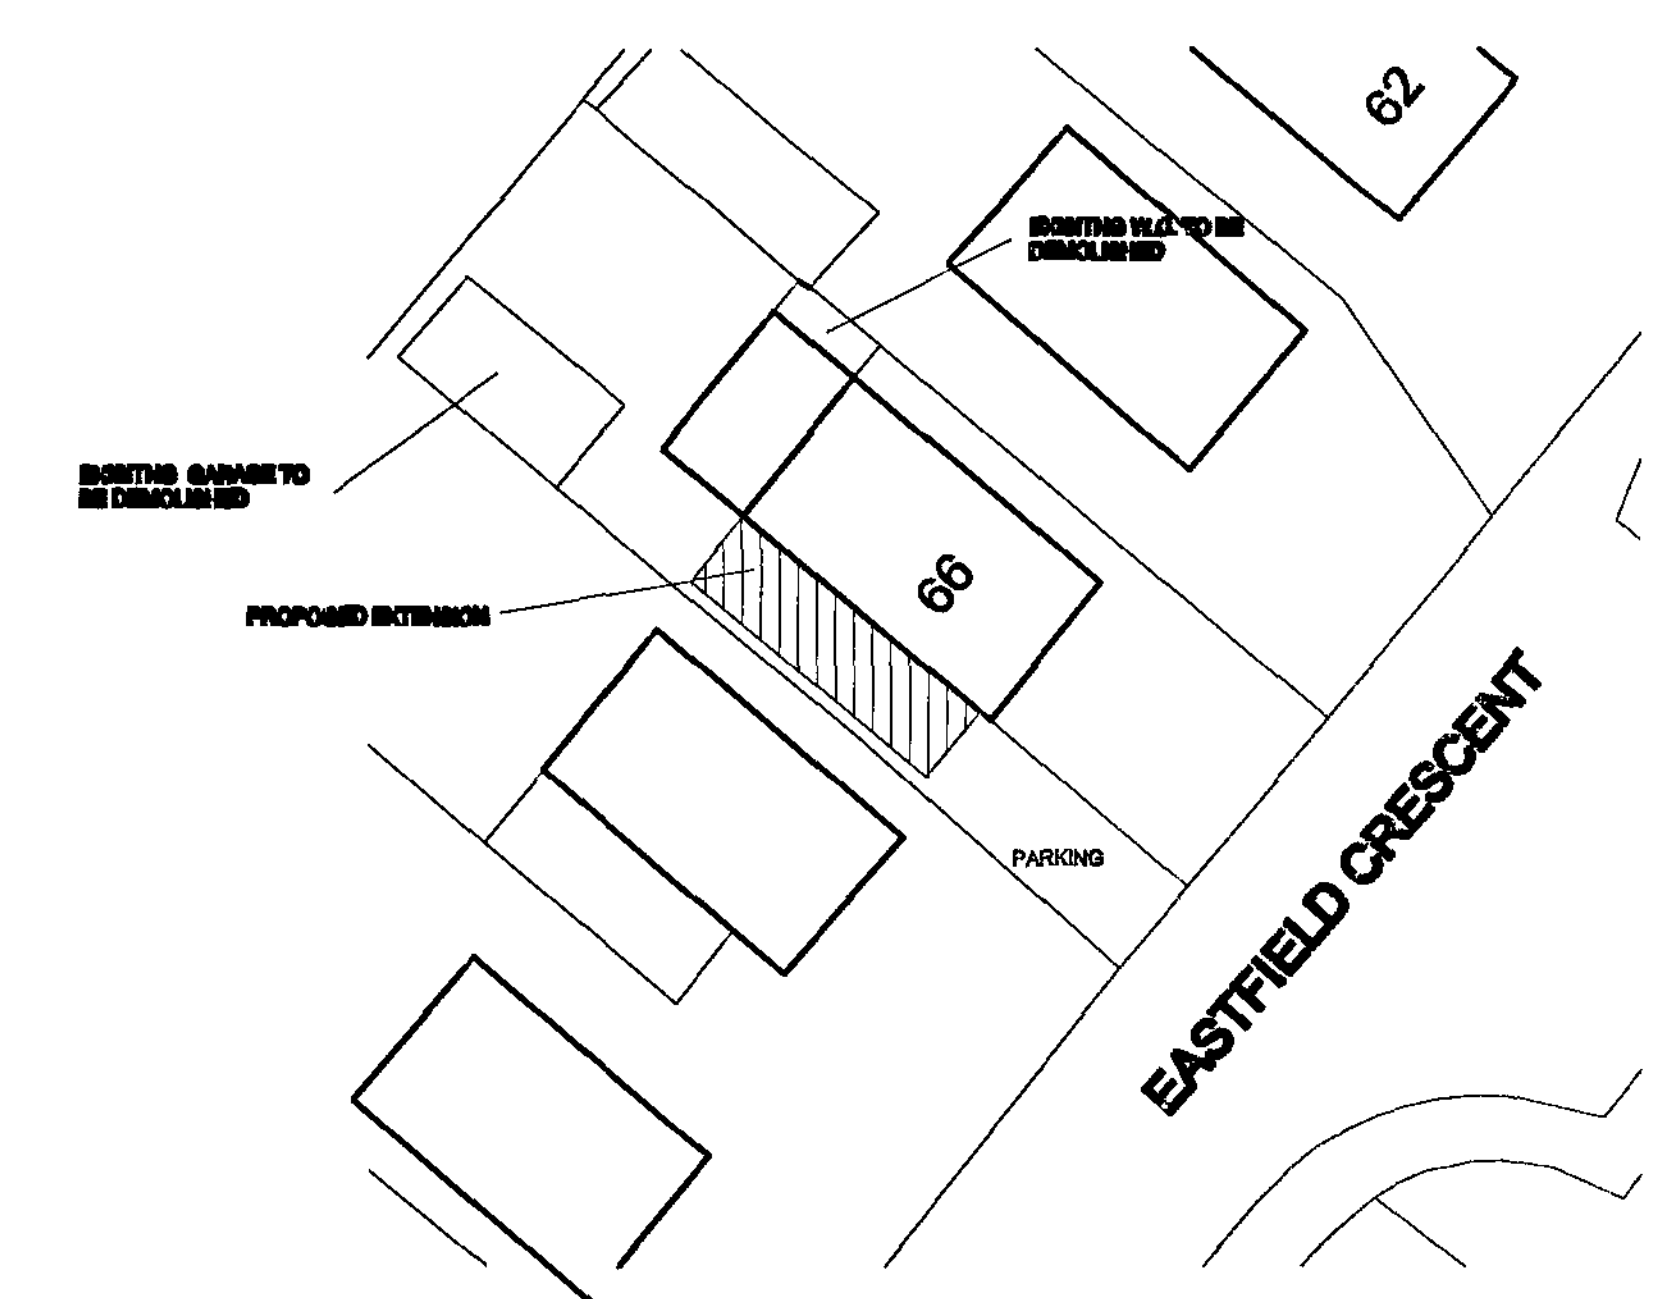

SITE PLAN
SCALE 1:1250

White Agus Partnership 1288, NEW ROAD, STAINCROSS, BARNSELEY, S75 8PP CHARTERED SURVEYORS AND BUILDING DESIGN CONSULTANTS			PHONE/FAX: 01228 208482 E mail: agus@btinternet.com		
Project: PROPOSED EXTENSION 66 EASTFIELD CRESCENT STAINCROSS, BARNSELEY			Client: MR G. WAKELING		
Drawing Title: PLANS AND ELEVATIONS			Date: SEPT 2009	Scale: 1:50 & 1:100 @A1	
			Ref: 09-050	Dwg. No. 01	Rev. A
Date	Suffix	Description	Date	Suffix	Description
23-09-09	A	UPDATED FOR PLANNING APPLICATION			