






west elevation

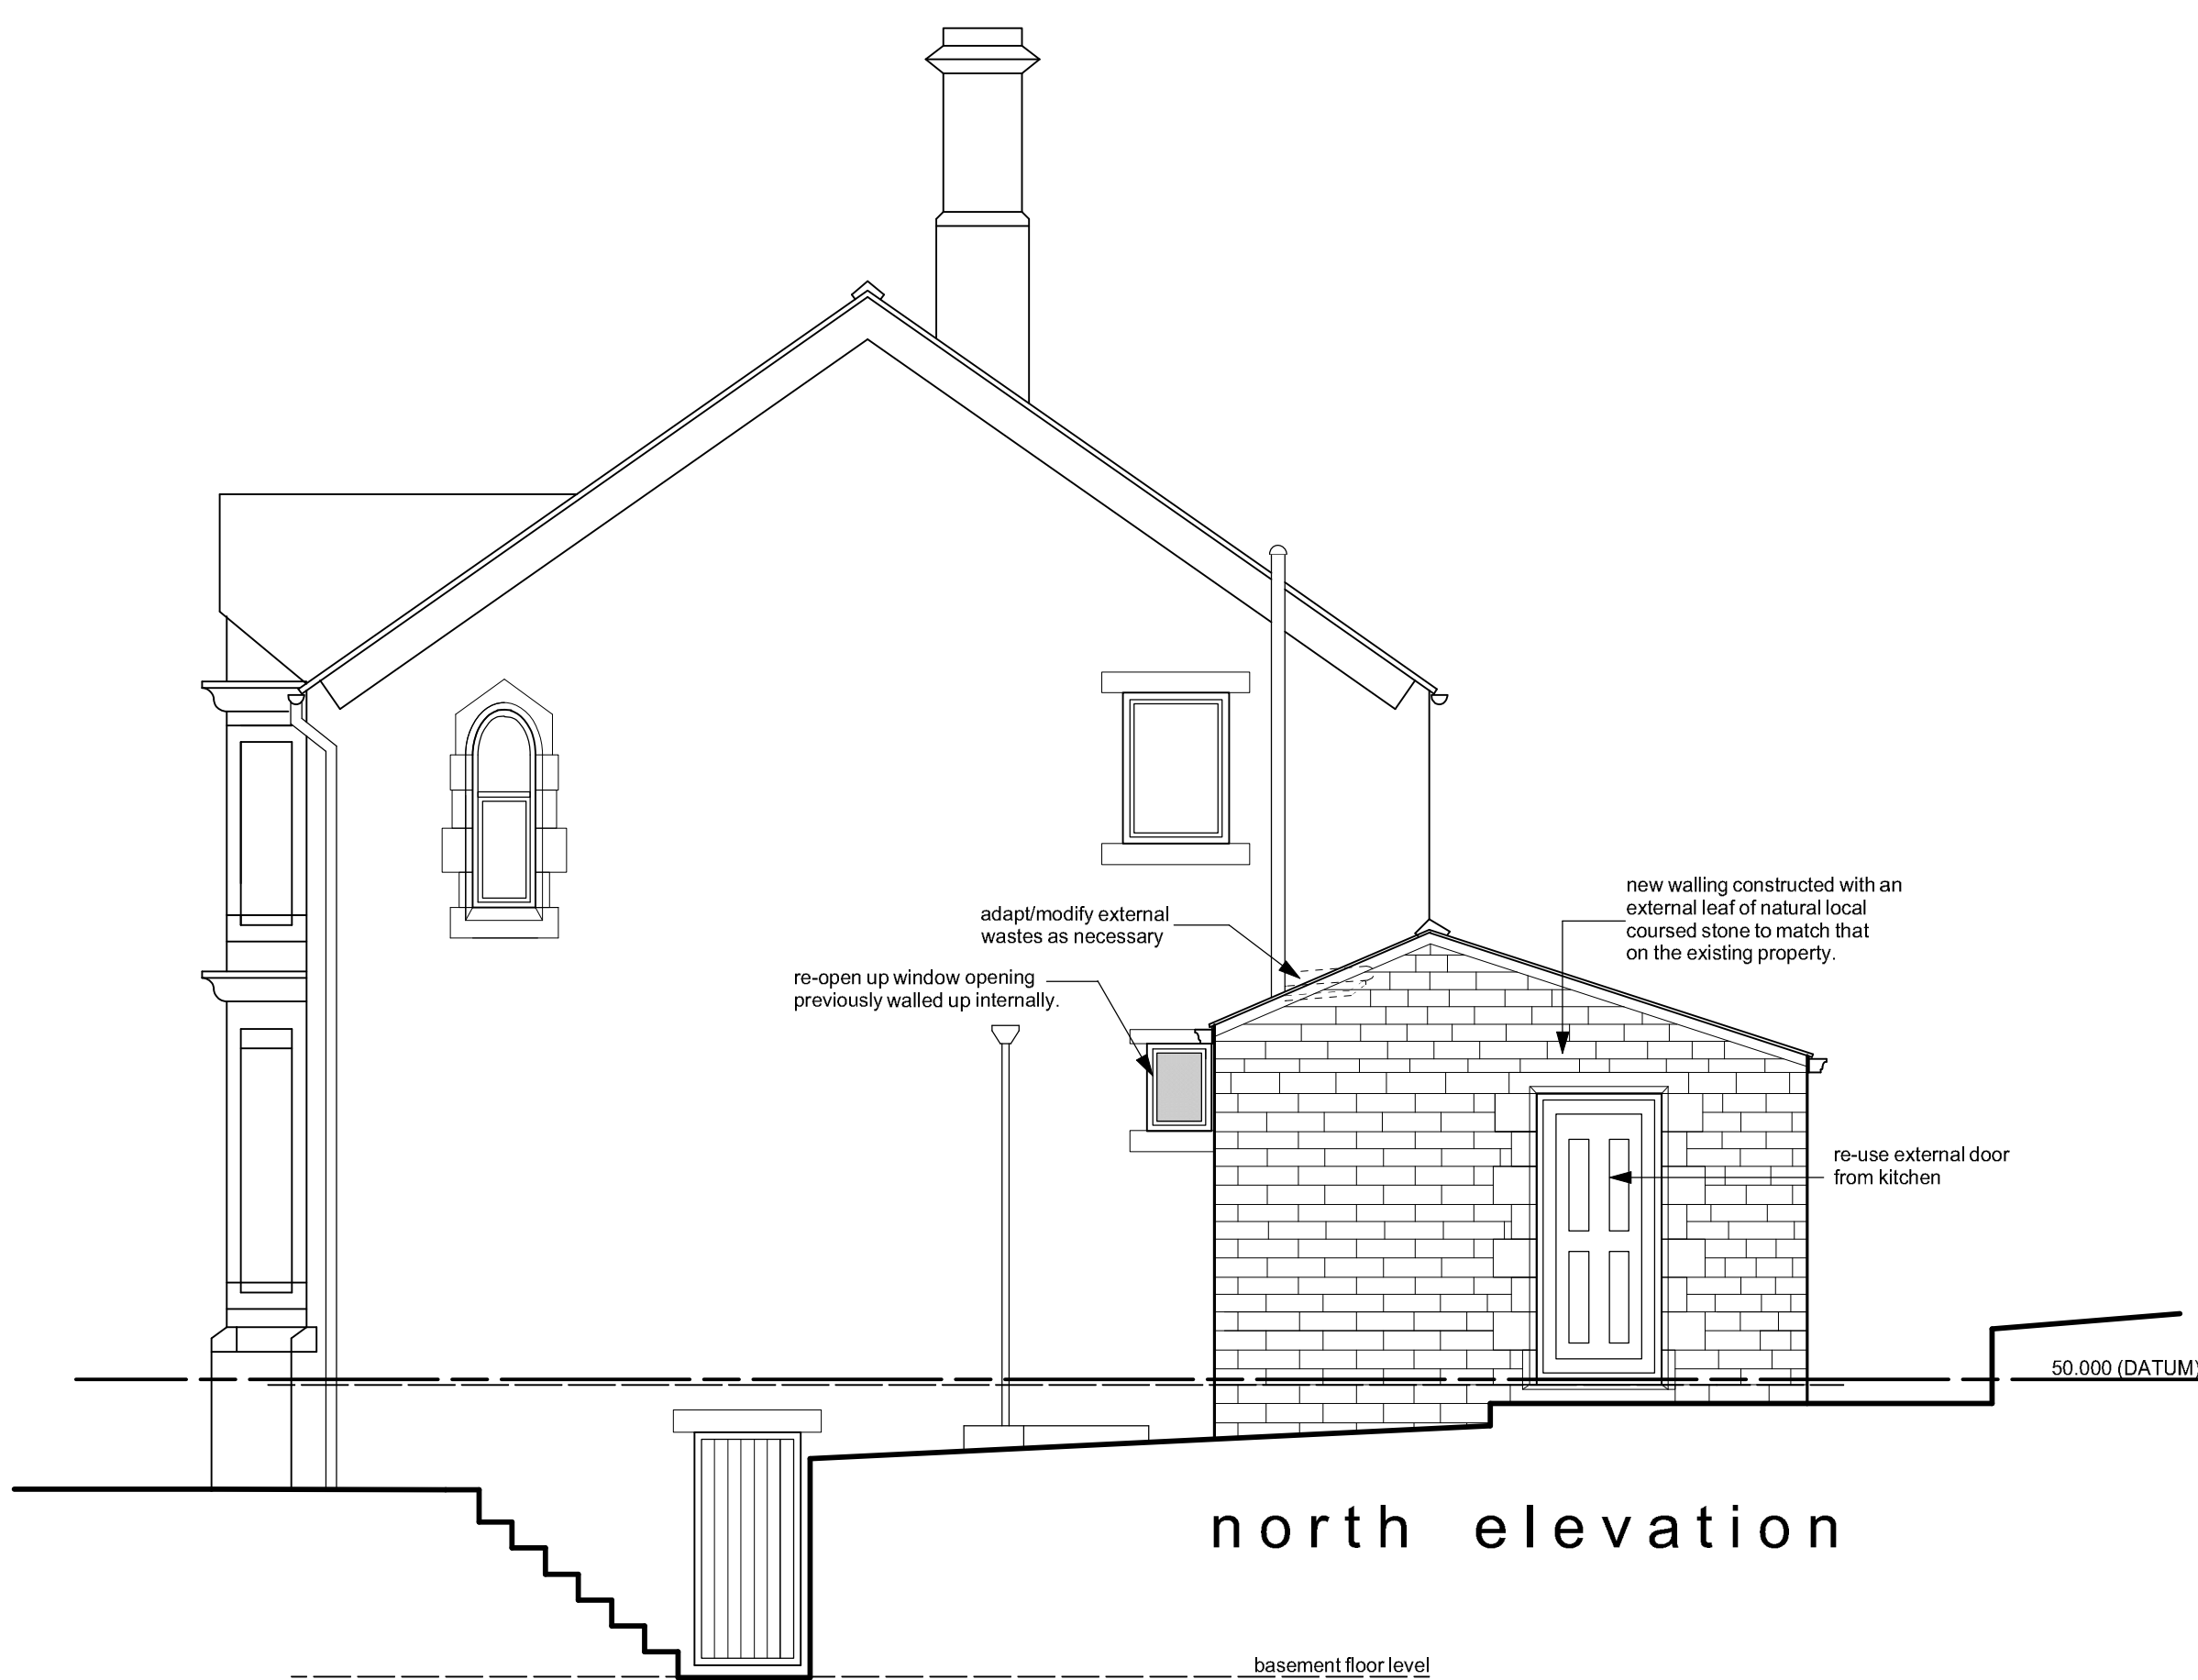

north elevation

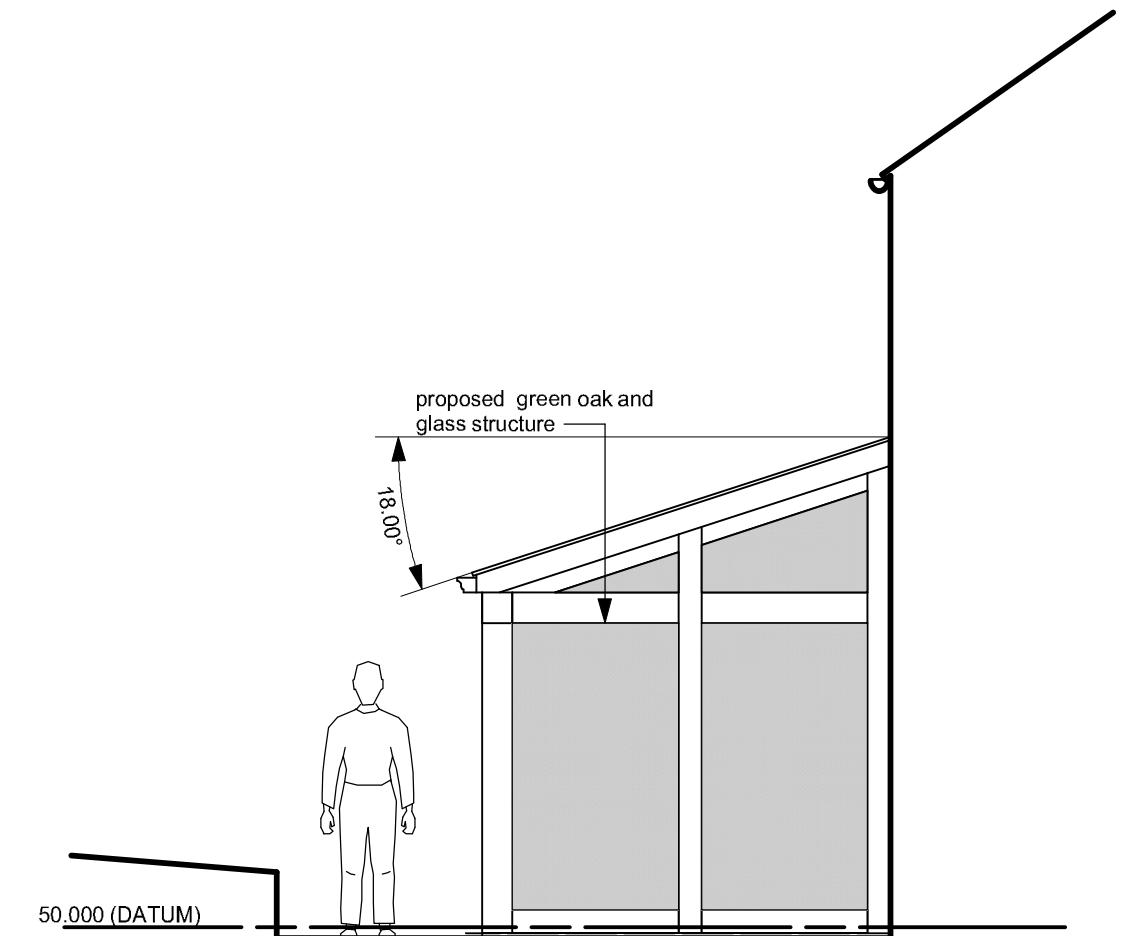


south elevation

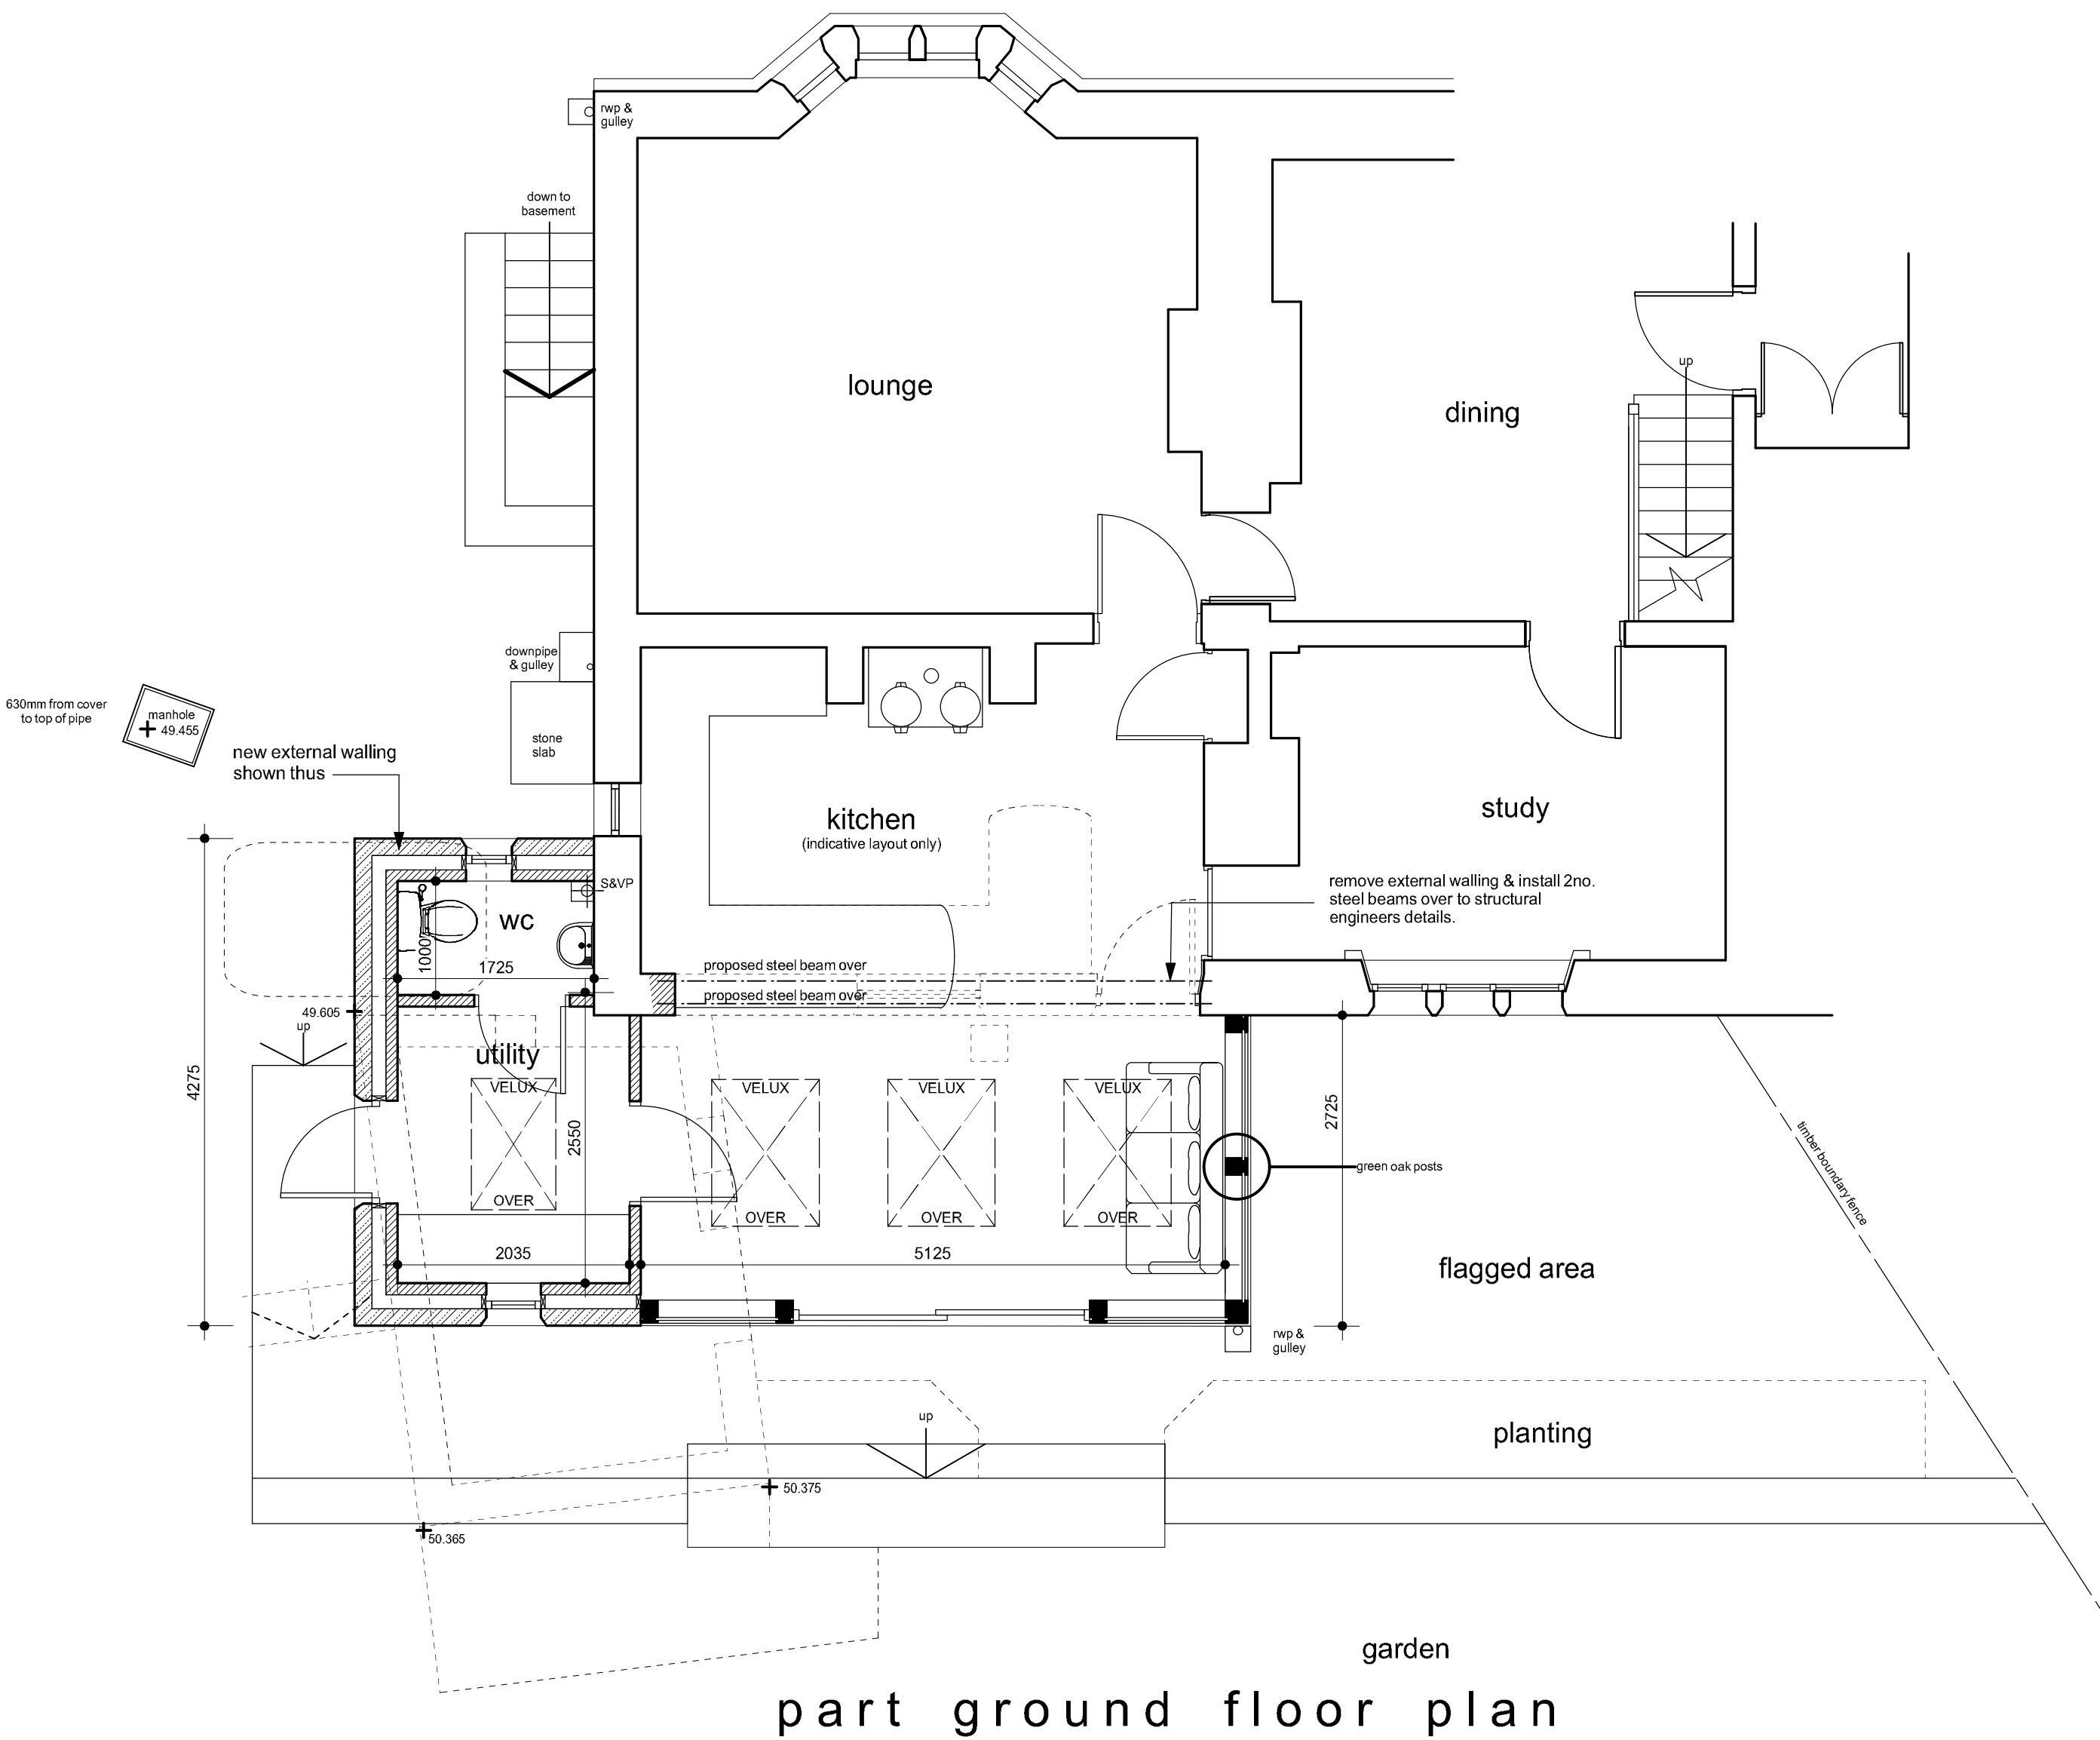

part ground floor plan



part east elevation

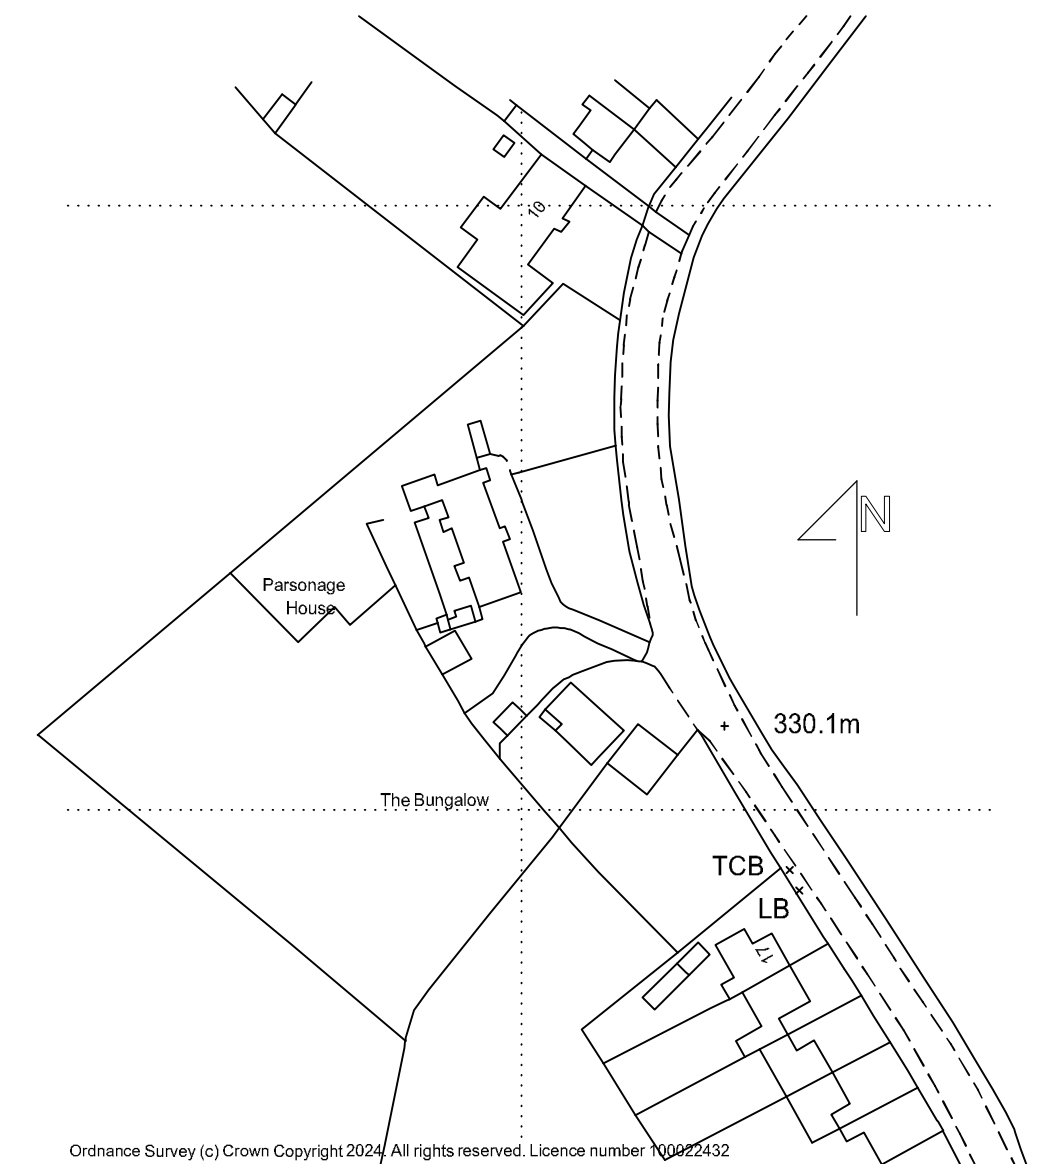

Location Plan - 1/1250

Notes:
This drawing has been prepared specifically for the purpose of Planning Permission (where appropriate) & Building Regulation Approval. Valley Properties accept no liability for errors or omissions. The drawing may be used for estimating purposes, but the Principal Contractor must cost fully from a site investigation. The Contractor is responsible for checking site dimensions, materials etc., and all building work, such work being checked by Building Control on site, as may be appropriate. Valley Properties disclaim any liability for works carried out.

Revisions:
Rev.A
Rev.B
Rev.C
Rev.D
Rev.E

VALLEY PROPERTIES
ARCHITECTURAL DESIGN SERVICES
5 Holmfirth Road
Meltham
Holmfirth HD9 4AA
Tel: 01484 854100 Mob: 07769736142
E-mail: vproperties@supanet.com

Client Details
Mr & Mrs Marcial

Project Title
Proposed demolition of outbuilding and erection of single storey extension at The Parsonage Brook Hill Lane Carleolles Sheffield

Drawing Title
Planning Drawing

Scale: 1:50
Drawing Number: 2024/01105
Rev.:
Date Drawn: May 2024
Drawn By: Andrew Smith