


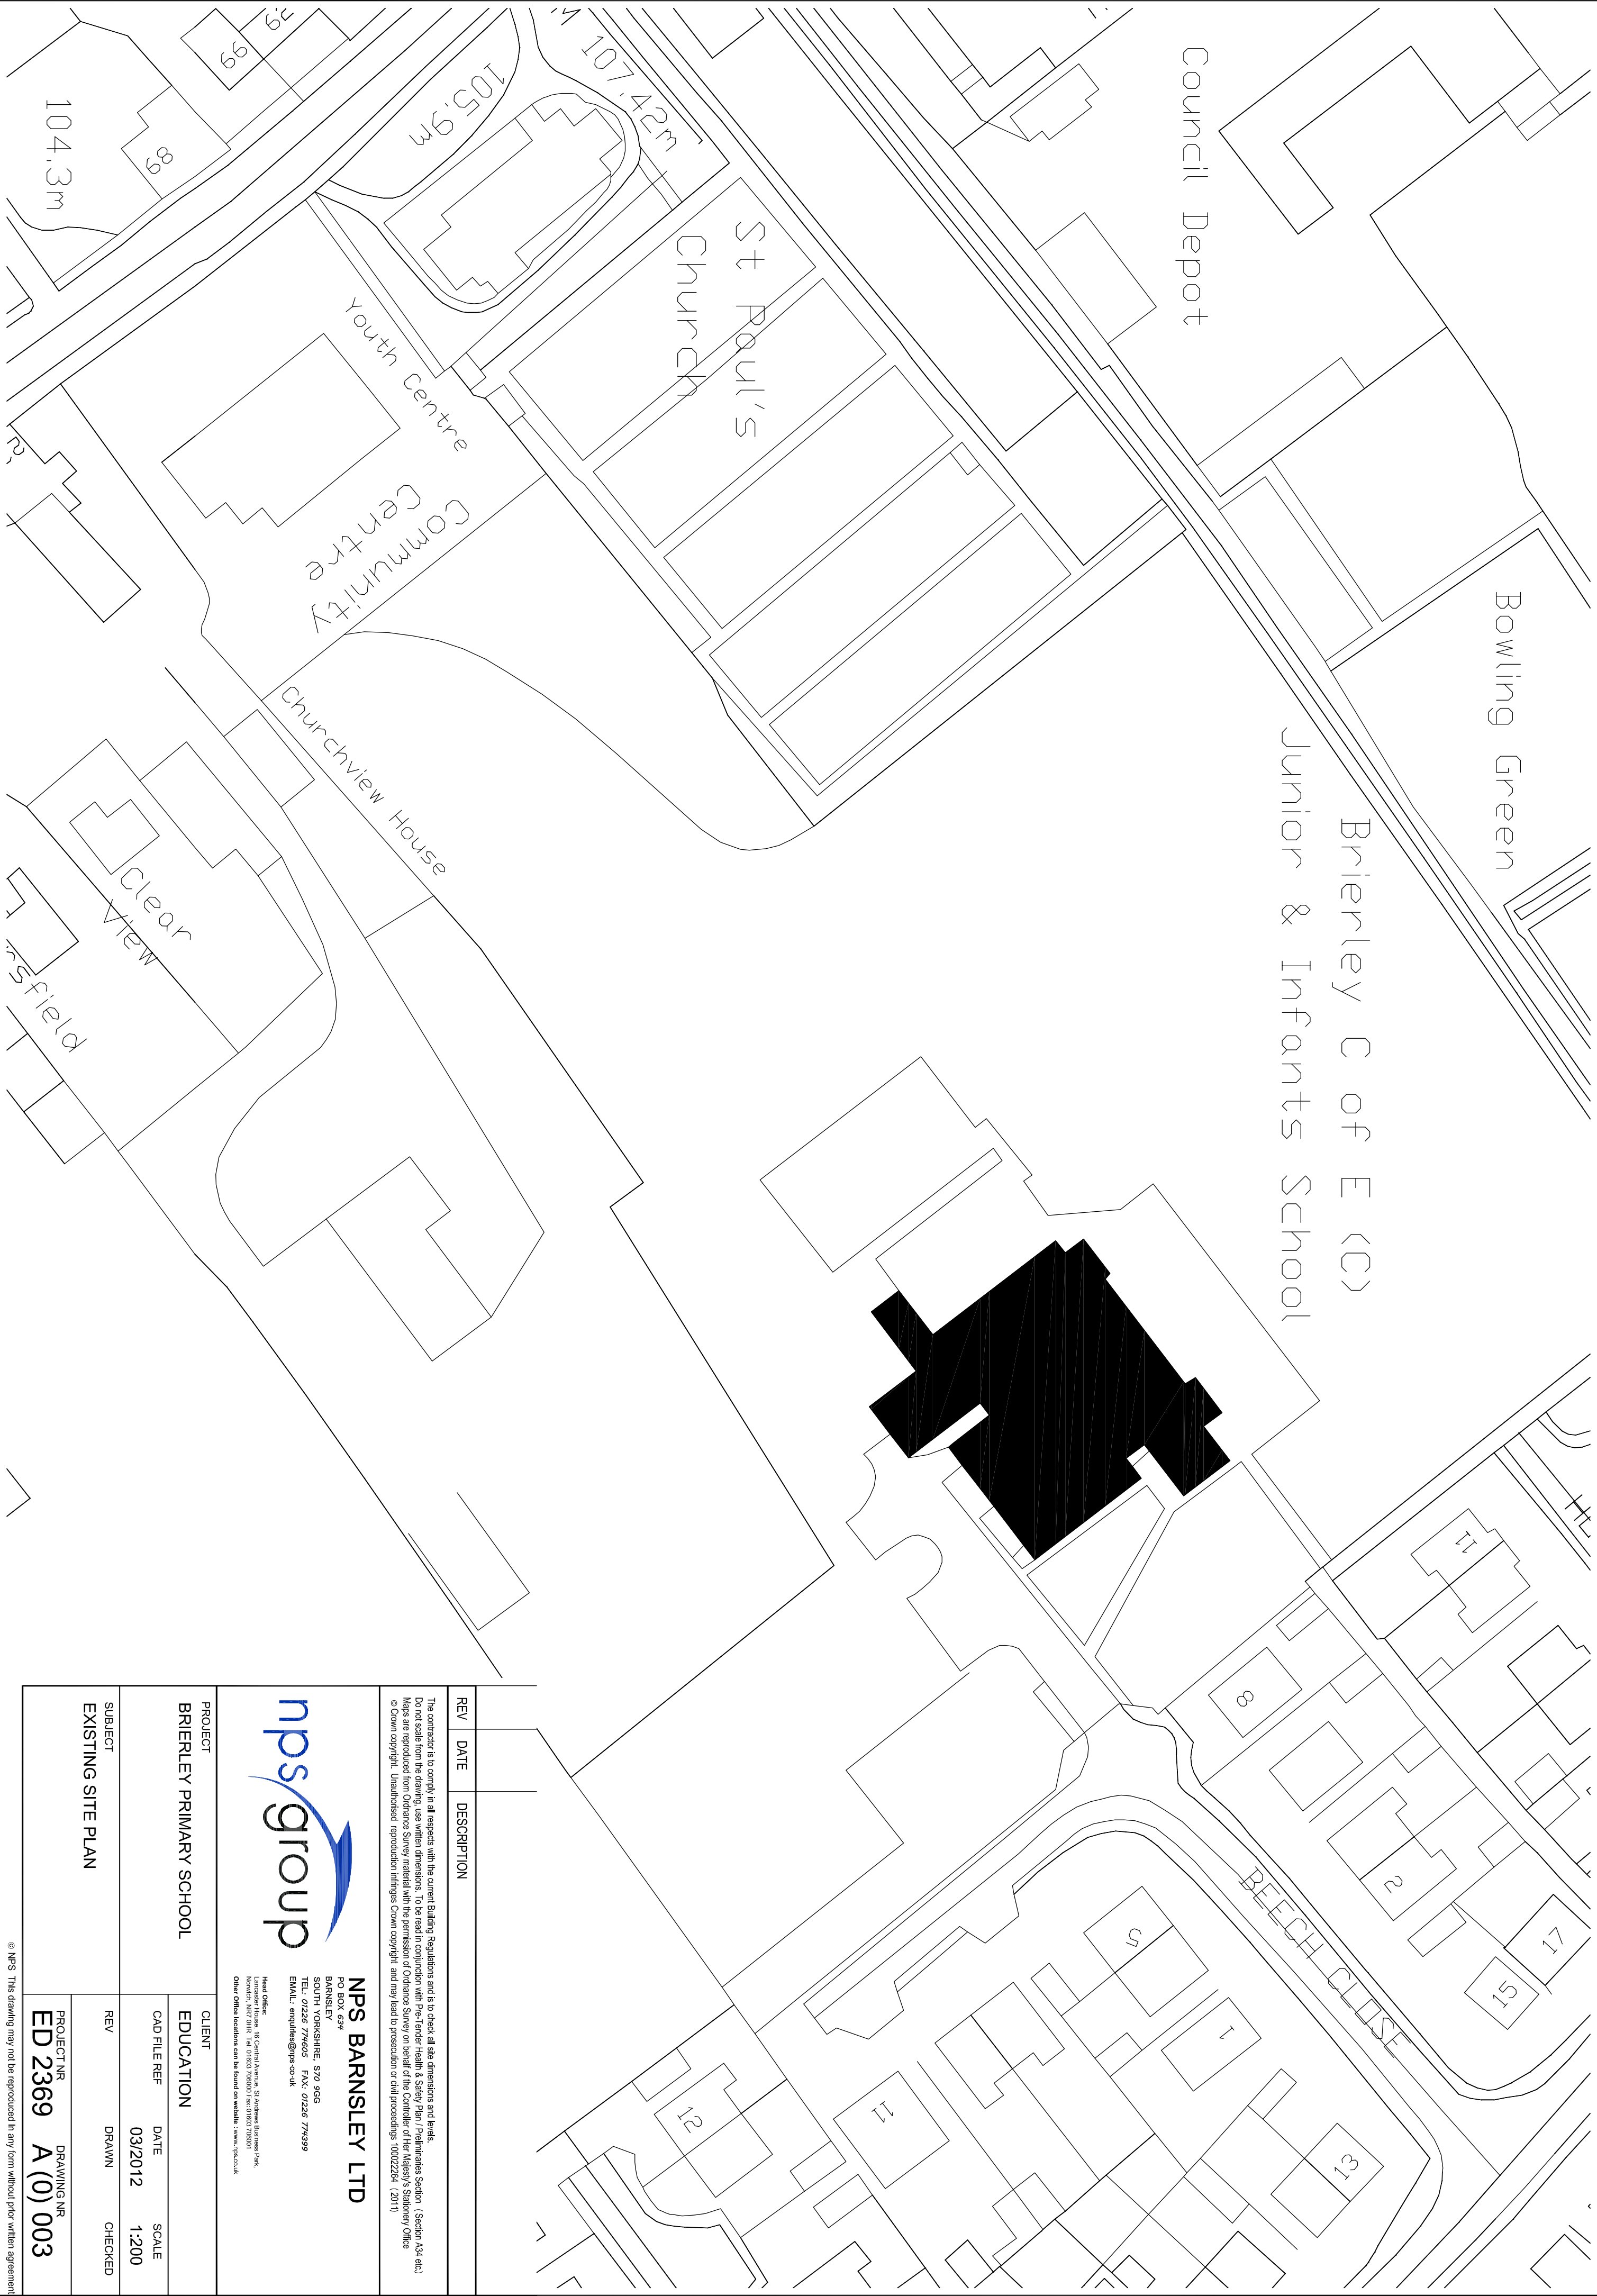

REV	DATE	DESCRIPTION
The contractor is to comply in all respects with the current Building Regulations and is to check all site dimensions and levels. Do not scale from the drawing. Use written dimensions. To be used in conjunction with Pre-Tender Health & Safety Plan / Preliminary Section 1 (Safety As4 etc.) Maps are reproduced from Ordnance Survey material with the permission of Ordnance Survey on behalf of the Controller of Her Majesty's Stationery Office © Crown copyright. Unauthorised reproduction infringes Crown copyright and may lead to prosecution or civil proceedings 100022264 (2011)		



NPS BARNESLEY LTD
PO BOX 624
BARNESLEY
SOUTH YORKSHIRE S70 9GS
TEL: 01226 774605 FAX: 01226 774399
EMAIL: enquiries@nps-co-uk

Head Office:
Lancaster House, 16 Central Avenue, St Andrew's Business Park,
Newcastle, NE7 6HR. Tel: 01663 706000 Fax: 01663 706001
Other Office locations can be found on website: www.nps.co.uk

PROJECT BRIERLEY PRIMARY SCHOOL	CLIENT EDUCATION		
	CAD FILE REF	DATE	SCALE
		03/2012	1:200
SUBJECT EXISTING SITE PLAN	REV	DRAWN	CHECKED
	PROJECT NR ED 2369	DRAWING NR A (0) 003	