


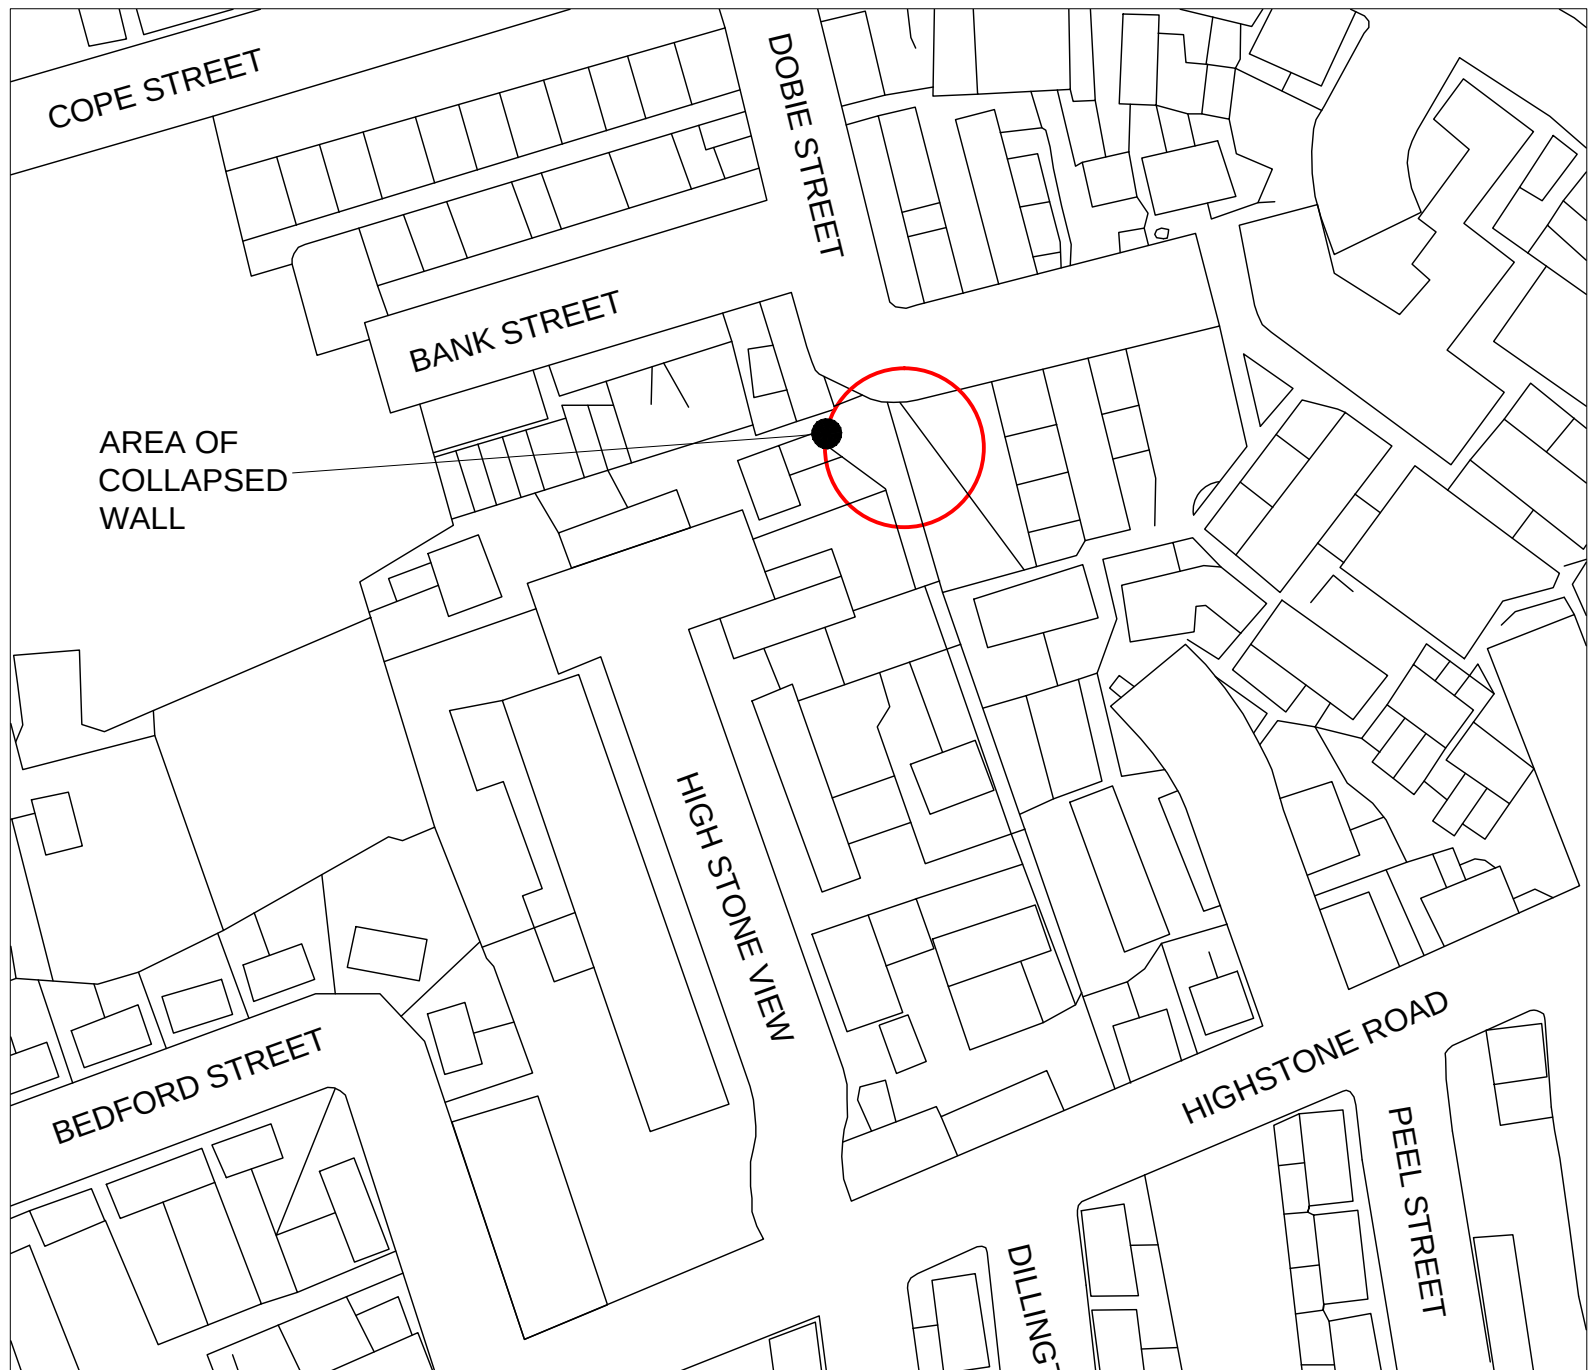


LOCATION PLAN
SCALE 1:1250


Notes

- A01. THESE NOTES ARE INTENDED TO AUGMENT DRAWINGS AND SPECIFICATIONS. WHERE CONFLICT OF REQUIREMENTS EXISTS THE ORDER OF PRECEDENCE SHALL BE AS SHOWN IN THE SPECIFICATION. OTHERWISE THE STRICTEST PROVISION SHALL GOVERN.
- A02. THIS DRAWING TO BE READ IN CONJUNCTION WITH ALL OTHER RELEVANT ENGINEERS AND ARCHITECTS DRAWINGS.
- A03. DRAWINGS NOT TO BE SCALED. ALL DIMENSIONS TO BE CHECKED ON SITE BY THE CONTRACTOR. ANY DISCREPANCIES TO BE NOTIFIED TO THE ENGINEER AND FURTHER INSTRUCTIONS OBTAINED BEFORE WORK IS COMMENCED.
- A04. THE STRUCTURE IS DESIGNED TO BE SELF-SUPPORTING AND STABLE AFTER THE BUILDING IS FULLY COMPLETED. IT IS THE CONTRACTORS SOLE RESPONSIBILITY TO DETERMINE THE ERECTION PROCEDURE AND SEQUENCE AND ENSURE THAT THE BUILDING AND ITS COMPONENTS ARE SAFE DURING ERECTION. THIS INCLUDES THE ADDITION OF WHATEVER TEMPORARY BRACING, GUYS OR TIE-DOWNS WHICH MAY BE NECESSARY, SUCH MATERIAL REMAINING THE PROPERTY OF THE CONTRACTOR ON COMPLETION, AND FOR ENSURING THAT THE WORKS AND ANY ADJACENT PROPERTIES ARE SAFE IN THE TEMPORARY CONDITION.


NO PART OF THIS DRAWING MAY BE REPRODUCED, STORED IN A RETRIEVAL SYSTEM OR TRANSMITTED IN ANY FORM OR BY ANY MEANS WITHOUT PRIOR PERMISSION IN WRITING FROM ALAN WOOD & PARTNERS.

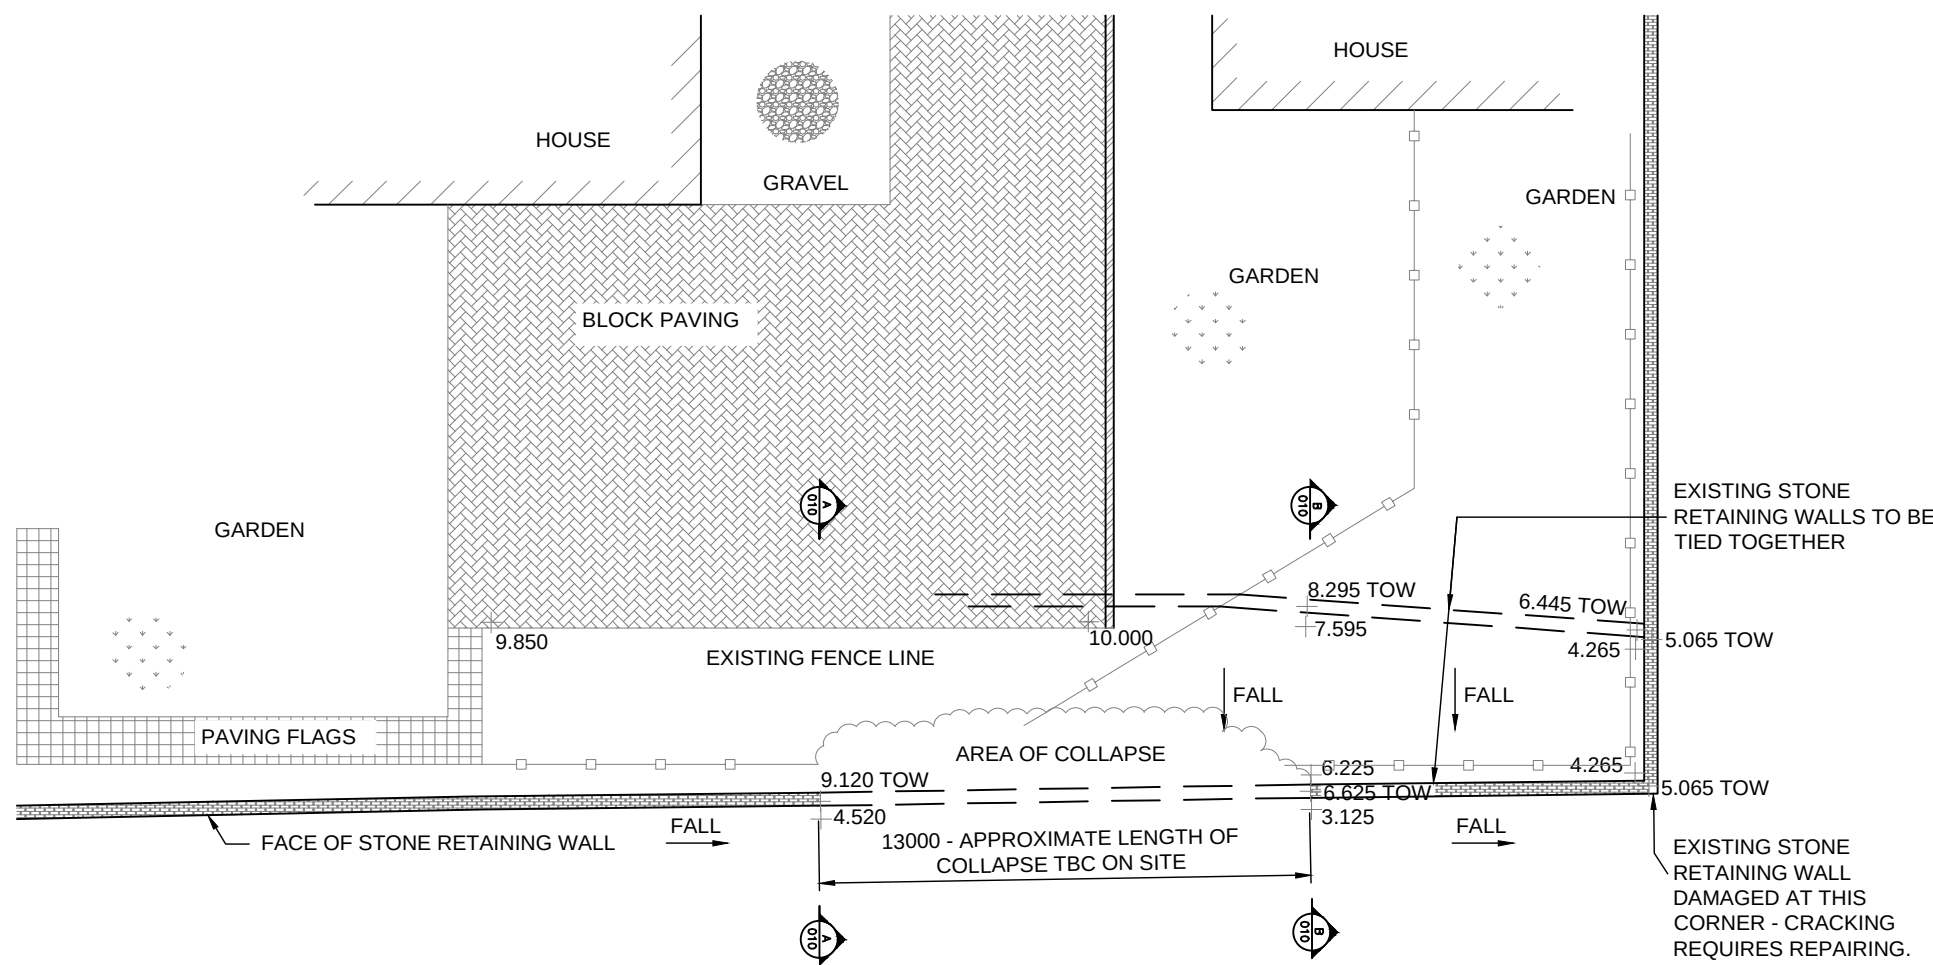


EXISTING SITE PLAN
SCALE 1:200

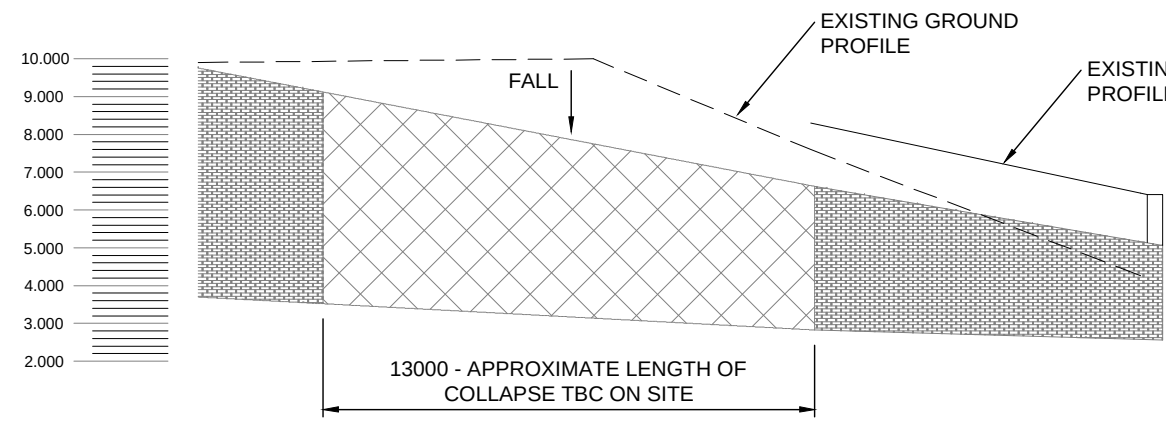


ELEVATION
SCALE 1:200

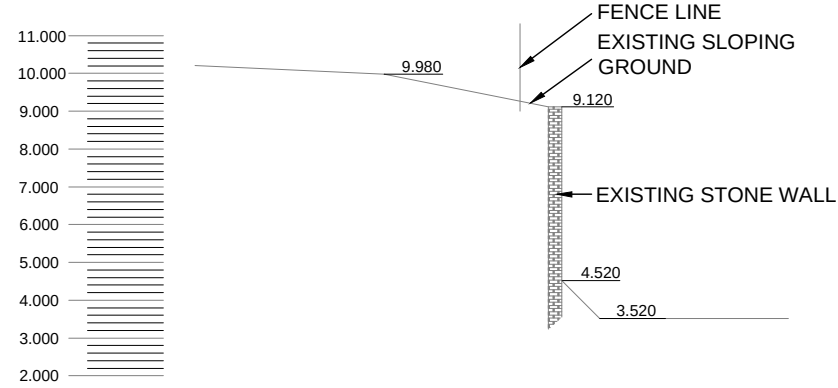

SECTION A-A
SCALE 1:200

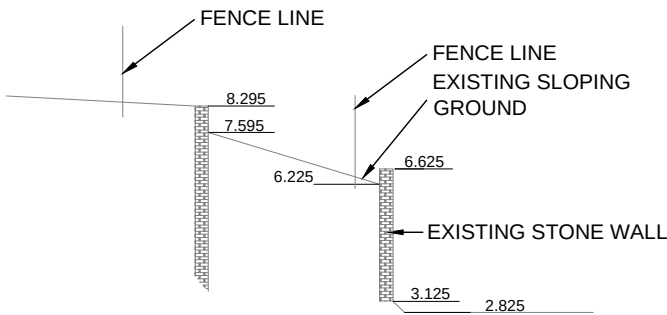


SECTION B-B
SCALE 1:200

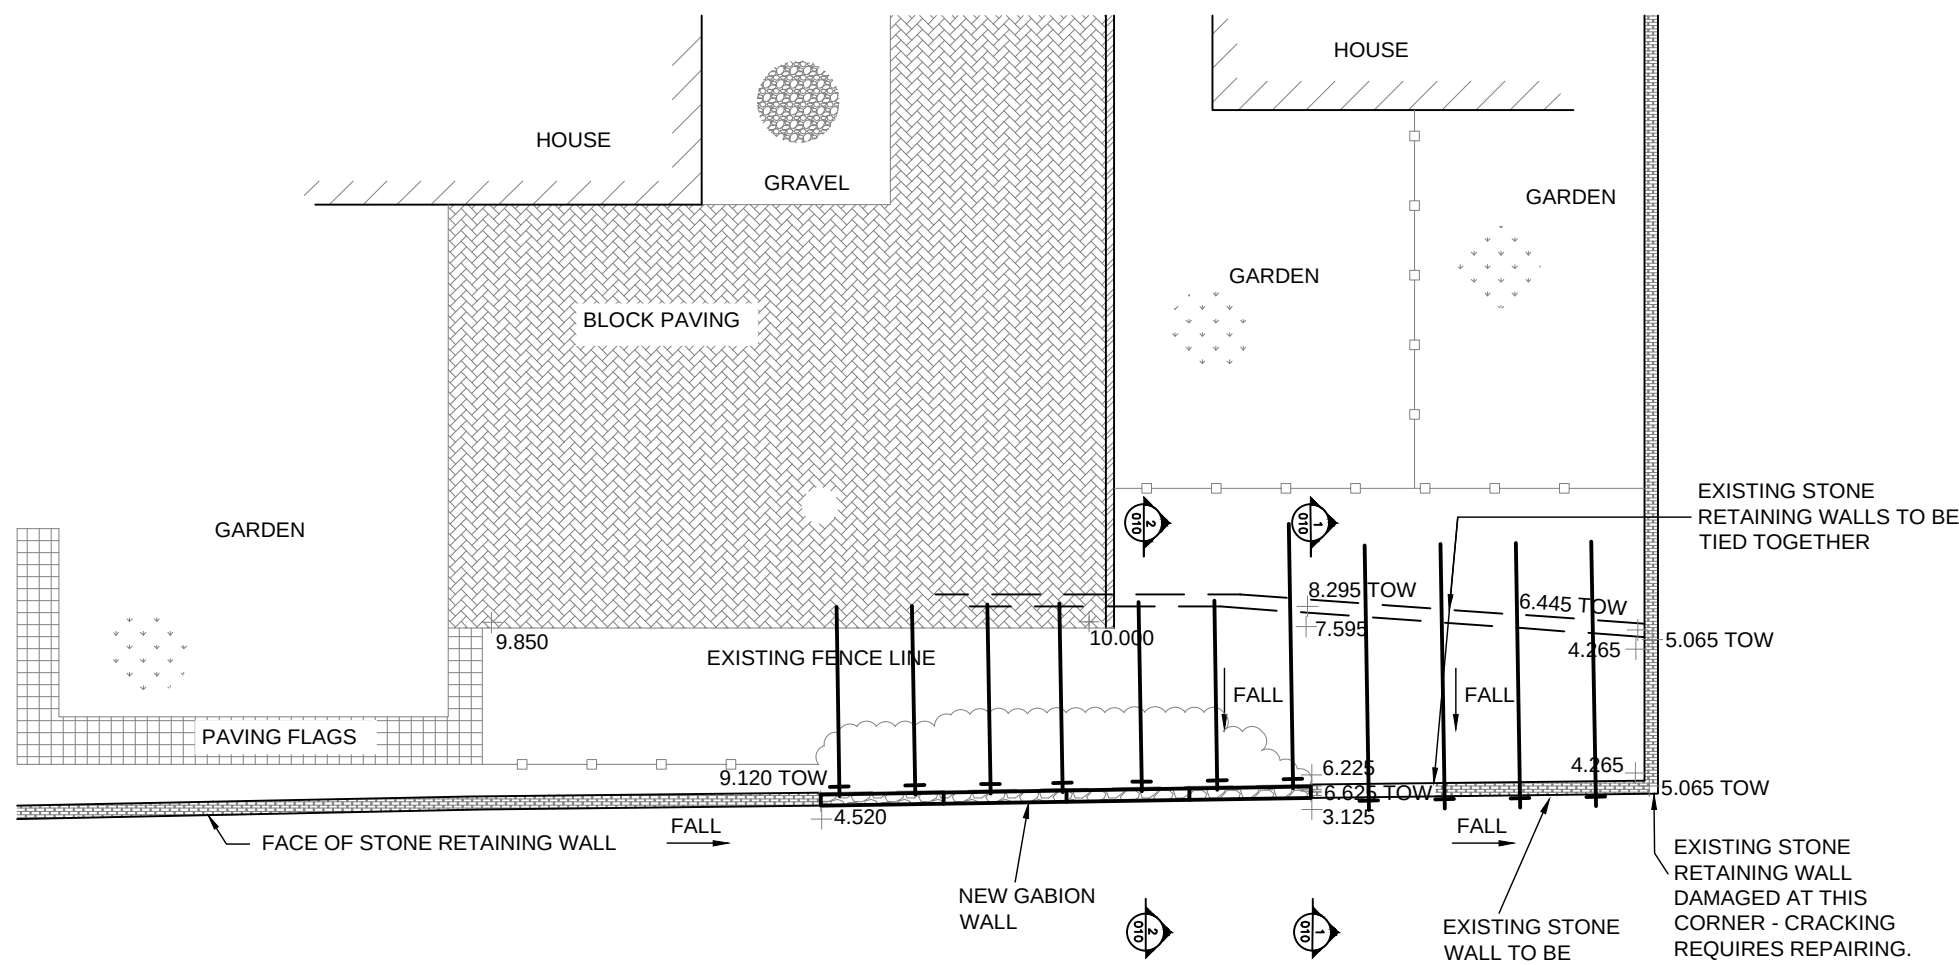


PROPOSED SITE PLAN
SCALE 1:200


NOTE
SOIL NAILING INDICATIVE
ONLY - SOIL NAILING
DETAILS TO BE
DESIGNED BY SPECIALIST

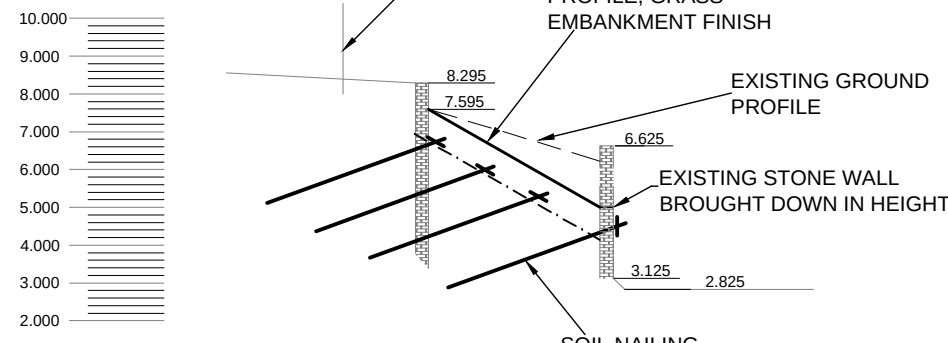


SECTION 1-1
SCALE 1:200

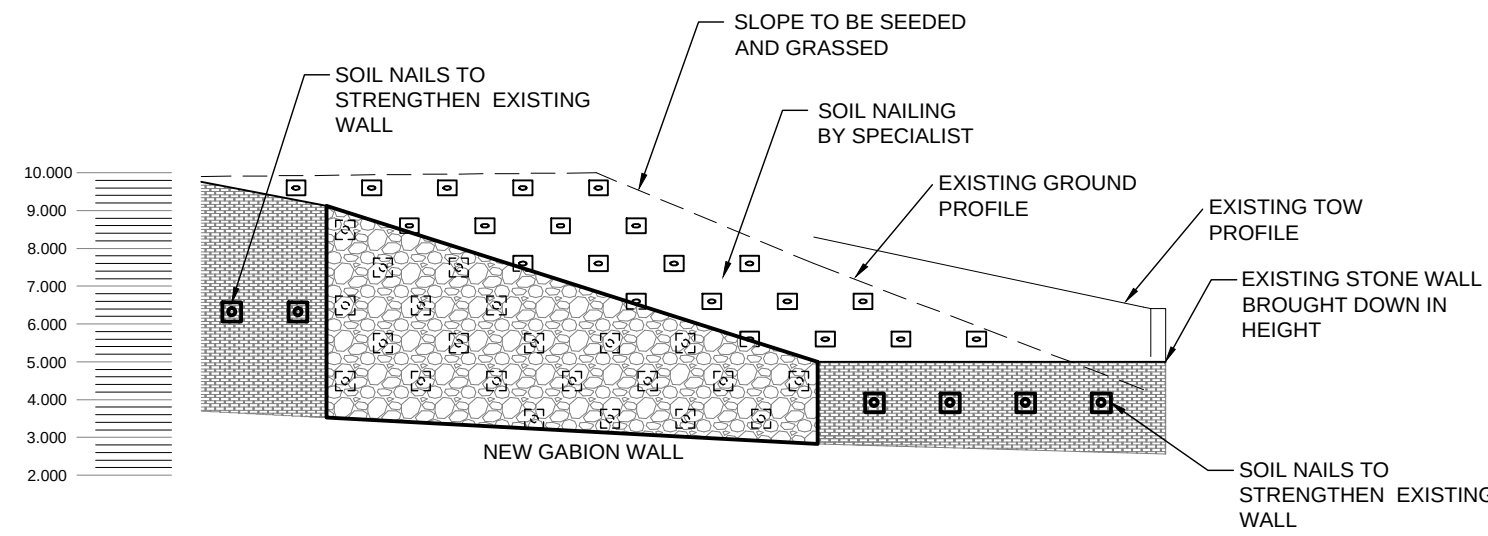

ELEVATION
SCALE 1:200

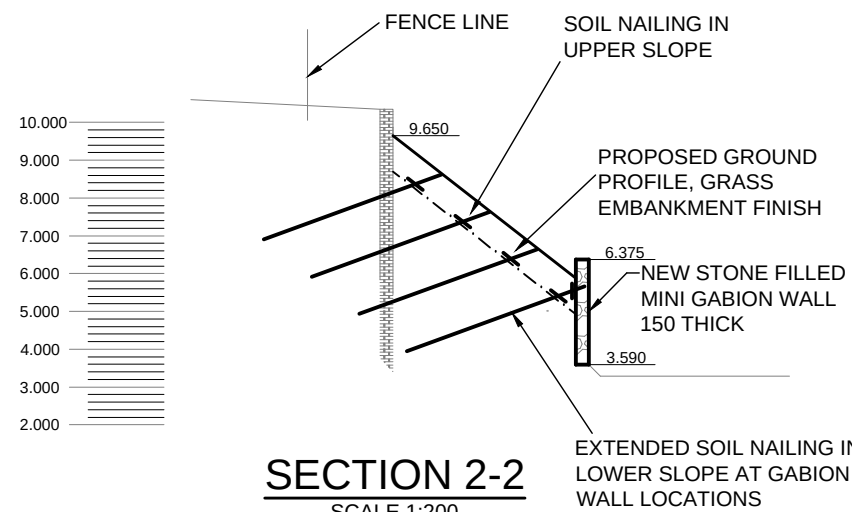

SECTION 2-2
SCALE 1:200

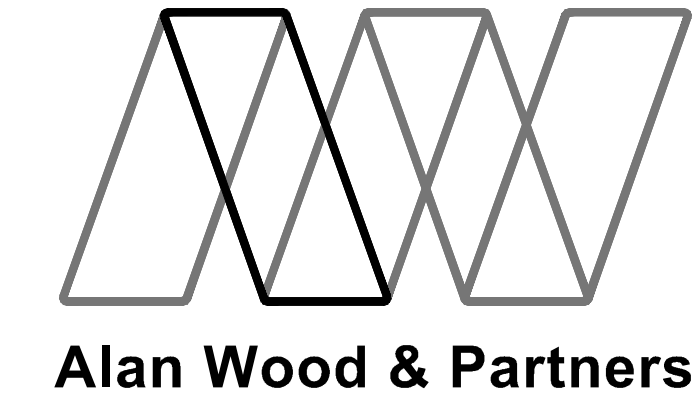

Sheffield Office
AMP Technology centre
Advanced manufacturing Park
Brunel Way
Sheffield
S60 5WG

Consulting Civil
& Structural Engineers
Project Managers
Building Surveyors

Also at:

Hull
Scarborough
York
Louth

T. 01142 541307
www.alanwood.co.uk

T. 01482 442138
T. 01723 865484
T. 01904 611594
T. 01507 610784

Project: RETAINING WALL FAILURE,
LAND OFF HIGHSTONE RD,
BARNLEY

Client: FOX LLOYD JONES

Drawing: BOUNDARY WALL REBUILD
DETAILS

Date: 15.04.14 Scale@A1: AS NOTED

Drawn By: CD Check By: JS Approved By: NR

Drawing Status: PLANNING

Job. no. 33860 Dwg. no. 010 Rev. C