


DO NOT SCALE

IF IN DOUBT ASK



EXIST'g REAR ELEVATION

KITCHEN WINDOW TO BE
REMOVED & BWC TAKEN
DOWN TO FL TO FORM
NEW OPENING

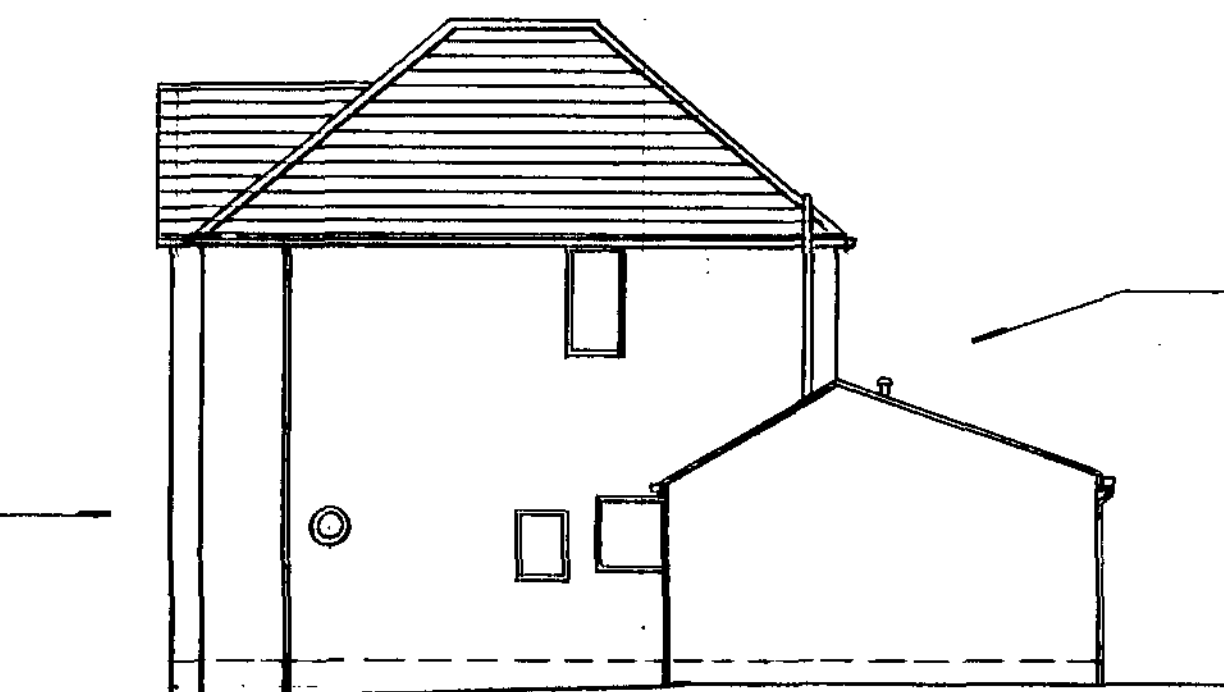


EXIST'g SIDE ELEVATION

FRONT SECTION OF
ROOF TO BE REMOVED




EXIST'g FRONT ELEVATION

WINDOW, DOOR
& BWC TO BE
REMOVED.
GARAGE DOOR
TO BE RE-FITTED
IN EXTENSION

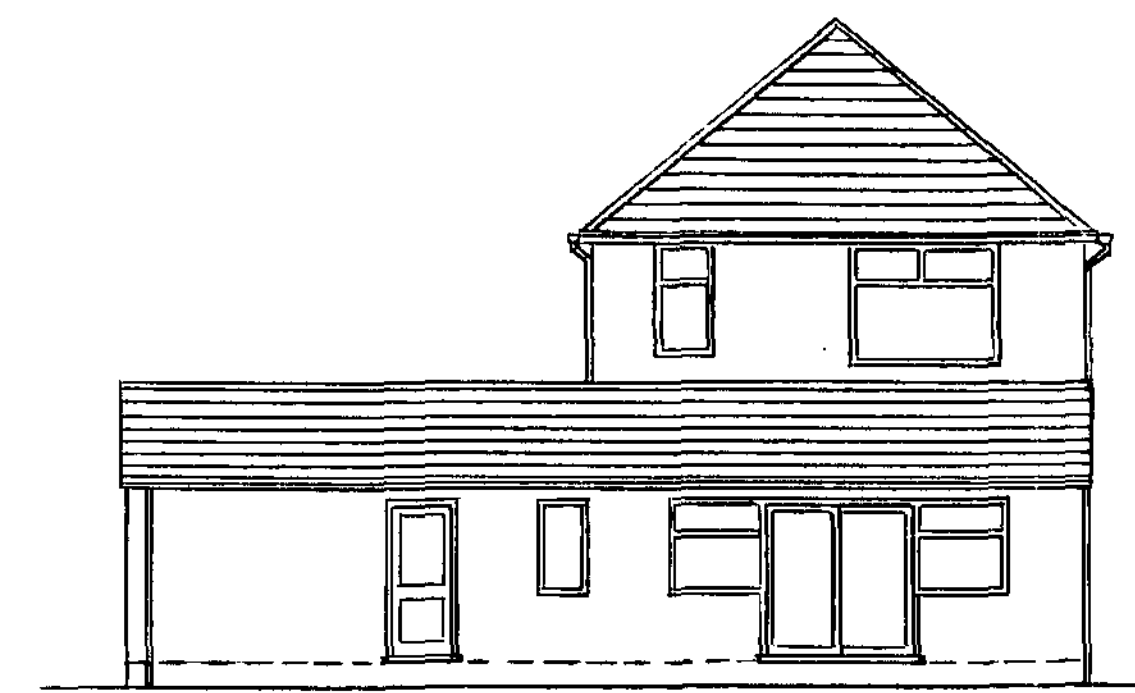

PROP'd REAR ELEVATION

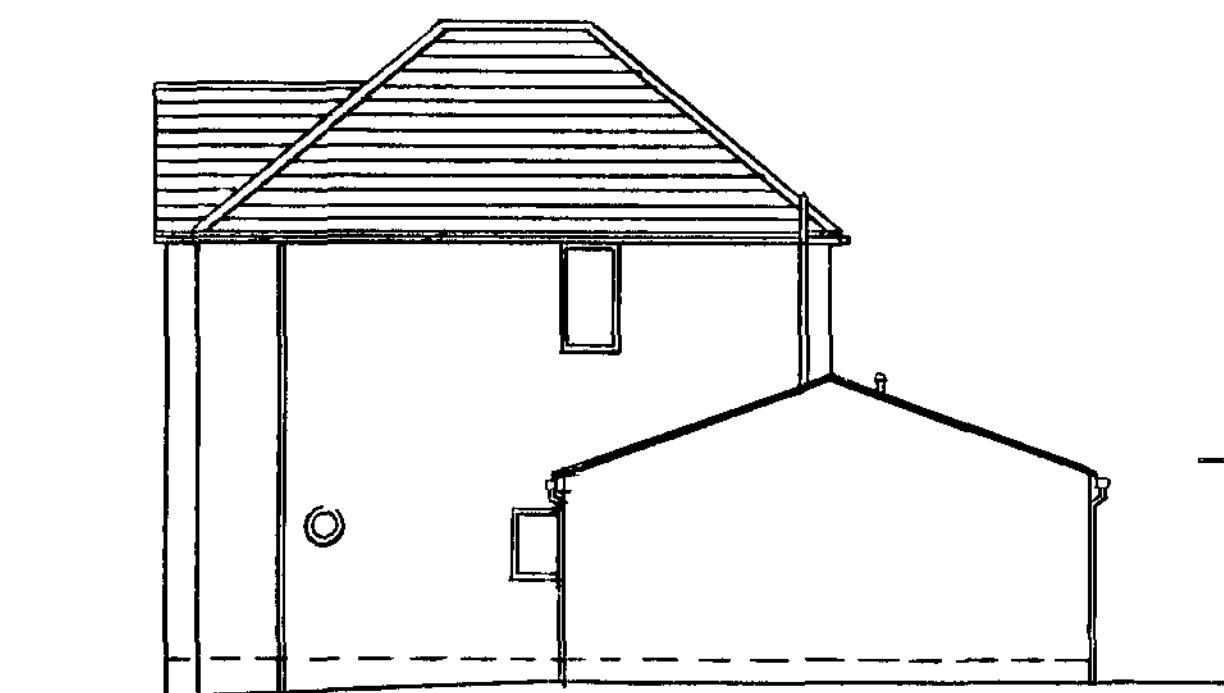

PROP'd SIDE ELEVATION


BWC BONDED
ALTERNATE COURSES
TO EXIST'g



PROP'd FRONT ELEVATION

2400W x 1200H
WINDOW


KITCHEN/UTILITY
WALL TO BE
REMOVED & NEW
OPENING TO BE
SUPPORTED BY
CATHIC CHGX
LINTELS
(SEE NOTES)

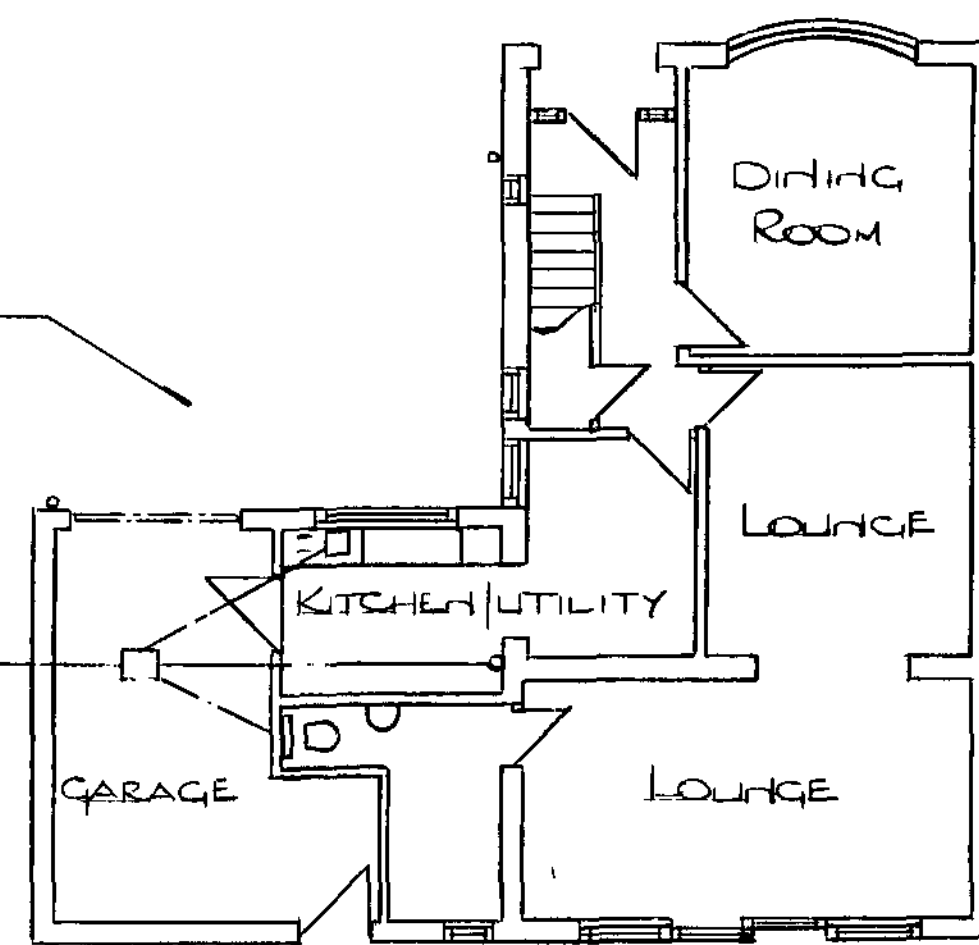

EXIST'g PLAN

MECH' EXTRACTOR
FAN PROVIDED TO
KITCHEN (SEE NOTES)

CONTINUOUS
CAVITY

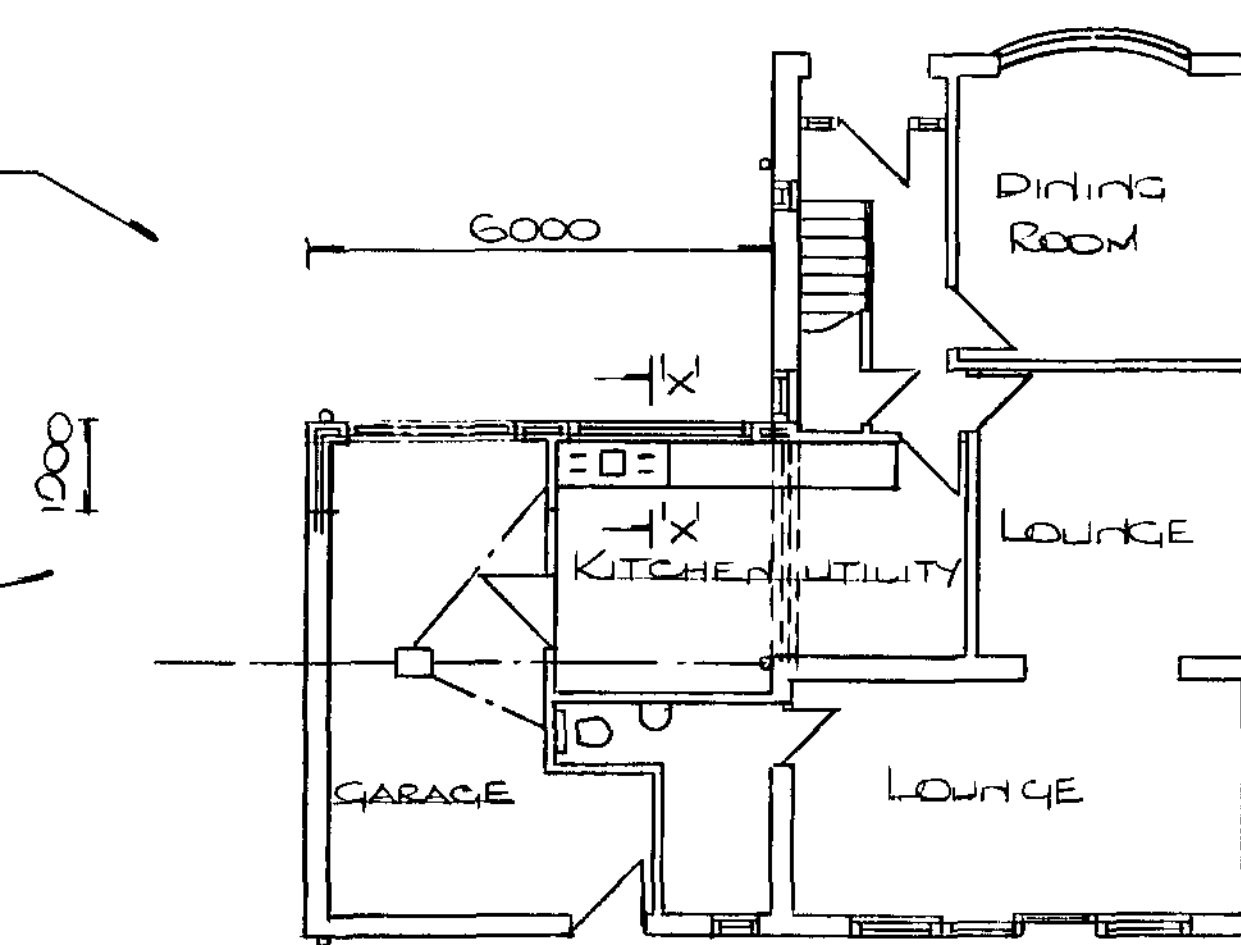

PROP'd PLAN

ROOF CONSTRUCTION

(SEE NOTES). EAVES

VENT' PROVIDED

BY A CONTINUOUS

25MM EAVES

VENT STRIP

DPC 150 MIN^m


ABOVE G.L.

FOOTINGS

(SEE NOTES)

FLOOR CONSTRUCTION

(SEE NOTES)

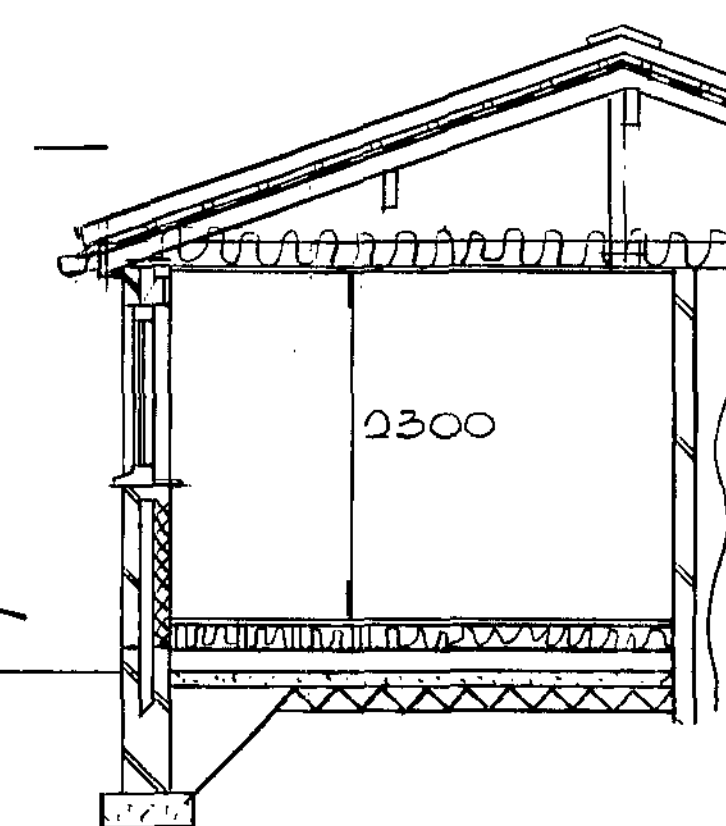

SECTION 'X-X'

EXIST'g 230x75
PURLINS

CAVITY CLOSED AROUND ALL
NEW OPENINGS & DPC
INCORP. DPC & TRAY DPC
PROVIDED TO ALL REVEALS

INSULⁿ TO WALLS TO BE
FULL HEIGHT TO MEET ROOF
INSULⁿ

RDS

RYDER DRAWING SERVICES

CONISBROUGH
TEL/FAX: 01709 869256 OR
0845 644 1420

THIS DRAWING IS CONFIDENTIAL AND IS THE
PROPERTY OF RYDER DRAWING SERVICES AND
MUST NOT BE REPRODUCED EITHER WHOLLY
OR PARTLY. ALL RIGHTS IN RESPECT OF
PATENTS AND COPYRIGHTS ARE RESERVED.

REV	DATE	DRN	REV	DATE	DRN	TITLE	CLIENT
						PROPOSED KITCHEN, UTILITY & GARAGE EXTENSION	MR & MRS A SHAW BRIARCUFFE FRICKLEY BRIDGE LANE BRIERLEY BARNISLEY S72 9LQ
SCALE 1" = 100' & 1:50 DATE 8/9/09 DRAWN JR CHECKED DRAWING NO RDS/820 REV							