



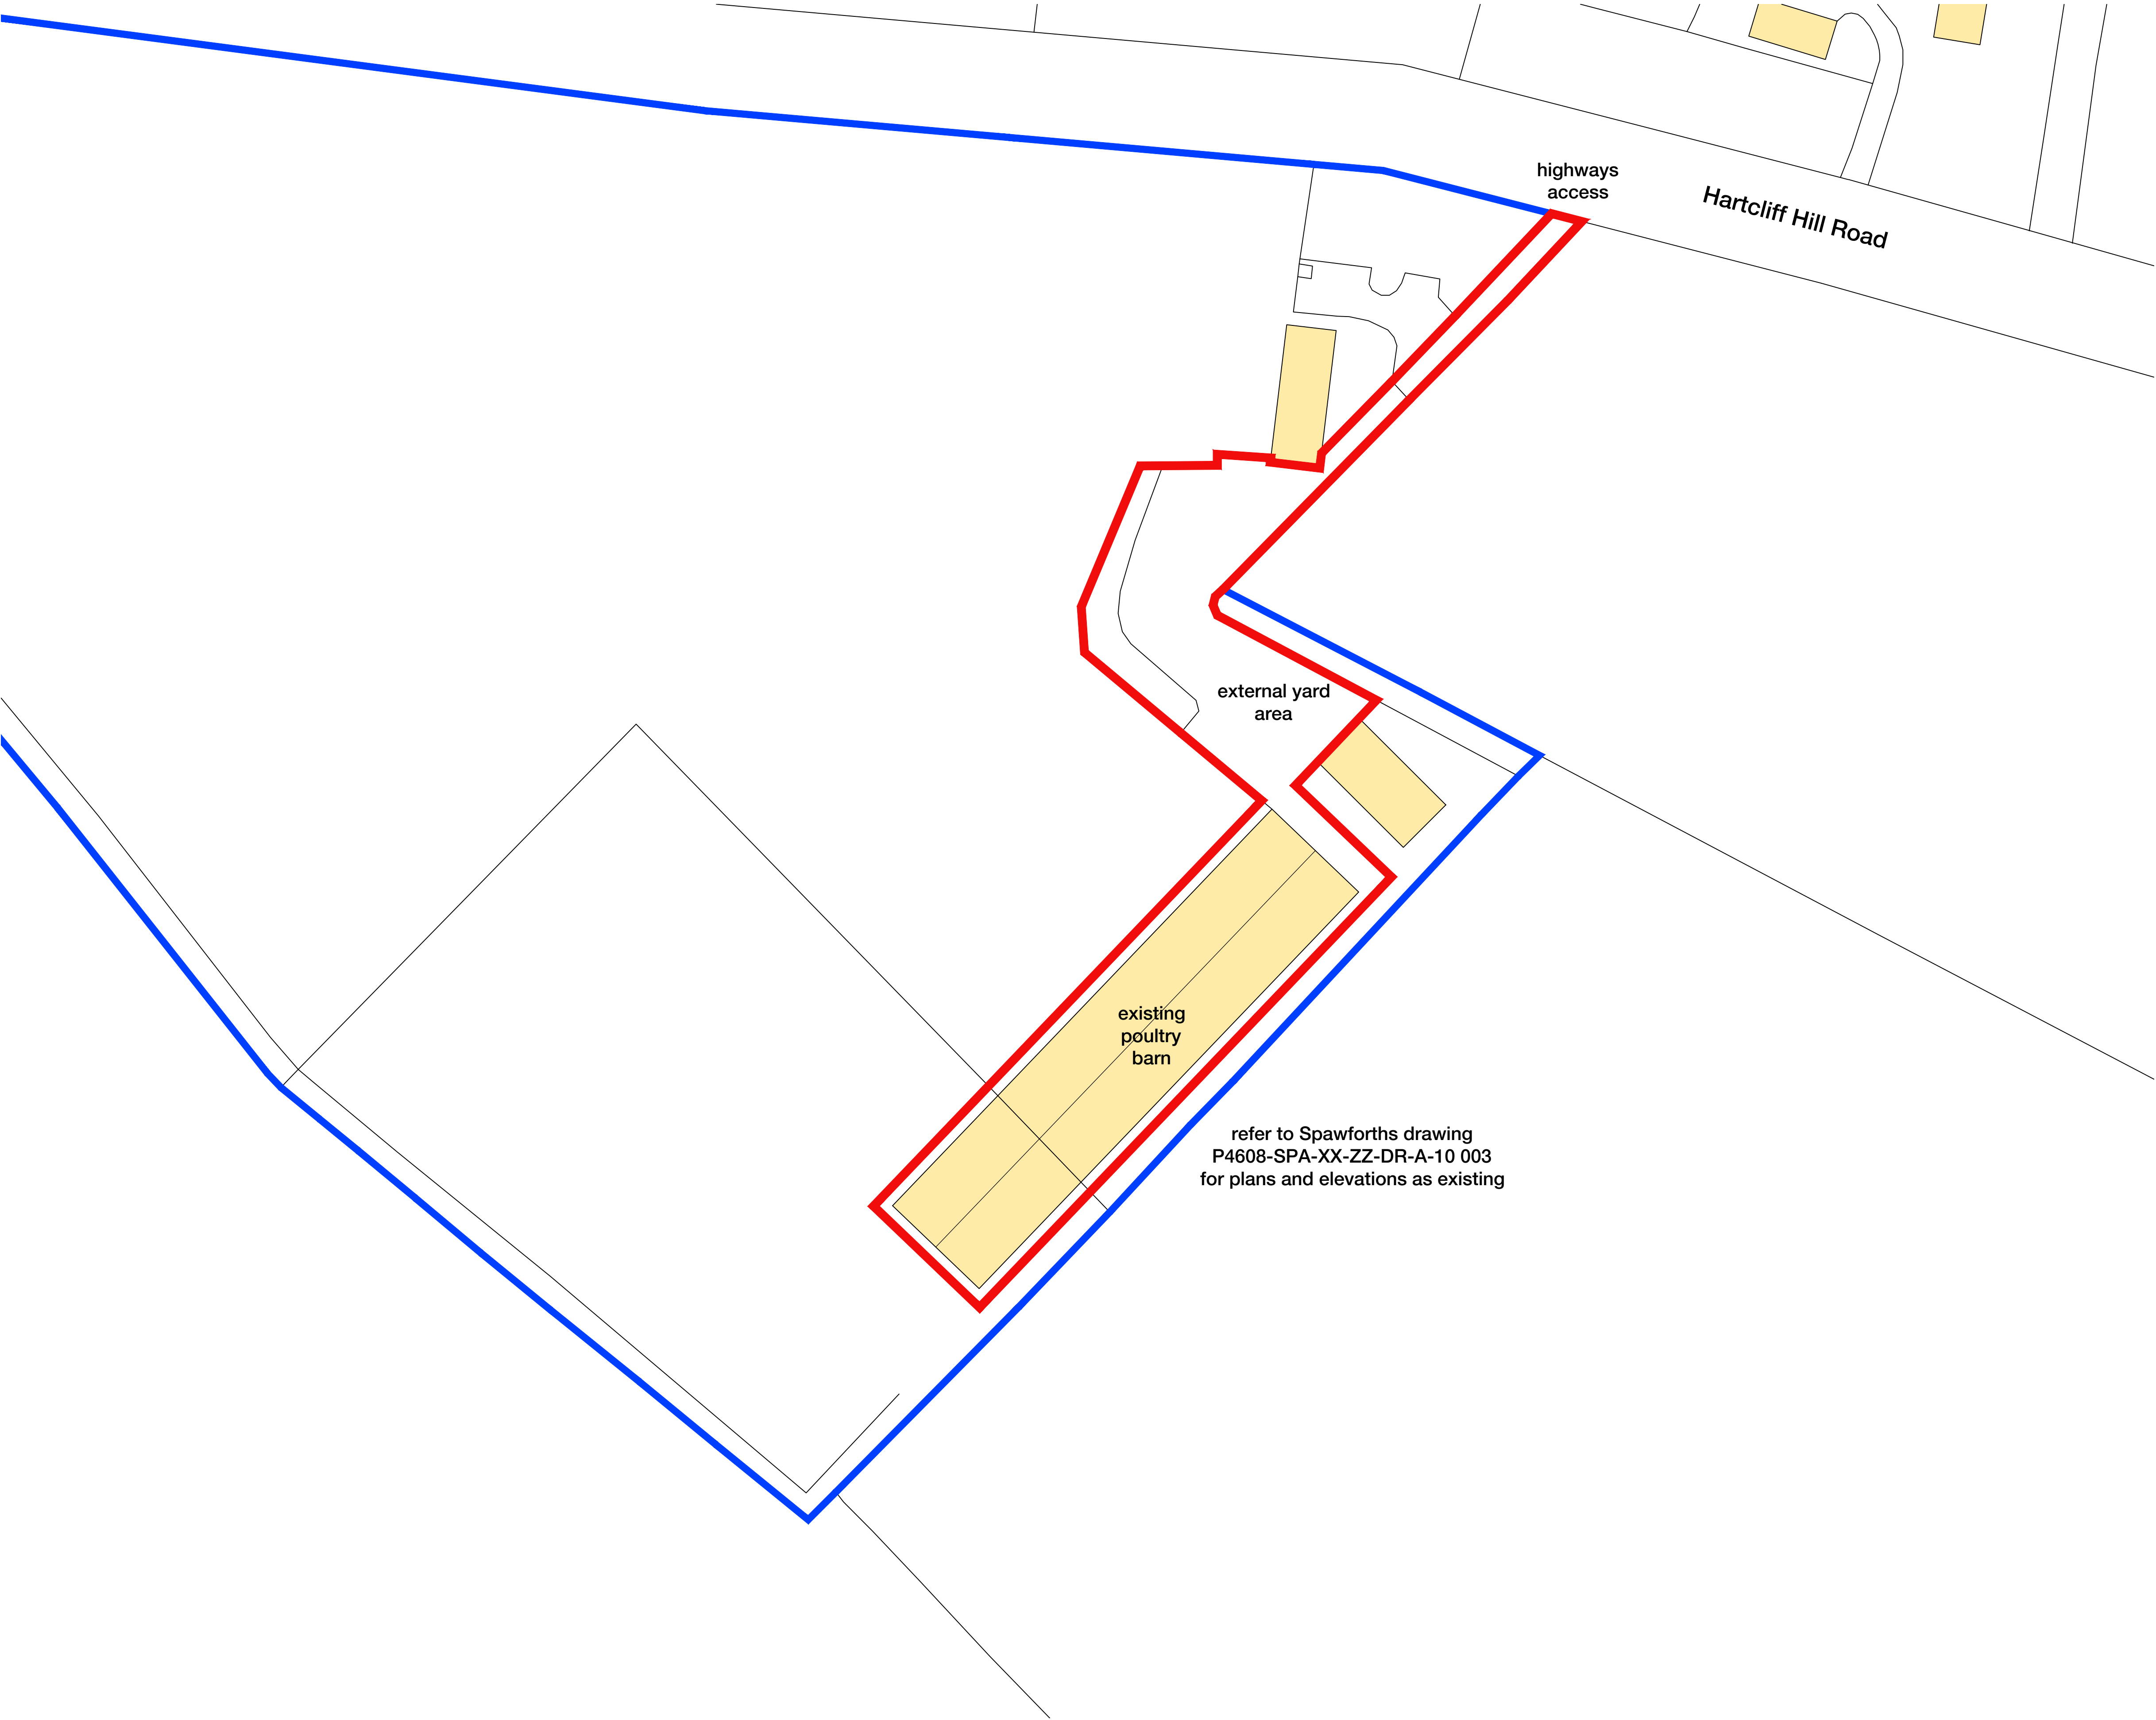

Ordnance Survey, (c) Crown Copyright 2023. All rights reserved. Licence number 100022432

Site Plan

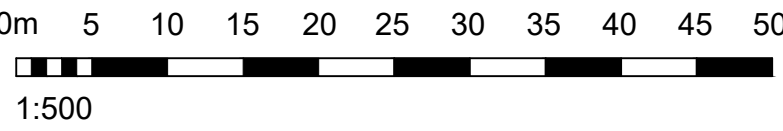

Revision | - Drawn | - Reviewed | - Date | -

planners | urbanists | architects



Junction 41 Business Court, Thorpe Road, East Ardsley, Leeds, West Yorkshire, WF3 2AB
T: 01924 873873 www.spawforths.co.uk mail@spawforths.co.uk

PLANNING

Client Name
Mr. & Mrs. Pinson

Project Title
Application for Change of Use

Drawing Title
Site Plan

Drawn By SJB	Reviewed By DJ	Scale @ A1 1:500	Date June 2024
Drawing No. P4608 SPA XX ZZ DR A 10 002			Revision
PROJECT NO.	COMPANY	ZONE	LEVEL
			TYPE
			ROLE
			NUMBER

File Path

Important notice:
Do not scale off this drawing. Critical dimensions should be checked on site prior to works commencing. Dimensional
conflicts should be brought to the company's attention as soon as they become apparent. Failure to do so could
render the contractor liable for subsequent issues. Copyright in this drawing and any work executed from this
drawing remains the property of Spawforths.