




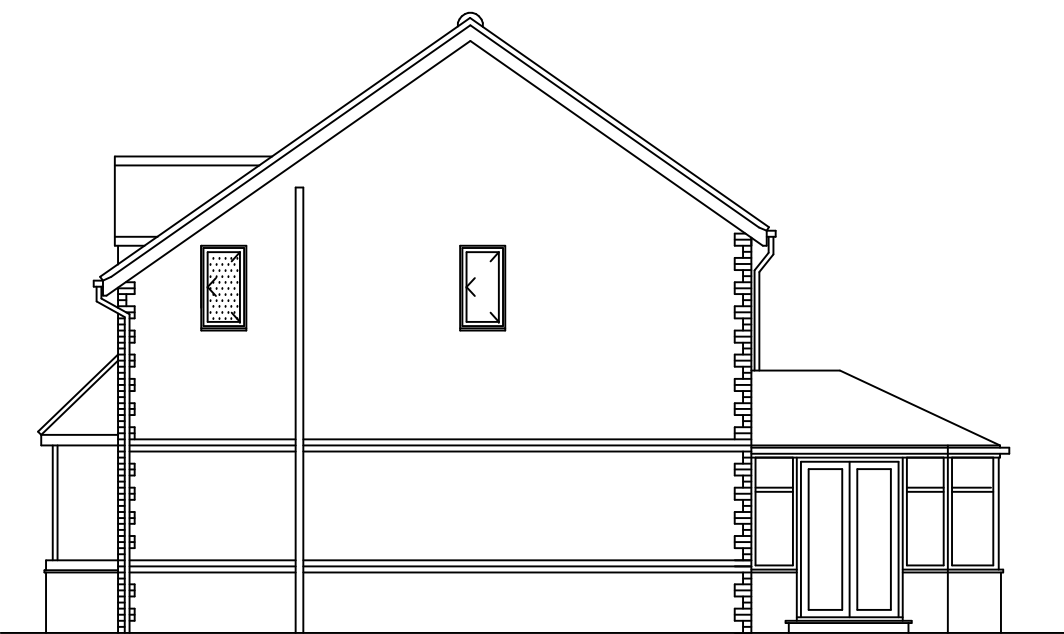


Existing Side Elevation

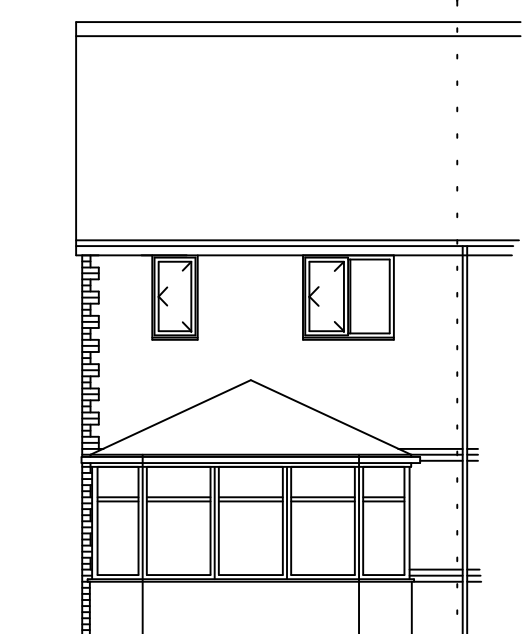


Existing Rear Elevation

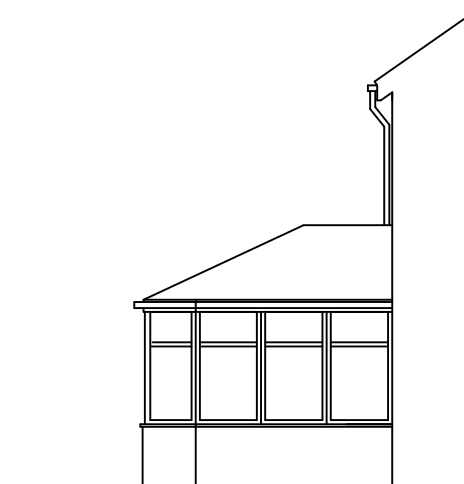

Existing Side Elevation from No 3

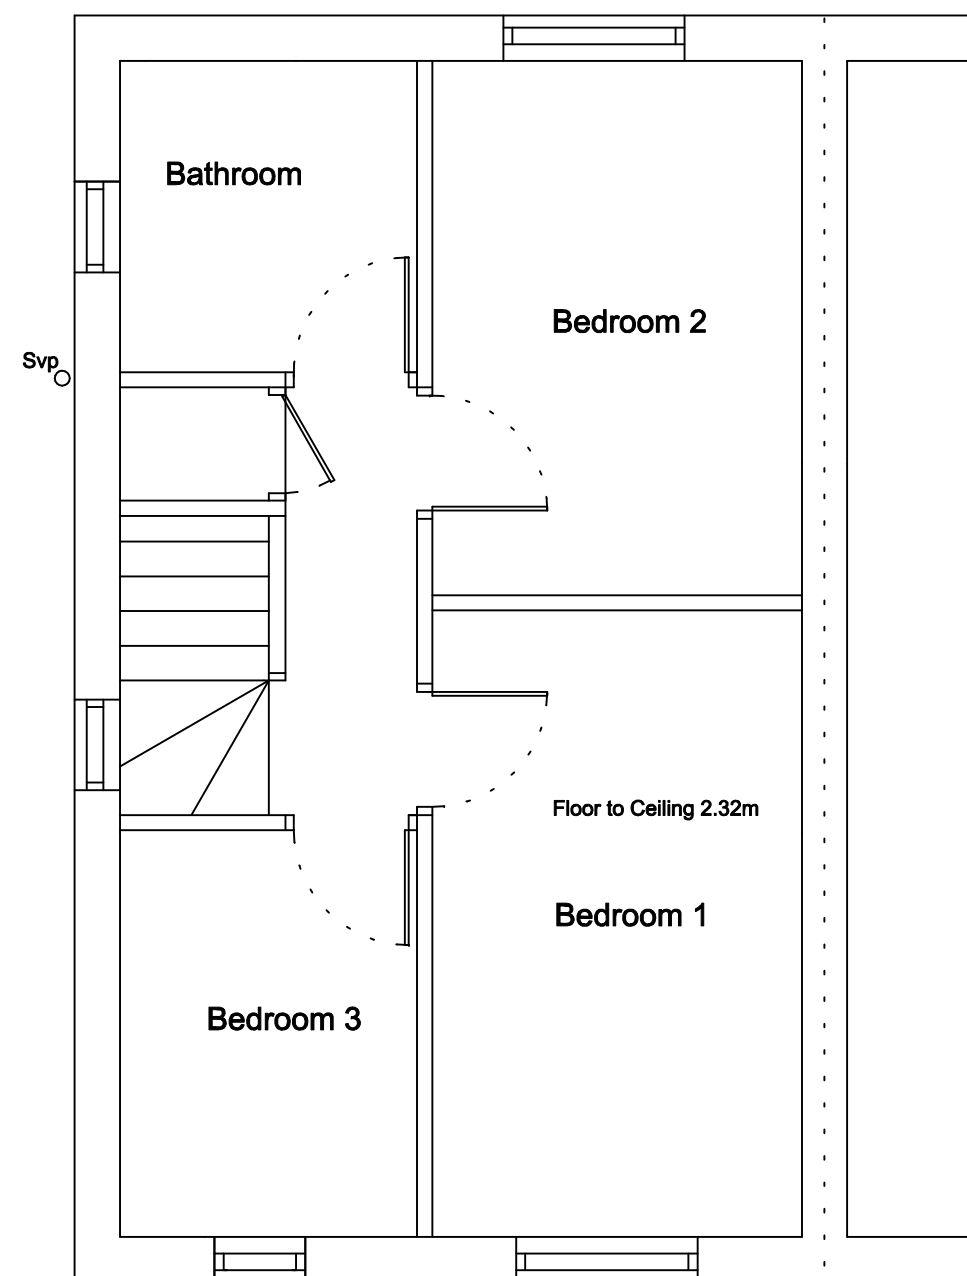

Existing First Floor Plan

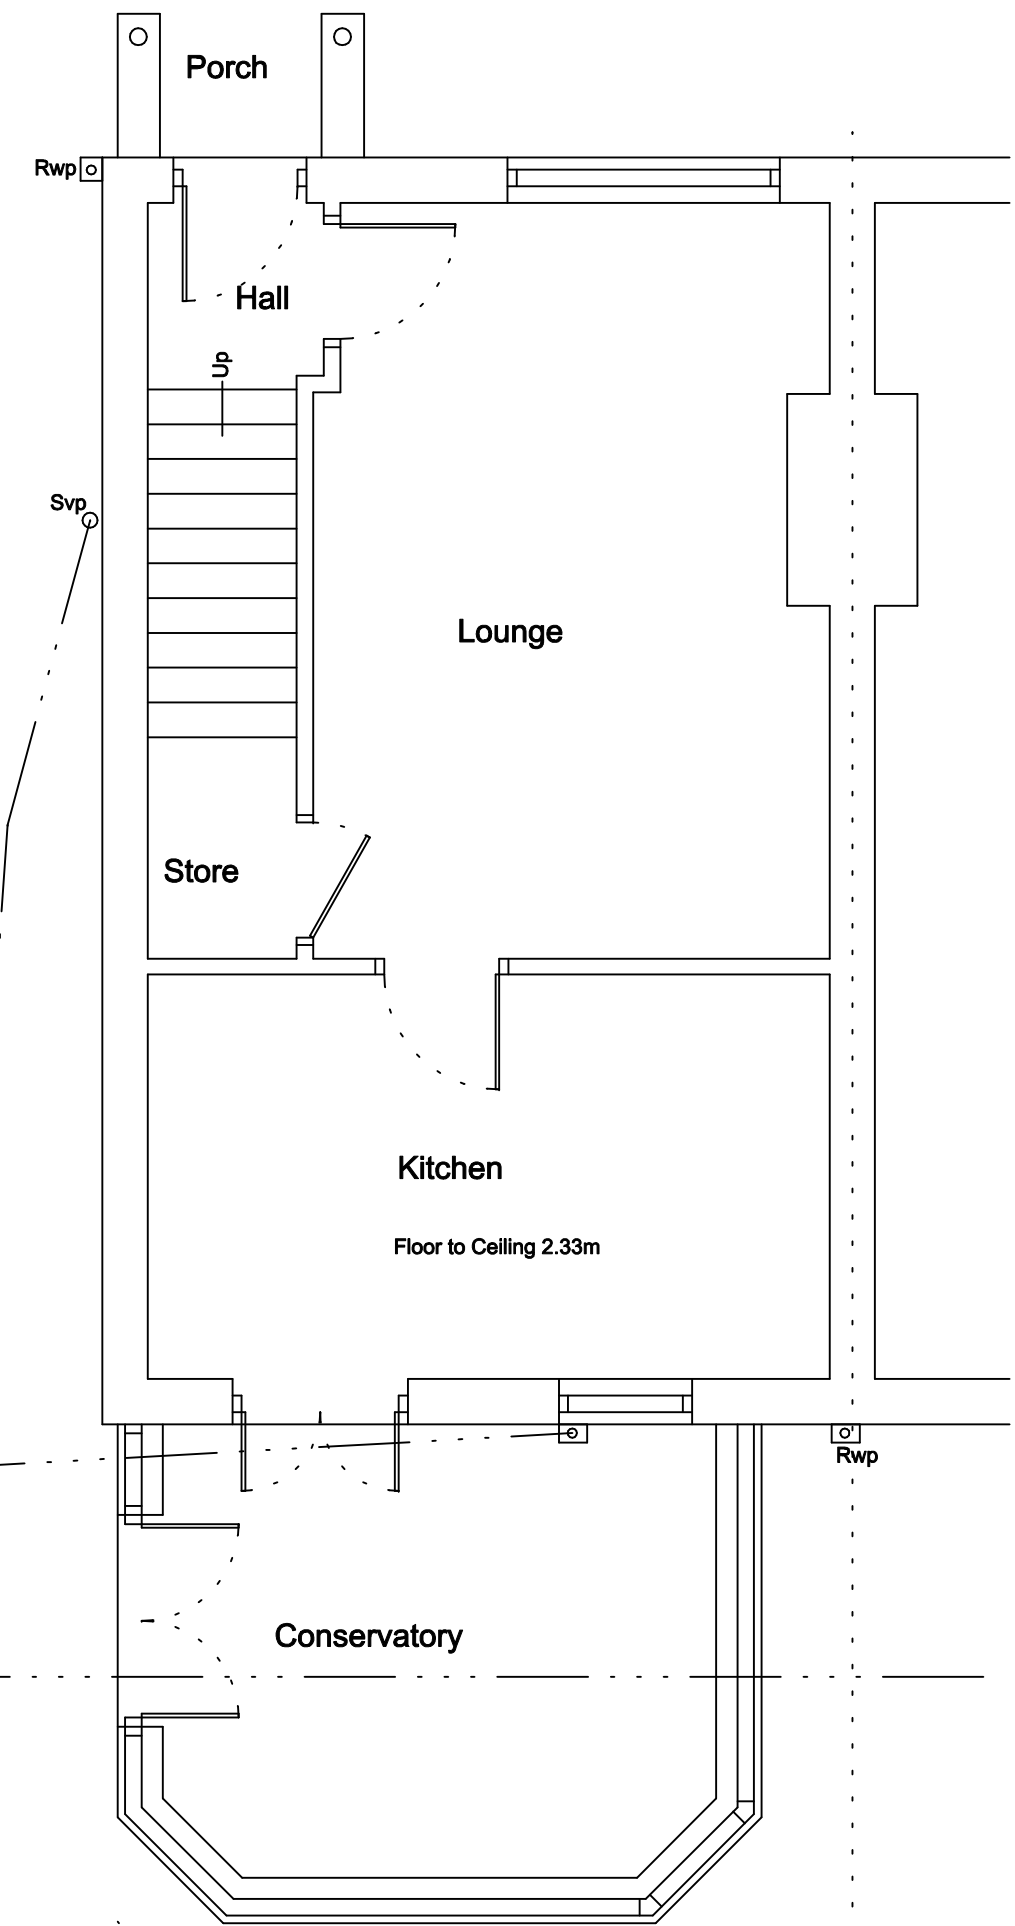

Existing Ground Floor Plan

Drawing No. 5TGC/12/01

© Copyright I. J. Mawson

Address 5 Thornwell Grove
Cudworth
Barnsley S72 8FD

Project Existing Plans

Scale 1 : 50 & 1 : 100

Date April 2012

Willowbrook Design Services

Mr. I. J. Mawson M. B. Eng.
14 Willow Brook Close Darton Barnsley
Telephone 01226 - 380043