

LEGEND

AV	AIR VALVE
B	BOLLARD
BM	BOMBHOLE
BS	BUS STOP
BT	BERTH TELECOM
BU	BURST PIPE
CM	CABLE MASTER
CP	CATCH PIT
CV	CATCH VALVE
DP	DOWNS PIPE
EL	ELECTRICAL
EP	ELECT. POLE/PYLON
ER	EARTH ROD
FI	FIRE FIGHTER
FWB	FWO. WATER SEWER
GA	GAS
GV	GAS VALVE
HV	HIGH VOLTAGE
IB	INTERFERENCE
JN	JUNCTION BOX
KE	KEY
LB	LITTER BIN
LI	LAMP HOLM
LM	LAND MINE
LP	METAL COVER
MA	MANHOLE
MV	MEDIUM VOLTAGE
PF	POLE FOLE
RE	ROAD SIGN
RS	ROAD SIGN
S	STOP
SC	STOP COCK
ST	STOP VALVE
SW	SURFACE WATER BEWER
BWB	SURFACE WATER BEWER
TR	TRAFFIC LIGHTS
TL	TELECOM POLE
TH	THRESHOLD
VP	VENT PIPE
W	WATER
WF	WAST FOUT

c	CILL HEIGHT
h	HEAD HEIGHT
cht	CEILING HEIGHT
fcht	FALSE CEILING HEIGHT
b	BEAM HEIGHT
sp	SPRING POINT
dht	DOOR HEIGHT
_____	STAIRS UP

CLIENT

eptcastle

LOCATION

The Cutting Edge
Bank End Road
Worsborough
Barnsley


SHEET 1 OF 1

SCALE	1 : 200
DATE	October 2009
REL DATUM	OSGB by GPS
GRID DATUM	OSGB fixed at ST02
E.M. USED	Nail at ST02 surveyed by GPS Value 111.944m




DRAWING NO.
1836AT/1


E Services to be Field Verified
 F Drawings remain the property of
 G T Surveys until all payments have been made.
 Copyright CT Surveys Limited 2009

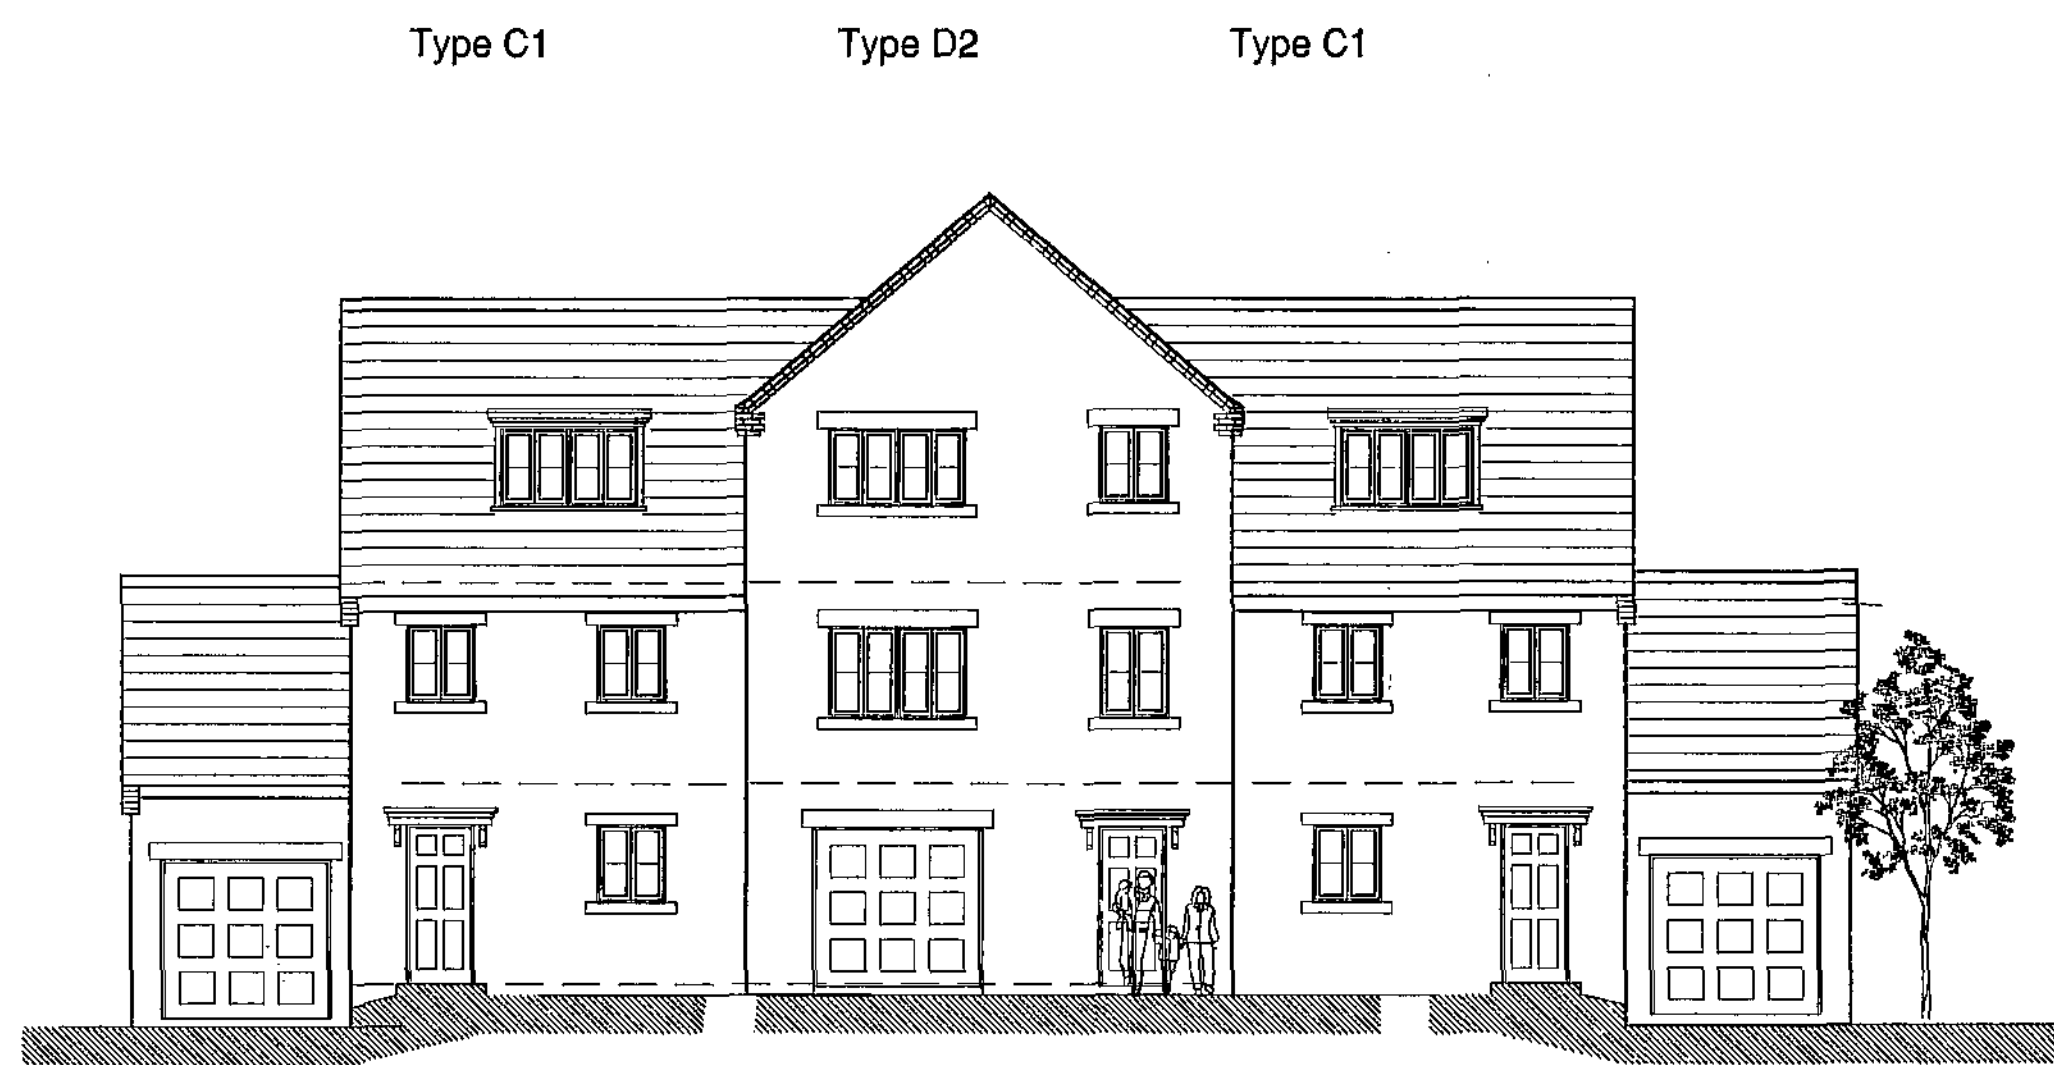


North Elevation

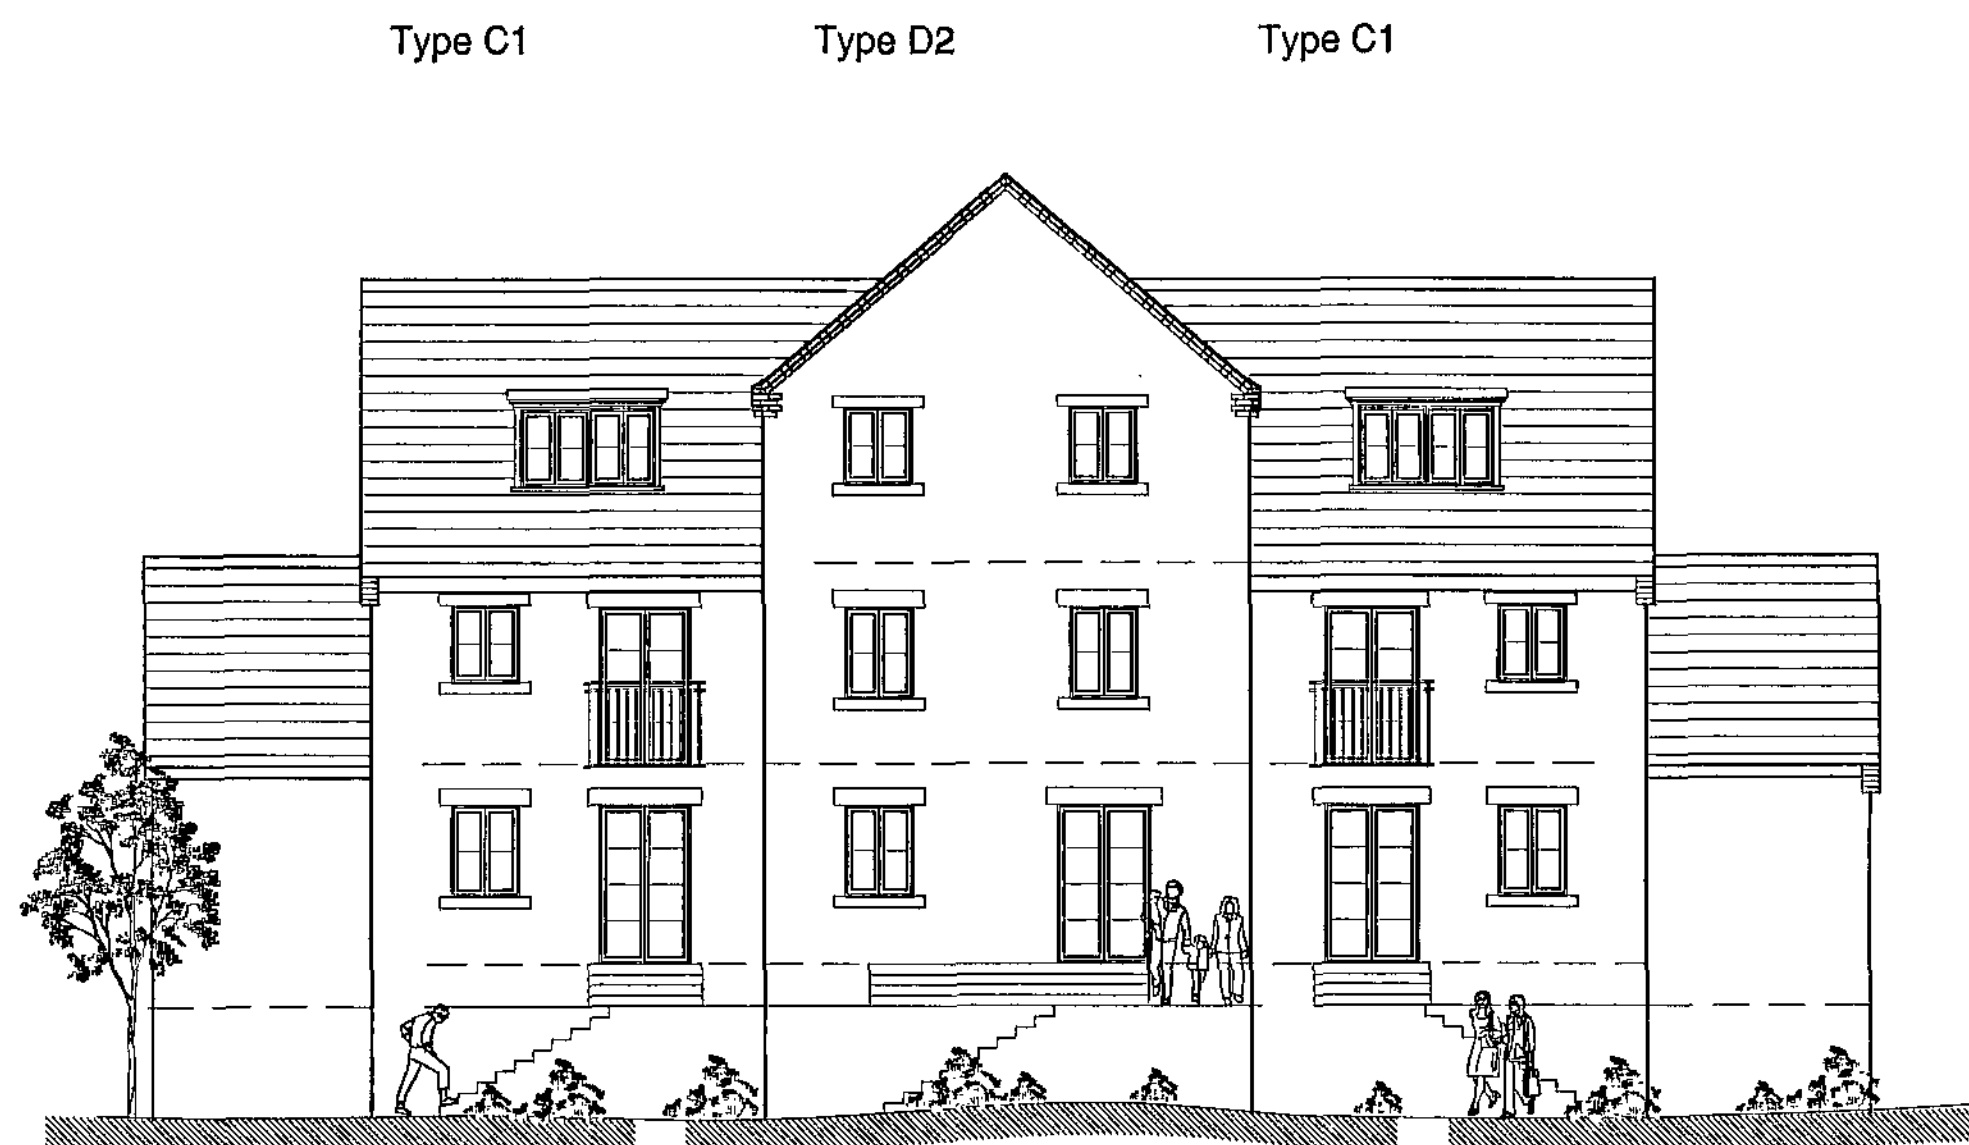


South Elevation

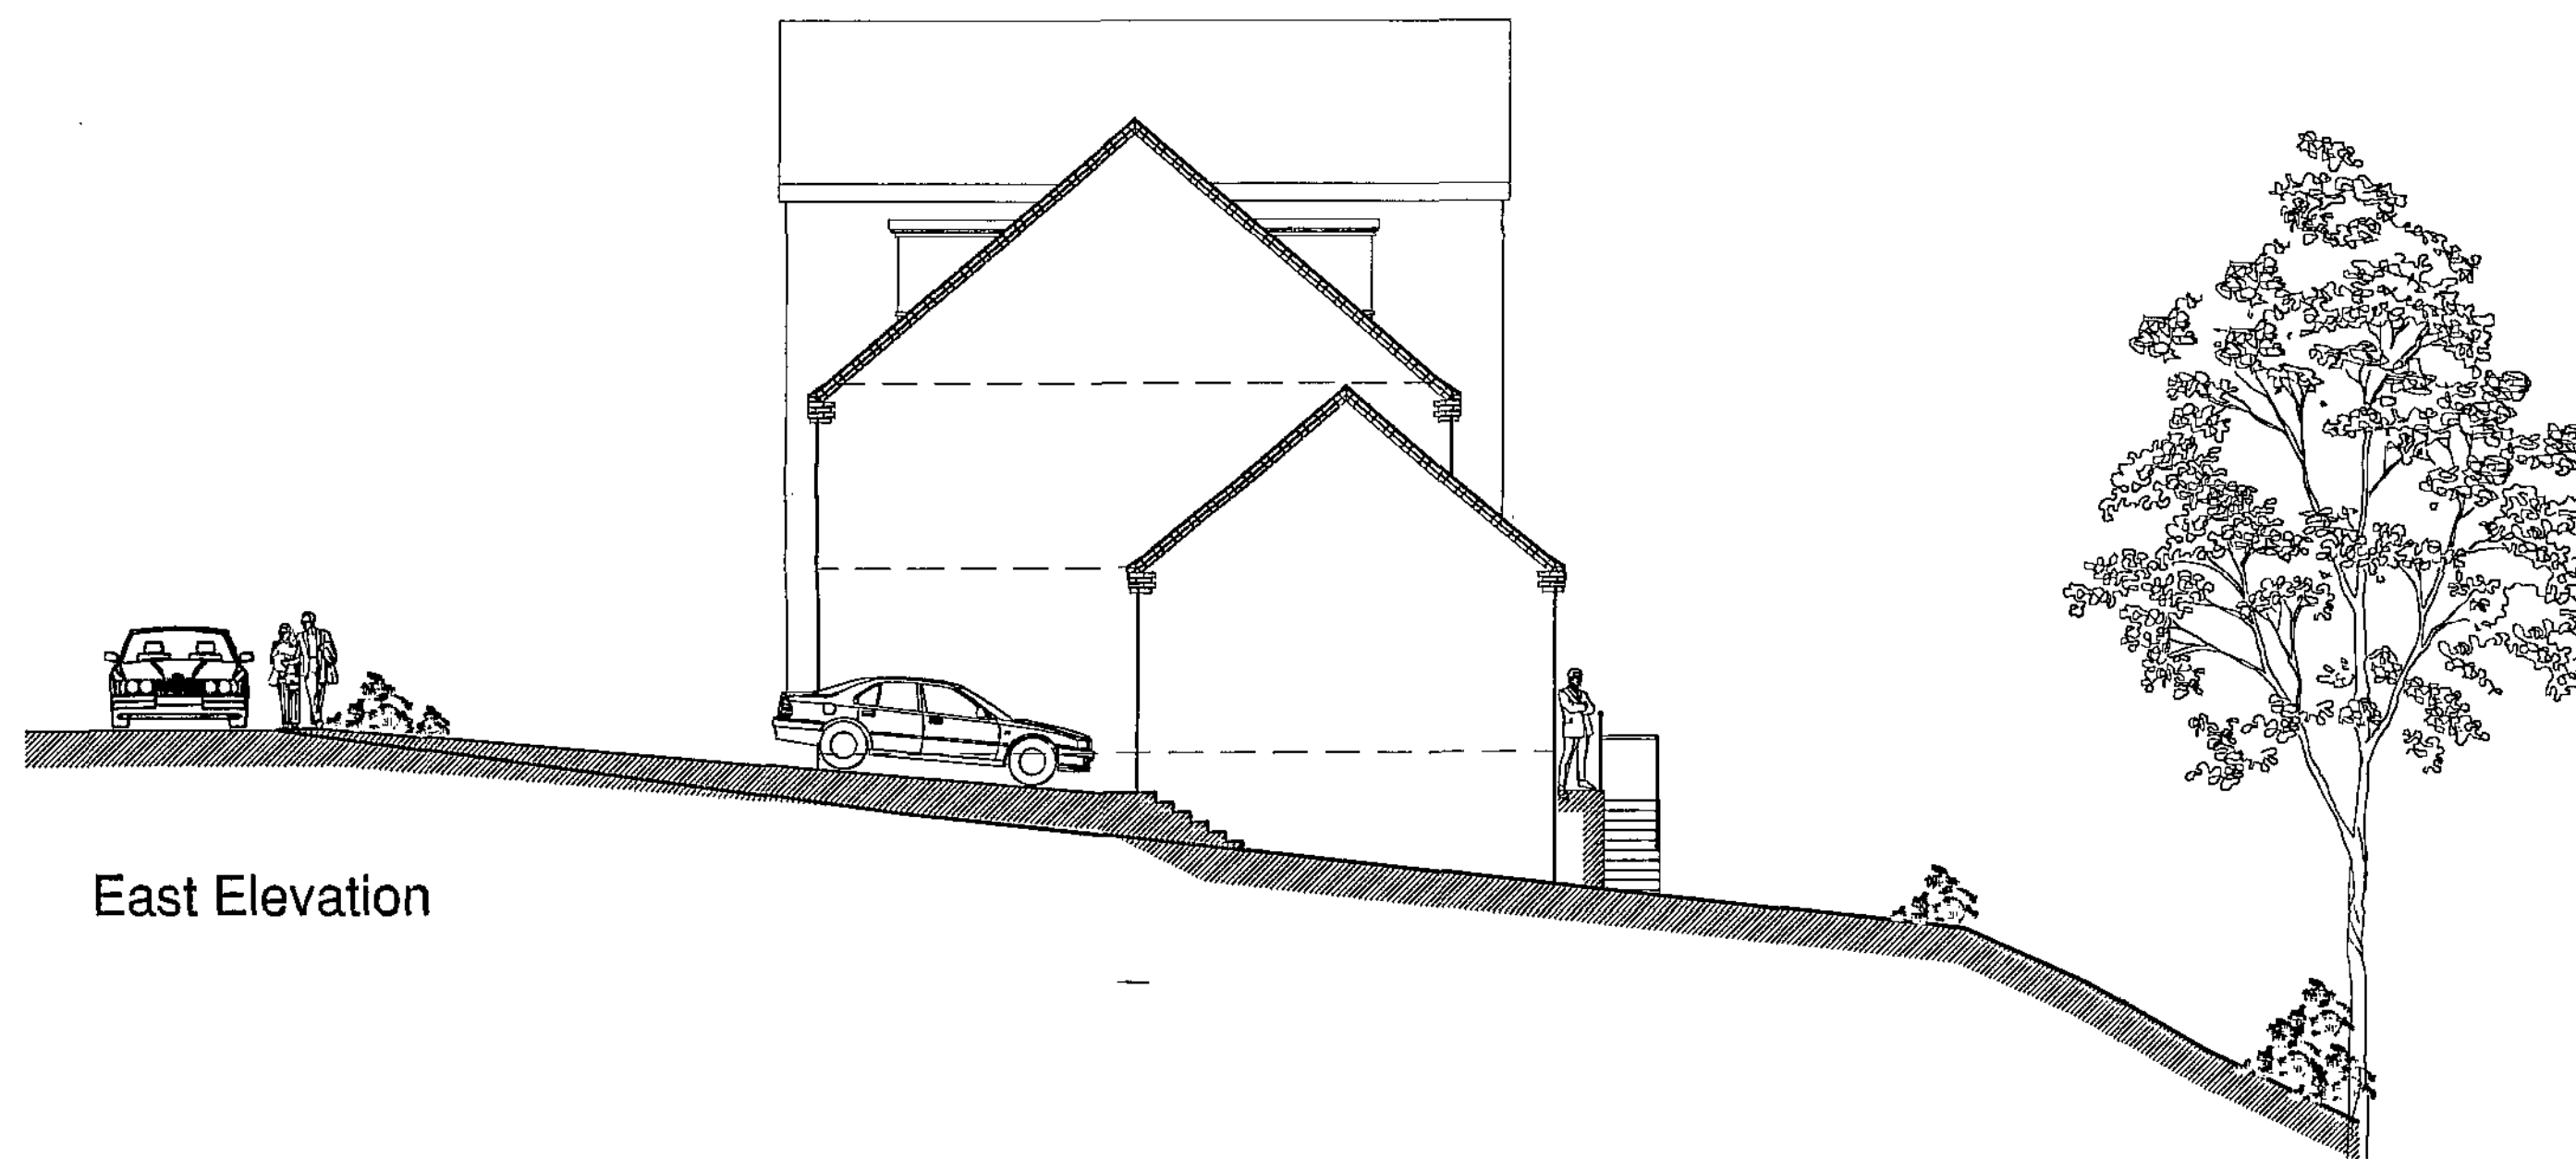


East Elevation

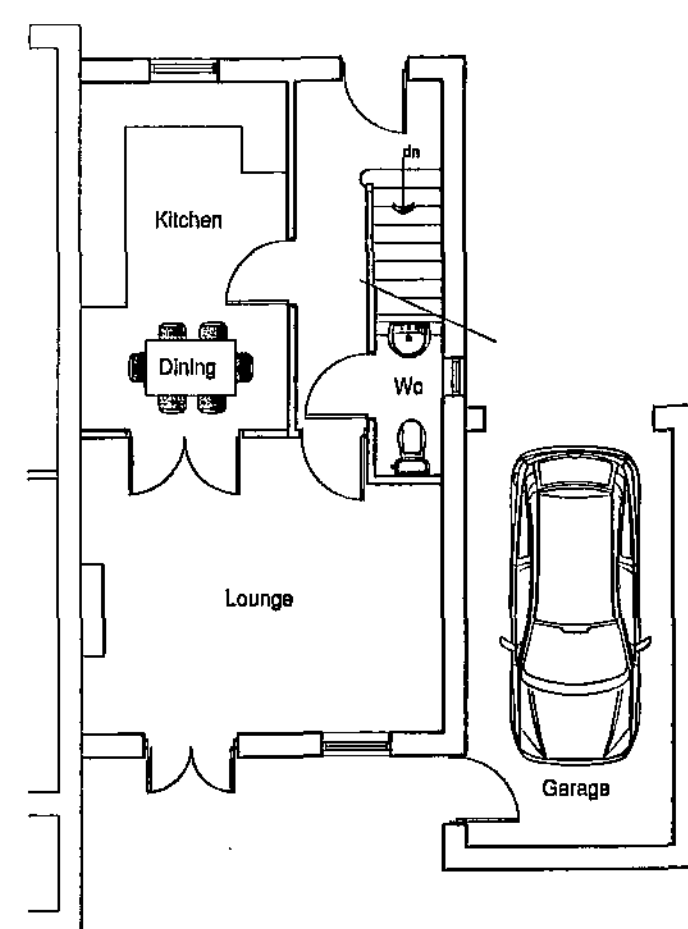


Ground Floor Plan

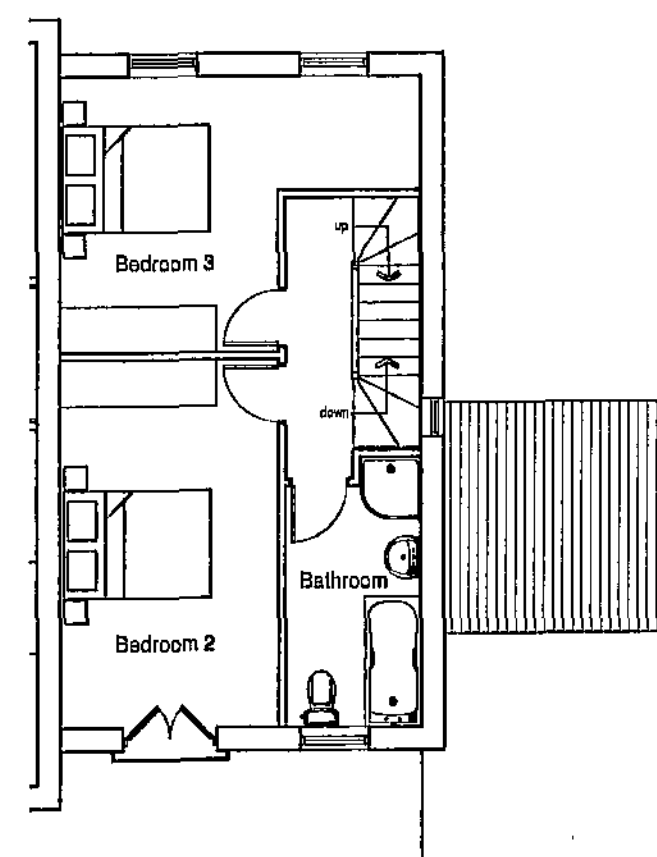

First Floor Plan

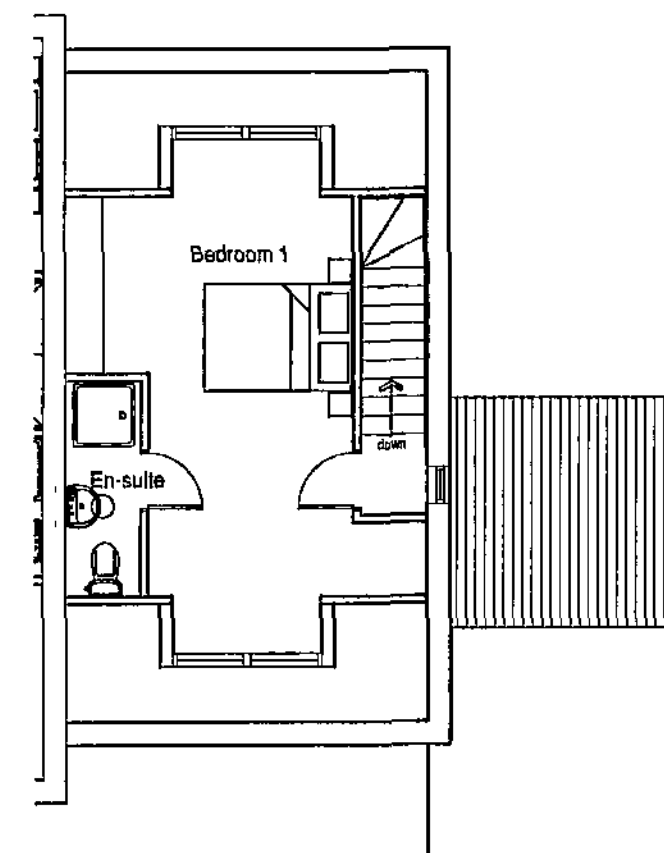

Second Floor Plan


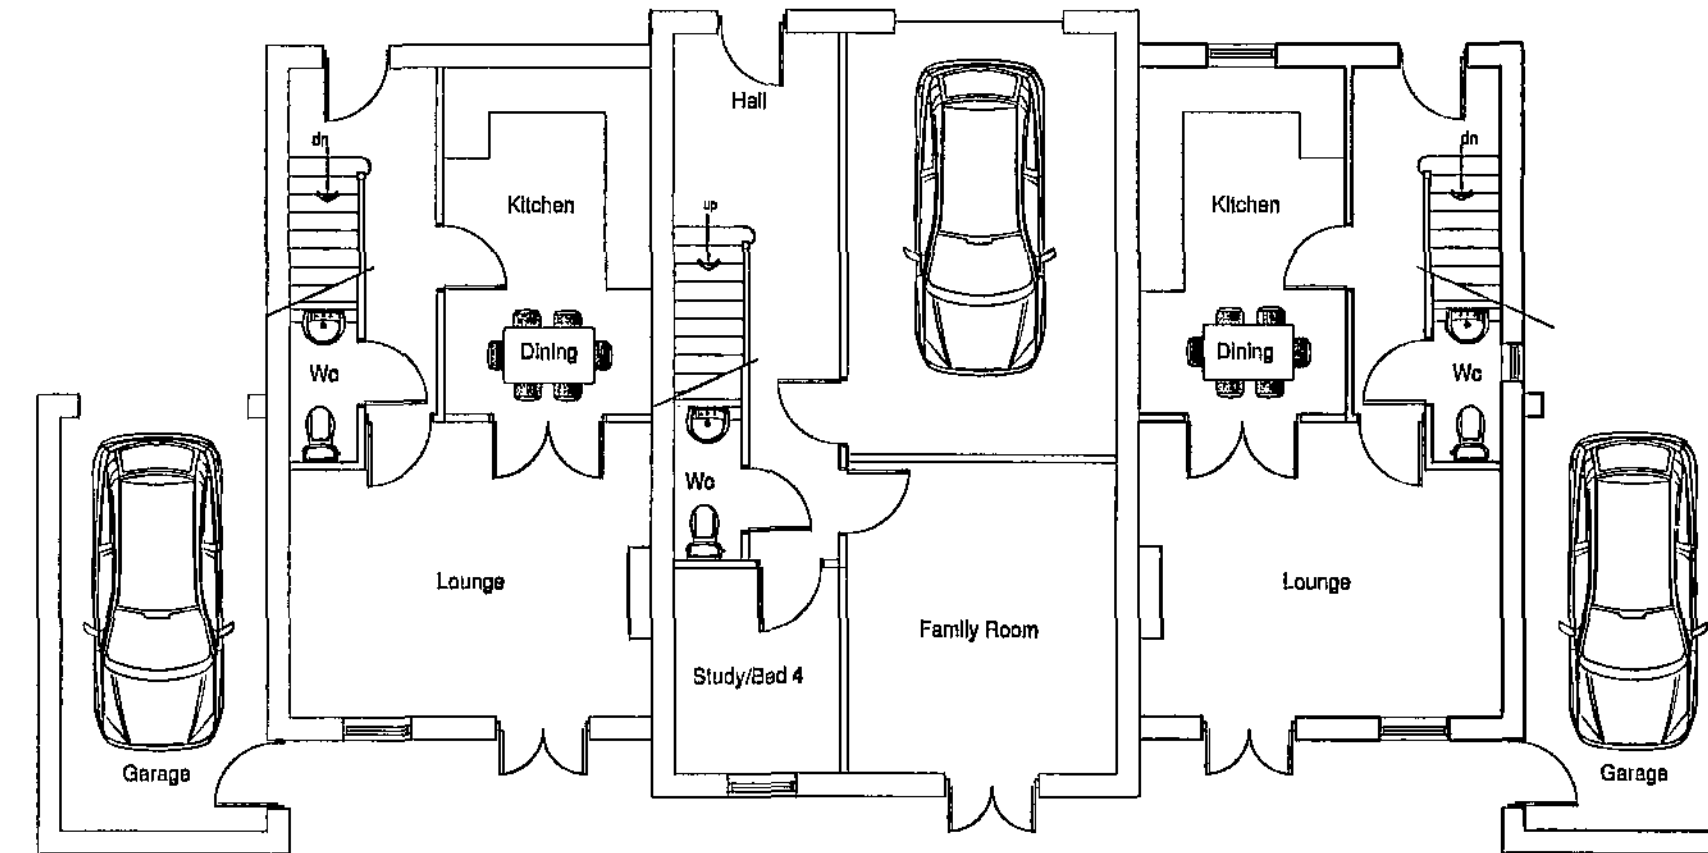


Types C1 & D2 - Plots 11, 12 & 13

copyright:
this drawing and the design depicted thereon are the copy right
of Firth Partnership
all drawings and dimensions to be checked and any
discrepancies to be reported to the Architect prior to the
commencement of work or production of shop drawings
no dimensions to be scaled from drawing unless approved by
Architect
all work to be carried out in accordance with the Building
Regulations and the requirements of the Local Authority

REVISIONS

REF.	DESCRIPTION	BY	CHK	DATE
A	TYPE D AMENDED - PLOT 12	RAL		30.03.10

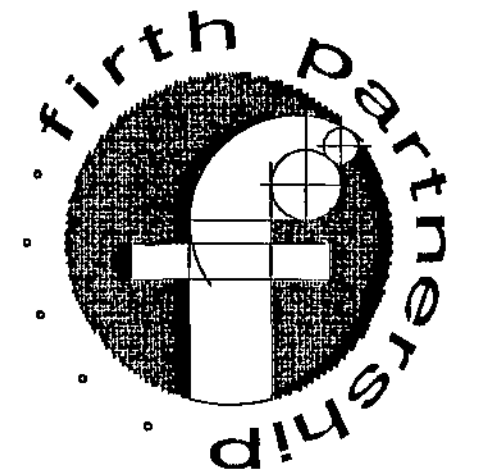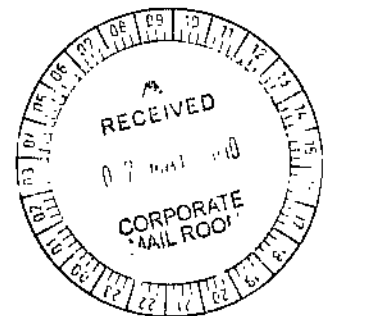

FIRTH PARTNERSHIP

ARCHITECTS - QUANTITY SURVEYORS - PROJECT
MANAGEMENT CONSULTANTS

15 REGENT STREET
BARNLEY, SOUTH YORKSHIRE
S70 2EQ

tel: 01226 206021

fax: 01226 240220

web: www.firthpartnership.co.uk


e-mail: administrator@firth.co.uk

CLIENT
KEPTCASTLE LTD


PROJECT
PROPOSED RESIDENTIAL DEVELOPMENT
CUTTING EDGE - WORSBOROUGH
BARNLEY

DRG. TITLE
HOUSE TYPE C1 - PLOTS 11 & 13

SCALES	DATE	DRAWN	CHKD
1:100	06.01.10	RAL	
DRG. No.	REV		
2322/07	A		

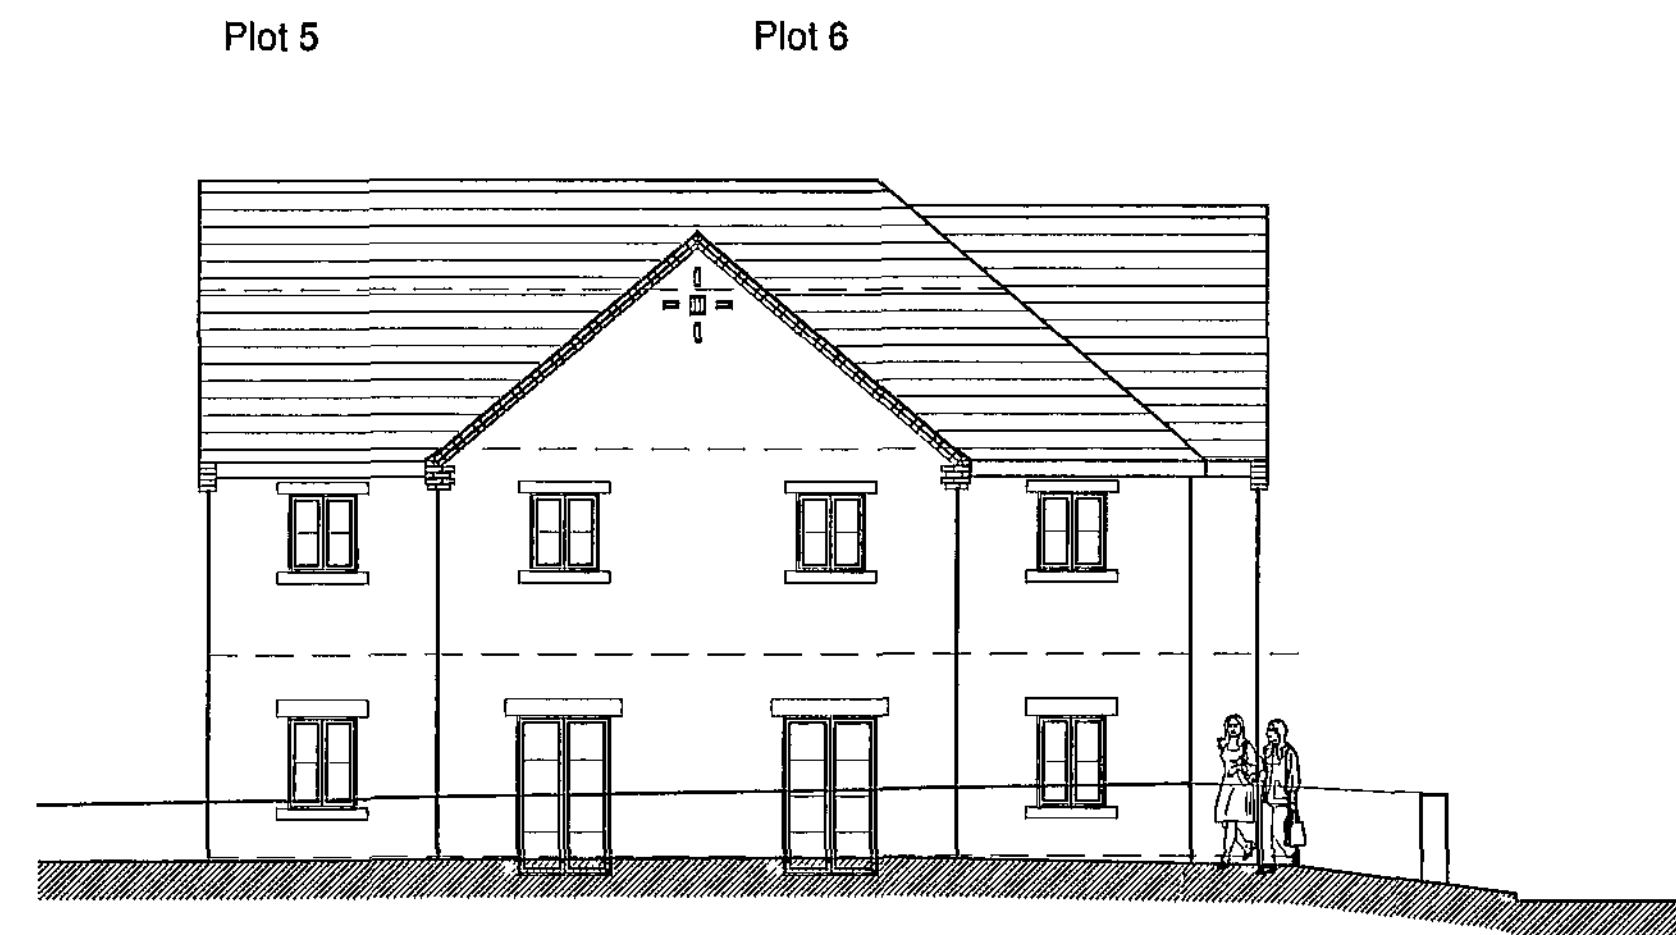


Elevation to Bank End Road

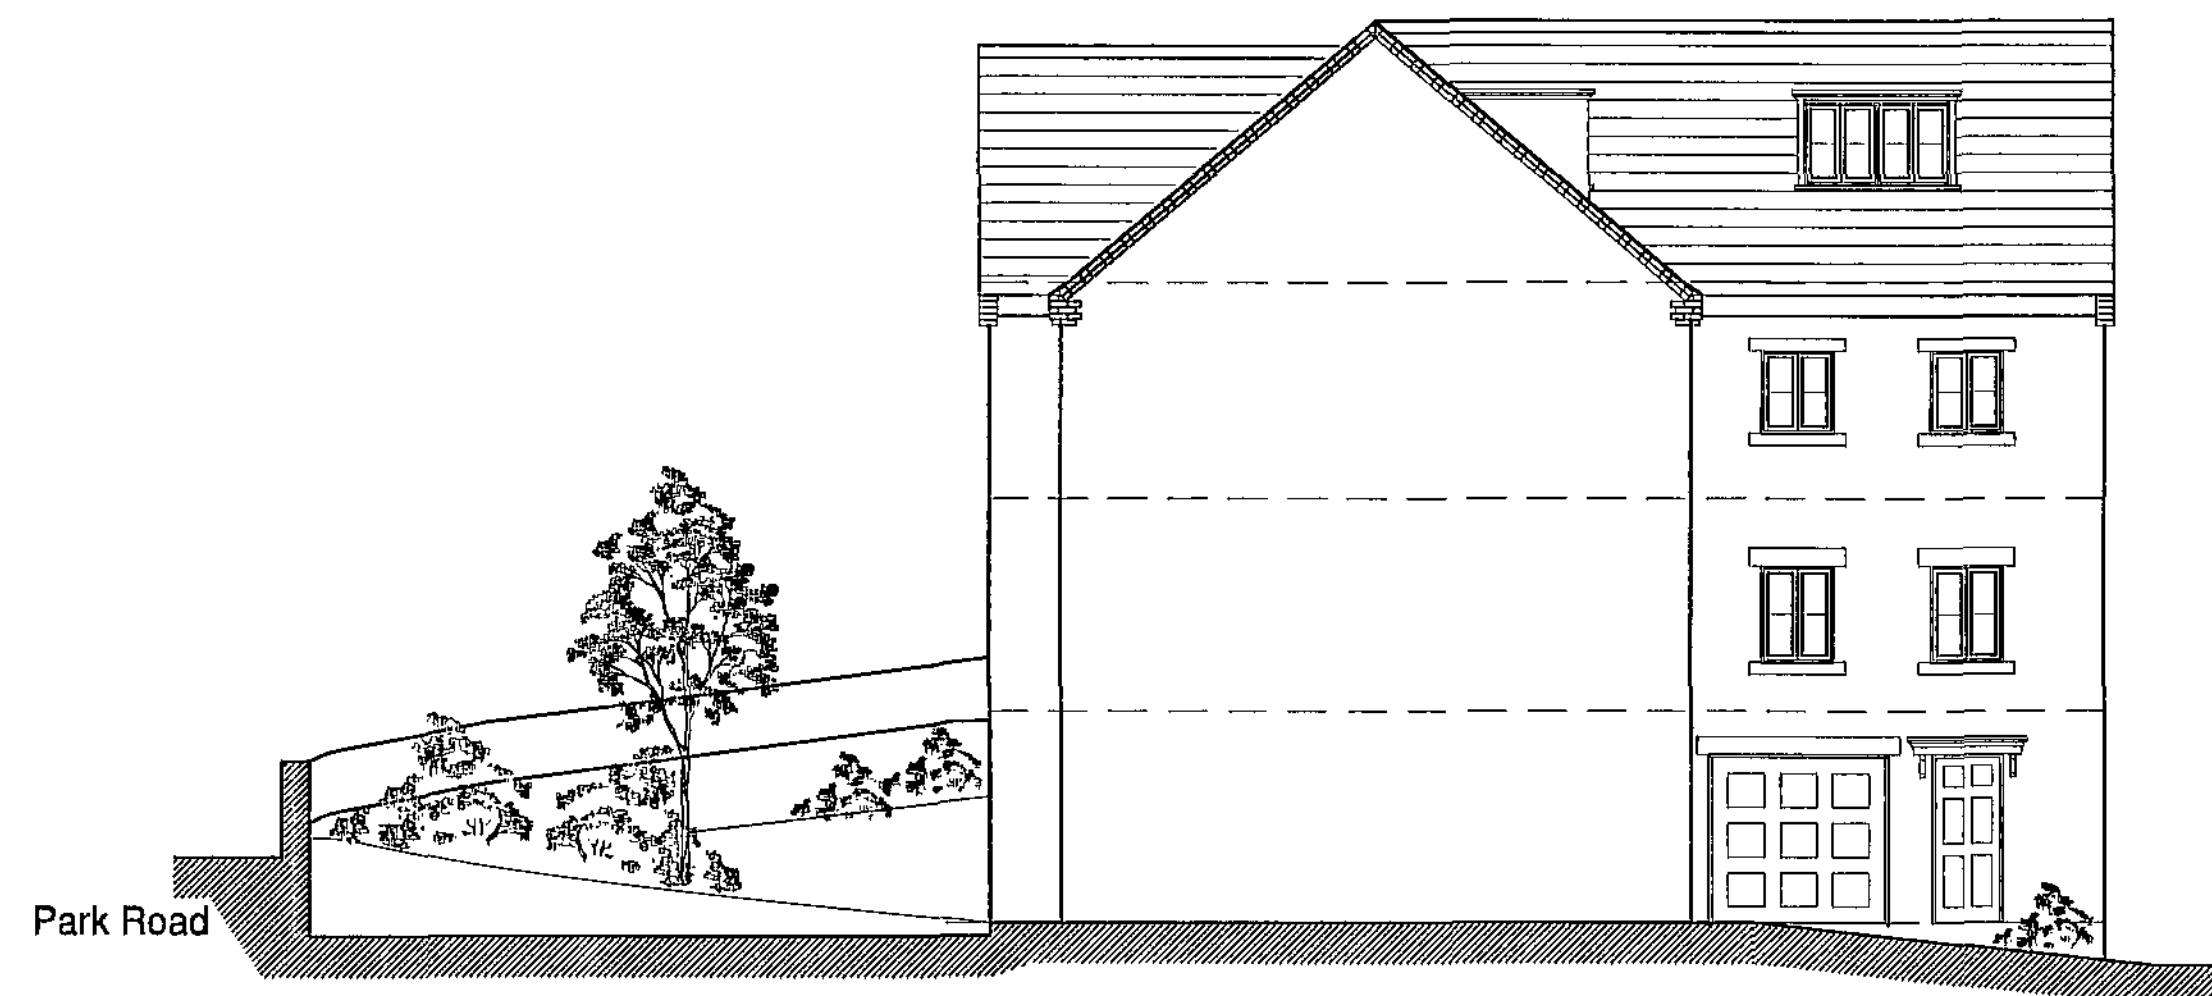


South Elevation




Side Elevation

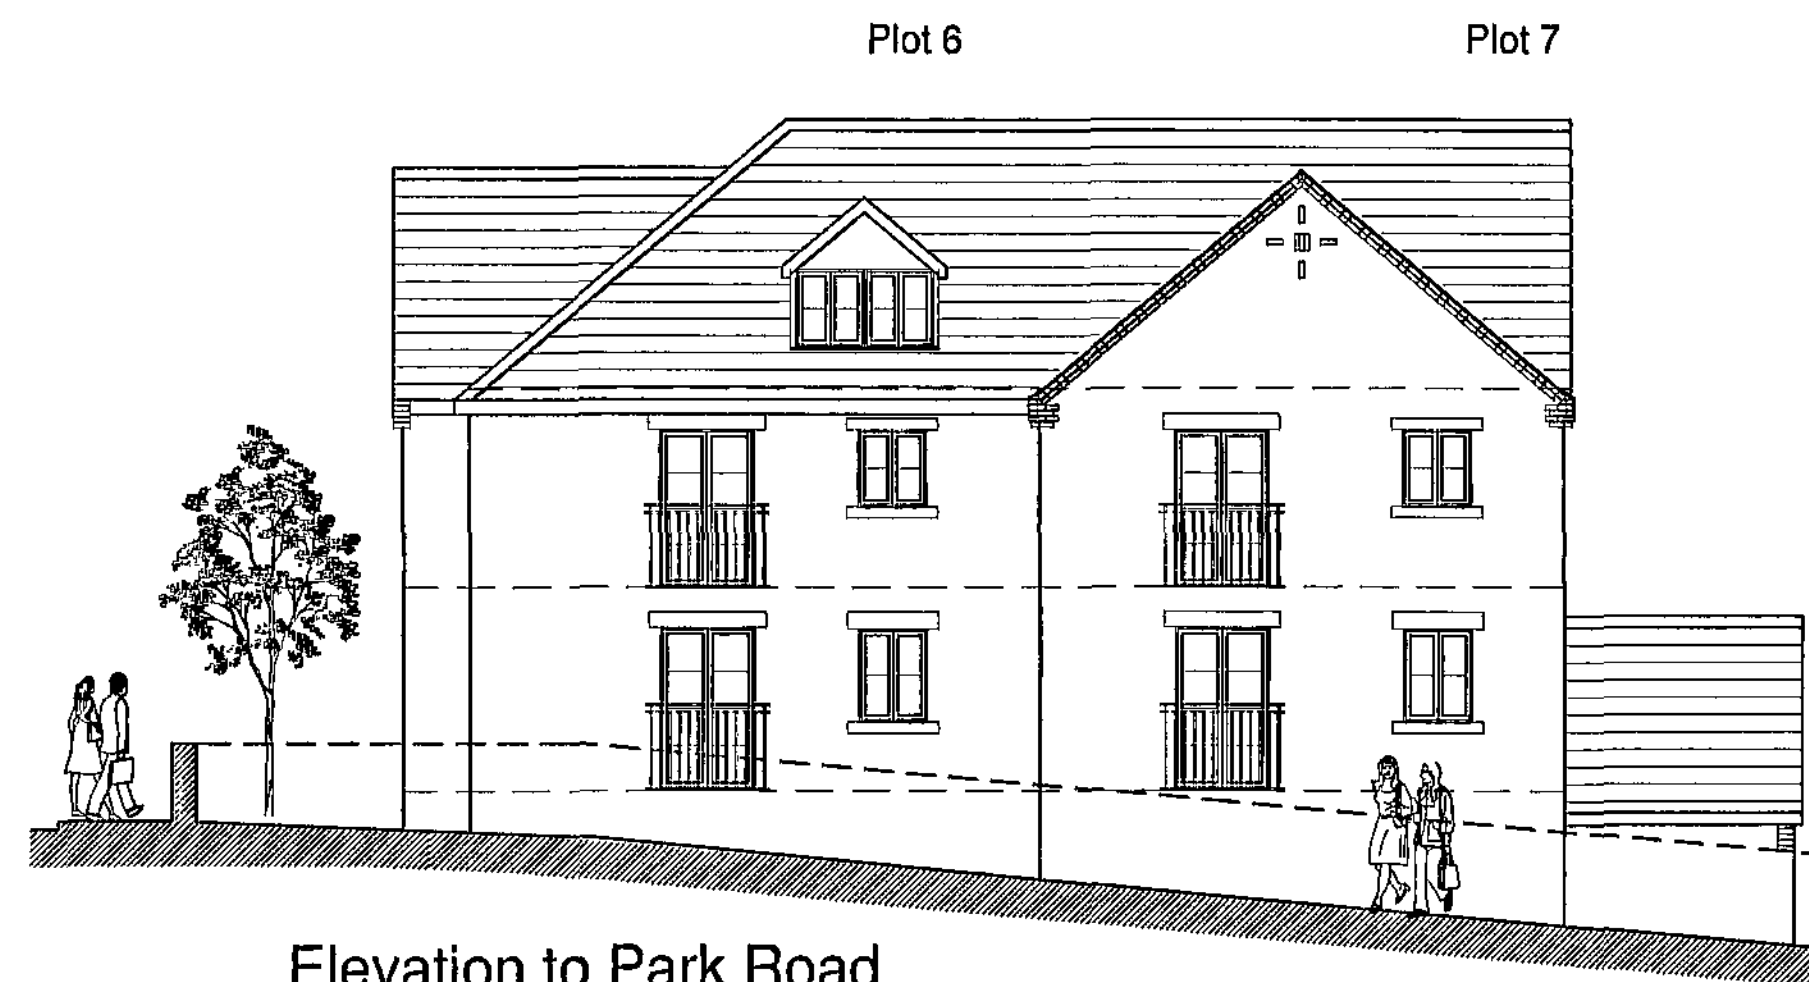


Elevation to Park Road

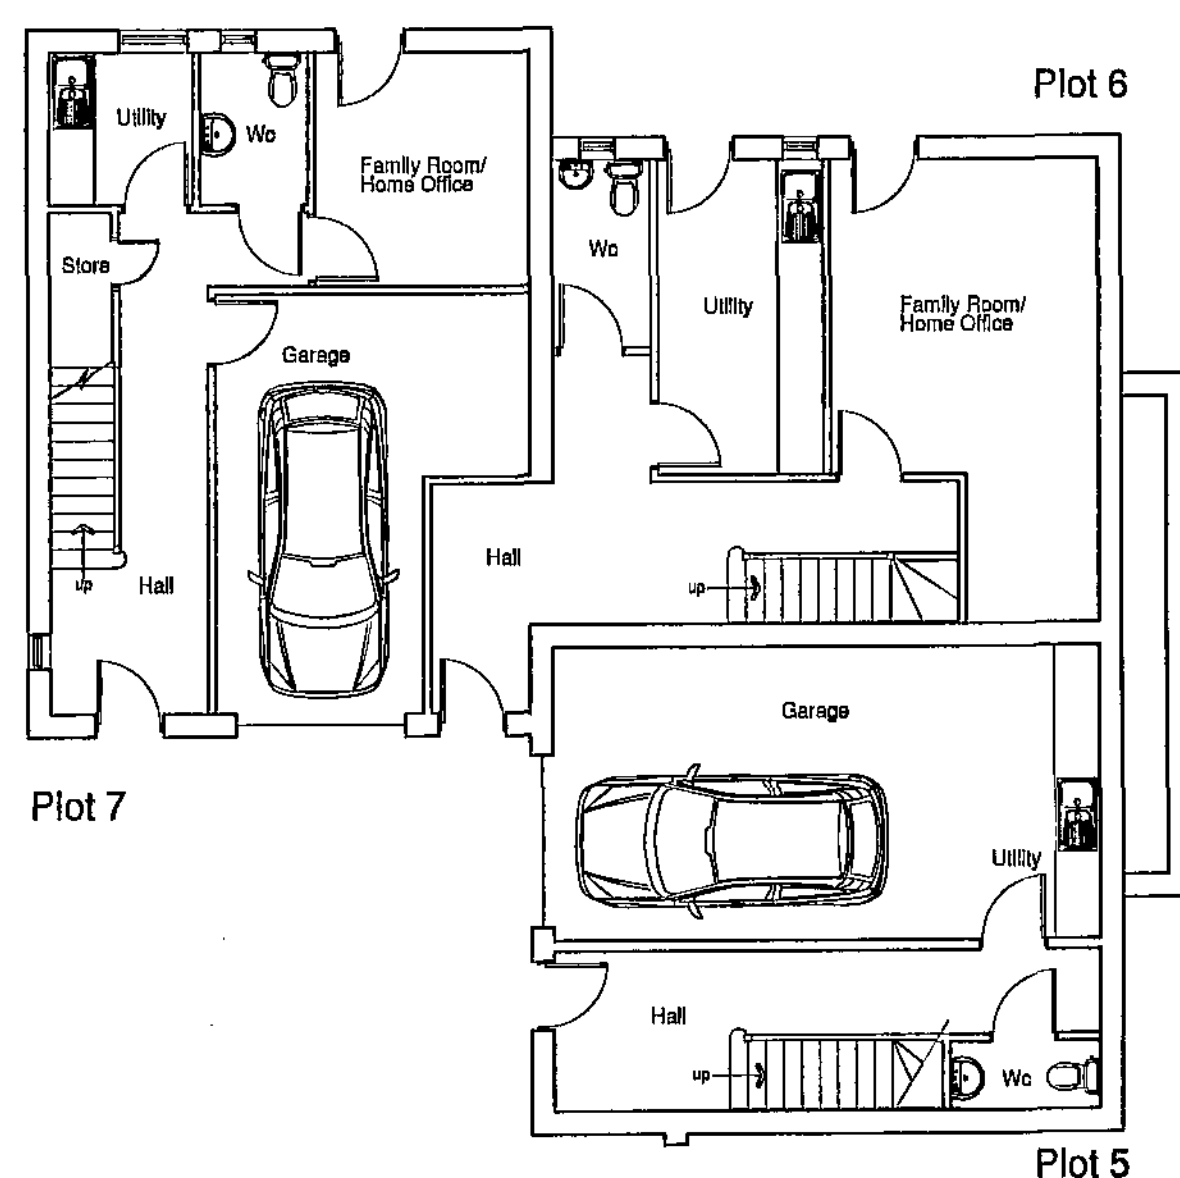


Ground Floor Plan

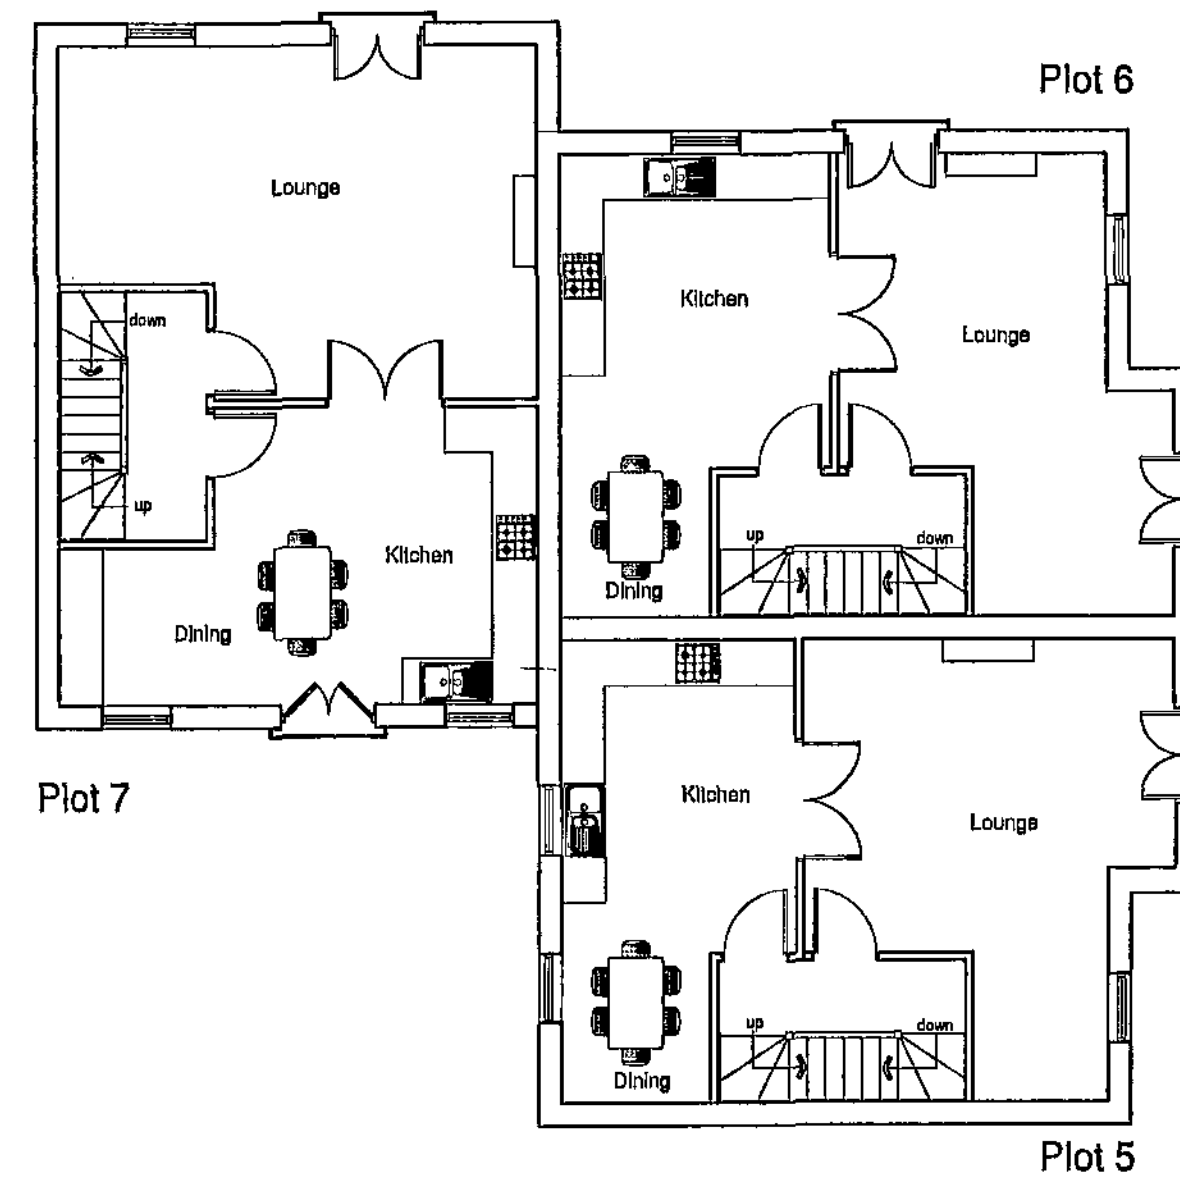

First Floor Plan

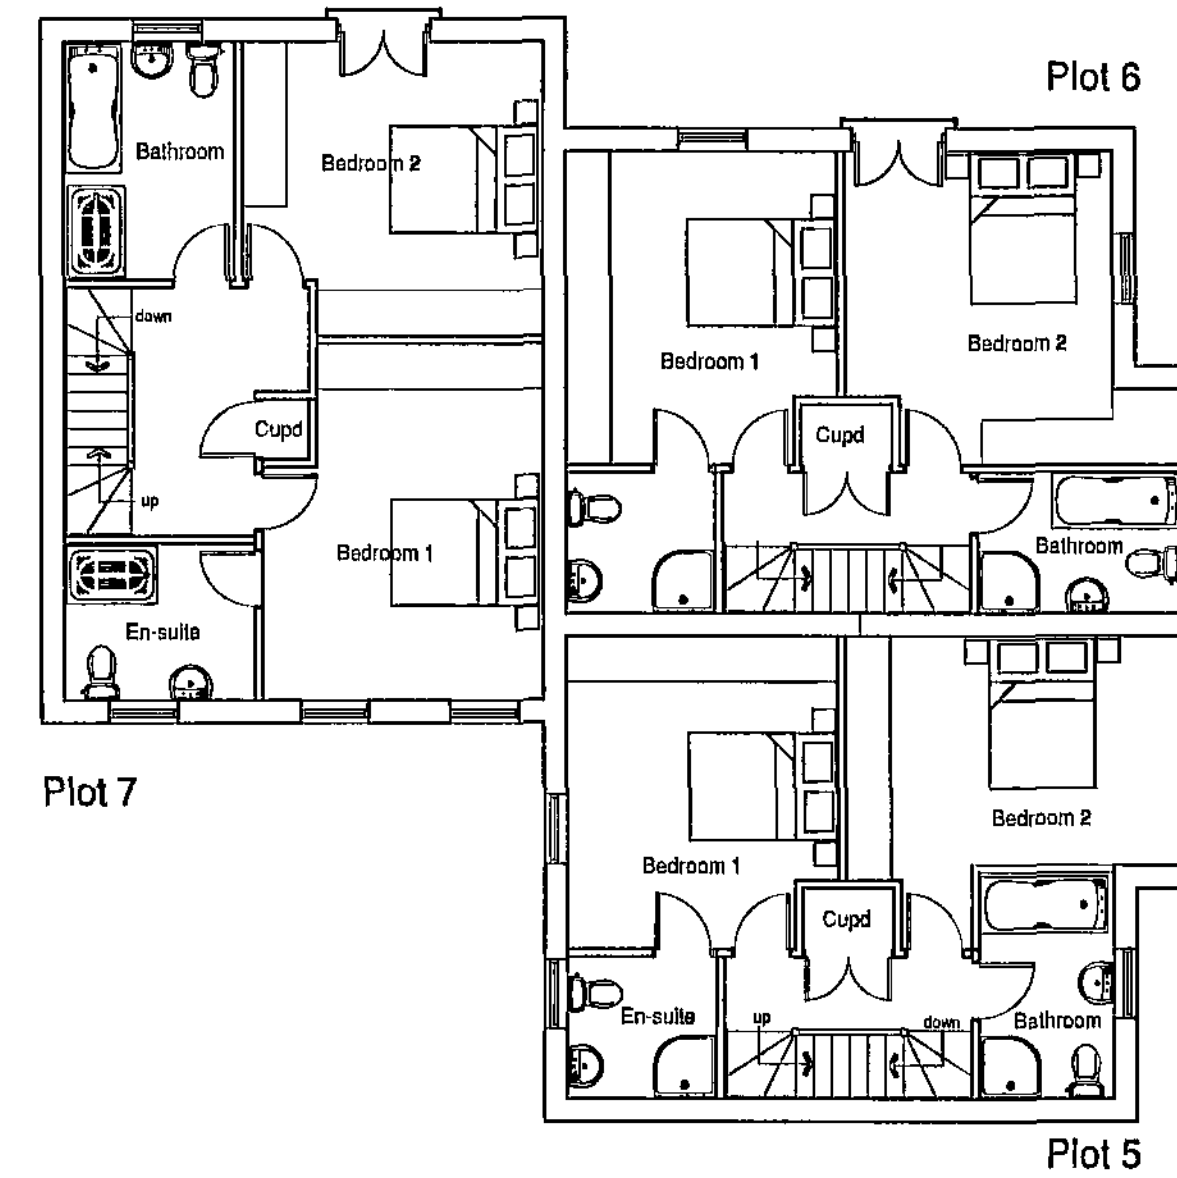


Second Floor Plan

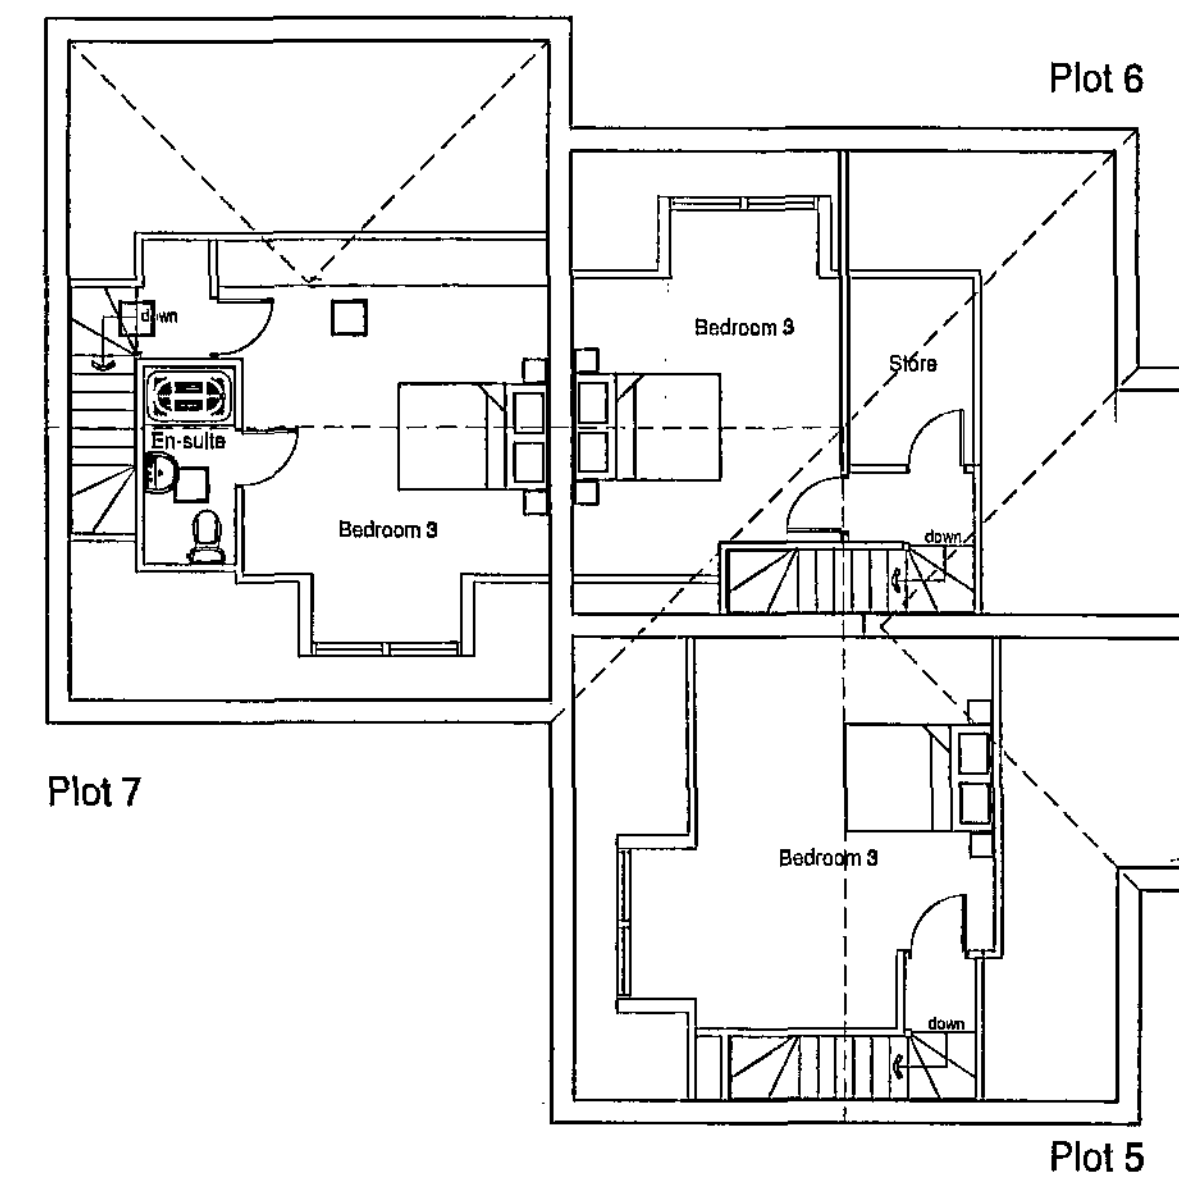

Third Floor Plan

copyright
this drawing and the design depicted thereon are the copy right
of Firth Partnership
all drawings and dimensions to be checked and any
discrepancies to be reported to the architect prior to the
commencement of works or production of shop drawings.
no dimensions to be scaled from drawing unless approved by
Architect
all work to be carried out in accordance with the Building
Regulations and the requirements of the Local Authority

REVISIONS				
REF.	DESCRIPTION	BY	CHK	DATE
A	PLOT NUMBERS AMENDED	RAL		31.03.10

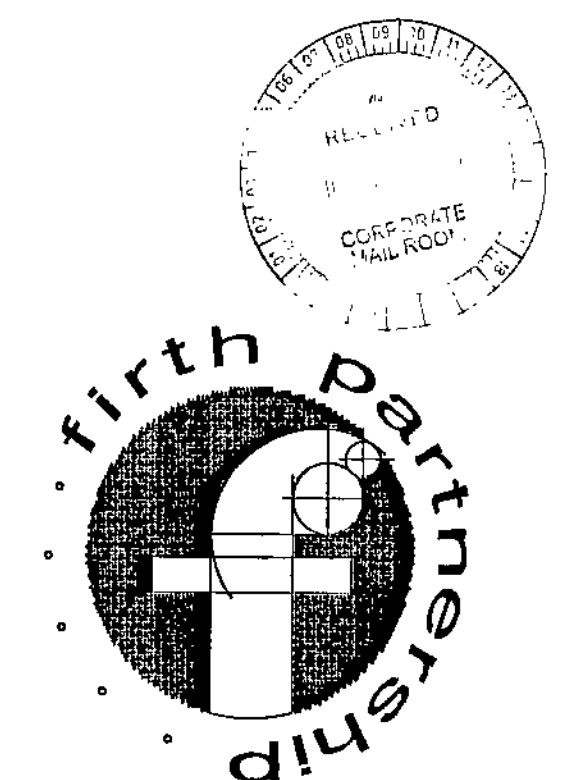

FIRTH PARTNERSHIP
ARCHITECTS - QUANTITY SURVEYORS - PROJECT
MANAGEMENT CONSULTANTS
15 REGENT STREET
BARNLEY, SOUTH YORKSHIRE
S70 2EG
tel: 01228 206021
fax: 01228 240220
web: www.firthpartnership.co.uk
e-mail: administrator@firth.co.uk

CLIENT
KEPTCASTLE LTD

PROJECT
RESIDENTIAL DEVELOPMENT
CUTTING EDGE - WORSBOROUGH
BARNLEY

DWG. TITLE
PLOTS 5, 6 & 7

SCALES	DATE	DRAWN	CHKD
1:100	11.01.10	RAL	
DWG. No.	REV		
2322/05	A		



copyright:
this drawing and the design depicted thereon are the copy right of Firth Partnership
all drawings and dimensions to be checked and any discrepancies to be reported to the Architect prior to the commencement of works or production of shop drawings.
no dimensions to be scaled from drawing unless approved by Architect
all work to be carried out in accordance with the Building Regulations and the requirements of the Local Authority

REVISIONS				
REF.	DESCRIPTION	BY	CHK	DATE
A	ROOF PLAN TO PLOTS 11, 12 & 13 AMENDED	RAL		31.03.10
B	PLOT 14 AMENDED, BOUNDARY TREATMENTS ADDED	RAL		05.05.10



FIRTH PARTNERSHIP

ARCHITECTS - QUANTITY SURVEYORS - PROJECT MANAGEMENT CONSULTANTS

15 REGENT STREET
BARNLEY, SOUTH YORKSHIRE
S70 2EQ

tel: 01226 206021

fax: 01226 240220

web: www.firthpartnership.co.uk


e-mail: administrator@firth.co.uk

CLIENT
KEPTCASTLE LTD

PROJECT
PROPOSED RESIDENTIAL DEVELOPMENT
CUTTING EDGE, WORSBOROUGH
BARNLEY


DRG. TITLE
PROPOSED SITE LAYOUT

SCALES	DATE	DRAWN	CHKD
1:200	16.12.09	RAL	
DRG. No.	REV		
2322/015	B		

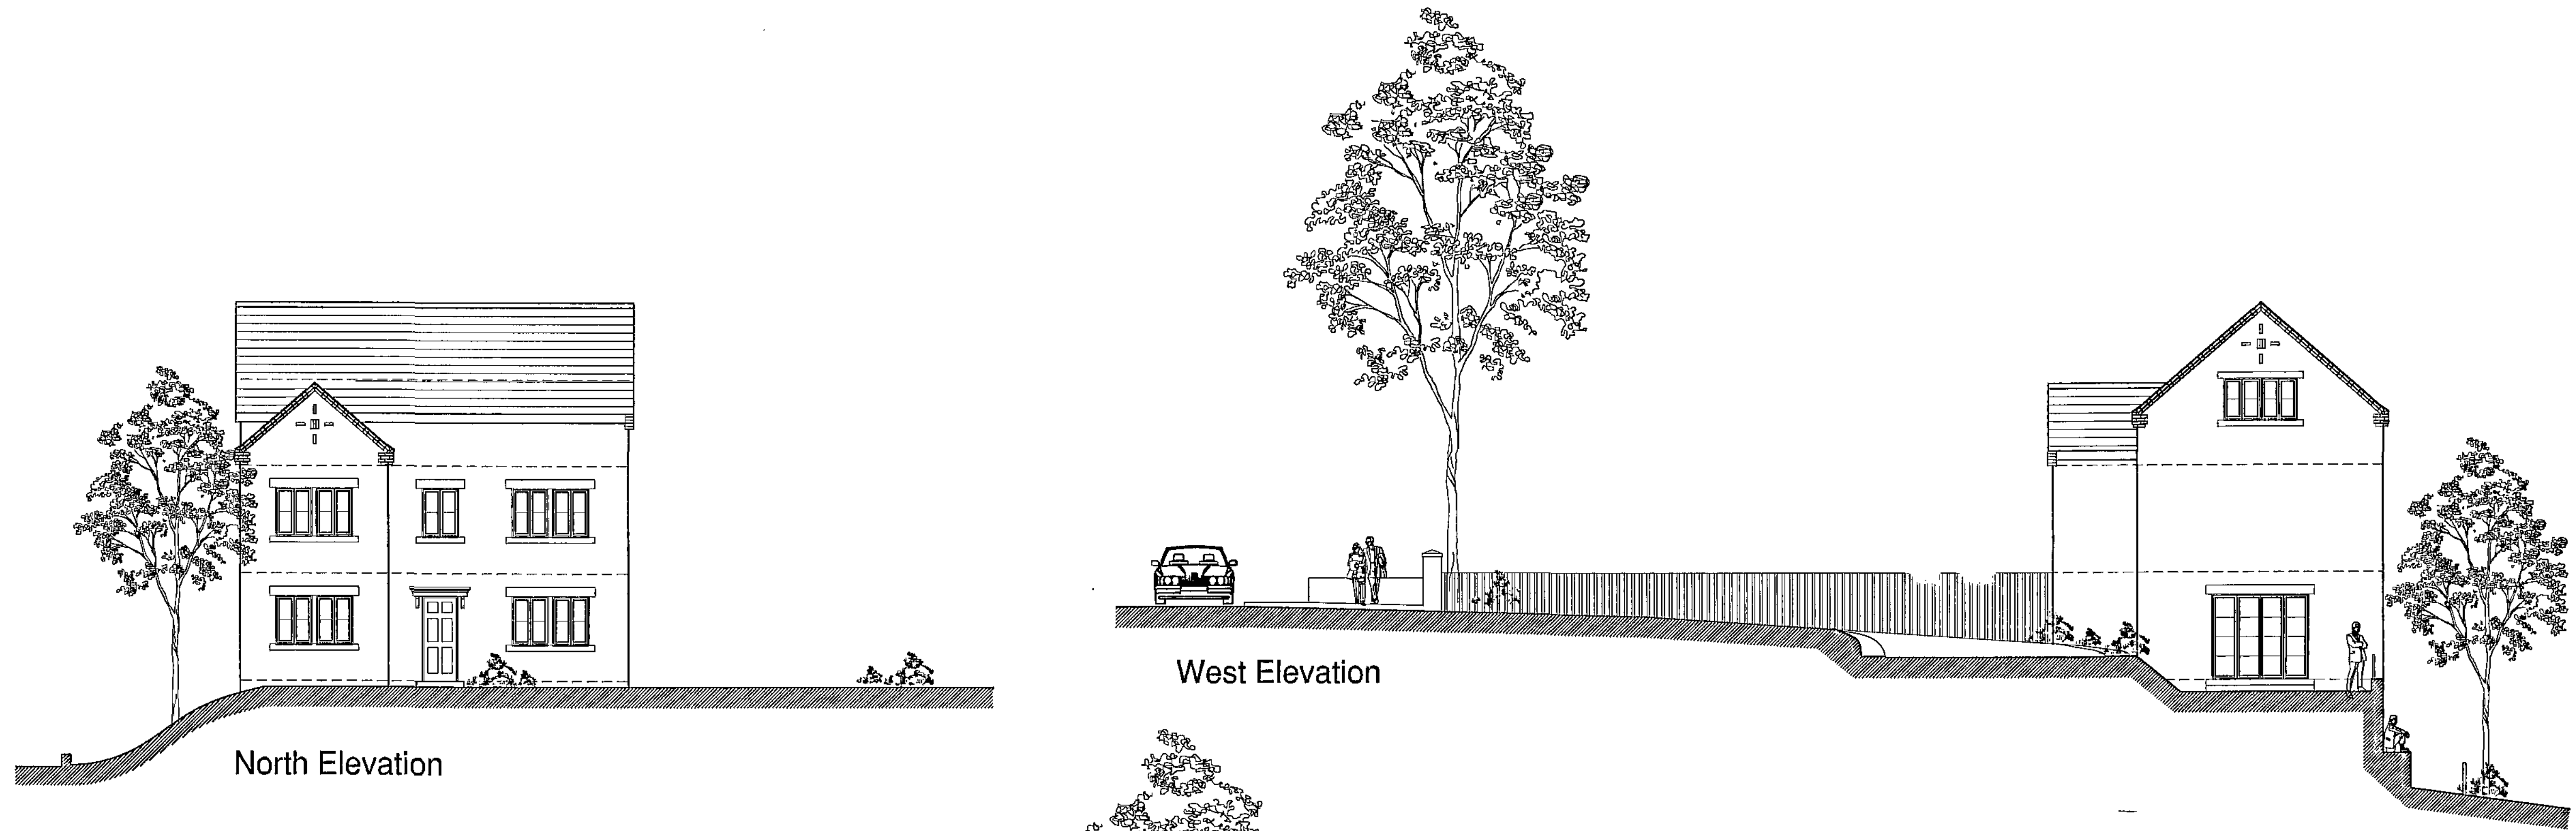


North Elevation



West Elevation

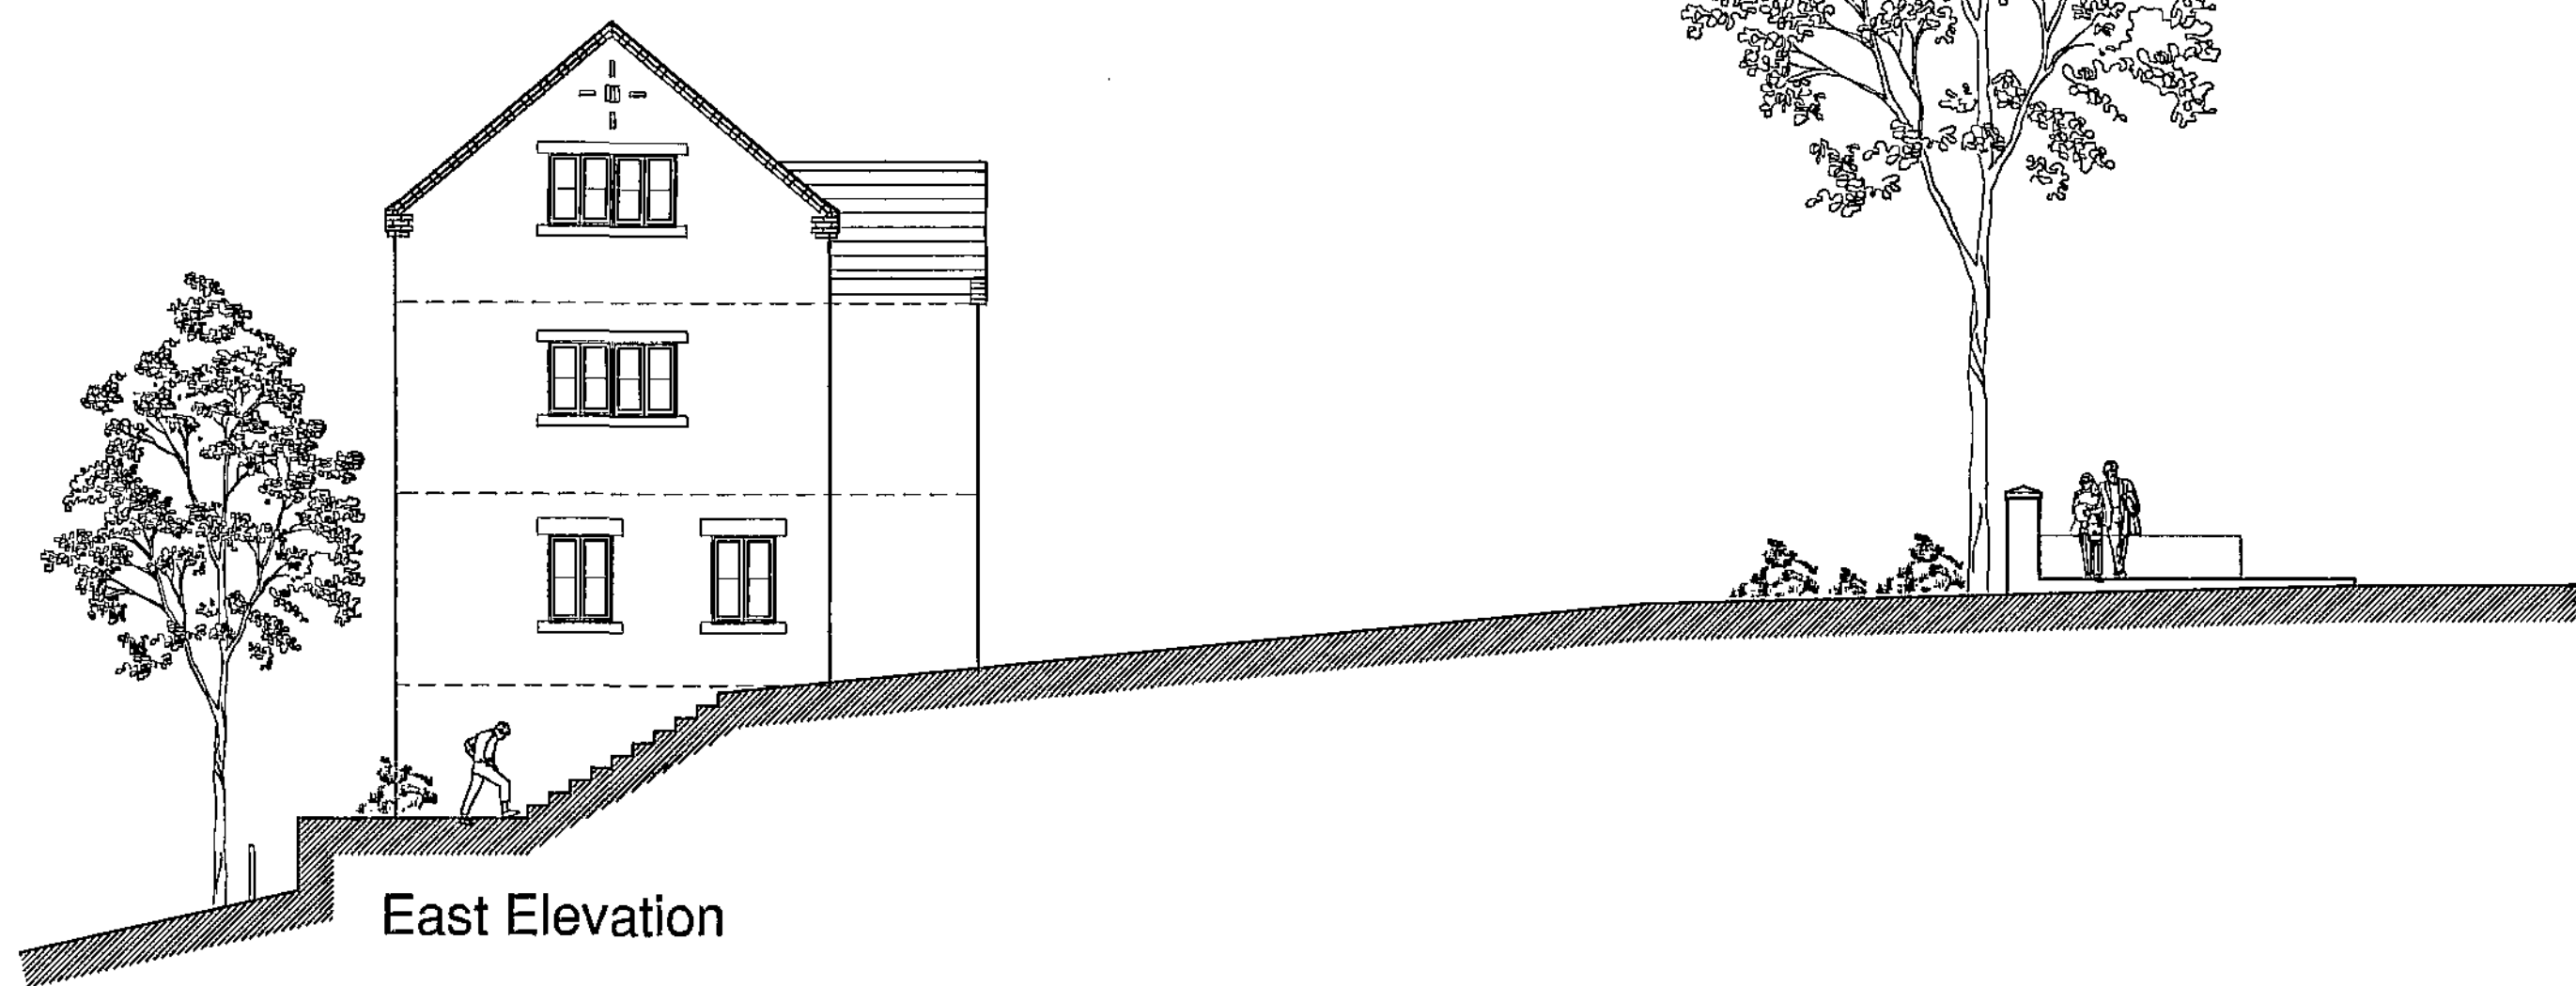


East Elevation

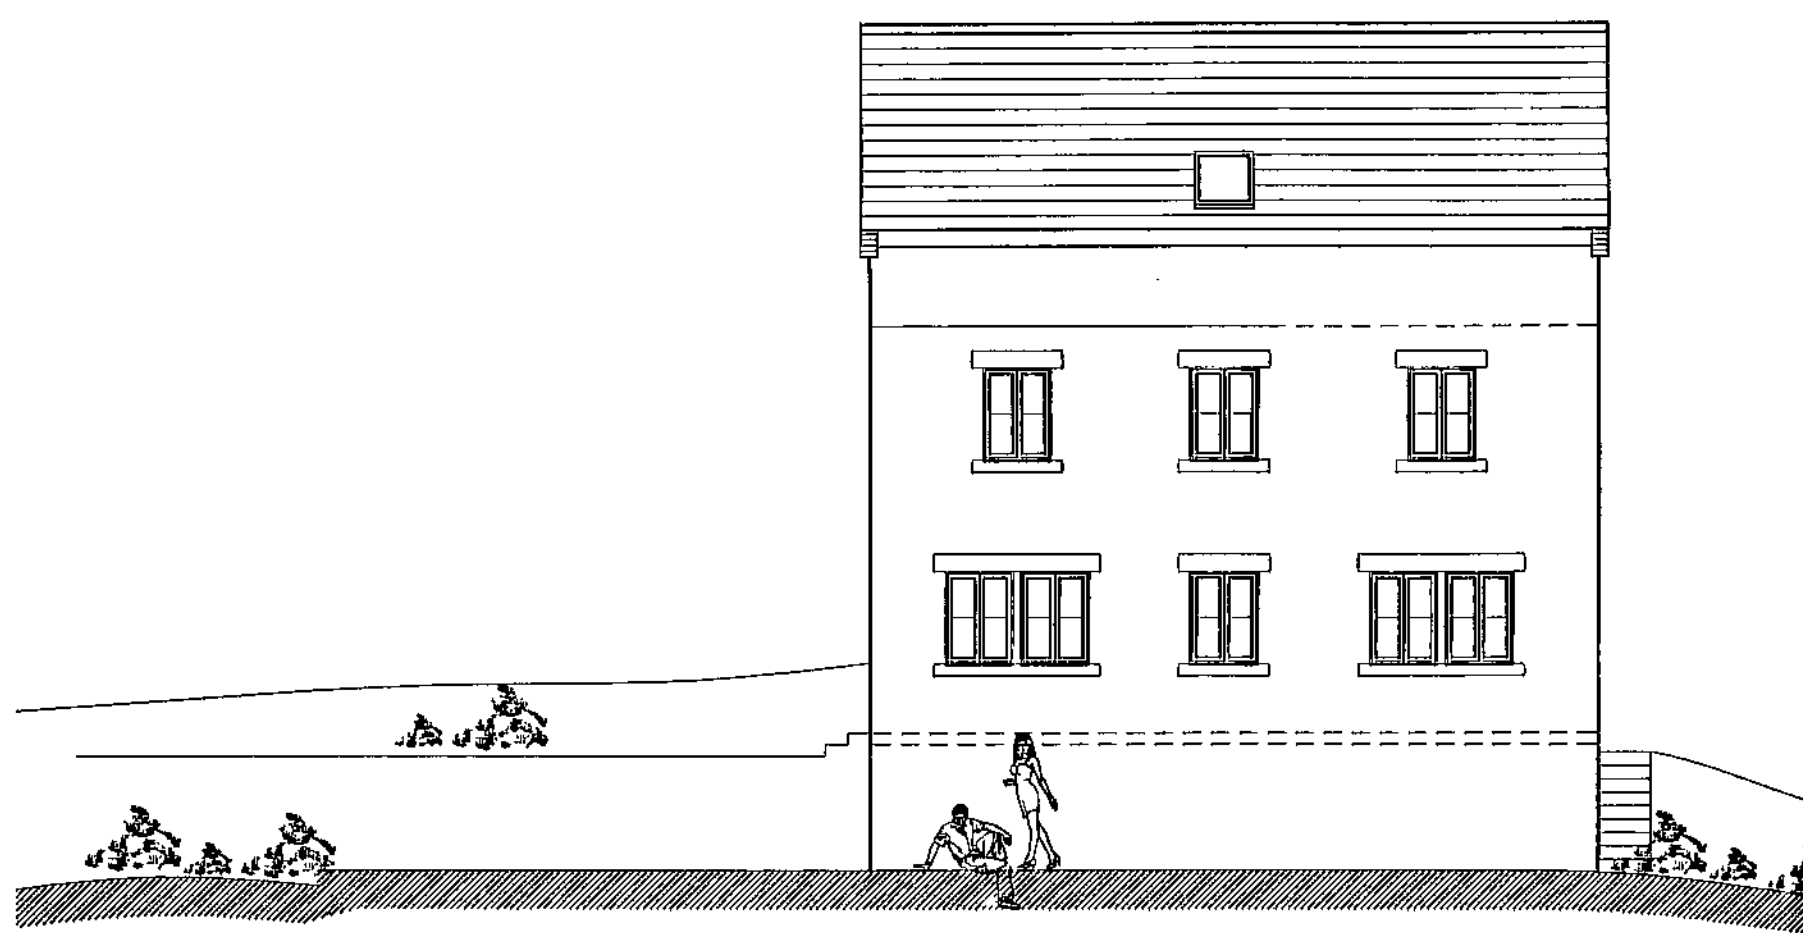

South Elevation

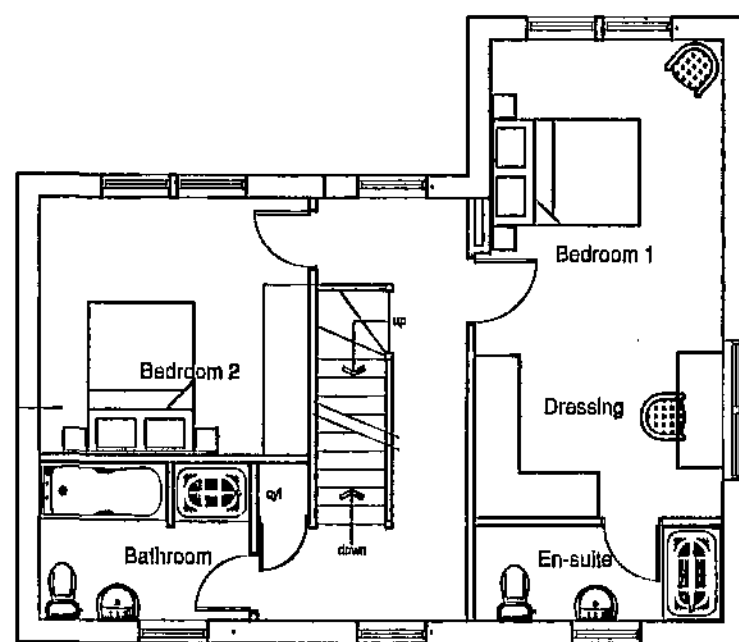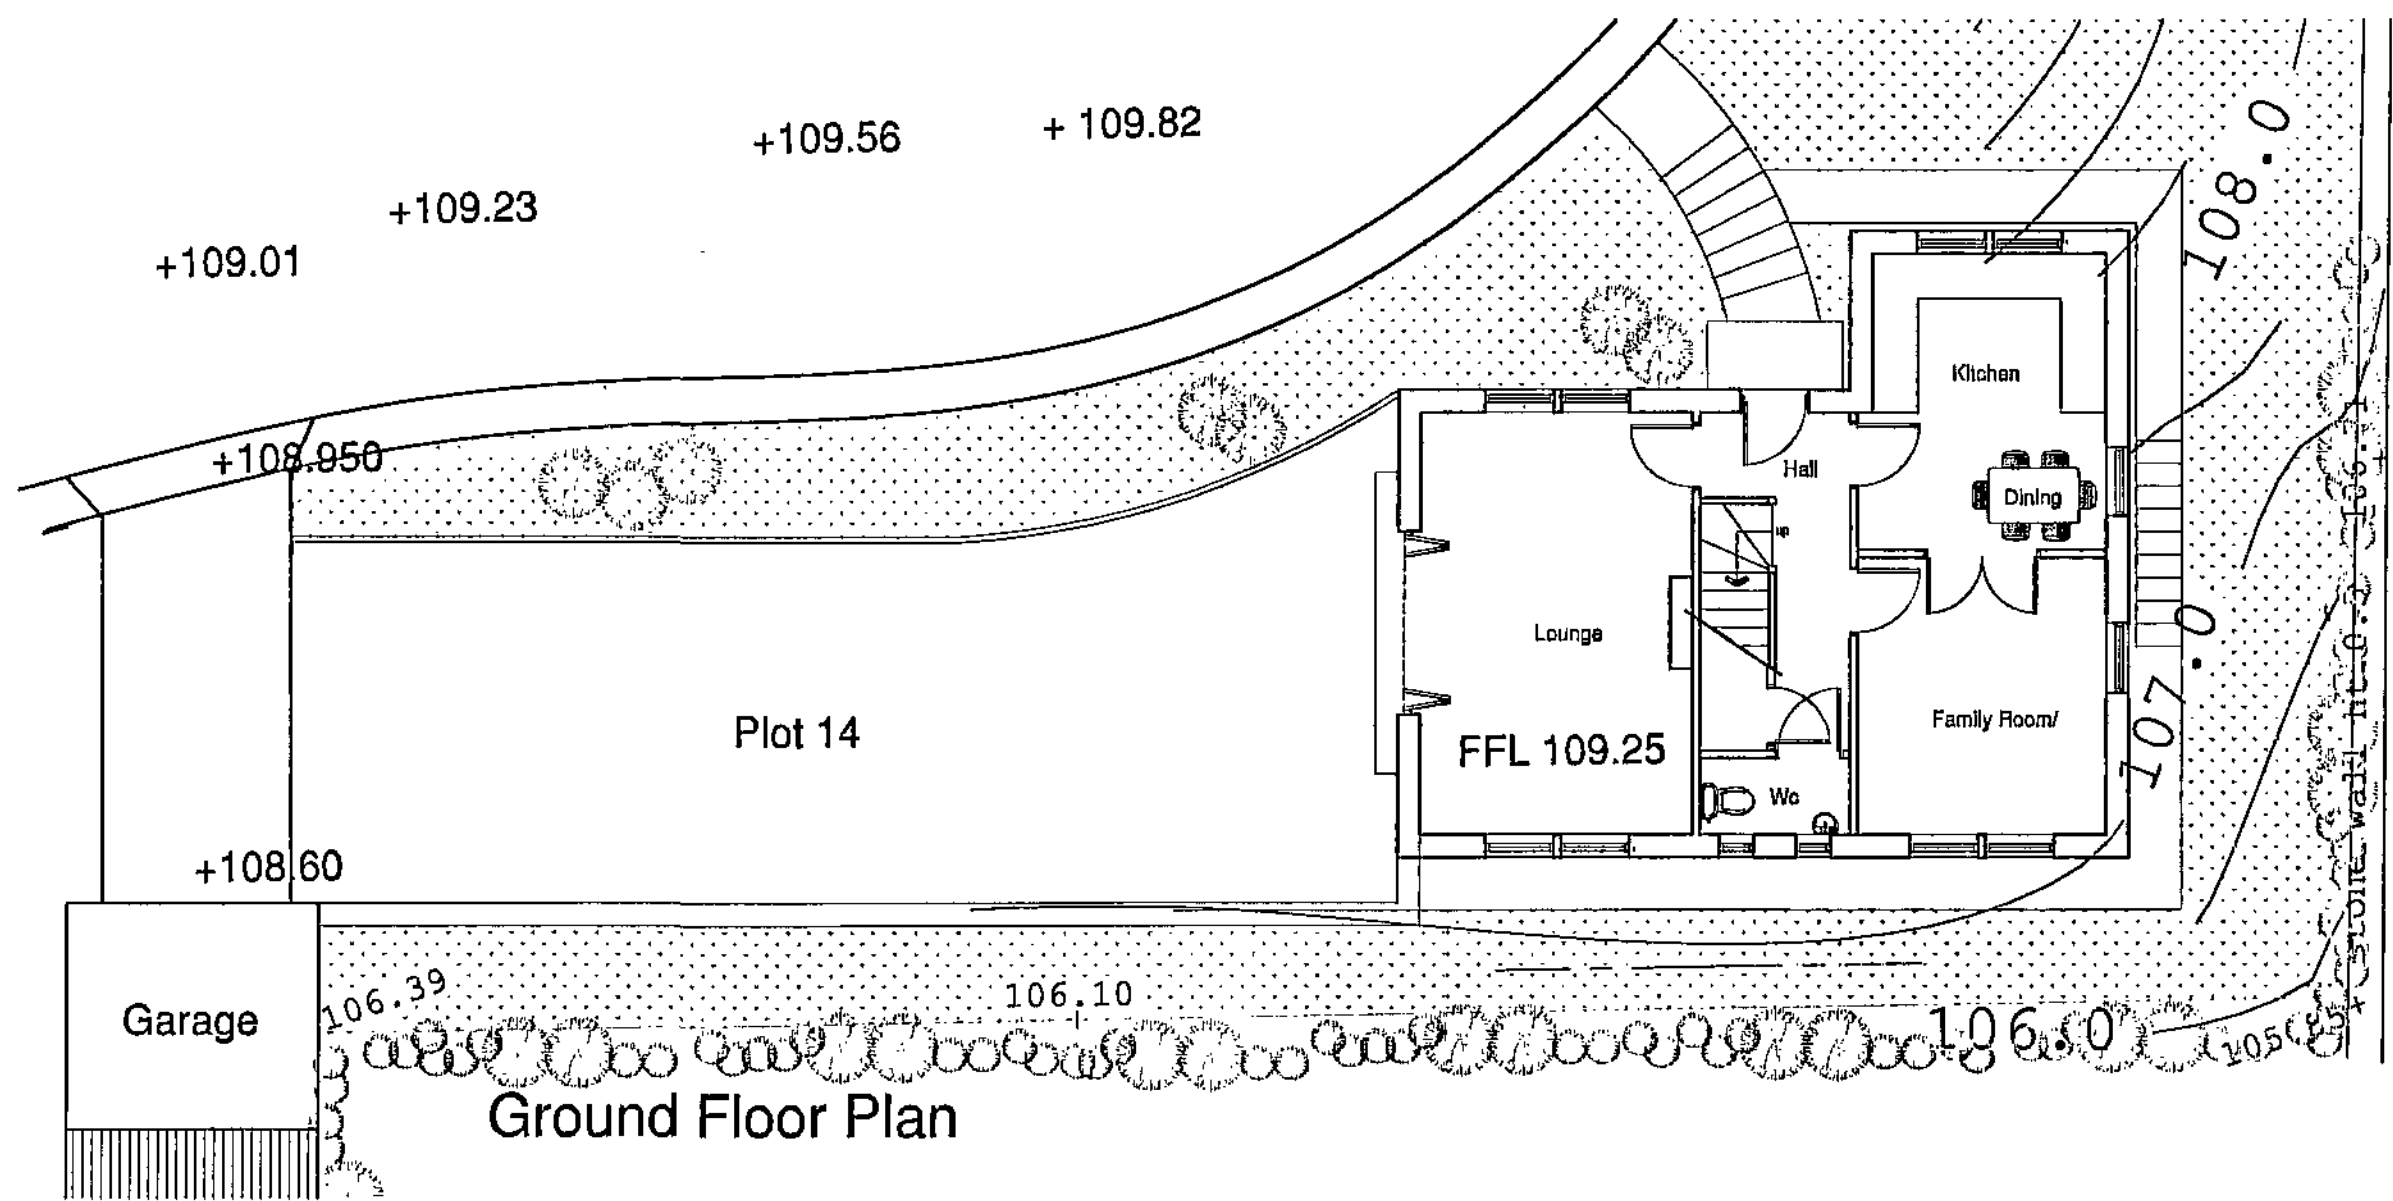

First Floor Plan


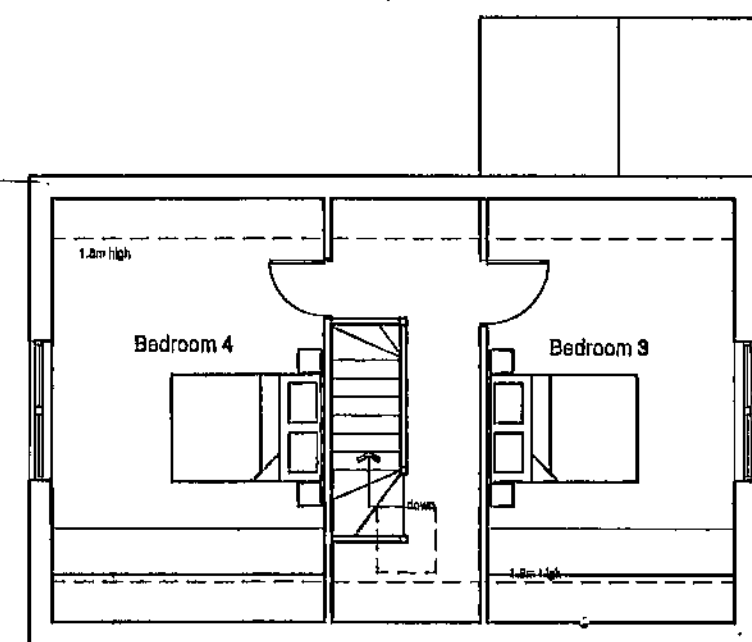


Second Floor Plan

copyright
this drawing and the design depicted thereon are the copy right
of Firth Partnership
all drawings and dimensions to be checked and any
discrepancies to be reported to the Architect prior to the
commencement of work or production of shop drawings.
no dimensions to be scaled from drawing unless approved by
Architect
all work to be carried out in accordance with the Building
Regulations and the requirements of the Local Authority

REVISIONS

REF.	DESCRIPTION	BY	CHK	DATE

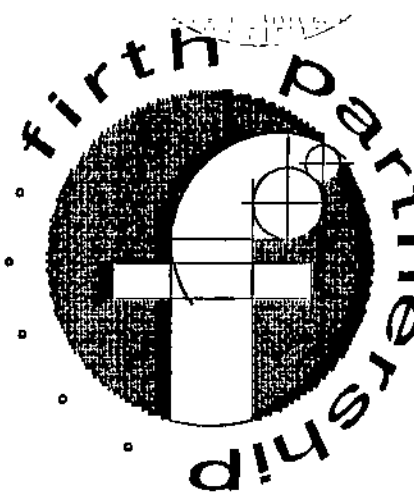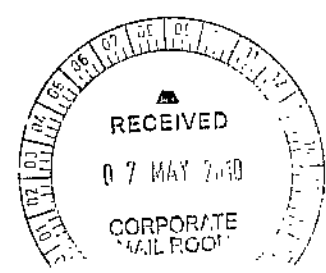

FIRTH PARTNERSHIP

ARCHITECTS - QUANTITY SURVEYORS - PROJECT
MANAGEMENT CONSULTANTS

15 REGENT STREET
BARNLEY, SOUTH YORKSHIRE
S70 2EQ

tel: 01226 206021

fax: 01226 240220

web: www.firthpartnership.co.uk

e-mail: administrator@firth.co.uk

CLIENT
KEPTCASTLE LTD


PROJECT
RESIDENTIAL DEVELOPMENT
CUTTING EDGE - WORSBOROUGH
BARNLEY

DRG. TITLE
HOUSE TYPE F - PLOT 14


SCALES 1:100	DATE 30.04.10	DRAWN RAL	CHKD
DRG. No. 2322/23	REV		




East Elevation

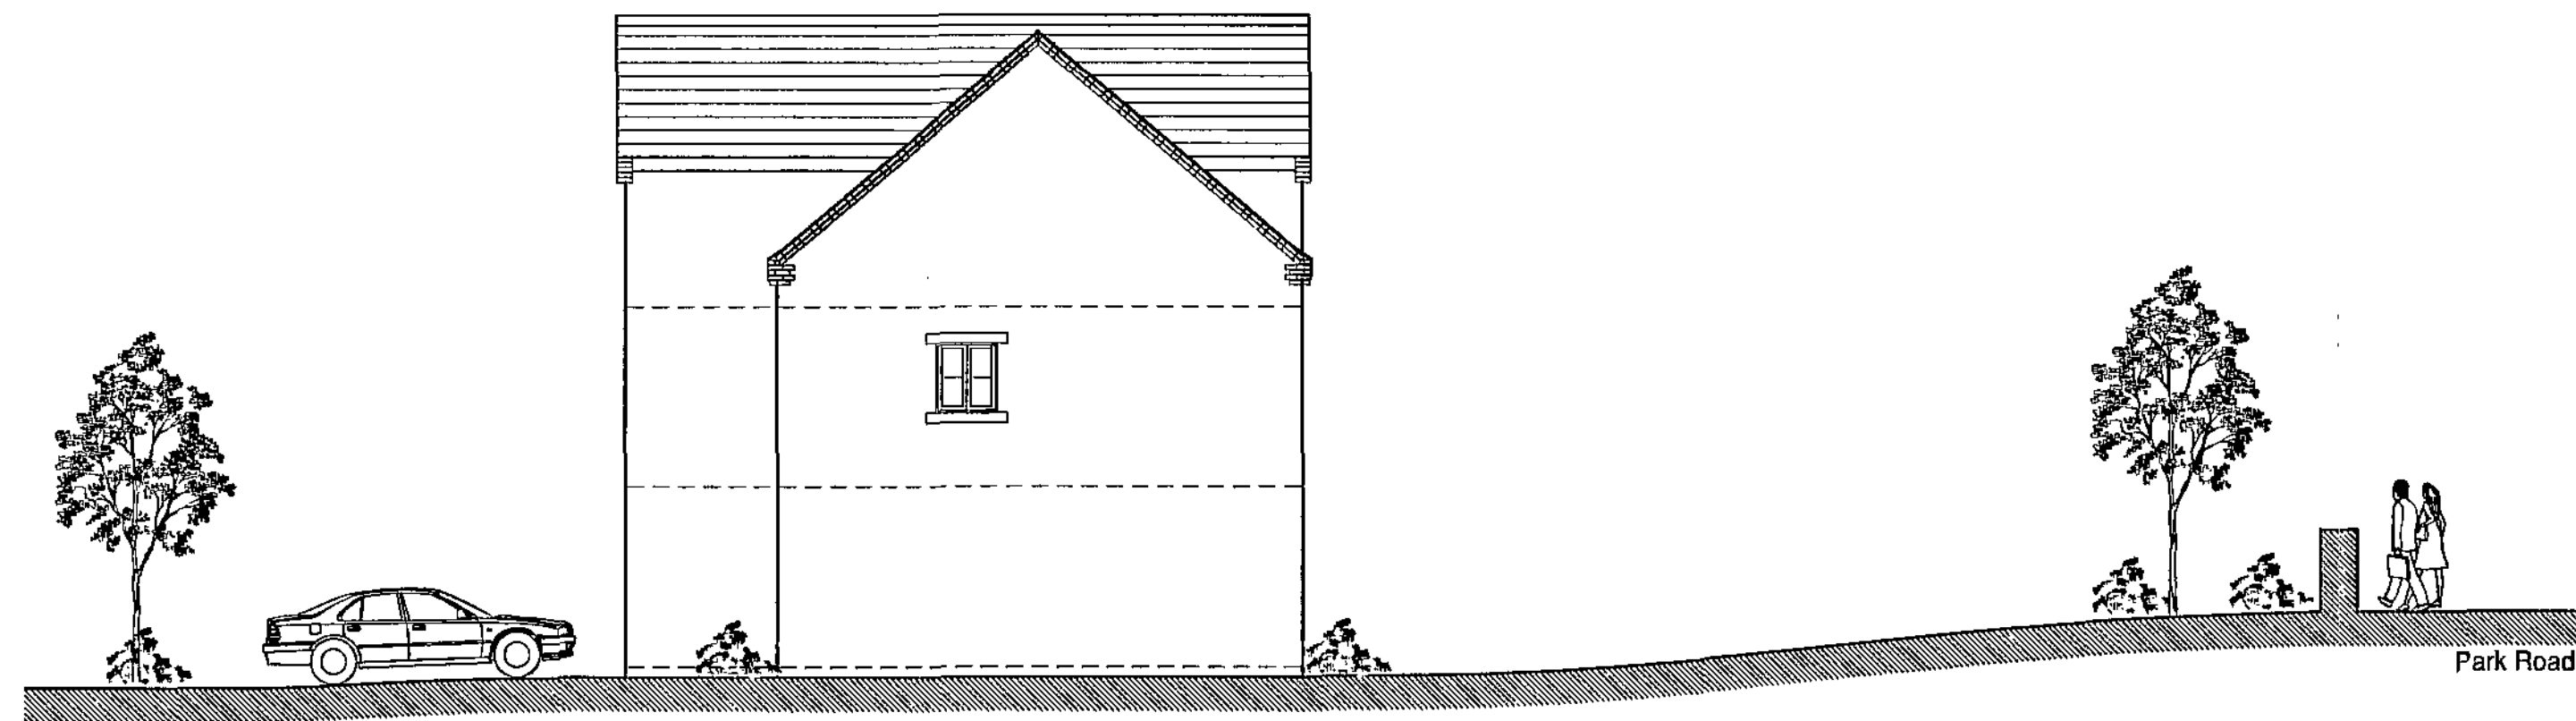


North Elevation & Site Section

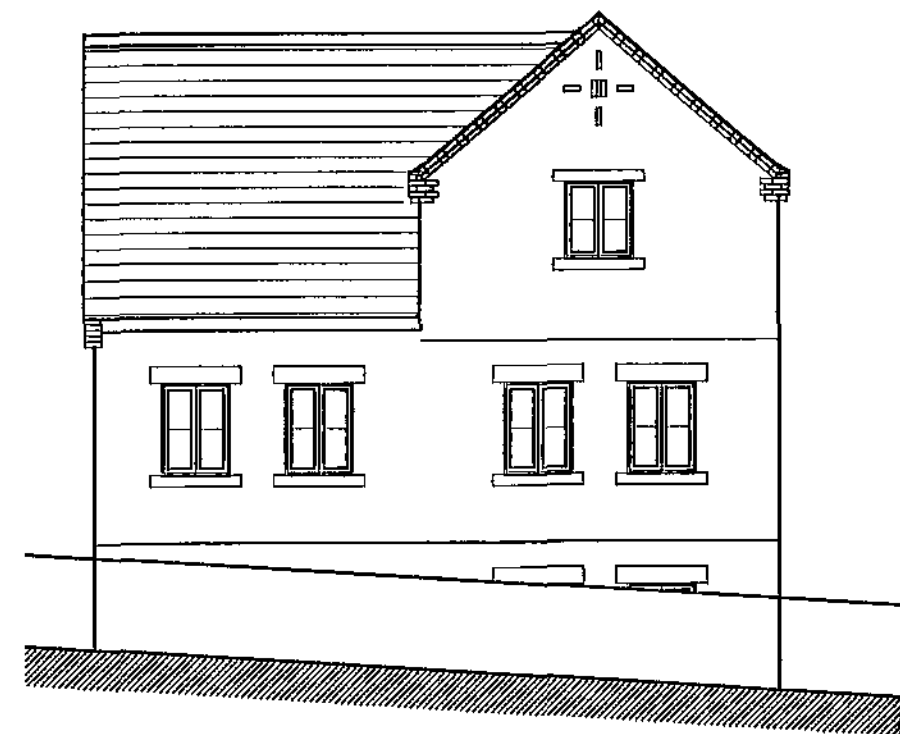


Elevation to Park Road

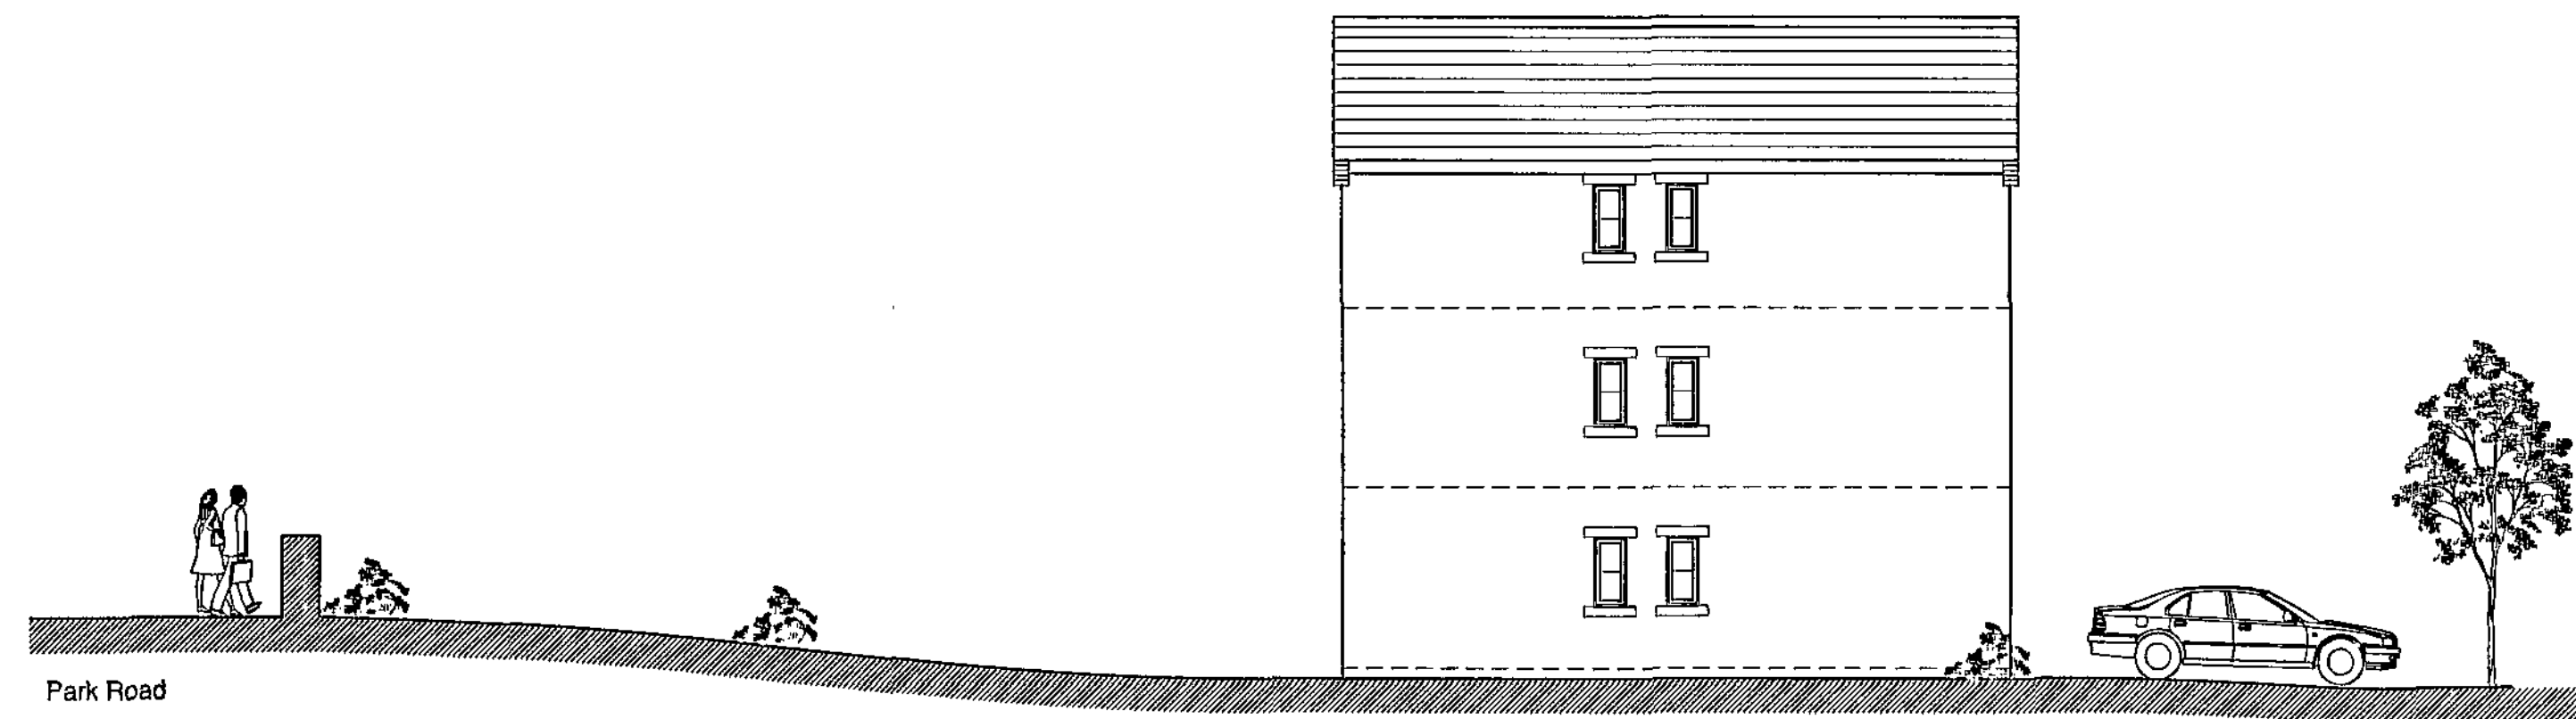


South Elevation & Site Section

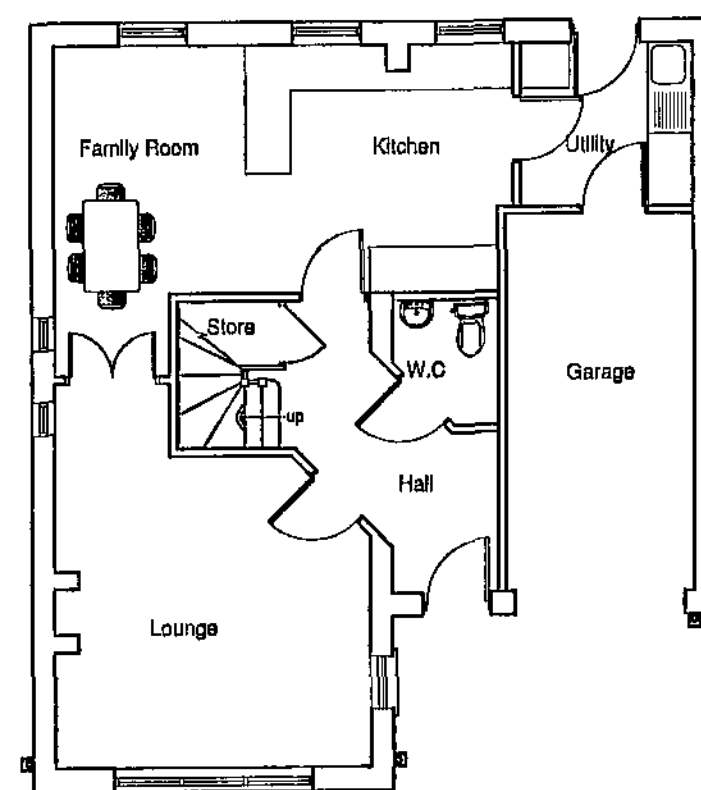

Ground Floor Plan

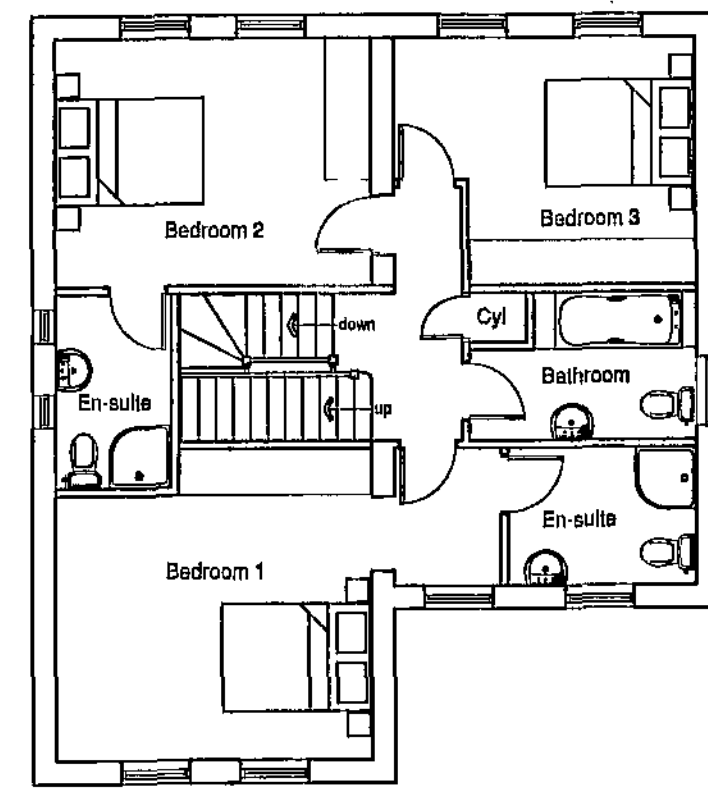

First Floor Plan

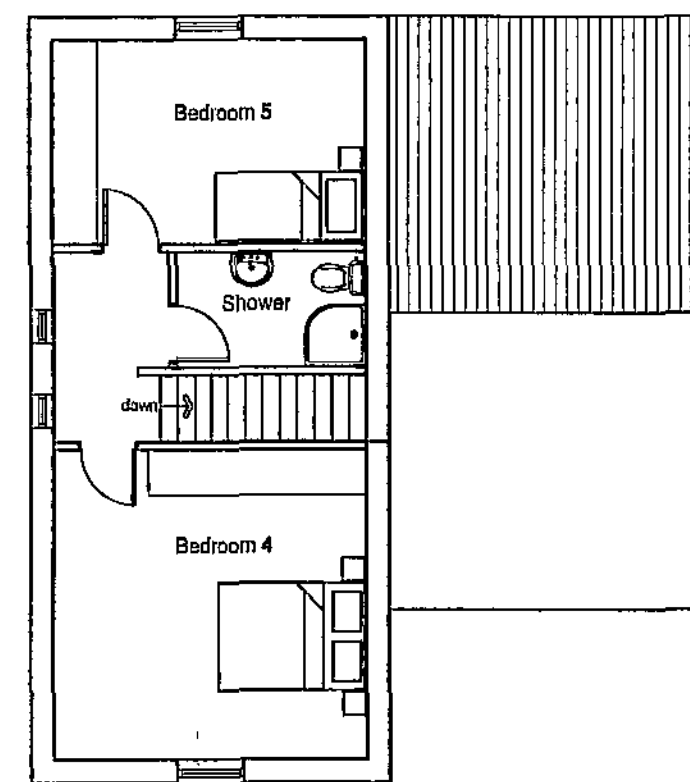


Second Floor Plan

copyright
this drawing and the design depicted thereon are the copy right
of Firth Partnership
all drawings and dimensions to be checked and any
discrepancies to be reported to the Architect prior to the
commencement of work or production of shop drawings.
no dimensions to be scaled from drawing unless approved by
Architect
all work to be carried out in accordance with the Building
Regulations and the requirements of the Local Authority

REVISIONS

REF.	DESCRIPTION	BY	CHK	DATE

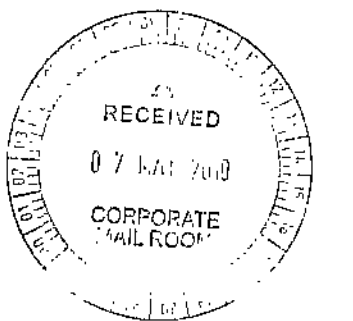

FIRTH PARTNERSHIP

ARCHITECTS - QUANTITY SURVEYORS - PROJECT
MANAGEMENT CONSULTANTS

15 REGENT STREET
BARNSELY, SOUTH YORKSHIRE
S70 2EQ

tel: 01226 206021

fax: 01226 240220

web: www.firthpartnership.co.uk

e-mail: administrator@firth.co.uk

CLIENT
KEPTCASTLE LTD

PROJECT
PROPOSED RESIDENTIAL DEVELOPMENT
CUTTING EDGE - WORSBOROUGH
BARNSELY

DRG. TITLE
HOUSE TYPE E1 - PLOTS 8 & 9


SCALES	DATE	DRAWN	CHKD
1:100	31.03.10	RAL	
DRG. No.		REV	
2322/20			



Elevation to Bank End Road



Internal Site Elevation looking towards Bank End Road

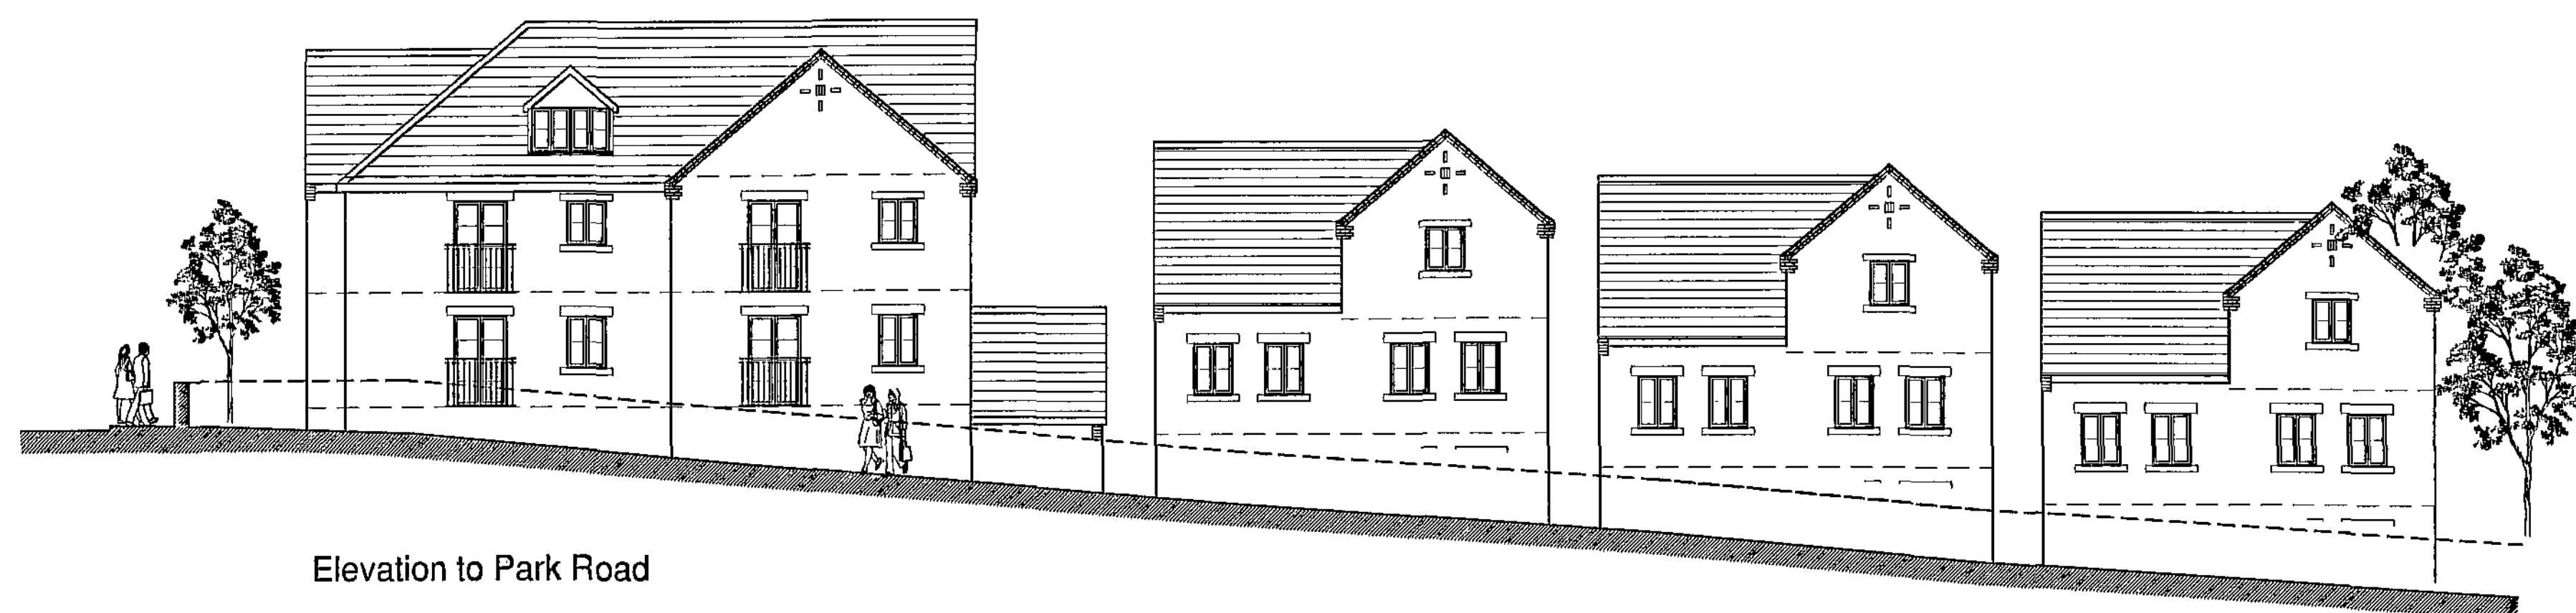

Elevation to Park Road





Internal Site Elevation looking towards Park Road

copyright
this drawing and the design depicted thereon are the copy right
of Firth Partnership
all drawings and dimensions to be checked and any
discrepancies to be reported to the Architect prior to the
commencement of work or production of shop drawings.
no dimensions to be scaled from drawing unless approved by
Architect
all work to be carried out in accordance with the Building
Regulations and the requirements of the Local Authority

REVISIONS

REF.	DESCRIPTION	BY	CHK	DATE

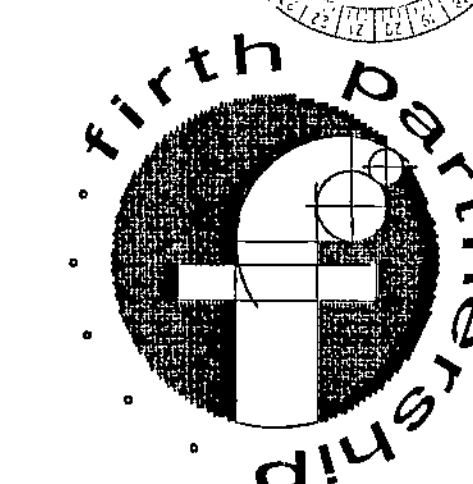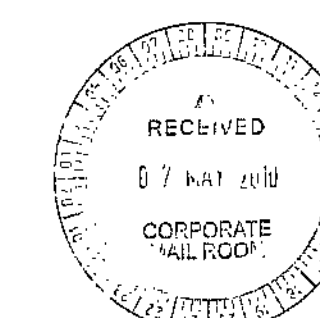

FIRTH PARTNERSHIP

ARCHITECTS - QUANTITY SURVEYORS - PROJECT
MANAGEMENT CONSULTANTS

15 REGENT STREET
BARNLEY, SOUTH YORKSHIRE
S70 2EQ

tel: 01226 206021

fax: 01226 240220

web: www.firthpartnership.co.uk


e-mail: administrator@firth.co.uk

CLIENT
KEPTCASTLE LTD


PROJECT
PROPOSED RESIDENTIAL DEVELOPMENT
CUTTING EDGE, WORSBOROUGH
BARNLEY

DRG. TITLE
TYPICAL STREET SCENES


SCALES	DATE	DRAWN	CHKD
1:125	31.03.10	RAL	
DRG. No.	REV		
2322/19			

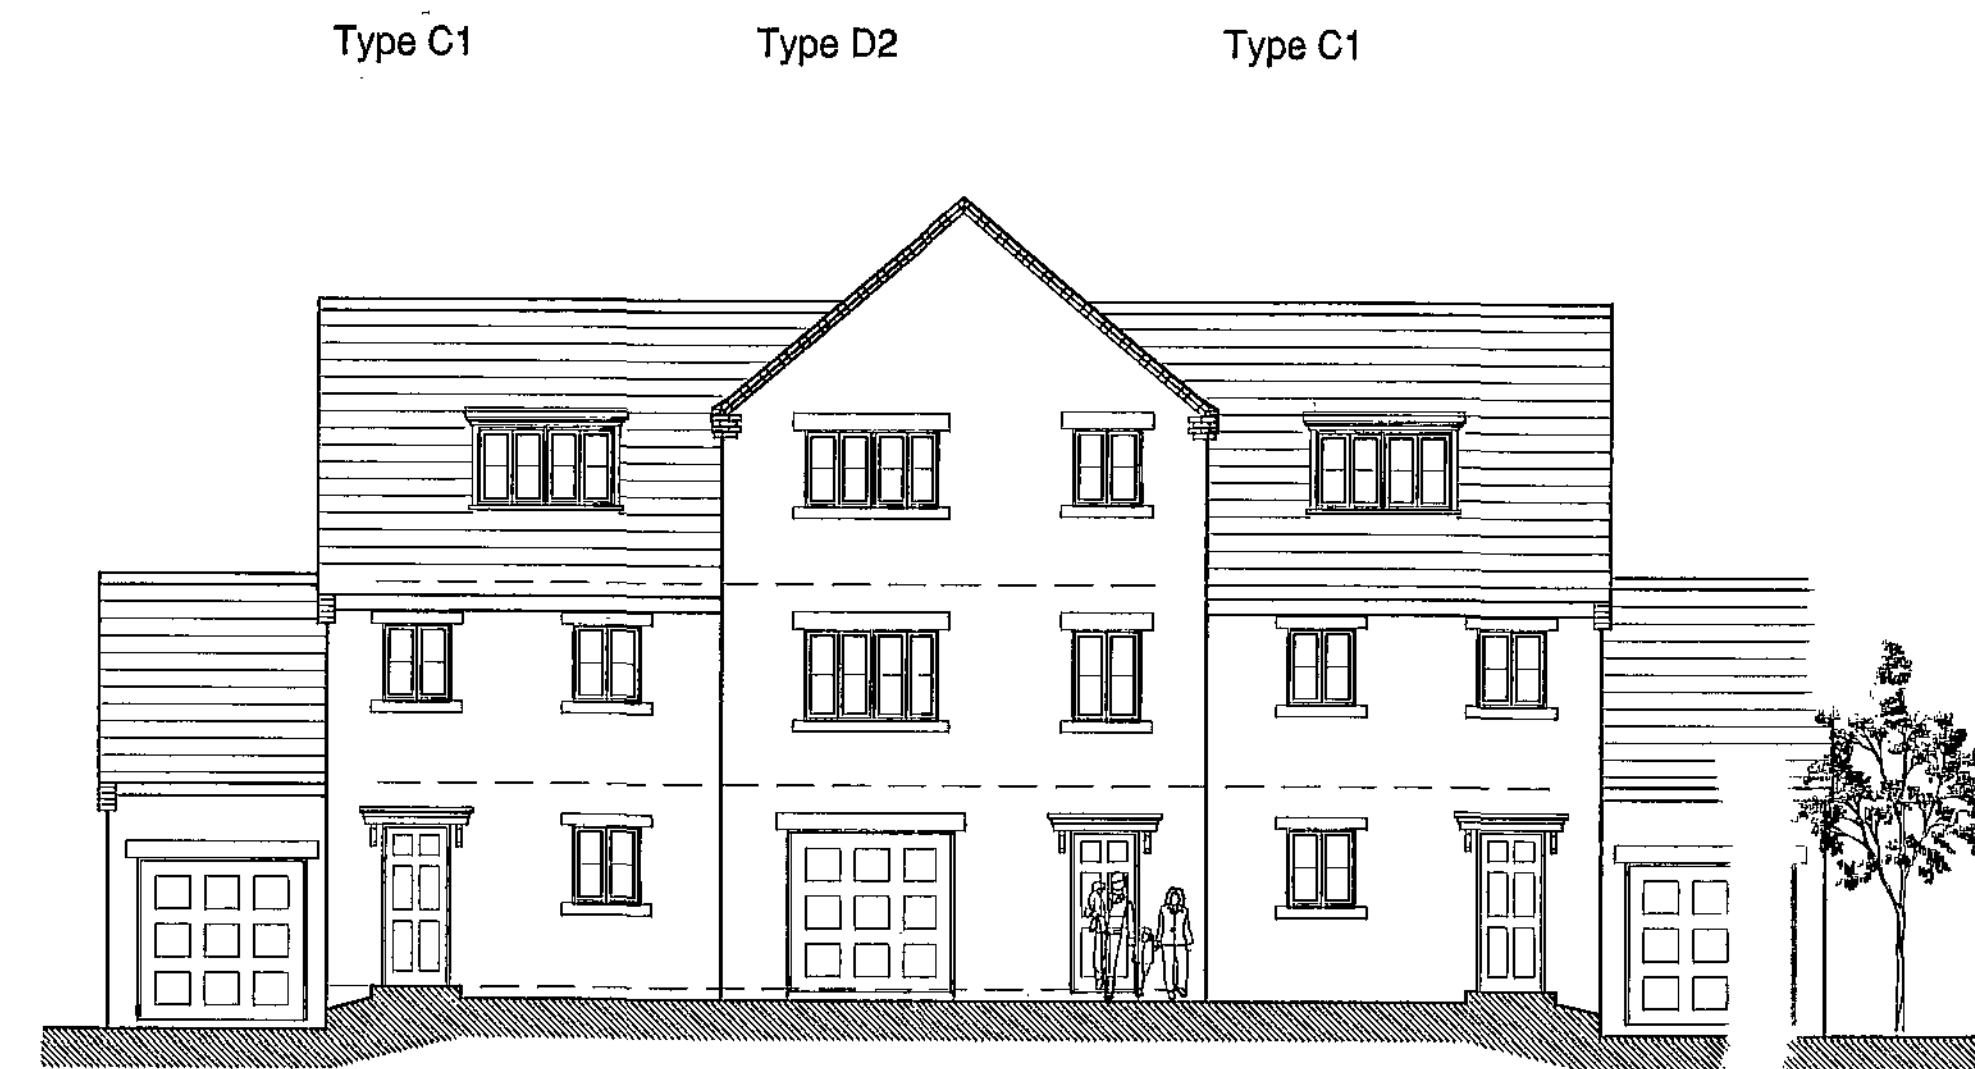


Front Elevation

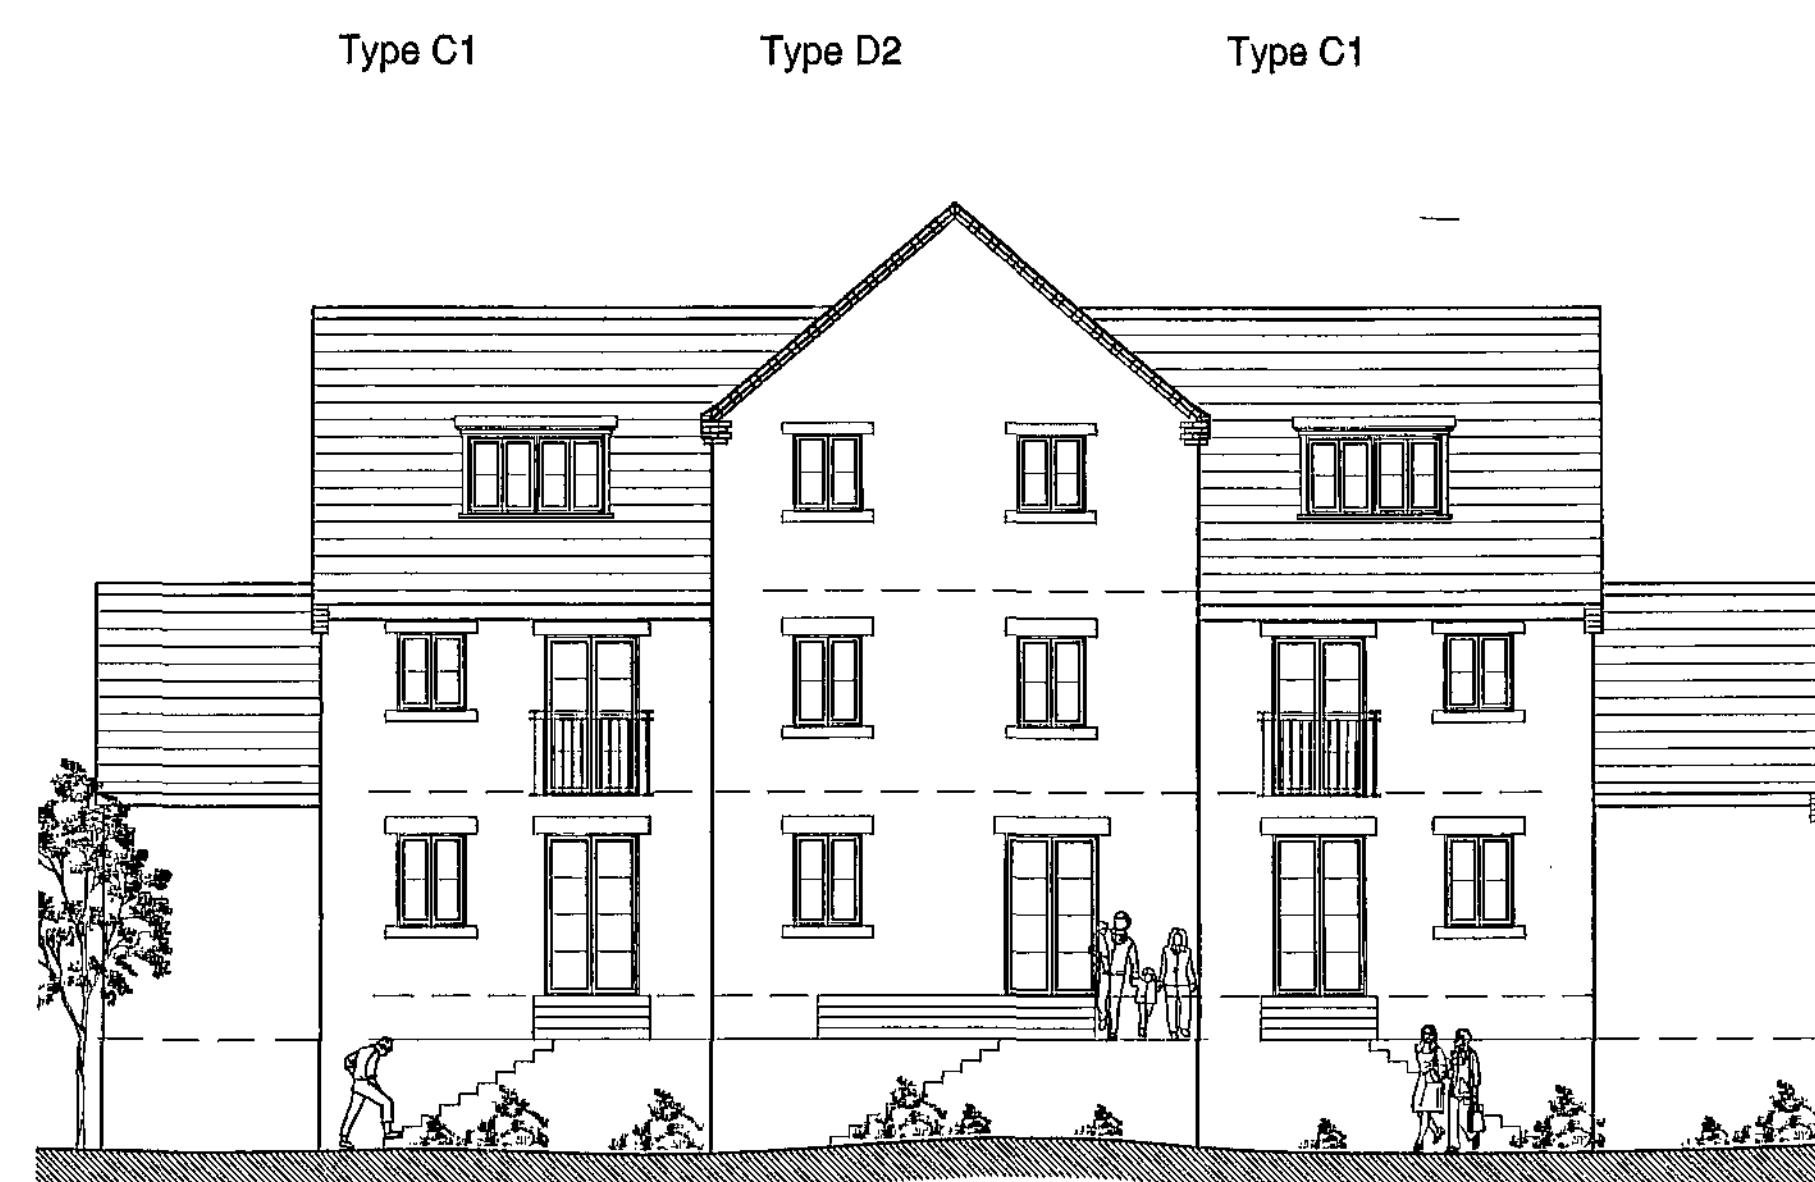


Rear Elevation

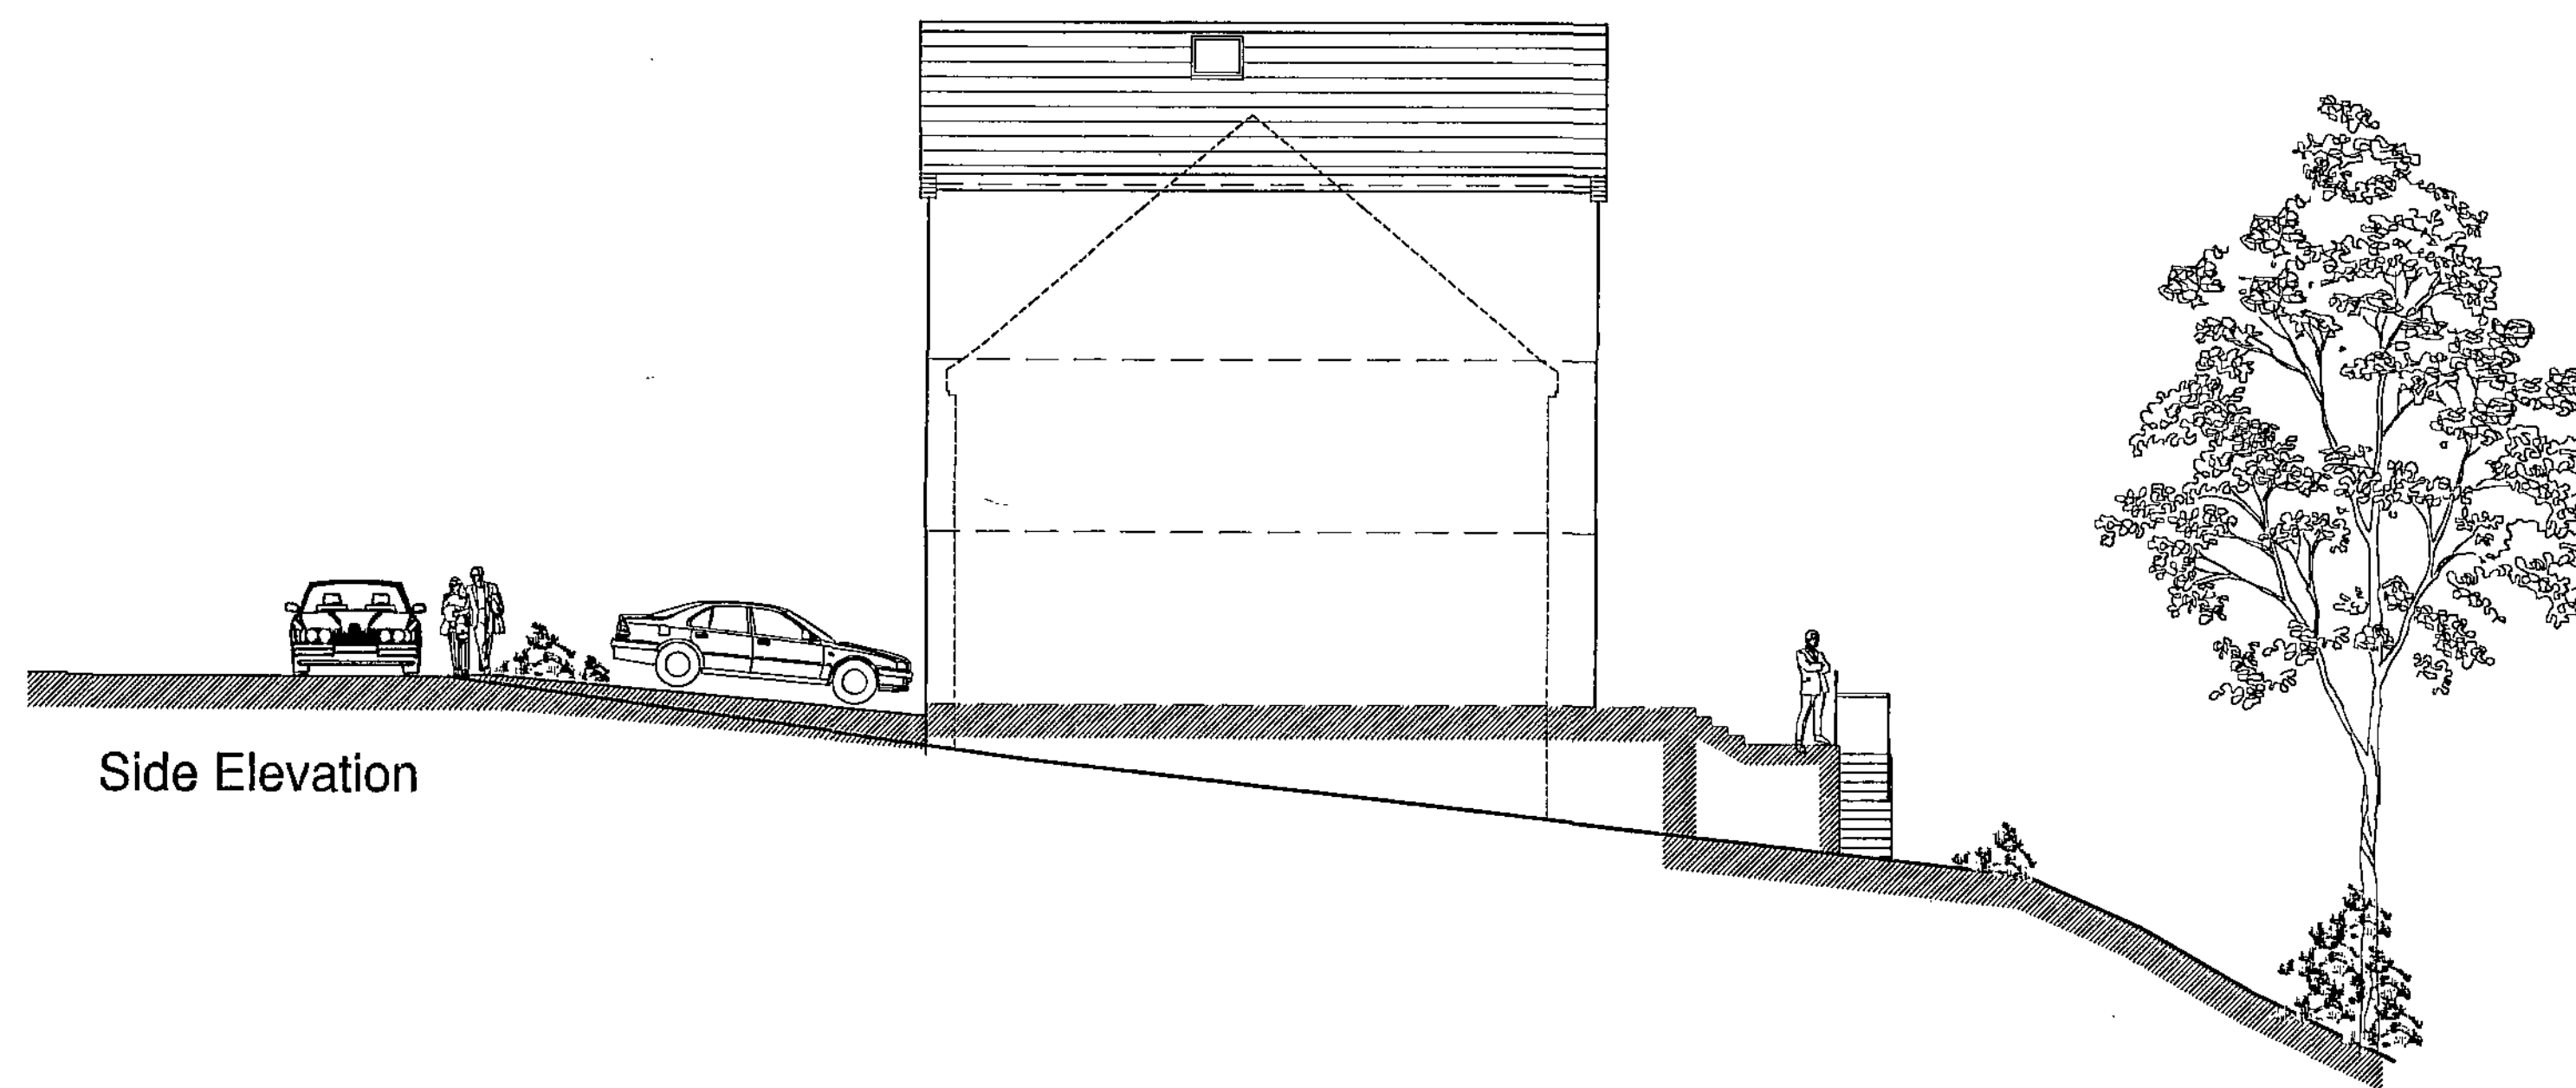


Side Elevation

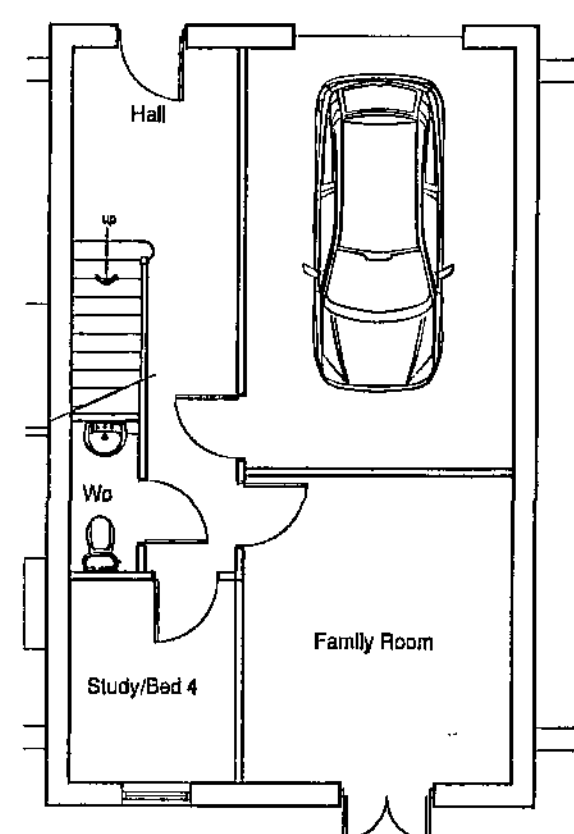


Ground Floor Plan

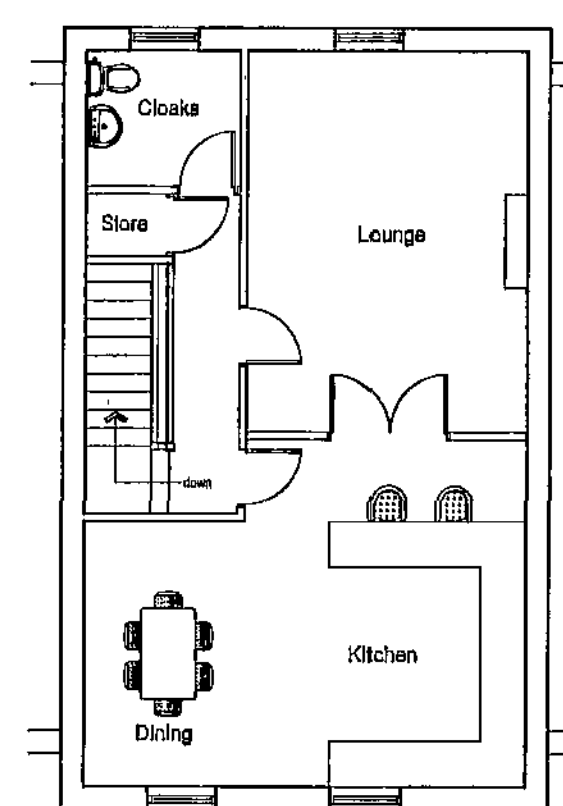

First Floor Plan

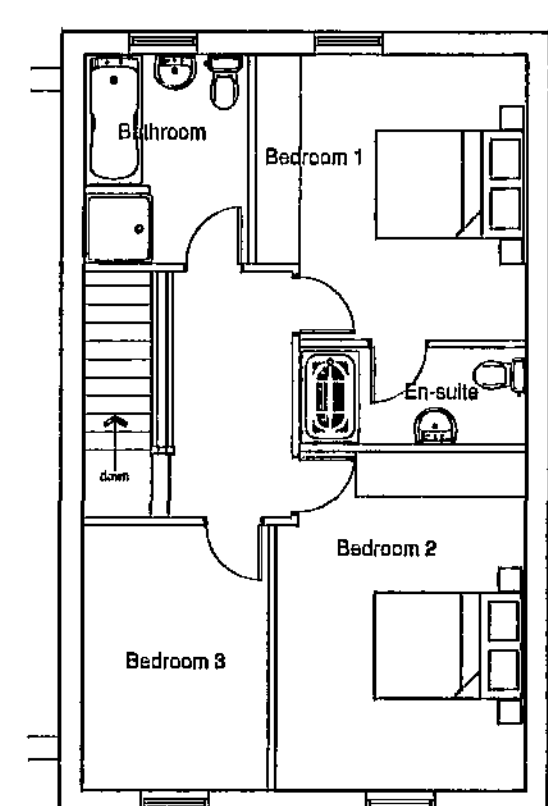

Second Floor Plan

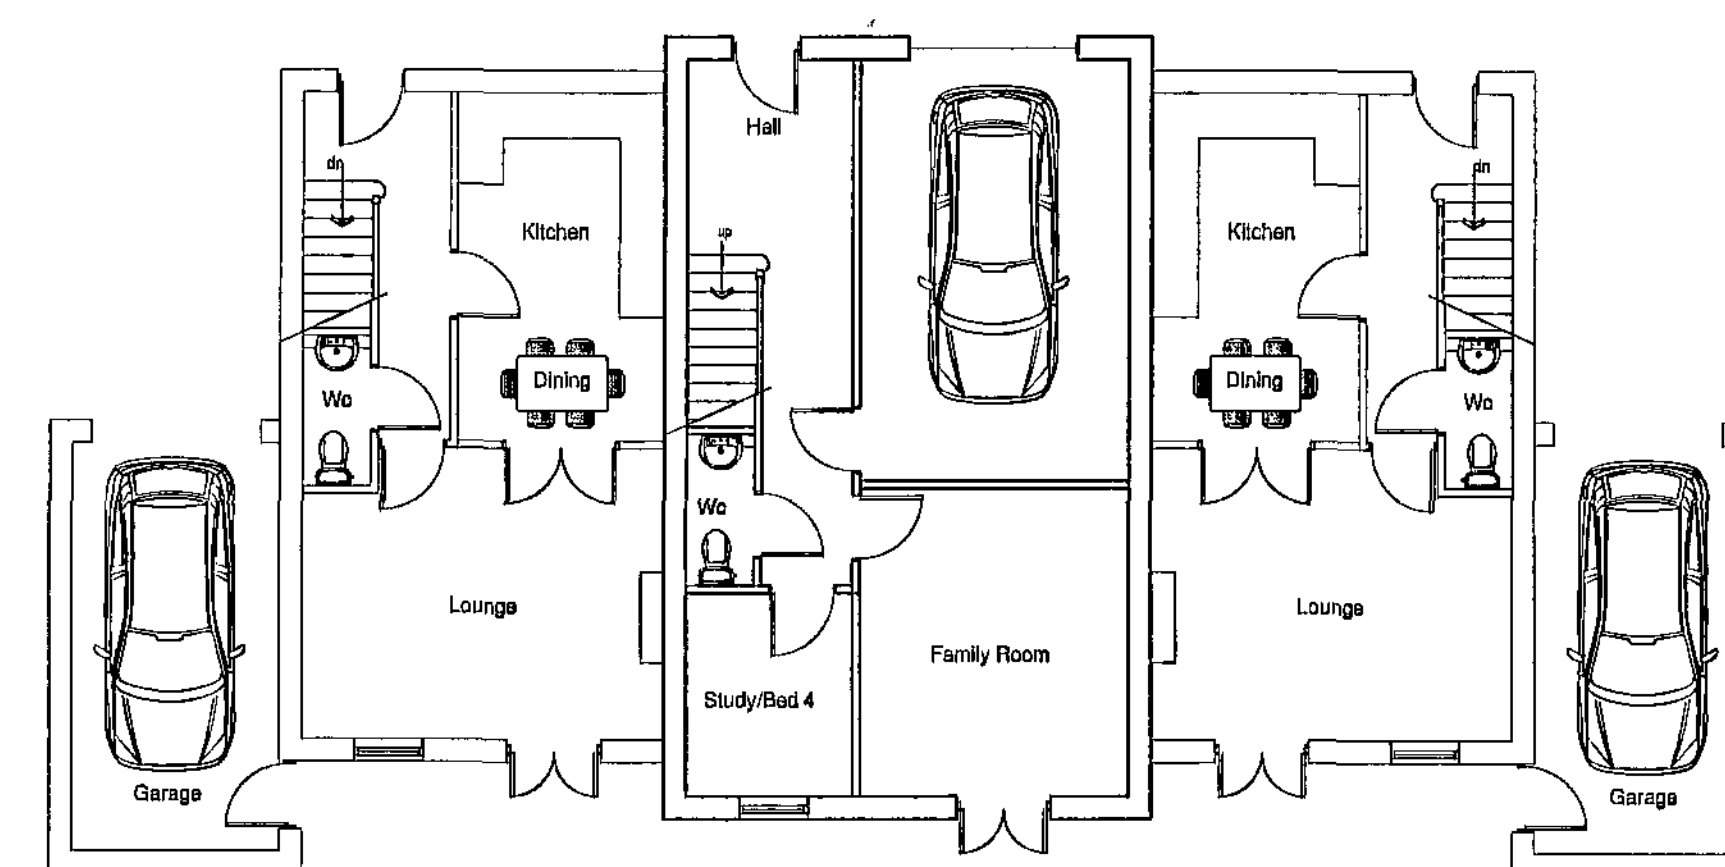

Type C1 & D2 - Plots 11, 12 & 13

copyright
this drawing and the design depicted thereon are the copy right
of Firth Partnership
all drawings and dimensions to be checked and any
discrepancies to be reported to the Architect prior to the
commencement of works or production of shop drawings.
no dimensions to be scaled from drawing unless approved by
Architect
all work to be carried out in accordance with the Building
Regulations and the requirements of the Local Authority

REVISIONS

REF.	DESCRIPTION	BY	CHK	DATE



FIRTH PARTNERSHIP

ARCHITECTS - QUANTITY SURVEYORS - PROJECT
MANAGEMENT CONSULTANTS

15 REGENT STREET
BARNSELY, SOUTH YORKSHIRE
S70 2EQ

tel: 01226 206021

fax: 01226 240220

web: www.firthpartnership.co.uk


e-mail: administrator@firth.co.uk

CLIENT
KEPTCASTLE LTD


PROJECT
RESIDENTIAL DEVELOPMENT
CUTTING EDGE - WORSBOROUGH
BARNSELY

DRG. TITLE
HOUSE TYPE D2 - PLOT 12


SCALES	DATE	DRAWN	CHKD
1:1100	30.03.10	RAL	
DRG. No.	REV		
2322/18			

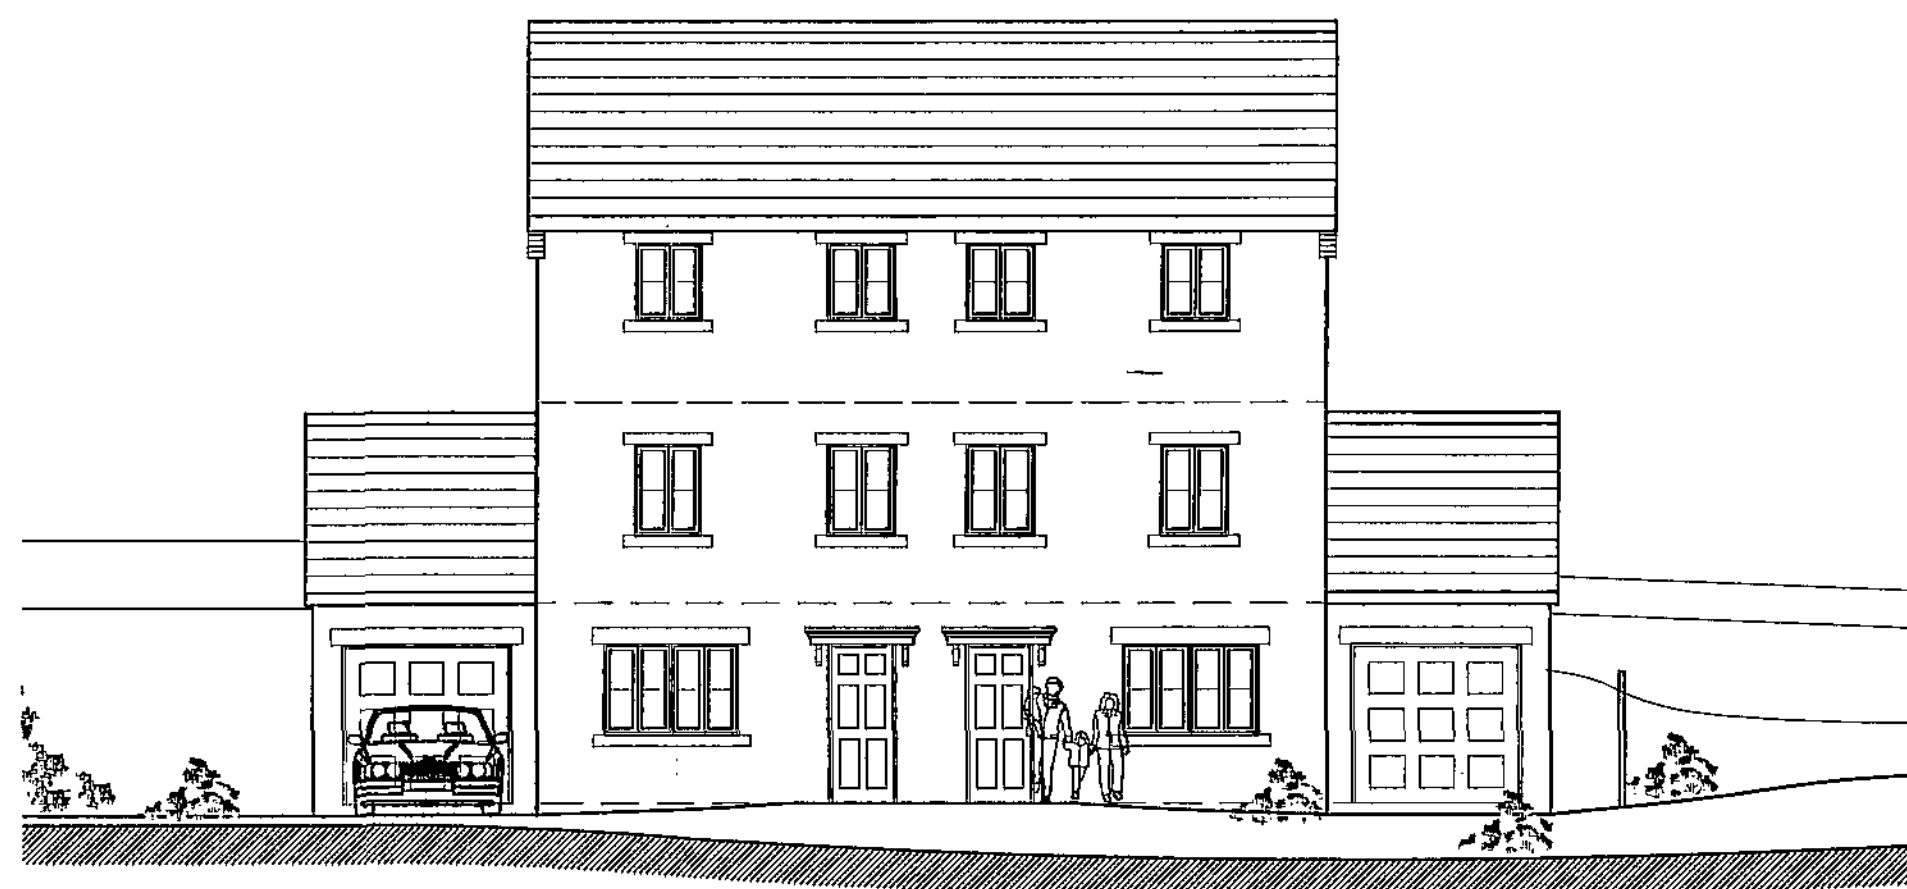


South Elevation

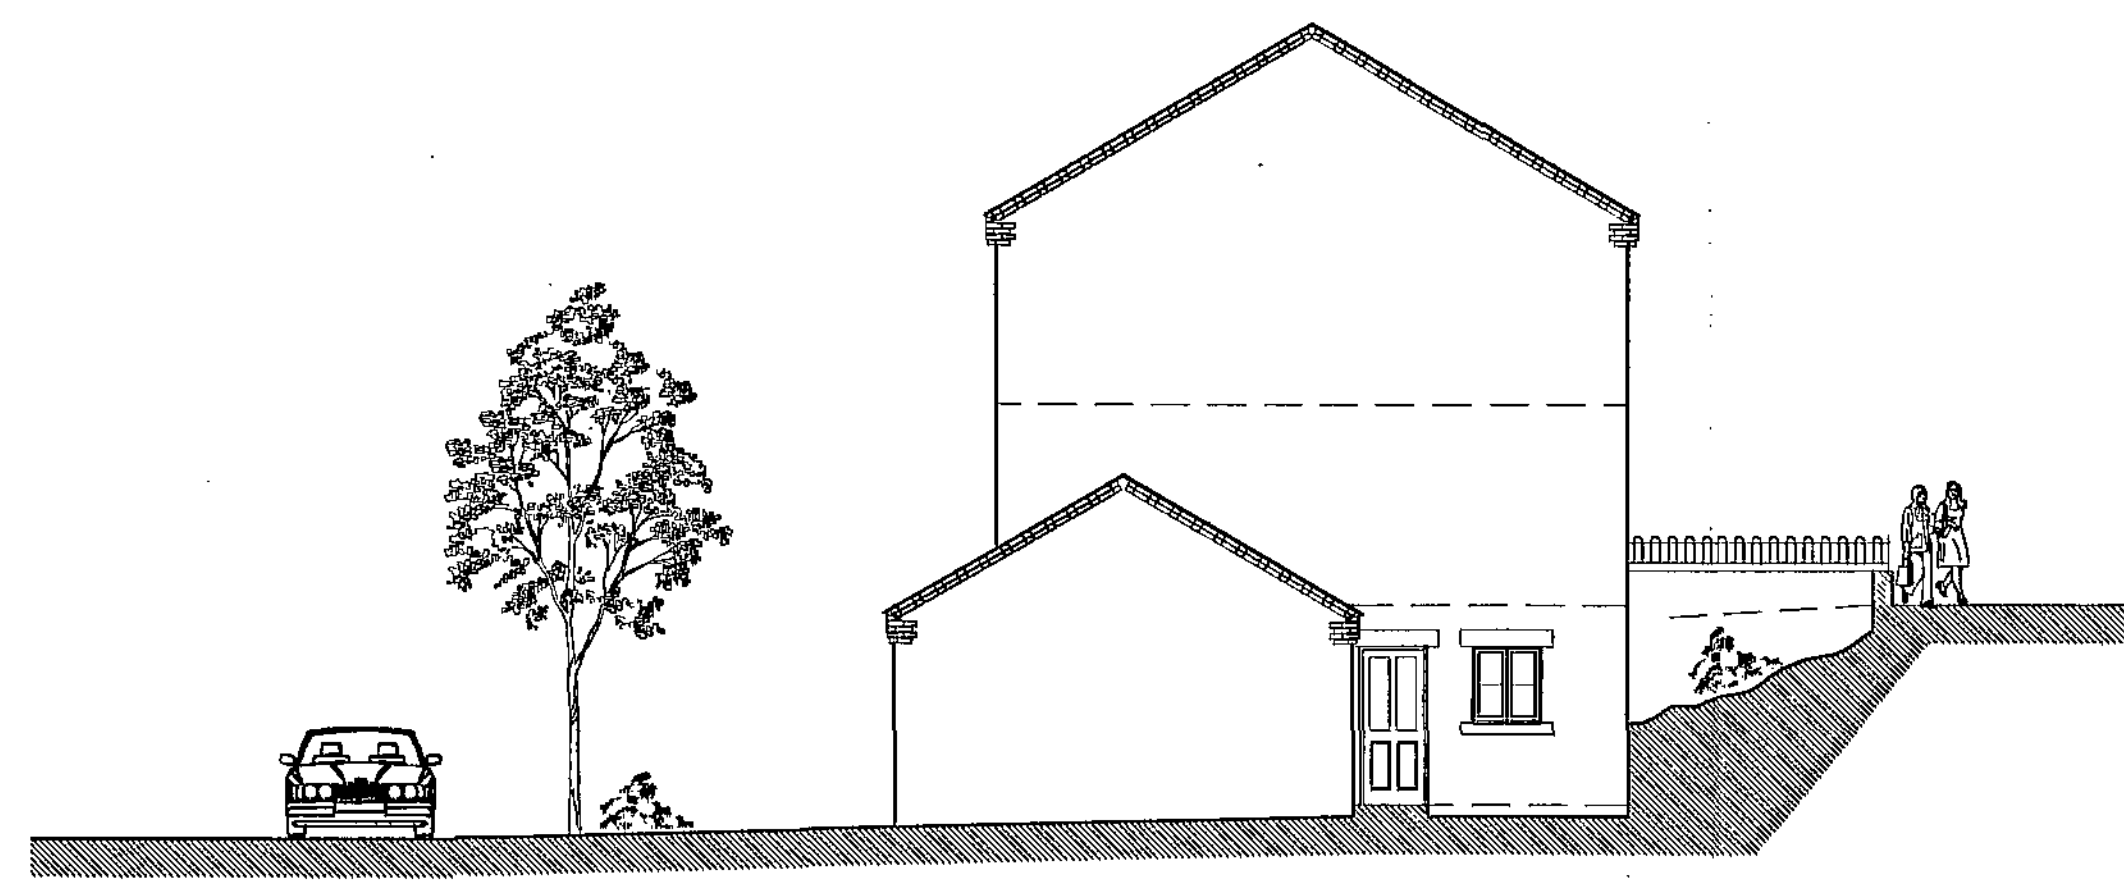


West Elevation

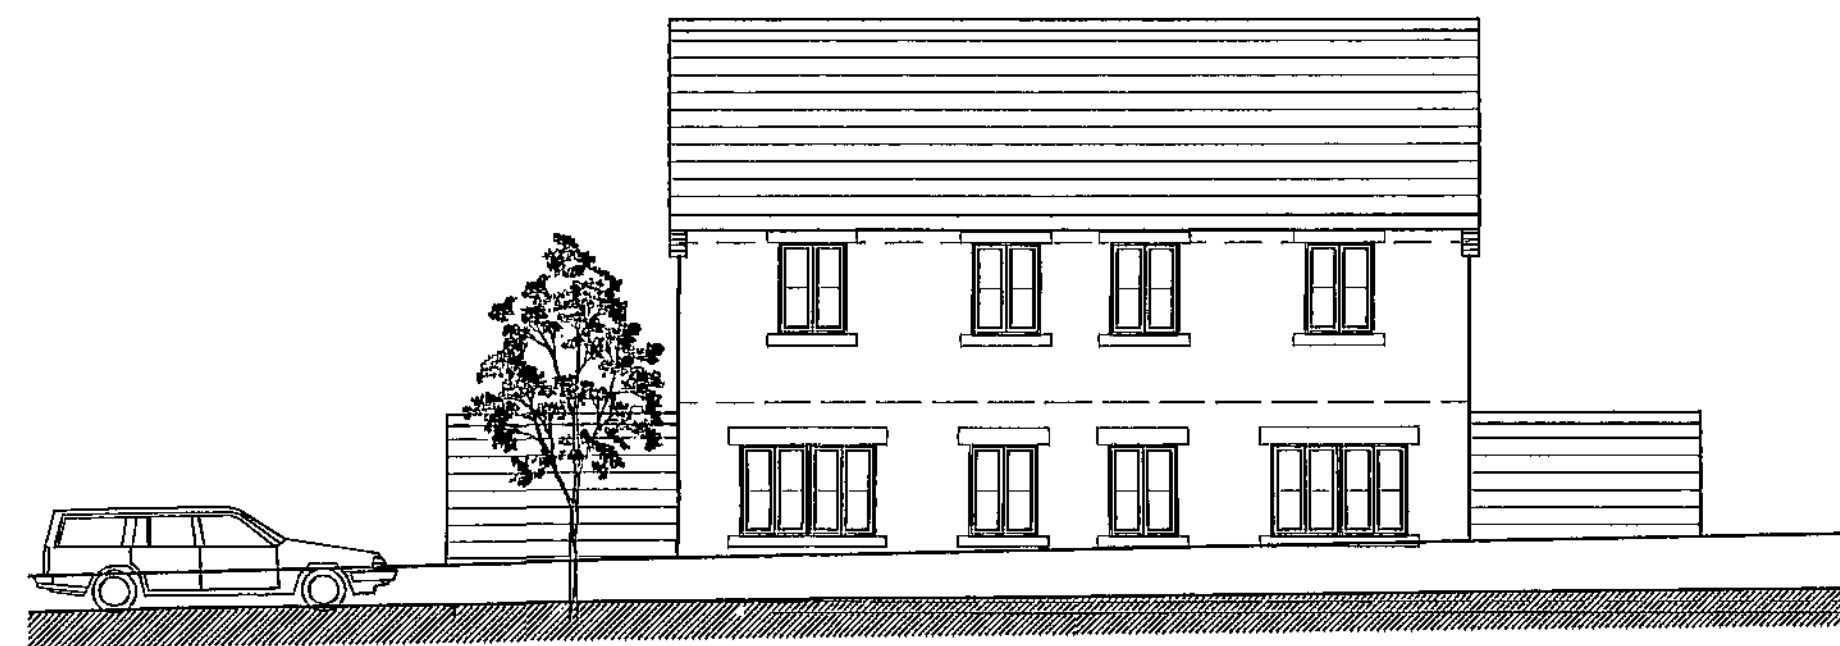


Elevation to Bank End Road

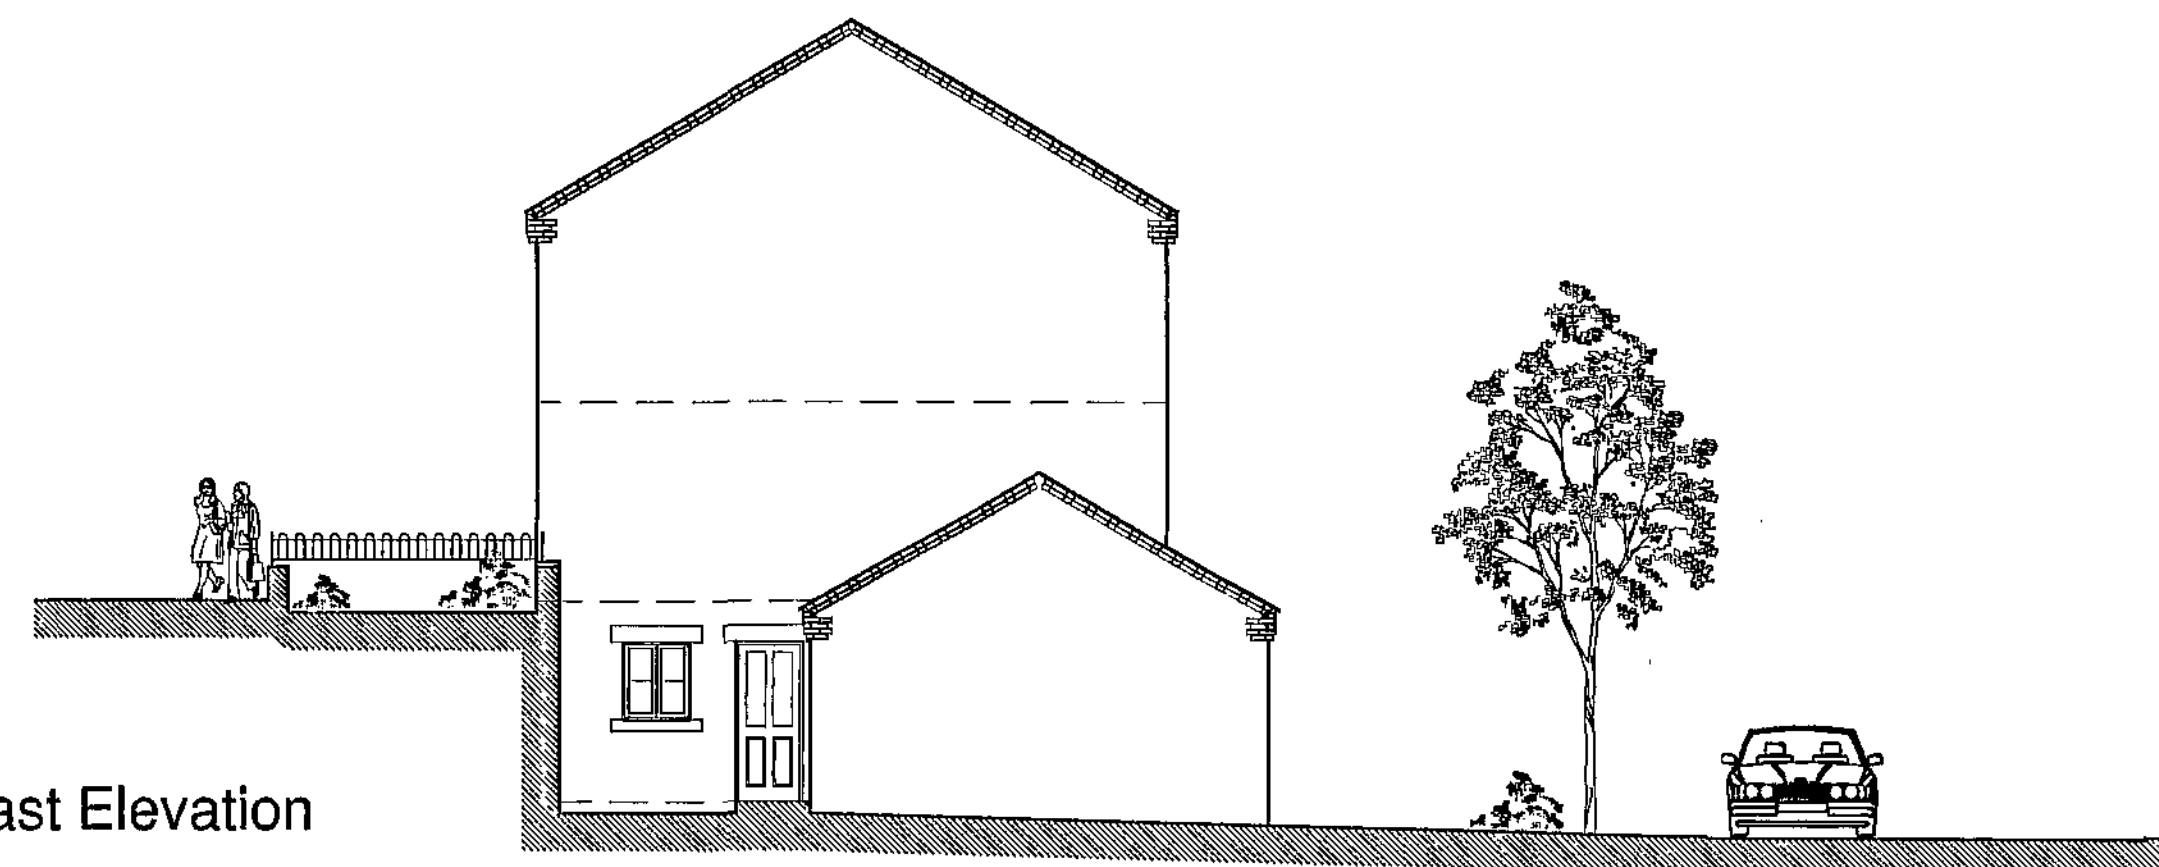


East Elevation

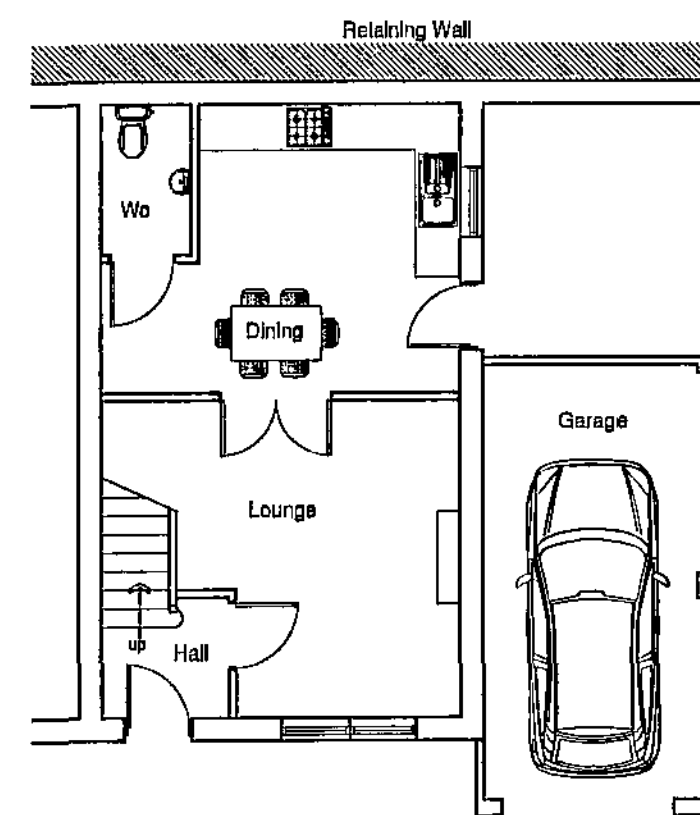

Ground Floor Plan

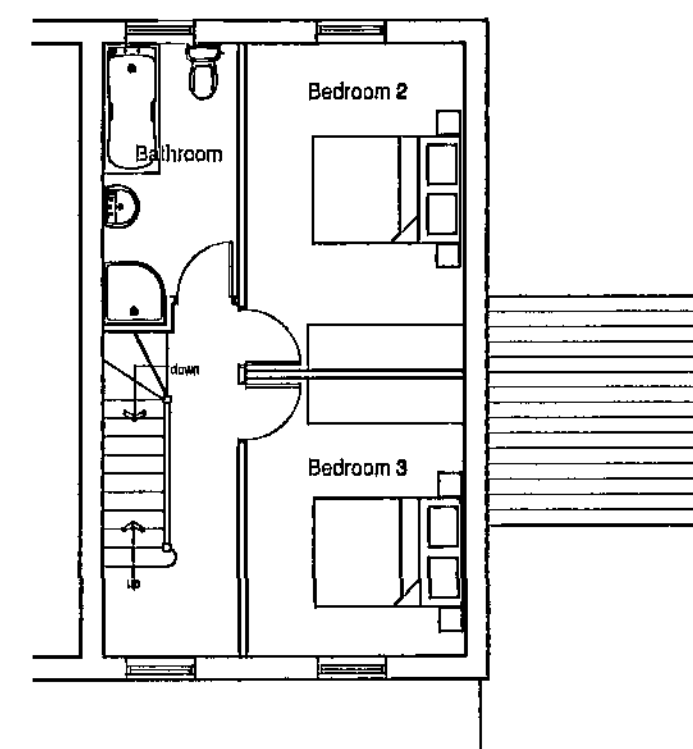


First Floor Plan

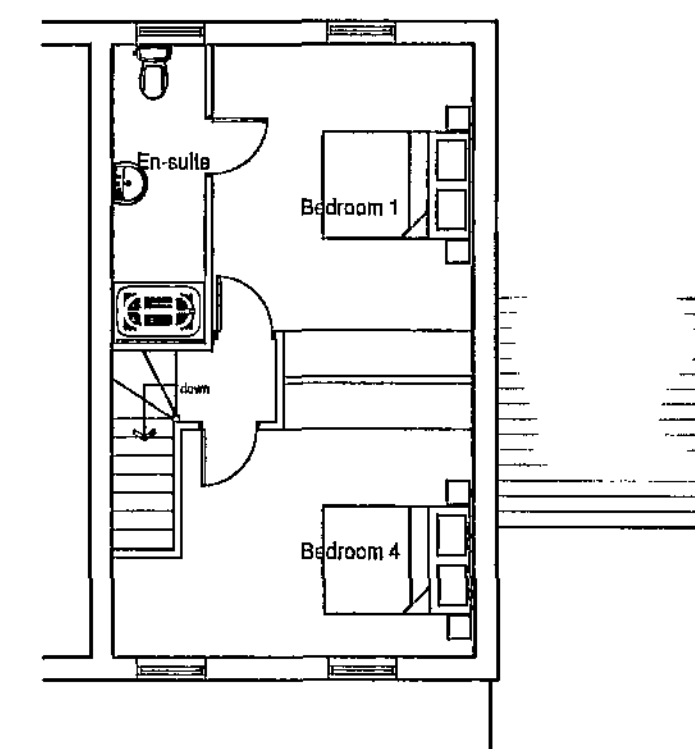

Second Floor Plan

copyright
this drawing and the design depicted thereon are the copy right
of Firth Partnership
all drawings and dimensions to be checked and any
discrepancies to be reported to the Architect prior to the
commencement of work or production of shop drawings.
no dimensions to be scaled from drawing unless approved by
Architect
all work to be carried out in accordance with the Building
Regulations and the requirements of the Local Authority

REVISIONS				
REF.	DESCRIPTION	BY	CHK	DATE

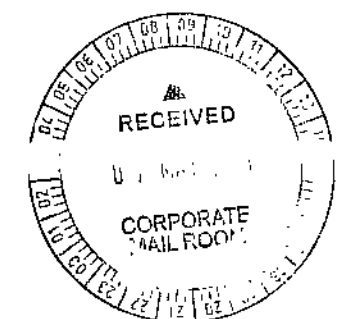

FIRTH PARTNERSHIP

ARCHITECTS - QUANTITY SURVEYORS - PROJECT
MANAGEMENT CONSULTANTS

15 REGENT STREET
BARNLEY, SOUTH YORKSHIRE
S70 2EQ

tel: 01228 208021

fax: 01228 240220

web: www.firthpartnership.co.uk

e-mail: administrator@firth.co.uk

CLIENT
KEPTCASTLE LTD


PROJECT
PROPOSED RESIDENTIAL DEVELOPMENT
CUTTING EDGE - WORSBOROUGH
BARNLEY

DRG. TITLE
HOUSE TYPE C3


SCALES	DATE	DRAWN	CHKD
1:100	MARCH 2010	RAL	
DRG. No.	REV		
2322/17			




South Elevation

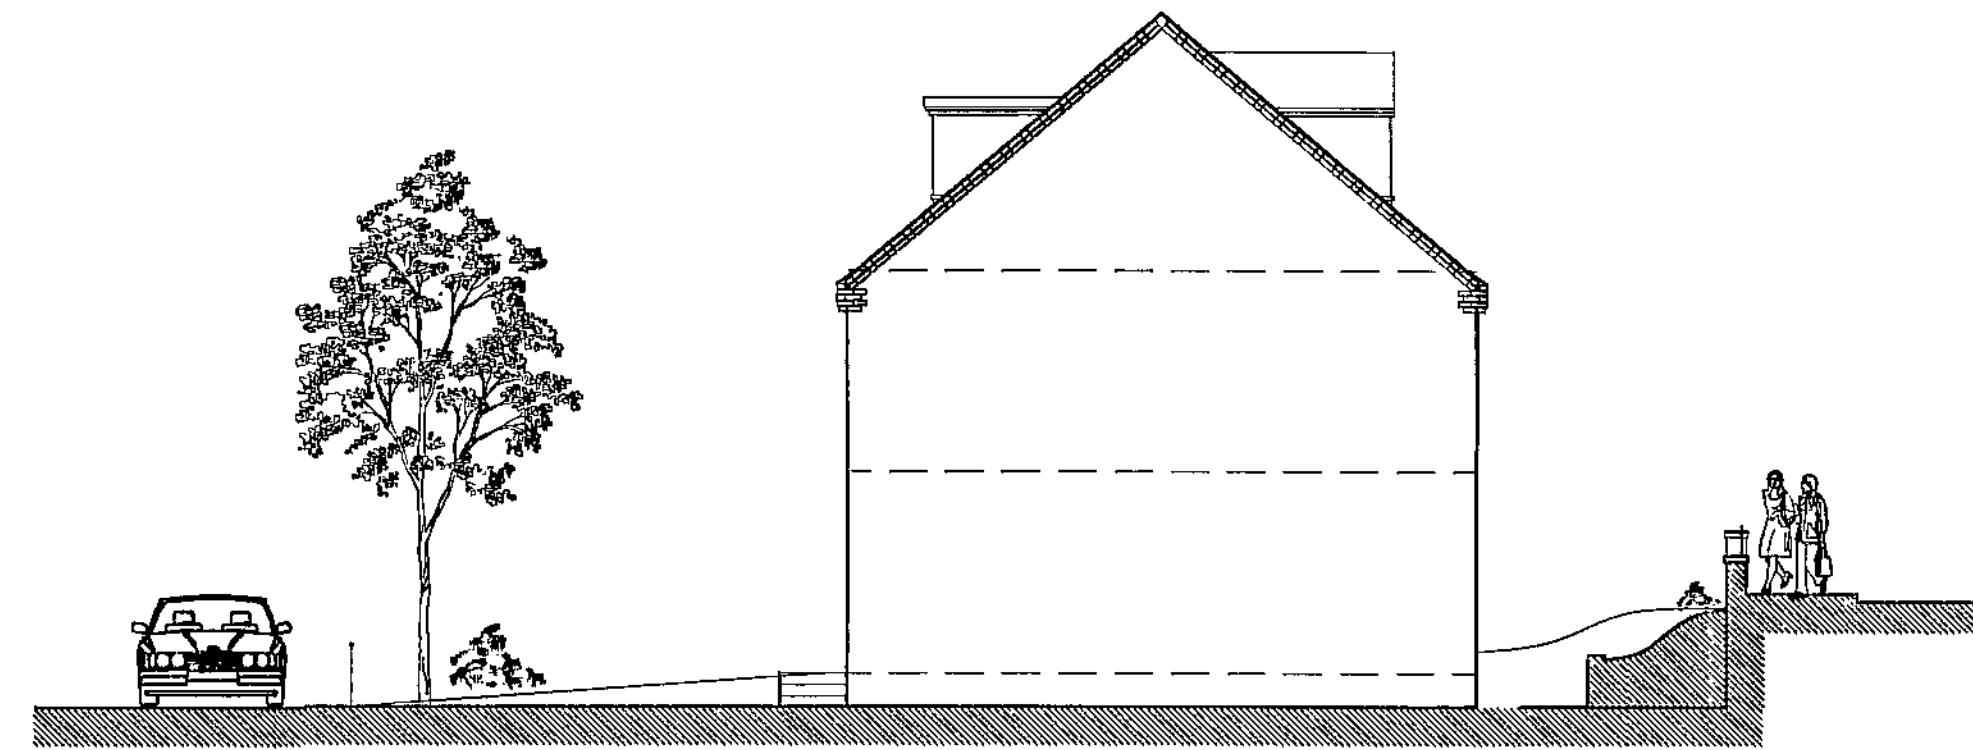


West Elevation

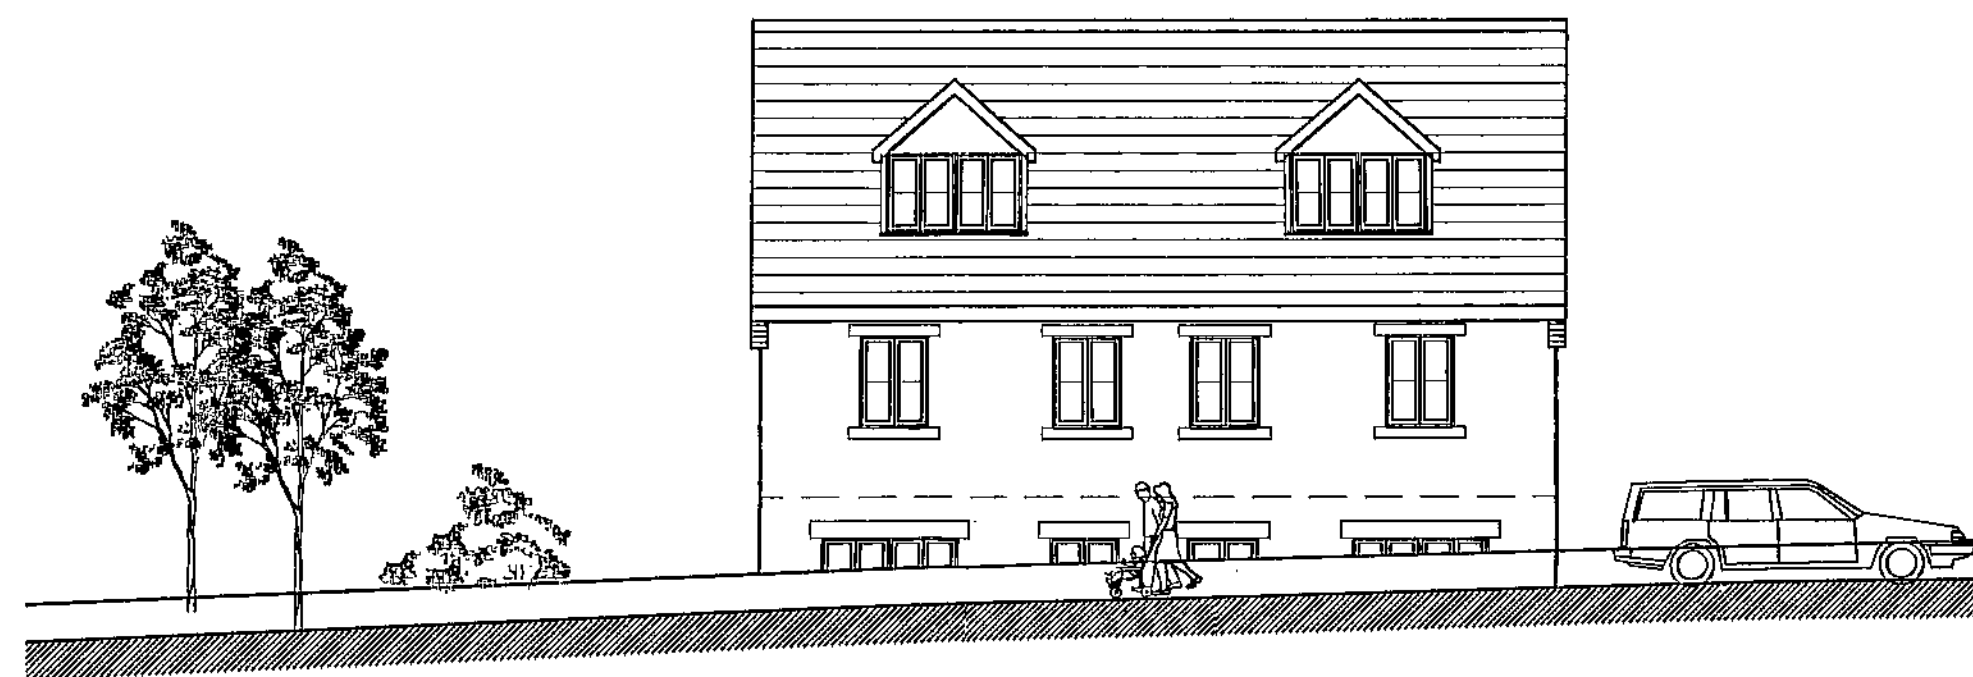


Elevation to Bank End Road

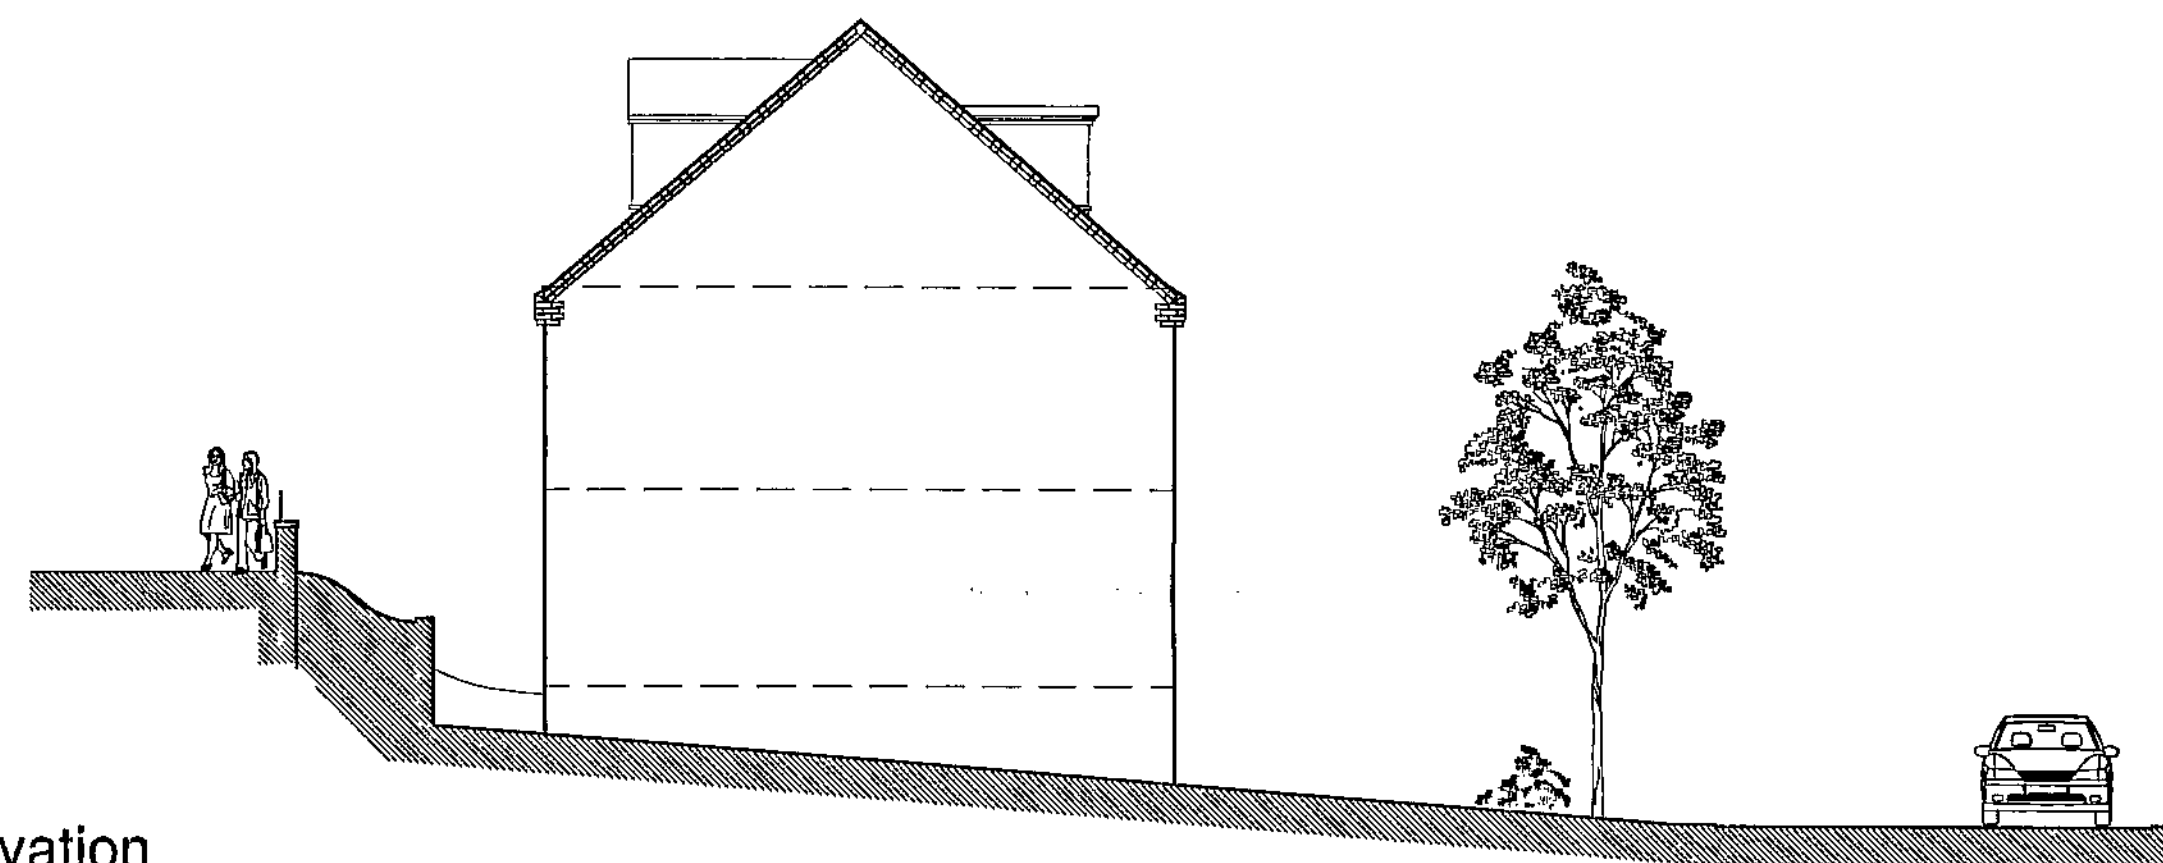


East Elevation

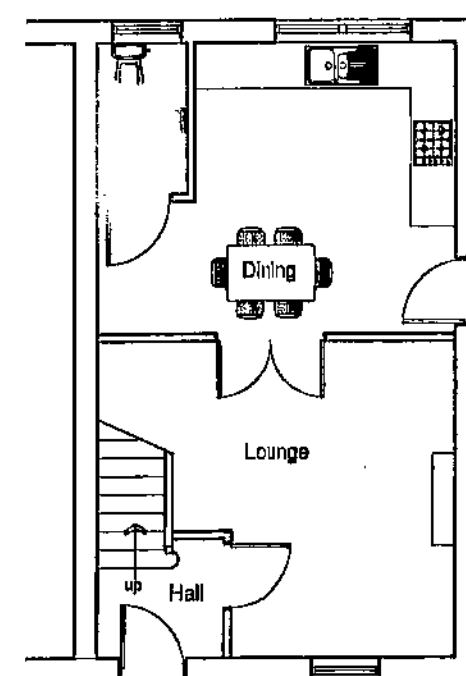

Ground Floor Plan

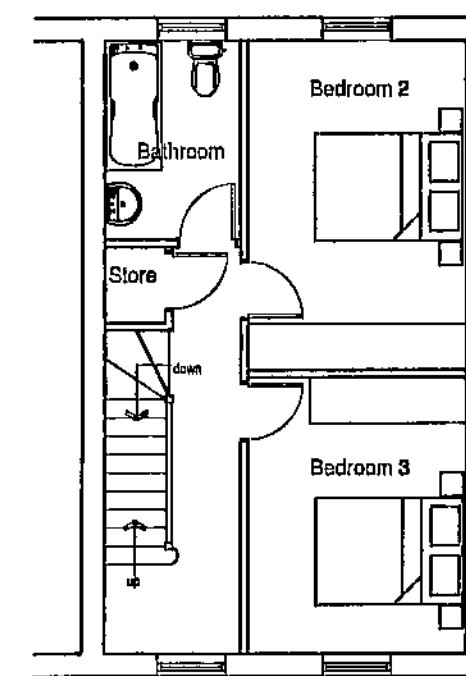

First Floor Plan

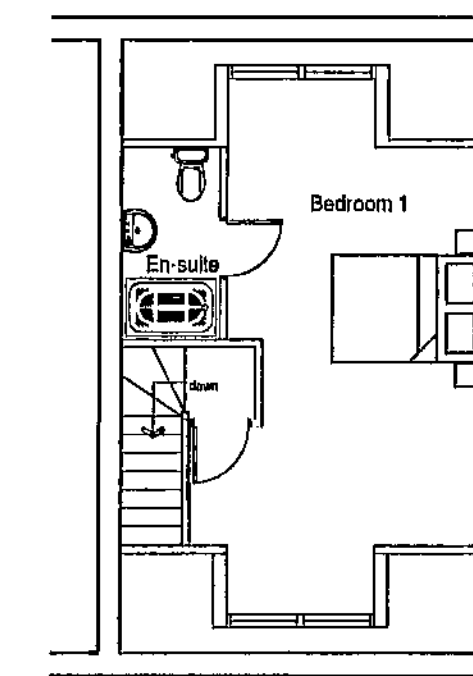


Second Floor Plan

copyrights
this drawing and the design depicted thereon are the copy right
of Firth Partnership
all drawings and dimensions to be checked and any
discrepancies to be reported to the Architect prior to the
commencement of works or production of shop drawings.
no dimensions to be scaled from drawing unless approved by
Architect
all work to be carried out in accordance with the Building
Regulations and the requirements of the Local Authority

REVISIONS

REF.	DESCRIPTION	BY	CHK	DATE
------	-------------	----	-----	------

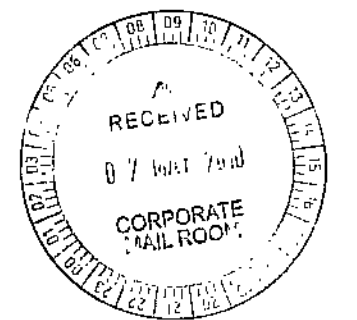

FIRTH PARTNERSHIP

ARCHITECTS - QUANTITY SURVEYORS - PROJECT
MANAGEMENT CONSULTANTS

15 REGENT STREET
BARNLEY, SOUTH YORKSHIRE
S70 2EQ

tel: 01228 208021

fax: 01228 240220

web: www.firthpartnership.co.uk

e-mail: administrator@firth.co.uk

CLIENT
KEPTCASTLE LTD

PROJECT
PROPOSED RESIDENTIAL DEVELOPMENT
CUTTING EDGE - WORSBOROUGH
BARNLEY

DRG. TITLE
HOUSE TYPE C2


SCALES	DATE	DRAWN	CHKD
1:100	MARCH 2010	RAL	
DRG. No.	REV		
2322/16			



Section A - A



Section B - B

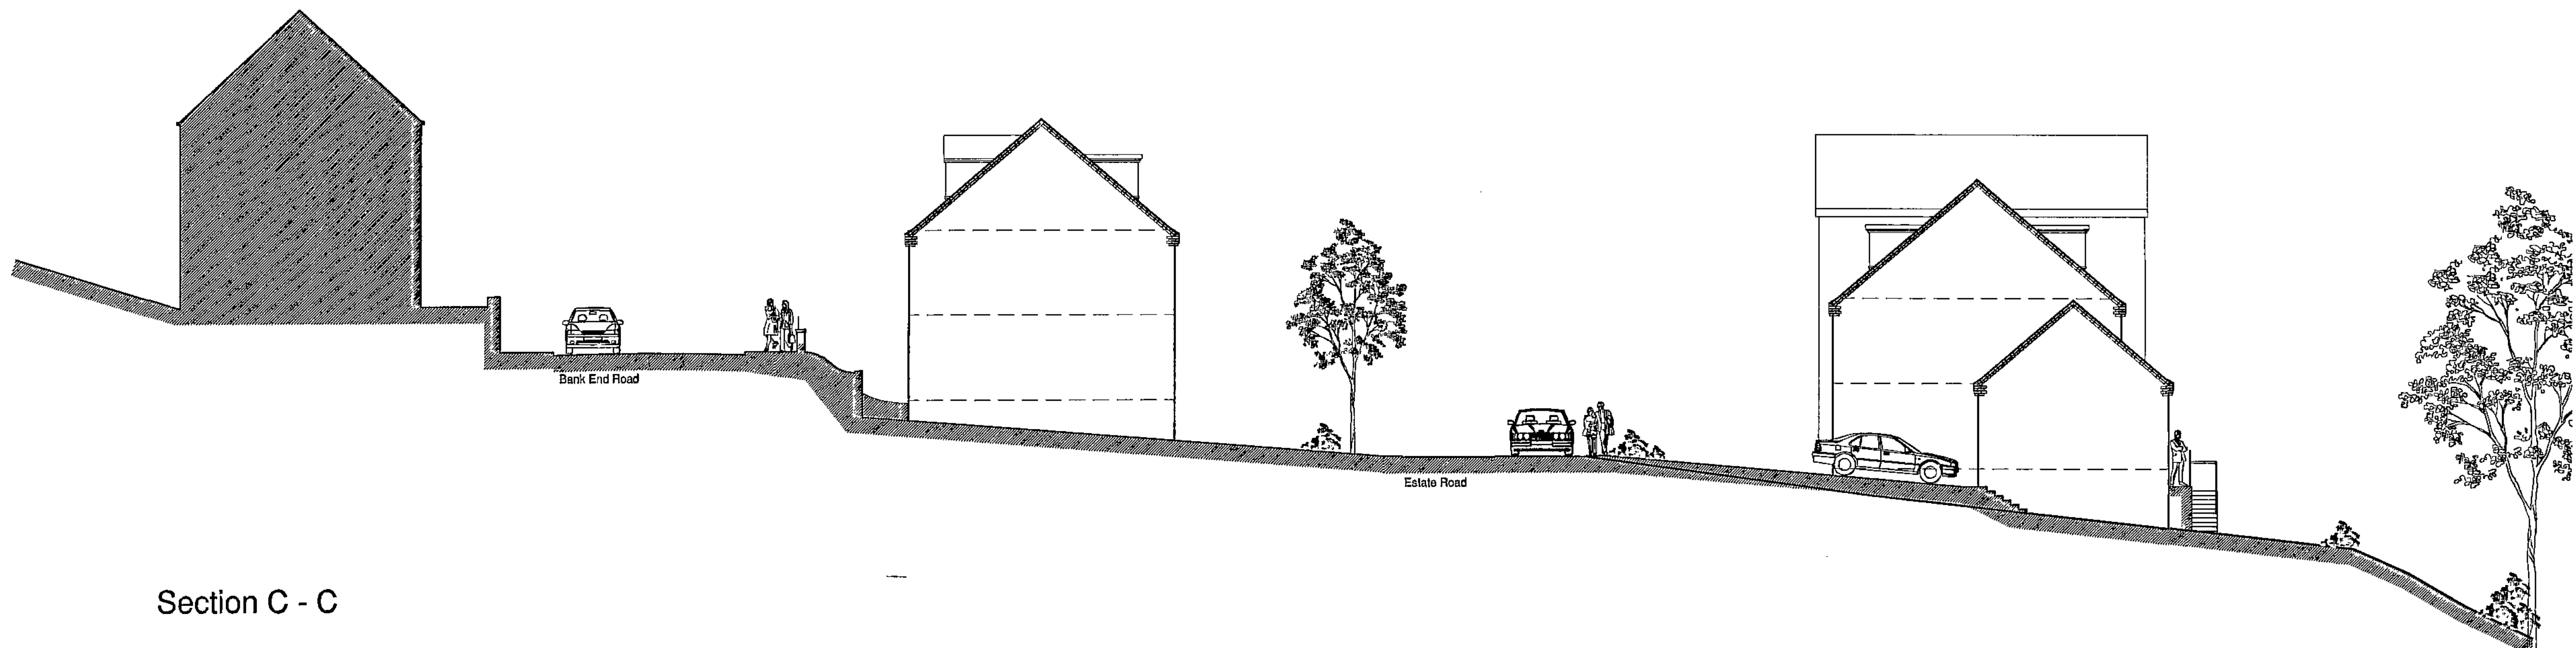


Section C - C

copyright:
this drawing and the design depicted thereon are the copy right
of Firth Partnership

all drawings and dimensions to be checked and any
discrepancies to be reported to the Architect prior to the
commencement of works or production of shop drawings.
no dimensions to be scaled from drawing unless approved by
Architect

all work to be carried out in accordance with the Building
Regulations and the requirements of the Local Authority

REVISIONS			
REF.	DESCRIPTION	BY	CHK DATE
A	SECTION D - D OMITTED. SECTIONS B & C EXTENDED TO INCLUDE BANK END ROAD	RAL	30.03.10

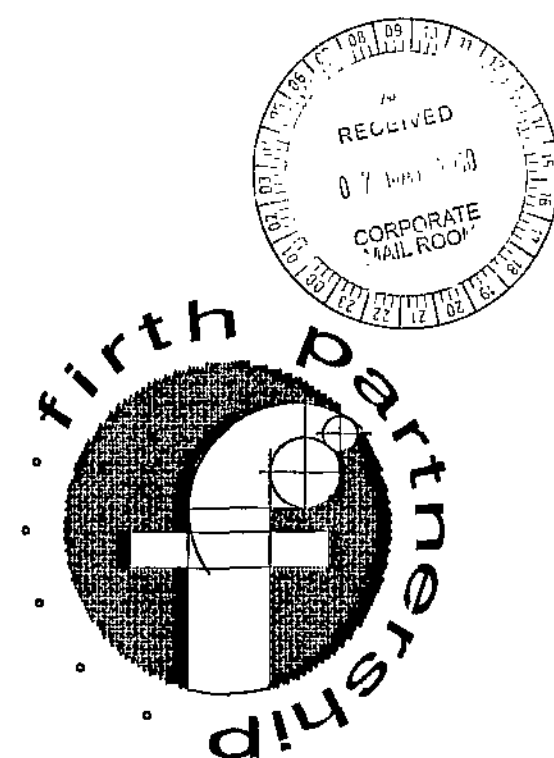

FIRTH PARTNERSHIP
ARCHITECTS - QUANTITY SURVEYORS - PROJECT
MANAGEMENT CONSULTANTS
15 REGENT STREET
BARNSELY, SOUTH YORKSHIRE
S70 2EQ
tel: 01226 206021
fax: 01226 240220
web: www.firthpartnership.co.uk
e-mail: administrator@firth.co.uk

CLIENT
KEPTON CASTLE LTD


PROJECT
RESIDENTIAL DEVELOPMENT
CUTTING EDGE - WORSBOROUGH
BARNSELY

DRG. TITLE
SITE SECTIONS

SCALES	DATE	DRAWN	CHKD
1:125	01.02.10	RAL	
DRG. No.	REV		
2322/12	A		




East Elevation

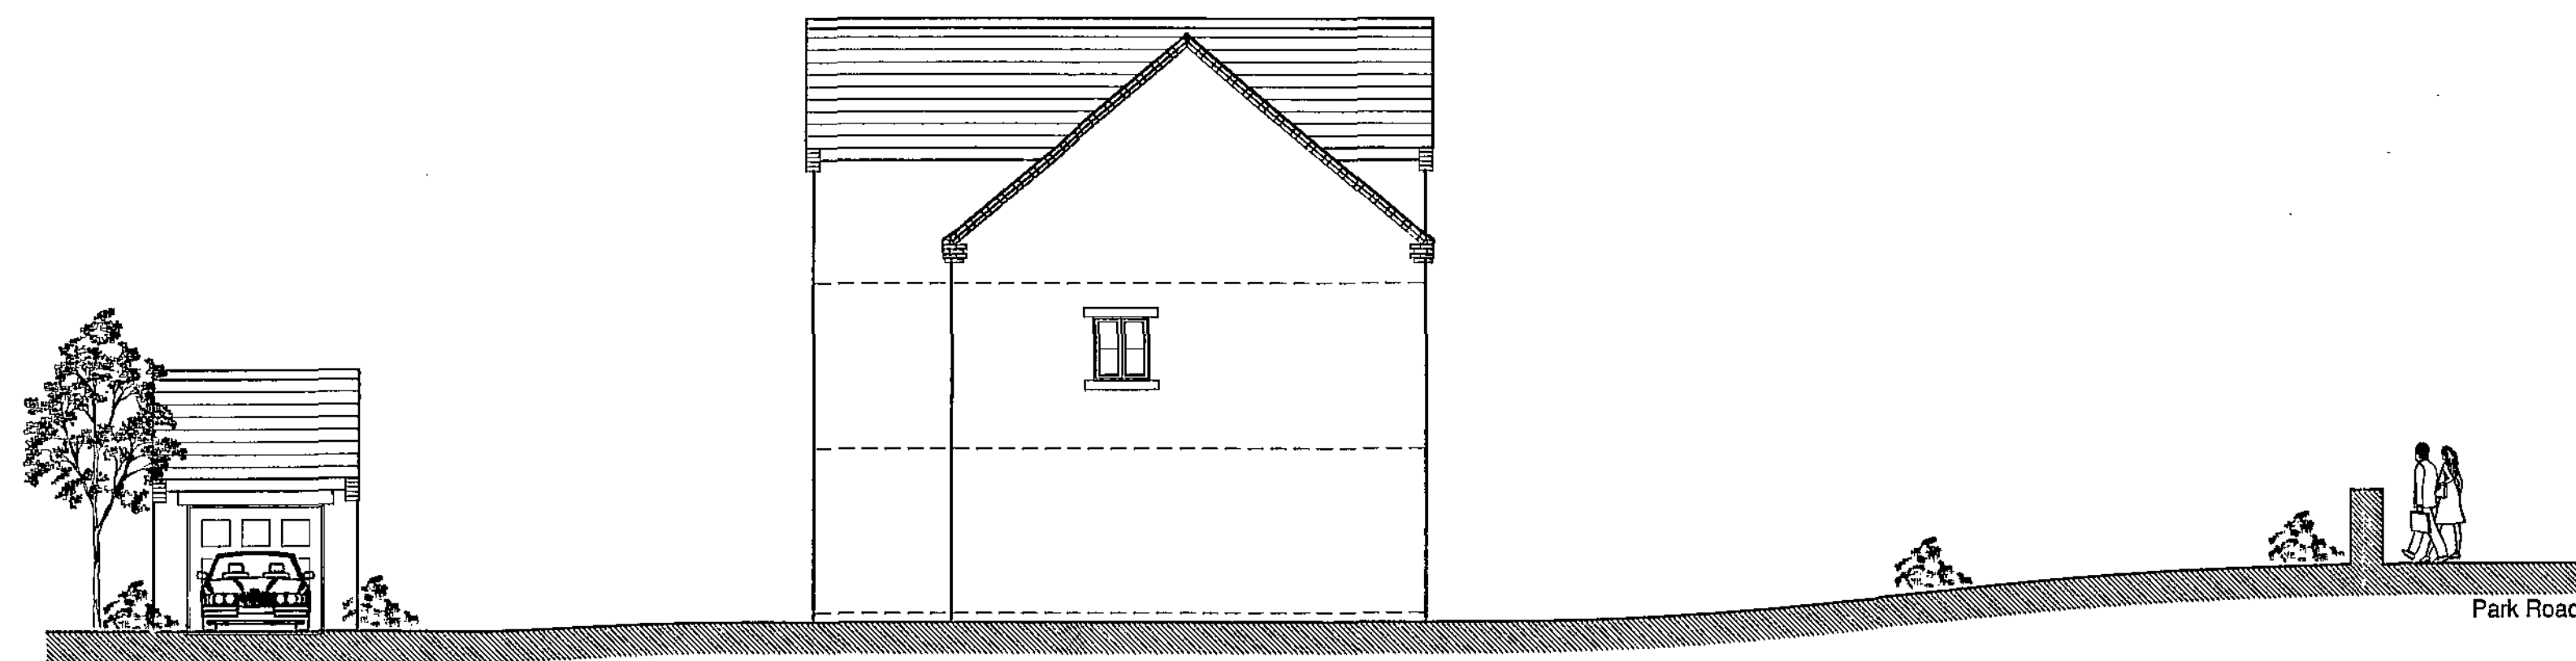


North Elevation & Site Section




Elevation to Park Road

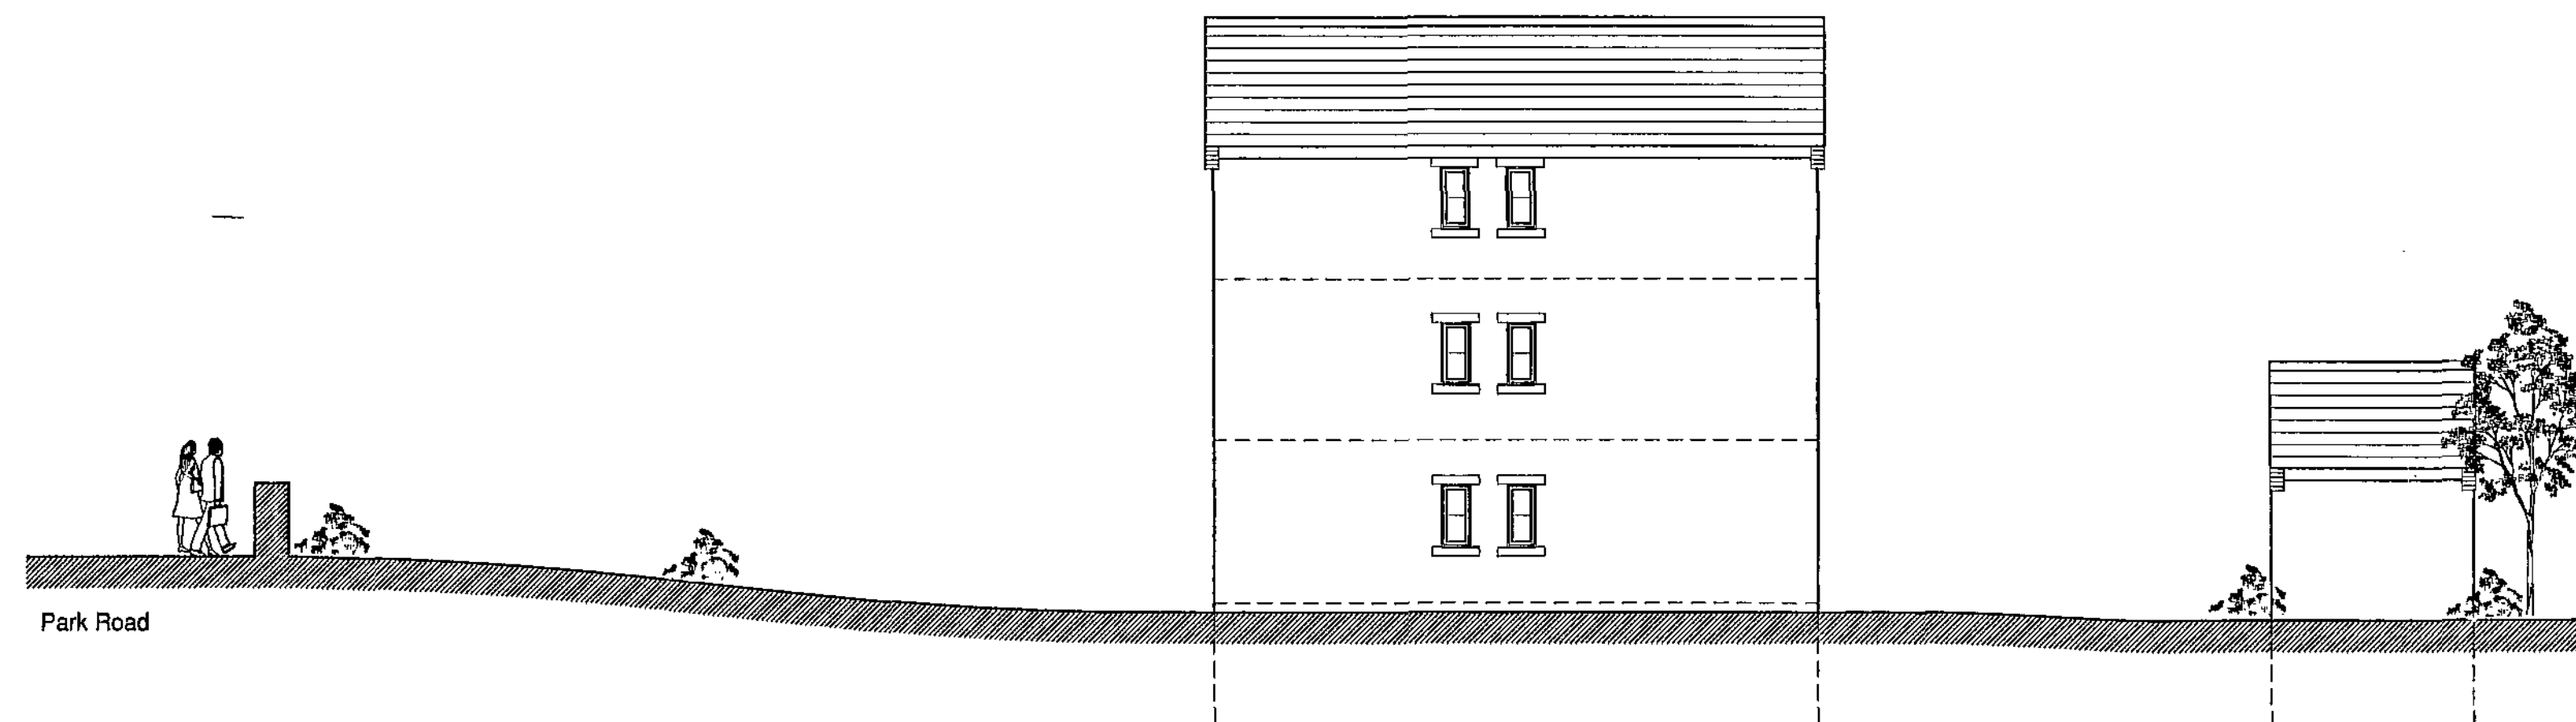


South Elevation & Site Section

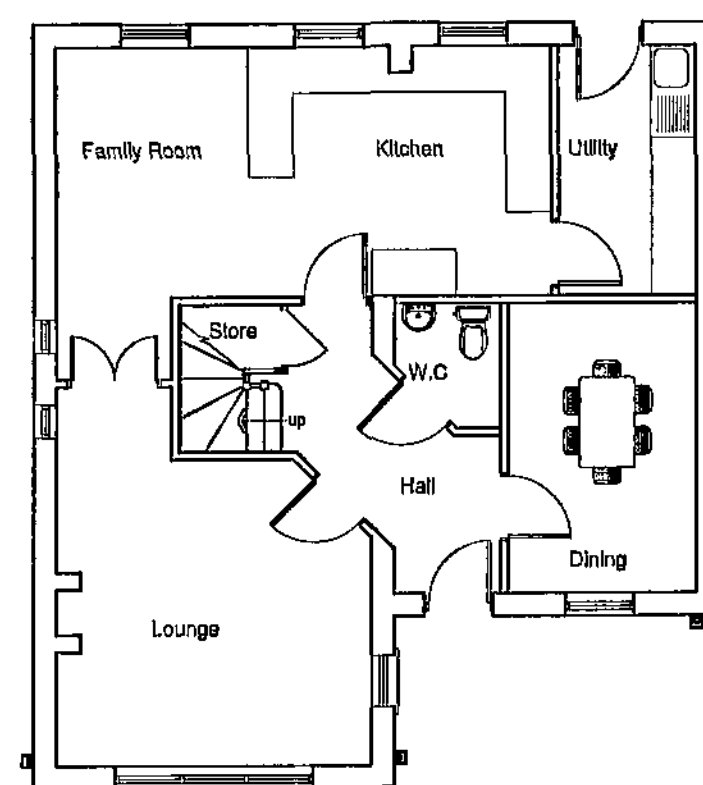

Ground Floor Plan

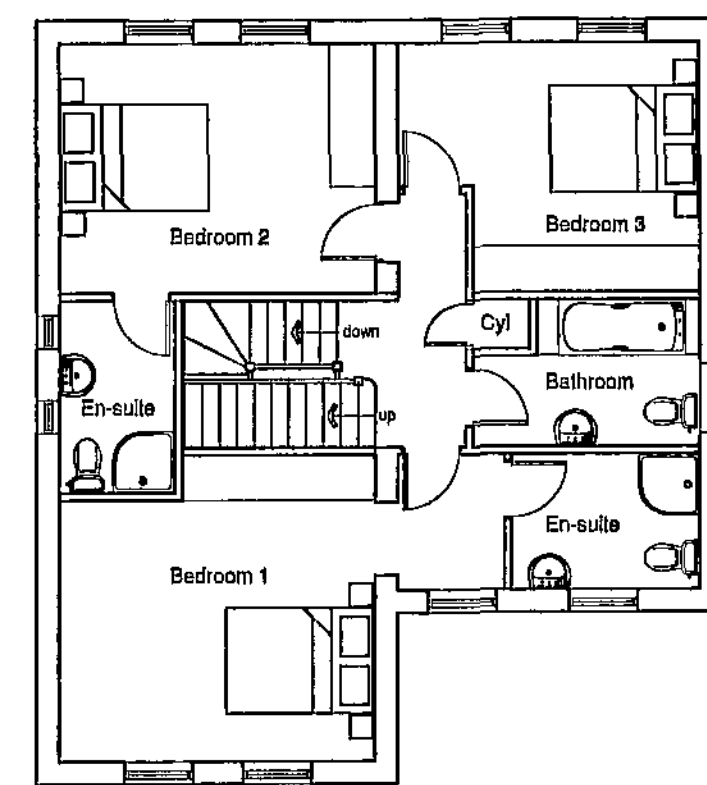

First Floor Plan

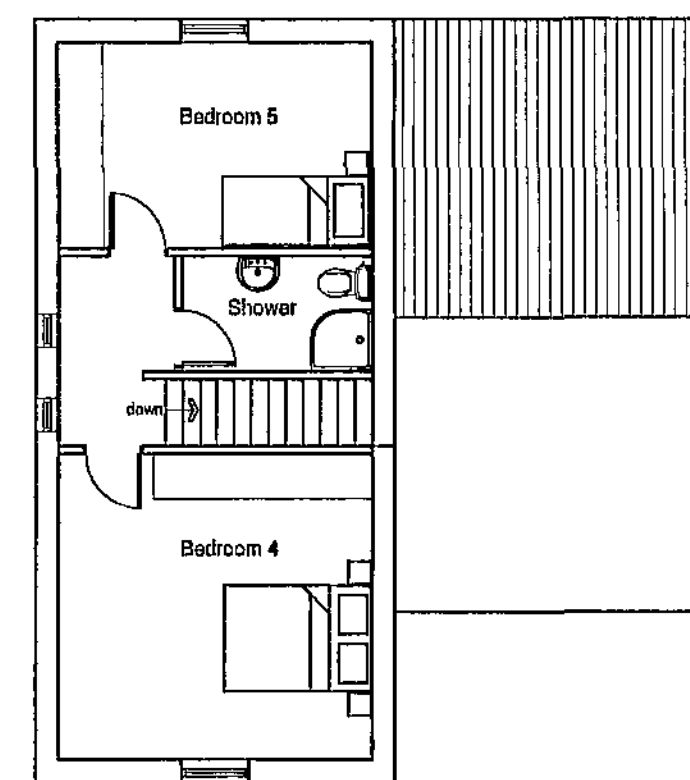


Second Floor Plan

copyright
this drawing and the design depicted thereon are the copy right
of Firth Partnership

all drawings and dimensions to be checked and any
discrepancies to be reported to the Architect prior to the
commencement of work or production of shop drawings.
no dimensions to be scaled from drawing unless approved by
Architect
all work to be carried out in accordance with the Building
Regulations and the requirements of the Local Authority

REVISIONS

REF.	DESCRIPTION	BY	CHK	DATE
A	PLOT NUMBER AMENDED	RAL		31.03.10

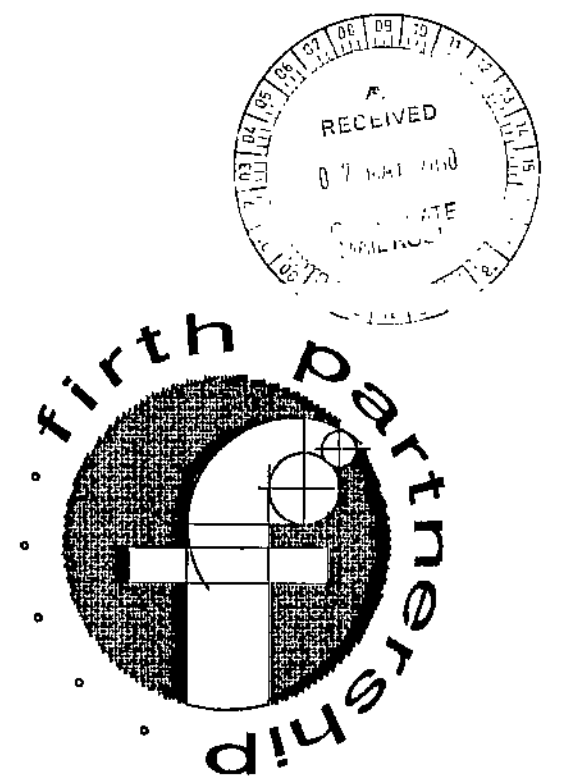

FIRTH PARTNERSHIP

ARCHITECTS - QUANTITY SURVEYORS - PROJECT
MANAGEMENT CONSULTANTS

15 REGENT STREET
BARNLEY, SOUTH YORKSHIRE
S70 2EQ

tel: 01226 206021

fax: 01226 240220

web: www.firthpartnership.co.uk

e-mail: administrator@firth.co.uk

CLIENT
KEPTCASTLE LTD

PROJECT
PROPOSED RESIDENTIAL DEVELOPMENT
CUTTING EDGE - WORSBOROUGH
BARNLEY

DRG. TITLE
HOUSE TYPE E - PLOT 10

SCALES	DATE	DRAWN	CHKD
1:100	12.01.10	RAL	
DRG. No.		REV	
2322/10		A	